




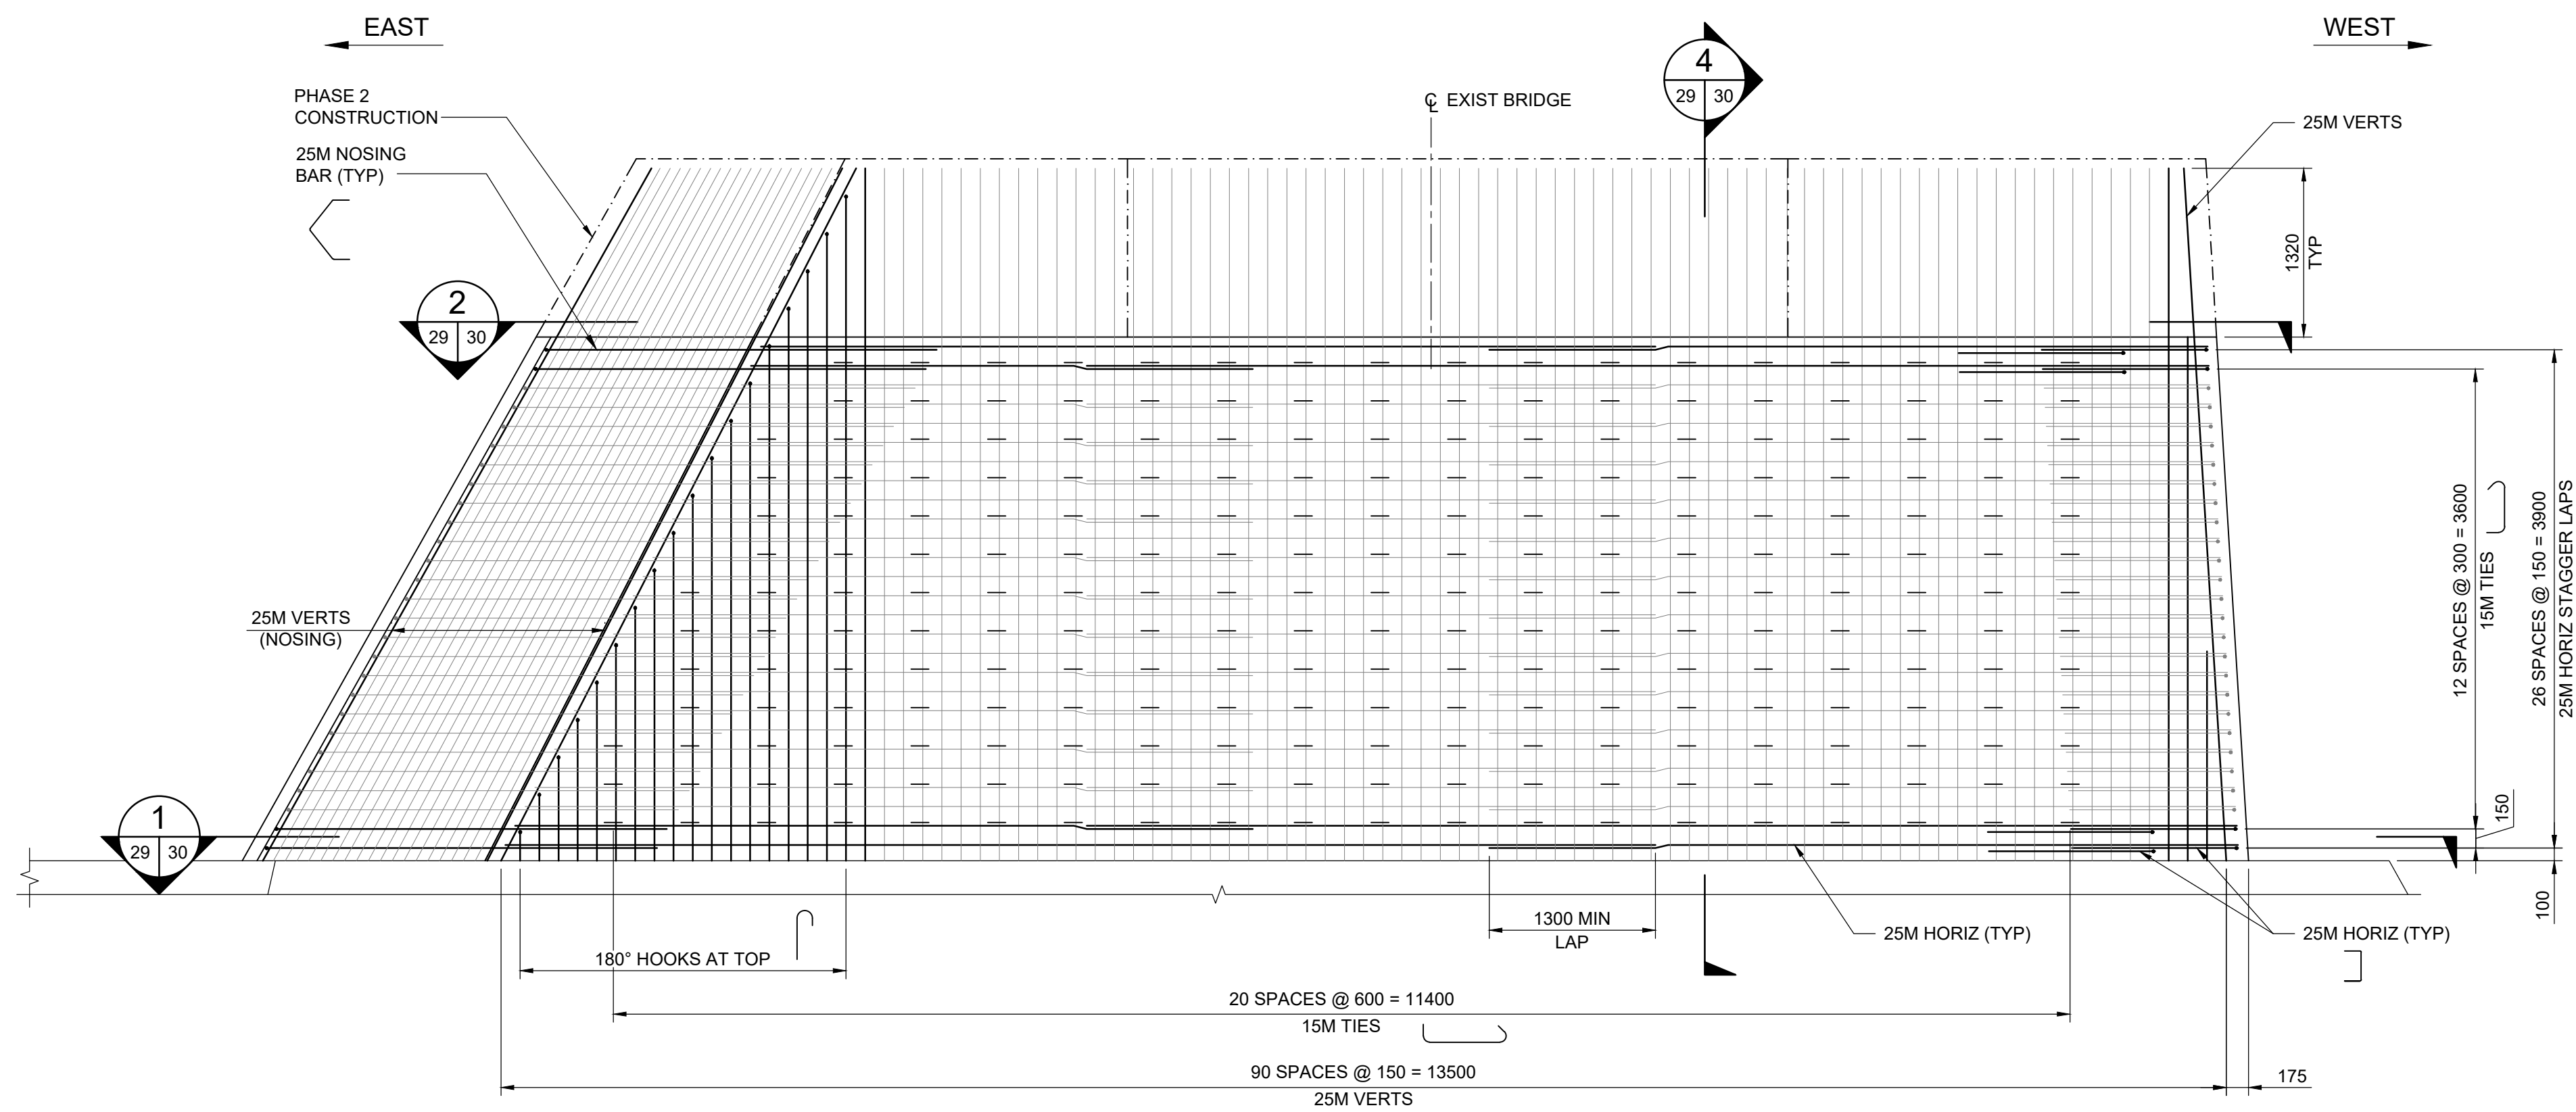


1 ELEVATION - OUTSIDE FACE REINF
1 : 40

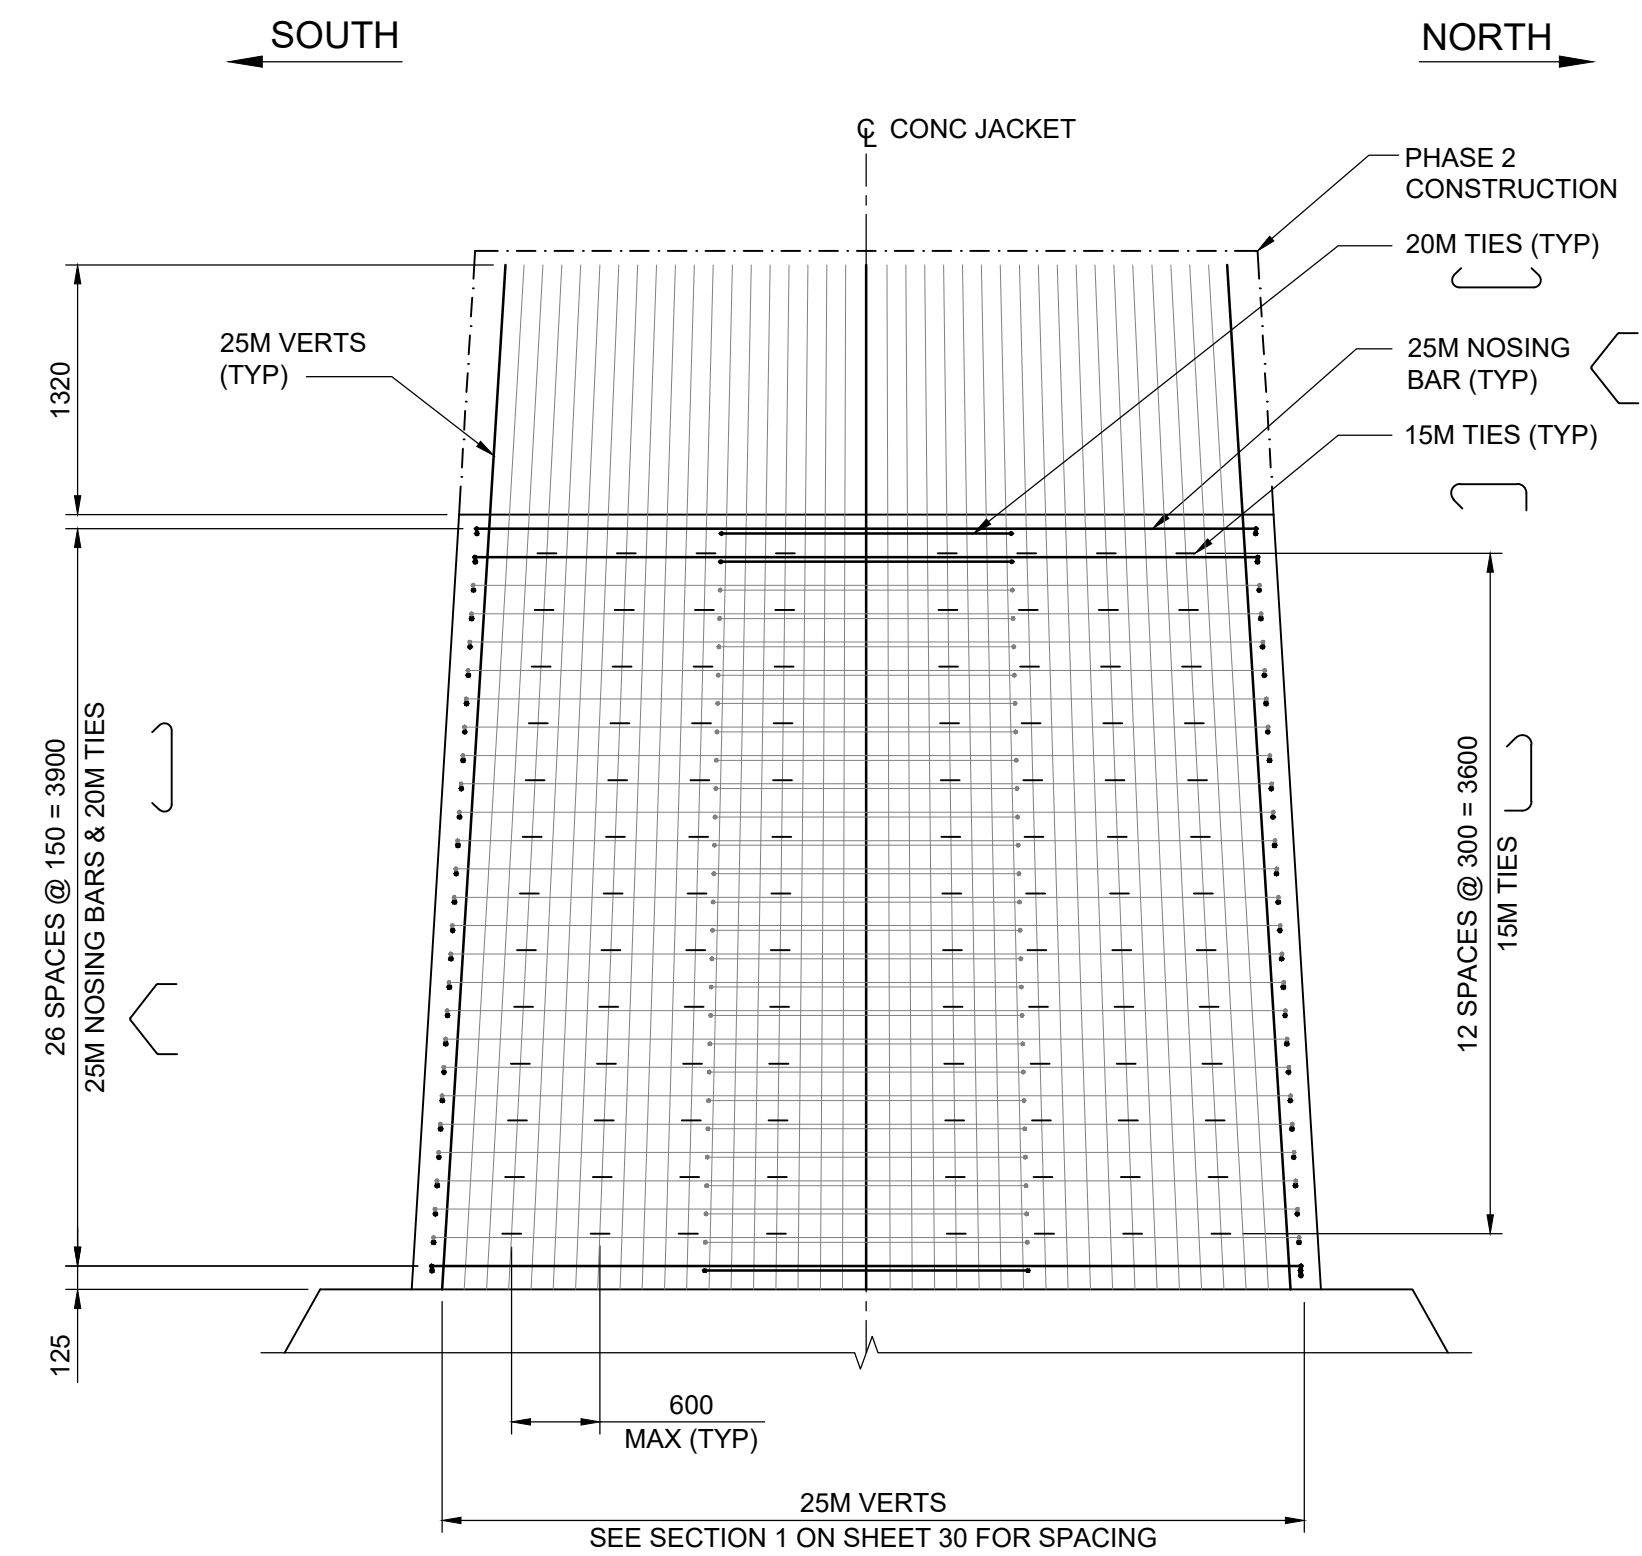

3 EAST ELEVATION - OUTSIDE FACE REINF
1 : 40

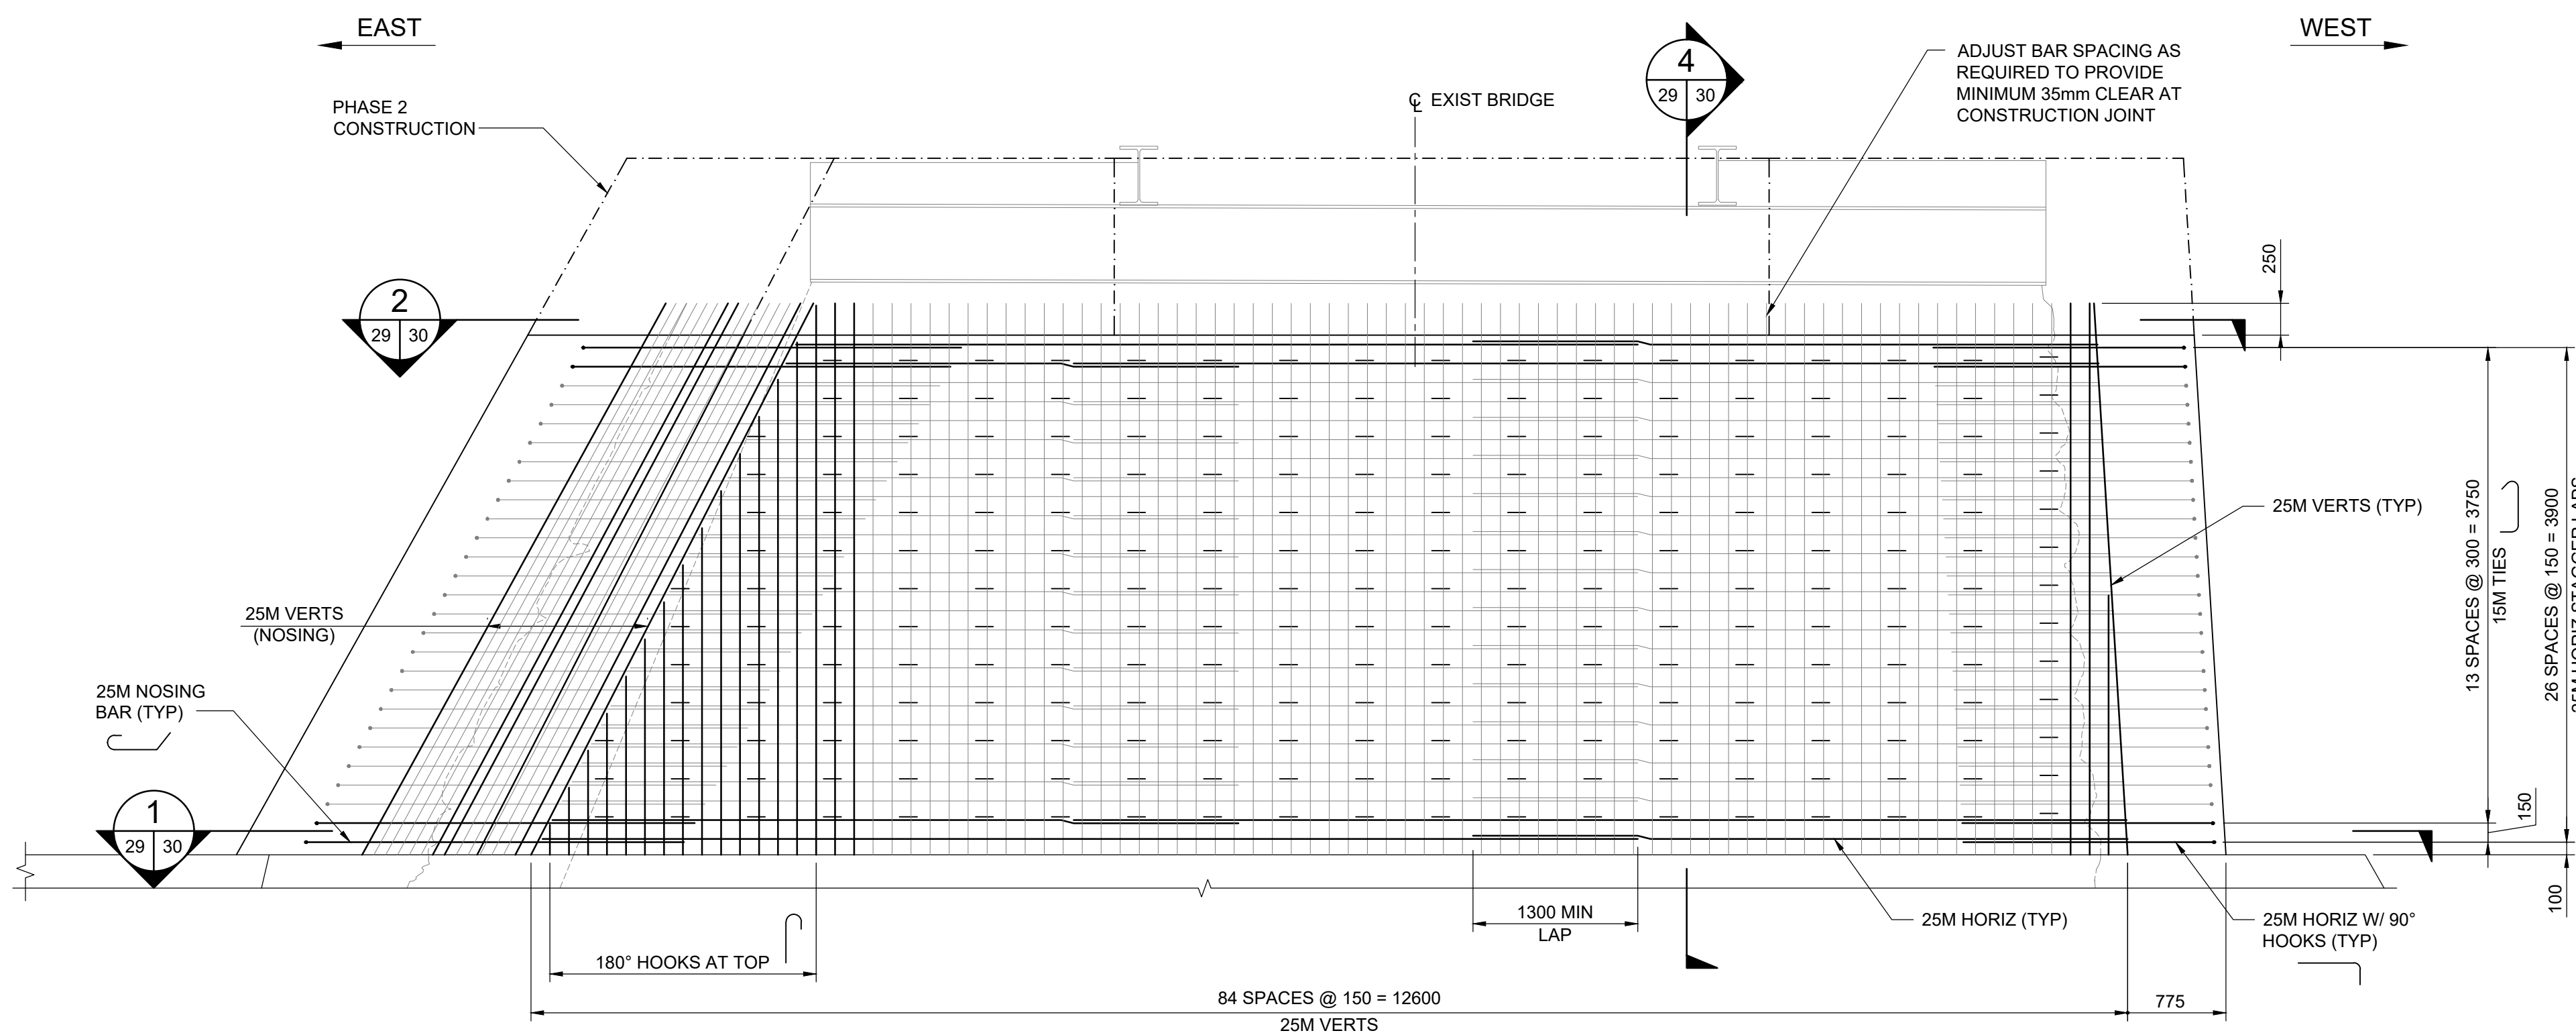

2 ELEVATION - SU.2 INSIDE FACE REINF
1 : 40
- SOUTH ELEVATION AS SHOWN, NORTH ELEVATION SIMILAR
- TIES TO INNER LAYER OF REINFORCING NOT SHOWN

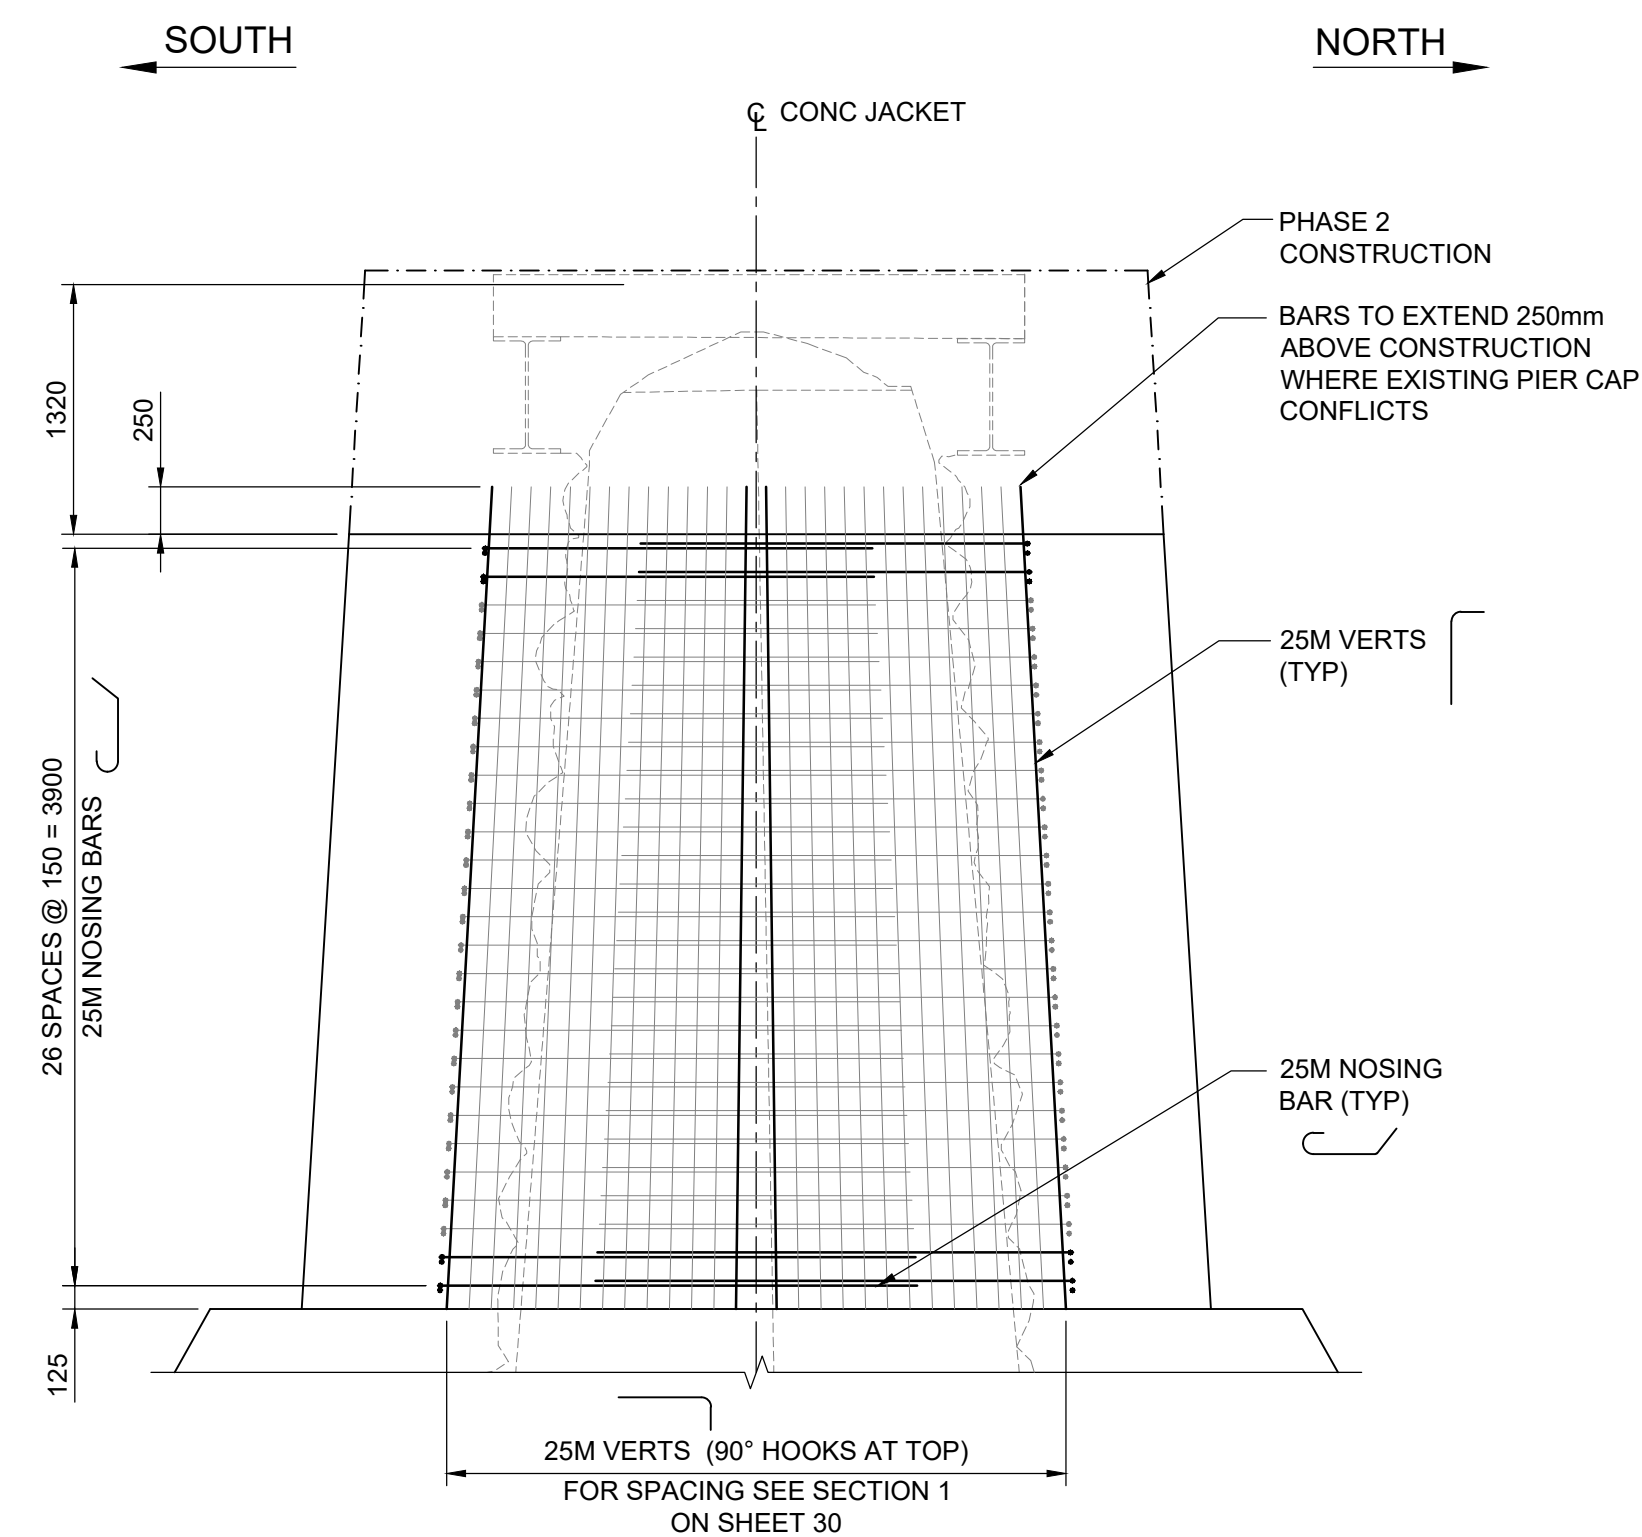

4 EAST ELEVATION - INSIDE FACE REINF
1 : 40



VERTICAL DATUM:			
HORIZONTAL DATUM:			
0	ISSUED FOR TENDER	26.07.15	TN
NO.	REVISIONS	DATE	BY
		DATE	26.07.15



DESIGNED BY	RE	REVIEWED BY	TN
DRAWN BY	BM	APPROVED BY	MJB
SCALE:	AS NOTED	ACCEPTED BY	DATE
		CAM WARD, P.ENG.	26.07.15



CONSULTANT DRAWING NO.
704-INF-MB\03029-01-DWG-S3029



THE CITY OF WINNIPEG
PUBLIC WORKS DEPARTMENT
ENGINEERING DIVISION

LOUISE BRIDGE SUBSTRUCTURE REHABILITATION
AND RIVERBANK STABILIZATION WORKS
PIER SU.4 - PHASE 1 CONSTRUCTION
REINFORCING DETAILS SHEET 4

CITY DRAWING NUMBER
B107-26-029
SHEET 29 OF 39
29