


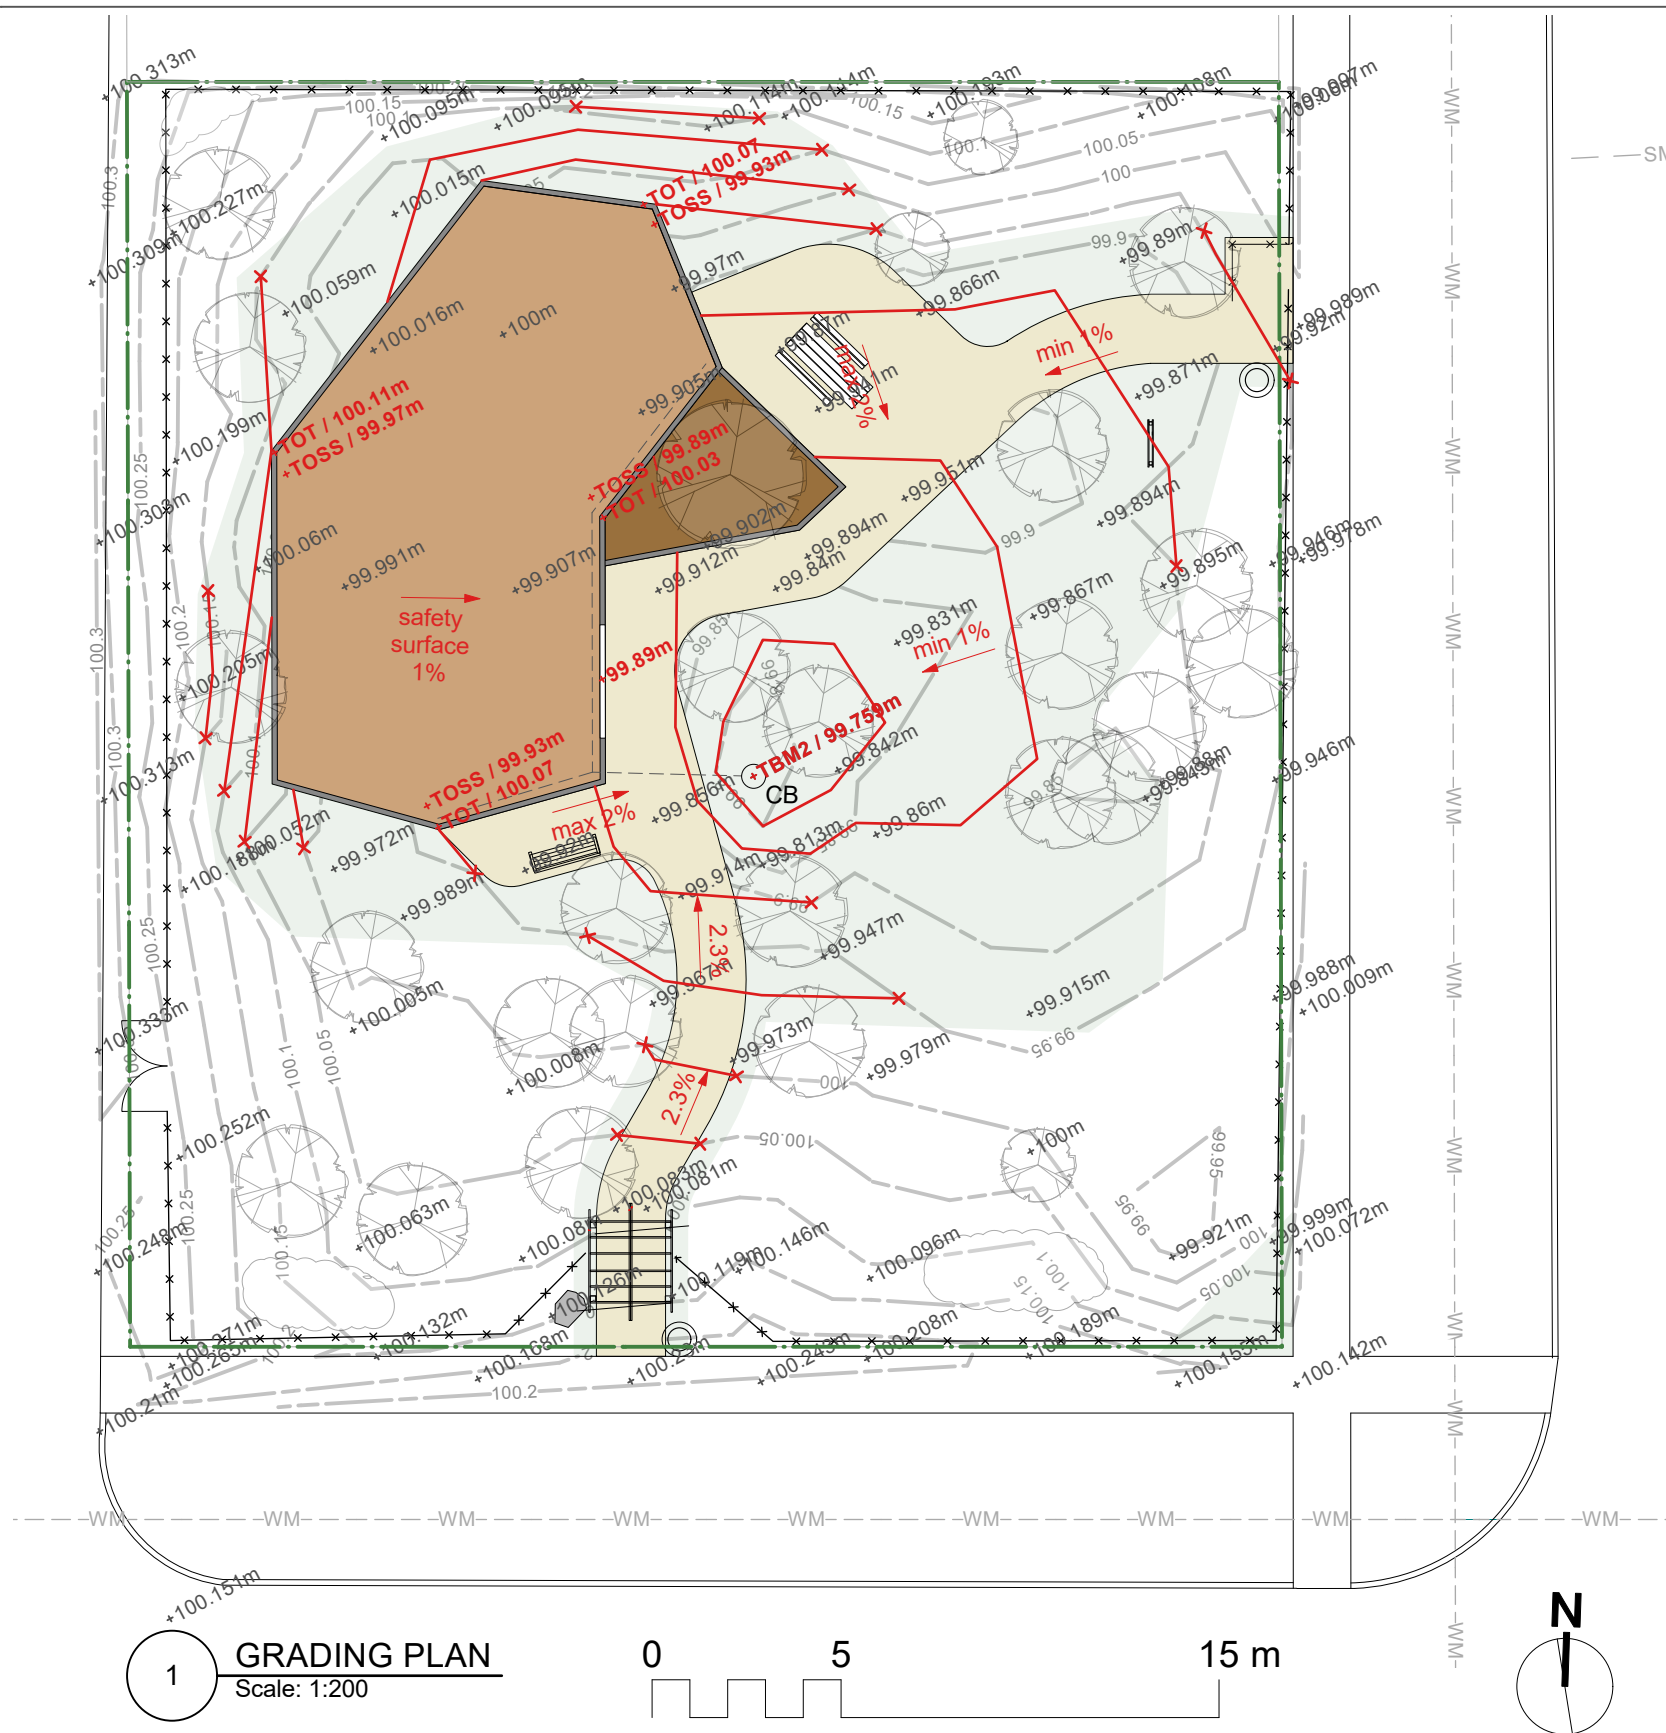

1 **GRADING PLAN**
Scale: 1:200

GRADING NOTES

1. ALL WORK TO CONFORM TO CURRENT CITY OF WINNIPEG STANDARD CONSTRUCTION SPECIFICATIONS AND DETAILS UNLESS OTHERWISE NOTED
2. DIMENSIONS ARE IN METERS UNLESS OTHERWISE NOTED
3. DO NOT SCALE DRAWINGS
4. PROTECT EXISTING TREES TO REMAIN, TYP.
5. PAVEMENT SLOPE: DIRECTIONAL SLOPE 5% MAX, CROSS SLOPE 2% MAX, UNLESS OTHERWISE NOTED.

LEGEND

TBM1: 100.021 TOP OF FIRE HYDRANT ON LEOLA ST (SEE KEY PLAN DRAWING 2/L1)

TBM2: 99.759 CENTER OF CATCH BASIN IN PARK

—X—X— PROPOSED CONTOUR LINE

--- EXISTING CONTOUR LINE

+99.89m PROPOSED ELEVATION


+99.89m EXISTING ELEVATION

1% PROPOSED SLOPE

TOSS: TOP OF SAFETY SURFACING

TOT: TOP OF TIMBER EDGE

○ CB EXISTING CATCH BASIN

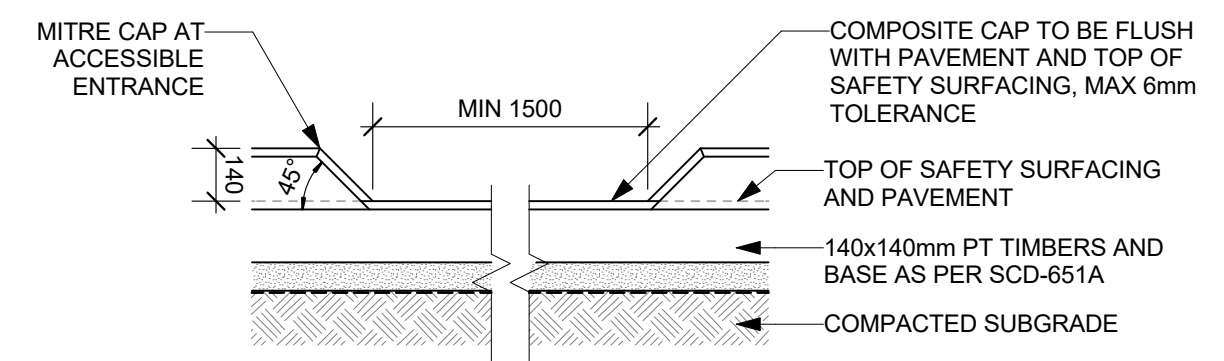

2 **ACESSIBLE ENTRANCE DETAIL**
Scale: 1:20

CONTRACTOR TO CONFIRM ALL DIMENSIONS AND REPORT ANY DISCREPANCIES TO CONTRACT ADMINISTRATOR PRIOR TO CONSTRUCTION. LOCATION OF UNDERGROUND STRUCTURES AS SHOWN ARE BASED ON THE BEST INFORMATION AVAILABLE BUT NO GUARANTEE IS GIVEN THAT ALL EXISTING UTILITIES ARE SHOWN OR THAT THE GIVEN LOCATIONS ARE EXACT. CONFIRMATION OF EXISTENCE AND EXACT LOCATION OF ALL SERVICES MUST BE OBTAINED FROM THE INDIVIDUAL UTILITIES BEFORE PROCEEDING WITH CONSTRUCTION.



THE CITY OF WINNIPEG
Planning, Property and Development Department
Planning and Land Use Division
Unit 15 - 30 Fort Street, Winnipeg, MB, (R3C 4X5)

DESIGNED BY	CHECKED BY	MANAGER, PARK AND OPEN SPACES	DATE
DRAWN BY MG	APPROVED BY		
HORIZ. SCALE VERT. SCALE	1:200	MANAGER, PLANNING AND LAND USE DIVISION	DATE
DATE	July 2026		

DRAWING TITLE William Reid Park Playground Redevelopment Grading Plan
SITE ADDRESS 901 Leola St.

DRAWING NO. L4
BID OPPORTUNITY NO. 608-2026