

GREATER WINNIPEG WATER DISTRICT
PLAN AND PROFILE OF
16" CONNECTION TO ST. VITAL
Scale: 1" = 40' Hor.
1" = 8' Ver.

Winnipeg, June 22, 1953


R.C.S. P-123B

NOTES: For details of river crossing see Dwg. HTD-619

Value Chamber: Air Valve, close to power for details.

Water level 735.2 Apr. 23, 55

Approximate depth of 12" sewer on Goulet



For detail of connection
to 1st Main and City Sewer.
Tap of pipe 740.28
to gravity drain to sewer
(see plan)

740

740

WATER DISTRICT
OFFICE OF
TO SIT. VITAL
10' Main
8' Main
J. J. Sullivan
GENERAL MANAGER