


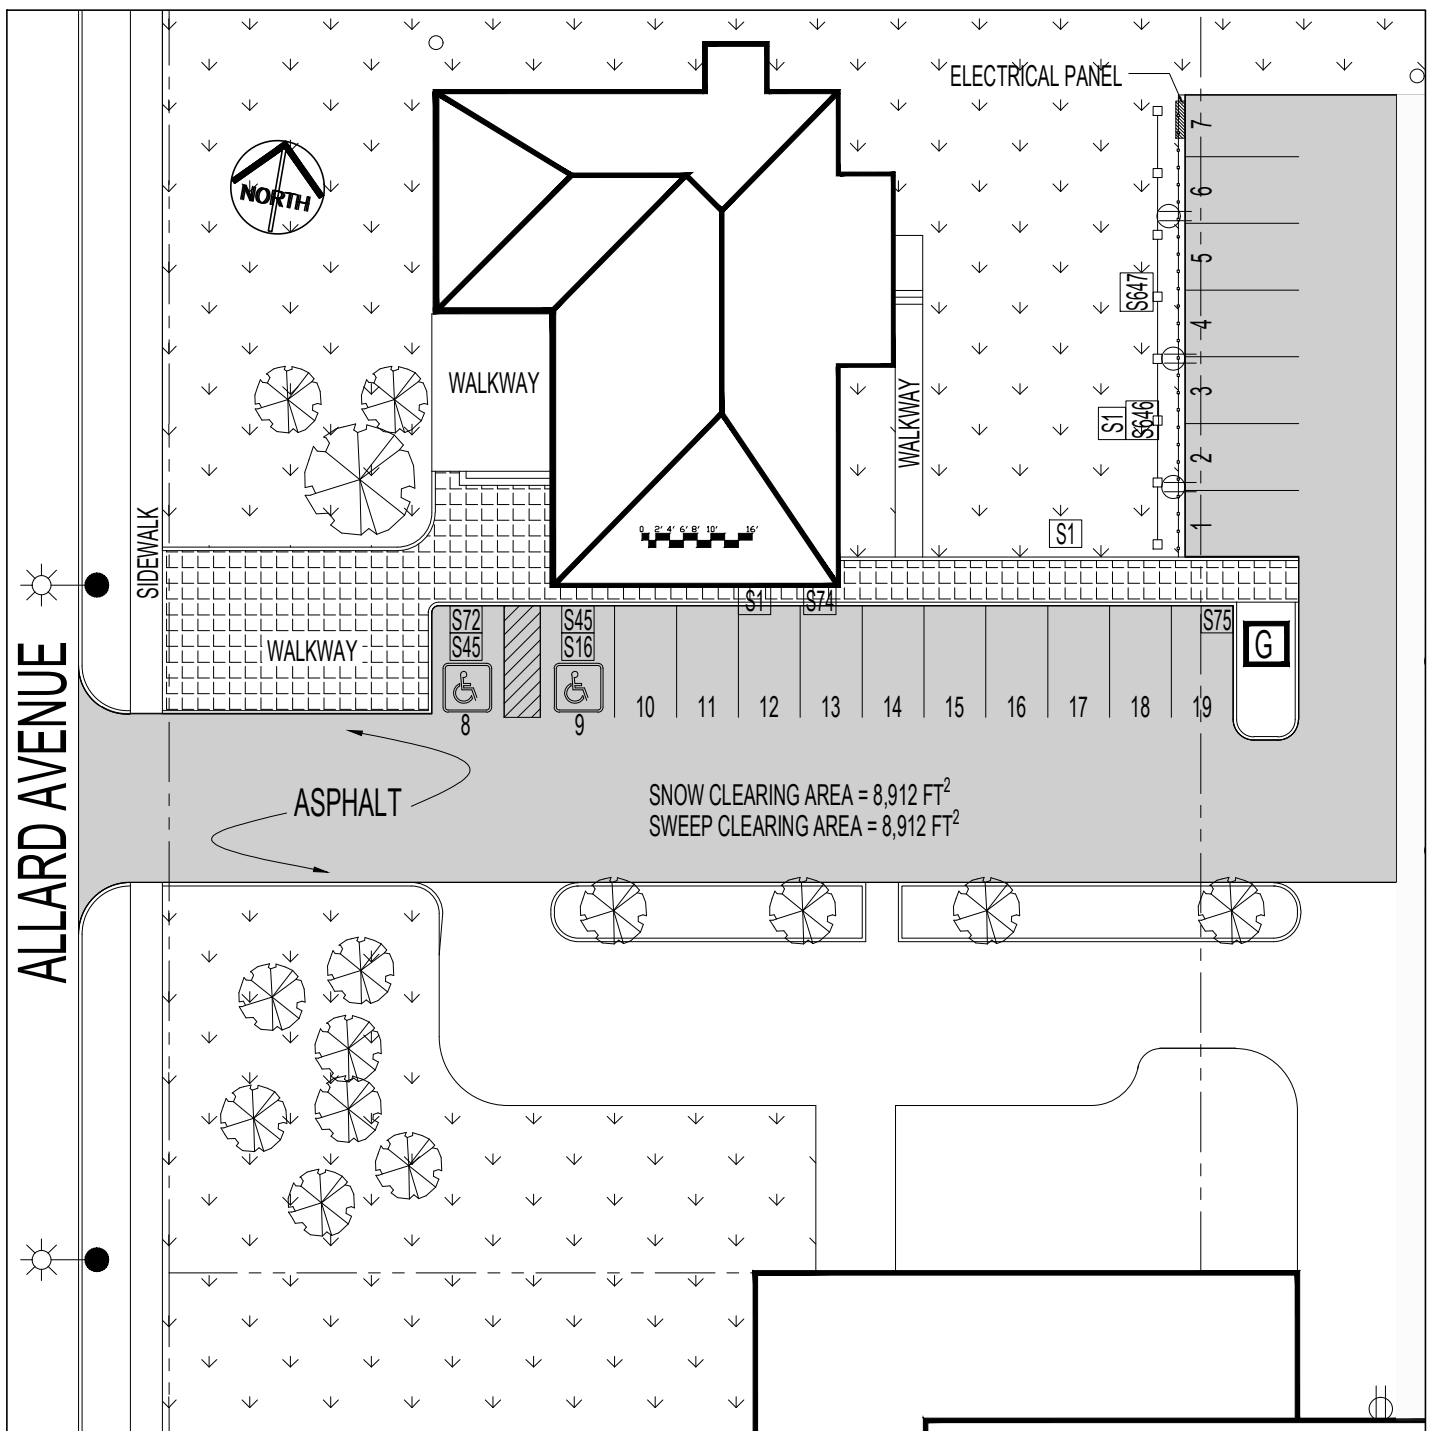

S1 CITY OF WINNIPEG
TELEPHONE: 311
UNAUTHORIZED
PARKING
PROHIBITED

S16 IDLE FREE
ZONE
 HEALTHY
COMMUNITIES
DON'T IDLE

S45

S72 LIBRARY PATRONS
ONLY →

S74 CITY OF WINNIPEG
LIBRARY VISITOR
PARKING ONLY
← →

S75 LIBRARY PATRONS
ONLY
←

S646 EMPLOYEE PARKING
STALLS 1-2


S647 LIBRARY
VISITOR PARKING
ONLY

LEGEND

	STREET LIGHT
	GARBAGE

No:	REVISION/DESCRIPTION	BY	DATE
TOTAL STALLS	STAFF	VISITOR	ACCESS.
19	2	15	2

 THE CITY OF WINNIPEG PLANNING, PROPERTY AND DEVELOPMENT DEPARTMENT MUNICIPAL ACCOMMODATIONS DIVISION 3-65 GARRY STREET					WESTWOOD LIBRARY ENLARGED SITE PLAN WITH AREAS WPA LOT# 3 66 ALLARD AVENUE		
DRAWN: PDT	APPROVED:	SCALE: N.T.S.	DATE: 2016.09.06	PROJECT: 2016-105	MAXIMO: LB-07, SP-004	DRAWING: C3	

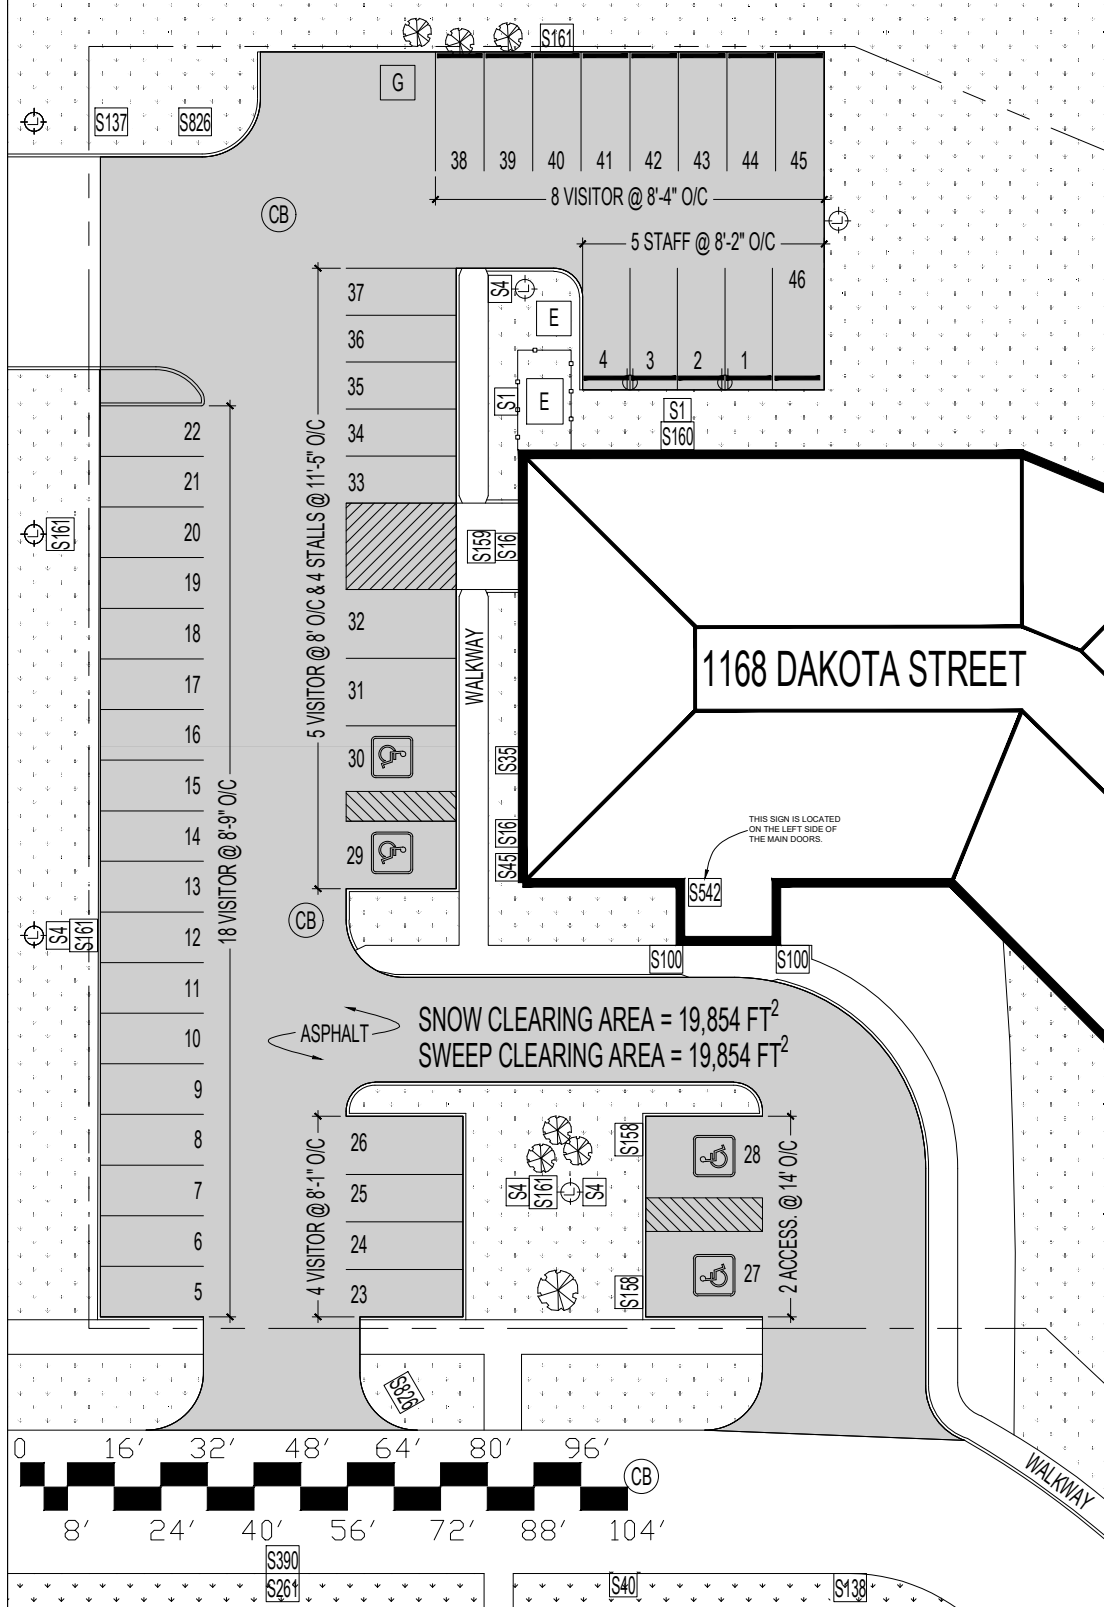

S1

CITY OF WINNIPEG
PHONE: 311
UNAUTHORIZED
PARKING
PROHIBITED

S4

PROTECTING YOUR
PARKED VEHICLE
VALUABLES OUT OF SIGHT?
ANTI-THEFT DEVICE ON?
DOORS LOCKED?
MPI

S16

IDLE FREE
ZONE

HEALTHY
COMMUNITIES
DON'T IDLE

S35

PARKING
ONLY

S40

FIRE LANE
(SALARY #10377)

S45

PARKING
ONLY

S100

FIRE LANE
(SALARY #10377)

S137

FIRE LANE
(SALARY #10377)

S138

FIRE LANE
(SALARY #10377)

S159

LOADING

S160

EMPLOYEE PARKING
STALLS 1 - 4

S161

LIBRARY PATRON
PARKING ONLY
STATIONNEMENT
RÉSERVÉ AU USAGES DE
LA BIBLIOTHÈQUE

S261

One
Way

←

S390

EXIT

←

S542

VISITORS
PLEASE
REGISTER
YOUR PLATES
AT RECEPTION


S826



DAKOTA
FIELDHOUSE
←

No:	REVISION/DESCRIPTION	BY	DATE
1	UPDATED SIGNS, ADDED THE ENTRANCE FOR DAKOTA FIELD HOUSE	PD	SEPT 18, 2018

THE CITY OF WINNIPEG PLANNING, PROPERTY AND DEVELOPMENT DEPARTMENT MUNICIPAL ACCOMMODATIONS DIVISION 3-65 GARRY STREET				LOUIS RIEL LIBRARY SITE PLAN WPA LOT # 22 1168 DAKOTA STREET	
DRAWN: BRD	APPROVED:	SCALE: N.T.S	DATE: 2016.09.19	PROJECT: 2016-107	MAXIMO: SP-023
				DRAWING:	C2

TOTAL STALLS	RESERVED	STAFF	VISITOR	ACCESS.	UNMARKED
46	0	5	37	4	0

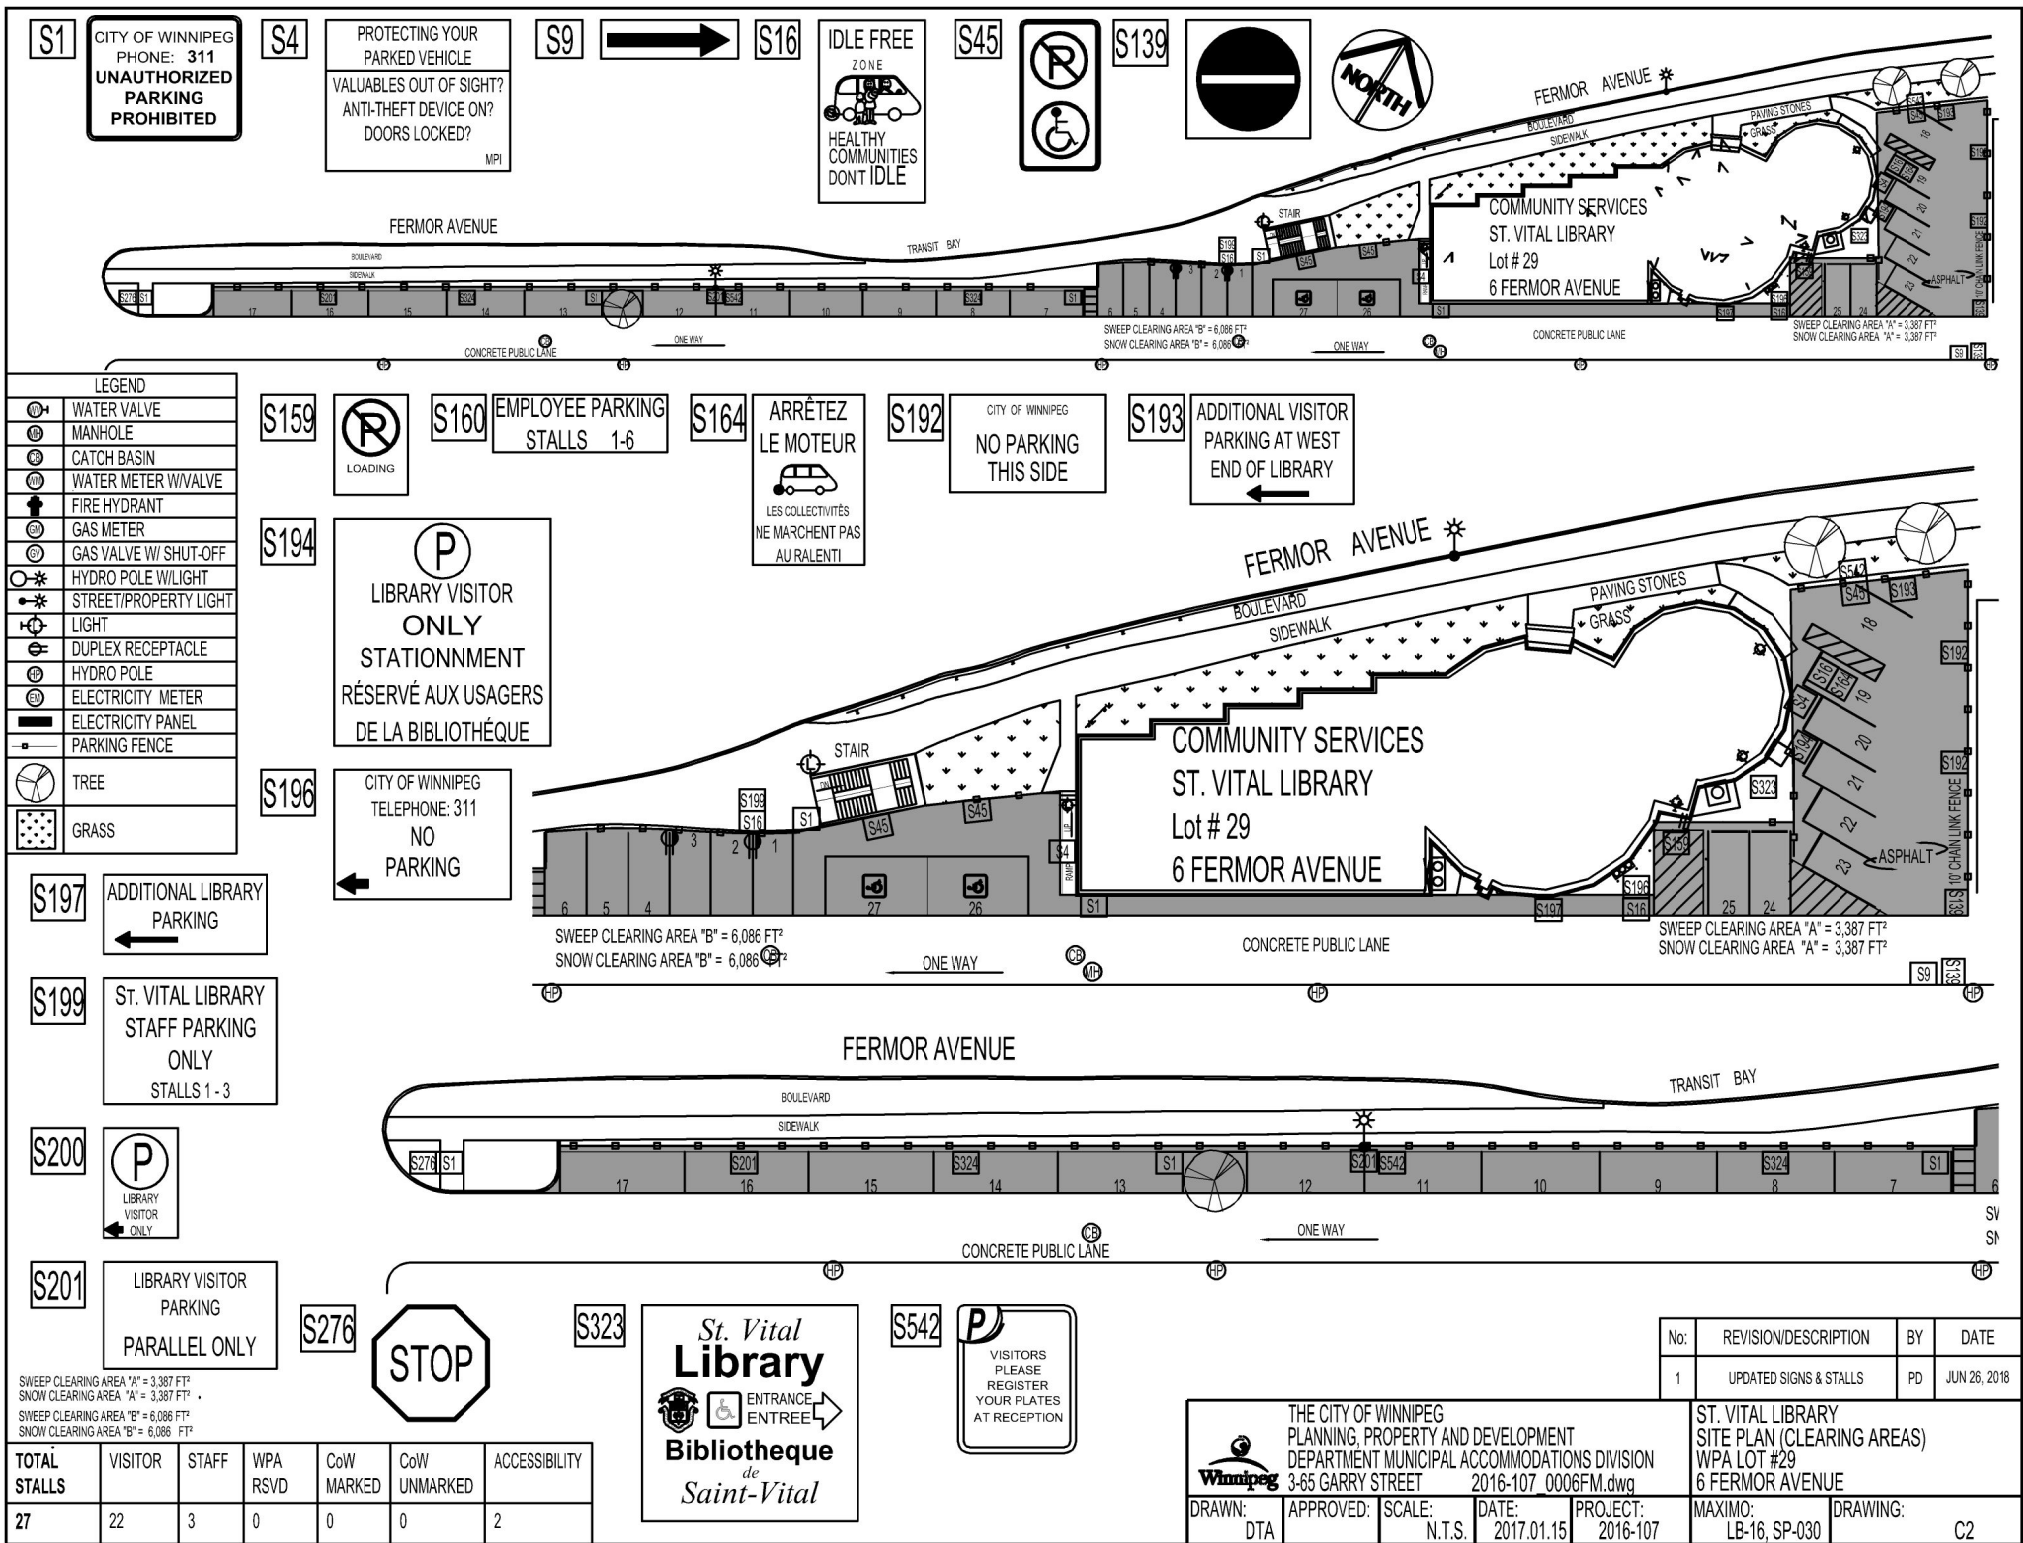

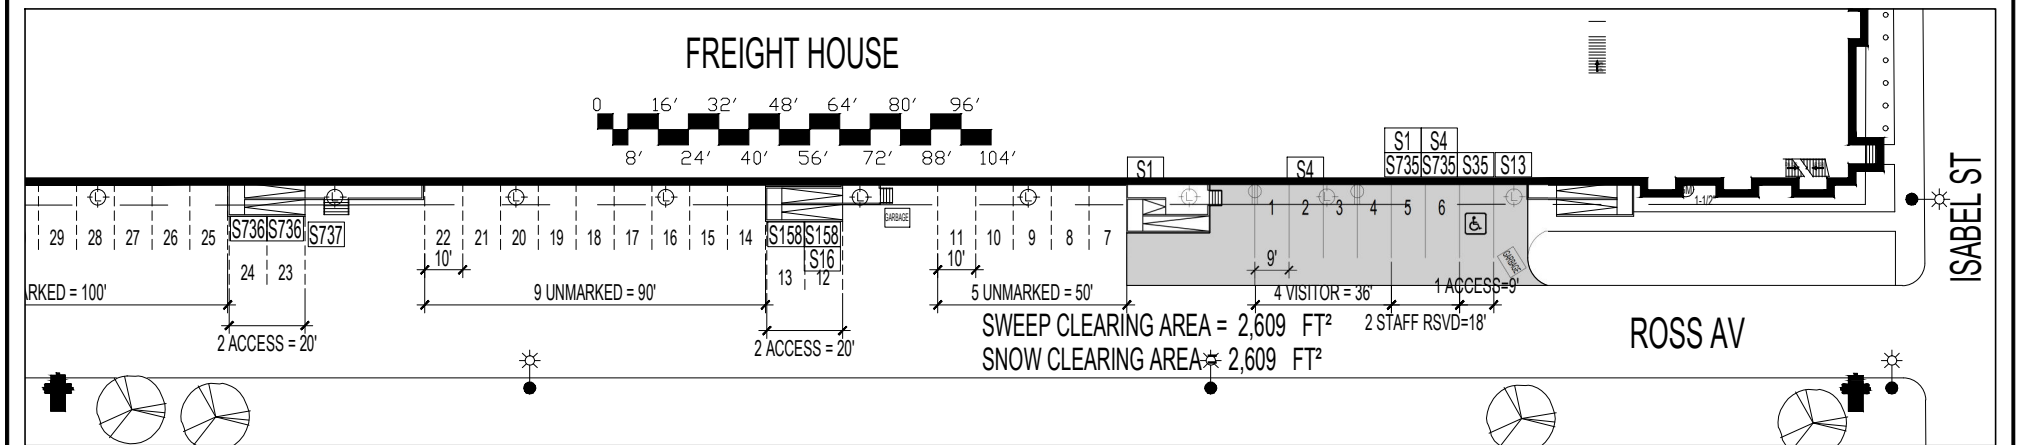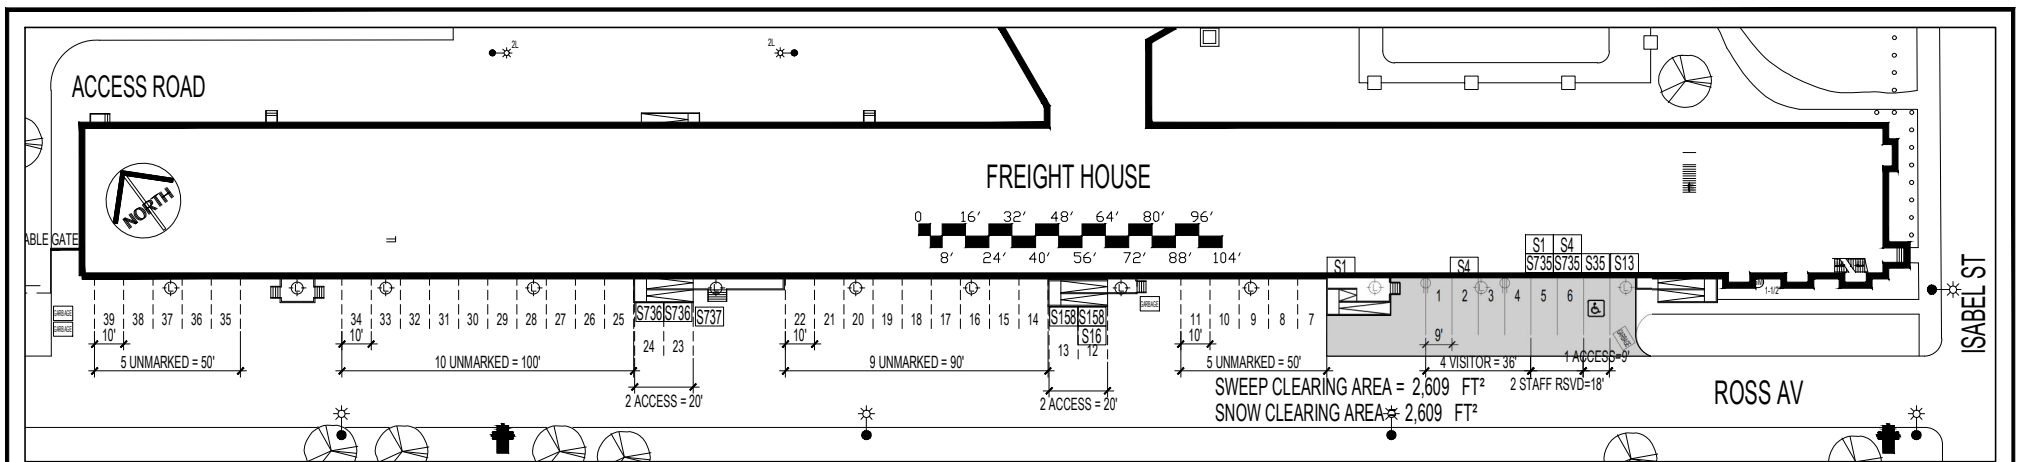

S1

CITY OF WINNIPEG
PHONE: 311
UNAUTHORIZED
PARKING
PROHIBITED

S4

PROTECTING YOUR
PARKED VEHICLE
VALUABLES OUT OF SIGHT?
ANTI-THEFT DEVICE ON?
DOORS LOCKED?
MPI

S13



S16



S35



S158



S735



S736



S737



LEGEND	
	WATER VALVE
	MANHOLE
	CATCH BASIN
	WATER METER W/VALVE
	FIRE HYDRANT
	GAS METER
	GAS VALVE W/ SHUT-OFF
	HYDRO POLE W/LIGHT
	STREET/PROPERTY LIGHT
	LIGHT
	DUPLEX RECEPTACLE
	HYDRO POLE
	ELECTRICITY METER
	ELECTRICITY PANEL
	PARKING FENCE
	TREE
	GRASS


SWEEP CLEARING AREA = 2,609 FT²

SNOW CLEARING AREA = 2,609 FT²

TOTAL STALLS	VISITOR	STAFF RESERVED	WPA RSVD	CoW MARKED	UNMARKED	ACCESSIBILITY
40	4	2	0	0	29	5

No:	REVISION/DESCRIPTION	BY	DATE
1	UPDATED SIGNS	PD	JUL 27, 2018

THE CITY OF WINNIPEG PLANNING, PROPERTY AND DEVELOPMENT DEPARTMENT MUNICIPAL ACCOMMODATIONS DIVISION 3-65 GARRY STREET				CENTRAL WINNIPEG COMMUNITY IMPACT INC. FREIGHTHOUSE (DOOR 1 TO 6) ENLARGED SITE PLAN WPA LOT #40 (CLEARING AREAS) 200 ISABEL STREET			
DRAWN: DTA	APPROVED:	SCALE: N.T.S.	DATE: 2017.01.18	PROJECT: 2016-105	MAXIMO: CC-013 TO CC-015, DC-04 RC-10	DRAWING: C-11 SP-02	C2

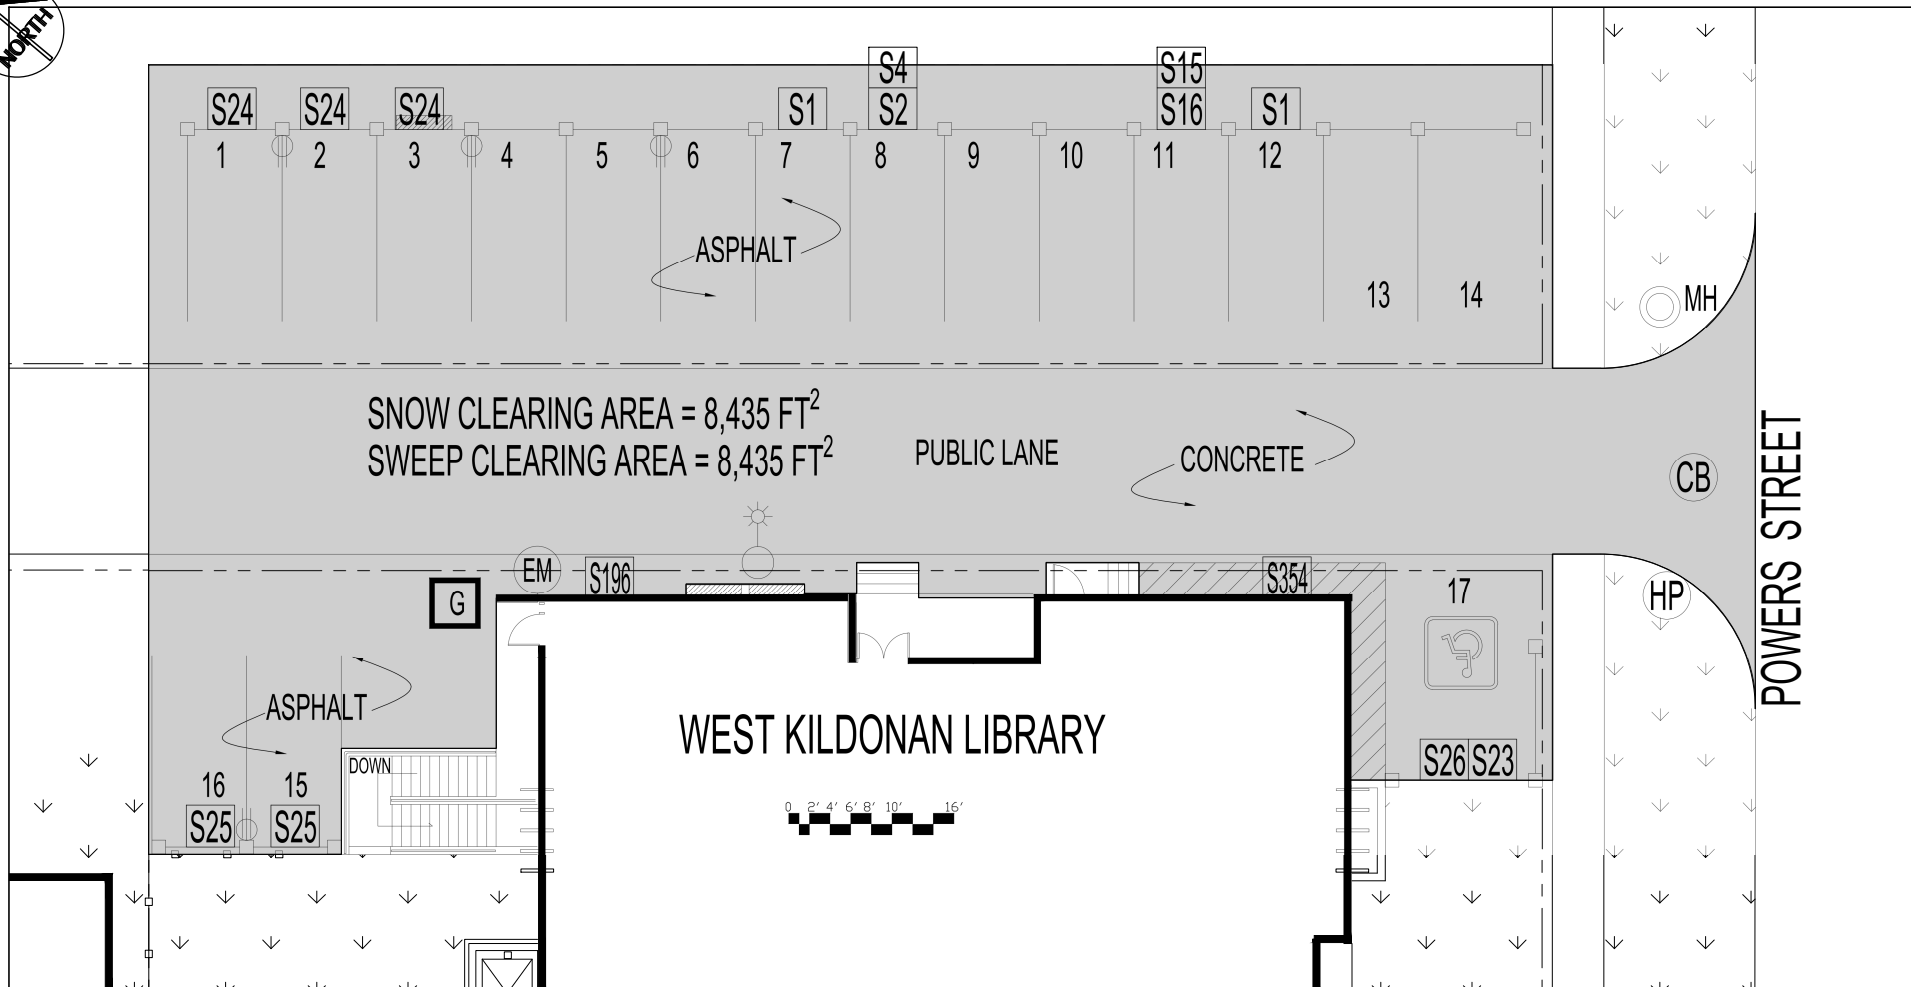

LEGEND	
	MANHOLE
	CATCH BASIN
	HYDRO POLE W/LIGHT
	HYDRO POLE
	ELECTRICITY METER
	GARBAGE

S1CITY OF WINNIPEG
TELEPHONE: 311
UNAUTHORIZED
PARKING
PROHIBITED

S2THIS PROPERTY
ADMINISTERED
BY THE
WINNIPEG
PARKING
AUTHORITY
311

S4PROTECTING YOUR
PARKED VEHICLE
VALUABLES OUT OF SIGHT?
ANTI-THEFT DEVICE ON?
DOORS LOCKED?
MPI

S15WEST KILDONAN
LIBRARY
VISITOR PARKING
STALLS 6-14

S16IDLE FREE
ZONE
HEALTHY
COMMUNITIES
DON'T IDLE

S23

S24STAFF PARKING
ONLY

S25LIBRARY
STAFF PARKING
ONLY

S26ONE VEHICLE ONLY

S196CITY OF WINNIPEG
TELEPHONE: 311
NO
PARKING


S354CITY OF WINNIPEG
TELEPHONE: 311
NO
PARKING

SNOW CLEARING AREA = 8,435 FT²
SWEEP CLEARING AREA = 8,435 FT²

TOTAL STALLS	STAFF	VISITOR	ACCESSIBILITY
17	7	9	1

No:	REVISION/DESCRIPTION	BY	DATE

THE CITY OF WINNIPEG PLANNING, PROPERTY AND DEVELOPMENT DEPARTMENT MUNICIPAL ACCOMMODATIONS DIVISION 3-65 GARRY STREET				WEST KILDONAN LIBRARY ENLARGED SITE PLAN WITH AREAS WPA LOT#41 365 JEFFERSON AVENUE			
DRAWN: PDT	APPROVED:	SCALE: N.T.S	DATE: 2016.08.30	PROJECT: 2016-105	MAXIMO: LB-11, SP-043	DRAWING:	C3

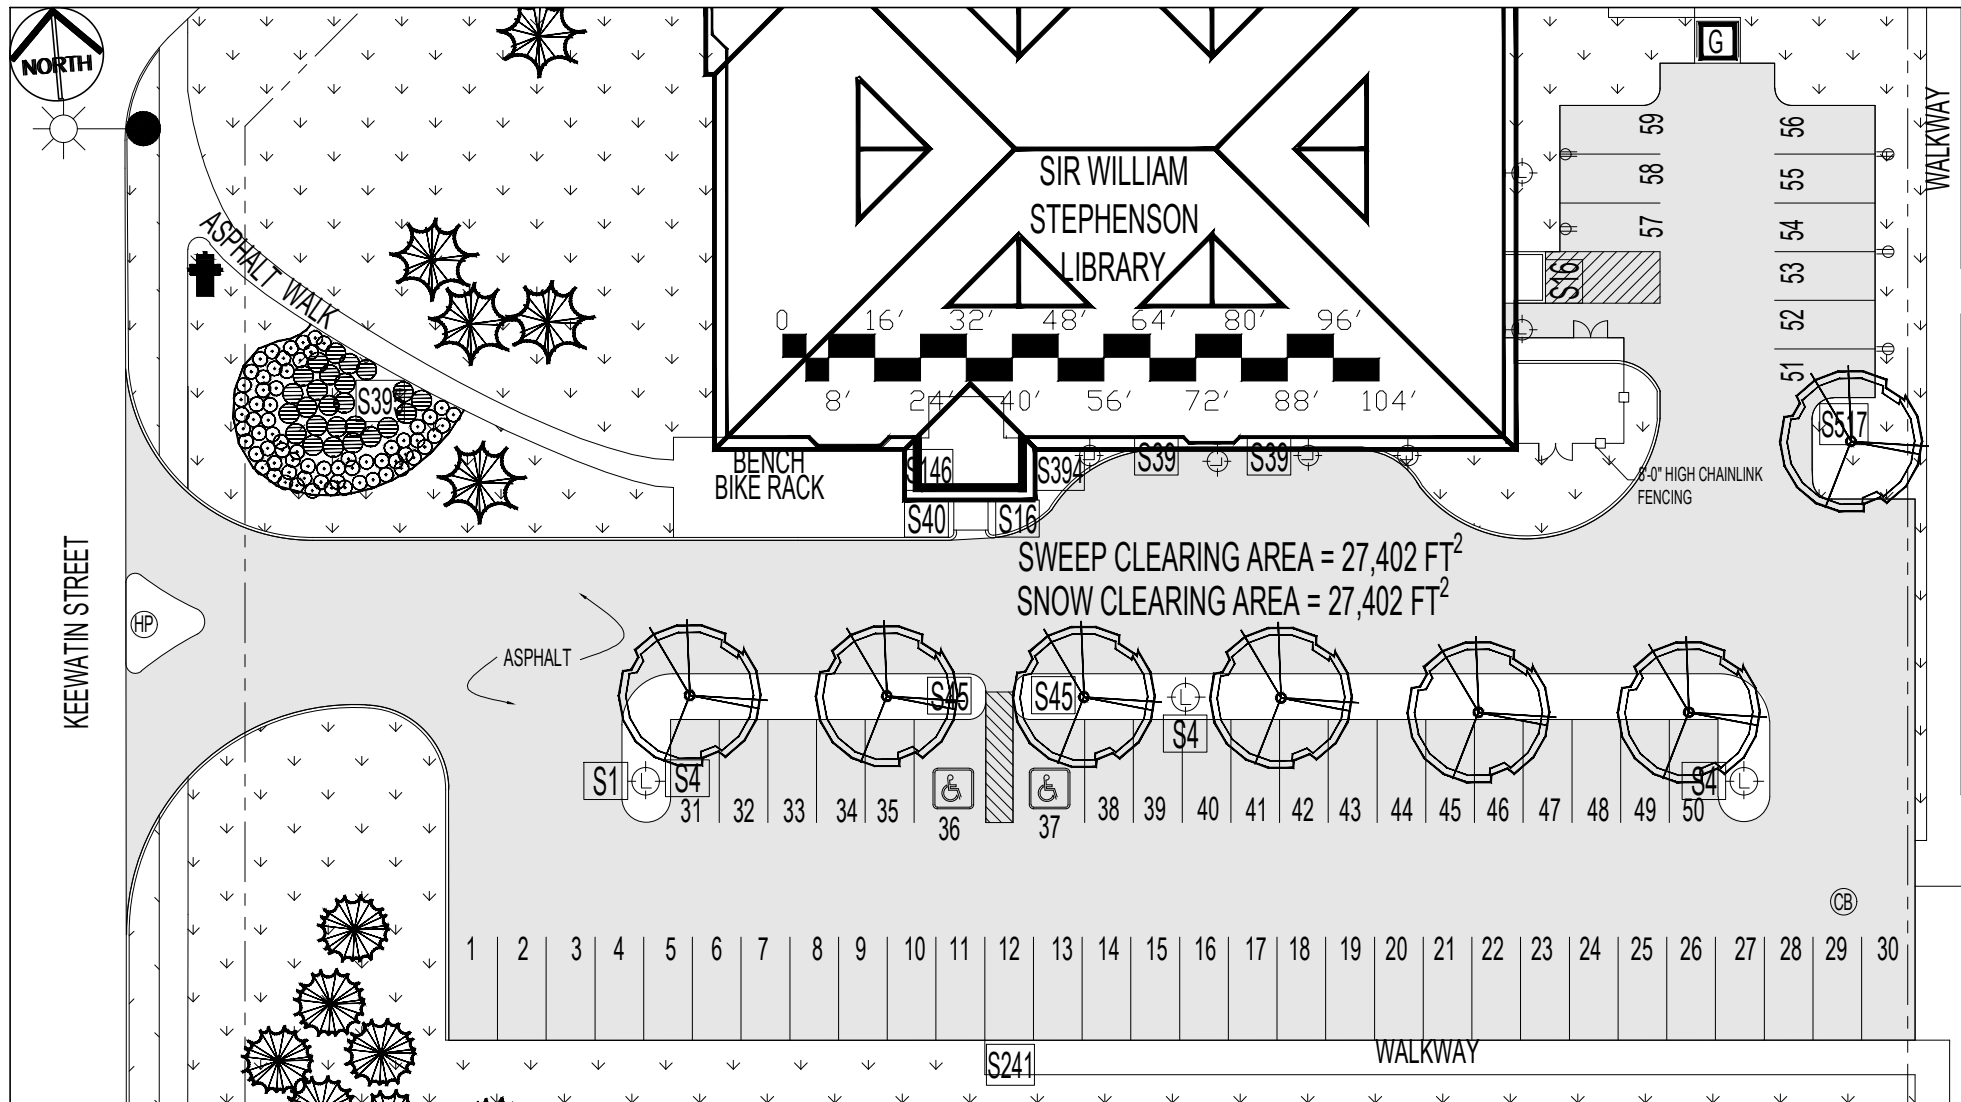

LEGEND	
	FIRE HYDRANT
	CATCH BASIN
	STREET LIGHT
	HYDRO POLE
	GARBAGE

	CITY OF WINNIPEG TELEPHONE: 311 UNAUTHORIZED PARKING PROHIBITED		PROTECTING YOUR PARKED VEHICLE VALUABLES OUT OF SIGHT? ANTI-THEFT DEVICE ON? DOORS LOCKED? MP1		IDLE FREE ZONE HEALTHY COMMUNITIES DON'T IDLE		LOADING		AREA MONITORED BY SURVEILLANCE CAMERA		STAFF ONLY		WALKWAY		SIR WILLIAM STEPHENSON LIBRARY
--	---	--	---	--	--	--	---------	--	--	--	---------------	--	---------	--	-----------------------------------

SWEEP CLEARING AREA = 27,402 FT²
SNOW CLEARING AREA = 27,402 FT²

TOTAL STALLS	STAFF	VISITOR	ACCESSIBILITY
59	9	48	2

No:	REVISION/DESCRIPTION	BY	DATE

 THE CITY OF WINNIPEG PLANNING, PROPERTY AND DEVELOPMENT DEPARTMENT MUNICIPAL ACCOMMODATIONS DIVISION 3-65 GARRY STREET				SIR WILLIAM STEPHENSON LIBRARY ENLARGED SITE PLAN WITH AREAS WPA LOT#42 765 KEEWATIN STREET			
DRAWN: PDT	APPROVED:	SCALE: N.T.S.	DATE: 2016.09.01	PROJECT: 2016-105	MAXIMO: LB-23, SP-045	DRAWING:	C3



0 2' 4' 6' 8' 10' 16'


280 WILLIAM AVE.

PUBLIC LANE

SWEEP CLEARING AREA = 4,786 FT²
SNOW CLEARING AREA = 4,786 FT²

KING STREET

LEGEND	
	WATER VALVE
	MANHOLE
	CATCH BASIN
	WATER METER W/VALVE
	FIRE HYDRANT
	GAS METER
	GAS VALVE W/ SHUT-OFF
	HYDRO POLE W/LIGHT
	STREET/PROPERTY LIGHT
	LIGHT
	DUPLEX RECEPTACLE
	HYDRO POLE
	ELECTRICITY METER
	ELECTRICITY PANEL
	PARKING FENCE
	TREE
	GRASS

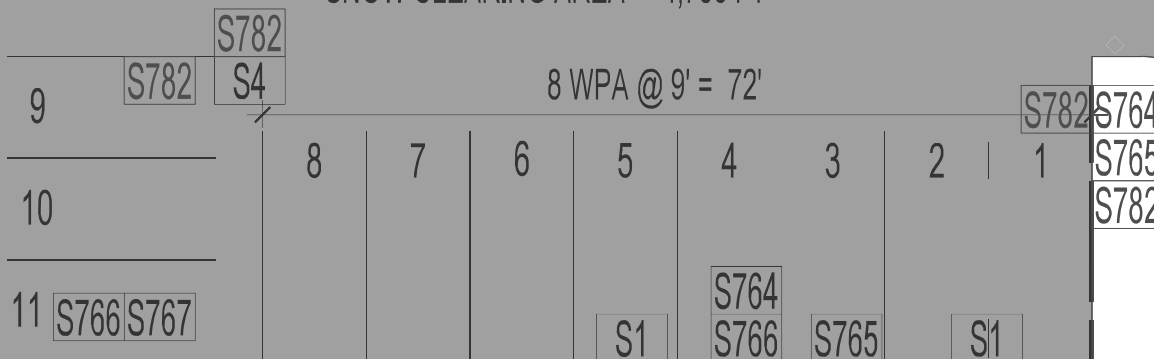

S1

CITY OF WINNIPEG
TELEPHONE: 311
UNAUTHORIZED
PARKING
PROHIBITED

S4

PROTECTING YOUR
PARKED VEHICLE
VALUABLES OUT OF SIGHT?
ANTI-THEFT DEVICE ON?
DOORS LOCKED?
MPI

S764

P WINNIPEG PARKING AUTHORITY
LOT #43
126 KING STREET
PUBLIC PARKING 24 HOURS

RATE:
\$2.00 each hour MON to SUN
06:00 - 18:00 HOURS 8:00 - 06:00 HOURS
\$9.00 MAXIMUM \$6.00 MAXIMUM

Please purchase parking through paybyphone.

UNAUTHORIZED OR IMPROPERLY PARKED VEHICLES MAY BE
TOWED OR TONED AT OWNER'S PERSE AND LIABILITY

S765

P Winnipeg Parking Authority
Parking
Purchases
at this
location
are valid
only at this
location.

S766

pay by
phone

download mobile app
paybyphone.com
or call 204-957-7275

Location **4570**

Payment

S767

P WINNIPEG PARKING AUTHORITY
LOT #43
126 KING STREET
PUBLIC PARKING 24 HOURS

RATE:
\$2.00 each hour MON to SUN
06:00 - 18:00 HOURS 8:00 - 06:00 HOURS
\$9.00 MAXIMUM \$6.00 MAXIMUM

Please purchase parking through paybyphone.

UNAUTHORIZED OR IMPROPERLY PARKED VEHICLES MAY BE
TOWED OR TONED AT OWNER'S PERSE AND LIABILITY

S782


P Winnipeg Parking Authority
The
City of Winnipeg is
not responsible for
any loss,
theft or
damage to vehicle or
contents.
Park at your
own risk

SWEEP CLEARING AREA = 4,786 FT²
SNOW CLEARING AREA = 4,786 FT²

TOTAL STALLS	VISITOR	STAFF	WPA PAY	CoW MARKED	CoW UNMARKED	ACCESSIBILITY
11	0	15	11	0	0	0

No:	REVISION/DESCRIPTION	BY	DATE

THE CITY OF WINNIPEG PLANNING, PROPERTY AND DEVELOPMENT DEPARTMENT MUNICIPAL ACCOMMODATIONS DIVISION 3-65 GARRY STREET				PUBLIC PARKING SITE PLAN (CLEARING AREAS) WPA LOT #43 126 KING STREET			
DRAWN: DTA	APPROVED:	SCALE: N.T.S.	DATE: 2017.01.31	PROJECT: 2016-105	MAXIMO:	DRAWING:	C2

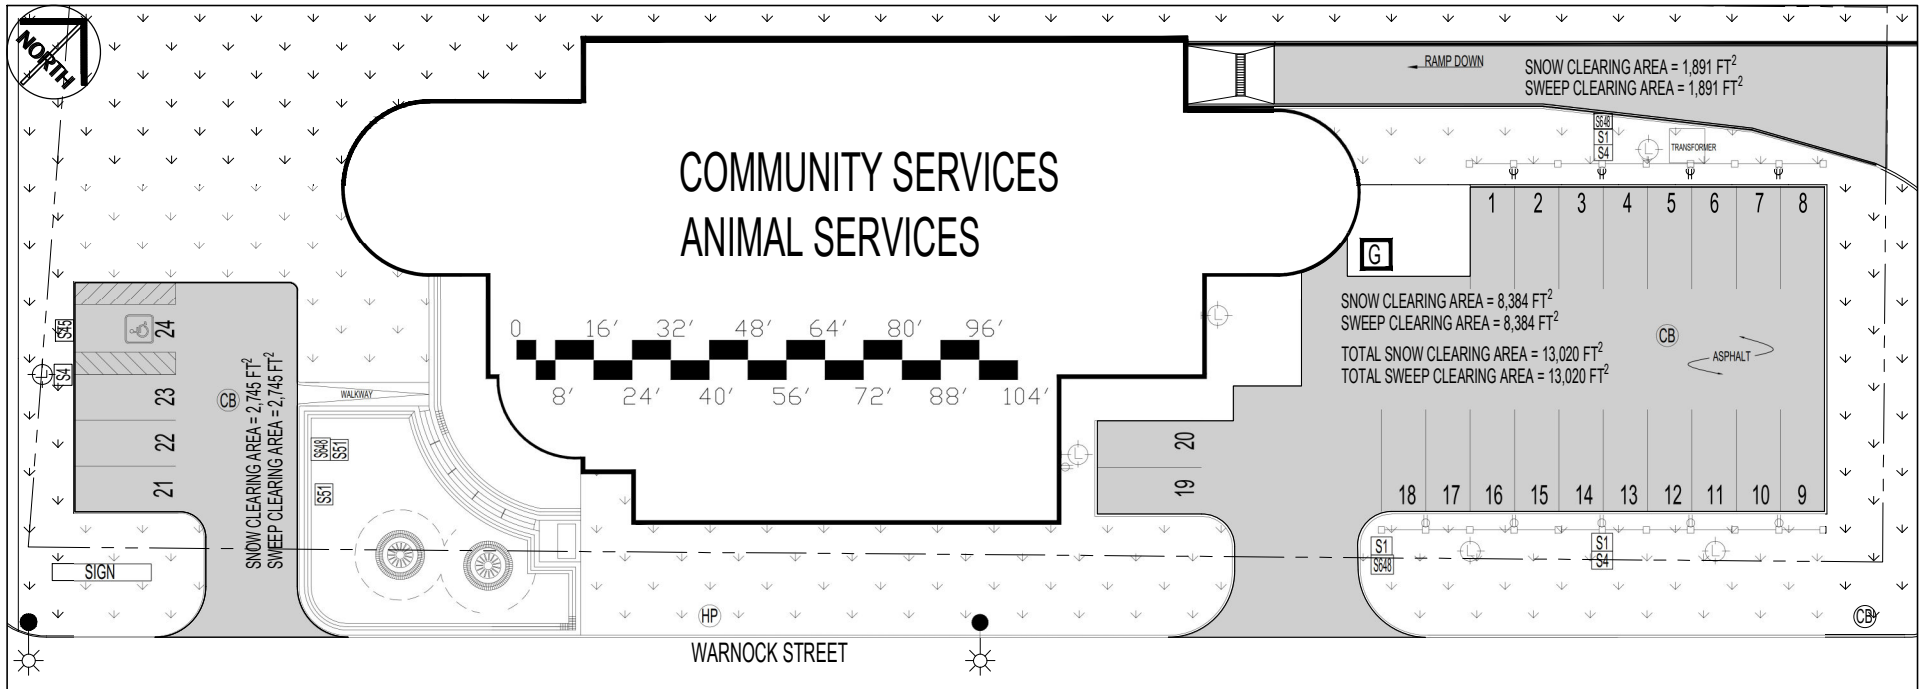

LEGEND	
CB	CATCH BASIN
HP	HYDRO POLE
●	STREET LIGHT
⦿	PARKING LIGHT
G	GARBAGE


S1

CITY OF WINNIPEG
TELEPHONE: 311
UNAUTHORIZED
PARKING
PROHIBITED

S4

PROTECTING YOUR
PARKED VEHICLE
VALUABLES OUT OF SIGHT?
ANTI-THEFT DEVICE ON?
DOORS LOCKED?
MPI

S45

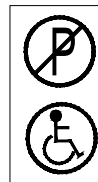

S51



S648


MONITORED BY
24 HOUR
SURVEILLANCE


TOTAL SNOW CLEARING AREA = 13,020 FT²
TOTAL SWEEP CLEARING AREA = 13,020 FT²

TOTAL STALLS	STAFF	VISITOR	ACCESSIBILITY
24	20	3	1

No:	REVISION/DESCRIPTION	BY	DATE

THE CITY OF WINNIPEG PLANNING, PROPERTY AND DEVELOPMENT DEPARTMENT MUNICIPAL ACCOMMODATIONS DIVISION 3-65 GARRY STREET				INNER CITY DOG POUND ENLARGED SITE PLAN WITH AREAS WPA LOT#45 1057 LOGAN AVENUE			
DRAWN: PDT	APPROVED:	SCALE: N.T.S.	DATE: 2016.09.08	PROJECT: 2016-105	MAXIMO: CB-02, SP-047	DRAWING:	C3

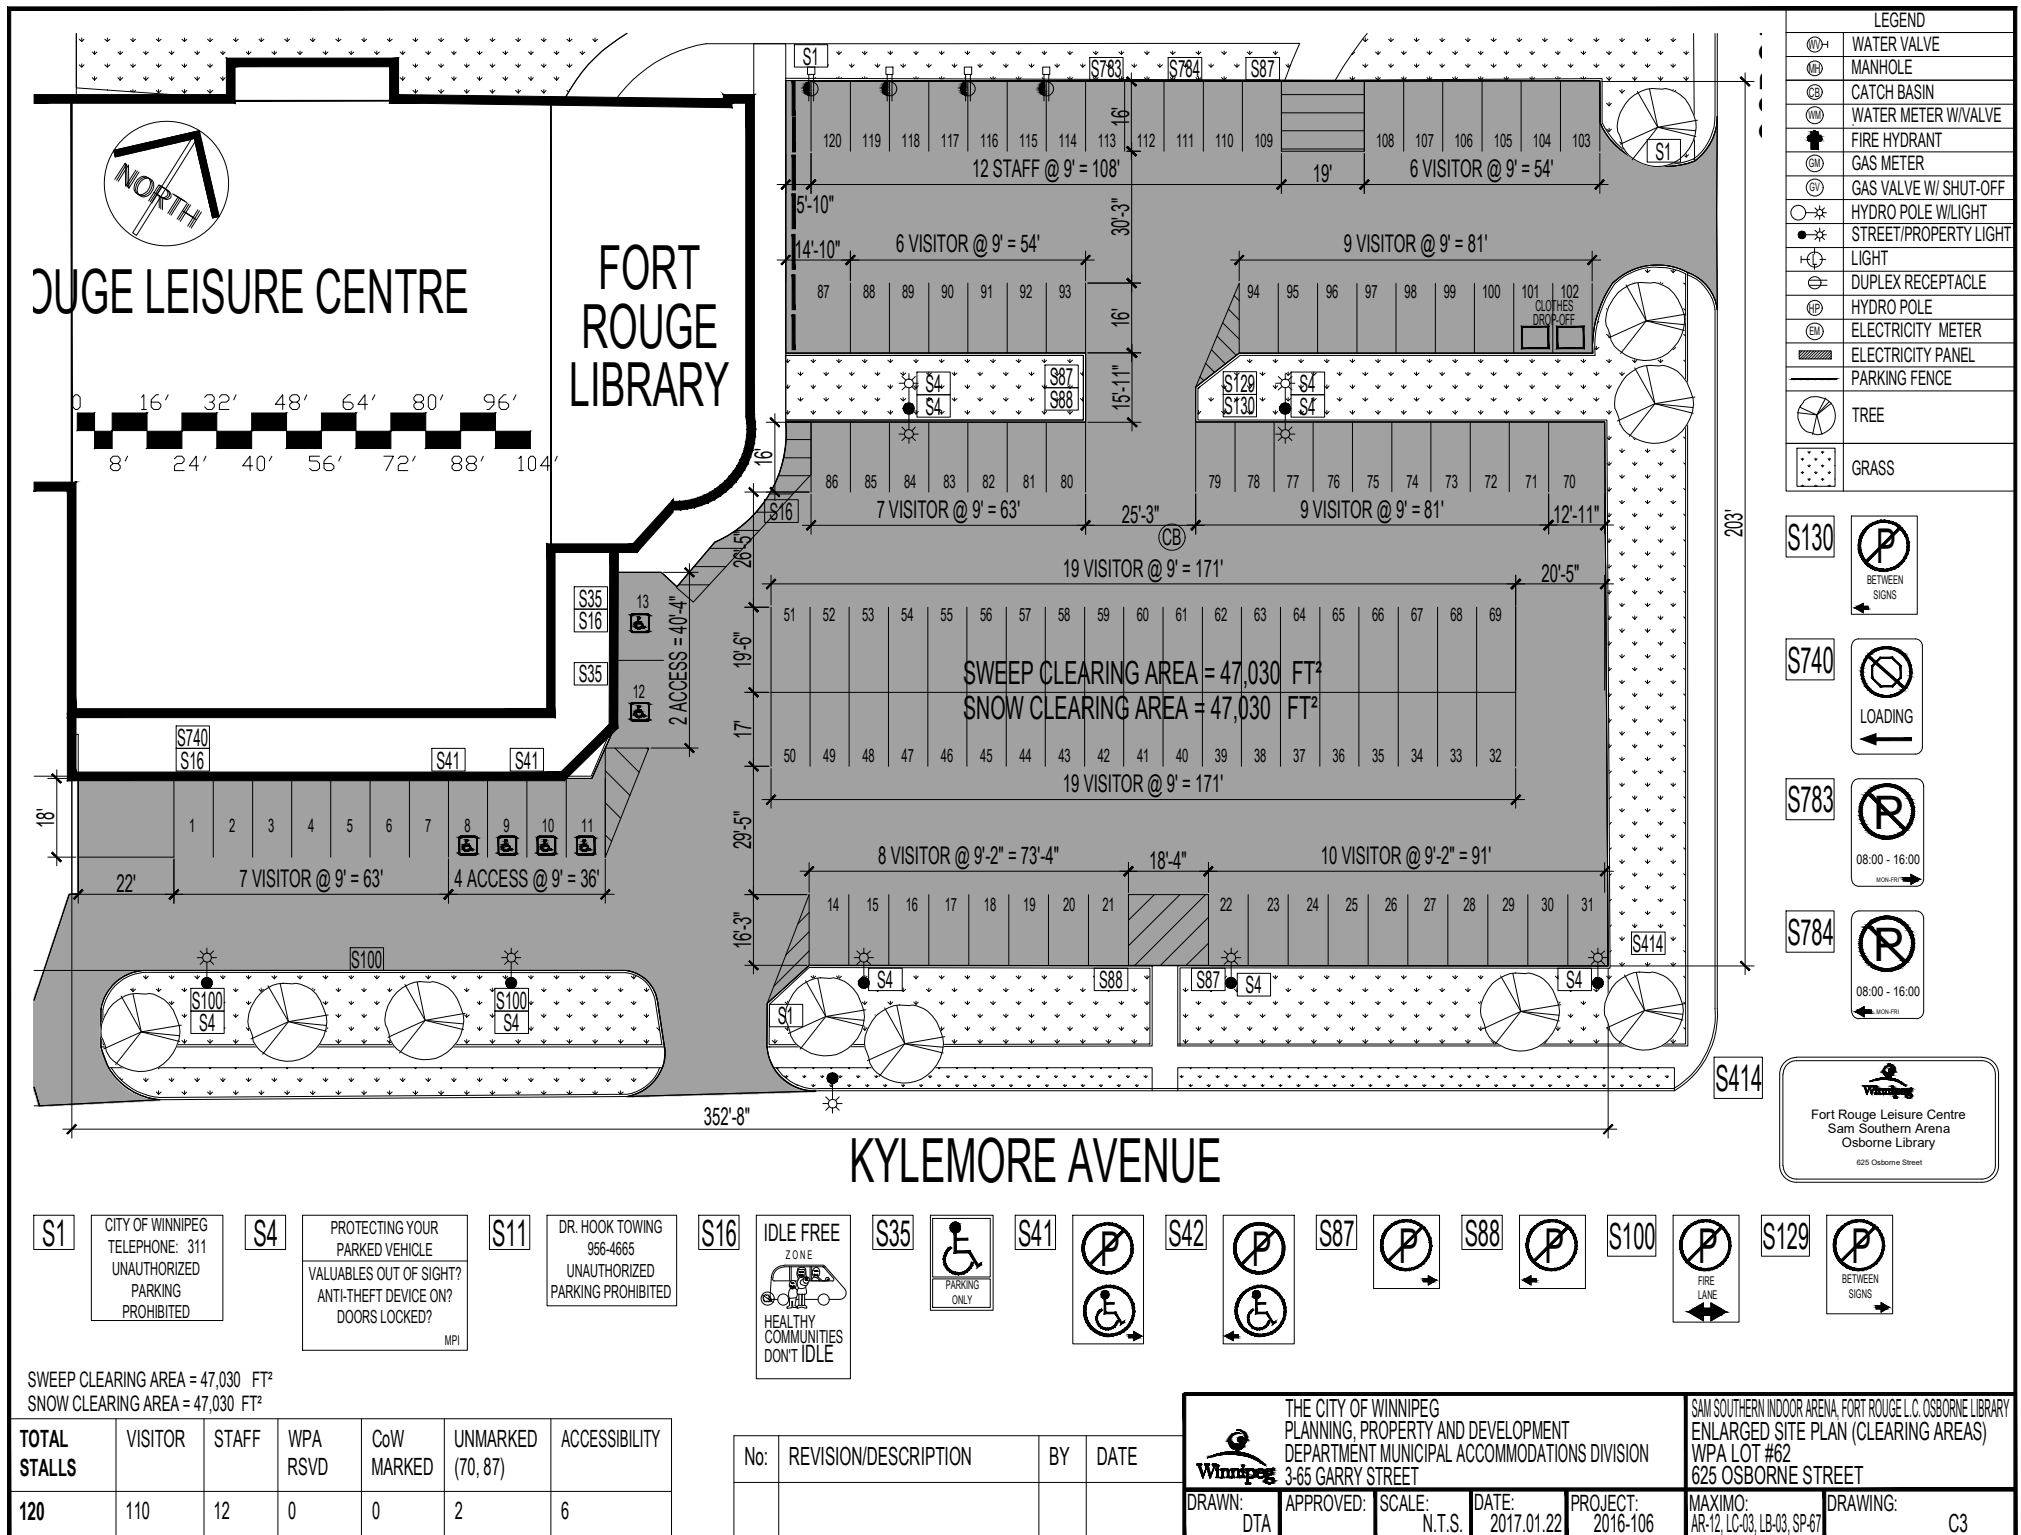

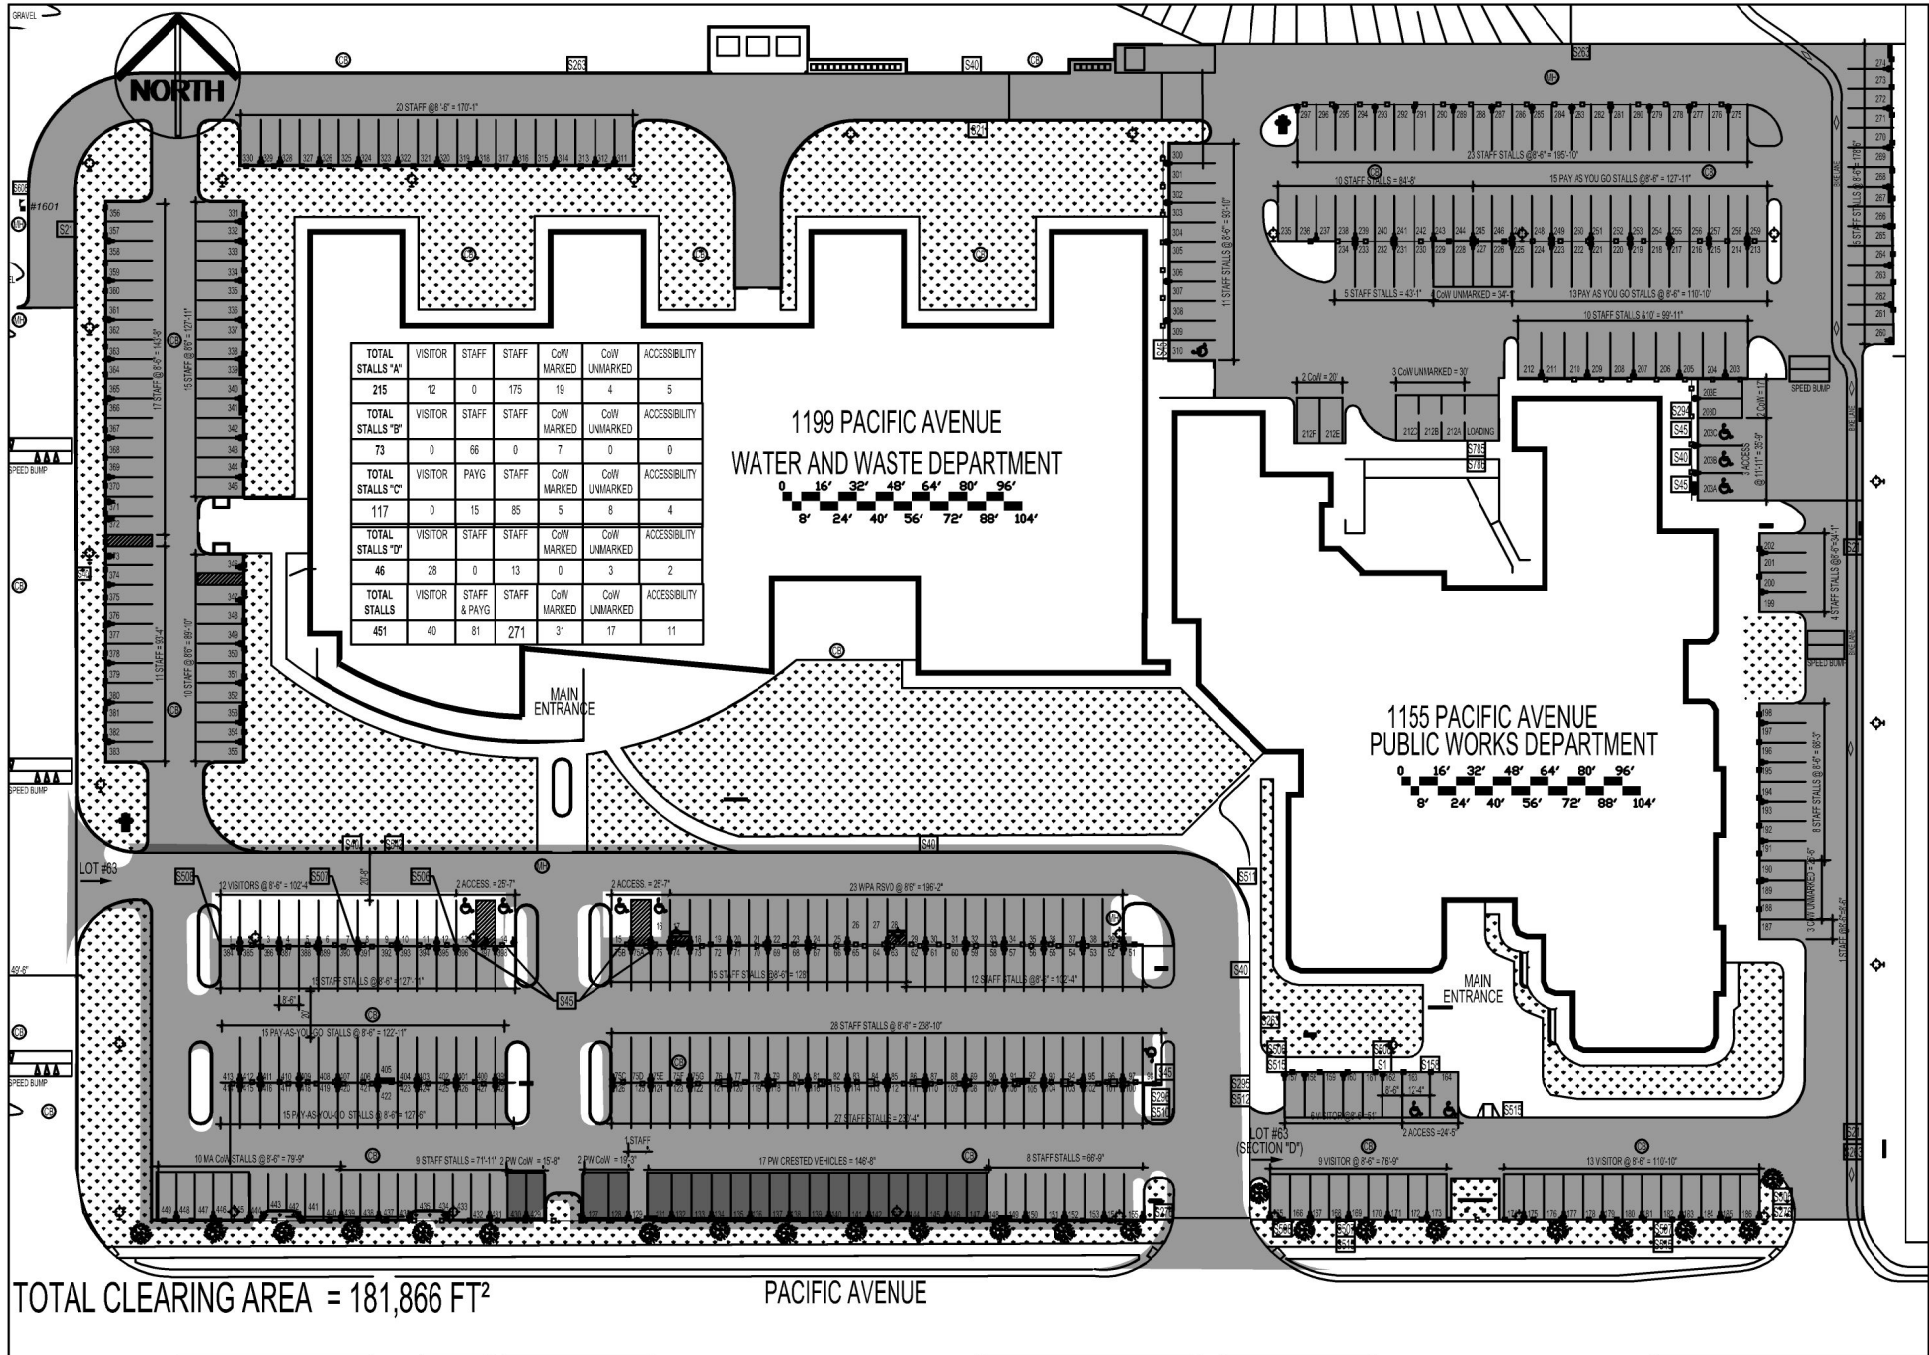


TOTAL STALLS	VISITOR	PAYG	WPA RSVD	CoW MARKED	CoW UNMARKED	ACCESSIBILITY
451	38	58	229	50	54	22

No:	REVISION/DESCRIPTION	BY	DATE
1	REMEASURE	rp	9/13/21

THE CITY OF WINNIPEG PLANNING, PROPERTY AND DEVELOPMENT DEPARTMENT MUNICIPAL ACCOMMODATIONS DIVISION 3-65 GARRY STREET				PUBLIC WORKS & WATER AND WASTE DEPT. SITE PLAN LOT #63 (SECTION "A", "B", "C", "D") 1155 AND 1199 PACIFIC AVENUE			
DRAWN: DTA	APPROVED:	SCALE: N.T.S	DATE: JUL 05, 2018	PROJECT: 2016-105	MAXIMO: PW-07, PW-19, SP-068	DRAWING:	SLA



PACIFIC AVENUE

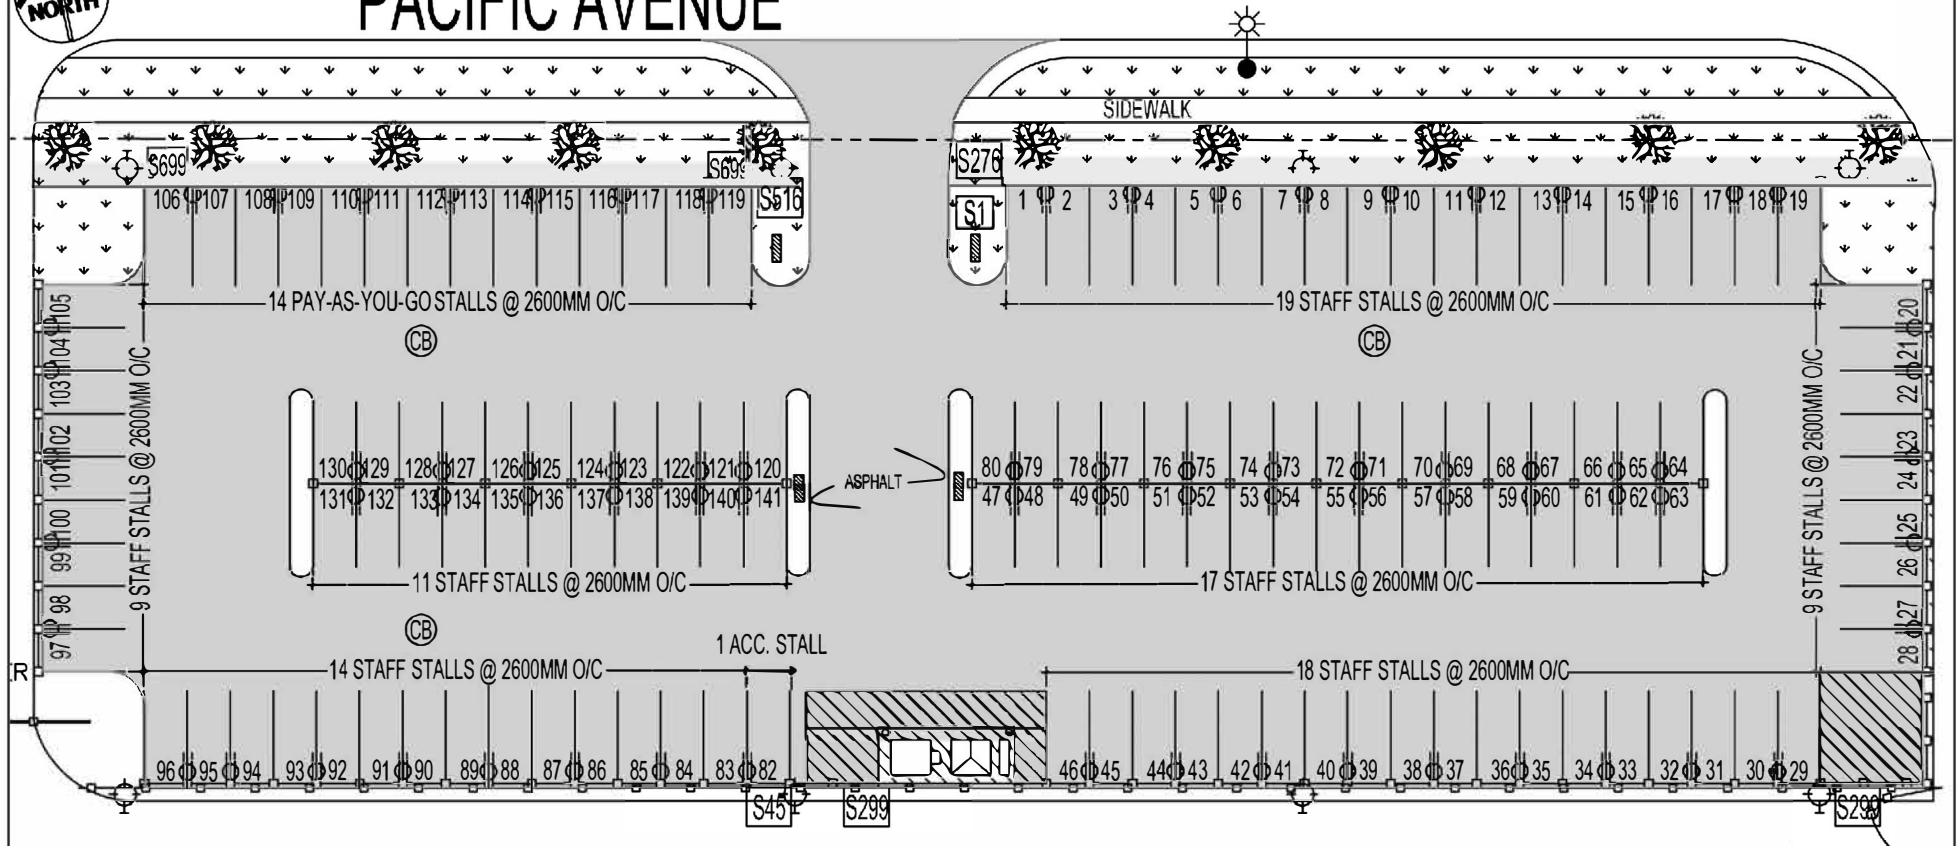

LEGEND	
	PARKING LIGHT
	CATCH BASIN
	STREET LIGHT



CITY OF WINNIPEG
TELEPHONE: 311
UNAUTHORIZED
PARKING
PROHIBITED




TOTAL CLEARING AREA = 43,860 FT²

TOTAL STALLS	STAFF MARKED
140	140

No:	REVISION/DESCRIPTION	BY	DATE
1	Add PAYG	RP	SEPT 9, 2021

THE CITY OF WINNIPEG PLANNING, PROPERTY AND DEVELOPMENT DEPARTMENT MUNICIPAL ACCOMMODATIONS DIVISION 3-65 GARRY STREET				PAVEMENT MARKING FACILITY ENLARGED SITE PLAN WITH AREAS PARKING LOT #64 1220 PACIFIC AVENUE			
DRAWN: PDT	APPROVED	SCALE: N.T.S.	DATE: JUL 04, 2018	PROJECT: 2016-105	MAXIMO: PW-18, PW-20, SP-39	DRAWING:	SLA

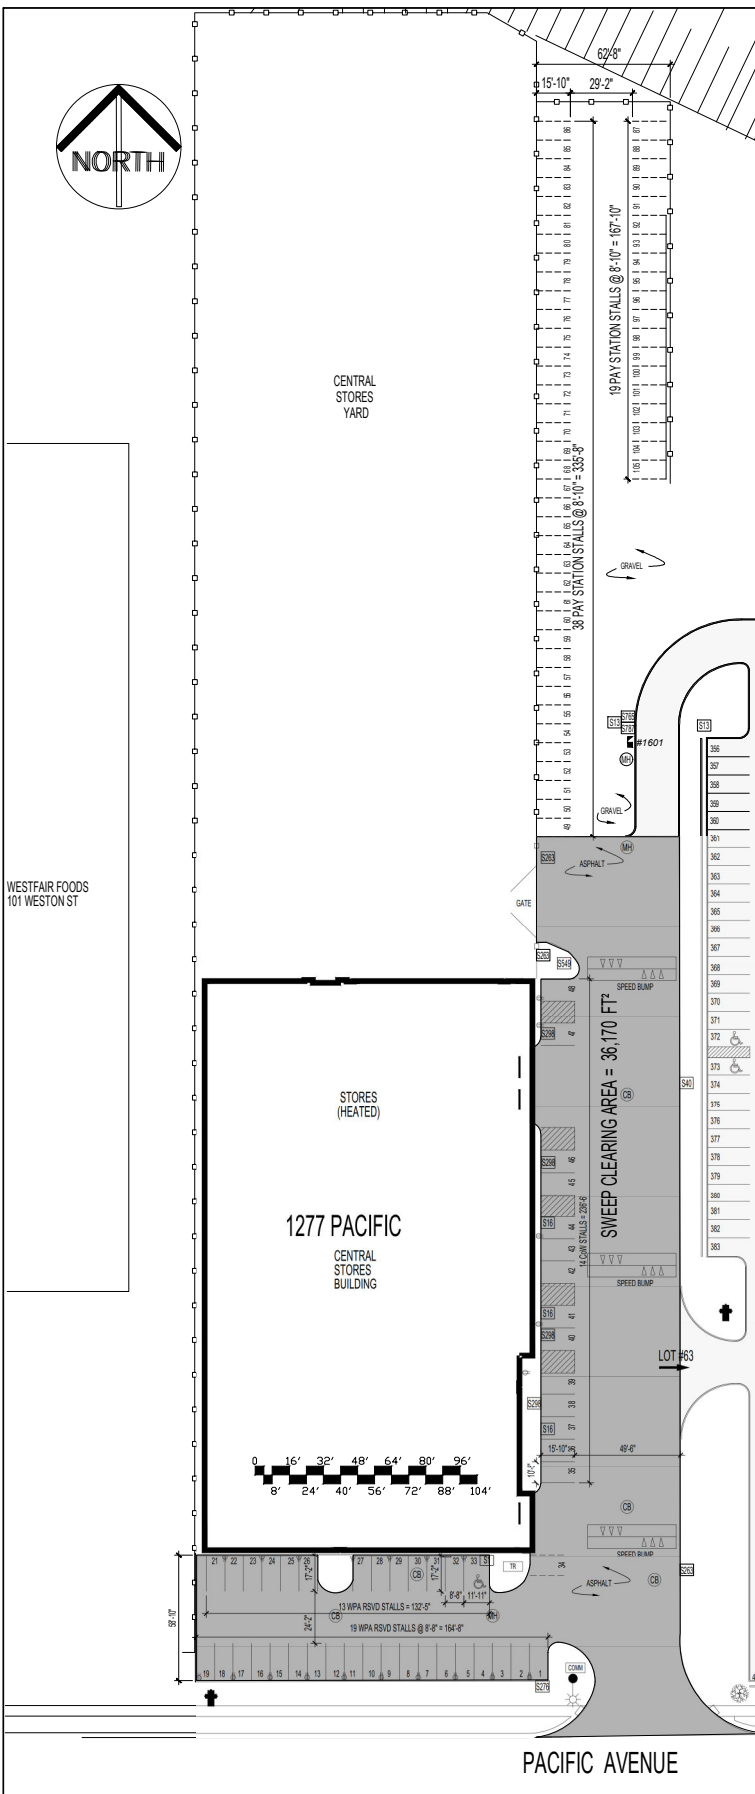

S1 CITY OF WINNIPEG
PHONE: 311
UNAUTHORIZED PARKING PROHIBITED

S13

S16

S40

S263

S298

S549 **NO ENTRY**
PLEASE REPORT TO STORES OFFICE

S669 **MUSTER POINT**

S765

S787 **LOT #65B**

1277 PACIFIC GRAVEL LOT

SEASONAL PARKING
Monday - Sunday - 24 Hours

Please purchase Hourly permit from the machine and display face up on your vehicle dash.

Rate: \$2.45 per 12 Hours

WPA, C, and other logos


SWEEP CLEARING AREA = 36,170 FT²


No:	REVISION/DESCRIPTION	BY	DATE

NOTE: THERE IS NO WPA RSVD STALL 20

TOTAL STALLS	PAY STATION	STAFF UNMARKED	WPA RSVD	WPA RSVD ACCESSIBILITY	CoW
104	57	1	31	1	14

THE CITY OF WINNIPEG PLANNING, PROPERTY AND DEVELOPMENT DEPARTMENT MUNICIPAL ACCOMMODATIONS DIVISION 3-65 GARRY STREET				PUBLIC WORKS - CENTRAL STORES SITE PLAN - SWEEP CLEARING AREA WPA LOT # 65 1277 PACIFIC AVENUE			
DRAWN: DTA	APPROVED:	SCALE: N.T.S.	DATE: 2016.12.28	PROJECT: 2016-015	MAXIMO: SP-070, PW-17	DRAWING: C3	

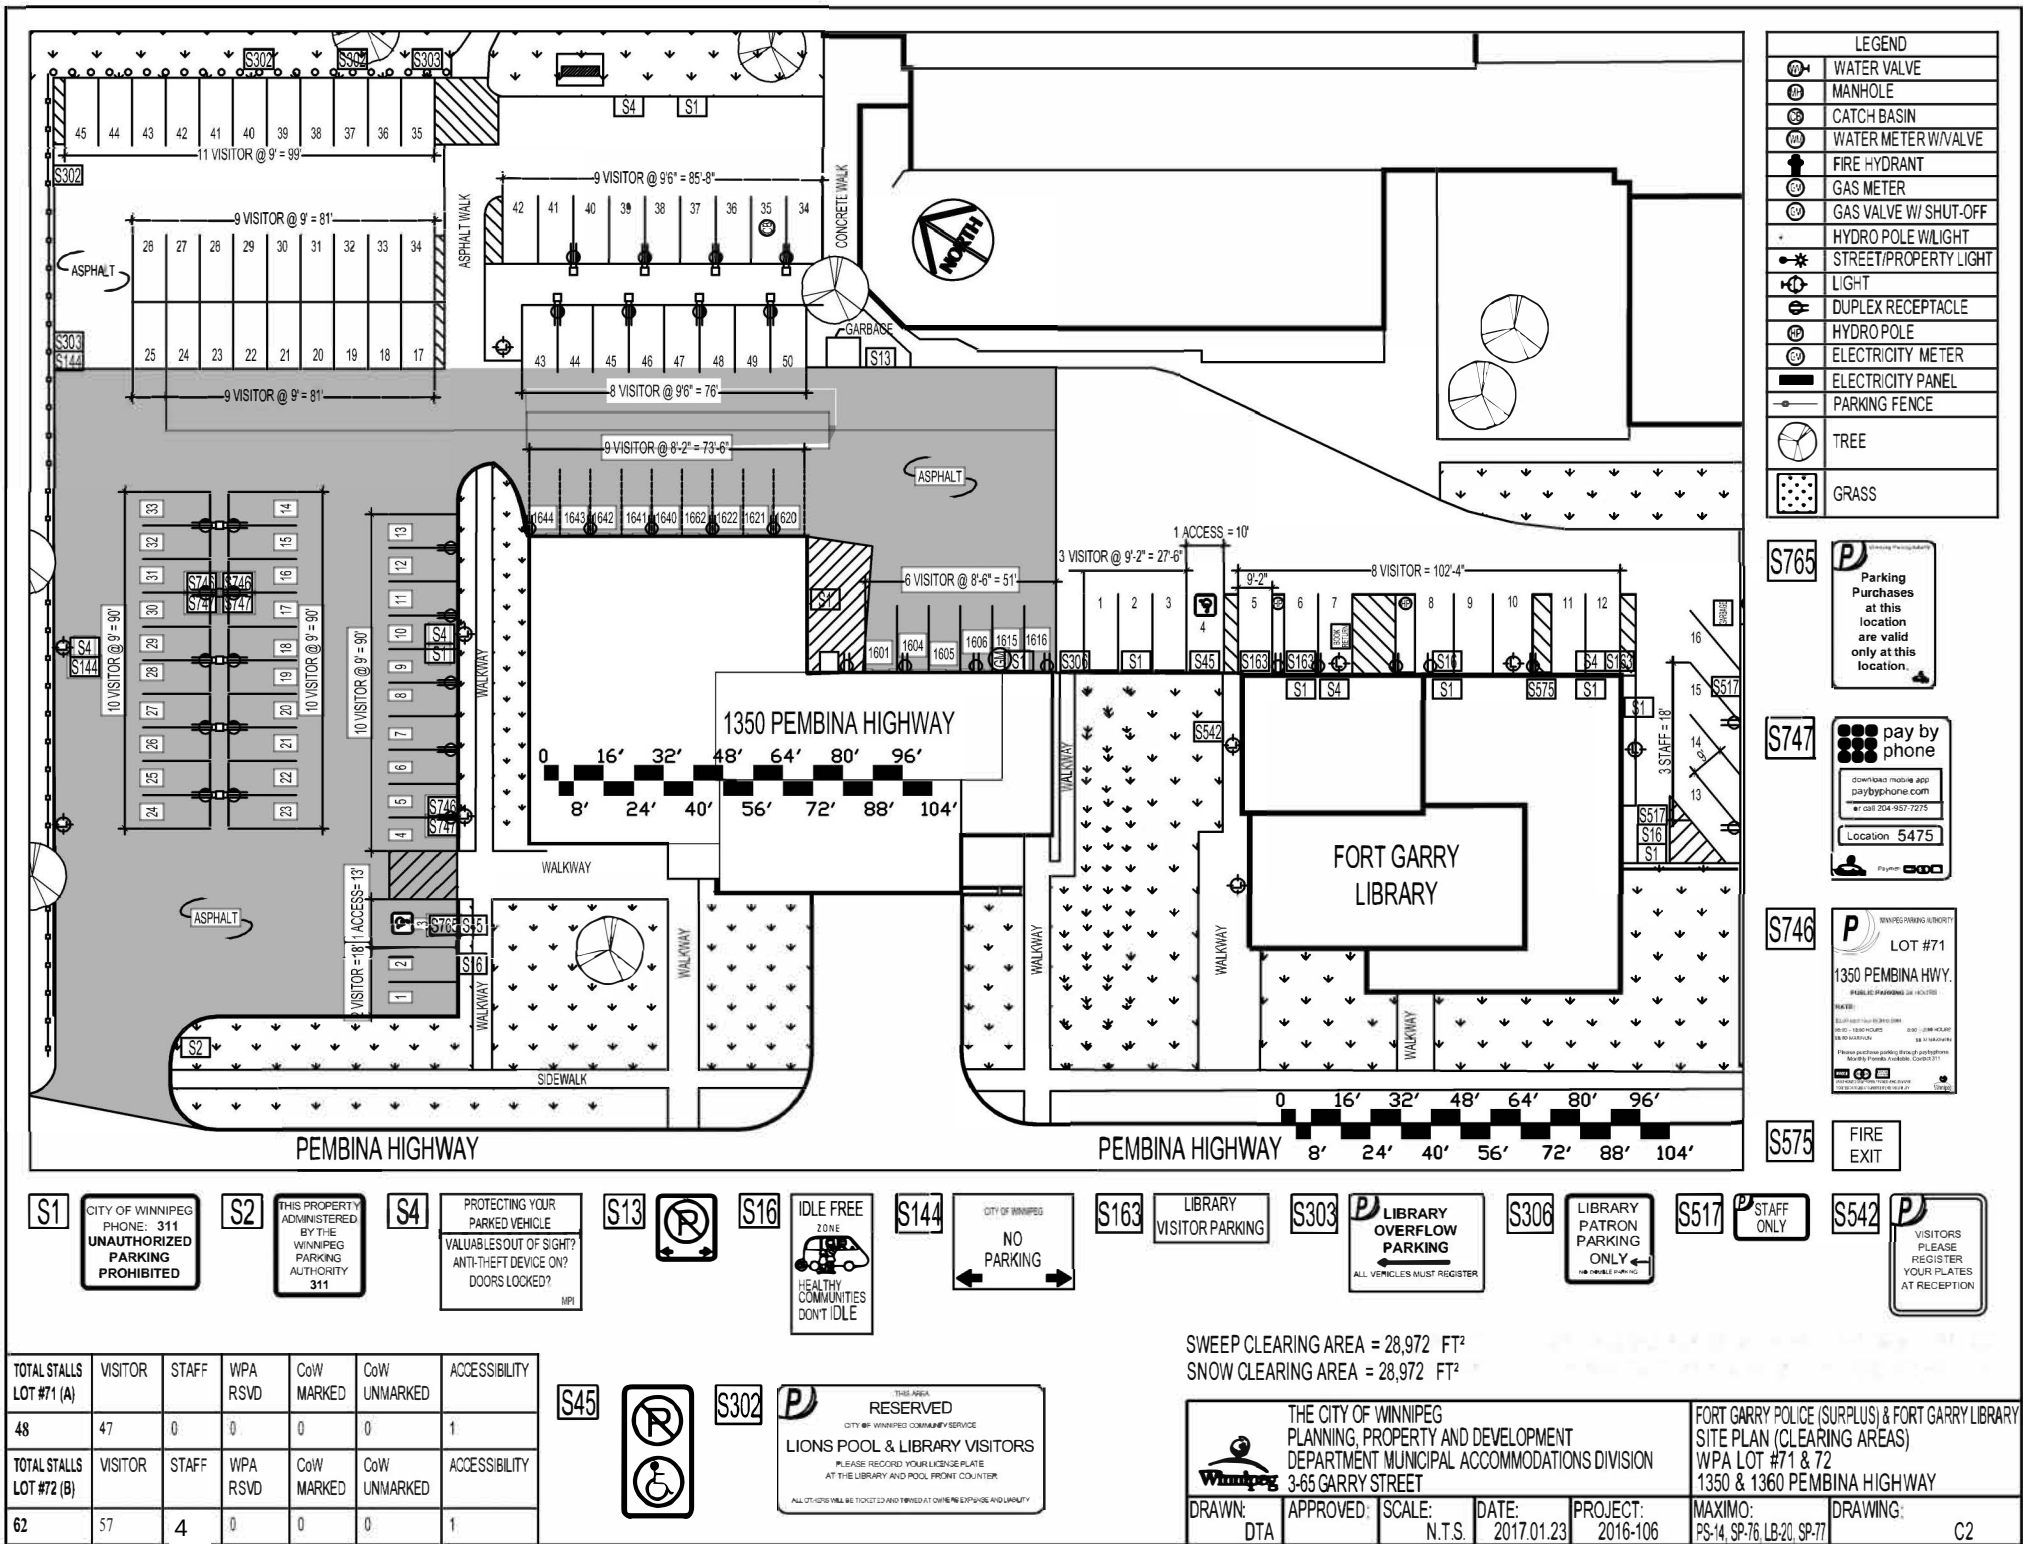

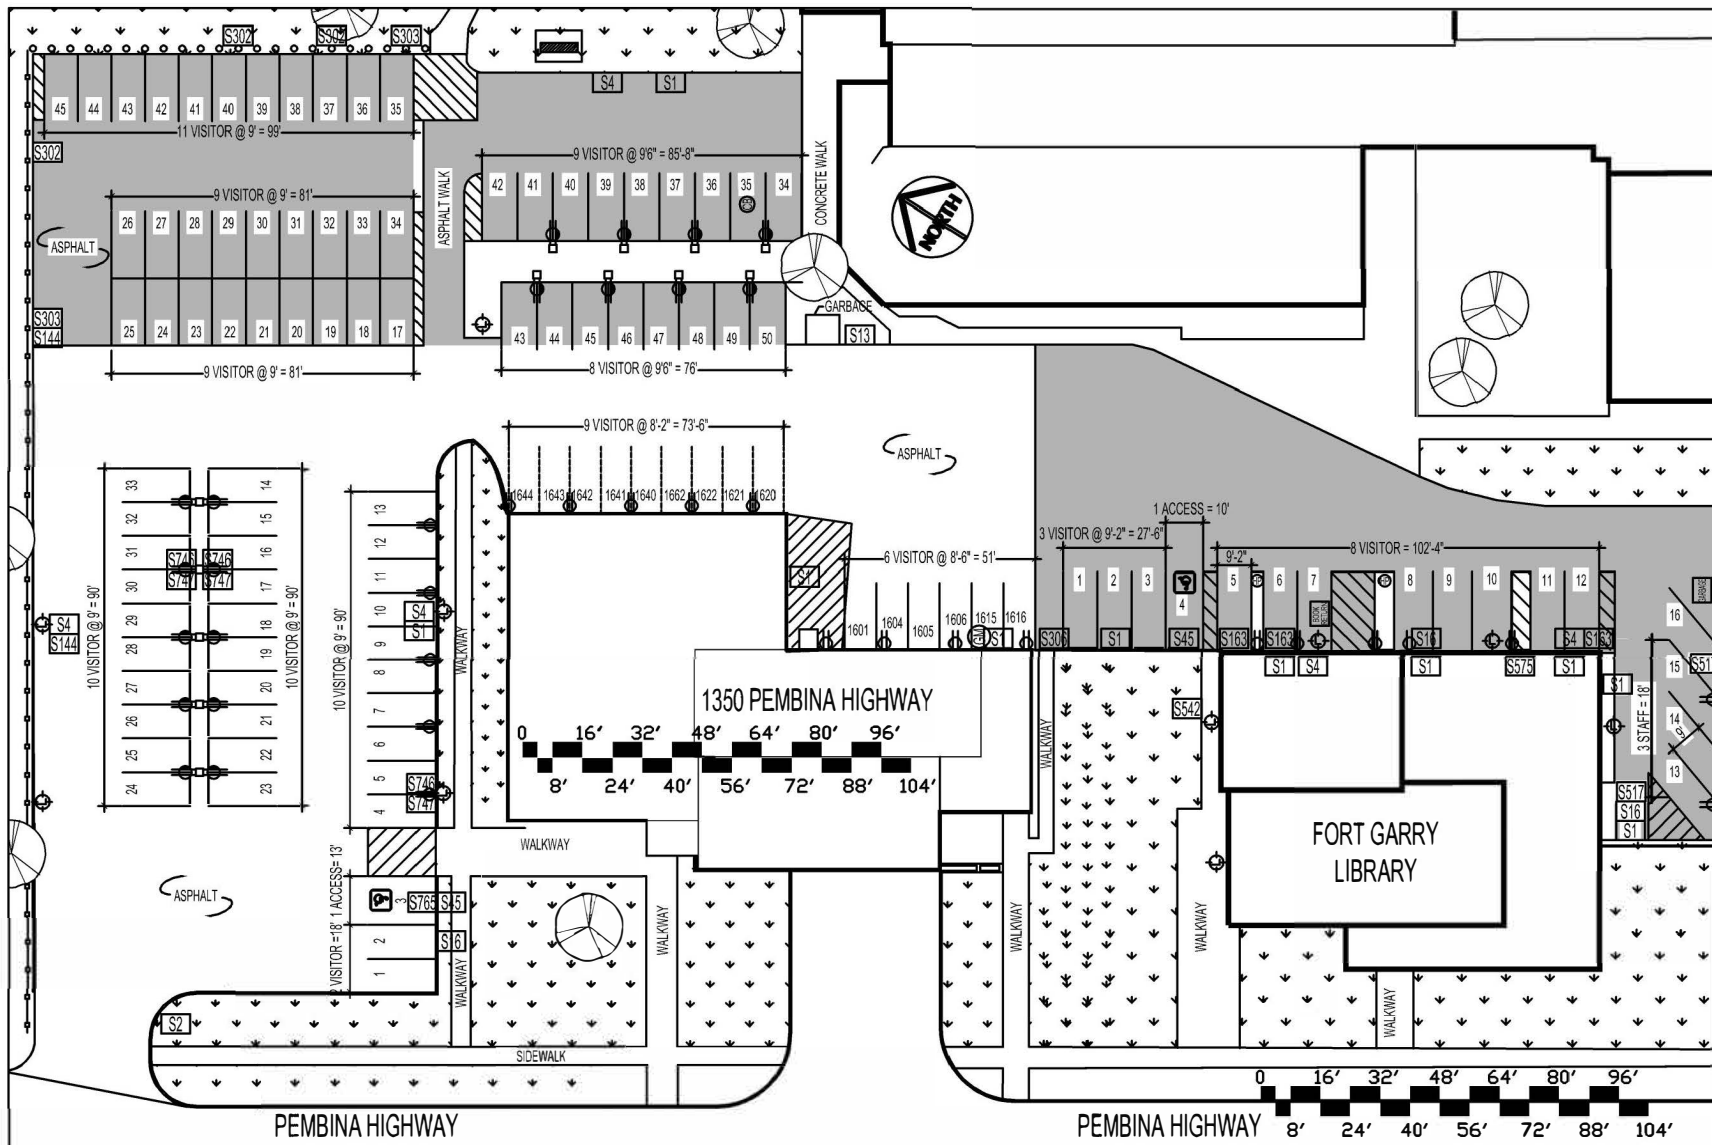

LEGEND	
	WATER VALVE
	MANHOLE
	CATCH BASIN
	WATER METER W/VALVE
	FIRE HYDRANT
	GAS METER
	GAS VALVE W/ SHUT-OFF
	HYDRO POLE W/LIGHT
	STREET/PROPERTY LIGHT
	LIGHT
	DUPLEX RECEPTACLE
	HYDRO POLE
	ELECTRICITY METER
	ELECTRICITY PANEL
	PARKING FENCE
	TREE
	GRASS

S765 **Parking Purchases at this location are valid only at this location.**

S747 **pay by phone**
download mobile app
paybyphone.com
or call 204-957-7275
Location 5475

S746 **WPA PARKING LOT #71**
1350 PEMBINA HWY.
PUBLISHED 11/2015
REAR: 1350 PEMBINA HWY. (S) 1350 PEMBINA HWY. (N) 1350 PEMBINA HWY. (E) 1350 PEMBINA HWY. (W)
Phone and/or parking fines of parking fines
Monthly parking fines: Contact 311

S575 **FIRE EXIT**

S1 CITY OF WINNIPEG PHONE: 311 **UNAUTHORIZED PARKING PROHIBITED**

S2 THIS PROPERTY ADMINISTERED BY THE WINNIPEG PARKING AUTHORITY 311

S4 PROTECTING YOUR PARKED VEHICLE VALUABLES OUT OF SIGHT? ANTI-THEFT DEVICE ON? DOORS LOCKED?

S13

S16 **IDLE FREE ZONE**
HEALTHY COMMUNITIES DON'T IDLE

S144 CITY OF WINNIPEG **NO PARKING**

S163 **LIBRARY VISITOR PARKING**

S303 **LIBRARY OVERFLOW PARKING**
ALL VEHICLES MUST REGISTER

S306 **LIBRARY PATRON PARKING ONLY**

S517 **STAFF ONLY**

S542 **VISITORS PLEASE REGISTER YOUR PLATES AT RECEPTION**

TOTAL STALLS	VISITOR	STAFF	WPA	CoW	CoW	ACCESSIBILITY
LOT #71 (A)			RSVD	MARKED	UNMARKED	
48	47	0	0	0	0	1
TOTAL STALLS	VISITOR	STAFF	WPA	CoW	CoW	ACCESSIBILITY
LOT #72 (B)			RSVD	MARKED	UNMARKED	
62	57	4	0	0	0	1

S45

S302 **RESERVED**
CITY OF WINNIPEG COMMUNITY SERVICE
LIONS POOL & LIBRARY VISITORS
PLEASE RECORD YOUR LICENSE PLATE AT THE LIBRARY AND POOL FRONT COUNTER
ALL VISITORS MUST TICKET AND TRIP AT OWNERS EXPENSE AND LIABILITY


SWEEP CLEARING AREA = 25,525 FT² = 13,687 + 11,838 FT²
SNOW CLEARING AREA = 25,525 FT² = 13,687 + 11,838 FT²


THE CITY OF WINNIPEG
PLANNING, PROPERTY AND DEVELOPMENT
DEPARTMENT MUNICIPAL ACCOMMODATIONS DIVISION
3-65 GARRY STREET

DRAWN: DTA APPROVED: SCALE: N.T.S. DATE: 2017.01.23 PROJECT: 2016-106

FORT GARRY POLICE (SURPLUS) & FORT GARRY LIBRARY
SITE PLAN (CLEARING AREAS)
WPA LOT #71 & 72
1350 & 1360 PEMBINA HIGHWAY

MAXIMO: PS-14, SP-76, LB-20, SP-77 DRAWING: C2

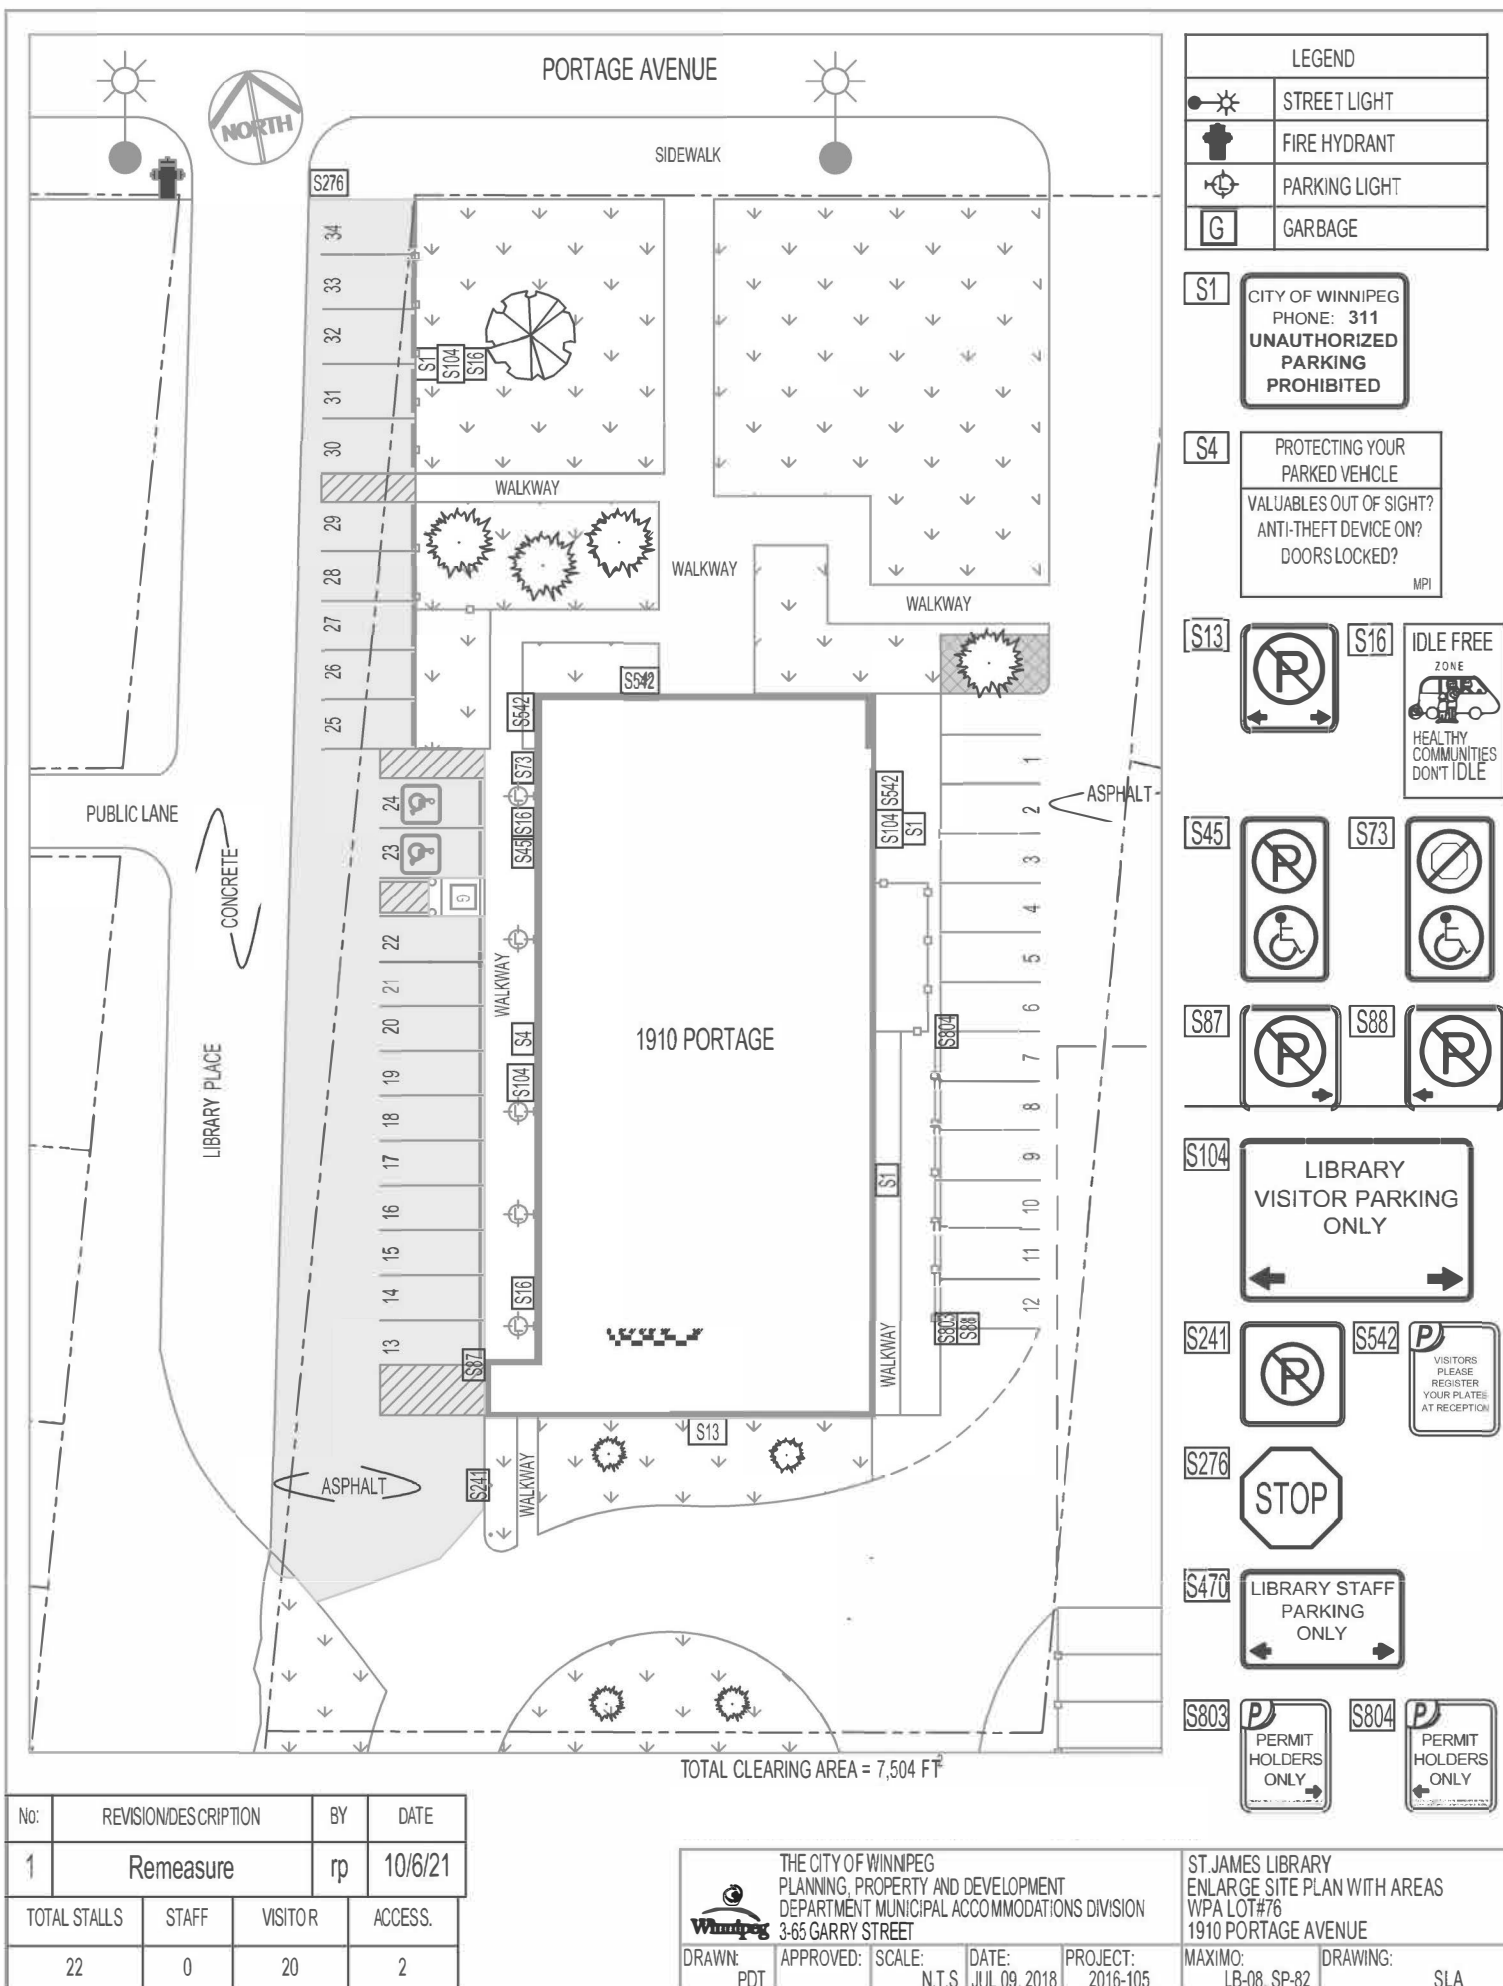

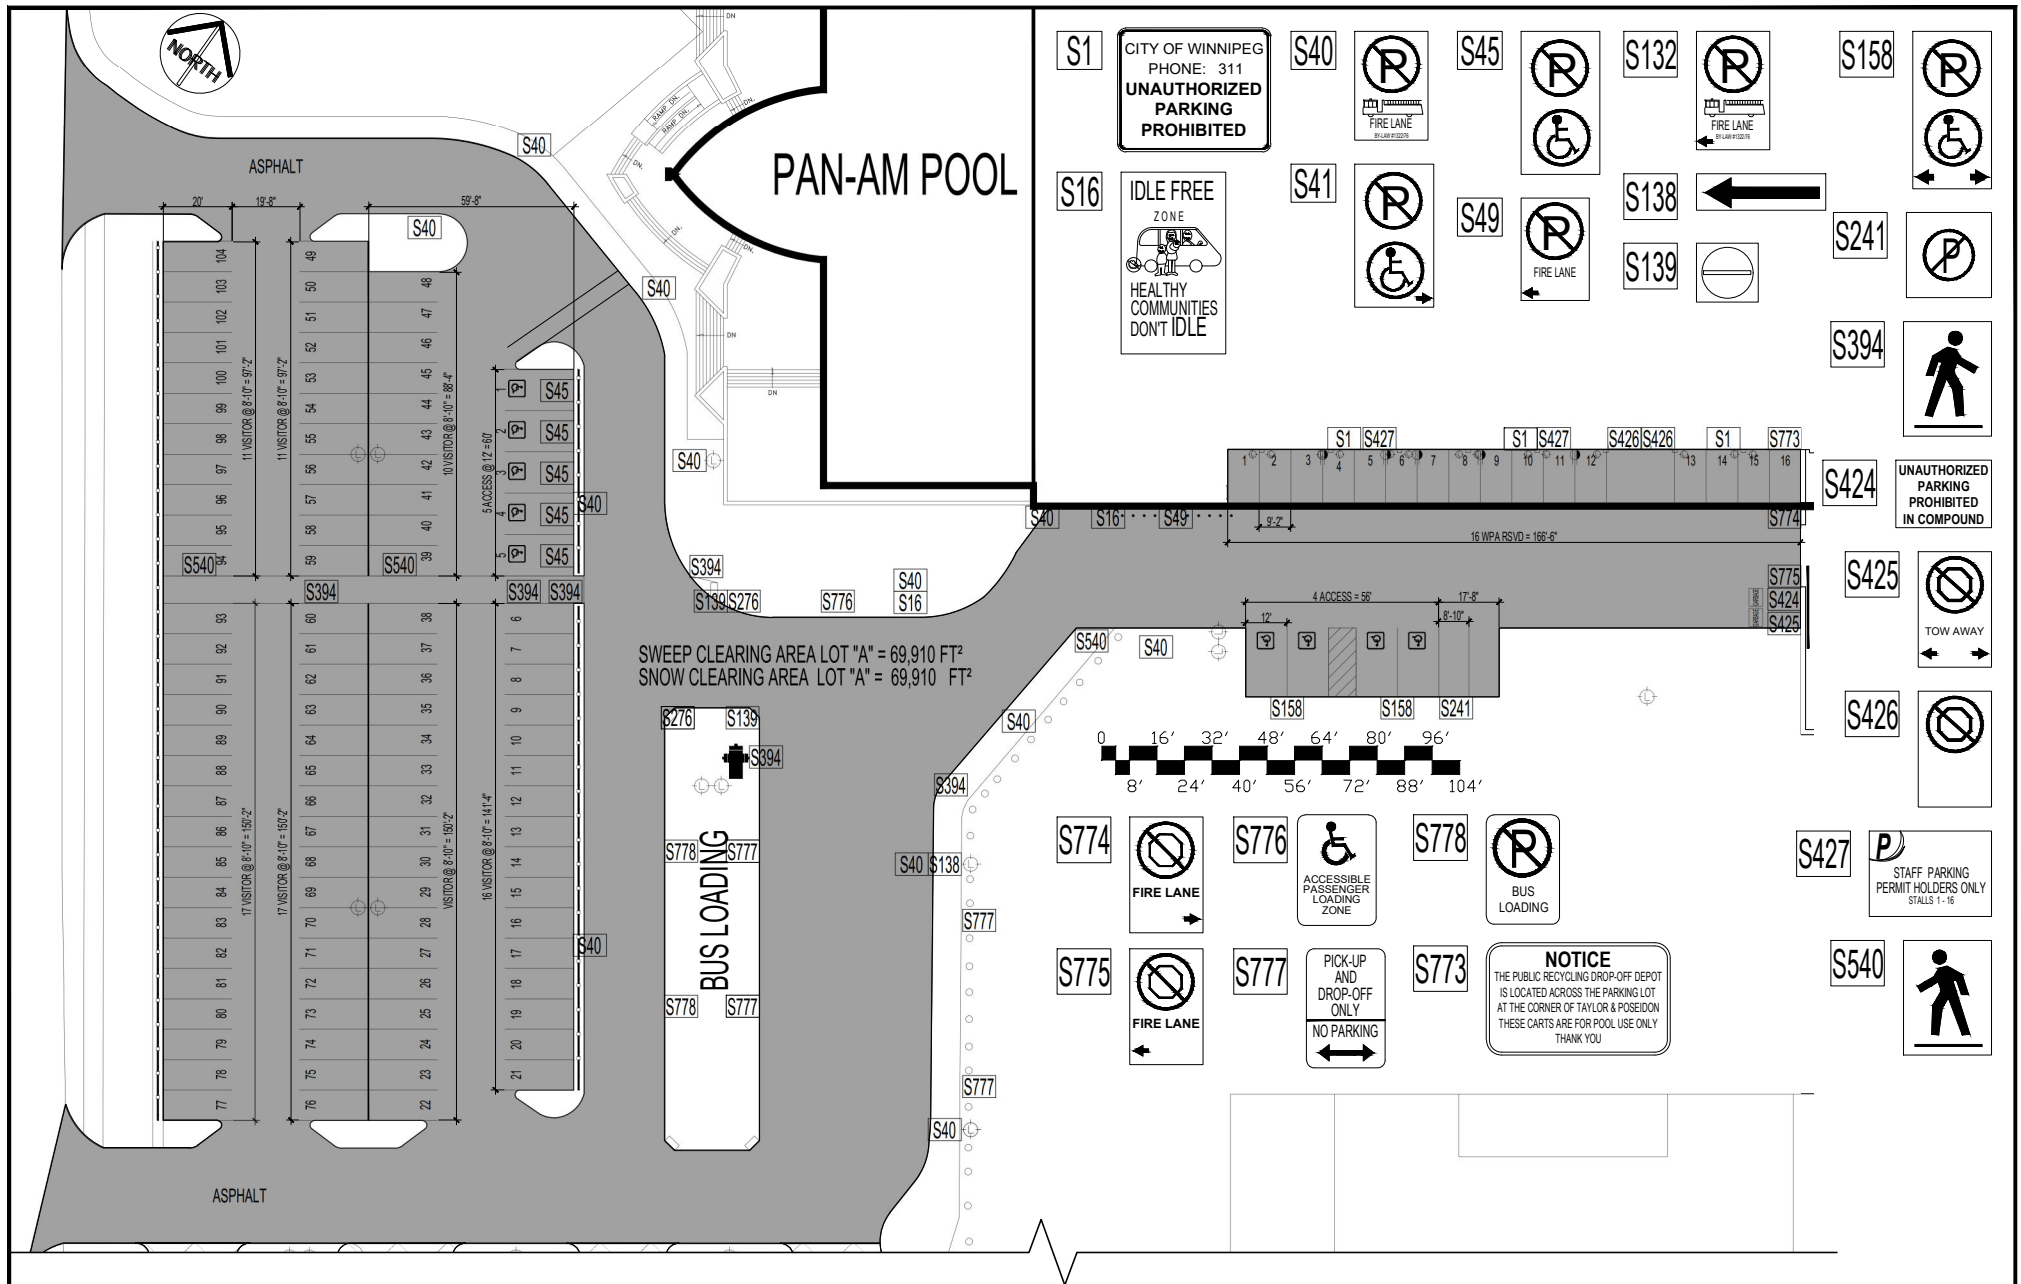


No:	REVISION/DESCRIPTION	BY	DATE

SWEEP CLEARING AREA LOT "A" = 69,910 FT²
 SNOW CLEARING AREA LOT "A" = 69,910 FT²

TOTAL STALLS "A"	VISITOR	STAFF	WPA RSVD	CoW MARKED	CoW UNMARKED	ACCESSIBILITY
126	101	0	16	0	0	9

THE CITY OF WINNIPEG PLANNING, PROPERTY AND DEVELOPMENT DEPARTMENT MUNICIPAL ACCOMMODATIONS DIVISION 3-65 GARRY STREET DRAWN: DTA				2016-106 0025PS.dwg APPROVED: SCALE: N.T.S. DATE: 2017.02.03 PROJECT: 2016-106				PAN AM POOL SITE PLAN (CLEARING AREAS) WPA LOT #79 (LOT "A") 25 POSEIDON BAY MAXIMO: PI-13 to -17, SP-85 DRAWING: C4	
--	--	--	--	---	--	--	--	--	--

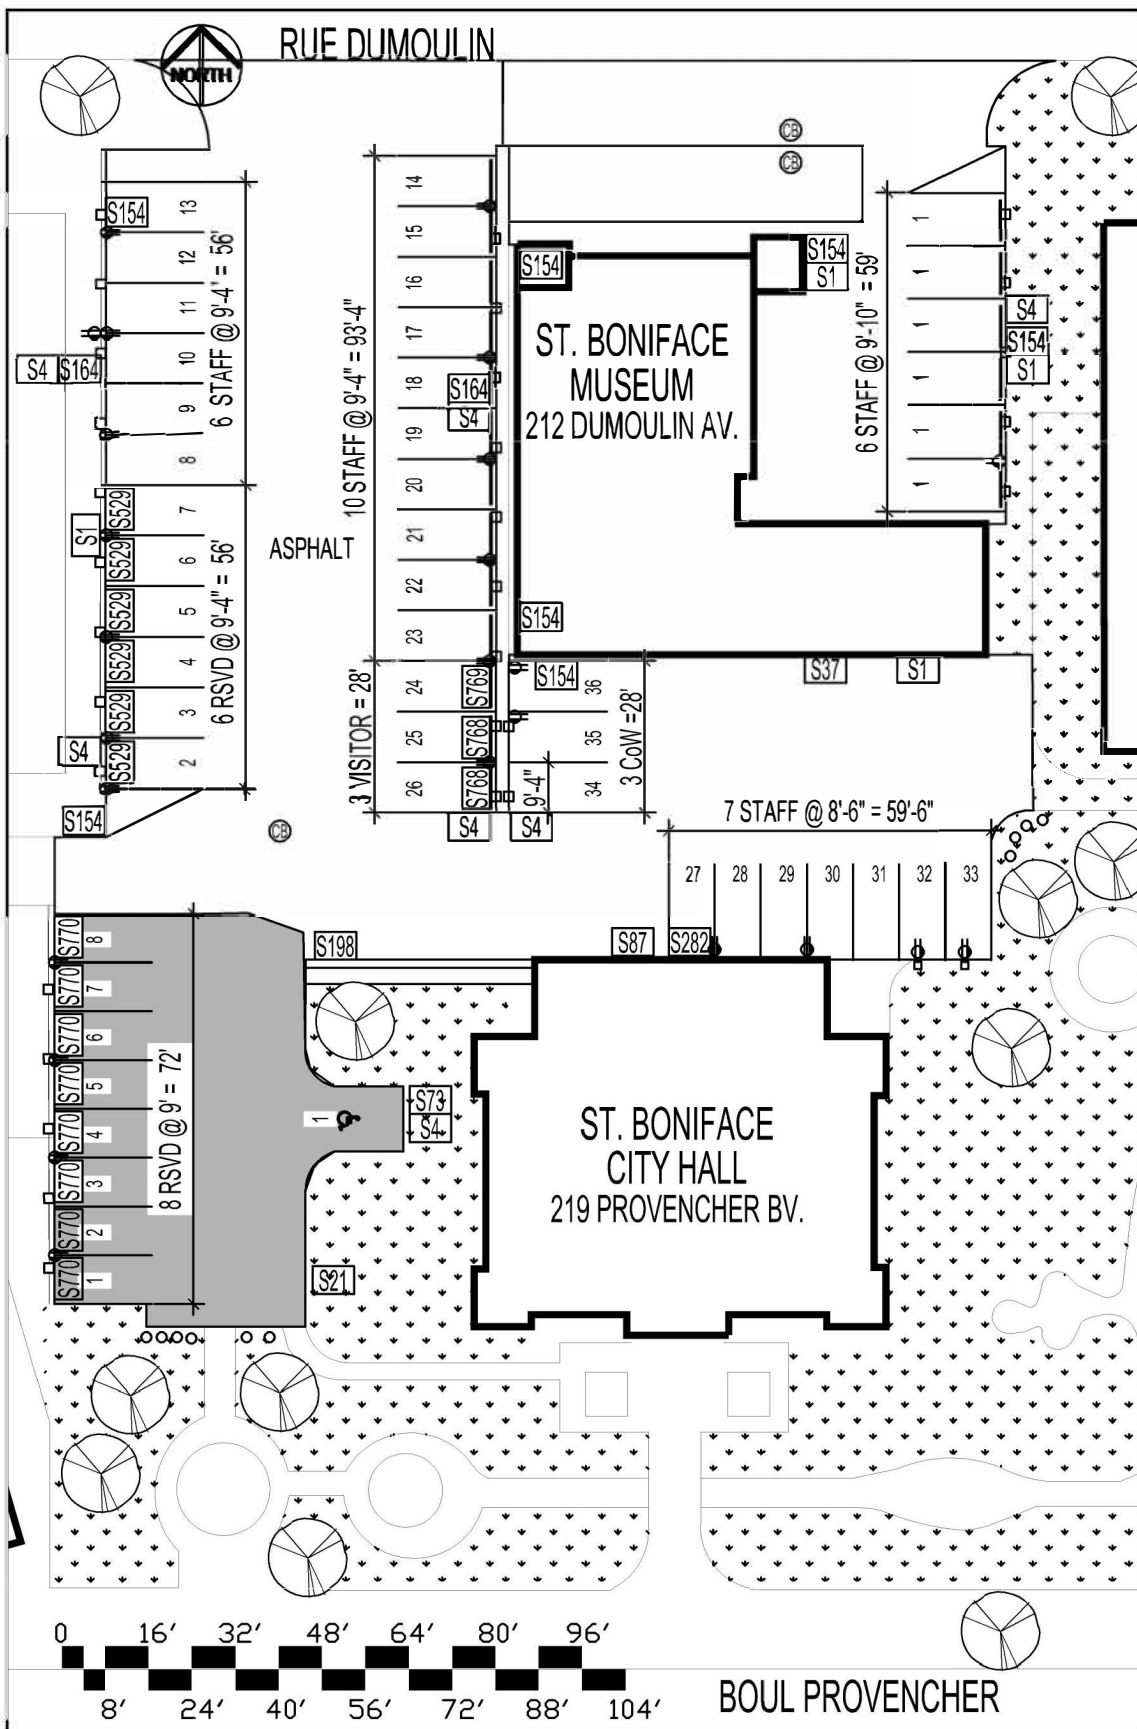

LEGEND	
	WATER VALVE
	MANHOLE
	CATCH BASIN
	WATER METER W/VALVE
	FIRE HYDRANT
	GAS METER
	GAS VALVE W/ SHUT-OFF
	HYDRO POLE W/LIGHT
	STREET/PROPERTY LIGHT
	LIGHT
	DUPLEX RECEPTACLE
	HYDRO POLE
	ELECTRICITY METER
	ELECTRICITY PANEL
	PARKING FENCE
	DECIDUOUS TREE
	CONIFEROUS TREE
	GRASS

S1 CITY OF WINNIPEG
PHONE: 311
**UNAUTHORIZED
PARKING
PROHIBITED**

S4 PROTECTING YOUR
PARKED VEHICLE
VALUABLES OUT OR IN?
ANTI-THEFT DEVICE ON?
DOORS LOCKED?



S37 CITY OF WINNIPEG
**NO
PARKING**



S154 VILLE DE WINNIPEG
311
PROPRIÉTÉ PRIVÉE
STATIONNEMENT INTERDIT
SANS AUTORISATION

S164 ARRÊTEZ
LE MOTEUR

LES COLLECTIVITÉS
NE MARCHENT PAS
AURALENTI

S198 CITY OF WINNIPEG
PHONE: 311
**NO
PARKING**

S282 SMALL
CAR
ONLY

S299 MSBA
24 Hour Reserved

S770 Tourism Centre Touristique
Maison des artistes
Visitor - Visiteur
RESERVED - 24 HOURS

SWEEP CLEARING AREA LOT #83 = 3,844 FT²

TOTAL STALLS #83	VISITOR	STAFF	WPA RSVD	CoW MARKED	CoW UNMARKED	ACCESSIBILITY
44	3	23	14	0	3	1
TOTAL STALLS #84	VISITOR	STAFF	WPA RSVD	CoW MARKED	CoW UNMARKED	ACCESSIBILITY
6	0	6	0	0	0	0


THE CITY OF WINNIPEG
PLANNING, PROPERTY AND DEVELOPMENT
DEPARTMENT MUNICIPAL ACCOMMODATIONS DIVISION
3-65 GARRY STREET

DRAWN: DTA APPROVED: SCALE: N.T.S. DATE: 2017.01.27 PROJECT: 2016-107

ST. BONIFACE COMMUNITY OFFICE & MUSEUM
SITE PLAN (SNOW CLEARING AREA)
WPA LOT #83, #84
219 PROVANCHER BV. & 212 DUMOULIN AV.

MAXIMO: CB-39, SP-89, LO-01, SP-26 DRAWING: C2

No.	REVISION/DESCRIPTION	BY	DATE
1	UPDATED SIGNS	P.D	AUG 07, 2018

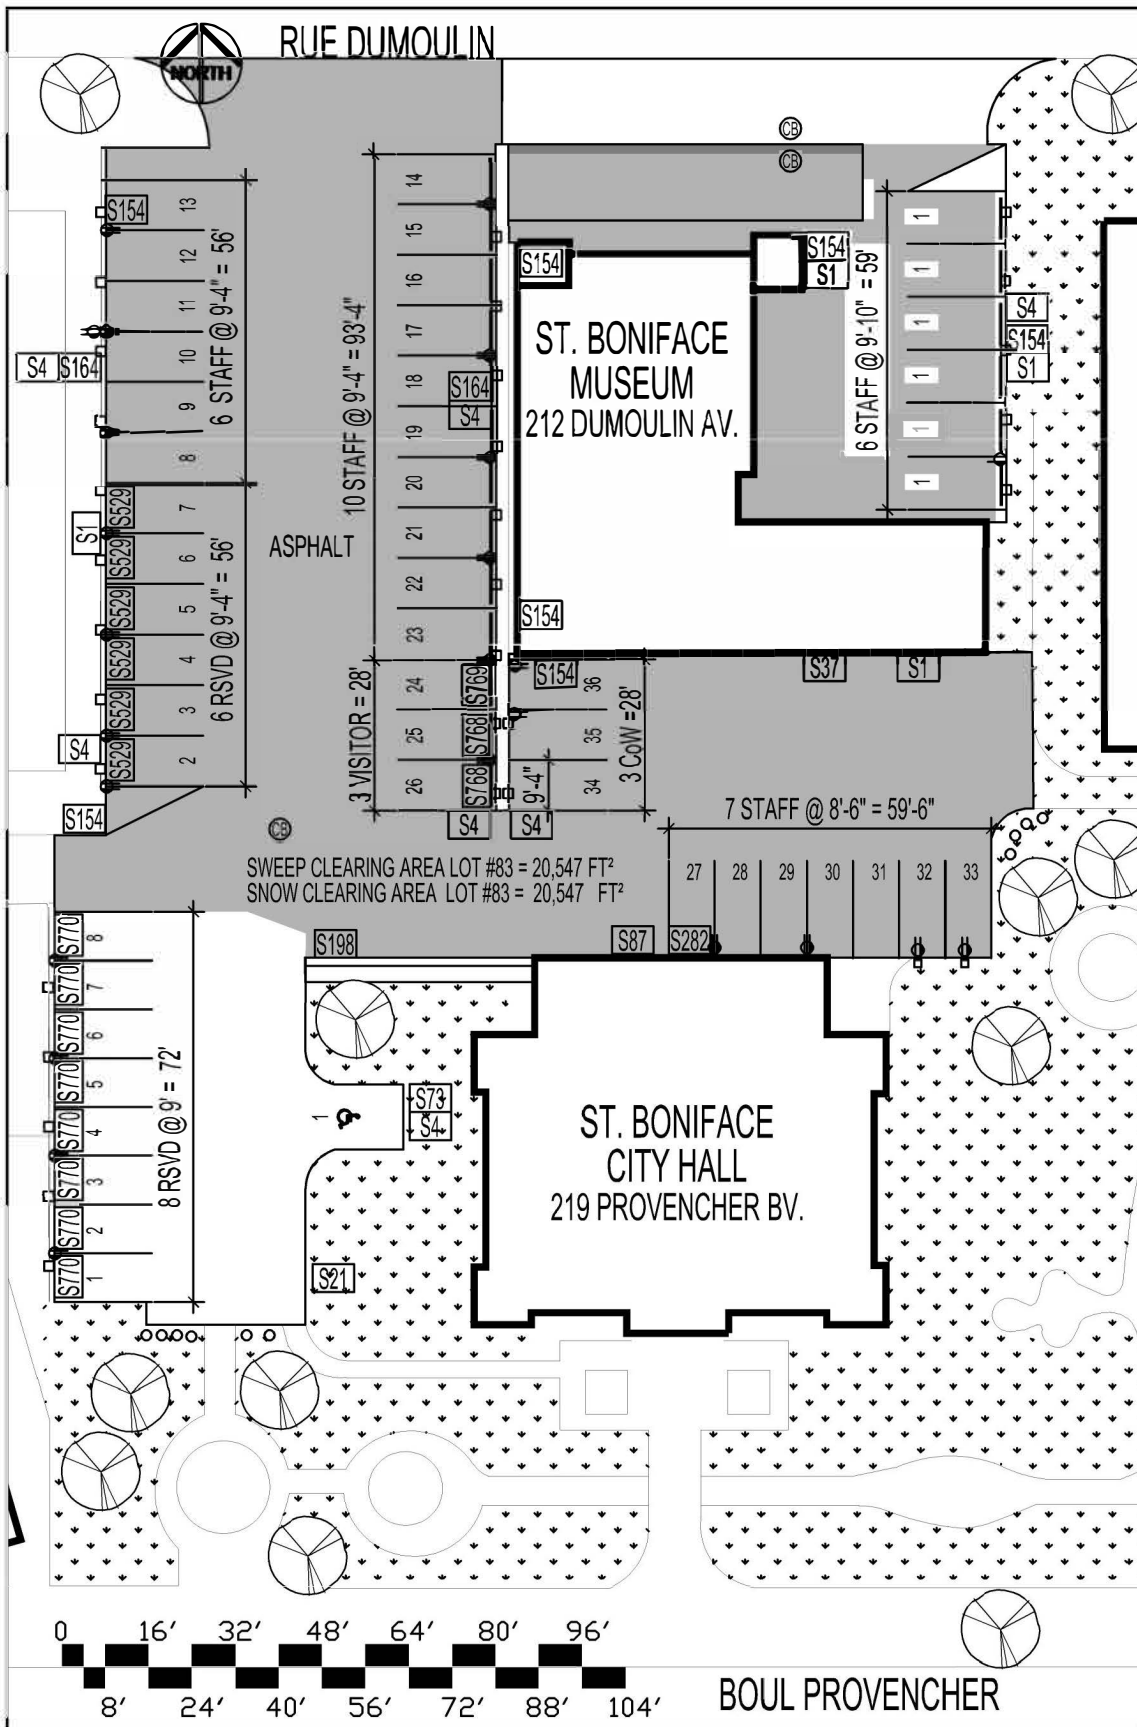

LEGEND	
	WATER VALVE
	MANHOLE
	CATCH BASIN
	WATER METER W/VALVE
	FIRE HYDRANT
	GAS METER
	GAS VALVE W/ SHUT-OFF
	HYDRO POLE W/LIGHT
	STREET/PROPERTY LIGHT
	LIGHT
	DUPLEX RECEPTACLE
	HYDRO POLE
	ELECTRICITY METER
	ELECTRICITY PANEL
	PARKING FENCE
	DECIDUOUS TREE
	CONIFEROUS TREE
	GRASS


S1	CITY OF WINNIPEG PHONE: 311 UNAUTHORIZED PARKING PROHIBITED
S4	PROTECTING YOUR PARKED VEHICLE VALUABLES OUT OR IN? ANTI-THEFT DEVICE ON? DOORS LOCKED?
S21	
S37	CITY OF WINNIPEG NO PARKING
S87	
S73	
S154	VILLE DE WINNIPEG 311 PROPRIÉTÉ PRIVÉE STATIONNEMENT INTERDIT SANS AUTORISATION
S164	ARRÊTEZ LE MOTEUR LES COLLECTIVITÉS NE MARCHENT PAS AURALENTI
S198	CITY OF WINNIPEG PHONE: 311 NO PARKING
S282	
S529	
S770	Tourism Centre Touristique Maison des artistes Visitor - Visiteur RESERVED - 24 HOURS



SWEEP CLEARING AREA LOT #84 = 22,319 FT²

TOTAL STALLS #83	VISITOR	STAFF	WPA RSVD	CoW MARKED	CoW UNMARKED	ACCESSIBILITY
44	3	23	14	0	3	1
TOTAL STALLS #84	VISITOR	STAFF	WPA RSVD	CoW MARKED	CoW UNMARKED	ACCESSIBILITY
6	0	6	0	0	0	0

THE CITY OF WINNIPEG PLANNING, PROPERTY AND DEVELOPMENT DEPARTMENT MUNICIPAL ACCOMMODATIONS DIVISION 3-65 GARRY STREET		ST. BONIFACE COMMUNITY OFFICE & MUSEUM SITE PLAN (SNOW CLEARING AREA) WPA LOT #83, #84 219 PROVENCHER BV. & 212 DUMOULIN AV.	
DRAWN: DTA	APPROVED:	SCALE: N.T.S.	DATE: 2017.01.27
		PROJECT: 2016-107	MAXIMO: CB-39, SP-89, LO-01, SP-26
			DRAWING: C2

No.	REVISION/DESCRIPTION	BY	DATE
1	UPDATED SIGNS	P.D	AUG 07, 2018

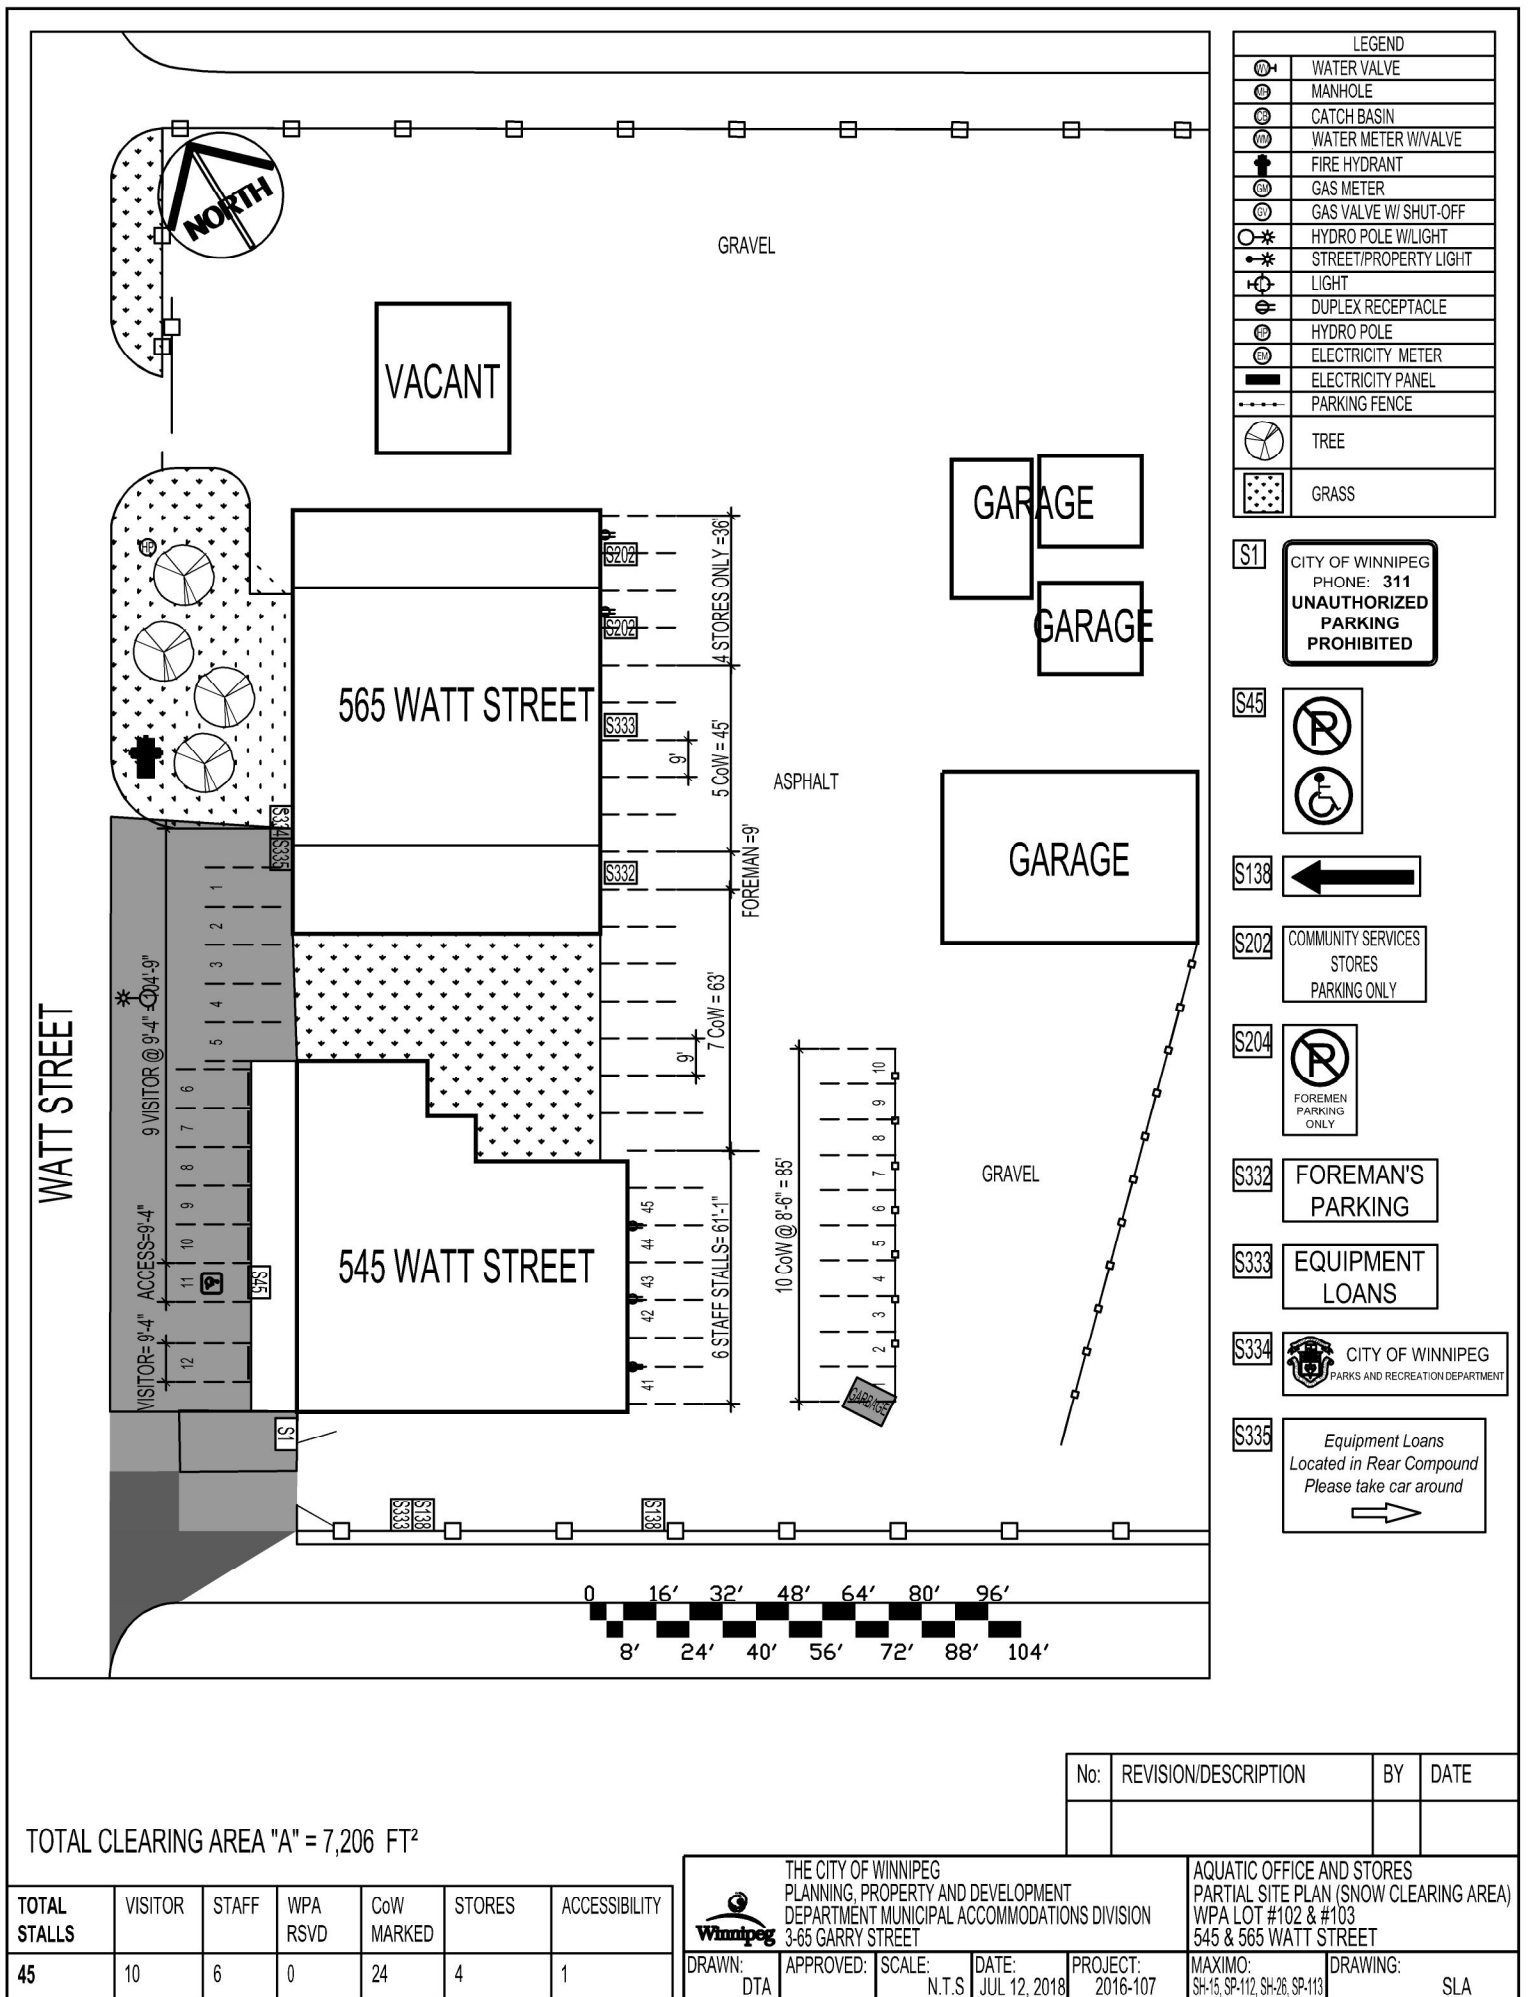


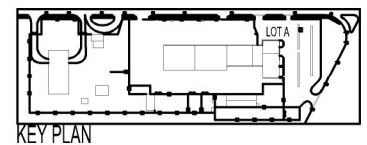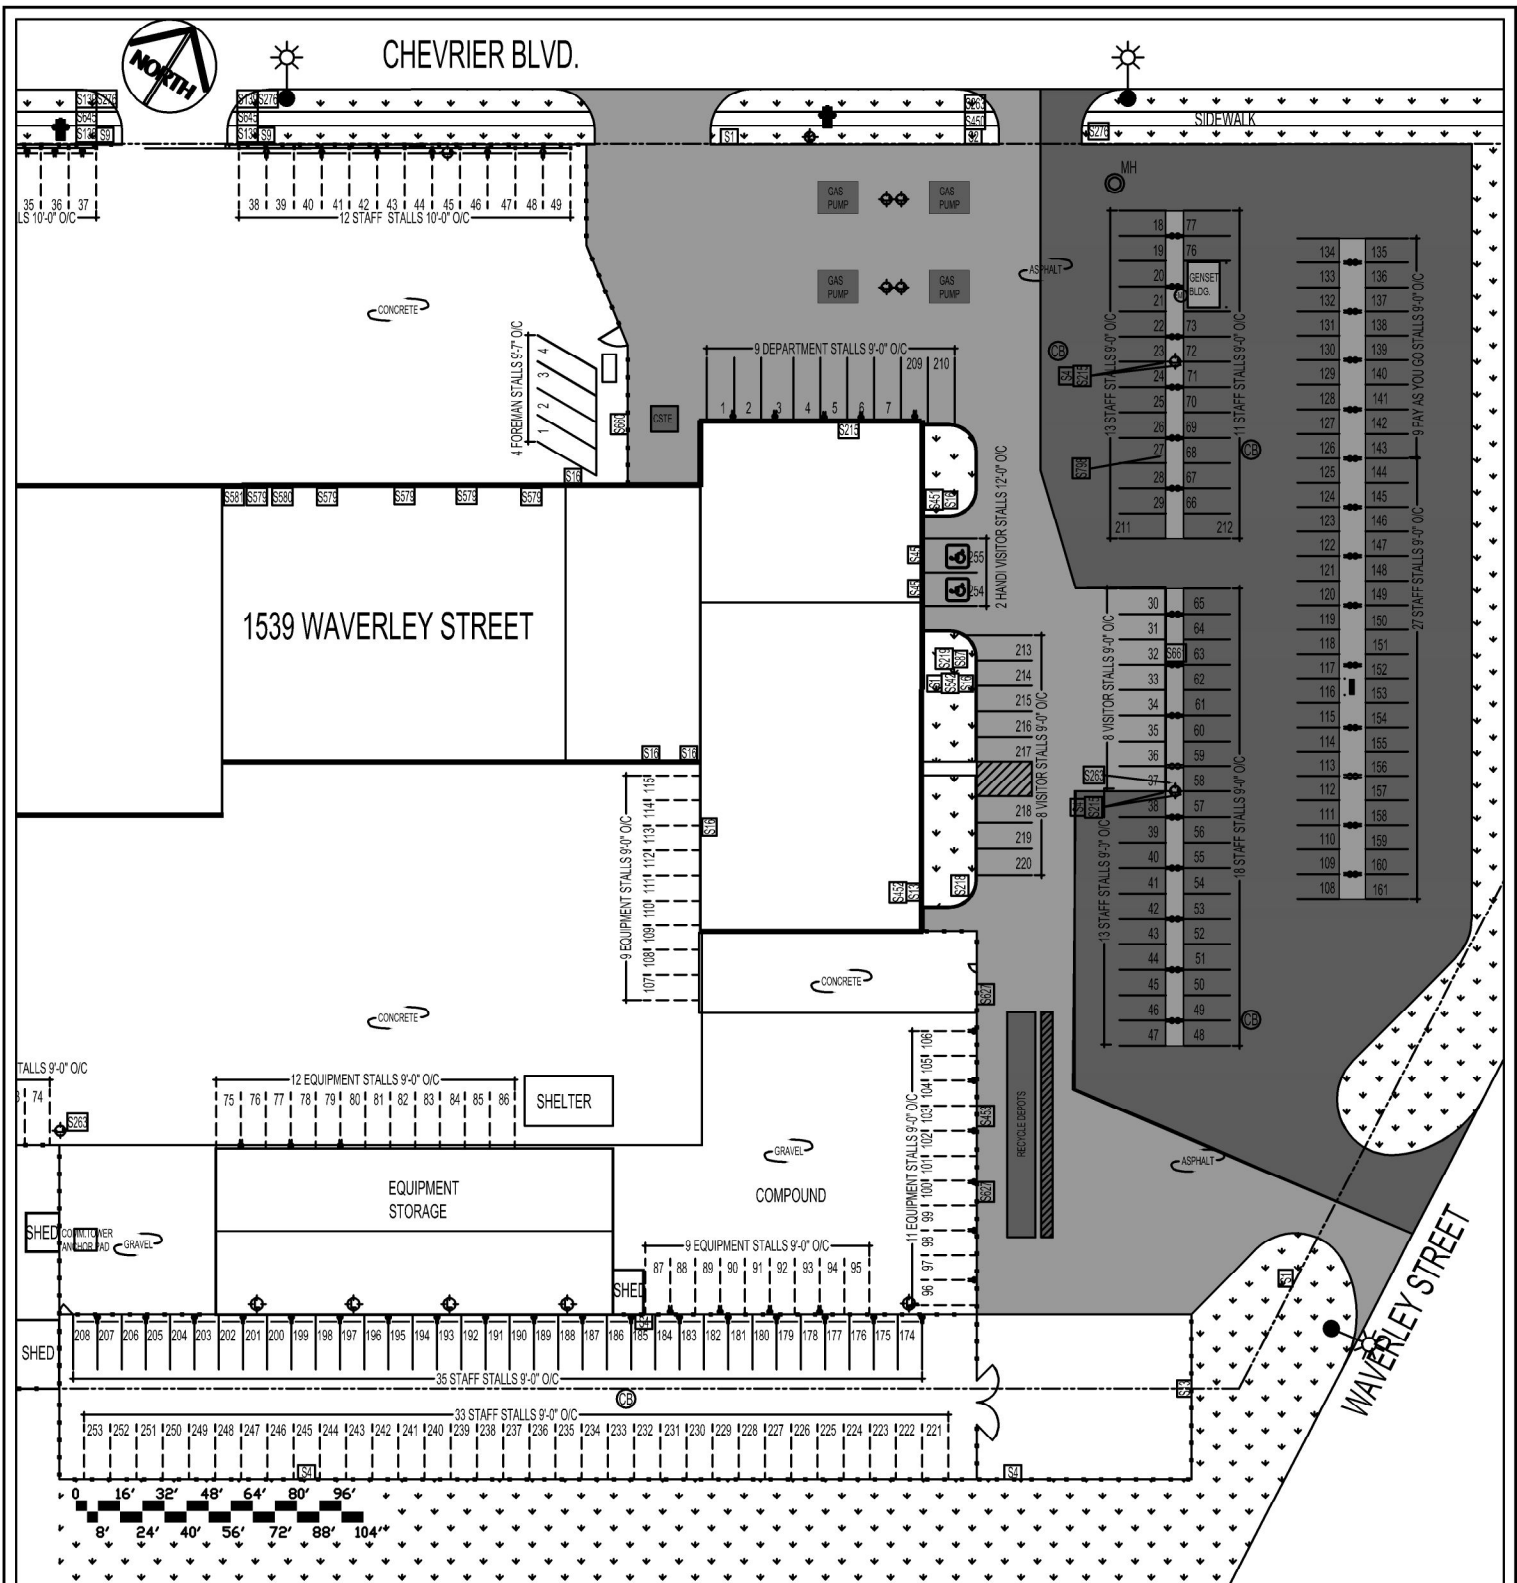

LOT A TOTAL CLEARING AREA = 81,406 FT²

No:	REVISION/DESCRIPTION	BY	DATE
TOTAL STALLS	RESERVED	STAFF	VISITOR
201	9	165	16
		PAYG	ACCESS.
		9	2

THE CITY OF WINNIPEG PLANNING, PROPERTY AND DEVELOPMENT DEPARTMENT MUNICIPAL ACCOMMODATIONS DIVISION 3-65 GARRY STREET				FLEET MANAGEMENT, WATER AND WASTE, INSECT CONTROL ENLARGED SITE PLAN WITH AREAS - LOT A WPA LOT#105 1539 WAVERLEY STREET			
DRAWN:	PDT	APPROVED:	SCALE:	DATE:	PROJECT:	MAXIMO:	DRAWING:
			N.T.S.	JUL 13, 2018	2016.106	PW-16, SH-23, SP-115	SLA A

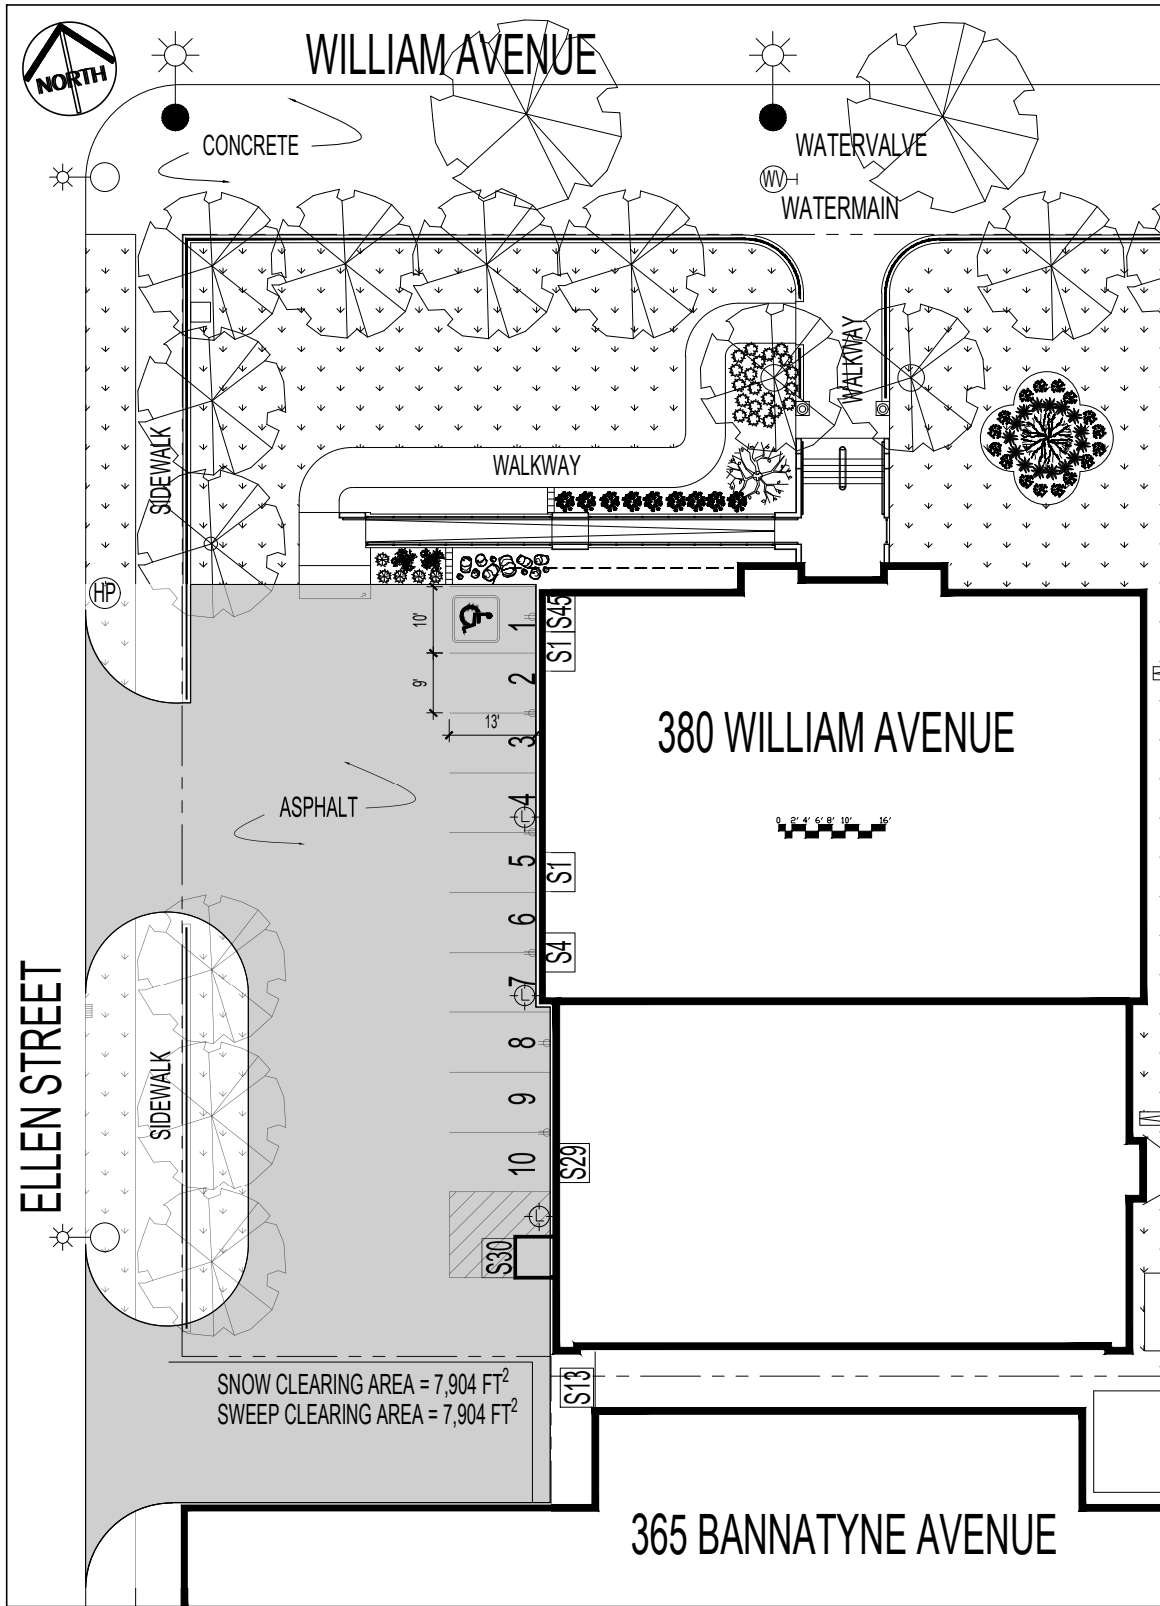

LEGEND	
	HYDRO POLE W/LIGHT
	HYDRO POLE
	STREET/PROPERTY LIGHT
	PARKING LIGHT

S1 CITY OF WINNIPEG
PHONE: 311
**UNAUTHORIZED
PARKING
PROHIBITED**

S4 PROTECTING YOUR
PARKED VEHICLE
VALUABLES OUT OF SIGHT?
ANTI-THEFT DEVICE ON?
DOORS LOCKED?
MPI

S13

S29

S30 CITY OF WINNIPEG
ARCHIVES & RECORD
WINNIPEG CONTROL CENTER
SHIPPING AND RECEIVING ONLY
ALL VISITORS
MUST REPORT TO THE
FRONT ENTRANCE FACING WILLIAM AVE


S30


No:	REVISION/DESCRIPTION	BY	DATE

TOTAL STALLS	STAFF MARKED	ACCESSIBILITY
10	9	1

SNOW CLEARING AREA = 7,904 FT²
SWEEP CLEARING AREA = 7,904 FT²

 THE CITY OF WINNIPEG PLANNING, PROPERTY AND DEVELOPMENT DEPARTMENT MUNICIPAL ACCOMMODATIONS DIVISION 3-65 GARRY STREET				ARCHIVES ENLARGED SITE PLAN WITH AREAS WPA LOT #108 380 WILLIAM AVENUE			
DRAWN: PDT	APPROVED:	SCALE: N.T.S.	DATE: 2016.07.11	PROJECT: 2016-105	MAXIMO: HB-19, SP-118	DRAWING: C3	

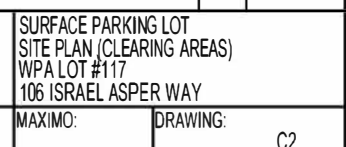

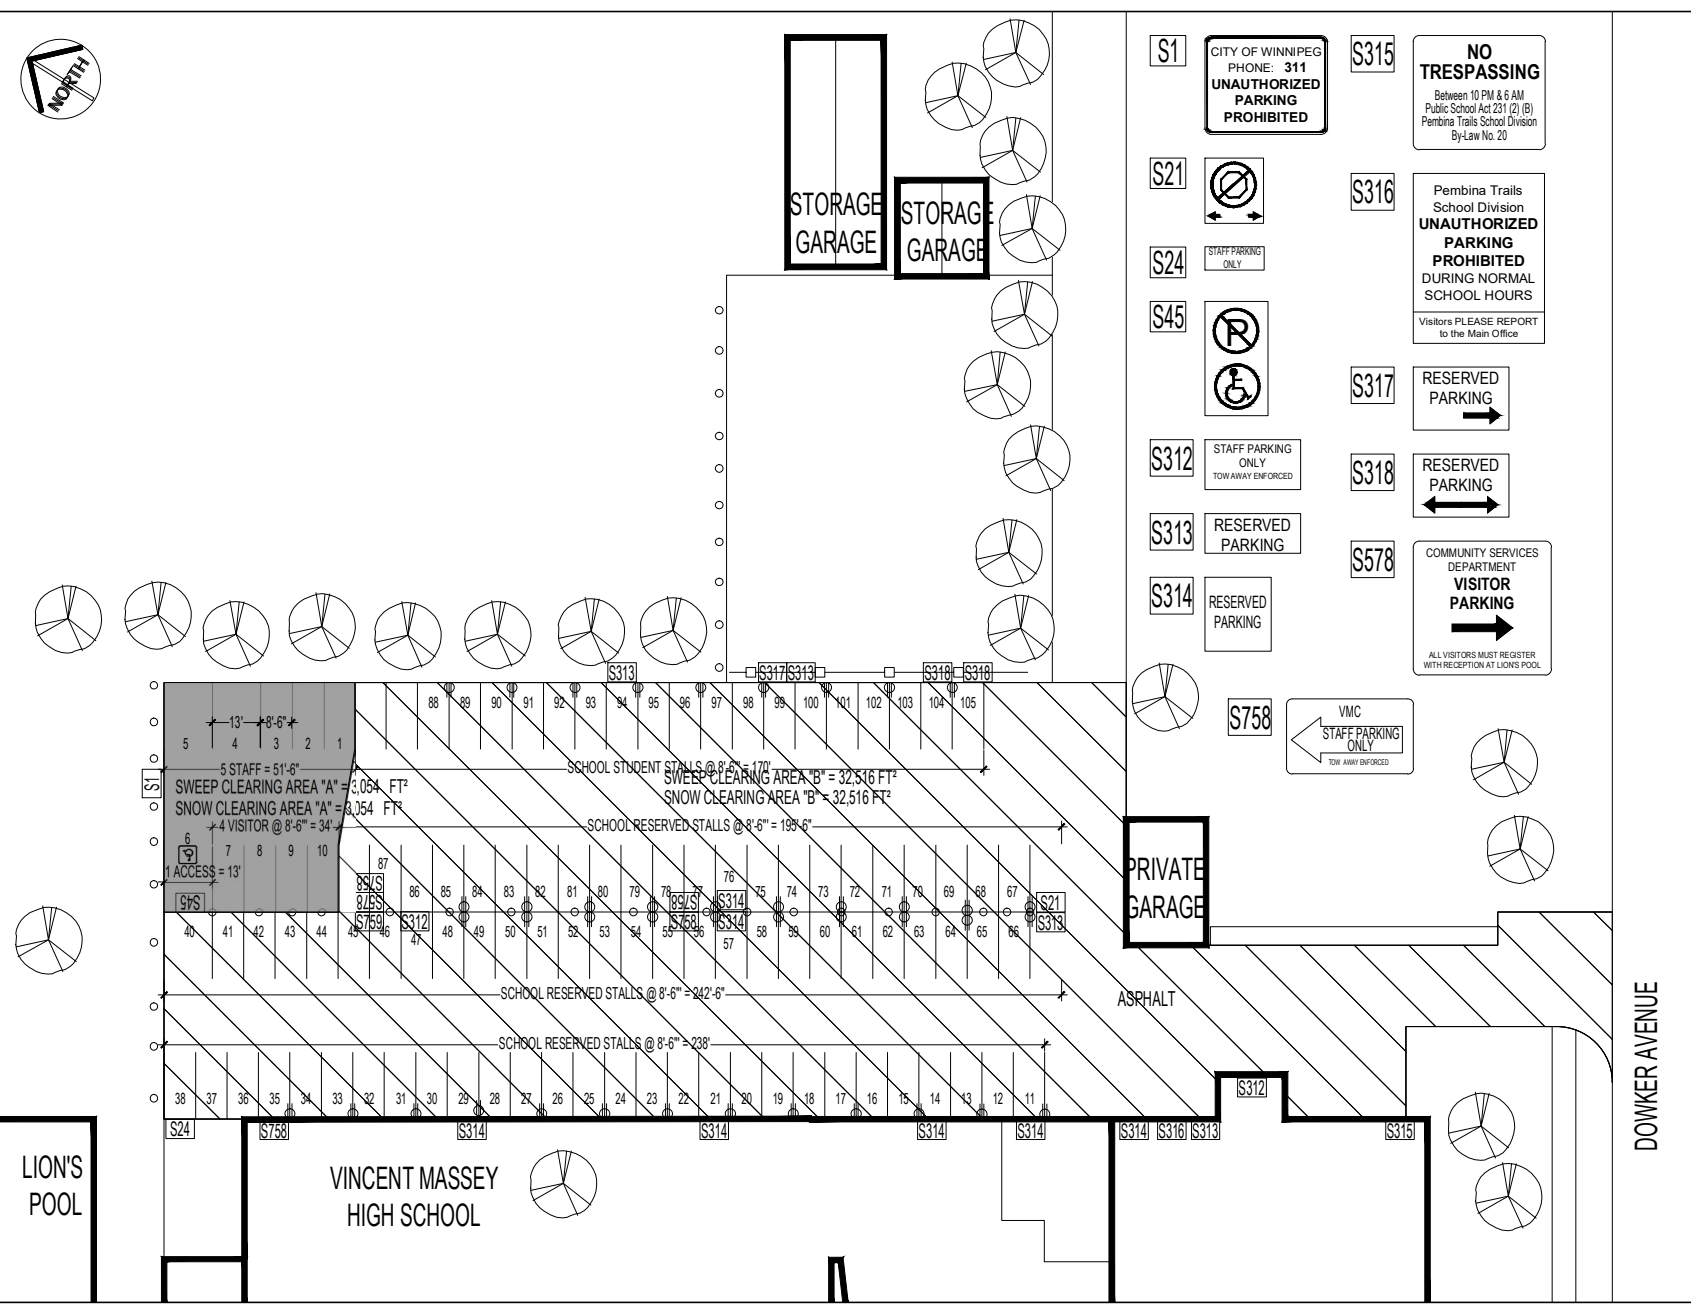


LEGEND	
	WATER VALVE
	MANHOLE
	CATCH BASIN
	WATER METER W/VALVE
	FIRE HYDRANT
	GAS METER
	GAS VALVE W/ SHUT-OFF
	HYDRO POLE W/LIGHT
	STREET/PROPERTY LIGHT
	LIGHT
	DUPLEX RECEPTACLE
	HYDRO POLE
	ELECTRICITY METER
	ELECTRICITY PANEL
	PARKING FENCE
	TREE
	GRASS

TOTAL STALLS LOT #122(A)	VISITOR	STAFF	WPA RSVD	CoW MARKED	CoW UNMARKED	ACCESSIBILITY
10	4	5	0	0	0	1
TOTAL STALLS VMC (B)	VISITOR	STAFF	WPA RSVD	CoW MARKED	CoW UNMARKED	ACCESSIBILITY
XXX	XXX	XXX	XXX	XXX	XXX	XXX

SWEEP CLEARING AREA "A" = 3,054 FT²
SNOW CLEARING AREA "A" = 3,054 FT²
SWEEP CLEARING AREA "B" = 32,516 FT²
SNOW CLEARING AREA "B" = 32,516 FT²

 THE CITY OF WINNIPEG PLANNING, PROPERTY AND DEVELOPMENT DEPARTMENT MUNICIPAL ACCOMMODATIONS DIVISION 3-65 GARRY STREET				LION'S OUTDOOR POOL PARTIAL SITE PLAN (CLEARING AREAS) WPA LOT #122 969 DOWKER AVENUE			
DRAWN: DTA	APPROVED:	SCALE: N.T.S.	DATE: 2017.01.28	PROJECT: 2016-106	MAXIMO:	PO-10	DRAWING: C2 (LOT122)

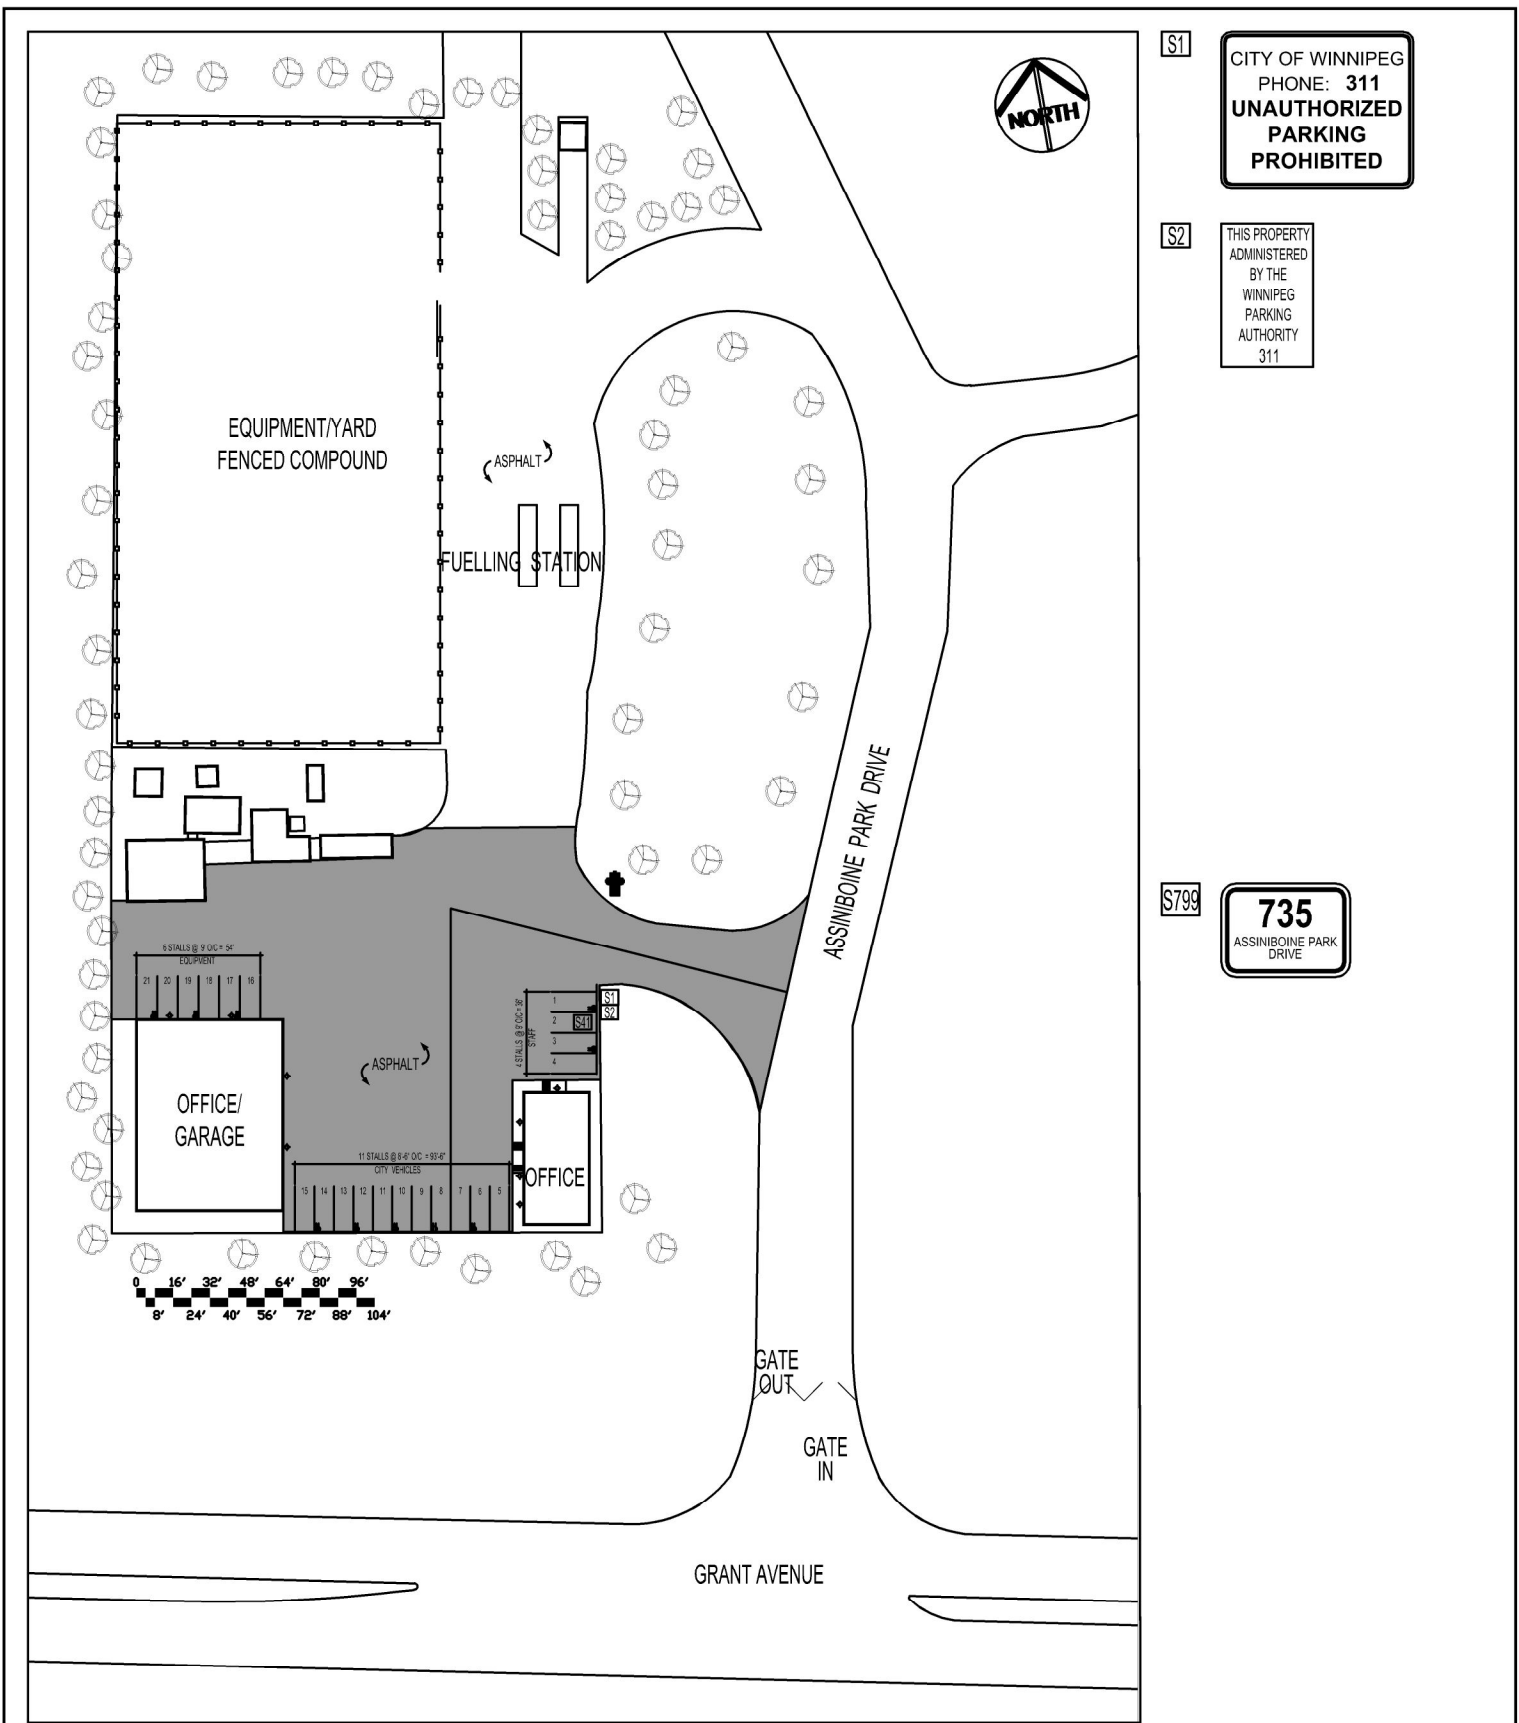

S1

CITY OF WINNIPEG
PHONE: 311
**UNAUTHORIZED
PARKING
PROHIBITED**

S2

THIS PROPERTY
ADMINISTERED
BY THE
WINNIPEG
PARKING
AUTHORITY
311

S799

735
ASSINIBOINE PARK
DRIVE

No:	REVISION/DESCRIPTION	BY	DATE

TOTAL CLEARING AREA = 28,996 FT²



TOTAL STALLS	RESERVED	STAFF	CITY	EQUIPMENT	UNMARKED
21	0	4	11	6	0


THE CITY OF WINNIPEG
 PLANNING, PROPERTY AND DEVELOPMENT
 DEPARTMENT MUNICIPAL ACCOMMODATIONS DIVISION
 3-65 GARRY STREET


DRAWN: DTA APPROVED: SCALE: N.T.S. DATE: JUL 17, 2018 PROJECT: 2016-106

PUBLIC WORKS YARD
 SITE PLAN WITH AREAS
 WPA LOT # 123
 735 ASSINIBOINE PARK DRIVE

MAXIMO: SB-07 DRAWING: SLA

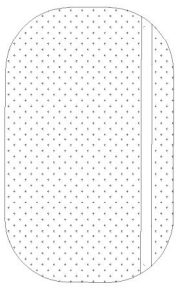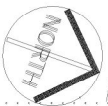

FELLING STATION (2 ISLANDS)

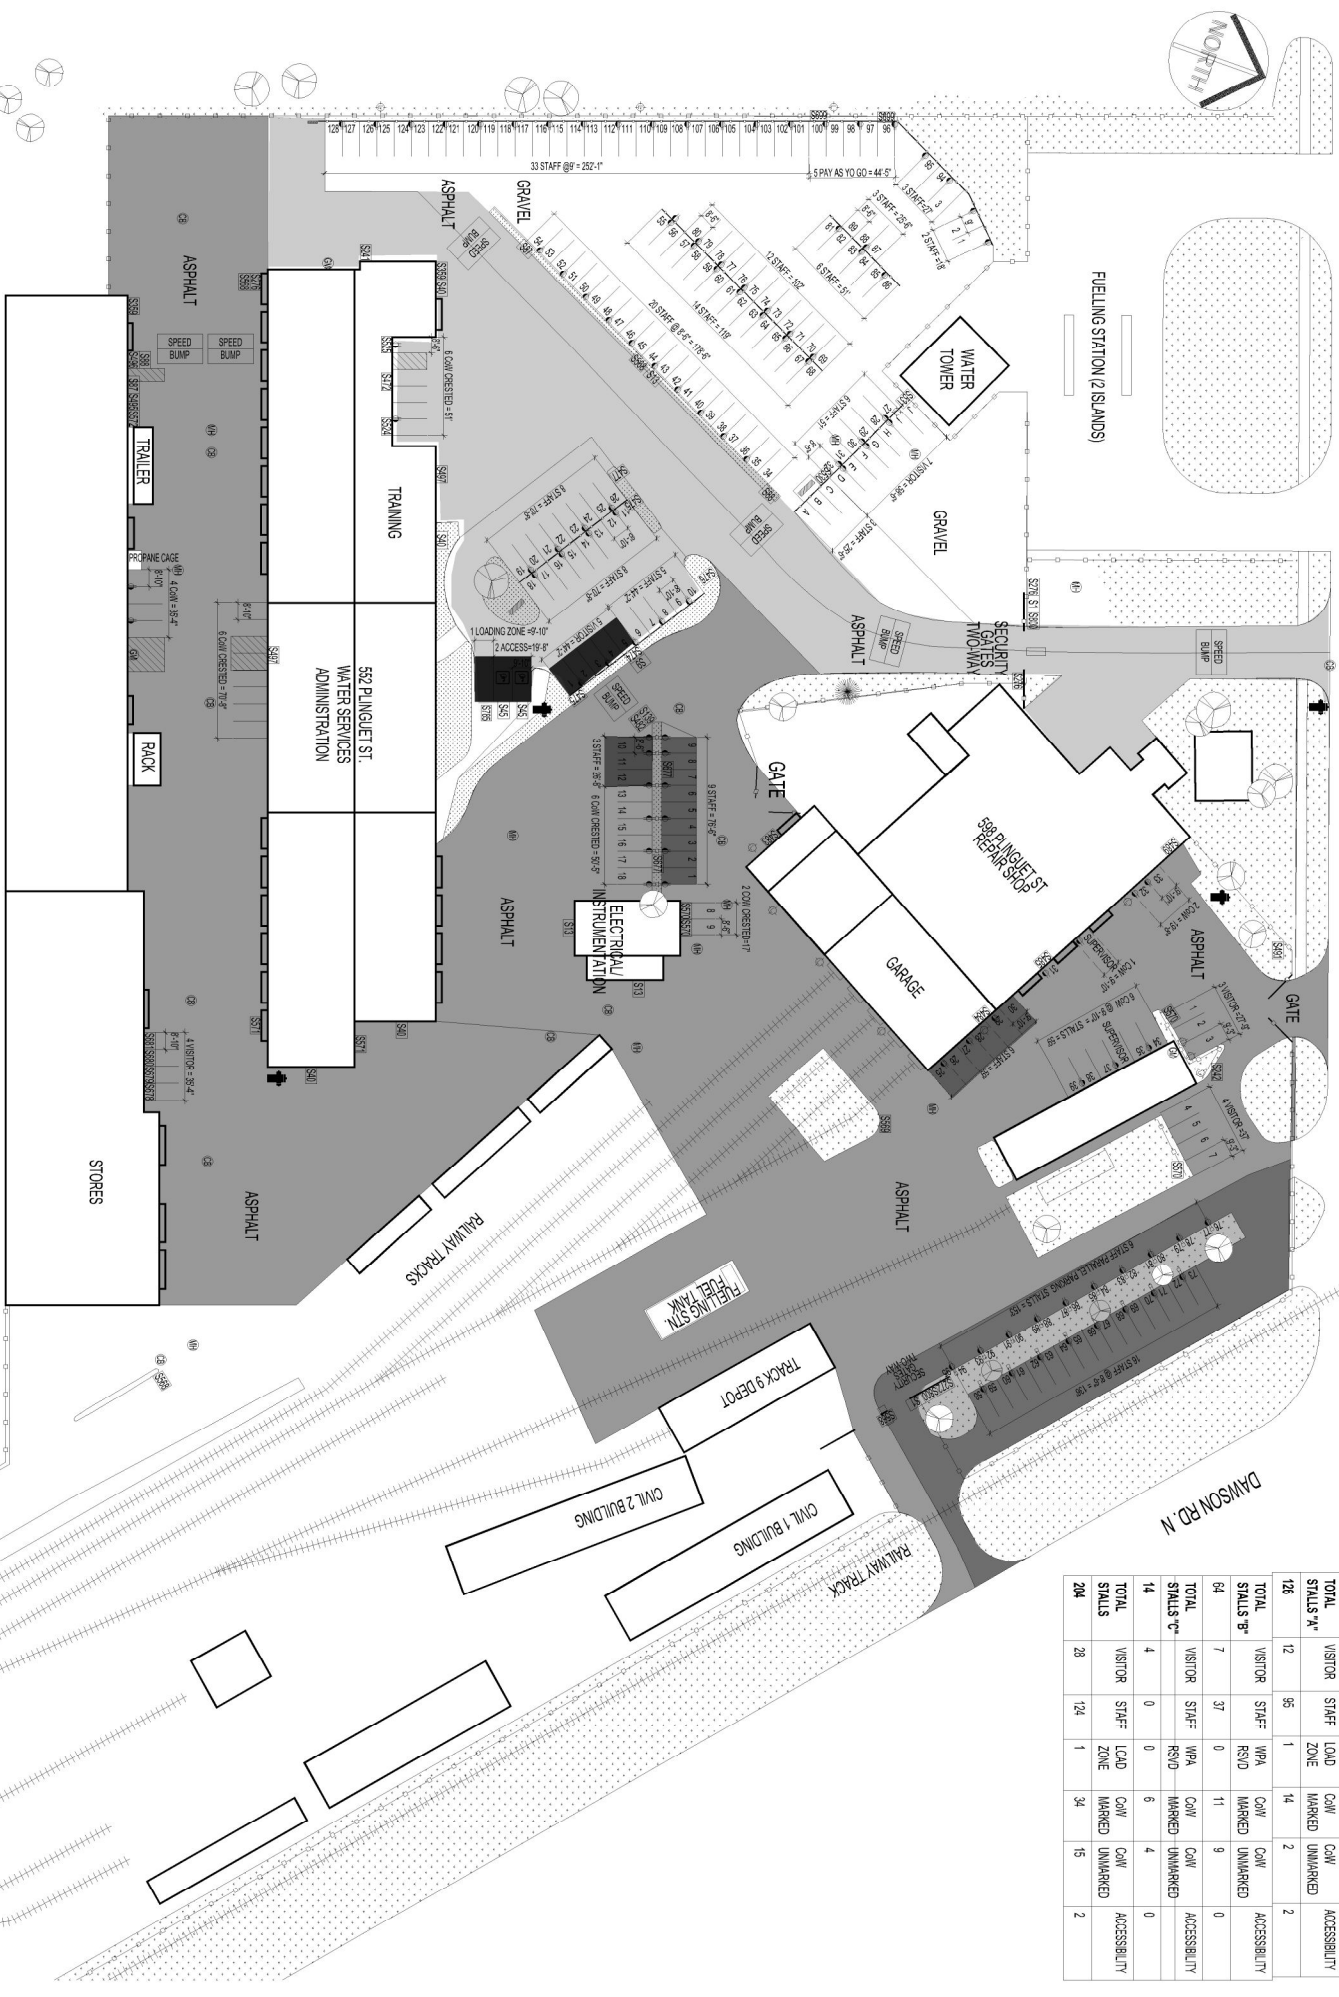

TOTAL STALLS "A"	VISITOR	STAFF	LOAD ZONE	COM MARKED	COM UNMARKED	ACCESSIBILITY
128	12	95	1	14	2	2
TOTAL STALLS "B"	VISITOR	STAFF	WPA RSVD	COM MARKED	COM UNMARKED	ACCESSIBILITY
64	7	37	0	11	9	0
TOTAL STALLS "C"	VISITOR	STAFF	WPA RSVD	COM MARKED	COM UNMARKED	ACCESSIBILITY
14	4	0	0	6	4	0
TOTAL STALLS	VISITOR	STAFF	LOAD ZONE	COM MARKED	COM UNMARKED	ACCESSIBILITY
204	28	124	1	34	15	2

TOTAL CLEARING AREA LOT "A" = 198,693 FT²


No.	REVISION/DESCRIPTION	BY	DATE
1	REMEASURE	tp	9/14/21

THE CITY OF WINNIPEG
PLANNING, PROPERTY AND DEVELOPMENT
DEPARTMENT MUNICIPAL ACCOMMODATIONS DIVISION
Winnipeg 3-65 GARRY STREET

DRAWN: DTA
UPDATED: N.T.S.
SCALE: JUL 20, 2018
PROJECT: 2016-107

MAXIMID: SH-16
DRAWING: SLA-C1

IMWD-PLINQUET SHOPS/RAILWAY TERMINAL
SITE PLAN
WPA LOT #124 (SECTIONS "A", "B", "C")
592-598 PLINQUET STREET

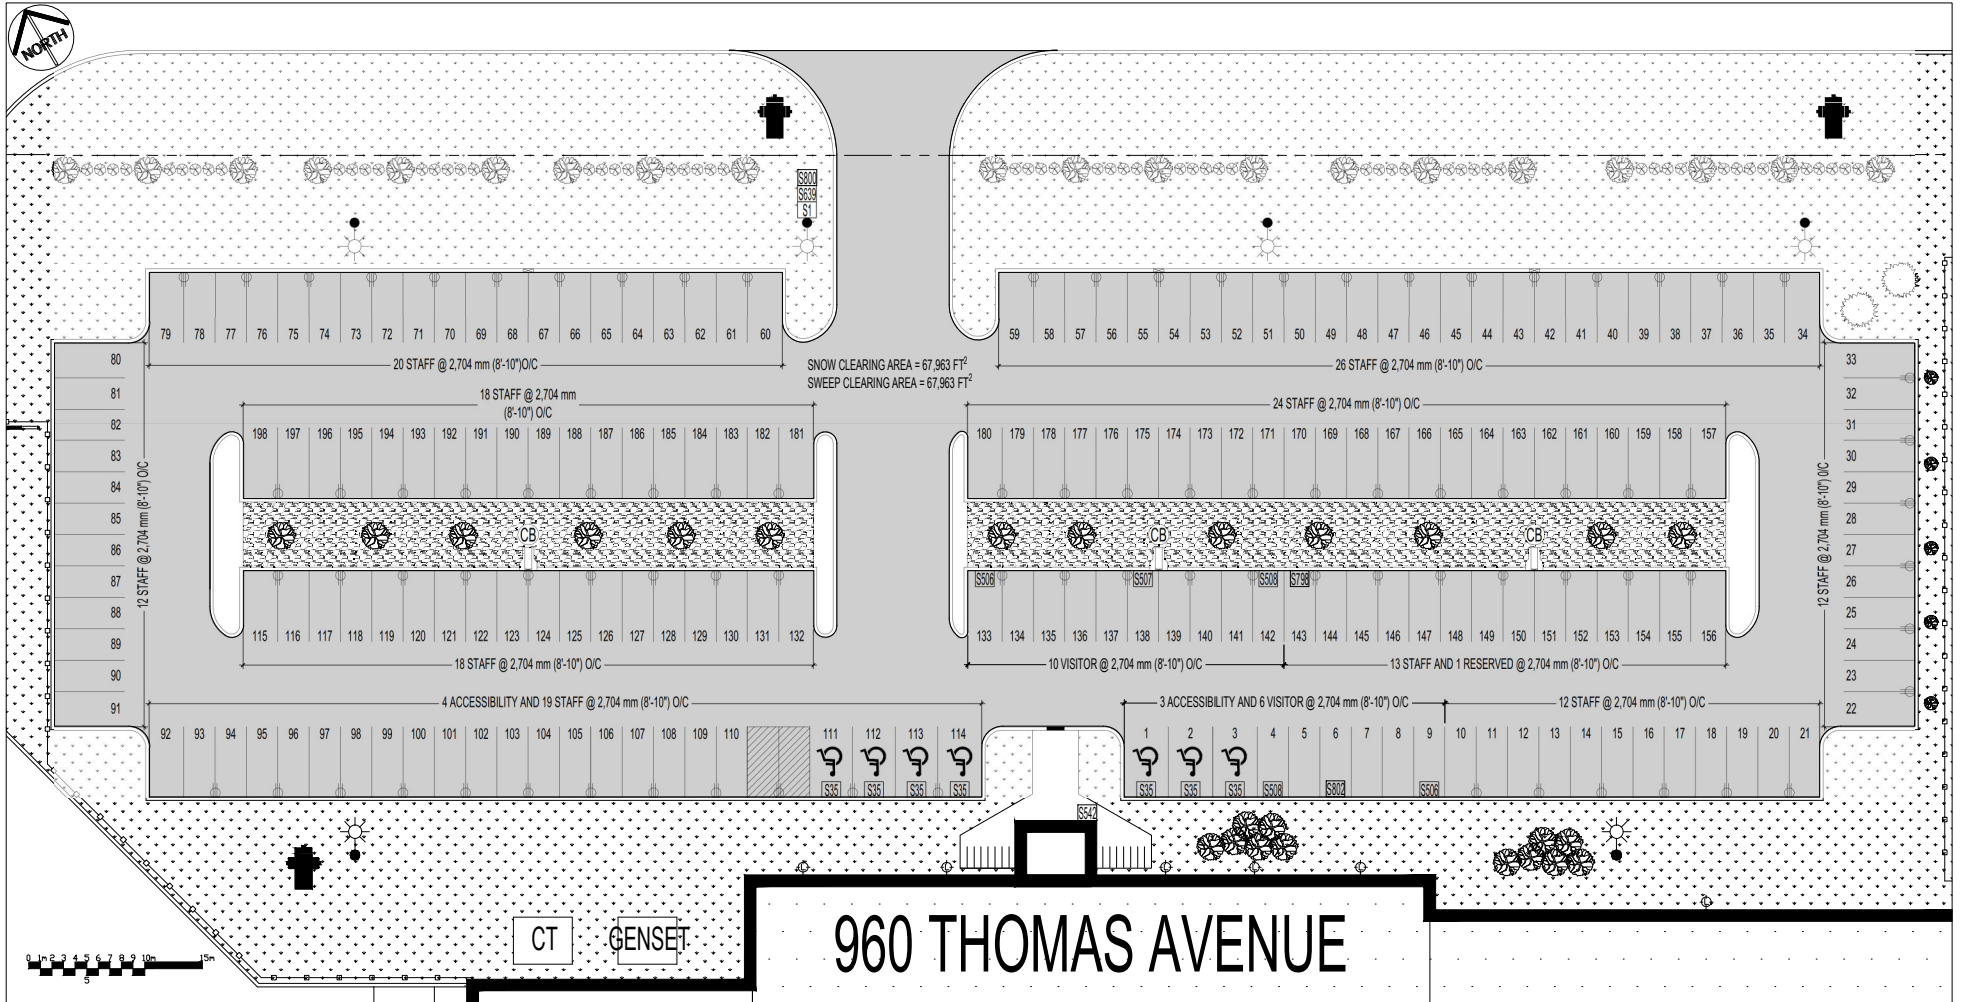

S1
 CITY OF WINNIPEG
 PHONE: 311
**UNAUTHORIZED
PARKING
PROHIBITED**

S35

 PARKING
ONLY

S506 **P**
 VISITOR PARKING
ONLY

S507 **P**
 VISITOR PARKING
ONLY

S508 **P**
 VISITOR PARKING
ONLY

S639 **P**
 LOT
A

S542 **P**
 VISITORS
PLEASE
REGISTER
YOUR PLATES
AT RECEPTION

S798 **P**
RESERVED
 6AM - 6PM 7 DAYS PER WEEK
Unauthorized or improperly parked vehicles may be towed and stored at owner's expense and liability.

S800
CAUTION
 PARKING LOT MAY
BE SLIPPERY
WHEN WET OR ICY

S802 **P**
 VISITOR PARKING
ONLY

SNOW CLEARING AREA = 67,963 FT² SWEEP CLEARING AREA = 67,963 FT²

TOTAL STALLS	RESERVED	STAFF	VISITOR	ACCESSIBILITY	UNMARKED
198	1	174	16	7	0


No:	REVISION/DESCRIPTION	BY	DATE

THE CITY OF WINNIPEG
 PLANNING, PROPERTY AND DEVELOPMENT
 DEPARTMENT MUNICIPAL ACCOMMODATIONS DIVISION
 3-65 GARRY STREET

EAST YARDS
 SITE PLAN LOT "A"
 WPA LOT # 128
 960 THOMAS AVENUE

DRAWN: BRD
 APPROVED:
 SCALE: N.T.S.
 DATE: 2017.01.17
 PROJECT: 2016-107

MAXIMO: PW - 22
 DRAWING: C2

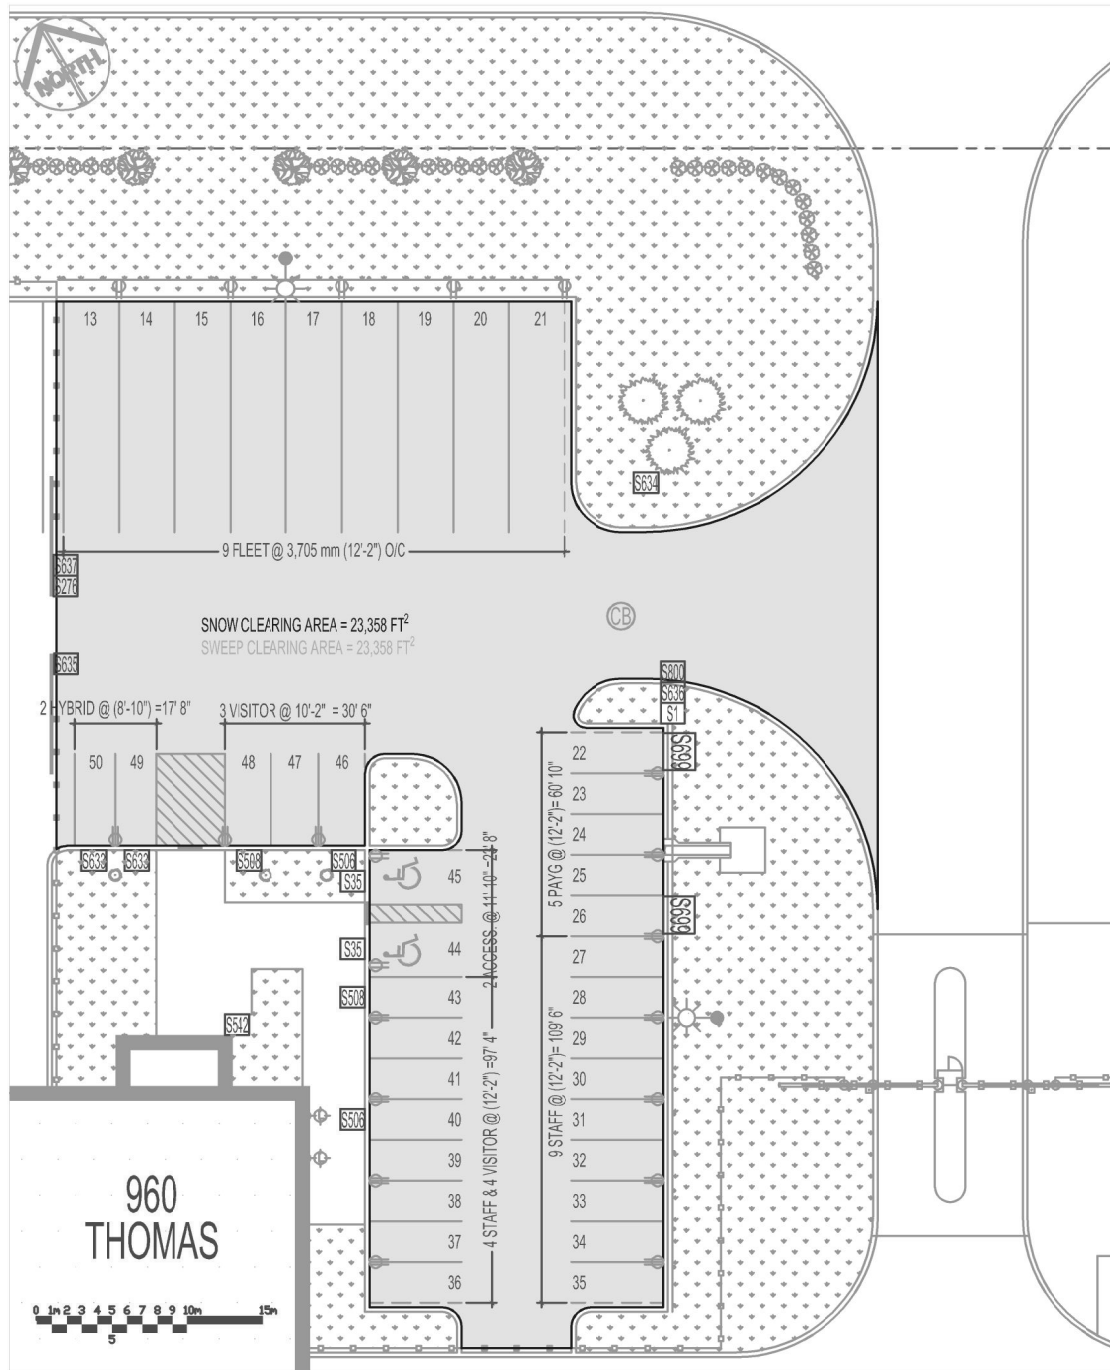

SNOW CLEARING AREA = 23,358 FT²
SWEEP CLEARING AREA = 23,358 FT²

TOTAL STALLS	RESERVED	STAFF	VISITOR	ACCESSIBILITY	UNMARKED	No:	REVISION/DESCRIPTION	BY	DATE
38	11	18	7	2	0				

THE CITY OF WINNIPEG PLANNING, PROPERTY AND DEVELOPMENT DEPARTMENT MUNICIPAL ACCOMMODATIONS DIVISION 3-65 GARRY STREET				EAST YARDS SITE PLAN LOT "C" WPA LOT # 128 960 THOMAS AVENUE			
DRAWN ERD	APPROVED	SCALE: N.T.S.	DATE: 2017.01.17	PROJECT: 2016-107	MAXIMO: PW - 22	DRAWING:	C4



1195 ARCHIBALD STREET

ARCHIBALD ST.

S1

CITY OF WINNIPEG
PHONE: 311
UNAUTHORIZED
PARKING
PROHIBITED

S138

←

S835

RESERVED
STALL
UNIVERSAL ACCESS
PASS HOLDERS
ONLY

S836

RESERVED
STALL
UNIVERSAL ACCESS
PASS HOLDERS
ONLY

S837

NO PARKING
STAFF ONLY

S838

SCOOTER
PARKING
ONLY

S839

SNOW CLEARING AREA = 13,142 FT²
SWEEP CLEARING AREA = 13,142 FT²

No:	REVISION / DESCRIPTION	BY	DATE
1			

TOTAL STALLS	VISITOR	STAFF	ACCESSIBILITY
24	15	5	3

THE CITY OF WINNIPEG
PARKING AUTHORITY
OPERATIONS
495 PORTAGE AVENUE

2018 LOT # 180, 1195 ARCHIBALD STREET.dwg

WINDSOR PARK LIBRARY
SITE PLAN
WPA LOT # 180
1195 ARCHIBALD STREET

DRAWN: DTA / P.D.

APPROVED:

SCALE: N.T.S.

DATE: OCT 19, 2018

PROJECT: 2018 UPDATES

MAXIMO:

DRAWING: C2




SWEEP CLEARING AREA = 20,564 FT²

 THE CITY OF WINNIPEG PLANNING, PROPERTY AND DEVELOPMENT DEPARTMENT MUNICIPAL ACCOMMODATIONS DIVISION 3-65 GARRY STREET	APPROVED:	DATE: N.T.S	PROJECT: 2018-UPDATES	TRANSCONA LIBRARY SITE PLAN - CLEARING AREA WPA LOT # 1 TRANSCONA BLVD
	DRAWN:	APPROVED:	DRAWING:	



TACHE STREET

SIDEWALK

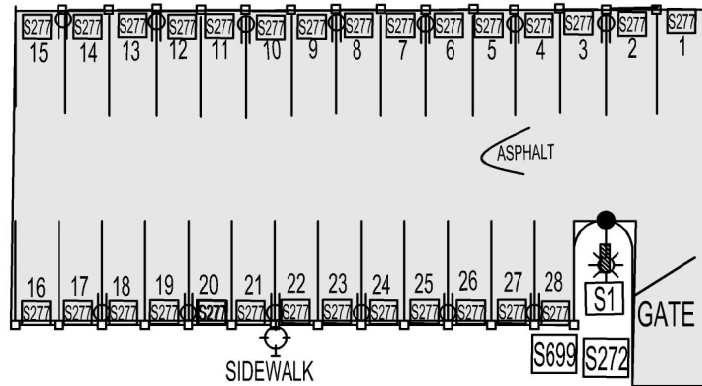

DOLLARD BOULEVARD

LEGEND	
	PARKING LIGHT
	CATCH BASIN
	STREET LIGHT

S1

CITY OF WINNIPEG
TELEPHONE: 311
UNAUTHORIZED
PARKING
PROHIBITED

S276



S299



S516



SWEEP CLEARING AREA = 10,022 FT²
SNOW CLEARING AREA = 10,022 FT²

TOTAL STALLS	STAFF MARKED
140	140

No:	REVISION/DESCRIPTION	BY	DATE

 THE CITY OF WINNIPEG PLANNING, PROPERTY AND DEVELOPMENT DEPARTMENT MUNICIPAL ACCOMMODATIONS DIVISION 3-65 GARRY STREET				PAVEMENT MARKING FACILITY ENLARGED SITE PLAN PARKING LOT #64 1220 PACIFIC AVENUE			
DRAWN: PDT	APPROVED	SCALE: N.T.S	DATE: 2016.08.05	PROJECT: 2016-105	MAXIMO: PW-18, PW-20, SP-69	DRAWING:	C2