

2 L01 Digital Sign Site Plan
Scale: 1:250



Sign Section




1 L01 Context Plan
Scale: NTS

Zoning Summary: Living Prairie Museum - PR2 Community Centre
Approved surface area: 55 sq. ft. (5.16 sq. m.)


GENERAL NOTES

1. CRITICAL NOTE - NATIVE TALL GRASS PRAIRIE: This site contains sensitive native tall grass prairie. The Contractor shall strictly limit all construction activities to approved work areas and protect all native prairie from disturbance . No access, storage, or equipment is permitted within the prairie areas. Any damage or disturbance shall be remediated at the Contractor's expense, in consultation with the City Naturalist(s), and may include soil replacement, native replanting, and weed management. Kentucky bluegrass or other non-native turf grass remediation will not be accepted. Avoidance of damage is the preferred and expected outcome.
2. Contractor is to visit the site to confirm all site conditions prior to mobilizing for construction.
3. Information concerning existing structure was taken from drawings, and is assumed correct. Contractor to confirm on site and report any discrepancies to the Contract Administrator prior to mobilizing to site.
4. Construction access and site limits to be verified by Contract Administrator prior to mobilizing to site.
5. The contractor is responsible for the hauling and disposal to an off-site location.
6. The contractor is responsible for any damage to landscaped areas and must make all necessary restorations and repairs.
7. The contractor is responsible for obtaining all permits required.
8. Confirmation of existence and exact location of all services must be obtained from the individual utilities before proceeding with construction.
9. Contractor to follow requirements of the various utility providers.
10. The contractor is responsible for all damages and liabilities incurred by damages to site utilities.

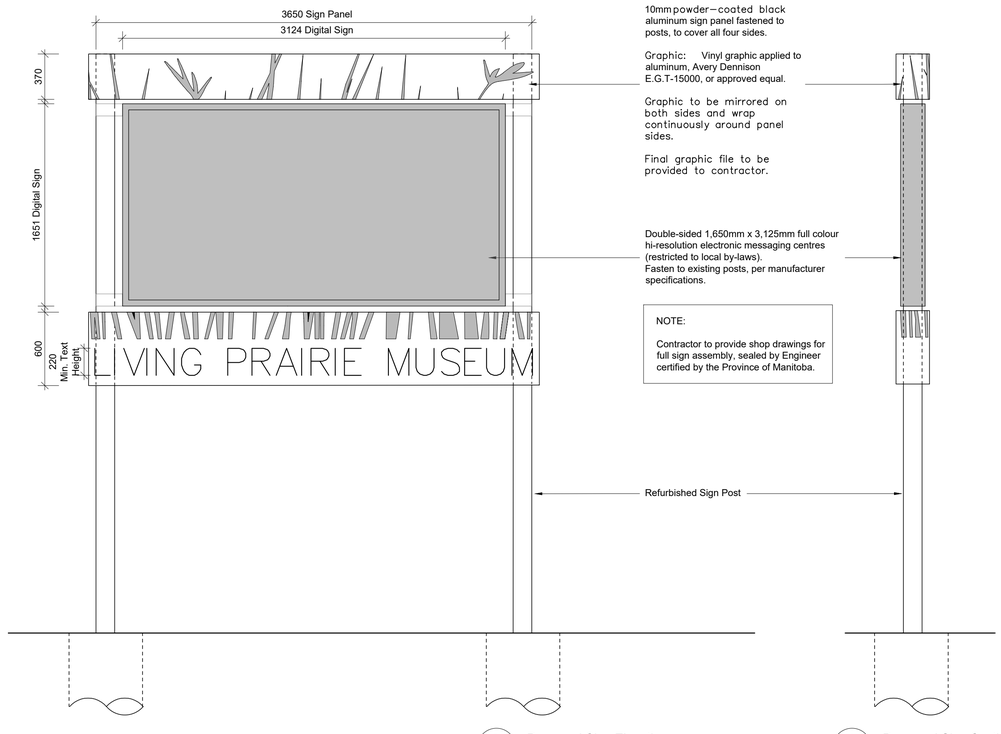

5 L01 Proposed Sign Elevation
Scale: 1:25

4 L01 Proposed Sign Section
Scale: 1:25

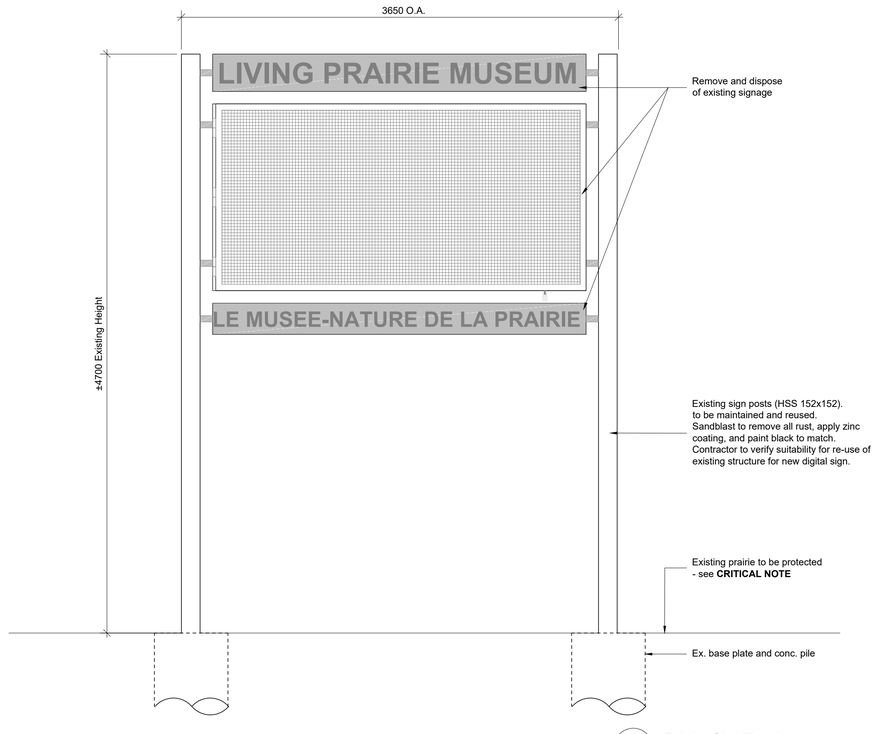

3 L01 Existing Sign Elevation
Scale: 1:25

Plot Date: August 17, 2026

PUBLICCITY

Public City Architecture Inc.
publicityarchitecture.com

Winnipeg
534 Sara Avenue
Winnipeg, Manitoba R3C 1E8
204.475.9323

Toronto
416.573.1707

Edmonton
780.244.7766

Owner
City of Winnipeg
2795 Ness Ave.
Winnipeg, Manitoba

Rev.No.	Date	Revision Notes
00	2016-08-18	Issued for RFP

Not For Construction

This drawing must not be scaled. The contractors shall verify all dimensions and other data on site prior to commencement of work. Discrepancies, errors, and omissions are to be reported to Public City Architecture Inc. prior to proceeding with the Work.

Drawings and specifications as instruments of service are the property of Public City Architecture Inc.; the copyright in the same being reserved.

No reproduction or revision to these drawings may be made without the permission of Public City Architecture Inc., and when made, must bear their name. All prints to be returned to Public City Architecture Inc. upon request.

Project

Living Prairie Museum
Digital Road Sign
2795 Ness Ave. Winnipeg, MB.

Drawing

Site Plan, Existing Elevations
& Digital Road Sign Drawings

Drawn By	Reviewed By
MB	LW
Scale	Project No.
As Shown	2633
Date	Drawing No.
2026-02-13	L01