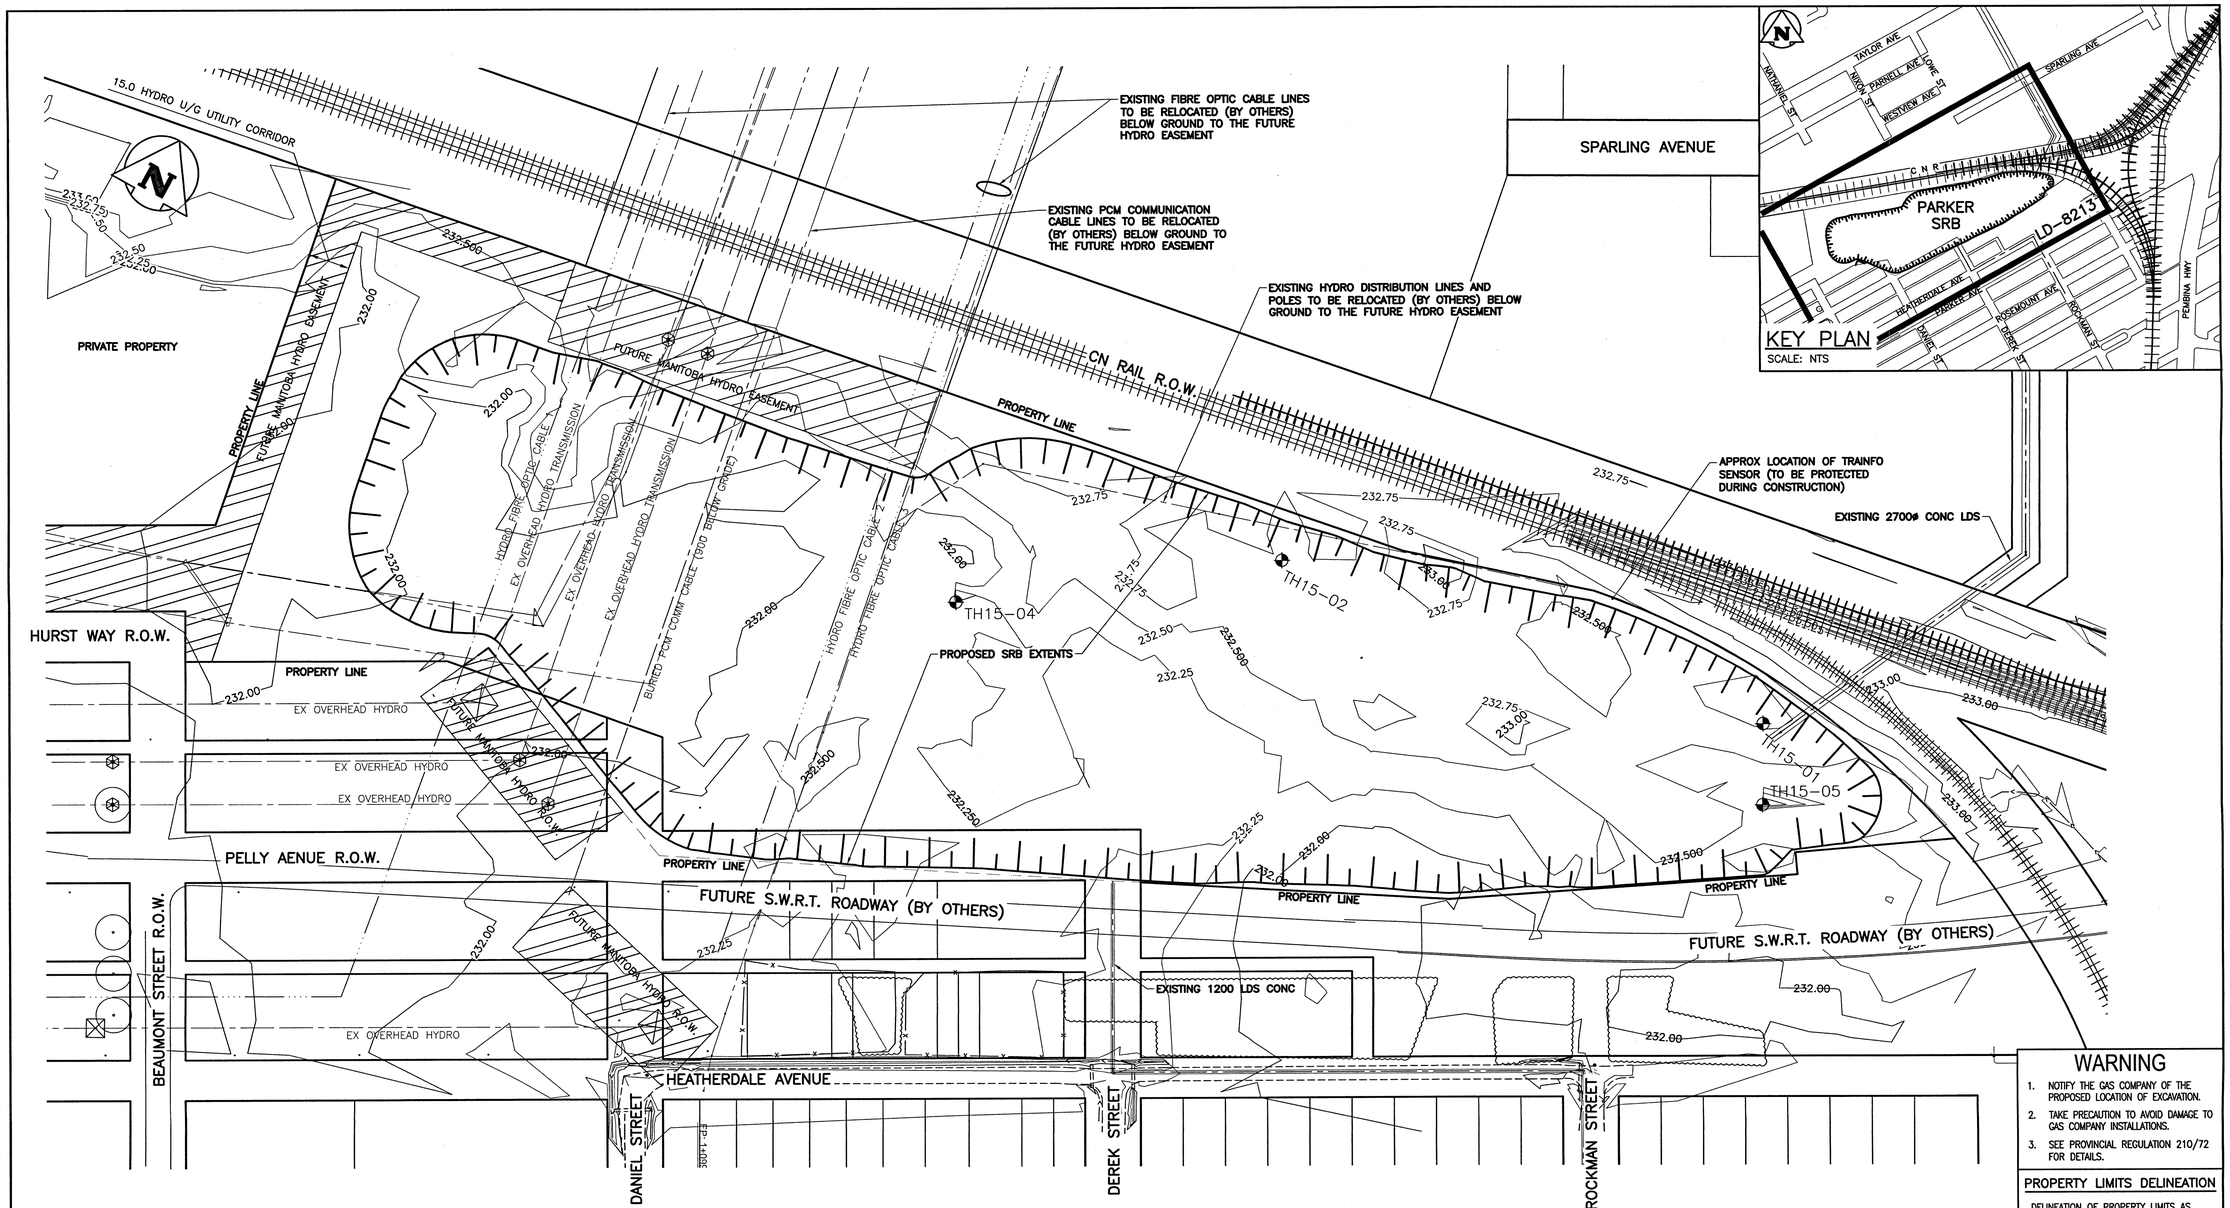

PLAN
SCALE: 1:1000

WARNING

1. NOTIFY THE GAS COMPANY OF THE PROPOSED LOCATION OF EXCAVATION.
2. TAKE PRECAUTION TO AVOID DAMAGE TO GAS COMPANY INSTALLATIONS.
3. SEE PROVINCIAL REGULATION 210/72 FOR DETAILS.

PROPERTY LIMITS DELINEATION

DELINEATION OF PROPERTY LIMITS AS SHOWN ON THIS DWG DOES NOT REPRESENT A "LEGAL SURVEY". KGS GROUP MAKES NO REPRESENTATION OR WARRANTY AS TO THE ACCURACY OF PROPERTY LIMITS DELINEATED ON THIS DWG, NOR ON THE DIMENSIONAL ACCURACY OF DWG FEATURES RELATIVE TO THOSE PROPERTY LIMITS.

METRIC

WHOLE NUMBERS INDICATE MILLIMETRES
DECIMALIZED NUMBERS INDICATE METRES

APEGM
Certificate of Authorization
KGS Group
No. 245

0 20.0 40.0 60.0 80.0m
SCALE: 1:1000m (A1)

EXISTING	LEGEND–PLAN	PROPOSED	EXISTING	LEGEND–PLAN	PROPOSED	EXISTING	LEGEND–PROFILE	PROPOSED
150 WM	WATER MAIN	150 WM		HYDRANT		150 WM	WATER MAIN	150 WM
300 LDS	LAND DRAINAGE SEWER	300 LDS		VALVE			HYDRANT, VALVE	
250 WWS	WASTE WATER SEWER	250 WWS		MANHOLE		300 LDS	LAND DRAINAGE SEWER	300 LDS
	HYDRO			CATCH BASIN		250 WWS	WASTE WATER SEWER	250 WWS
	M.T.S.			CURB INLET			CENTRELINE	
	GAS			RAILWAY TRACKS			NORTH/WEST GUTTER	
	CONCRETE			DITCH			SOUTH/EAST GUTTER	
	ASPHALT			FENCE			N/W , S/E IP'S	
	SIDEWALK			HYDRO POLE				
	TURF STONE			HYDRO TOWER				
	PROPERTY LINE			TEST HOLE				

LOCATION APPROVED
UNDERGROUND STRUCTURES

SUPV. U/G STRUCTURES COMMITTEE — DATE

NOTE:
LOCATION OF UNDERGROUND STRUCTURES AS SHOWN ARE BASED ON THE BEST INFORMATION AVAILABLE BUT NO GUARANTEE IS GIVEN THAT ALL EXISTING UTILITIES ARE SHOWN OR THAT THE GIVEN LOCATIONS ARE EXACT. CONFIRMATION OF EXISTENCE AND EXACT LOCATION OF ALL SERVICES MUST BE OBTAINED FROM THE INDIVIDUAL UTILITIES BEFORE PROCEEDING WITH CONSTRUCTION.

B.M. KGS BASE ELEV. — ALL DATA PROVIDED IS IN UTM ZONE 14, NAD83, CSRS, CGVD28

NO.	REVISIONS	DATE	BY
0	ISSUED FOR CONSTRUCTION	17/07/12	RBO

KGS GROUP CONSULTING ENGINEERS

DESIGNED BY	JMM	CHECKED BY	RBO
DRAWN BY	GEL	APPROVED BY	RBO
HOR. SCALE:	1:1000	RELEASED FOR CONSTRUCTION	
VERTICAL:	–		
DATE	16/06/10	DATE	7-12-17

ENGINEER'S SEAL
PROVINCE OF MANITOBA
R.B. OFFMAN
Member
24701
REGISTERED PROFESSIONAL ENGINEER

CONSULTANT DRAWING NO.
11-0107-18_C302

Winnipeg
THE CITY OF WINNIPEG
WATER AND WASTE DEPARTMENT

PROJECT TITLE
COCKBURN/CALROSSIE COMBINED SEWER RELIEF WORKS – CONTRACT 3
STORMWATER RETENTION BASIN
EXISTING SITE PLAN

SHEET OF: 1 OF 1
COMPUTER FILE NAME: 11-0107-18_POND
CITY DRAWING NUMBER: LD-8213

FileName: P:\Projects\2011\11-0107-18\Dwg\Mun\C3 - Pond\11-0107-18_POND.dwg - Tab: C302 Plotted By: GLoewen 17/07/12 [Wed 10:47am]