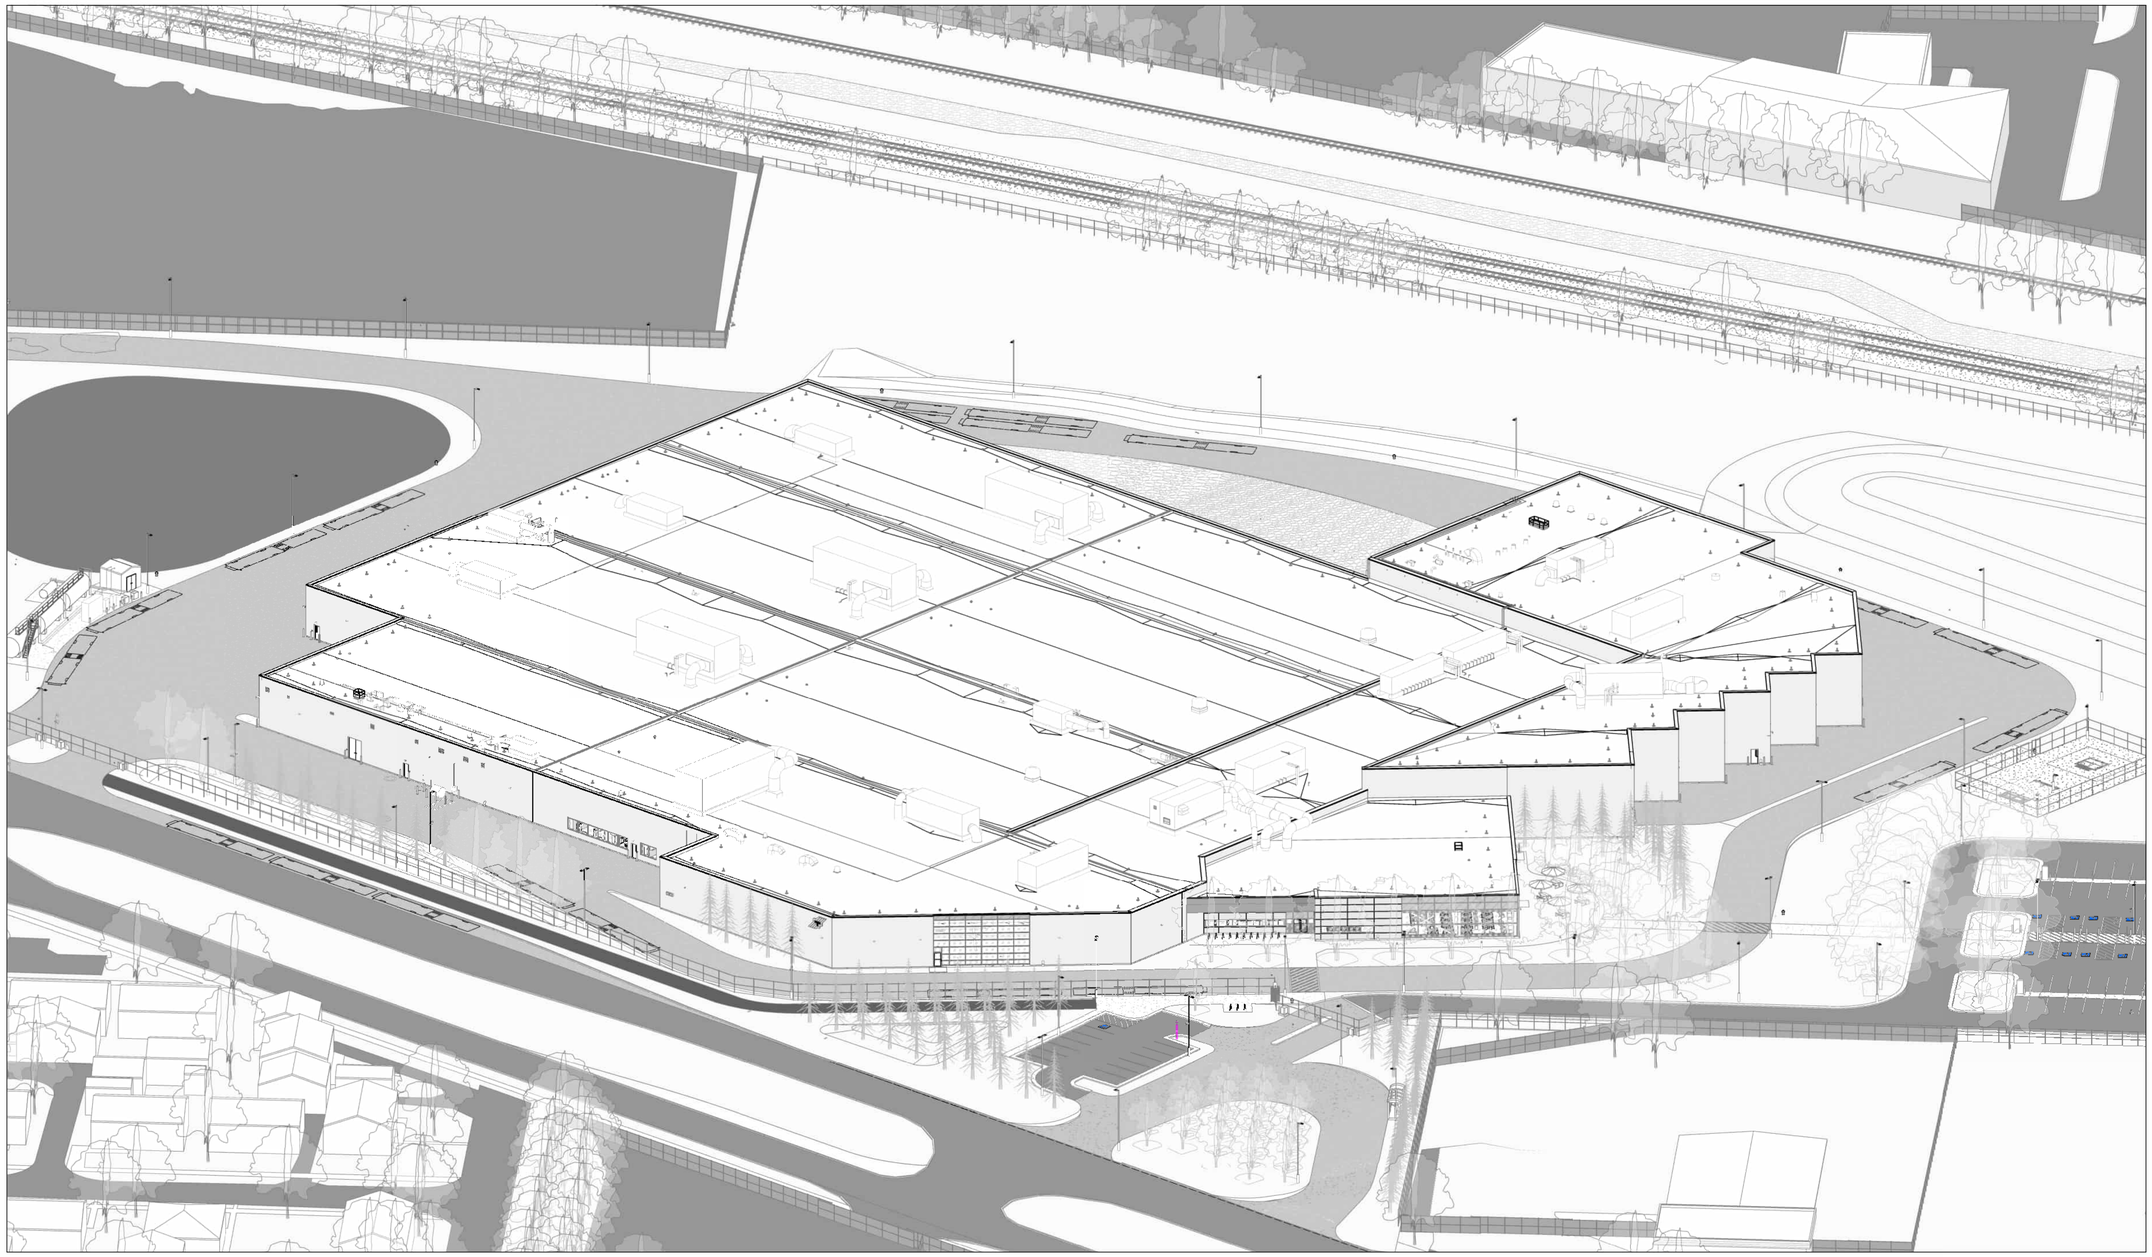

AECOM

PROJECT MANAGEMENT
48 Quarry Park Blvd.
Calgary, AB T2C 5E7
TEL1.403.254.3301

ARCHITECTURE
105 Commerce Valley Drive W
7th Floor
Markham, ON L3T 7W3
1.905.886.7022

CIVIL
99 Commerce Dr
Winnipeg, MB R3P 0Y7
TEL1.204.477.5381

LANDSCAPE
50 Sportsworld Crossing Rd
Suite 290
Kitchener, ON N2P 0A4
TEL1.519.650.5313

STRUCTURAL
105 Commerce Valley Drive W
7th Floor
Markham, ON L3T 7W3
1.905.886.7022

MECHANICAL
105 Commerce Valley Drive W
7th Floor
Markham, ON L3T 7W3
1.905.886.7022

ELECTRICAL
105 Commerce Valley Drive W
7th Floor
Markham, ON L3T 7W3
1.905.886.7022

INDUSTRIAL
99 Commerce Dr
Winnipeg, MB R3P 0Y7
TEL1.204.477.5381

TRAFFIC
99 Commerce Dr
Winnipeg, MB R3P 0Y7
TEL1.204.477.5381

IT
105 Commerce Valley Drive W
7th Floor
Markham, ON L3T 7W3
1.905.886.7022

SECURITY
48 Quarry Park Blvd.
Calgary, AB T2C 5E7
TEL1.403.254.3301

QUANTITY SURVEYOR / COST
18817 Stony Plan Rd. #101
Edmonton, MB T5S 0C2
TEL1.780.486.7000

ZEB
3120 Southwest Fwy.
Suite 555
Houston, TX 77098
TEL1.713.780.4100

HYDROGEN
48 Quarry Park Blvd.
Calgary, AB T2C 5E7
TEL1.403.254.3301

SENEZ CO FIRE SCIENCE & ENGINEERING

CODE
93 Skyway Ave
Suite 102
Toronto, ON M9W 6N6
TEL1.647.499.6565

ENTUITIVE

SUSTAINABILITY / LEED
150 9 Ave SW #1610
Calgary, AB T2P 3H9
TEL1.403.879.1270

SIGNAGE / WAYFINDING
Forge Media + Design
171 East Liberty St.
Suite 245
Toronto, ON M6K 3P6
TEL1.416.533.3674

WINNIPEG NORTH GARAGE REPLACEMENT

100 Oak Point Hwy, Winnipeg, MB R2R 1V1

ISSUED FOR TENDER 02/19/2025

AECOM

Winnipeg

60721079

Printed on 30% Post-Consumer Recycled Content Paper

Filename: Autodesk Docs://BP-AMER (CAN) 60721079-Winnipeg North Transit Garage Replacement/60721079-Winnipeg Transit North Garage_CLRA.rvt
Last Plotted: 2025-02-17 6:44:49 PM
Project Management Initials:
Designer: Designer Checked: Checker Approved: Approver
ARCH E1 30" x 42"

Designer: Designer Checked: Checker Approved: Approver A0 33.1"x46.8"
Project Management Initials:

ARCHITECTURAL DRAWINGS

00-G-000 COVER SHEET
00-G-001 DRAWING LIST
00-G-002 NOTES, ABBREVIATIONS, LEGENDS, GENERAL SYMBOLS
00-G-003 NBC MATRIX
00-G-101 LIFE SAFETY PLAN - GROUND FLOOR PLAN
00-G-102 LIFE SAFETY PLAN - SERVICE LEVEL & MEZZANINE PLAN
00-G-110 VERTICAL CLEARANCE DIAGRAMS
00-G-200 GROUND & SECOND FLOOR PLANS - AREAS

00-AD101 SITE PLAN - DEMOLITION
00-AS001 SITE PLAN - EXISTING - AERIAL
00-AS101 SITE PLAN - NEW - PROGRAM

00-A-110 GROUND FLOOR PLAN - PROGRAM
00-A-111 SERVICE LEVEL & MEZZANINE PLAN - PROGRAM
00-A-112 STORAGE GARAGE - PROGRAM
00-A-113 STORAGE GARAGE - PROGRAM
00-A-114 MAINTENANCE GARAGE AND STORES & PARTS - PROGRAM
00-A-115 OFFICE - PROGRAM

00-A-001 BUILDING INFORMATION SHEET
00-A-101 GROUND FLOOR PLAN
00-A-102 SERVICE LEVEL & MEZZANINE PLAN
00-A-103 ROOF PLAN
00-A-151 REFLECTED CEILING PLAN - GROUND FLOOR PLAN
00-A-152 REFLECTED CEILING PLAN - SERVICE LEVEL & MEZZANINE PLAN
00-A-201 BUILDING ELEVATIONS
00-A-301 BUILDING SECTIONS
00-A-302 BUILDING SECTIONS
00-A-303 BUILDING SECTIONS

10-A-101 SERVICE LANES - GROUND FLOOR PLAN
10-A-151 SERVICES LANES - ENLARGED REFLECTED CEILING PLAN - GROUND FLOOR PLAN - EAST SIDE
10-A-152 SERVICES LANES - ENLARGED REFLECTED CEILING PLAN - GROUND FLOOR PLAN - WEST SIDE
10-A-201 SERVICE LANES - ENLARGED ELEVATIONS
10-A-301 SERVICES LANES - BUILDING SECTIONS
10-A-302 SERVICES LANES - BUILDING SECTIONS
10-A-303 SERVICES LANES - BUILDING SECTIONS
10-A-351 SERVICE LANES - WALL SECTIONS
10-A-352 SERVICE LANES - WALL SECTIONS
10-A-401 SERVICE LANES - ENLARGED GROUND FLOOR PLAN - EAST SIDE
10-A-402 SERVICE LANES - ENLARGED GROUND FLOOR PLAN - WEST SIDE
10-A-403 SERVICE LANES - ENLARGED GROUND FLOOR PLAN - WASHROOMS
10-A-404 SERVICE LANES - INTERIOR ELEVATIONS
10-A-410 SERVICE LANES - ENLARGED GROUND FLOOR PLAN - EAST SIDE - FINISHES
10-A-411 SERVICE LANES - ENLARGED GROUND FLOOR PLAN - WEST SIDE - FINISHES
10-A-420 SERVICE LANES - ROOF PLAN
10-A-601 SERVICE LANES - ROOM FINISH SCHEDULE
10-A-602 SERVICE LANES - DOOR SCHEDULE
10-A-603 SERVICE LANES - EXTERIOR CURTAIN WALL ELEVATIONS

20-A-101 STORAGE GARAGE - GROUND FLOOR PLAN
20-A-102 STORAGE GARAGE - SERVICE LEVEL PLAN
20-A-151 STORAGE GARAGE - ENLARGED REFLECTED CEILING PLAN - GROUND FLOOR PLAN - EAST SIDE
20-A-152 STORAGE GARAGE - ENLARGED REFLECTED CEILING PLAN - GROUND FLOOR PLAN - WEST SIDE
20-A-153 STORAGE GARAGE - ENLARGED REFLECTED CEILING PLAN - SERVICES LEVEL PLAN
20-A-201 STORAGE GARAGE - ENLARGED ELEVATIONS
20-A-301 STORAGE GARAGE - BUILDING SECTIONS
20-A-302 STORAGE GARAGE - BUILDING SECTIONS
20-A-351 STORAGE GARAGE - WALL SECTIONS
20-A-352 STORAGE GARAGE - WALL SECTIONS
20-A-401 STORAGE GARAGE - ENLARGED GROUND FLOOR PLAN - EAST SIDE
20-A-402 STORAGE GARAGE - ENLARGED GROUND FLOOR PLAN - WEST SIDE
20-A-403 STORAGE GARAGE - ENLARGED PROTECTED CORRIDOR & SERVICE LEVEL PLAN
20-A-404 STORAGE GARAGE - ENLARGED STAIR PLANS & SECTIONS - STAIR A & B
20-A-410 STORAGE GARAGE -ENLARGED GROUND FLOOR PLAN - EAST SIDE - FINISHES
20-A-411 STORAGE GARAGE - ENLARGED GROUND FLOOR PLAN - WEST SIDE - FINISHES
20-A-413 STORAGE GARAGE -ENLARGED SERVICE LEVEL PLAN - FINISHES
20-A-420 STORAGE GARAGE - ROOF PLAN
20-A-601 STORAGE GARAGE - ROOM FINISH SCHEDULE
20-A-602 STORAGE GARAGE - DOOR SCHEDULE

30-A-101 MAINTENANCE GARAGE - GROUND FLOOR PLAN
30-A-102 MAINTENANCE GARAGE - MEZZANINE
30-A-151 MAINTENANCE GARAGE - ENLARGED REFLECTED CEILING PLAN - GROUND FLOOR PLAN - STORES & PARTS
30-A-152 MAINTENANCE GARAGE - ENLARGED REFLECTED CEILING PLAN - GROUND FLOOR PLAN - REPAIR BAYS & OFFICES
30-A-153 MAINTENANCE GARAGE - ENLARGED REFLECTED CEILING PLAN - MEZZANINE - STORES & PARTS & MECH. ROOM
30-A-201 MAINTENANCE GARAGE - ENLARGED ELEVATIONS
30-A-301 MAINTENANCE GARAGE - BUILDING SECTIONS
30-A-302 MAINTENANCE GARAGE - BUILDING SECTIONS
30-A-303 MAINTENANCE GARAGE - BUILDING SECTIONS - TYP. REPAIR BAY
30-A-351 MAINTENANCE GARAGE - WALL SECTIONS
30-A-352 MAINTENANCE GARAGE - WALL SECTIONS
30-A-353 MAINTENANCE GARAGE - WALL SECTIONS
30-A-401 MAINTENANCE GARAGE - ENLARGED GROUND FLOOR PLAN - STORES & PARTS
30-A-402 MAINTENANCE GARAGE - ENLARGED GROUND FLOOR PLAN - REPAIR BAYS & OFFICES
30-A-403 MAINTENANCE GARAGE - ENLARGED MEZZANINE PLAN - STORES & PARTS & MECH. ROOM
30-A-404 MAINTENANCE GARAGE - ENLARGED GROUND FLOOR PLAN - OFFICES
30-A-405 MAINTENANCE GARAGE - ENLARGED FLOOR PLAN - WASHROOMS
30-A-406 MAINTENANCE GARAGE - ENLARGED STAIR PLANS & SECTIONS - PARTS STORAGE & MECH. MEZZANINE
30-A-410 MAINTENANCE GARAGE - ENLARGED GROUND FLOOR PLAN - STORES & PARTS - FINISHES
30-A-412 MAINTENANCE GARAGE - ENLARGED GROUND FLOOR PLAN - REPAIR BAYS & OFFICES- FINISHES
30-A-413 MAINTENANCE GARAGE - ENLARGED MEZZANINE PLAN - FINISHES
30-A-420 MAINTENANCE GARAGE - ROOF PLAN
30-A-601 MAINTENANCE GARAGE - ROOM FINISH SCHEDULE
30-A-602 MAINTENANCE GARAGE - DOOR SCHEDULE

40-A-101 OFFICE - GROUND FLOOR PLAN
40-A-151 OFFICE - ENLARGED REFLECTED CEILING PLAN - NORTH SIDE
40-A-152 OFFICE - ENLARGED REFLECTED CEILING PLAN - SOUTH SIDE
40-A-201 OFFICE - ENLARGED ELEVATIONS
40-A-301 OFFICE - BUILDING SECTIONS
40-A-351 OFFICE - WALL SECTIONS
40-A-352 OFFICE - WALL SECTIONS
40-A-353 OFFICE - WALL SECTIONS
40-A-401 OFFICE - ENLARGED GROUND FLOOR PLAN - NORTH SIDE
40-A-402 OFFICE - ENLARGED GROUND FLOOR PLAN - SOUTH SIDE
40-A-403 OFFICE - ENLARGED GROUND FLOOR PLAN - WASHROOMS
40-A-404 OFFICE - ENLARGED GROUND FLOOR PLAN - WASHROOMS
40-A-405 OFFICE - ENLARGED GROUND FLOOR PLAN - CHANGEROOMS & SHOWERS
40-A-406 OFFICE - INTERIOR ELEVATIONS - OFFICES
40-A-407 OFFICE - INTERIOR ELEVATIONS - OFFICES
40-A-408 OFFICE - INTERIOR ELEVATIONS - BREAK ROOM
40-A-410 OFFICE - ENLARGED GROUND FLOOR PLAN - NORTH SIDE - FINISHES
40-A-411 OFFICE - ENLARGED GROUND FLOOR PLAN - SOUTH SIDE - FINISHES
40-A-413 OFFICE - TYPICAL MOUNTING HEIGHTS OF WASHROOM ACCESSORIES
40-A-420 OFFICE - ROOF PLAN
40-A-601 OFFICE - ROOM FINISH SCHEDULE
40-A-602 OFFICE - DOOR SCHEDULE
40-A-603 OFFICE - EXTERIOR CURTAIN WALL & INTERIOR SCREEN ELEVATIONS

00-A-501 TYPICAL WALL DETAILS - SERVICE LANES, STORAGE & MAINTENANCE GARAGE
00-A-502 TYPICAL WALL DETAILS - SERVICE LANES, STORAGE & MAINTENANCE GARAGE
00-A-503 TYPICAL WALL DETAILS - SERVICE LANES, STORAGE & MAINTENANCE GARAGE
00-A-505 TYPICAL WALL DETAILS - OFFICE
00-A-506 TYPICAL WALL DETAILS - OFFICE
00-A-510 TYPICAL SPEED DOOR DETAILS
00-A-511 TYPICAL EXT. OVERHEAD DOOR DETAILS
00-A-513 TYPICAL INT. OVERHEAD & FIRE SHUTTER DOOR DETAILS
00-A-514 TYPICAL ROLLING SHUTTER DOOR DETAILS
00-A-519 TYPICAL ROOF DETAILS
00-A-520 TYPICAL EXTERIOR MAN DOOR DETAILS
00-A-521 TYPICAL INTERIOR MAN DOOR DETAILS
00-A-530 INTERIOR LADDER DETAILS
00-A-531 STORAGE GARAGE - TYPICAL STAIR DETAILS
00-A-532 MAINTENANCE GARAGE - STAIR DETAILS
00-A-533 MAINTENANCE GARAGE - STAIR DETAILS
00-A-540 TYP. MILLWORK DETAILS
00-A-541 OFFICE - DISPATCH RECEPTION DESK

00-A-901 AERIAL PERSPECTIVE - LOOKING SOUTH-EAST
00-A-902 AERIAL PERSPECTIVE - LOOKING SOUTH-WEST
00-A-903 PERSPECTIVE - LOOKING AT MAIN ENTRANCE FROM BUS LOOP
00-A-904 PERSPECTIVE - LOOKING FROM OAK POINT HIGHWAY
00-A-905 PERSPECTIVE - LOOKING FROM OAK POINT HIGHWAY & SELKIRK AVE
00-A-906 PERSPECTIVE - STORAGE GARAGE - LOOKING AT END OF BYPASS & BUS WASH LANES
00-A-907 PERSPECTIVE - STORAGE GARAGE - LOOKING AT SERVICE LANES
00-A-908 PERSPECTIVE - STORAGE GARAGE - LOOKING AT INTERIOR CIRCULATION AREA
00-A-909 PERSPECTIVE - STORAGE GARAGE - LOOKING AT BUS TRACKS
00-A-910 PERSPECTIVES - MAINTENANCE GARAGE
00-A-911 PERSPECTIVES - MAINTENANCE GARAGE - LOOKING AT AUXILIARY VEHICLE
00-A-912 PERSPECTIVE - MAINTENANCE GARAGE - LOOKING AT PARTS STORAGE AND FM STORES
00-A-913 PERSPECTIVE - OFFICE - LOOKING AT BREAK ROOM
00-A-914 PERSPECTIVE - OFFICE - LOOKING AT INFO CENTER & SCHEDULES
00-A-915 PERSPECTIVE - OFFICE - LOOKING AT OFFICE AREA

STRUCTURAL DRAWINGS

00-S-000 SHEET LIST AND 3D VIEW
00-S-000A GENERAL REQUIREMENTS NOTES
00-S-001 TYPICAL DETAILS SHEET 1
00-S-002 TYPICAL DETAILS SHEET 2
00-S-003 TYPICAL DETAILS SHEET 3
00-S-004 TYPICAL DETAILS SHEET 4
00-S-010 ROOF WIND LOAD DIAGRAM
00-S-011 WALL WIND LOAD DIAGRAM
00-S-012 ROOF SNOW LOAD DIAGRAM
00-S-100 FOUNDATION WALL G.A PLAN
00-S-101 FOUNDATION GA STORAGE ENLARGED PLAN-1
00-S-102 FOUNDATION GA STORAGE ENLARGED PLAN-2
00-S-103 FOUNDATION GA STORAGE ENLARGED PLAN-3
00-S-104 FOUNDATION GA STORAGE ENLARGED PLAN-4
00-S-105 FOUNDATION GA ENLARGED MAINTENANCE GARAGE PLAN-1
00-S-106 FOUNDATION GA ENLARGED MAINTENANCE GARAGE PLAN-2
00-S-107 FOUNDATION GA ENLARGED OFFICE GARAGE PLAN-1
00-S-150 GROUND FLOOR OVERALL G.A PLAN
00-S-151 GROUND FLOOR GA ENLARGED STORAGE PLAN-1
00-S-152 GROUND FLOOR GA ENLARGED STORAGE PLAN-2
00-S-153 GROUND FLOOR GA ENLARGED STORAGE PLAN-3
00-S-154 GROUND FLOOR GA ENLARGED STORAGE PLAN-4
00-S-155 GROUND FLOOR GA ENLARGED MAINTENANCE GARAGE PLAN-1
00-S-156 GROUND FLOOR GA ENLARGED MAINTENANCE GARAGE PLAN-2
00-S-157 GROUND FLOOR GA ENLARGED OFFICE PLAN-1
00-S-200 SECOND FLOOR-OVERALL G.A. PLAN
00-S-201 SECOND FLOOR-CORRIDOR FRAMING ENLARGED PLANS
00-S-202 MAZZENINE MAINTANANCE GARAGE ENLARGED PLAN
00-S-250 OVERALL ROOF FRAMING PLAN
00-S-251 ROOF FRAMING ENLARGED STORAGE PLAN-1
00-S-252 ROOF FRAMING ENLARGED STORAGE PLAN-2
00-S-253 ROOF FRAMING ENLARGED STORAGE PLAN-3
00-S-254 ROOF FRAMING ENLARGED STORAGE PLAN-4
00-S-255 ROOF PLAN-MAINTAINANCE GARAGE FRAMING ENLARGED PLAN-1
00-S-256 ROOF PLAN-MAINTAINANCE GARAGE FRAMING ENLARGED PLAN-2
00-S-257 CHILLED WATER SECONDARY SCHEMATIC-OFFICE ENLARGED PLAN-1
00-S-400 FRAMING ELEVATIONS 1
00-S-401 FRAMING ELEVATIONS 2
00-S-402 FRAMING ELEVATIONS 3
00-S-403 FRAMING ELEVATIONS 4
00-S-404 FRAMING ELEVATIONS 5
00-S-405 FRAMING ELEVATIONS 6
00-S-406 FRAMING ELEVATIONS 7
00-S-407 FRAMING ELEVATIONS 8
00-S-408 FRAMING ELEVATIONS 9
00-S-409 FRAMING ELEVATIONS 10
00-S-410 FRAMING ELEVATIONS 11
00-S-411 FRAMING ELEVATIONS 12
00-S-412 FRAMING ELEVATIONS 13
00-S-413 FRAMING ELEVATIONS 14
00-S-414 FRAMING ELEVATIONS 15
00-S-415 FRAMING ELEVATIONS 16
00-S-416 FRAMING ELEVATIONS 17
00-S-417 FRAMING ELEVATIONS 18
00-S-418 FRAMING ELEVATIONS 19
00-S-420 TYPICAL JOIST GIRDER DETAILS 1
00-S-421 TYPICAL JOIST GIRDER DETAILS 2
00-S-422 TYPICAL JOIST GIRDER DETAILS 3
00-S-450 WALL SECTION DETAILS 1
00-S-451 WALL SECTION DETAILS 2
00-S-452 WALL SECTION DETAILS 3
00-S-453 WALL SECTION DETAILS 4
00-S-454 WALL SECTION DETAILS 5
00-S-455 WALL SECTION DETAILS 6
00-S-456 WALL SECTION DETAILS 7
00-S-457 WALL SECTION DETAILS 8
00-S-458 WALL SECTION DETAILS 9
00-S-459 WALL SECTION DETAILS 10
00-S-500 FOUNDATION SECTION 1
00-S-501 FOUNDATION SECTION 2
00-S-502 FOUNDATION SECTION 3
00-S-503 FOUNDATION SECTION 4
00-S-504 FOUNDATION SECTION 5
00-S-510 DETAL SECTIONS 1
00-S-520 PILE CAP DETAILS
00-S-521 GRADE BEAM DETAILS 1
00-S-523 PIER DETAILS
00-S-524 BASE PLATE DETAILS
00-S-550 SCHEDULES
00-S-551 RUNWAY HOIST PIT DETAILS
00-S-552 FRAME HOIST PIT DETAILS

MECHANICAL DRAWINGS

00-M-001 MECHANICAL STANDARD SYMBOLS AND LEGEND
00-M-002 MECHANICAL AND INDUSTRIAL GENERAL NOTES
00-M-101 GROUND FLOOR PLAN-HVAC
00-M-102 ROOF FLOOR PLAN-HVAC
00-M-103 GROUND FLOOR PLAN-HVAC PIPING
00-M-104 ROOF FLOOR PLAN-HVAC PIPING
00-M-105 GROUND FLOOR PLAN-HVAC ZONING
00-M-501 TYPICAL DETAILS (1 OF 8)
00-M-502 TYPICAL DETAILS (2 OF 8)
00-M-503 TYPICAL DETAILS (3 OF 8)
00-M-504 TYPICAL DETAILS (4 OF 8)
00-M-505 TYPICAL DETAILS (5 OF 8)
00-M-506 TYPICAL DETAILS (6 OF 8)
00-M-507 TYPICAL DETAILS (7 OF 8)
00-M-508 TYPICAL DETAILS (8 OF 8)
20-M-101 STORAGE GARAGE-GROUND FLOOR PLAN-HVAC
20-M-102 STORAGE GARAGE-SECOND FLOOR PLAN-HVAC
20-M-103 STORAGE GARAGE-GROUND FLOOR PLAN-HVAC PIPING
20-M-104 STORAGE GARAGE-GROUND FLOOR PLAN-3D VIEW
20-M-301 STORAGE GARAGE-BUILDING SECTIONS
30-M-101 MAINTENANCE GARAGE-GROUND FLOOR PLAN-HVAC
30-M-102 MAINTENANCE GARAGE-GROUND FLOOR PLAN-HVAC PIPING
30-M-301 MAINTENANCE GARAGE-BUILDING SECTIONS
30-M-401 MAINTENANCE GARAGE-ENLARGED GROUND & SECOND FLOOR PLAN-MECHANICAL ROOM
40-M-101 OFFICE-GROUND FLOOR PLAN-HVAC
40-M-102 OFFICE-GROUND FLOOR PLAN-HVAC PIPING
40-M-301 OFFICE-BUILDING SECTIONS
50-M-601 MECHANICAL SCHEDULES (1 OF 4)
50-M-602 MECHANICAL SCHEDULES (2 OF 4)
50-M-603 MECHANICAL SCHEDULES (3 OF 4)
50-M-604 MECHANICAL SCHEDULES (4 OF 4)
50-M-610 EQUIPMENT ENLARGED VIEW (1 OF 2)
50-M-611 EQUIPMENT ENLARGED VIEW (2 OF 2)
50-M-620 HYDRONIC SCHEMATIC
50-M-621 HOT WATER SECONDARY SCHEMATIC
50-M-622 CHILLED WATER SECONDARY SCHEMATIC
50-M-630 CONTROLS COMMON SYMBOLS
50-M-631 CONTROLS ENERGY RECOVERY AND ACU
50-M-632 CONTROLS AIR TERMINALS AND FANS-01
50-M-633 CONTROLS AIR TERMINALS & FAN-02
50-M-634 CONTROLS MECHANICAL ROOM
50-M-635 CONTROLS LARGE AUXILIARY VEHICLES ROOM
50-M-636 CONTROLS MISCELLANEOUS
50-M-637 CONTROLS GAS SCHEMATIC
50-M-640 CONTROLS AHU-01
50-M-641 CONTROLS AHU-02
50-M-642 CONTROLS HRU-01-AB, HRU-01C
50-M-643 CONTROLS HRU-02,HRU-05AB
50-M-644 CONTROLS HRU-03
50-M-645 CONTROLS HRU-04A
50-M-646 CONTROLS HRU-04B
50-M-647 CONTROLS HRU-06
50-M-648 CONTROLS MAU-01ABC
50-M-649 CONTROLS HYDRONIC SCHEMATIC

FIRE PROTECTION DRAWINGS

00-F-101 GROUND FLOOR PLAN-FIRE PROTECTION
00-F-102 SECOND FLOOR PLAN-FIRE PROTECTION
00-F-103 ENLARGED FLOOR PLAN-FIRE PROTECTION
00-F-601 FIRE PROTECTION SCHEMATICS

PLUMBING DRAWINGS

00-P-101 GROUND FLOOR PLAN-SANITARY
00-P-102 ROOF FLOOR PLAN-SANITARY
00-P-103 GROUND FLOOR PLAN-WATER SUPPLY
00-P-104. ROOF PLAN-WATER SUPPLY
00-P-105 GROUND FLOOR PLAN-STORM
00-P-106 ROOF PLAN-STORM
00-P-107 GROUND FLOOR PLAN-GAS
00-P-108 ROOF PLAN-GAS
00-P-109 GROUND FLOOR PLAN-SUB SOIL DRAINAGE
00-P-110 GROUND FLOOR PLAN-RADON GAS PIPEWORK
00-P-501 PLUMBING EQUIPMENT SCHEDULES
00-P-601 SANITARY SCHEMATICS
00-P-602 SANITARY SCHEMATICS
00-P-603 WATER SUPPLY SCHEMATICS
00-P-604 NATURAL GAS SCHEMATICS
00-P-605 STORM SCHEMATICS
00-P-609 HOT WATER SCHEMATICS
00-P-610 SUBSOIL DRAINAGE LAYOUT DETAIL
10-P-101 SERVICE LANES-GROUND FLOOR PLAN-SANITARY
10-P-102 SERVICE LANES-GROUND FLOOR PLAN-WATER SUPPLY
20-P-101 STORAGE GARAGE-GROUND FLOOR PLAN-SANITARY
20-P-102 STORAGE GARAGE-GROUND FLOOR PLAN-WATER SUPPLY
30-P-101 MAINTENANCE GARAGE-GROUND FLOOR PLAN-SANITARY
30-P-102 MAINTENANCE GARAGE-GROUND FLOOR PLAN-WATER SUPPLY
30-P-103 ENLARGED PLANS-PLUMBING-01 OF 02
30-P-104 ENLARGED PLANS-PLUMBING-02 OF 02
40-P-101 OFFICE-GROUND FLOOR PLAN-SANITARY
40-P-102 OFFICE-GROUND FLOOR PLAN-WATER SUPPLY

PROCESS DRAWINGS

00-D-101 SITE PLAN-NEW FUELING LANES
00-D-102 ENLARGED SITE PLAN-NEW FUELING LANES
10-D-101 GROUND FLOOR PLAN-SERVICE LANE-COMPRESSED AIR AND CLEANING SYSTEMS LAYOUT
10-D-102 GROUND FLOOR PLAN-SERVICE LANE-FUEL AND DEF
30-D-101 COMPRESSED AIR AND SERVICE PIPING ENLARGED PLAN-REPAIR GARAGE 1 OF 2
30-D-102 COMPRESSED AIR AND SERVICE PIPING ENLARGED PLAN-REPAIR GARAGE 2 OF 2
50-D-601 CENTRAL VACUUM SCHEMATIC
50-D-602 COMPRESSED AIR SCHEMATIC-GENERAL SHOP AIR 690 kPA (100 PSI
50-D-603 COMPRESSED AIR SCHEMATIC-TIRE FILL 895 kPA (130 psig) AND DETAILS
50-D-604 DEF SCHEMATIC
50-D-605 DIESEL FUEL SCHEMATIC
50-D-606 GASOLINE SCHEMATIC
50-D-607 INDUSTRIAL SCHEMATIC
50-D-608 LUBRICATION AND COOLANT DISTRIBUTION AND COLLECTION SCHEMATIC
50-D-609 WINDSHIELD WASHER FLUID SCHEMATIC
50-D-610 INDUSTRIAL SCHEDULES

ELECTRICAL DRAWINGS

G-0002 PROJECT GENERAL NOTES, OVERALL SHEET LIST
E-0001 ELECTRICAL LEGEND, ABBREVIATIONS (1 OF 2)
E-0002 ELECTRICAL LEGEND, ABBREVIATIONS (2 OF 2)
E-0003 ELECTRICAL GENERAL NOTES
E-0050 ELECTRICAL SITE PLAN
E-0051 ELECTRICAL SITE PLAN-PARKING LOT
E-0052 LIGHTING SITE PLAN
E-0053 LIGHTING SITE PLAN-PHOTOMETRIC CALCULATIONS
E-0101 ELECTRICAL DETAILS 1
E-0102 ELECTRICAL DETAILS 2
E-0103 ELECTRICAL DETAILS 3
E-0104 ELECTRICAL DETAILS 4
E-0105 ELECTRICAL DETAILS 5
E-0106 ELECTRICAL DETAILS 6
E-0107 ELECTRICAL DETAILS 7
E-0108 ELECTRICAL DETAILS 8
E-0501 ENLARGED FLOOR PLAN-MAIN ELEC ROOM (ELEC ROOM 01 SP) -POWER AND SYSTEMS
E-0502 ENLARGED FLOOR PLAN-ELECTRICAL ROOM 01 (SV)-POWER AND SYSTEMS
E-1000 SINGLE LINE DIAGRAM 1
E-1001 SINGLE LINE DIAGRAM 2
E-1002 SINGLE LINE DIAGRAM 3
E-1003 SINGLE LINE DIAGRAM 4
E-1004 SINGLE LINE DIAGRAM 5
E-1005 SINGLE LINE DIAGRAM 6
E-2000 GROUND FLOOR KEY PLAN-POWER AND SYSTEMS
E-2001 SECOND FLOOR KEY PLAN-POWER AND SYSTEMS SECOND FLOOR KEY PLAN-POWER AND SYSTEMS
E-2002 ROOF KEY PLAN-POWER AND SYSTEMS
E-2100 GROUND FLOOR PLAN-STORAGE GARAGE-POWER AND SYSTEMS
E-2101 GROUND FLOOR PLAN-STORAGE GARAGE-POWER AND SYSTEMS-SUPPORT ROOMS-WEST SIDE
E-2102 GROUND FLOOR PLAN-STORAGE GARAGE-POWER AND SYSTEMS-SUPPORT ROOMS-EAST SIDE
E-2103 GROUND FLOOR PLAN-STORAGE GARAGE-POWER AND SYSTEMS-SERVICE LANES -WEST SIDE
E-2104 GROUND FLOOR PLAN-STORAGE GARAGE-POWER AND SYSTEMS-SERVICE LANES -EAST SIDE
E-2105 GROUND FLOOR PLAN-STORAGE GARAGE-POWER AND SYSTEMS-WEST SIDE-AREA 1
E-2106 GROUND FLOOR PLAN-STORAGE GARAGE-POWER AND SYSTEMS-EAST SIDE-AREA 1
E-2107 GROUND FLOOR PLAN-STORAGE GARAGE-POWER AND SYSTEMS-PROTECTED CORRIDOR-WEST & EAST SIDE
E-2108 GROUND FLOOR PLAN-STORAGE GARAGE-POWER AND SYSTEMS-WEST SIDE-AREA 2
E-2109 GROUND FLOOR PLAN-STORAGE GARAGE-POWER AND SYSTEMS-EAST SIDE-AREA 2
E-2110 GROUND FLOOR PLAN-STORAGE GARAGE-POWER AND SYSTEMS-WEST SIDE-AREA 3
E-2111 GROUND FLOOR PLAN-STORAGE GARAGE-POWER AND SYSTEMS-EAST SIDE-AREA 3
E-2200 SECOND FLOOR PLAN-STORAGE GARAGE-POWER AND SYSTEMS
E-2201 SECOND FLOOR PLAN-STORAGE GARAGE-POWER AND SYSTEMS-ELECTRICAL AND COMMUNICATION ROOM
E-2202 SECOND FLOOR PLAN-STORAGE GARAGE-POWER AND SYSTEMS-ELECTRICAL ROOM-EAST SIDE
E-2300 GROUND FLOOR PLAN-MAINTENANCE GARAGE-POWER AND SYSTEMS
E-2301 GROUND FLOOR PLAN-MAINTENANCE GARAGE-POWER AND SYSTEMS-FLAT SPOTS
E-2302 GROUND FLOOR PLAN-MAINTENANCE GARAGE-POWER AND SYSTEMS-STORES & PARTS
E-2400 SECOND FLOOR PLAN-MAINTENANCE GARAGE-POWER AND SYSTEMS SECOND FLOOR PLAN-MAINTENANCE GARAGE-POWER AND SYSTEMS
E-2500 GROUND FLOOR PLAN-OFFICE-POWER AND SYSTEMS
E-2600 ROOF FLOOR PLAN-STORAGE GARAGE-POWER AND SYSTEMS-SERVICE LANES-WEST SIDE
E-2601 ROOF FLOOR PLAN-STORAGE GARAGE-POWER AND SYSTEMS-SERVICE LANES-EAST SIDE
E-2602 ROOF FLOOR PLAN-STORAGE GARAGE-POWER AND SYSTEMS-WEST SIDE-AREA 1
E-2603 ROOF FLOOR PLAN-STORAGE GARAGE-POWER AND SYSTEMS-EAST SIDE-AREA 1
E-2604 ROOF FLOOR PLAN-STORAGE GARAGE-POWER AND SYSTEMS-WEST SIDE-AREA 2
E-2605 ROOF FLOOR PLAN-STORAGE GARAGE-POWER AND SYSTEMS-EAST SIDE-AREA 2
E-2606 ROOF FLOOR PLAN-STORAGE GARAGE-POWER AND SYSTEMS-WEST SIDE-AREA 3
E-2607 ROOF FLOOR PLAN-STORAGE GARAGE-POWER AND SYSTEMS-EAST SIDE-AREA 3
E-2608 ROOF FLOOR PLAN-MAINTENANCE GARAGE-POWER AND SYSTEMS-WEST SIDE-AREA 1
E-2609 ROOF FLOOR PLAN-MAINTENANCE GARAGE-POWER AND SYSTEMS-WEST SIDE-AREA 2
E-3000 GROUND FLOOR KEY PLAN-LIGHTING
E-3001 SECOND FLOOR KEY PLAN-LIGHTING
E-3100 GROUND FLOOR PLAN-STORAGE GARAGE-LIGHTING
E-3101 GROUND FLOOR PLAN-STORAGE GARAGE-LIGHTING-SUPPORT ROOMS-WEST SIDE
E-3102 GROUND FLOOR PLAN-STORAGE GARAGE-LIGHTING-SUPPORT ROOMS-EAST SIDE
E-3103 GROUND FLOOR PLAN-STORAGE GARAGE-LIGHTING-SERVICE LANES-WEST SIDE
E-3104 GROUND FLOOR PLAN-STORAGE GARAGE-LIGHTING-SERVICE LANES-EAST SIDE
E-3105 GROUND FLOOR PLAN-STORAGE GARAGE-LIGHTING-WEST SIDE-AREA 1
E-3106 GROUND FLOOR PLAN-STORAGE GARAGE-LIGHTING-EAST SIDE-AREA 1
E-3107 GROUND FLOOR PLAN-STORAGE GARAGE-LIGHTING-PROTECTED CORRIDOR-WEST & EAST SIDE
E-3108 GROUND FLOOR PLAN-STORAGE GARAGE-LIGHTING-WEST SIDE-AREA 2
E-3109 GROUND FLOOR PLAN-STORAGE GARAGE-LIGHTING-EAST SIDE-AREA 2
E-3110 GROUND FLOOR PLAN-STORAGE GARAGE-LIGHTING-WEST SIDE-AREA 3
E-3111 GROUND FLOOR PLAN-STORAGE GARAGE-LIGHTING-EAST SIDE-AREA 3
E-3200 GROUND FLOOR PLAN-MAINTENANCE GARAGE-LIGHTING SECOND FLOOR PLAN-STORAGE GARAGE-LIGHTING
E-3201 SECOND FLOOR PLAN-STORAGE GARAGE-LIGHTING-ELECTRICAL ROOM-WEST SIDE
E-3202 SECOND FLOOR PLAN-STORAGE GARAGE-LIGHTING-ELECTRICAL ROOM-EAST SIDE
E-3300 GROUND FLOOR PLAN-MAINTENANCE GARAGE-LIGHTING
E-3301 GROUND FLOOR PLAN-MAINTENANCE GARAGE-LIGHTING-FLAT SPOTS
E-3302 GROUND FLOOR PLAN-MAINTENANCE GARAGE-LIGHTING-STORES & PARTS
E-3400 SECOND FLOOR PLAN-MAINTENANCE GARAGE-LIGHTING
E-3500 GROUND FLOOR PLAN-OFFICE-LIGHTING
E-3550 LIGHTING CONTROL RISER
E-3600 LUMINAIRE SCHEDULE (1 OF 2)
E-3601 LUMINAIRE SCHEDULE (2 OF 2)
E-3602 GROUND FLOOR PLAN-OFFICE-LIGHTING-PHOTOMETRICCALCULATIONS
E-3603 GROUND FLOOR PLAN-STORAGE GARAGE-LIGHTING-PHOTOMETRIC CALCULATIONS
E-3604 GROUND FLOOR PLAN-MAINTENANCE GARAGE-LIGHTING-PHOTOMETRICCALCULATIONS
E-3605 LIGHTING CALCULATION SUMMARY
E-4000 GROUND FLOOR PLAN-OVERALL GROUNDING LAYOUT
E-4010 GROUNDING DETAILS
E-4200 SECOND FLOOR PLAN-STORAGE GARAGE-GROUNDING LAYOUT
E-4600 GROUNDING RISER DIAGRAM
E-5000 GROUND FLOOR KEY PLAN-FIRE ALARM
E-5001 SECOND FLOOR KEY PLAN-FIRE ALARM
E-5100 GROUND FLOOR PLAN-STORAGE GARAGE-FIRE ALARM
E-5101 GROUND FLOOR PLAN-STORAGE GARAGE-FIRE ALARM-SUPPORT ROOMS-WEST SIDE
E-5102 GROUND FLOOR PLAN-STORAGE GARAGE-FIRE ALARM-SUPPORT ROOMS-EAST SIDE
E-5103 GROUND FLOOR PLAN-STORAGE GARAGE-FIRE ALARM-SERVICE LANES-WEST SIDE
E-5104 GROUND FLOOR PLAN-STORAGE GARAGE-FIRE ALARM-SERVICE LANES-EAST SIDE
E-5105 GROUND FLOOR PLAN-STORAGE GARAGE-FIRE ALARM-WEST SIDE-AREA 1
E-5106 GROUND FLOOR PLAN-STORAGE GARAGE-FIRE ALARM-EAST SIDE-AREA 1
E-5107 GROUND FLOOR PLAN-STORAGE GARAGE-FIRE ALARM-PROTECTED CORRIDOR -WEST & EAST SIDE
E-5108 GROUND FLOOR PLAN-STORAGE GARAGE-FIRE ALARM-WEST SIDE-AREA 2
E-5109 GROUND FLOOR PLAN-STORAGE GARAGE-FIRE ALARM-EAST SIDE-AREA 2
E-5110 GROUND FLOOR PLAN-STORAGE GARAGE-FIRE ALARM-WEST SIDE-AREA 3
E-5111 GROUND FLOOR PLAN-STORAGE GARAGE-FIRE ALARM-EAST SIDE-AREA 3
E-5200 SECOND FLOOR PLAN-STORAGE GARAGE-FIRE ALARM
E-5201 SECOND FLOOR PLAN-STORAGE GARAGE-FIRE ALARM-ELECTRICAL AND COMMUNICATION ROOM-WEST SIDE
E-5202 SECOND FLOOR PLAN-STORAGE GARAGE-FIRE ALARM-ELECTRICAL AND COMMUNICATION ROOM-EAST SIDE
E-5300 GROUND FLOOR PLAN-MAINTENANCE GARAGE-FIRE ALARM
E-5301 GROUND FLOOR PLAN-MAINTENANCE GARAGE-FIRE ALARM-FLAT SPOTS
E-5302 GROUND FLOOR PLAN-MAINTENANCE GARAGE-FIRE ALARM-STORES & PARTS
E-5400 SECOND FLOOR PLAN-MAINTENANCE GARAGE-FIRE ALARM
E-5500 GROUND FLOOR PLAN-OFFICE-FIRE ALARM
E-5600 FIRE ALARM RISER DIAGRAM
E-5601 FIRE ALARM ZONE SCHEDULE
E-6000 GROUND FLOOR KEY PLAN-CONDUIT ROUTING
E-6001 SECOND FLOOR KEY PLAN-CONDUIT ROUTING
E-6100 GROUND FLOOR PLAN-STORAGE GARAGE-CONDUIT ROUTING
E-6101 GROUND FLOOR PLAN-STORAGE GARAGE-C

Project Management Initials:
Designer: Designer Checked: Checker Approved: Approver
A0 33.1"x46.8"

ARCHITECTURAL ABBREVIATIONS

ABBREVIATION	DESCRIPTION
A	
A/E	ARCHITECT / ENGINEER
AAP	ALARM ANNUNCIATOR PANEL
AB	ANCHOR BOLT
ABV	ABOVE
AC	AIR CONDITIONER / CONDITIONING
ACCS	ACCESSORIES
ACSDR	ACCESS DOOR
ACSFLR OR ACFL	ACCESS FLOOR
ACOUS	ACOUSTICAL
ACP	ACOUSTICAL CEILING PANEL
ACS	ACCESSIBLE
ACT	ACOUSTICAL CEILING TILE
AD	AREA DRAIN
ADA	AMERICANS WITH DISABILITY ACT
ADDL	ADDITIONAL
ADD	ADDENDUM
ADJ	ADJUSTABLE
ADJ	ADJACENT
ADMIN	ADMINISTRATION
AFC	ABOVE FINISH COUNTER
AFD	ACCORDIAN FOLDING DOOR
AFF	ABOVE FINISH FLOOR
AFFD	ACCORDIAN FOLDING FIRE DOOR
AFG	ABOVE FINISH GRADE
AGD	ALL GLASS DOOR
AGGR	AGGREGATE
AGW	ALL GLASS WINDOW / WALL
AHR	ANCHOR
AHU	AIR HANDELING UNIT
AIA	AMERICAN INSTITUTE OF ARCHITECTS
ALM	ALARM
ALMNT	ALIGNMENT
ALT	ALTERNATE
AL OR ALUM	ALUMINUM
AMEND	AMENDMENT
ANOD	ANODIZED
ANSI	AMERICAN NATIONAL STANDARDS INSTITUTE
ANUN	ANNUNCIATOR
AP	ACCESS PANEL
APC	ARCHITECTURAL PRECAST CONCRETE
APPVD	APPROVED
APROX	APPROXIMATE
AR	APRON RACK
ARCH	ARCHITECT / ARCHITECTURAL
AS	ADJUSTABLE SHELVES
ASPH	ASPHALT
ASST	ASSISTANT
ASSY	ASSEMBLY
ASTM	AMERICAN SOCIETY FOR TESTING MATERIALS
AUTO	AUTOMATIC
AV	AUDIO VISUAL / AUDIO VIDEO
AVG	AVERAGE
AWP	ACOUSTIC WALL PANEL
B	
B	BLANK
BA	BUILDING ACCESSORY
BA	BATH ACCESSORY
BC	BRICK COURSES
BD	BOARD
BFE	BOTTOM FOOTING ELEVATION
BIM	BUILDING INFORMATION MODEL
BITUM	BITUMINOUS
BKG	BACKING
BKT	BRACKET
BLGD	BUILDING
BL	BLACK
BLK	BLOCK
BLKG	BLOCKING
BLT	BORROWED LIGHT
BLW	BELOW
BM	BEAM
BMS	BALANCED MAGNETIC SWITCH
BMS	BUILDING MANAGEMENT / MAINTANCE SYSTEM
BO	BY OWNER
BOLL	BOLLARD
BOS	BOTTOM OF STEEL
BOT	BOTTOM
BR	BRICK
BRG	BEARING
BRLG	BRICK LEDGE
BRWL	BRICK WALL
BS	BOTH SIDES
BSMT	BASEMENT
BET OR BETW	BETWEEN
BLT	BULLETIN
BUR	BUILT-UP ROOFING
C	
C	CHANNEL
CAB	CABINET
CANTL	CANTILEVER
CAP	CAPACITY
CAS	CASEWORK
CAT	CATEGORY
CATV	CABLE ACCESSED TELEVISION
CB	CATCH BASIN
CC	CUBICLE CURTAIN
CCD	COILING COUNTER DOOR
CCTV	CLOSED CIRCUIT TELEVISION
CD	COILING DOOR
CDISP	CUP DISPENSER
CEM	CEMENT
CER	CERAMIC
CF	CUBIC FOOT
816	CUBIC FEET PER MINUTE
CG	CORNER GUARD
CGR	COILING GRILLE
CH	COAT HOOK / CLOTHES HOOK
CHEM	CHEMISTRY
CHAM	CHAMFER
CHR	CHAIR RAIL
CI	CAST IRON
CI	CONTRACTOR INSTALLED
CIP	CAST IN PLACE
CJ OR CJT	CONTROL JOINT
CHBD	CHALK BOARD
CL	CENTER LINE
CLS	CLASS
CLG	CEILING
CLO	CLOSET
CLR	CLEAR
CM	CONSTRUCTION MANAGER
CMU	CONCRETE MASONRY UNIT
CO	CLEAN / CLEAR OUT
CO	CASED OPENING
COL	COLUMN
COMB	COMBINATION/-ED
COMM	COMMUNICATION
CONC	CONCRETE
CONF	CONFERENCE
CONN	CONNECT/-ED/-ION
CONST	CONSTRUCTION
CONT	CONTINUE / CONTINUOUS
CONTR	CONTRACT / CONTRACTOR
CORD	COORDINATE
CORR	CORRIDOR
CPT	CARPET
CPTB	CARPET BASE
CR	CRASH RAIL
CR	CARDREADER
CRF	CONDUCTIVE RESILIENT FLOORING
CTSK	COUNTERSUNK
CSTN	CAST STONE
CT	CERAMIC TILE
CTB	CERAMIC TILE BASE
CTOP	COUNTERTOP
CTR	CENTER
CUH	CABINET UNIT HEATER
CW	CURTAIN WAALL
CW	COLD WATER
CYL	CYLINDER
D	
D	DEPTH / DEEP
815	DOUBLE

ARCHITECTURAL ABBREVIATIONS

ABBREVIATION	DESCRIPTION
DCS	DIAPER CHANGING STATION
DD	DESIGN DEVELOPMENT
DEFS	DIRECT APPLIED EXTERIOR FINISH SYSTEM
DEG	DEGREE
DEMO	DEMOLITION
DEP	DEPRESSION
DEPT	DEPARTMENT
DET	DETAIL / DETAILS
DF	DRINKING FOUNTAIN
DEFS OR DFS	DIRECT APPLIED FINISH SYSTEM
DGL	DECORATIVE GLASSGLAZING
DIA	DIAMETER
DIAG	DIAGONAL
DIFF	DIFFUSER
DIM	DIMENSION
DIR	DIRECTOR
DISP	DISPENSER
DIST	DISTRIBUTION
DIV	DIVISION
DJT	DUMMY JOINT
DK	DARK
DKRM	DARK ROOM
DLD	DAY LIGHT OPENING
DN	DOWN
DP	DAMP PROOFING
DP	DEMOUNTABLE PARTITION
DP	DATA PROCESSING
DR	DOOR
DRCR OR DCR	DOOR OPERATOR CARD READER
DRHO	DOOR HOLD OPEN
DRLL	DOOR AND FRAME LEAD LINED
DRPP OR DPP	DOOR OPERATOR PUSH PLATE
DRRF	DOOR AND FRAME RF SHIELDING
DS	DOWNSPOUT
DW	DUMBWATER
DW	DISHWASHER
DWG	DRAWING
DWLS	DOWELS
E	
E	EAST
E	EXISTING
EA	EACH
EC	ELECTRIC CABINET
EF	EXHAUST FAN
EF	EACH FREE
EH	EQUIPMENT HOOK
EHD	ELECTRIC HAND DRYER
EIFS	EXTERIOR INSUL AND FINISH SYSTEM
EJ OR EJT	EXPANSION JOINT
EL	ELEVATION
ELEC	ELECTRICAL
ELEV	ELEVATOR
EMER OR EMERG	EMERGENCY
ENCL	ENCLOSURE
ENG	ENGINEER
ENTR	ENTRANCE
EO	ELECTRICAL OUTLET
EOD	END OF DECK
EOS	END OF SLAB
EP	EXPLOSION PROOF
EP	ELECTRICAL PANEL
EPX	EPOXY
EQ	EQUAL
EQPT OR EQUIP	EQUIPMENT
ES	END SECTION
EST	ESTIMATE
EWC	ELECTRIC WATER COOLER
EXA	EXHAUST AIR
EXC	EXCAVATE/-RDI-ION
EXH	EXHAUST / EXHAUST HOOD
EXIST	EXISTING
EXP	EXPANSION
EXPD	EXPOSED
EXT	EXTERIOR
F	
FEC (R)	FIRE EXTINGUISHER CABINET (RECESSED)
FEC (SR)	FIRE EXTINGUISHER CABINET (SEMI-RECESSED)
FEW	FIRE EXTINGUISHER, WALL MOUNTED
F	FLUSH
FA	FIRE ALARM
FAA	FIRE ALARM ANNUNCIATOR
FAF	FLUID APPLIED FLOORING
FAST	FASTEN / FASTENER
FB	FIRE BLANKET
FBR	FACE BRICK
FCO	FLOOR CLEAN-OUT
FD	FLOOR DRAIN
FDISP	FOAM / GEL DISPENSER
FDN OR FND	FOUNDATION
FDV	FIRE DEPARTMENT VALVE
FE	FIRE EXTINGUISHER
FEC	FIRE EXTINGUISHER CABINET
FFE	FURNITURE, FURNISHINGS AND EQUIPMENT
FFL	FINISH FLOOR LINE
FG	FULL GLASS
FGA	FULL GLASS ALUMINUM
FGL	FIBERGLASS
FGS	FOAM GASKET SEAL
FH	FIRE HOSE
FHC	FIRE HOSE CABINET
FHP	FULL HEIGHT PARTITION
FHV	FIRE HOSE VALVE
FG	FULL GLASS
FGA	FULL GLASS ALUMINUM
FGL	FIBERGLASS
FGS	FOAM GASKET SEAL
FH	FIRE HOSE
FHC	FIRE HOSE CABINET
FHP	FULL HEIGHT PARTITION
FHV	FIRE HOSE VALVE
FIN	FINISH / FINISHED
FIXT	FIXTURE
FL	FLOOR MAT
FLASH	FLASHING
FLEX	FLEXIBLE
FLG	FLANGE
FL	FLOOR
FLUOR	FLUORESCENT
FO	FIBEROPTICS
FOC	FACE OF CONCRETE
FOF	FACE OF FINISH
FOM	FACE OF MASONRY
FOS	FACE OF STUDS
FOW	FACE OF WALL
FP	FIRE PROOFING / FIREPROOF
FPL	FIREPLACE
FRC	FIBER REINFORCED CONCRETE
FRGP	FIBER REINFORCED GYPSUM BOARD
FR	FRAME / FRAMING
FRP	FIBERGLASS REINFORCED PLASTIC PANEL
FRS	FLUSHING RIM SINK
FRT	FIRE RETATDANT TREATED
FRZR	FREEZER
FS	FULL SIZE
FS	FLOOR SINK
FSTOP	FIRESTOPPING
FT	FOOT / FEET
FTG	FOOTING
FTR	FIN TUBE RADIATION
FURN	FURNITURE
FURR	FURRING
FUT	FUTURE
FV	FILM VIEWER
FVC	FIRE VALVE CABINET
FWF	FULLY WELDED FRAME
FWP	FABRIC WRAPPED PANEL
G	
G	GAS
GA	GAUGE
GAL	GALLON / GALLONS
GALV	GALVANIZED
GB	GRAB BAR
GBM	GRADE BEAM
GC	GENERAL CONTRACTOR
GD OR GDISP	GEL DISPENSER
GEN	GENERATOR
GEN	GENERAL
GFI	GROUND FAULT INTERRUPTER
GFRG	GLASS FIBER REINFORCED GYPSUM
GL	GLASS / GLAZING
G OR GMT	GROMMET
GMU	GLASS MASONRY UNIT
GND	GROUND
GPS	GRAPHIC PANEL SYSTEM
GR	GRADE

ARCHITECTURAL ABBREVIATIONS

ABBREVIATION	DESCRIPTION
GRP	GROUP
GRT	GROUT
GT	GLASS TILE
GRV	GRAVEL
GW	GLASS WALL
GWB	GYPSUM WALL BOARD
GYP OR GYB	GYPSUM BOARD
GYP SHTG	GYPSUM SHEATHING
H	
HI	HIGH
H	HUMIDISTAT
HB	HOSE BIB
HC	HOLLOW CORE
HD	HEAVY DUTY
HD	HARD
HD	HAND DRYER
HDCP	HANDICAP
HDR	HEADER
HDWR	HARDWARE
HDWD	HARD WOOD
HDWG	HARDWARE GROUP
HG	HALF GLASS
HM	HOLLOW METAL
HMI	HOLLOW METAL INSULATED
HOR OR HORIZ	HORIZONTAL
HPC	HIGH PERFORMANCE COATING
HPT	HIGHPOINT
HR	HANDRAIL
HR	HOUR
HSKG	HOUSEKEEPING
HT	HEIGHT
HTR	HEATER
HVAC	HEATING, VENTILATING, AIR CONDITIONING
HW	HOT WATER
HWD	HARDWOOD
HWS	HAND WASH STATION
HYD	HYDRANT
I	
IBC	INTERNATIONAL BUILDING CODE
IC	INTERCOM
ID	INSIDE DIAMETER
IN	INCH
INCL	INCLUDE / INCLUDED
INSUL	INSULATION
INT	INTERIOR
ISOL	ISOLATION / ISOLATED
ISOLPP	ISOLATED POWER PANEL
J	
JAN	JANITOR
J OR JB	JUNCTION BOX
JST	JOIST
JT	JOINT
K	
KBD	KEYBOARD
KT	KEYBOARD TRAY
KIT	KITCHEN
KO	KNOCK-OUT PANEL
KS	KEY SWITCH
L	
L OR A	ANGLE
LFS	LIFE SAFETY
LAB	LABORATORY
LAM	LAMINATED
819	LOCAL AREA NETWORK
LAV OR L	LAVATORY
LB OR LBS	POUND / POUNDS
LCD	LIQUID CRYSTAL DISPLAY
LED	LINEAR DIFFUSER
LED	LIGHT EMITTING DIODE
LEED	LEADERSHIP IN ENVIRONMENTAL DESIGN
LF	LINEAR FOOT / FEET
LF	LINE FIGURED
LG	LEDGE
LH	LEFT HAND
LHR	LEFT HAND REVERSE
LIB	LIBRARY
LIN	LINEAR
LKR	LOCKER
LL	LEAD LINER / LINED
LLH	LONG LEG HORIZONTAL
LLV	LONG LEG VERTICAL
LMC	LINEAR METAL CEILING
LOC	LOCATION / LOCATE
LONG	LONGITUDINAL
LP	LOW POINT
LRB	LOCKER ROOM BENCH
LS	LAWN SPRINKLING
LT	LIGHT
LTG	LIGHTING
LTSW	LIGHT SWITCH
LVL	LEVEL
LVR	LOUVER
LWT	LIGHT WEIGHT
LWC	LINEAR WOOD CEILING
M	
M	METER / METERS
MACH	MACHINE
MAINT	MAINTENANCE
MAN	MANUAL
MATL	MATERIAL
MAX	MAXIMUM
MBH	MOP / BROOM HOLDER
MCU	MODULAR COOLING UNIT
796	MANUFACTURER CASEWORK
MDF	MEDIUM DENSITY FIBERBOARD
ME	MECHANICAL EQUIPMENT
MECH	MECHANICAL
MEMB	MEMBRANE
MEP	MECHANICAL, ELECTRICAL AND PLUMBING
MET OR MTL	METAL
MTLB	METAL BASE
MEZZ	MEZZANINE
MFR	MANUFACTURER
MH	MANHOLE
MHC	MATERIAL HANDELING CONVEYOR
M	MIDDLE
MIN	MINIMUM
MIR	MIRROR
MISC	MISCELLANEOUS
MBD	MARKER BOARD
MLAM	METALIC LAMINATE
MLD OR MLDG	MOULDING
MLWK	MILLWORK
MM	MILLIMETER / MILLIMETERS
MO	MASONRY OPENING
MONO	MONOLITHIC
MP	METAL PANEL
MPC	METAL PAN CEILING
MPU	MULTI-PURPOSE UNIT
MR	MOISTURE RESISTANT
MT	MARKER TRAY
MTD	MOUNTED
MTR	MOTOR
MUL OR MULL	MULLION
MW	MICROWAVE
N	
N	NARROW
N	NORTH
NA OR N/A	NOT APPLICABLE
NFPA	NATIONAL FIRE PROTECTION ASSOCIATION
NIC	NOT IN CONTRACT
NL	NIGHT LIGHT
NO	NUMBER
NOM	NOMINAL
NRC	NOISE REDUCTION COEFFICIENT
NT	NOTE
NTS	NOT TO SCALE
O	
OA	OVERALL
OBS	OBSCURE
OC	ON CENTER
OD	OUTSIDE DIAMETER
OFCI	OWNER FURNISHED CONTRACTOR INSTALLED
ORD	OVERFLOW ROOF DRAIN
OFF	OFFICE

ARCHITECTURAL ABBREVIATIONS

ABBREVIATION	DESCRIPTION
OO	OWNER FURNISHED OWNER INSTALLED
OFS	OVERFLOW SCUPPER
OH	OVERHEAD
OP	OPERABLE PARTITION
OPER	OPERATOR
OPG OR OPNG	OPENING
OPP	OPPOSITE
OSHA	OFFUPATIONAL SAFETY AND HEALTH ADMINISTRATION
OF	OVERFLOW
OZ	OUNCE
P	
PTC-ROLL	PAPER TOWEL DISPENSER LARGE ROLL TYPE
PTC-WR	PAPER TOWEL DISPENSER AND WASTE RECEPTACLE
PART	PARTIAL
PAT	PATTERN
PB	PUSH BUTTON
PBD	PARTICLE BOARD
PRCST OR PC	PRECAST CONCRETE
822	PERSONAL COMPUTER
PCD	PAPER CUP DISPENSER
PCT	PORCELAIN TILE
TB	PORCELAIN CERAMIC TILE BASE
PED	PEDESTAL
PER	PERIMETER
PERP	PERPENDICULAR
PERF	PERFORATED
PF	PREFINISHED
PGL	PLASTIC GLAZING
PHYS	PHYSICAL
PIP	POURED IN PLACE
PL	PLATE
PLN	PROPERTY LINE
PLAM OR PL	PLASTIC LAMINATE
PLBG	PLUMBING
PLS OR PLAS	PLASTER
PLW OR PLYWD	PLYWOOD
PMF	PRESSURE METAL FRAMES
PNL	PANEL
803	PANELING
POP	POINT OF PRESENCE
PR	PAIR
PRELIM	PRELIMINARY
PREP	PREPERATION
PRESS	PRESSURE
PRIM	PRIMARY
PROC	PROCEDURE
PROJ	PROJECTION
PROP	PROPERTY
PRV	PRV POWER ROOF VENTILATOR
PRS	PROJECTION SCREEN
PSF	POUNDS PER SQUARE FOOT
PSI	POUNDS PER SQUARE INCH
PT	PAINT
PT	POINT
PTC	PAPER TOWEL CABINET
PTD	PAPER TOWEL DISPENSER
PART OR PTN	PARTITION
PTR	PAPER TOWEL RECEPTACLE
PTR	PRINTER
PTS	PNEUMATIC TUBE STATION
PTDF OR PTWD	PRESSURE TREATED DOUGLAS FIR / WOOD
PULL	CABINET PULL
PVC	POLYVINYL CHLORIDE
804	PAVER
Q	
QT	QUARRY TILE
QTB	QUARRY TILE BASE
QTY	QUANTY
R	
R OR RAD	RADIUS
R	RISER
RA	RETURN AIR
RAD	RADIATION
RAD	RADIOLOGY
RB	RESILIENT BASE / RUBBER BASE
RH	ROBE HOOK
RC	REINFORCED CONCRETE
RCP	REFLECTED CEILING PLAN
RD	ROOF DRAIN
RE	RELOCATE EXISTING
REC	RECESSED
RECP	RECEPTION
REF	REFERENCE
REFR	REFRIGERATOR
REG	REGISTER
REINF	REINFORCED-ED/-ING
REM	REMOVE / REMOVABLE
REQD OR REQ	REQUIRE / REQUIRED
RESIL	RESILIENT
RET	RETAINING
REV	REVERSE
REV	REVISE/-ED/-ION
REX	REUSE EXISTING
RF	RESILIENT FLOOR
RF	RADIO FREQUENCY
RFG	ROOFING
RFI	REQUEST FOR INFORMATION
RFL	REFLECTED
RFS	ROOM FINISH SCHEDULE
RH	RIGHT HAND
RHR	RIGHT HAND REVERSE
RIUL	ROOM IN USE LIGHT
RM	ROOM
RMS	RECESSED MAT SYSTEM
RO	ROUGH OPENING
ROS	ROOM OPENING SCHEDULE
RS	ROUGH SLAB
RST	RUBBER / RESILIENT STAIR TREADS AND RISERS
806	RESILIENT TRANSITION STRIP
RWC OR RWL	RAIN WATER CONDUCTOR/ LEADER
RWD	REDWOOD
S	
SB-E	SUPPORT BRACKET - END
SB-M	SUPPORT BRACKET - METAL
SB-P	SUPPORT BRACKET - END PANEL
S	SINK
S	SOUTH
767	STAIR ACCESSORY
SAF	SPRAY APPLIED FIRE PROOFING
SAN	SANITARY
SB	SHADOW BOX
SC	SHARPS CONTAINER
SC	SMOKE CURTAIN
SC	SOLID CORE
SC	SHOWER CURTAIN
SC T	SEALED & HARDENED CONCRETE - TROWEL FINISH
SCD	SEAT COVER DISPENSER
SCH	SHOWER CURTAIN HOOK
SCHED	SCHEDULE
SCN OR SCR	SCREEN
SCR	SHOWER CURTAIN ROD
768	SPECIALTY CEILING SYSTEM
SD	SHOWER DRAIN
SD	SLIDING DOOR
SD	SMOKE DAMPER
SD	STORM DRAIN
SD	SMOKE DETECTOR
SDA	SPECIAL DOOR ASSEMBLY
SDISP OR SD	SOAP DISPENSER
SDP	SPRAYED DAMP PROOFING
SECT	SECTION
SECY	SECRETARY
SQFT OR SF	SQUARE FOOT / FEET
SF	STORE FRONT
SG	SMOKE GUARD
SHR	SHOWER
SHT	SHEET
SHTG	SHEATHING
SI	SUPPLEMENTAL INSTRUCTION
SIM	SIMILAR
SW	SLATWALL
SLNT	SEALANT
SL OR SLR	SEALER
SLV	SLEEVE

ARCHITECTURAL ABBREVIATIONS

ABBREVIATION	DESCRIPTION
SM	SURFACE MOUNTED
SMH	SHOWER MAT HOLDER
SNC	SANITARY NAPKIN CABINET
SND	SANITARY NAPKIN DISPOSER
SNDI	SANITARY NAPKIN DISPENSER
SNR	SANITARY NAPKIN RECEPTACLE
SOG	SLAB ON GRADE
SP	STAND PIPE
SPEC	SPECIFICATIONS
SPNLR	SPRINKLER
SPK	SPEAKER
SPR	SINGLE PLY ROOFING
SQ	SQUARE
SQIN	SQUARE INCH
SQYD	SQUARE YARD
SR	SERVICE RECEPTOR
SS	SERVICE SINK
SS	SHOWER SEAT
SSDRIP	STAINLESS STEEL DRIP FLASHING
SSH	SHOWER SOAP HOLDER
SSF OR SSM	SOLID SURFACE MATERIAL or FABRICATION
SST OR SS	STAINLESS STEEL
STR	STREET
STA	STATION
STC	SOUND TRANSMISSION CODEFICIENT
STD	STANDARD
STL	STEEL
STN	STONE
STNB	STONE BASE
STLG	STONE LEDGE
STOR	STORAGE
STRUCT	STRUCTURAL / STRUCTURE
STS	STRUCTURAL STEEL
SUPV	SUPERVISOR
SUSP	SUSPENDED
SW	SWITCH
SWD	SOFTWOOD
SYM	SYMETRICAL
SYN	SYNTHETIC
SYS	SYSTEM
T	
T	TOP
T	THERMOSTAT
T&B	TOP AND BOTTOM
TAN	TANGENT
TLB OR TB	TOWEL BAR
TBD	TO BE DETERMINED
TC	TOP OF CURB
TC	TIME CLOCK
TC	TOWEL CABINET
TDR	TRENCH DRAIN
TDISP	TISSUE DISPENSER
TEL	TELEPHONE
TEMP	TEMPORARY
TEMP	TEMPERATURE
TER	TERRAZZO
T&G	TOUNGE AND GROVE
TH	TISSUE HOLDER
THK	THICK / THICKNESS
THRES	THRESHOLD
THRU	THROUGH
TBD	TACKBOARD
T OR WC	TOILET
(T)	TEMPERED
TOC	TOP OF CONCRETE
TT	TOP TYPE
TOS	TOP OF SLAB
TOW	TOP OF WALL
TPD	TOILET PAPER DISPENSER
TPH	TOILET PAPER HOLDER
TPTN	TOILET PARTITION
TR	TREAD
TLR	TOWEL RING
TRANS	TRANSFORMER
TS	TUBE STEEL
TS	TUBE SECTION
TS	TRANSITION STRIP
TV	TELEVISION
TWF	THROUGH WALL FLASHING
TYP	TYPICAL
U	
UC	UNDERCUT
UC	UNDERCOUNTER
UCL	UNDER CABINET LIGHT
UFD	UNDER FLOOR DUCT
UG	UNDERGROUND
UH	UNIT HEATER
UL	UNDERWRITERS LABORATORY
UNF OR UNFIN	UNFINISHED
UNO OR UON	UNLESS NOTED OTHERWISE / UNLESS OTHERWISE NOTED
UPH	UPHOLSTRY
UPS	UNINTERUPTABLE POWER SUPPLY
U OR UR	URINAL
US	UTILITY SHELF
USCN	URINAL SCREEN
USGBC	UNITED STATES GREEN BUILDING COUNCIL
UTIL	UTILITY
V	
V	VOLT
VR OR VB	VAPOR RETARDER / BARRIER
VB	VACUUM BREAKER
VC	VALVE CABINET
VCO	VACUUM CLEANING OUTLET
VCT	VINYL COMPOSITE TILE
VD	VOICE/DATA OUTLET
VENTIL OR VENT	VENTILATE / VENTILATION
VER	VERIFY
VERT	VERTICAL
VEST	VESTIBULE
VIF	VERIFY IN FIELD
VNR	VENEER
VOL	VOLUME
VSBT	VINYL STATIC DISSIPATIVE TILE
VST	VINYL STAIR TREADS AND RISERS
W	
W	WEST
W	WIDTH / WIDE
WF	WIDE FLANGE
W/	WITH
WO	WITHOUT
WC	WATER CLOSET
WC	WALL COVERING
WD	WOOD
809	WOOD BLOCKING
WDB	WOOD BASE
WDP	WOOD PANEL
WDR OR WRR	WOOD RISER
WDT OR WRT	WOOD TREAD
WDW OR WIN	WINDOW
WDWLG	WINDOW LEAD GLASS
WDWRF	WINDOW RF SHIELDING
WG	WALL GUARD
WG	WIRE GLASS
WH	WALL HOSE / HYDRANT
WHTR	WATER HEATER
WHCH	WHEELCHAIR
WI	WROUGHT IRON
WK	WORK
825	WATER LINE
789	WALK-OFF MAT
WP	WALL PROTECTION
WP	WATERPROOF / WATERPROOFING
WPT	WORK POINT
WR	WATER RESISTANT
WR	WASTE RECEPTACLE
WS	WEATHERSTRIP
WSC	WALL SCONCE
WNSCT OR WSCT	WAINSCOT
WT	WEIGHT
WT	WINDOW TREATMENT
WWF	WELDED WIRE FABRIC
X	
XPS	EXPANDED POLYSTYRENE
Y	
YD	YARD
Z	
ZVB	ZONE VALVE BOX
ZVC	ZONE VALVE CABINET

SYMBOLOGY LEGEND

SEE SHEETS FOR SPECIFIC SYMBOLS

SHEET NUMBER

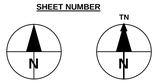

NORTH ARROW

NEW **EXISTING**

EXTERIOR REFERENCE **INTERIOR REFERENCE** **CARDINAL REFERENCE**

BUILDING SECTION REFERENCE **WALL SECTION REFERENCE** **DETAIL SECTION REFERENCE**

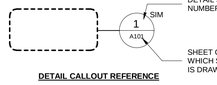

DETAIL CALLOUT REFERENCE

ROOM NAME

Room Name

ROOM NAME WITH NUMBER

Room Name
101

ROOM NAME WITH NUMBER & AREA

Room Name
101
150 SF

ROOM NAME WITH NUMBER, AREA & OCCUPANCY

Room Name
101
150 SF
ROOM DATA
DEPT: Department
OCCP: Occupancy
AREA: 150 SF
PROJ: 400 SF
PMAX: 420 SF
PMIN: 380 SF

DOOR TAG **BORROWED LITE TAG** **WINDOW TAG** **LOUVER TAG**

FINISH TAG **WALL TAG** **CEILING TAG** **LEVELS**

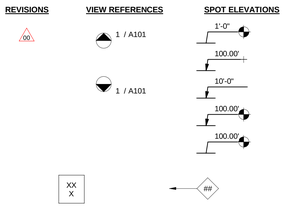

REVISIONS **VIEW REFERENCES** **SPOT ELEVATIONS** **SPOT COORDINATES**

KEYNOTES **NOTES** **FLOW ARROW REFERENCE**

This drawing has been prepared for the use of AECOM's client and may not be used, reproduced or edited upon by third parties, except as agreed by AECOM and its client, as required by law or for use by governmental reviewing agencies. AECOM accepts no responsibility, and denies any liability whatsoever, to any party that modifies this drawing without AECOM's express written consent. Do not scale this document. All measurements must be obtained from the stated dimensions.

AECOM

PROJECT

WINNIPEG NORTH GARAGE REPLACEMENT

100 Oak Point Hwy, Winnipeg, MB R2R 1V1

CLIENT

Winnipeg

City of Winnipeg
510 Main St.
Winnipeg, MB R3B 1B9
1.877.311.4974

Winnipeg Transit
B-414 Osborne St.
Winnipeg, MB R3L 2A1

CONSULTANT

AECOM CANADA ULC
99 Commerce Dr,
Winnipeg, MB R3P 0Y7

REGISTRATION

ISSUE/REVISION

0	02/19/2025	ISSUED FOR TENDER
C	12/06/2024	ISSUED FOR 66% DESIGN RESUBMISSION
B	08/12/2024	ISSUED FOR 66% DESIGN
A	03/28/2024	ISSUED FOR SCHEMATIC DESIGN
I/R	DATE	DESCRIPTION

PROJECT NUMBER

60721079

SHEET TITLE

NOTES, ABBREVIATIONS, LEGENDS, GENERAL SYMBOLS

SHEET NUMBER

00-G-002

Last Plotted: 2025-02-17 6:45:04 PM
Filename: Autodesk Docs://BP-AMER (CAN) 60721079 Winnipeg North Transit Garage Replacement/60721079-Winnipeg North Transit Garage_A_DO.rvt
Printed on 30% Post-Consumer Recycled Content Paper
©2018 AECOM Corporation

Project Management Initials:
Designer: Designer Checked: Checker Approved: Approver A0 33.1"x46.8"

LOCATION PLAN

item	National Building Code Data Matrix Parts 3 & 9		NBC Reference
1	Project Description:	☐ Change of use ☑ New ☐ Addition ☐ Alteration	Part 3
2	Major Occupancy(s)	Group F, Division 2 STORAGE GARAGE & SERVICE LANES Group F, Division 3 MAINTENANCE GARAGE Subsidiary Occupancy: Group D OFFICE	3.1.2.1.(1)
3	Building Area (m²)	New: 25645.26 m²	1.4.1.2
4	Gross Area (m²)	**GROUND FLOOR AREA** 3741.09 m² MAINTENANCE GARAGE - GROUND FLOOR 1275.15 m² OFFICE - GROUND FLOOR 20629.03 m² STORAGE GARAGE - GROUND FLOOR 25645.26 m² **SERVICE LEVEL & MEZZANINE** 205.21 m² MECH. MEZZANINE 334.15 m² STORAGE GARAGE - SERVICE LEVEL 539.36 m² **GROSS FLOOR AREA (NEW & TOTAL)** 26184.62 m²	
5	Number of Storeys	Above grade: 1 Below grade: 0	3.2.1.1 & 3.2.2.15
6	Height of Building (m)	10.9m	1.4.1.2
7	Number of Streets/Access Routes	3	3.2.2.10 & 3.2.5.5
8	Building Classification	STORAGE GARAGE & SERVICE LANES - 3.2.2.76, GROUP F, DIVISION 2, ANY HEIGHT, ANY AREA, SPRINKLERED MAINTENANCE GARAGE - 3.2.2.76, GROUP F, DIVISION 3, ANY HEIGHT, ANY AREA, SPRINKLERED NOT PERMITTED OFFICE - 3.2.2.58, GROUP D, ANY HEIGHT, ANY AREA, SPRINKLERED	3.2.2.76
9	Sprinkler System Proposed	☑ Entire building Sprinklered Throughout	3.2.2.76.
10	Standpipe Required	✓ Yes ☐ No	3.2.5.8
11	Fire Alarm Required	✓ Yes ☐ No	3.2.4
12	Water Service/Supply Is Adequate	✓ Yes ☐ No	3.2.5.7
13	N/A		
14	Permitted Construction	☐ Combustible ☑ Non-combustible ☐ Both	3.2.2.74
	Actual Construction	☐ Combustible ☑ Non-combustible ☐ Both	
15	Mezzanine(s) Area (m²)	205.21 m²	3.2.1.1.(3)-(7)
16	Occupant load based on	☐ m2/person ✓ Design of building Programmed OL: 206 Persons 1st Floor Occupancy F3 & D Load 206 persons Service Level (Storage Garage - Elec. rm/Comm rm) Load 0 person	3.1.17
17	Barrier-free Design	✓ Yes REFER PER CDE ACCESS DESIGN GUIDE AND NBC	3.8
18	Hazardous Substances	✓ Yes ☐ No	3.3.6.2.
19	Required Fire Resistance Rating (FRR)	Horizontal Assemblies FRR (Hours) Floors 2 Hours Roof N/A Hours Mezzanine 1 Hour FRR of Supporting Members Floors 2 Hours Roof N/A Hours Mezzanine 1 Hour Maintenance Repair Garage to other Occupancies: 2-HR Fire Wall Fuel Dispensing: 2-HR Communications Rooms: 1-HR Electrical Rooms: 1-HR Janitors Rooms: 0-HR Fire Pump/Sprinkler Rooms: 1-HR Listed Design No. or Description (SG-2)	3.2.2.20- 90 & 3.2.1.4 3.3.5.5.(1) 3.3.5.6.(1) 3.4.4.1.(1) 3.5.3.1. 3.5.3.3. 3.6.2.1.(6) 3.6.2.8.(1)(a) 3.3.6.2.(1) 3.3.1.21.(3) 3.3.1.22.(3)
20	Spatial Separation - Construction of Exterior Walls		3.2.3.1-E

	Wall	Area of EBF (m2)	L.D. (m) REQ'D	L.D. (m) PROVIDED	L/H or H/L	Permitted Max. % of Openings	Proposed % of Openings	FRR (Hours)	Listed Design or Description	Comb. Const	Comb. Constr. Nonc. Cladding	Non-comb. Constr
	North	X	X	19.65		100	X	0				
	South	X	X	69.54		100	X	0		Y/N	Y/N	Y/N
	East	X	X	51.58		100	X	0				
	West	X	X	235.13		100	X	0				
	Allowable % Area Unprotected:											

21	Area of Refuge	Y/N [Access Design Guide - F.6.]
22	Water Closets	**Required** Service Lanes -19 staff 1-10 of each sex = 1 min. water closets each sex Office - Administration -6 staff 1-25 of each sex = 1 min. water closet for each sex Changerooms 150 drivers 31 staff 51-75 of each sex = 4 min. water closets for each sex 1-25 of each sex = 2 min. water closets for each sex Maintenance Garage/ Parts -31 staff 11-25 of each sex = 2 min. water closets for each sex **Provided** Service Lanes -2 water closets -6 lavatories (2 sinks & 1 bradley) Office - Administration -2 water closets -2 sinks Office - Changerooms Washrooms -8 water closets -4 urinals -18 lavatories Maintenance Garage/ Parts -3 water closets -11 lavatories (3 sinks & 2 bradleys) — 3.7.2.2.-B,C

This drawing has been prepared for the use of AECOM's client and may not be used, reproduced or relied upon by third parties, except as agreed by AECOM and its client, as required by law or for review by governmental reviewing agencies. AECOM accepts no responsibility, and denies any liability whatsoever, to any party that modifies this drawing without AECOM's express written consent. Do not scale this document. All measurements must be obtained from the stated dimensions.

AECOM

PROJECT

WINNIPEG NORTH GARAGE REPLACEMENT
100 Oak Point Hwy, Winnipeg, MB R2R 1V1

CLIENT

Winnipeg
City of Winnipeg
510 Main St.
Winnipeg, MB R3B 1B9
1.877.311.4974

Winnipeg Transit
B-414 Osborne St.
Winnipeg, MB R3L 2A1

CONSULTANT

AECOM CANADA ULC
99 Commerce Dr,
Winnipeg, MB R3P 0Y7

REGISTRATION

ISSUE/REVISION

I/R	DATE	DESCRIPTION
0	02/19/2025	ISSUED FOR TENDER
C	12/06/2024	ISSUED FOR 66% DESIGN RESUBMISSION
B	08/12/2024	ISSUED FOR 66% DESIGN
A	03/28/2024	ISSUED FOR SCHEMATIC DESIGN

PROJECT NUMBER

60721079

SHEET TITLE

NBC MATRIX

SHEET NUMBER

00-G-003

Last Plotted: 2025-02-17 6:40:06 PM
Filename: Autodesk Docs://BP AMER (CAN) 60721079 Winnipeg North Transit Garage Replacement/60721079-Winnipeg North Transit Garage-A_DD.rvt
Printed on 30% Post-Consumer Recycled Content Paper
©2018 AECOM Corporation

Project Management Initials:
Designer: Designer Checked: Checker Approved: Approver A0 33.1"x46.8"
Last Plotted: 2025-02-17 6:46:29 PM
Filename: Autodesk Docs://BP-AMER (CAN) 60721079 Winnipeg North Transit Garage Replacement/60721079 Winnipeg Transit North Garage_A_BD.rvt
PRELIMINARY NOT FOR CONSTRUCTION

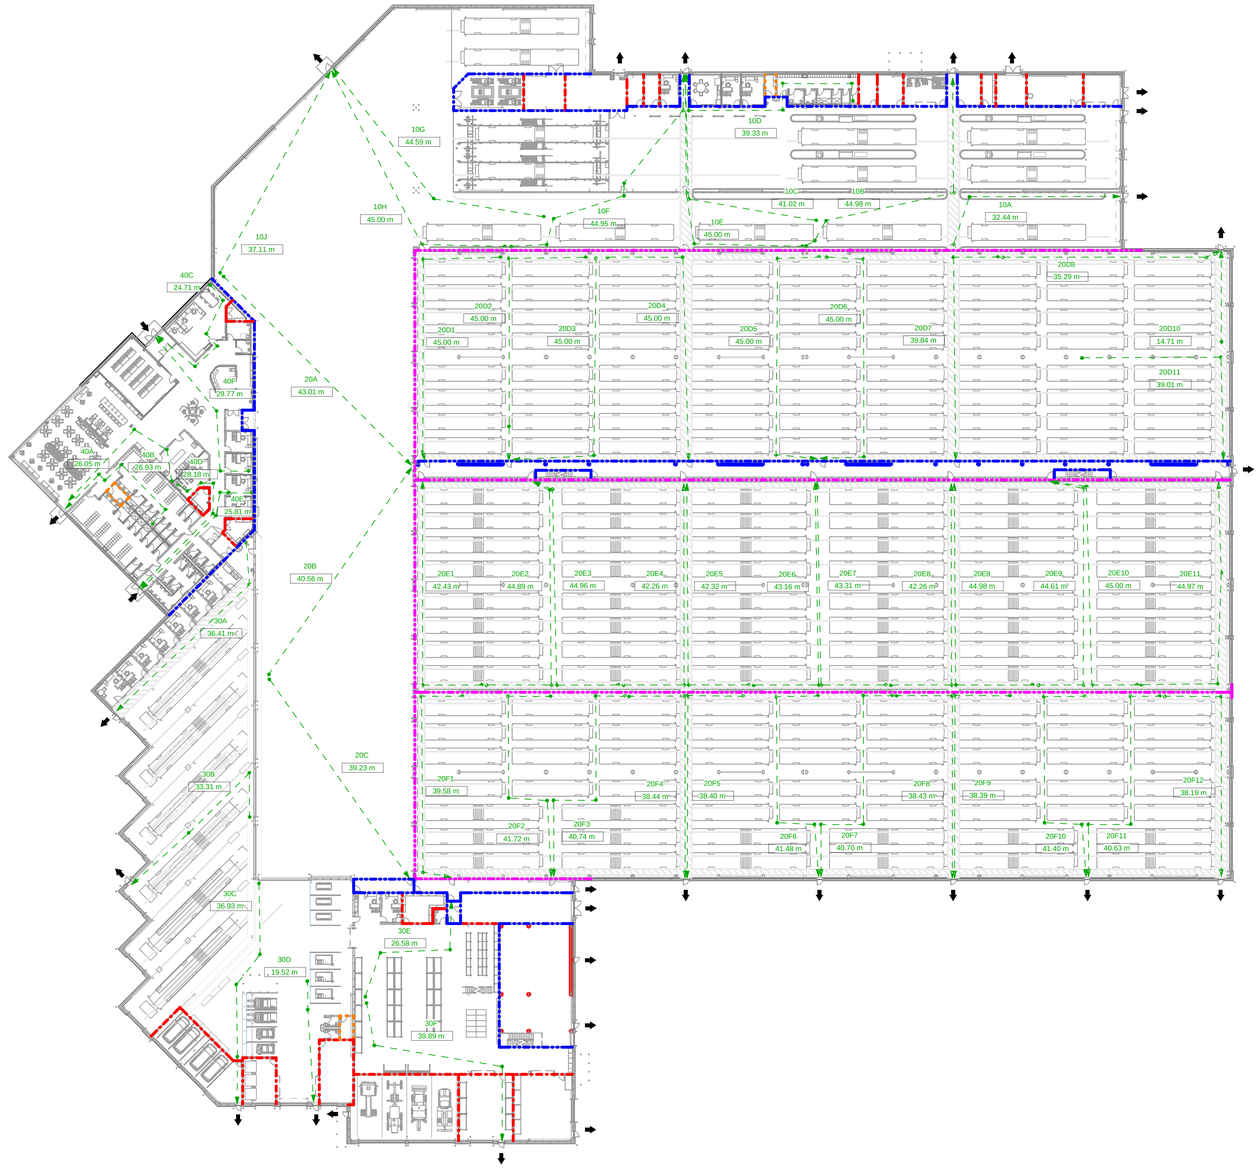

1 | LIFE SAFETY PLAN - GROUND FLOOR PLAN

00-G-101 | REF: 00-A-201 | SCALE: 1 : 350

PROJECT NORTH

Path of Travel Ground Floor

Tag	Length	From Room
10A	32.44 m	SERVICE LANES
10B	44.98 m	SERVICE LANES
10C	41.02 m	SERVICE LANES
10D	39.33 m	SERVICE LANES
10E	45.00 m	SERVICE LANES
10F	44.95 m	SERVICE LANES
10G	44.59 m	SERVICE LANES
10H	45.00 m	SERVICE LANES
10J	37.11 m	BYPASS LANES
20A	43.01 m	BUS STORAGE GARAGE
20B	40.56 m	BUS STORAGE GARAGE
20C	39.23 m	MAINTENANCE GARAGE
20D1	45.00 m	BUS STORAGE GARAGE
20D2	45.00 m	BUS STORAGE GARAGE
20D3	45.00 m	BUS STORAGE GARAGE
20D4	45.00 m	BUS STORAGE GARAGE
20D5	45.00 m	BUS STORAGE GARAGE
20D6	45.00 m	BUS STORAGE GARAGE
20D7	39.84 m	BUS STORAGE GARAGE
20D8	35.29 m	BUS STORAGE GARAGE
20D10	14.71 m	BUS STORAGE GARAGE
20D11	39.01 m	BUS STORAGE GARAGE
20E1	42.43 m	BUS STORAGE GARAGE
20E2	44.89 m	BUS STORAGE GARAGE
20E3	44.96 m	BUS STORAGE GARAGE
20E4	42.26 m	BUS STORAGE GARAGE
20E5	42.32 m	BUS STORAGE GARAGE
20E6	43.16 m	BUS STORAGE GARAGE
20E7	43.31 m	BUS STORAGE GARAGE
20E8	42.26 m	BUS STORAGE GARAGE
20E9	44.61 m	BUS STORAGE GARAGE
20E10	45.00 m	BUS STORAGE GARAGE
20E11	44.97 m	BUS STORAGE GARAGE
20F1	39.58 m	BUS STORAGE GARAGE
20F2	41.72 m	BUS STORAGE GARAGE
20F3	40.74 m	BUS STORAGE GARAGE
20F4	38.44 m	BUS STORAGE GARAGE
20F5	38.40 m	BUS STORAGE GARAGE
20F6	41.48 m	BUS STORAGE GARAGE
20F7	40.70 m	BUS STORAGE GARAGE
20F8	38.43 m	BUS STORAGE GARAGE
20F9	38.39 m	BUS STORAGE GARAGE
20F10	41.40 m	BUS STORAGE GARAGE
20F11	40.63 m	BUS STORAGE GARAGE
20F12	38.19 m	BUS STORAGE GARAGE
20G1	17.69 m	BUS STORAGE GARAGE
20G2	41.40 m	BUS STORAGE GARAGE
20G3	41.40 m	BUS STORAGE GARAGE
20G4	29.95 m	BUS STORAGE GARAGE
30A	36.41 m	MAINTENANCE GARAGE
30B	33.31 m	MAINTENANCE GARAGE
30C	36.93 m	MAINTENANCE GARAGE
30D	19.52 m	MAINTENANCE GARAGE
30E	26.58 m	PARTS & FM STORAGE
30F	39.89 m	PARTS & FM STORAGE
30G	34.06 m	PARTS & FM STORAGE
30H	40.00 m	MAINTENANCE GARAGE
40A	26.05 m	OFFICE
40B	26.93 m	OFFICE
40C	24.71 m	OFFICE
40D	28.18 m	OFFICE
40E	25.81 m	OFFICE
40F	29.77 m	OFFICE

LIFE SAFETY LEGEND

- 0HR RATED FIRE SEPARATION
- 1HR RATED FIRE SEPARATION
- 2HR RATED FIRE SEPARATION
- 2HR RATED FIRE WALL
- PATH OF TRAVEL TO EXIT
- EXIT
- 1HR RATED FLOOR
- 2HR RATED FLOOR
- 1HR FRR SPRAY FIREPROOFING FOR STEEL STRUCTURE SUPPORTING MEZZANINE LEVEL
- 2HR FRR SPRAY FIREPROOFING FOR STEEL STRUCTURE SUPPORTING SERVICE LEVEL FLOOR

FIRE SEPARATIONS & FIRE PROTECTION REQUIREMENTS:

1. ALL REQUIRED FIRE SEPARATIONS SHALL HAVE A FIRE RESISTANCE RATING AS SHOWN ON FIRE SEPARATION LEGEND & PLANS.
2. FLOOR ASSEMBLY BETWEEN 1ST AND 2ND STOREY &/OR MEZZANINE SHALL BE A FIRE SEPARATION WITH A FIRE RESISTANCE RATING OF NOT LESS THAN 1 HOUR.
3. OPENINGS IN REQUIRED FIRE SEPARATIONS SHALL BE PROTECTED WITH CLOSURES, SHAFTS OR FIRE STOPPING MATERIALS AS INDICATED AND SPECIFIED.
4. FIRE SEPARATION SHALL TERMINATE SO THAT SMOKE-TIGHT JOINTS ARE PROVIDED WHERE IT ABUTS ON OR INTERSECTS AT A FLOOR, ROOF, SLAB, ROOF DECK OR AN EXTERIOR WALL ASSEMBLY.
5. PROVIDE/INSTALL FIRESTOPPING SEALANT/MATERIALS AS SPECIFIED AND AT ALL REQUIRED FIRE SEPARATIONS AND WHERE INDICATED.
6. FOR ADDITIONAL REQUIREMENTS AND INSTRUCTIONS, REFER TO ARCHITECTURAL SPECIFICATIONS AND MECHANICAL/ELECTRICAL DRAWINGS.
7. THE FOLLOWING FIRE-PROTECTION ASSEMBLIES TO BE USED:

FLOOR ASSEMBLIES:
- MECH. MEZZANINE FLOOR (MAINTENANCE GARAGE)
- SERVICE LEVEL FLOOR (STORAGE GARAGE)

ULC D902

STEEL BEAMS SUPPORTING FLOOR &/OR WALL ASSEMBLIES
- SPRAY FIREPROOFING - **ULC F818**

SPRAY ALL STEEL COLUMNS/BRACING WITH SPRAY FIREPROOFING SUPPORTING MEZZANINE FLOOR (1HR FRR.) & SERVICE LEVEL FLOOR (2HR FRR.) AS PER PLANS - SIMILAR TO **ULC Y745**

9. THE FIRE PROTECTION RATING OF A CLOSURE SHALL CONFORM AS FOLLOWS:

FIRE RESISTANCE RATING OF FIRE SEPARATION	MINIMUM FIRE-PROTECTION RATING OF CLOSURE
2.0 HOUR	90 Minutes
1.5 HOUR	60 Minutes.
1.0 HOUR	45 Minutes.
0.5 HOUR	20 Minutes.

AECOM

PROJECT
WINNIPEG NORTH GARAGE REPLACEMENT
100 Oak Point Hwy, Winnipeg, MB R2R 1V1

CLIENT
City of Winnipeg
510 Main St.
Winnipeg, MB R3B 1B9
1.877.311.4974

Winnipeg Transit
B-414 Osborne St.
Winnipeg, MB R3L 2A1

CONSULTANT
AECOM CANADA ULC
99 Commerce Dr,
Winnipeg, MB R3P 0Y7

REGISTRATION

ISSUE/REVISION

0	02/19/2025	ISSUED FOR TENDER
C	12/06/2024	ISSUED FOR 66% DESIGN RESUBMISSION
B	08/12/2024	ISSUED FOR 66% DESIGN
I/R	DATE	DESCRIPTION

PROJECT NUMBER
60721079

SHEET TITLE
LIFE SAFETY PLAN - GROUND FLOOR PLAN

SHEET NUMBER
00-G-101

This drawing has been prepared for the use of AECOM, client and may not be used, reproduced or relied upon by third parties, except as agreed by AECOM and its client, as required by law or for use by governmental reviewing agencies. AECOM accepts no responsibility, and denies any liability whatsoever, to any party that modifies this drawing without AECOM's express written consent. Do not scale this document. All measurements must be obtained from the stated dimensions.
©2018 AECOM Corporation

Printed on 30% Post-Consumer Recycled Content Paper

Project Management Initials:
Designer: Designer Checked: Checker Approved: Approver
A0 33.1"x46.8"

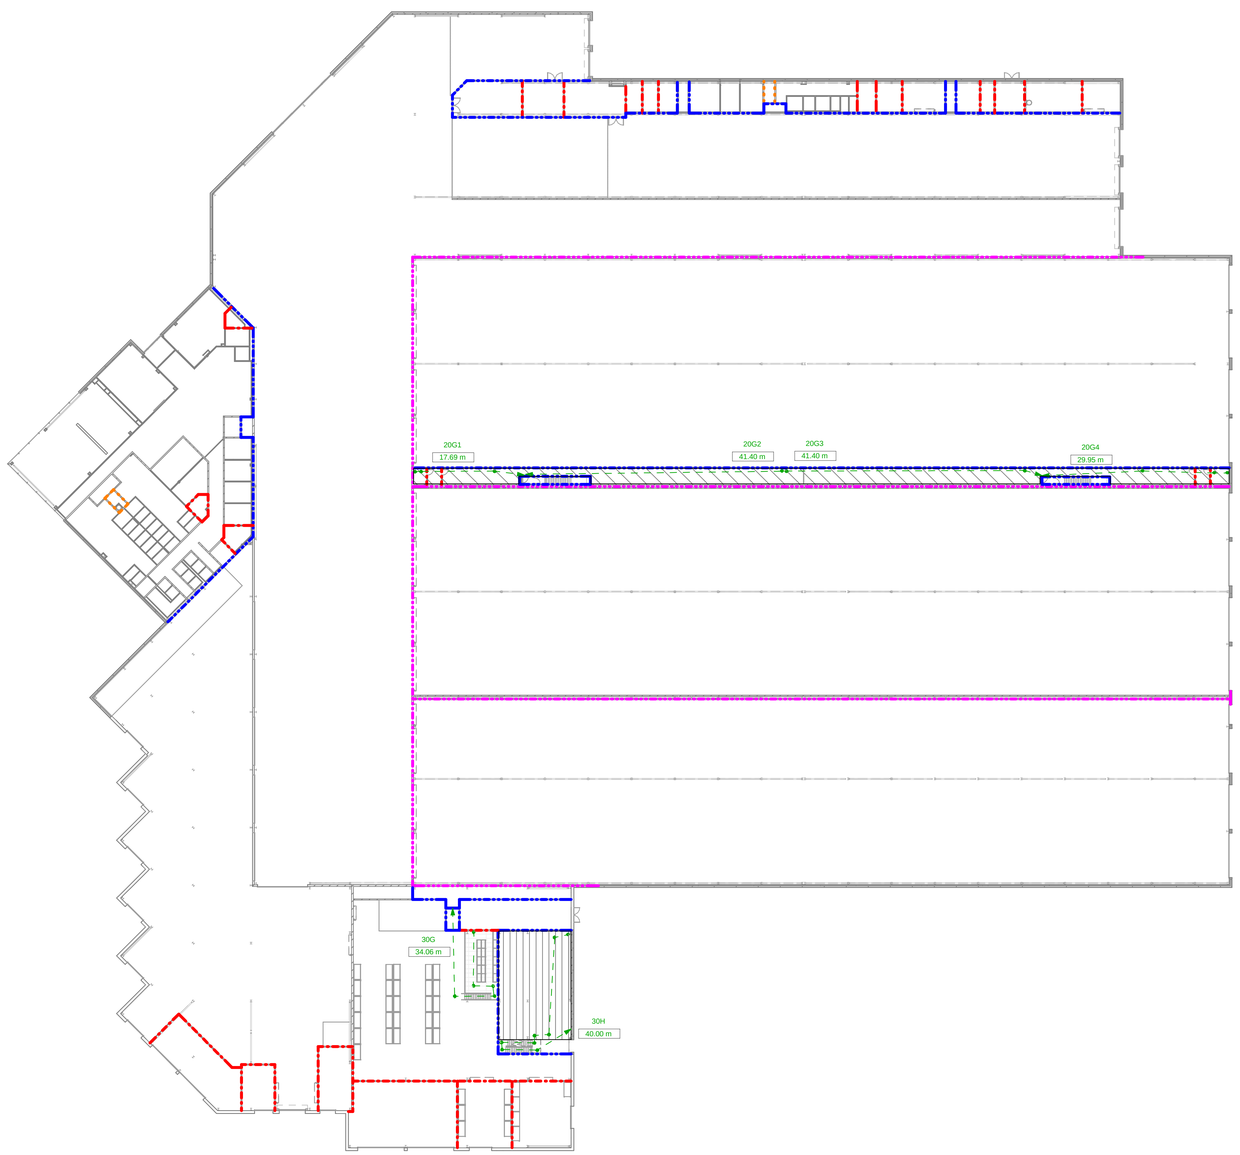

PROJECT NORTH

Path of Travel Ground Floor

Tag	Length	From Room
10A	32.44 m	SERVICE LANES
10B	44.98 m	SERVICE LANES
10C	41.02 m	SERVICE LANES
10D	39.33 m	SERVICE LANES
10E	45.00 m	SERVICE LANES
10F	44.95 m	SERVICE LANES
10G	44.59 m	SERVICE LANES
10H	45.00 m	SERVICE LANES
10J	37.11 m	BYPASS LANES
20A	43.01 m	BUS STORAGE GARAGE
20B	40.56 m	BUS STORAGE GARAGE
20C	39.23 m	MAINTENANCE GARAGE
20D1	45.00 m	BUS STORAGE GARAGE
20D2	45.00 m	BUS STORAGE GARAGE
20D3	45.00 m	BUS STORAGE GARAGE
20D4	45.00 m	BUS STORAGE GARAGE
20D5	45.00 m	BUS STORAGE GARAGE
20D6	45.00 m	BUS STORAGE GARAGE
20D7	39.84 m	BUS STORAGE GARAGE
20D8	35.29 m	BUS STORAGE GARAGE
20D10	14.71 m	BUS STORAGE GARAGE
20D11	39.01 m	BUS STORAGE GARAGE
20E1	42.43 m	BUS STORAGE GARAGE
20E2	44.89 m	BUS STORAGE GARAGE
20E3	44.96 m	BUS STORAGE GARAGE
20E4	42.26 m	BUS STORAGE GARAGE
20E5	42.32 m	BUS STORAGE GARAGE
20E6	43.16 m	BUS STORAGE GARAGE
20E7	43.31 m	BUS STORAGE GARAGE
20E8	42.26 m	BUS STORAGE GARAGE
20E8	44.98 m	BUS STORAGE GARAGE
20E9	44.61 m	BUS STORAGE GARAGE
20E10	45.00 m	BUS STORAGE GARAGE
20E11	44.97 m	BUS STORAGE GARAGE
20F1	39.58 m	BUS STORAGE GARAGE
20F2	41.72 m	BUS STORAGE GARAGE
20F3	40.74 m	BUS STORAGE GARAGE
20F4	38.44 m	BUS STORAGE GARAGE
20F5	38.40 m	BUS STORAGE GARAGE
20F6	41.48 m	BUS STORAGE GARAGE
20F7	40.70 m	BUS STORAGE GARAGE
20F8	38.43 m	BUS STORAGE GARAGE
20F9	38.39 m	BUS STORAGE GARAGE
20F10	41.40 m	BUS STORAGE GARAGE
20F11	40.63 m	BUS STORAGE GARAGE
20F12	38.19 m	BUS STORAGE GARAGE
20G1	17.69 m	BUS STORAGE GARAGE
20G2	41.40 m	BUS STORAGE GARAGE
20G3	41.40 m	BUS STORAGE GARAGE
20G4	29.95 m	BUS STORAGE GARAGE
30A	36.41 m	MAINTENANCE GARAGE
30B	33.31 m	MAINTENANCE GARAGE
30C	36.93 m	MAINTENANCE GARAGE
30D	19.52 m	MAINTENANCE GARAGE
30E	26.58 m	PARTS & FM STORAGE
30F	39.89 m	PARTS & FM STORAGE
30G	34.06 m	PARTS & FM STORAGE
30H	40.00 m	MAINTENANCE GARAGE
40A	26.05 m	OFFICE
40B	26.93 m	OFFICE
40C	24.71 m	OFFICE
40D	28.18 m	OFFICE
40E	25.81 m	OFFICE
40F	29.77 m	OFFICE

LIFE SAFETY LEGEND

- 0HR RATED FIRE SEPARATION
- 1HR RATED FIRE SEPARATION
- 2HR RATED FIRE SEPARATION
- 2HR RATED FIRE WALL
- PATH OF TRAVEL TO EXIT
- EXIT
- 1HR RATED FLOOR
- 2HR RATED FLOOR
- 1HR FRR SPRAY FIREPROOFING FOR STEEL STRUCTURE SUPPORTING MEZZANINE LEVEL
- 2HR FRR SPRAY FIREPROOFING FOR STEEL STRUCTURE SUPPORTING SERVICE LEVEL FLOOR

FIRE SEPARATIONS & FIRE PROTECTION REQUIREMENTS:

1. ALL REQUIRED FIRE SEPARATIONS SHALL HAVE A FIRE RESISTANCE RATING AS SHOWN ON FIRE SEPARATION LEGEND & PLANS.
2. FLOOR ASSEMBLY BETWEEN 1ST AND 2ND STOREY &/OR MEZZANINE SHALL BE A FIRE SEPARATION WITH A FIRE RESISTANCE RATING OF NOT LESS THAN 1 HOUR.
3. OPENINGS IN REQUIRED FIRE SEPARATIONS SHALL BE PROTECTED WITH CLOSURES, SHAFTS OR FIRE STOPPING MATERIALS AS INDICATED AND SPECIFIED.
4. FIRE SEPARATION SHALL TERMINATE SO THAT SMOKE-TIGHT JOINTS ARE PROVIDED WHERE IT ABUTS ON OR INTERSECTS AT A FLOOR, ROOF, SLAB, ROOF DECK OR AN EXTERIOR WALL ASSEMBLY.
5. PROVIDE/INSTALL FIRESTOPPING SEALANT/MATERIALS AS SPECIFIED AND AT ALL REQUIRED FIRE SEPARATIONS AND WHERE INDICATED.
6. FOR ADDITIONAL REQUIREMENTS AND INSTRUCTIONS, REFER TO ARCHITECTURAL SPECIFICATIONS AND MECHANICAL/ELECTRICAL DRAWINGS.
7. THE FOLLOWING FIRE-PROTECTION ASSEMBLIES TO BE USED:

FLOOR ASSEMBLIES:
- MECH. MEZZANINE FLOOR (MAINTENANCE GARAGE)
- SERVICE LEVEL FLOOR (STORAGE GARAGE)

ULC D902

STEEL BEAMS SUPPORTING FLOOR &/OR WALL ASSEMBLIES
- SPRAY FIREPROOFING - **ULC F818**

SPRAY ALL STEEL COLUMNS/BRACING WITH SPRAY FIREPROOFING SUPPORTING MEZZANINE FLOOR (1HR FRR.) & SERVICE LEVEL FLOOR (2HR FRR.) AS PER PLANS - SIMILAR TO **ULC Y745**

9. THE FIRE PROTECTION RATING OF A CLOSURE SHALL CONFORM AS FOLLOWS:

FIRE RESISTANCE RATING OF FIRE SEPARATION	MINIMUM FIRE-PROTECTION RATING OF CLOSURE
2.0 HOUR	90 Minutes
1.5 HOUR	60 Minutes.
1.0 HOUR	45 Minutes.
0.5 HOUR	20 Minutes.

1 | LIFE SAFETY PLAN - SERVICE LEVEL & MEZZNINE PLAN

00-G-102 | REF: 00-A-301 | SCALE: 1 : 350

AECOM

PROJECT
WINNIPEG NORTH GARAGE REPLACEMENT
100 Oak Point Hwy, Winnipeg, MB R2R 1V1

CLIENT

Winnipeg

City of Winnipeg
510 Main St.
Winnipeg, MB R3B 1B9
1.877.311.4974

Winnipeg Transit
B-414 Osborne St.
Winnipeg, MB R3L 2A1

CONSULTANT

AECOM CANADA ULC
99 Commerce Dr,
Winnipeg, MB R3P 0Y7

REGISTRATION

ISSUE/REVISION

I/R	DATE	DESCRIPTION
0	02/19/2025	ISSUED FOR TENDER
C	12/06/2024	ISSUED FOR 66% DESIGN RESUBMISSION
B	08/12/2024	ISSUED FOR 66% DESIGN

PROJECT NUMBER
60721079

SHEET TITLE
LIFE SAFETY PLAN - SERVICE LEVEL & MEZZANINE PLAN

SHEET NUMBER
00-G-102

This drawing has been prepared for the use of AECOM's client and may not be used, reproduced or relied upon by third parties, except as agreed by AECOM and its client, as required by law or by governmental reviewing agencies. AECOM accepts no responsibility, and denies any liability whatsoever, to any party that modifies this drawing without AECOM's express written consent. Do not scale this document. All measurements must be obtained from the stated dimensions.

©2018 AECOM Corporation

Last Plotted: 2025-02-17 6:45:24 PM
Filename: Auotdesk Docs://BP-MAEH (CAN) 60721079-Winnipeg North Transit Garage Replacement/60721079-Winnipeg North Transit Garage-A_DO.rvt

Printed on: 30 Post-Consumer Recycled Content Paper

Project Management Initials:
Designer: Designer Checked: Checker Approved: Approver A0 33.1"x46.8"

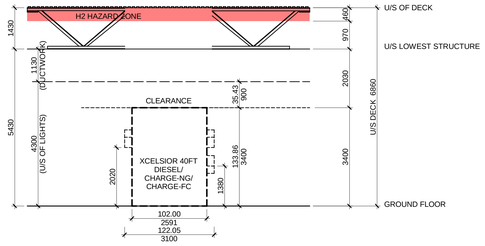

STORAGE GARAGE
BYPASS LANES

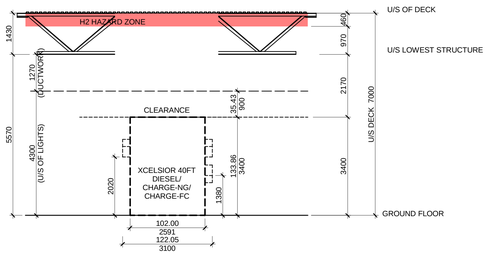

STORAGE GARAGE
INTERIOR BUS STORAGE AREA

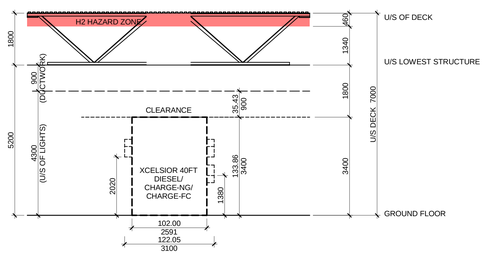

STORAGE GARAGE
INTERIOR TURNING AREA

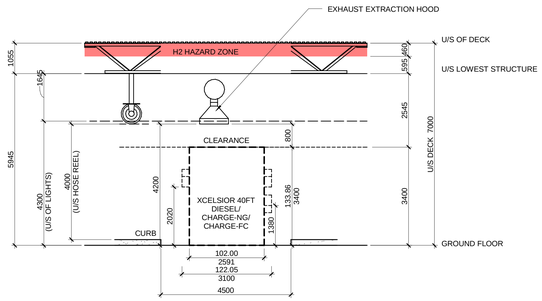

STORAGE GARAGE
SERVICE LANES

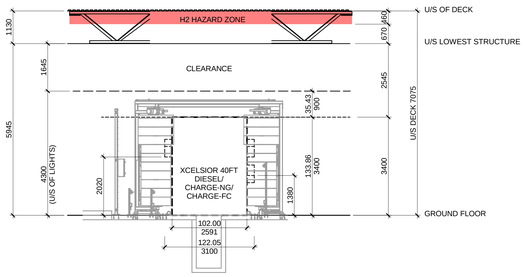

STORAGE GARAGE
BUS WASH LANES

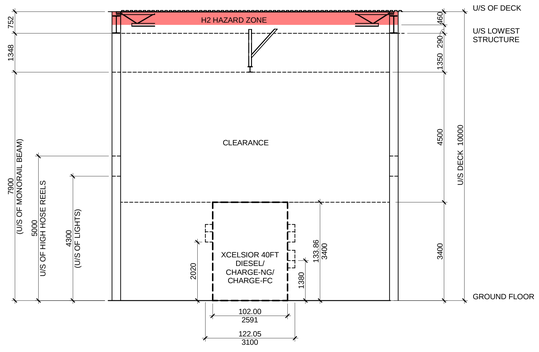

MAINTENANCE GARAGE
REPAIR BAYS (60' BUS)

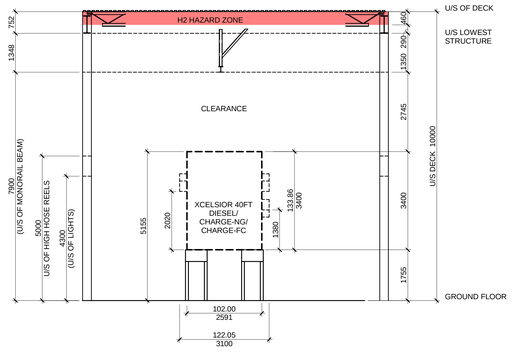

MAINTENANCE GARAGE
REPAIR BAYS (60' BUS) - DRIVE ON SCISSOR LIFT

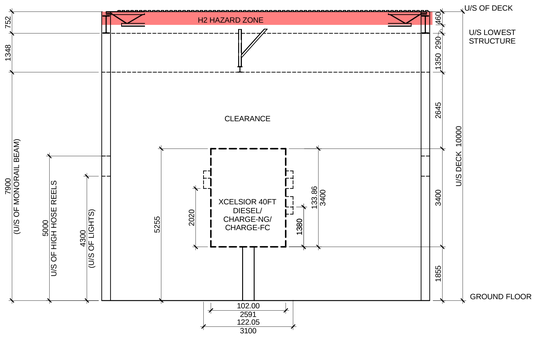

MAINTENANCE GARAGE
REPAIR BAYS (60' BUS) ON HOIST

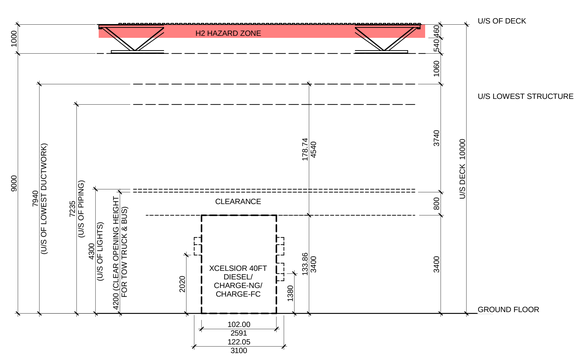

MAINTENANCE GARAGE
(60' BUS) AT CIRCULATION AISLE

1 | VERTICAL CLEARANCE DIAGRAMS

00-G-110 | SCALE: 1 : 75

Last Plotted: 2025-03-17 8:46:36 PM
Filename: Autodesk Docs://BP-AMER (CAN) 60721079 Winnipeg North Transit Garage Replacement/60721079 Winnipeg Transit North Garage_A_2D.rvt
Printed on 30 Post-Consumer Recycled Content Paper

This drawing has been prepared for the use of AECOM's client and may not be used, reproduced or relied upon by third parties, except as agreed by AECOM and its client, as required by law or for use by governmental reviewing agencies. AECOM accepts no responsibility, and denies any liability whatsoever, to any party that modifies this drawing without AECOM's express written consent. Do not scale this document. All measurements must be obtained from the stated dimensions.

AECOM

PROJECT
WINNIPEG NORTH GARAGE REPLACEMENT
100 Oak Point Hwy, Winnipeg, MB R2R 1V1

CLIENT

City of Winnipeg
510 Main St.
Winnipeg, MB R3B 1B9
1.877.311.4974

Winnipeg Transit
B-414 Osborne St.
Winnipeg, MB R3L 2A1

CONSULTANT

AECOM CANADA ULC
99 Commerce Dr,
Winnipeg, MB R3P 0Y7

REGISTRATION

ISSUE/REVISION

0	02/19/2025	ISSUED FOR TENDER
C	12/06/2024	ISSUED FOR 66% DESIGN RESUBMISSION
B	08/12/2024	ISSUED FOR 66% DESIGN
I/R	DATE	DESCRIPTION

PROJECT NUMBER
60721079

SHEET TITLE
VERTICAL CLEARANCE DIAGRAMS

SHEET NUMBER
00-G-110

©2018 AECOM Corporation

Project Management Initials:
Designer: Designer Checked: Checker Approved: Approver A0 33.1"x46.8"

BUILDING AREA	
AREA	NAME
3741.09 m²	MAINTENANCE GARAGE - GROUND FLOOR
1275.15 m²	OFFICE - GROUND FLOOR
20629.03 m²	STORAGE GARAGE - GROUND FLOOR
25645.26 m²	

GROSS FLOOR AREA	
AREA	NAME
MG	
3741.09 m²	MAINTENANCE GARAGE - GROUND FLOOR
205.21 m²	MECH. MEZZANINE
3946.30 m²	
OF	
1275.15 m²	OFFICE - GROUND FLOOR
1275.15 m²	
SG	
20629.03 m²	STORAGE GARAGE - GROUND FLOOR
334.15 m²	STORAGE GARAGE - SERVICE LEVEL
20963.18 m²	
26184.62 m²	

PROJECT NORTH

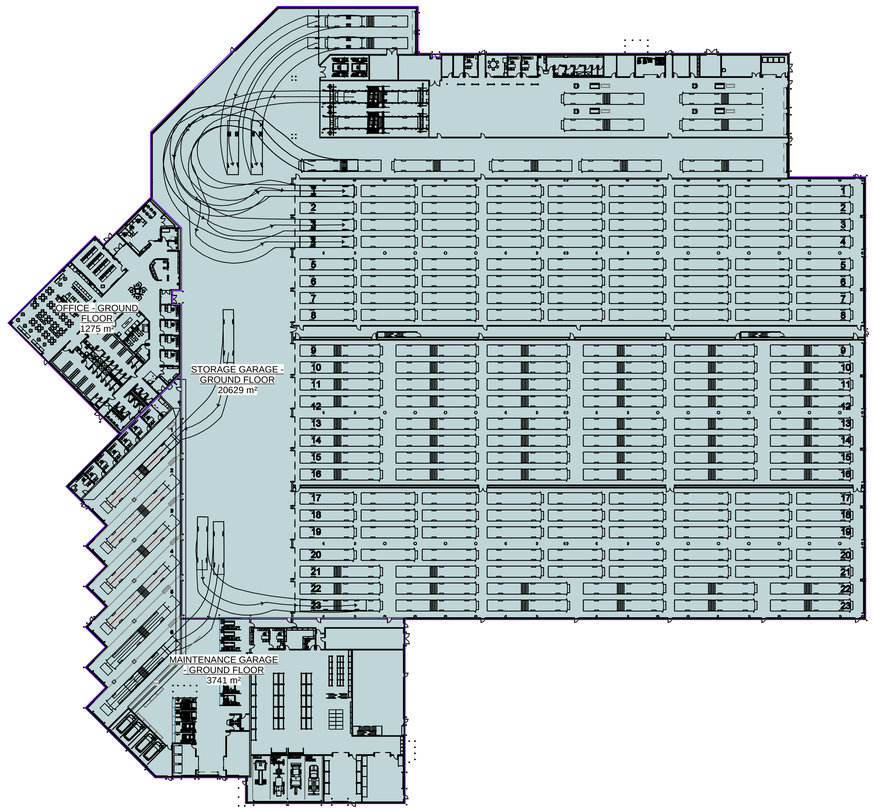

1 | GROUND FLOOR AREA

00-G-200 | REF: 00-A-201 | SCALE: 1 : 500

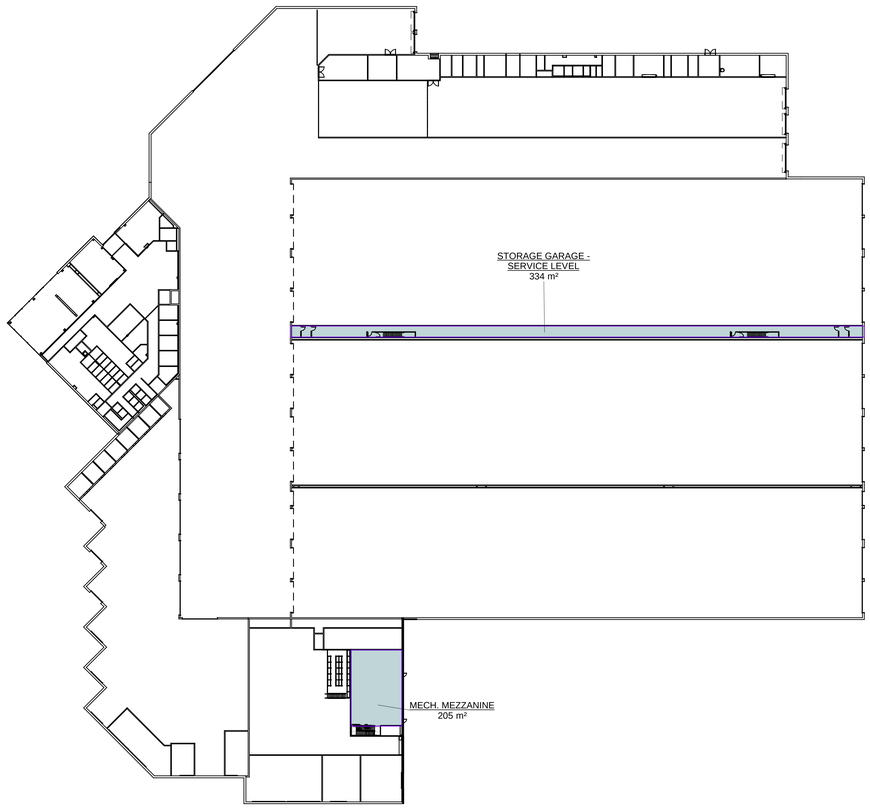

2 | SERVICE LEVEL AREA

00-G-200 | SCALE: 1 : 500

This drawing has been prepared for the use of AECOM's client and may not be used, reproduced or relied upon by third parties, except as agreed by AECOM and its client, as required by law or for use by governmental reviewing agencies. AECOM accepts no responsibility, and denies any liability whatsoever, to any party that modifies this drawing without AECOM's express written consent. Do not scale this document. All measurements must be obtained from the stated dimensions.

AECOM

PROJECT

WINNIPEG NORTH GARAGE REPLACEMENT

100 Oak Point Hwy, Winnipeg, MB R2R 1V1

CLIENT

Winnipeg

City of Winnipeg
510 Main St.
Winnipeg, MB R3B 1B9
1.877.311.4974

Winnipeg Transit
B-414 Osborne St.
Winnipeg, MB R3L 2A1

CONSULTANT

AECOM CANADA ULC
99 Commerce Dr,
Winnipeg, MB R3P 0Y7

REGISTRATION

ISSUE/REVISION

I/R	DATE	DESCRIPTION
0	02/19/2025	ISSUED FOR TENDER
C	12/06/2024	ISSUED FOR 66% DESIGN RESUBMISSION
B	08/12/2024	ISSUED FOR 66% DESIGN
A	03/28/2024	ISSUED FOR SCHEMATIC DESIGN

PROJECT NUMBER

60721079

SHEET TITLE

GROUND & SECOND FLOOR PLANS - AREAS

SHEET NUMBER

00-G-200

Last Plotted: 2025-02-17 6:45:46 PM
Filename: Autodesk Docs://BP-AMER (CAN) 60721079 Winnipeg North Transit Garage Replacement/60721079 Winnipeg Transit North Garage_A_2D.rvt
Printed on 30 Post-Consumer Recycled Content Paper
©2018 AECOM Corporation

Project Management Initials:
Designer: Designer Checked: Checker Approved: Approver
A0 33.1"x46.8"

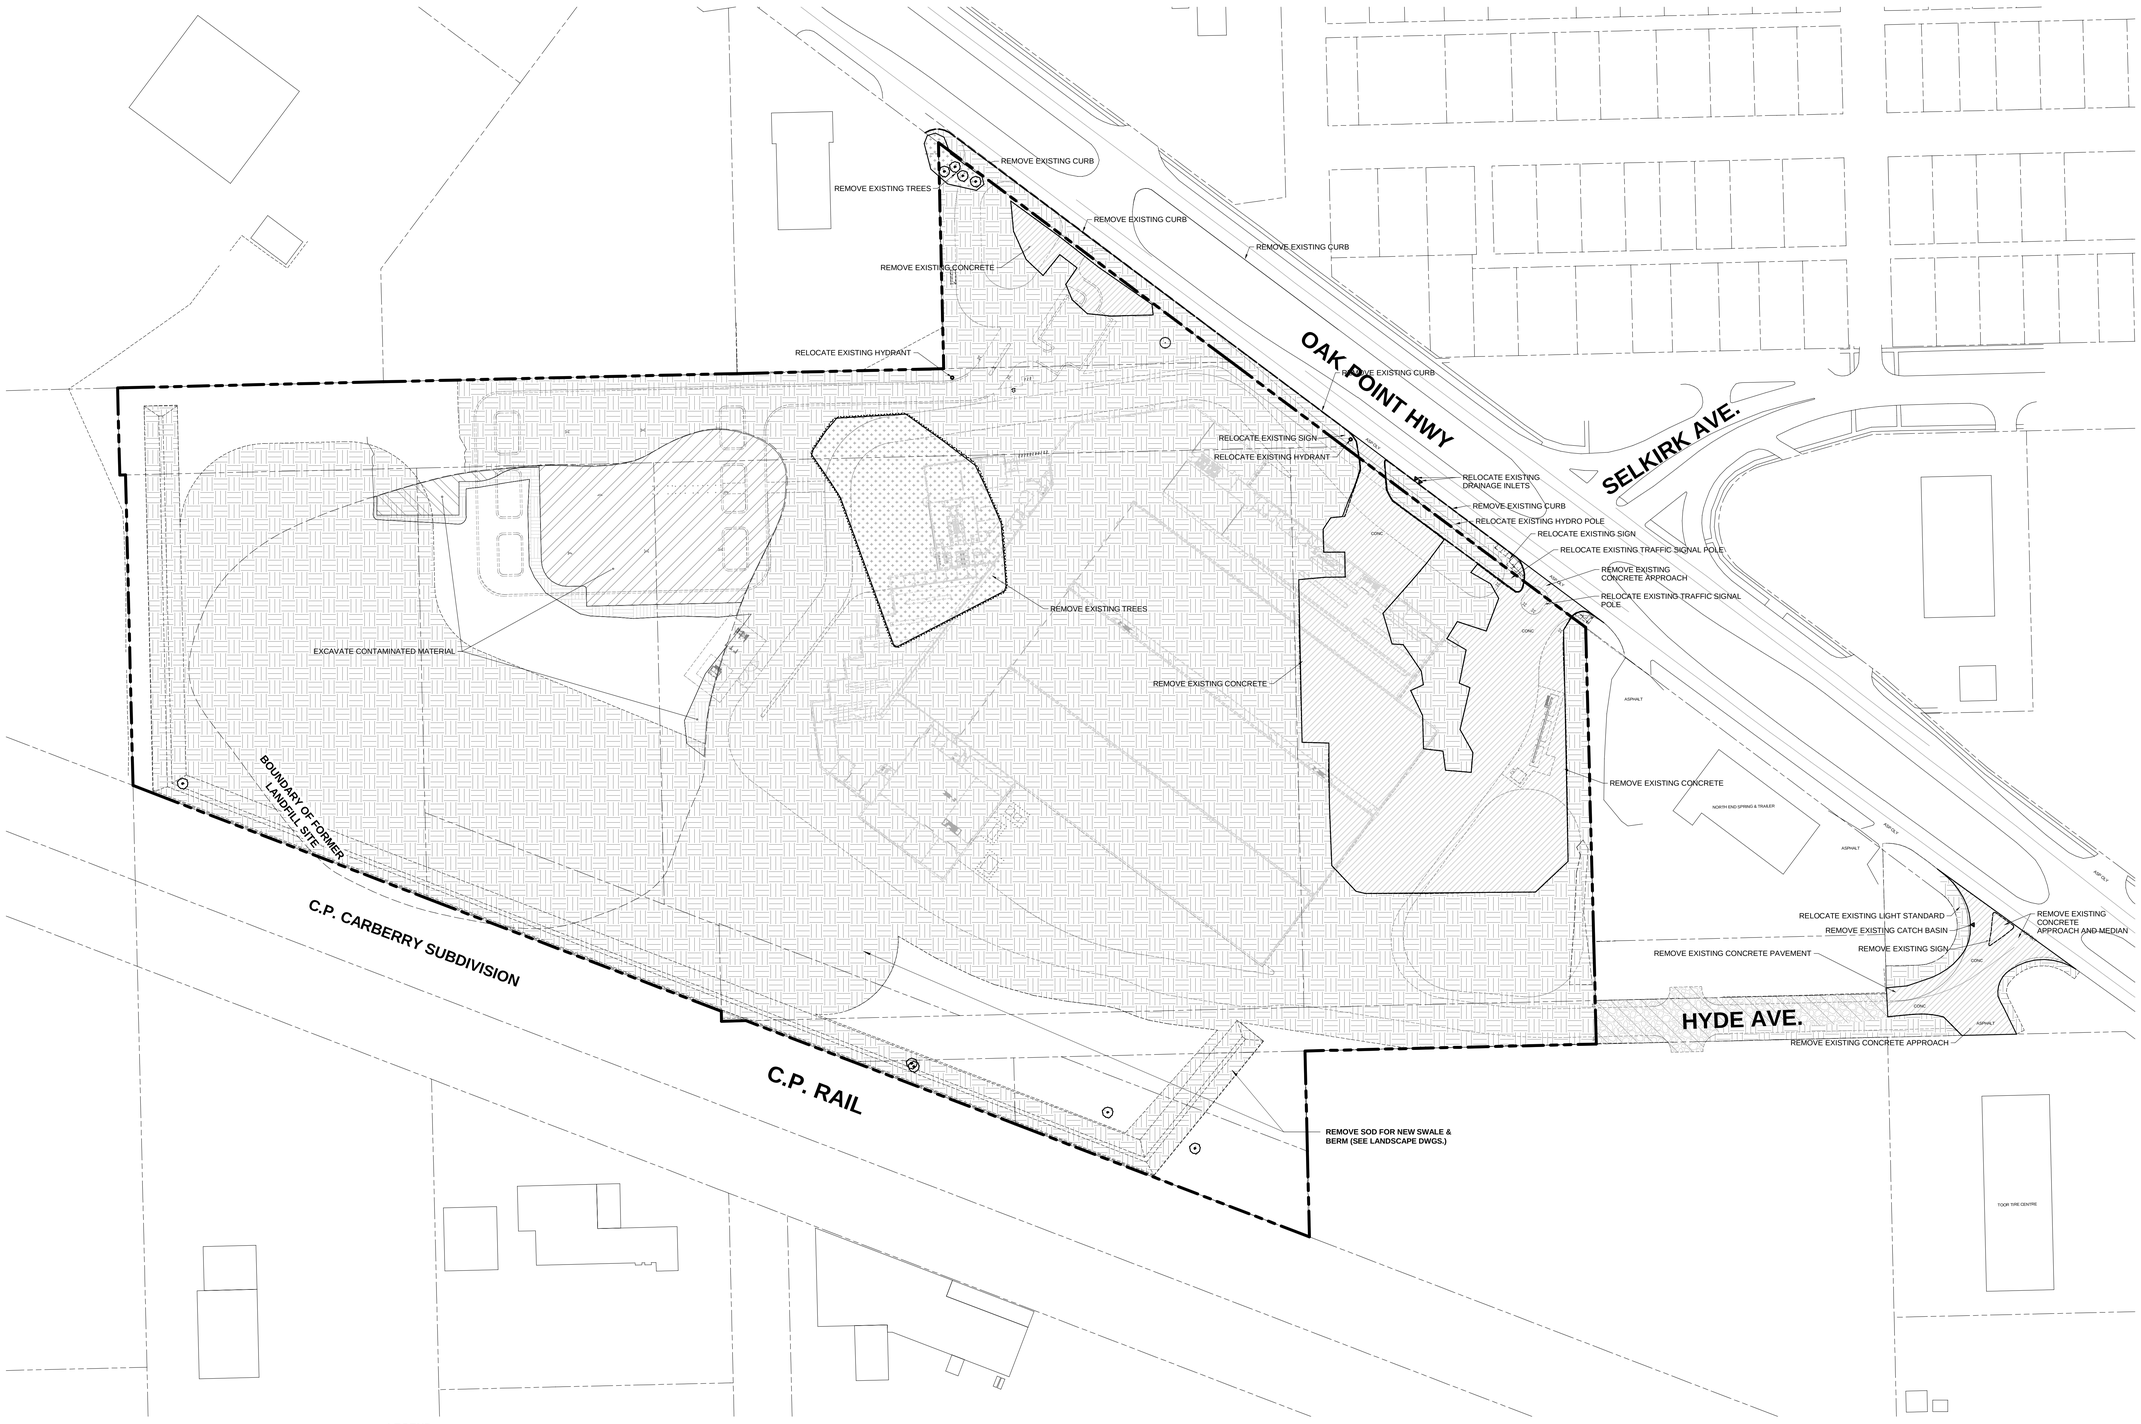

1 | SITE PLAN - DEMOLITION

00-AD101 | SCALE: 1 : 750

GENERAL NOTES:

ALSO REFER CIVIL DEMOLITION & REMOVALS PLAN.

ARCHITECTURAL SITE PLAN DRAWINGS TO BE READ IN CONJUNCTION WITH TO CIVIL, ELECTRICAL & LANDSCAPE SITE PLAN DWGS.

LEGEND

- PROPERTY LINE
- NEW CONSTRUCTION
- REMOVE SOD
- REMOVE GRANULAR
- REMOVE CONCRETE
- REMOVE ASPHALT
- REMOVE TREES
- CONTAMINATED SOIL (BOULEVARD)
- CONTAMINATED SOIL (GRAVEL)
- CONTAMINATED SOIL (ASPHALT)

Last Printed: 2026-02-17 7:31:03 PM
Filename: Autodesk Docs://IBP-AMER-(CAN) (60721079)/Winnipeg North Transit Garage Replacement/60721079-Winnipeg Transit North Garage-A-SITE.rvt
Printed on 30% Post-Consumer Recycled Content Paper

This drawing has been prepared for the use of AECOM's client and may not be used, reproduced or relied upon by third parties, except as agreed by AECOM and its client, as required by law or for use by governmental reviewing agencies. AECOM accepts no responsibility, and denies any liability whatsoever, to any party that modifies this drawing without AECOM's express written consent. Do not scale this document. All measurements must be obtained from the stated dimensions.

AECOM

PROJECT

WINNIPEG TRANSIT NORTH GARAGE REPLACEMENT
100 Oak Point Hwy, Winnipeg, MB R2R 1V1

CLIENT

Winnipeg
City of Winnipeg
510 Main St.
Winnipeg, MB R3B 1B9
1.877.311.4974

Winnipeg Transit
B-414 Osborne St.
Winnipeg, MB R3L 2A1

CONSULTANT

AECOM CANADA ULC
99 Commerce Dr,
Winnipeg, MB R3P 0Y7

REGISTRATION

ISSUE/REVISION

I/R	DATE	DESCRIPTION
0	02/19/2025	ISSUED FOR TENDER
C	12/06/2024	ISSUED FOR 66% DESIGN RESUBMISSION
B	08/12/2024	ISSUED FOR 66% DESIGN
A	03/28/2024	ISSUED FOR SCHEMATIC DESIGN

PROJECT NUMBER

60721079

SHEET TITLE

SITE PLAN - DEMOLITION

SHEET NUMBER

00-AD101

©2018 AECOM Corporation

Project Management Initials:
Designer: Designer Checked: Checker Approved: Approver A0 33.1"x46.8"

PROJECT NORTH

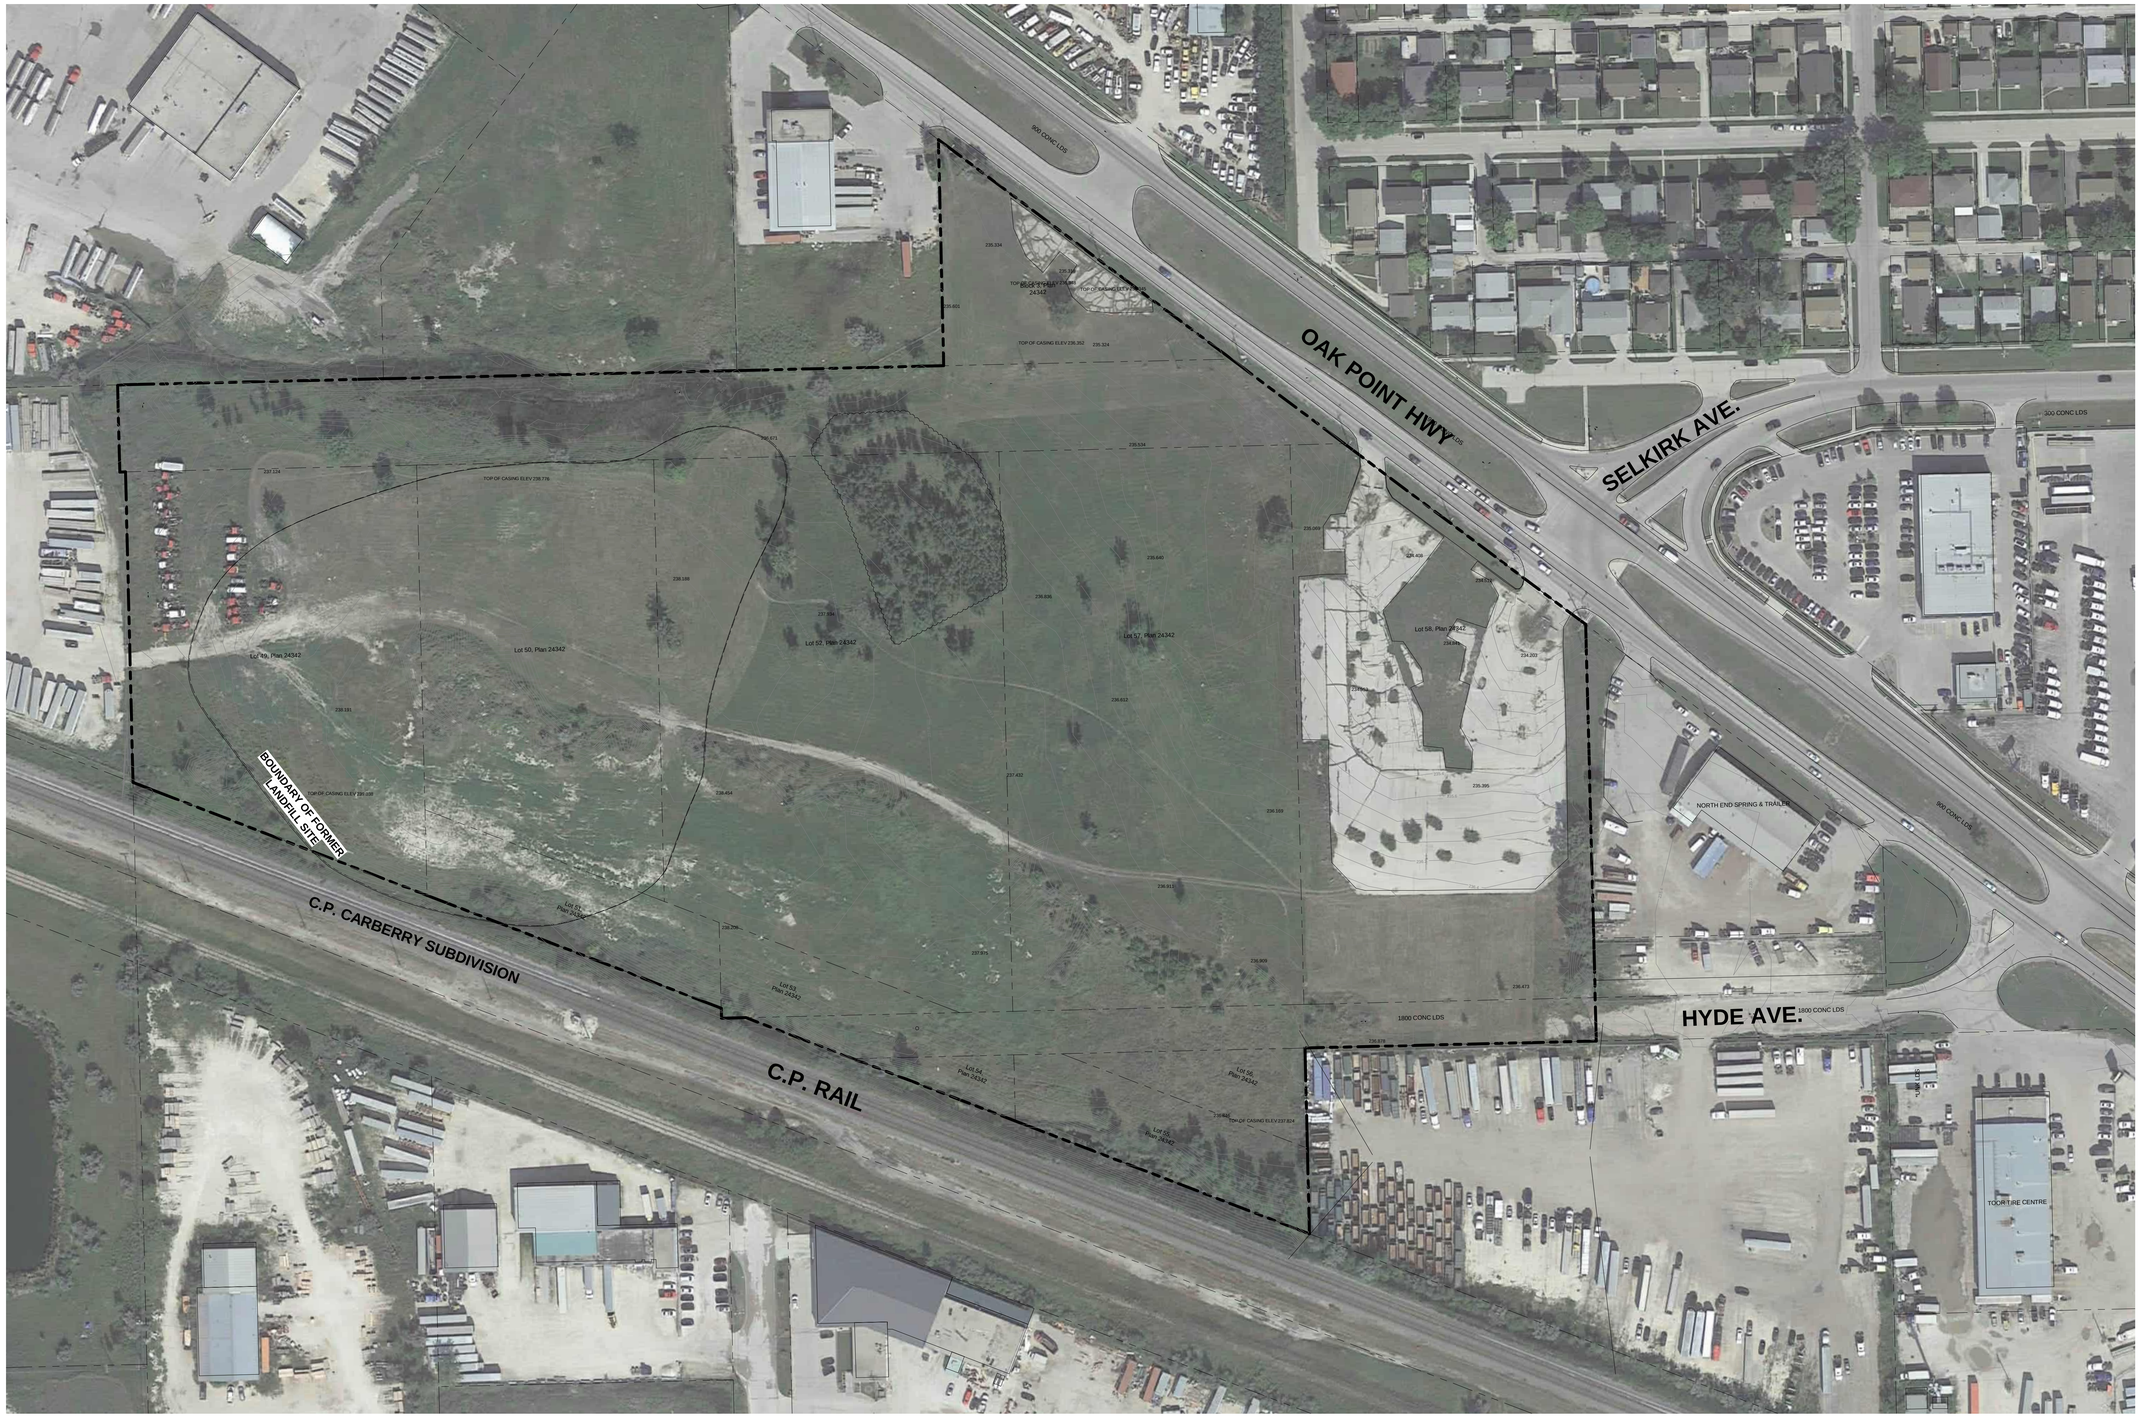

1 | SITE PLAN - EXISTING - AERIAL
00-AS001 | SCALE: 1 : 750

AECOM

PROJECT
WINNIPEG TRANSIT NORTH GARAGE REPLACEMENT
100 Oak Point Hwy, Winnipeg, MB R2R 1V1

CLIENT

Winnipeg

City of Winnipeg
510 Main St.
Winnipeg, MB R3B 1B9
1.877.311.4974

Winnipeg Transit
B-414 Osborne St.
Winnipeg, MB R3L 2A1

CONSULTANT

AECOM CANADA ULC
99 Commerce Dr,
Winnipeg, MB R3P 0Y7

REGISTRATION

ISSUE/REVISION

I/R	DATE	DESCRIPTION
0	02/19/2025	ISSUED FOR TENDER
C	12/06/2024	ISSUED FOR 66% DESIGN RESUBMISSION
B	08/12/2024	ISSUED FOR 66% DESIGN
A	03/28/2024	ISSUED FOR SCHEMATIC DESIGN

PROJECT NUMBER
60721079

SHEET TITLE
SITE PLAN - EXISTING - AERIAL

SHEET NUMBER
00-AS001

This drawing has been prepared for the use of AECOM's client and may not be used, reproduced or relied upon by third parties, except as agreed by AECOM and its client, as required by law or for use by governmental reviewing agencies. AECOM accepts no responsibility, and denies any liability whatsoever, to any party that modifies this drawing without AECOM's express written consent. Do not scale this document. All measurements must be obtained from the stated dimensions.

Last Plotted: 2025-02-17 2:51:53 PM
Filename: ...Autodesk Docs://IBP-AMER (CAN) 60721079-Winnipeg North Transit Garage Replacement/60721079-Winnipeg Transit North Garage-A-SITE.rvt
Printed on 30% Post-Consumer Recycled Content Paper

©2018 AECOM Corporation

Project Management Initials:
Designer: Designer Checked: Checker Approved: Approver A0 33.1"x46.8"
Last Printed: 2025-01-17 2:32:35 PM
Filename: ...\Autodesk Docs://IBP-AMER (CAN) 60721079 Winnipeg North Transit Garage Replacement/60721079-Winnipeg Transit North Garage-A-SITE.rvt

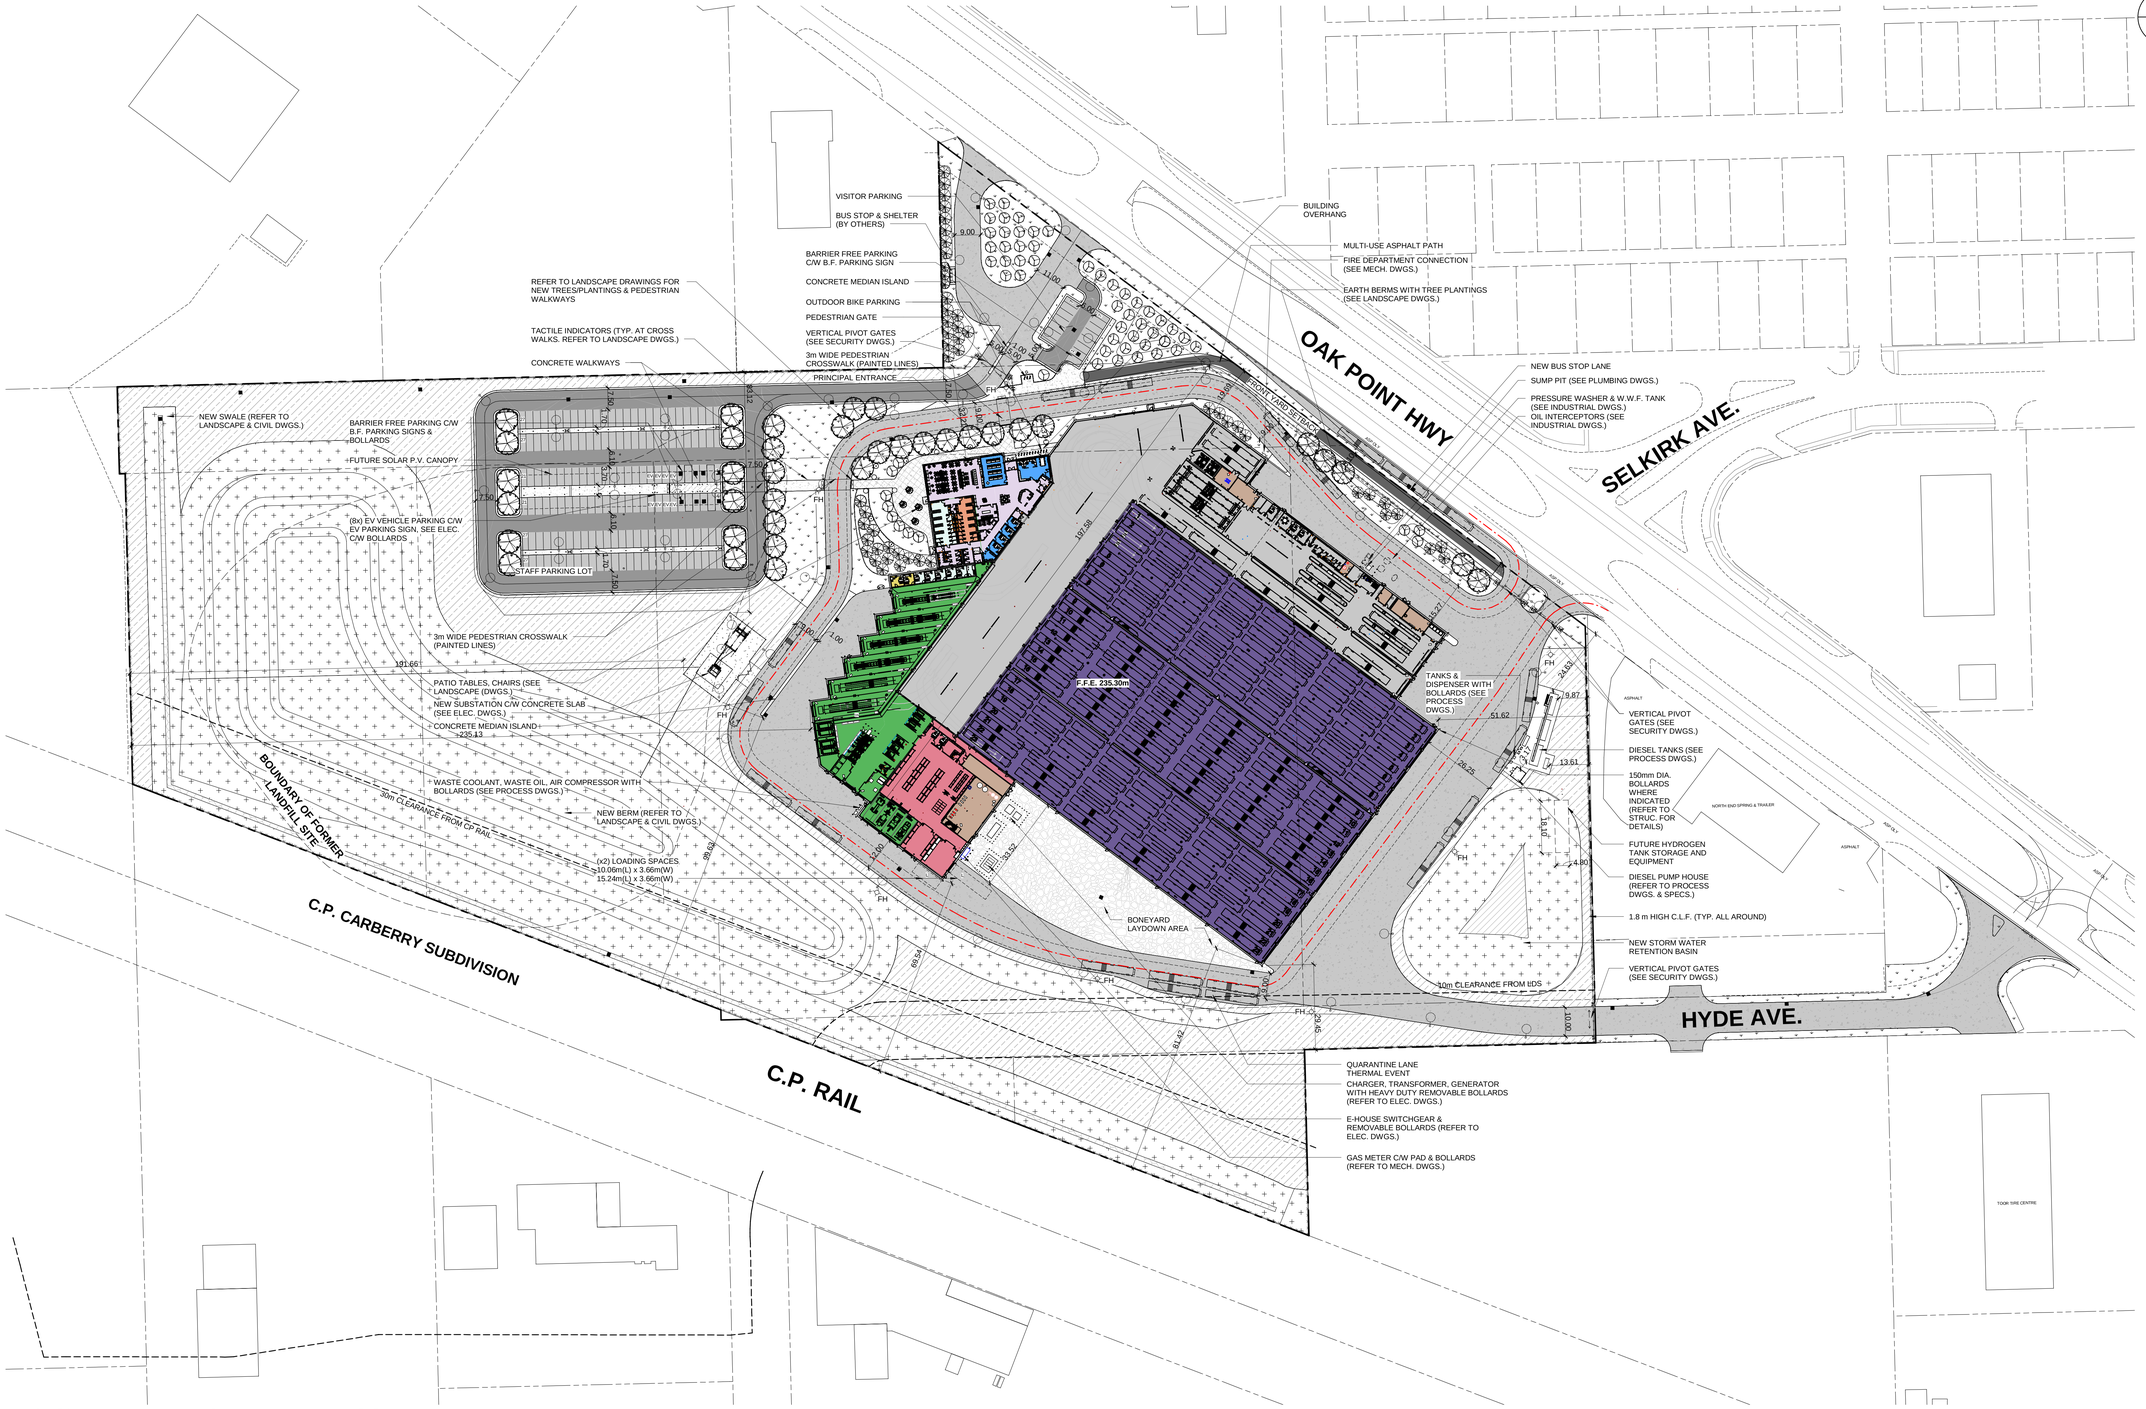

1 | SITE PLAN - PHASE 1 - NEW - PROGRAM

00-AS101 | SCALE: 1 : 750

GENERAL NOTE:
ARCHITECTURAL SITE PLAN DRAWINGS TO BE READ IN CONJUNCTION WITH TO CIVIL, ELECTRICAL & LANDSCAPE SITE PLAN DWGS.

LEGEND

- NEW SOD
- NATIVE PRAIRIE MEADOW SEED MIXTURE
- NATIVE SLOPE/HILLSIDE SEED MIX
- CONTINUOUS MULCH BED
- SWM POND MIX DRAINAGE CHANNEL SEED MIX
- SWM POND MIX WET/DRY SEED MIX
- NEW GRANULAR
- HEAVY DUTY ASPHALT (PARKING AISLES)
- LOW DUTY ASPHALT (PARKING SPACES)
- ASHPALT MULTI-PATH
- NEW CONCRETE PAVEMENT
- NEW CONCRETE SIDEWALK
- NEW COLOURED CONCRETE SIDEWALK
- NEW GRAVEL
- PROPERTY LINE
- FH — FIRE HYDRANT
- FIRE ROUTE - 6m WIDE CLEARANCE & 12m RADIUS
- BLOCK HEATERS
- EV CHARGER (SEE ELEC. DWGS.) C/W PARKING SIGN
- LIGHT FIXTURE (SEE ELEC. DWGS.)
- BUS STORAGE GARAGE
- DRIVER'S AREA
- MAINTENANCE - VEHICLE SYSTEMS - SUPPORT
- MAINTENANCE FACILITY
- MAINTENANCE-VECHILES SYSTEMS-SHOPS
- MEP
- OPERATIONS
- SERVICE VEHICLES
- SHARED/COMMON SPACES
- STORES AND PARTS

Printed on 30 Post-Consumer Recycled Content Paper

AECOM

PROJECT
WINNIPEG TRANSIT NORTH GARAGE REPLACEMENT
100 Oak Point Hwy, Winnipeg, MB R2R 1V1

CLIENT

Winnipeg
City of Winnipeg
510 Main St.
Winnipeg, MB R3B 1B9
1.877.311.4974

Winnipeg Transit
B-414 Osborne St.
Winnipeg, MB R3L 2A1

CONSULTANT

AECOM CANADA ULC
99 Commerce Dr,
Winnipeg, MB R3P 0Y7

REGISTRATION

ISSUE/REVISION

I/R	DATE	DESCRIPTION
0	02/19/2025	ISSUED FOR TENDER
C	12/06/2024	ISSUED FOR 66% DESIGN RESUBMISSION
B	08/12/2024	ISSUED FOR 66% DESIGN
A	03/28/2024	ISSUED FOR SCHEMATIC DESIGN

PROJECT NUMBER
60721079

SHEET TITLE
SITE PLAN - NEW - PROGRAM

SHEET NUMBER
00-AS101

This drawing has been prepared for the use of AECOM's client and may not be used, reproduced or relied upon by third parties, except as agreed by AECOM and its client, as required by law or for use by governmental reviewing agencies. AECOM accepts no responsibility, and denies any liability whatsoever, to any party that modifies this drawing without AECOM's express written consent. Do not scale this document. All measurements must be obtained from the stated dimensions.
©2018 AECOM Corporation

Project Management Initials:
Designer: Designer Checked: Checker Approved: Approver A0 33.1"x46.8"
Last Printed: 2025-02-19 9:41:01 AM
Filename: Autodesk Docs://BP-AMER (CAN) 60721079-Winnipeg North Transit Garage Replacement/60721079-Winnipeg North Transit Garage-A_DO.rvt
Printed on: 30% Post-Consumer Recycled Content Paper

WALL TYPES

TYPE MARK		ASSEMBLY DESCRIPTION	FIRE RATING	THICKNESS (mm)	ULC	COMMENTS
M90		90mm CMU BLOCK	52 MINUTES MIN.	90	CCMPA - FIRE PERFORMANCE	
M140		140mm CMU BLOCK	71 MINUTES MIN.	140	CCMPA - FIRE PERFORMANCE	
M14A		140mm CMU BLOCK		140		3000mm HEIGHT
M190		190mm CMU BLOCK	1HR, 1.5HR OR 2HR FIRE SEPARATION	190	ULC U905 & CCMPA - FIRE PERFORMANCE	
M19A		190mm CMU BLOCK		190		3600mm HEIGHT
M290		290mm CMU BLOCK	2HR FIRE WALL	290	CCMPA - FIREWALLS	
M29A		290mm CMU BLOCK		290		3600mm HEIGHT
M29B		290mm CMU BLOCK		290		4200mm HEIGHT
S3		16mm ABUSE RESISTANT GYPSUM BOARD 42mm METAL STUD AT 610mm O/C	-	58	-	EXTEND 150mm ABOVE CEILING OR TO U/S OF DECK IF EXPOSED DECK
S4		16mm ABUSE RESISTANT GYPSUM BOARD 92mm METAL STUD AT 610mm O/C	-	108	-	
S4A		16mm ABUSE RESISTANT GYPSUM BOARD 92mm METAL STUD AT 610mm O/C	-	108	-	EXTEND 150mm ABOVE CEILING OR TO U/S OF DECK IF EXPOSED DECK
S4B		16mm WATERPROOF CEMENT BOARD WATERPROOFING MEMBRANE 92mm METAL STUD AT 610mm O/C	-	108	-	
S5		16mm ABUSE RESISTANT GYPSUM BOARD (x2) LAYERS OF 152mm METAL STUD 16mm ABUSE RESISTANT GYPSUM BOARD	-	336	-	3350mm HEIGHT
S10		16mm ABUSE RESISTANT GYPSUM BOARD 92mm METAL STUD AT 610mm O/C 16mm ABUSE RESISTANT GYPSUM BOARD	-	124	-	
S10A		16mm ABUSE RESISTANT GYPSUM BOARD 92mm METAL STUD AT 610mm O/C 16mm ABUSE RESISTANT GYPSUM BOARD	-	124	-	EXTEND 150mm ABOVE CEILING
S10B		16mm WATERPROOF CEMENT BOARD (SHOWER SIDE) WATERPROOFING MEMBRANE (SHOWER SIDE) 92mm METAL STUD AT 610mm O/C 16mm ABUSE RESISTANT GYPSUM BOARD	-	124	-	EXTEND 150mm ABOVE CEILING
S10C		16mm WATERPROOF CEMENT BOARD (SHOWER SIDE) WATERPROOFING MEMBRANE (SHOWER SIDE) 92mm METAL STUD AT 610mm O/C 16mm ABUSE RESISTANT GYPSUM BOARD	-	124	-	
S11		16mm ABUSE RESISTANT GYPSUM BOARD 152mm METAL STUD AT 610mm O/C 16mm ABUSE RESISTANT GYPSUM BOARD	-	184	-	
S11A		16mm ABUSE RESISTANT GYPSUM BOARD 152mm METAL STUD AT 610mm O/C 16mm ABUSE RESISTANT GYPSUM BOARD	-	184	-	2400mm HEIGHT
S12		16mm TYPE 'X' GYPSUM BOARD 152mm METAL STUD AT 610mm O/C 16mm TYPE 'X' GYPSUM BOARD	1HR F.R.R.	184	UL Des U419 - FIRE PERFORMANCE	
S20		(x2) LAYERS OF 16mm TYPE 'X' GYPSUM BOARD 92mm METAL STUD AT 610mm O/C AND FILL BETWEEN STUDS WITH 76mm MINERAL FIBRE INSULATION 12mm RESILIENT CHANNELS (x2) LAYERS OF 16mm TYPE 'X' GYPSUM BOARD	2HR F.R.R.	168	UL U453	STC 55 - 58
S24		19mm TYPE 'X' GYPSUM BOARD 100mm C-H STUDS (0.5mm Ga) AT 610mm O/C AND FILL BETWEEN STUDS WITH 76mm MINERAL WOOL INSULATION 25mm GYPSUM SHAFT LINER PANEL	2HR F.R.R.	121	ULC U452	STC 51
EW1		38mm PREFINISHED METAL PANEL 22mm AIRSPACE 200mm SEMI-RIGID INSULATION (R-34) WITH THERMAL ISOLATION CLIPS & ANGLES SELF ADHERED PERMEABLE AIR AND VAPOUR BARRIER (AVB) 190mm CMU BLOCK	-	450	-	
EW1A		38mm PREFINISHED METAL PANEL 22mm AIRSPACE 200mm SEMI-RIGID INSULATION (R-34) WITH THERMAL ISOLATION CLIPS & ANGLES SELF ADHERED PERMEABLE AIR AND VAPOUR BARRIER (AVB) 290mm CMU BLOCK	-	550	-	
EW2		38mm PREFINISHED METAL PANEL 22mm AIRSPACE 175mm SEMI-RIGID INSULATION (R-30) WITH THERMAL ISOLATION CLIPS & ANGLES SELF ADHERED PERMEABLE AIR AND VAPOUR BARRIER (AVB) 16mm FIBERGLASS MAT GYPSUM SHEATHING 152mm STRUC. METAL STUD AT 406mm O.C. (MAX.) AND FILL BETWEEN STUDS WITH 152mm SEMI-RIGID BATT INSULATION (R-25) 16mm ABUSE RESISTANT GYPSUM BOARD	-	420	-	
EW4		38mm PREFINISHED METAL PANEL 28mm AIRSPACE 200mm SEMI-RIGID INSULATION (R-34) WITH THERMAL ISOLATION CLIPS & ANGLES SELF ADHERED PERMEABLE AIR AND VAPOUR BARRIER (AVB) 16mm FIBERGLASS MAT GYPSUM SHEATHING 152mm STRUC. METAL STUD AT 406mm O.C. (MAX.) 16mm ABUSE RESISTANT GYPSUM BOARD	-	450	-	
EW5		38mm PREFINISHED METAL PANEL 22mm AIRSPACE 200mm SEMI-RIGID INSULATION (R-34) WITH THERMAL ISOLATION CLIPS & ANGLES SELF ADHERED PERMEABLE AIR AND VAPOUR BARRIER (AVB) 190mm CMU BLOCK (NOTE: READ IN CONJUNCTION WITH 'EW6' WALL TYPE FOR WALL ABOVE)	-	450	-	4200mm HEIGHT
EW6		38mm PREFINISHED METAL PANEL 28mm AIRSPACE 200mm SEMI-RIGID INSULATION (R-34) WITH THERMAL ISOLATION CLIPS & ANGLES SELF ADHERED PERMEABLE AIR AND VAPOUR BARRIER (AVB) 16mm FIBERGLASS MAT GYPSUM SHEATHING 152mm STRUC. METAL STUD AT 406mm O.C. (MAX.) 16mm ABUSE RESISTANT GYPSUM BOARD (NOTE: READ IN CONJUNCTION WITH 'EW5' WALL TYPE FOR WALL BELOW)	-	450	-	B/O WALL 4200mm A.F.F. TO PARAPET
EW10		METAL FLASHING 16mm FIBREGLASS MAT GYPSUM SHEATHING 152mm STRUCTURAL METAL STUDS AT 405mm O/C SELF ADHERED PERMEABLE AIR AND VAPOUR BARRIER (AVB) 16mm FIBREGLASS MAT GYPSUM SHEATHING	-	185	-	

BELOW GRADE WALL TYPES

TYPE MARK		ASSEMBLY DESCRIPTION	THICKNESS (mm)	ULC	COMMENTS
B1		100mm THICK RIGID INSULATION WITH 8mm CONCRETE FINISH (EXTENDING DOWN 600mm FROM T/O CURB) & 50mm THICK RIGID INSULATION (FROM B/O GRADE BEAM TO U/S OF 100mm THICK INSULATION) DAMPROOFING GRADE BEAM (SEE STRUC. DWGS.)	358	-	

PARAPET TYPES

TYPE MARK		ASSEMBLY DESCRIPTION	THICKNESS (mm)	ULC	COMMENTS
P1		TORCHED DOWN 2-PLY MOD. BIT. ROOF MEMBRANE 16mm FIBREGLASS MAT GYPSUM SHEATHING 92mm STRUC. METAL STUDS FILLED WITH 92mm SEMI-RIGID BATT INSULATION AIR/VAPOUR BARRIER REFER TO DETAIL FOR WALL TYPE BEHIND 'P1' WALL	115	-	
P2		TORCHED DOWN 2-PLY MOD. BIT. ROOF MEMBRANE 16mm FIBREGLASS MAT GYPSUM SHEATHING 152mm STRUC. METAL STUDS FILLED WITH 152mm SEMI-RIGID BATT INSULATION REFER TO DETAIL FOR WALL TYPE BEHIND 'P2' WALL	175	-	
P3		38mm PREFINISHED METAL PANEL 22mm AIRSPACE 175mm SEMI-RIGID INSULATION (R-30) WITH THERMAL ISOLATION CLIPS & ANGLES 16mm FIBERGLASS MAT GYPSUM SHEATHING 152mm STRUC. METAL STUD AT 406mm O.C. (MAX.) AND FILL BETWEEN STUDS WITH 152mm SEMI-RIGID BATT INSULATION (R-25) 16mm FIBERGLASS MAT GYPSUM SHEATHING AIR/VAPOUR BARRIER 16mm FIBERGLASS MAT GYPSUM SHEATHING TORCHED DOWN 2-PLY MOD. BIT. ROOF MEMBRANE	426	-	
P4		TORCHED DOWN 2-PLY MOD. BIT. ROOF MEMBRANE 16mm FIBREGLASS MAT GYPSUM SHEATHING SELF ADHERED PERMEABLE AIR AND VAPOUR BARRIER (AVB) 16mm FIBREGLASS MAT GYPSUM SHEATHING 152mm STRUCTURAL METAL STUD 16mm FIBREGLASS MAT GYPSUM SHEATHING SELF ADHERED PERMEABLE AIR AND VAPOUR BARRIER (AVB) METAL FLASHING	192	-	
P5		TORCHED DOWN 2-PLY MOD. BIT. ROOF MEMBRANE 16mm FIBREGLASS MAT GYPSUM SHEATHING 152mm STRUCTURAL METAL STUD FILLED WITH 152mm SEMI-RIGID BATT INSULATION 16mm FIBREGLASS MAT GYPSUM SHEATHING REFER TO DETAIL IF THERE IS WALL TYPE BEHIND 'P5' WALL	190	-	
P6		38mm PREFINISHED METAL PANEL 28mm AIRSPACE 200mm SEMI-RIGID INSULATION (R-34) WITH THERMAL ISOLATION CLIPS & ANGLES SELF ADHERED PERMEABLE AIR AND VAPOUR BARRIER (AVB) 16mm FIBERGLASS MAT GYPSUM SHEATHING 152mm STRUC. METAL STUD AT 406mm O.C. (MAX.). FILLED WITH 152mm SEMI-RIGID BATT INSULATION 16mm FIBREGLASS MAT GYPSUM SHEATHING SELF ADHERED PERMEABLE AIR AND VAPOUR BARRIER (AVB) 16mm FIBREGLASS MAT GYPSUM SHEATHING TORCHED DOWN 2-PLY MOD. BIT. ROOF MEMBRANE	-	457	-

FLOOR TYPES

TYPE MARK		ASSEMBLY DESCRIPTION	FIRE RATING	THICKNESS (mm)	ULC	COMMENTS
F1		300mm CONCRETE FLOOR SLAB VAPOUR BARRIER (SEE STRUC. DWGS. FOR SLAB & GRANULARS)	-	300	-	
F2		150mm CONCRETE FLOOR SLAB VAPOUR BARRIER (SEE STRUC. DWGS. FOR SLAB & GRANULARS)	-	150	-	
F3		102mm CONCRETE TOPPING ON 38mm STEEL DECK (SEE STRUC. DWGS.) SPRAY U/S OF DECK & ALL STRUCT. STEEL FRAMING SUPPORTING SLAB	1HR	140	ULS DEC. D902	
F4		102mm CONCRETE TOPPING ON 38mm STEEL DECK (SEE STRUC. DWGS.) SPRAY U/S OF DECK & ALL STRUCT. STEEL FRAMING SUPPORTING SLAB	2HR	140	ULS DEC. D902	
F5		38mm STEEL DECK (SEE STRUC. DWGS.)		38		

ROOF TYPES

TYPE MARK		ASSEMBLY DESCRIPTION	COMMENTS
R1		TORCHED DOWN 2-PLY MOD. BIT. ROOF MEMBRANE C/W 7mm ASPHALTIC OVERLAY PROTECTION BOARD REFER TO ROOF PLAN FOR ROOF CRICKET LOCATIONS 275mm POLYISOCYANURATE INSULATION (R60. MIN.) VAPOUR RETARDER 16mm FIBREGLASS MAT GYPSUM SHEATHING SLOPED ACOUSTIC METAL DECK (SEE STRUC. DWGS.)	
R2		TORCHED DOWN 2-PLY MOD. BIT. ROOF MEMBRANE C/W 7mm ASPHALTIC OVERLAY PROTECTION BOARD REFER TO ROOF PLAN FOR ROOF CRICKET LOCATIONS 230mm POLYISOCYANURATE INSULATION (R50 MIN.) VAPOUR RETARDER 16mm FIBREGLASS MAT GYPSUM SHEATHING SLOPED ACOUSTIC METAL DECK (SEE STRUC. DWGS.)	
R3		TORCHED DOWN 2-PLY MOD. BIT. ROOF MEMBRANE C/W 7mm ASPHALTIC OVERLAY PROTECTION BOARD REFER TO ROOF PLAN FOR TAPERED INSULATION & ROOF CRICKET LOCATIONS 230mm POLYISOCYANURATE INSULATION (R50 MIN.) VAPOUR RETARDER 16mm FIBREGLASS MAT GYPSUM SHEATHING FLAT ACOUSTIC METAL DECK (SEE STRUC. DWGS.)	
R4		TORCHED DOWN 2-PLY MOD. BIT. ROOF MEMBRANE C/W 7mm ASPHALTIC OVERLAY PROTECTION BOARD (x2) LAYERS OF 16mm CEMENT ROOF BOARD SLOPED 2% MIN. VAPOUR RETARDER 16mm CEMENT ROOF BOARD FLAT ACOUSTIC METAL DECK (SEE STRUC. DWGS.) 200mm MINERAL WOOL INSULATION 16mm CEMENT ROOF BOARD 152mm METAL STUD	

CEILING TYPES

TYPE MARK		ASSEMBLY DESCRIPTION	FIRE RATING	THICKNESS (mm)	ULC	COMMENTS
AT1		610 x 1220mm ACOUSTIC CEILING TILES & T-BAR METAL SUSPENSION SYSTEM	-	52	-	
AT2		610 x 1220mm ACCOUSTIC CEILING TILES (HIGH NRC/HIGH-CAC) & T-BAR METAL SUSPENSION SYSTEM	-	102	-	
GB1		16mm ABUSE RESISTANT GYPSUM BOARD METAL SUSPENSION SYSTEM	-	108	-	
LC2		LINEAR PAN (PERFORATED) ACOUSTIC BACKING FELT T-BAR METAL SUSPENSION SYSTEM	-	63.5	-	

SOFFIT TYPES

TYPE MARK		ASSEMBLY DESCRIPTION	FIRE RATING	THICKNESS (mm)	ULC	COMMENTS
LC1		LINEAR PAN T-BAR METAL SUSPENSION SYSTEM	-	63.5	-	
S2		38mm PREFINISHED METAL PANEL (AD300) (MC3) 22mm METAL FURRING CHANNEL (VERTICAL)(MAINTAIN AIRSPACE) 175mm SEMI-RIGID INSULATION (R-30) WITH THERMAL ISOLATION CLIPS & ANGLES SELF ADHERED PERMEABLE AIR AND VAPOUR BARRIER (AVB) 16mm FIBERGLASS MAT GYPSUM SHEATHING 152mm METAL STUD AT 406mm O.C. AND FILL BETWEEN STUDS WITH 152mm SEMI-RIGID INSULATION (R-25)	-	403	-	

GENERAL NOTES:

1. INTERIOR WALL PARTITIONS TO BE FULL HEIGHT AND EXTEND TO U/S OF DECK UNLESS NOTED OTHERWISE.
2. PROVIDE BULLNOSE BLOCK FOR ALL EXPOSED VERTICAL, HORIZONTAL CORNERS FOR CMU WALL.
3. ROUGH OPENING FOR ALL INTERIOR DOORS TO BE 100mm FROM INSIDE FACE OF ADJACENT WALL UNLESS NOTED OTHERWISE.
4. PROVIDE STRUCTURAL METAL STUDS FOR ALL EXTERIOR METAL STUD WALLS.. SPACING TO BE DESIGNED BY METAL STUD SUPPLIER. SHOP DRAWINGS TO BE PROVIDED THAT ARE STAMPED BY ENGINEER LICENSED TO PRACTISE IN WINNIPEG.

This drawing has been prepared for the use of AECOM's client and may not be used, reproduced or relied upon by third parties, except as agreed by AECOM and the client, as required by law or for use by governmental reviewing agencies. AECOM accepts no responsibility, and denies any liability whatsoever, to any party that modifies this drawing without AECOM's express written consent. Do not scale this document. All measurements must be obtained from the stated dimensions.

AECOM

PROJECT
WINNIPEG NORTH GARAGE REPLACEMENT
100 Oak Point Hwy, Winnipeg, MB R2R 1V1

CLIENT
Winnipeg
City of Winnipeg
510 Main St.
Winnipeg, MB R3B 1B9
1.877.311.4974

Winnipeg Transit
B-414 Osborne St.
Winnipeg, MB R3L 2A1

CONSULTANT
AECOM CANADA ULC
99 Commerce Dr,
Winnipeg, MB R3P 0Y7

REGISTRATION

ISSUE/REVISION

I/R	DATE	DESCRIPTION
0	02/19/2025	ISSUED FOR TENDER
C	12/06/2024	ISSUED FOR 66% DESIGN RESUBMISSION
B	08/12/2024	ISSUED FOR 66% DESIGN

PROJECT NUMBER
60721079

SHEET TITLE
BUILDING INFORMATION SHEET

SHEET NUMBER
00-A-001

©2018 AECOM Corporation

Project Management Initials:
Designer: Designer Checked: Checker Approved: Approver A0 33.1"x46.8"
Last Plotted: 2025-02-17 6:46:01 PM
Filename: Autodesk Docs://BP-AMER (CAN) 60721079 Winnipeg North Transit Garage Replacement/60721079 Winnipeg Transit North Garage-A_R20.rvt

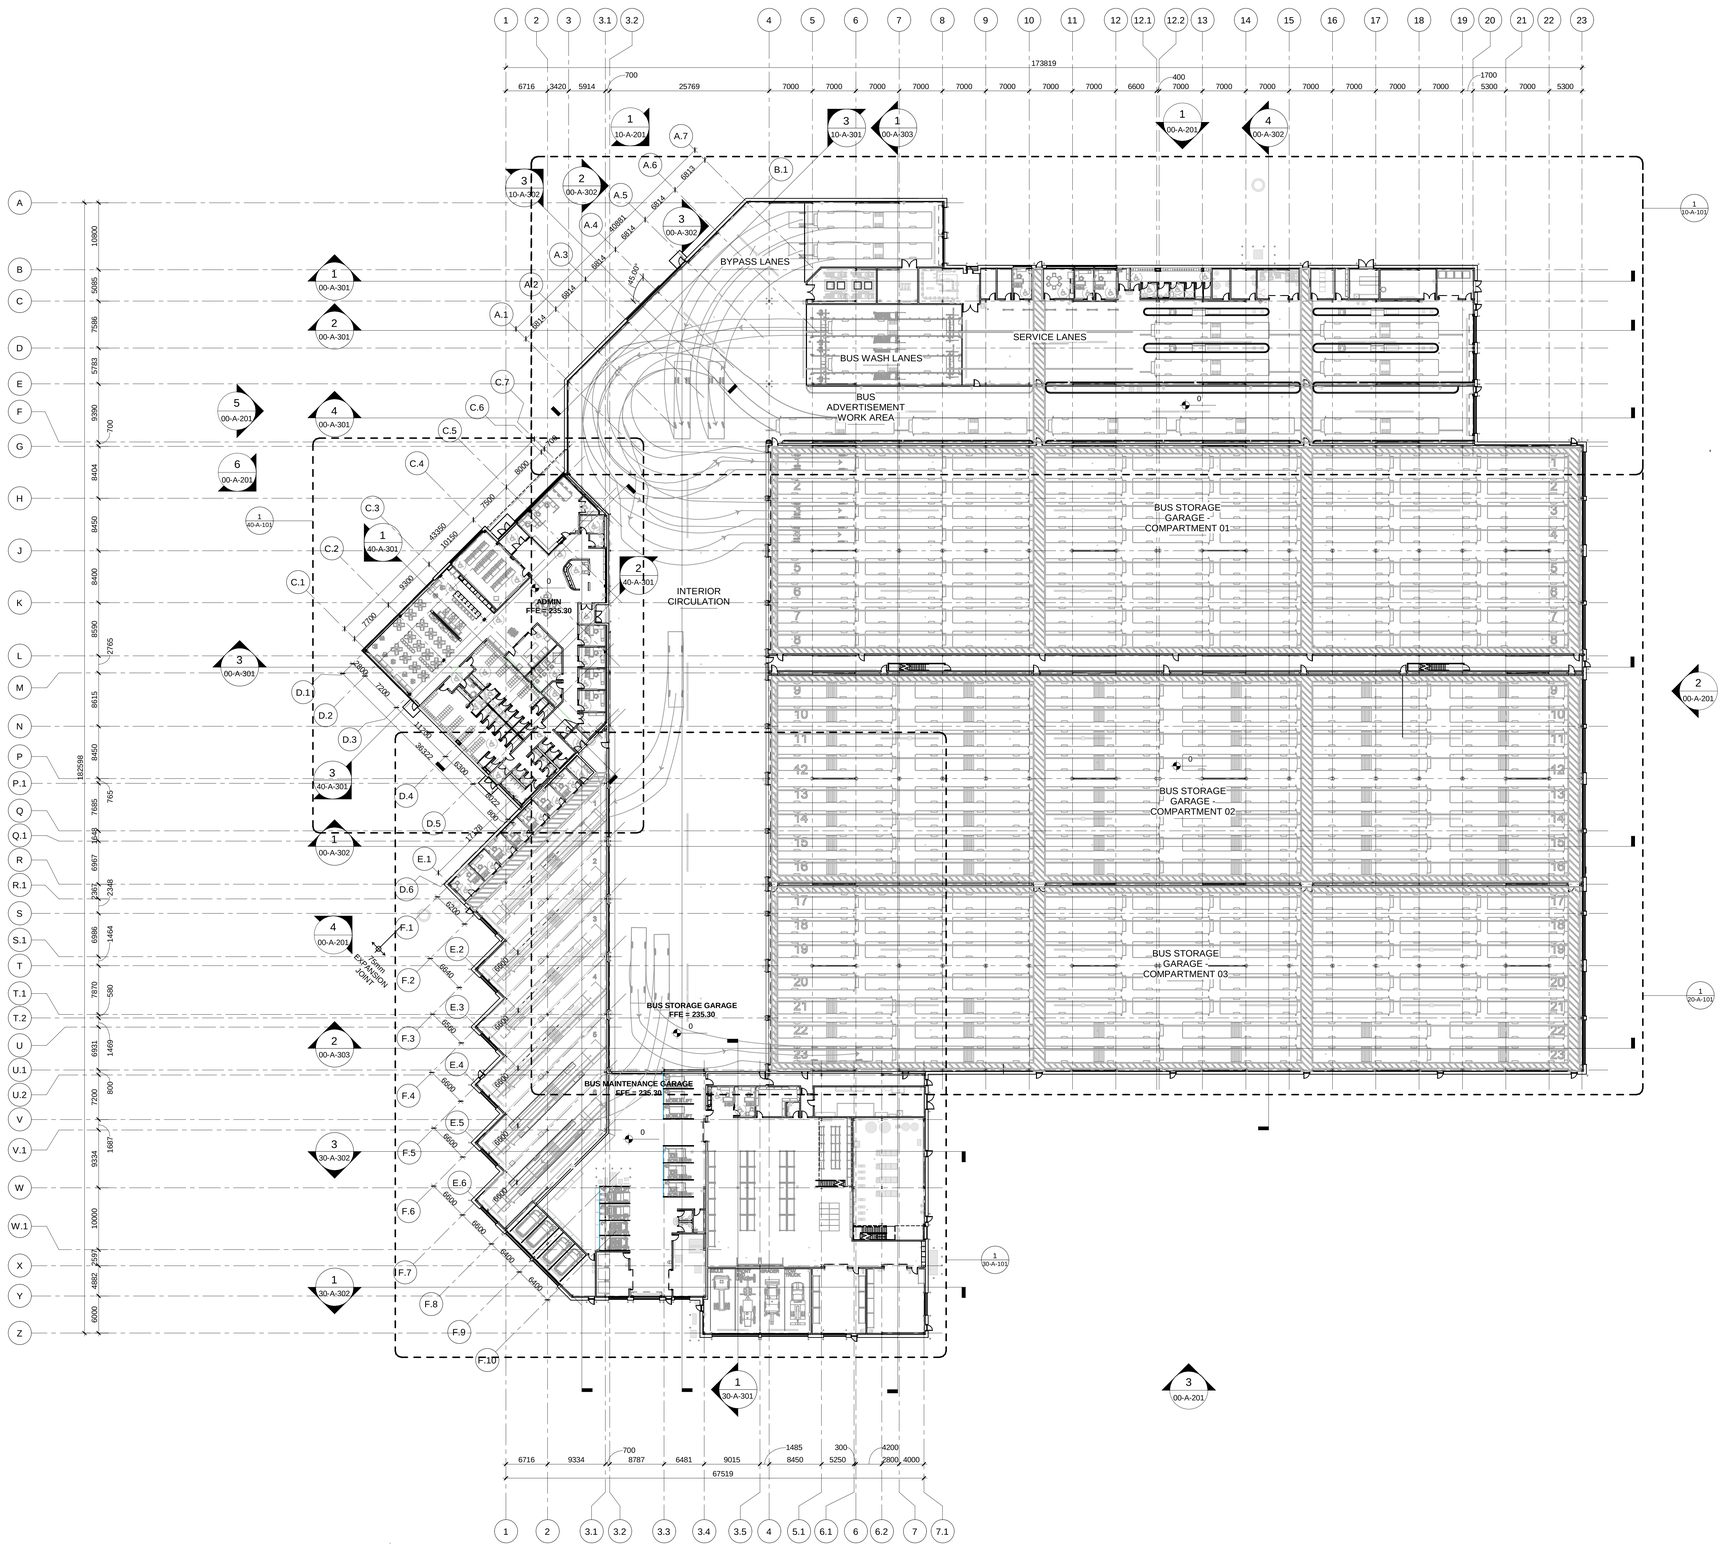

1 | GROUND FLOOR PLAN

00-A-101 | REF: 00-A-201 | SCALE: 1 : 350

Printed on 30% Post-Consumer Recycled Content Paper

This drawing has been prepared for the use of AECOM's client and may not be used, reproduced or relied upon by third parties, except as agreed by AECOM and its client, as required by law or for use by governmental reviewing agencies. AECOM accepts no responsibility, and denies any liability whatsoever, to any party that modifies this drawing without AECOM's express written consent. Do not scale this document. All measurements must be obtained from the stated dimensions.

AECOM

PROJECT

WINNIPEG NORTH GARAGE REPLACEMENT
100 Oak Point Hwy, Winnipeg, MB R2R 1V1

CLIENT

Winnipeg
City of Winnipeg
510 Main St.
Winnipeg, MB R3B 1B9
1.877.311.4974

Winnipeg Transit
B-414 Osborne St.
Winnipeg, MB R3L 2A1

CONSULTANT

AECOM CANADA ULC
99 Commerce Dr,
Winnipeg, MB R3P 0Y7

REGISTRATION

ISSUE/REVISION

0	02/19/2025	ISSUED FOR TENDER
C	12/06/2024	ISSUED FOR 66% DESIGN RESUBMISSION
B	08/12/2024	ISSUED FOR 66% DESIGN
A	03/28/2024	ISSUED FOR SCHEMATIC DESIGN
I/R	DATE	DESCRIPTION

PROJECT NUMBER

60721079

SHEET TITLE

GROUND FLOOR PLAN

SHEET NUMBER

00-A-101

©2018 AECOM Corporation

Project Management Initials:
Designer: Designer Checked: Checker Approved: Approver A0 33.1"x46.8"
Last Printed: 2025-02-17 6:45:39 PM
Filename: Autodesk Docs://8P-AMER (CAN) 60721079 Winnipeg North Transit Garage Replacement/60721079 Winnipeg Transit North Garage_A_DO.rvt
Printed on 30% Post-Consumer Recycled Content Paper

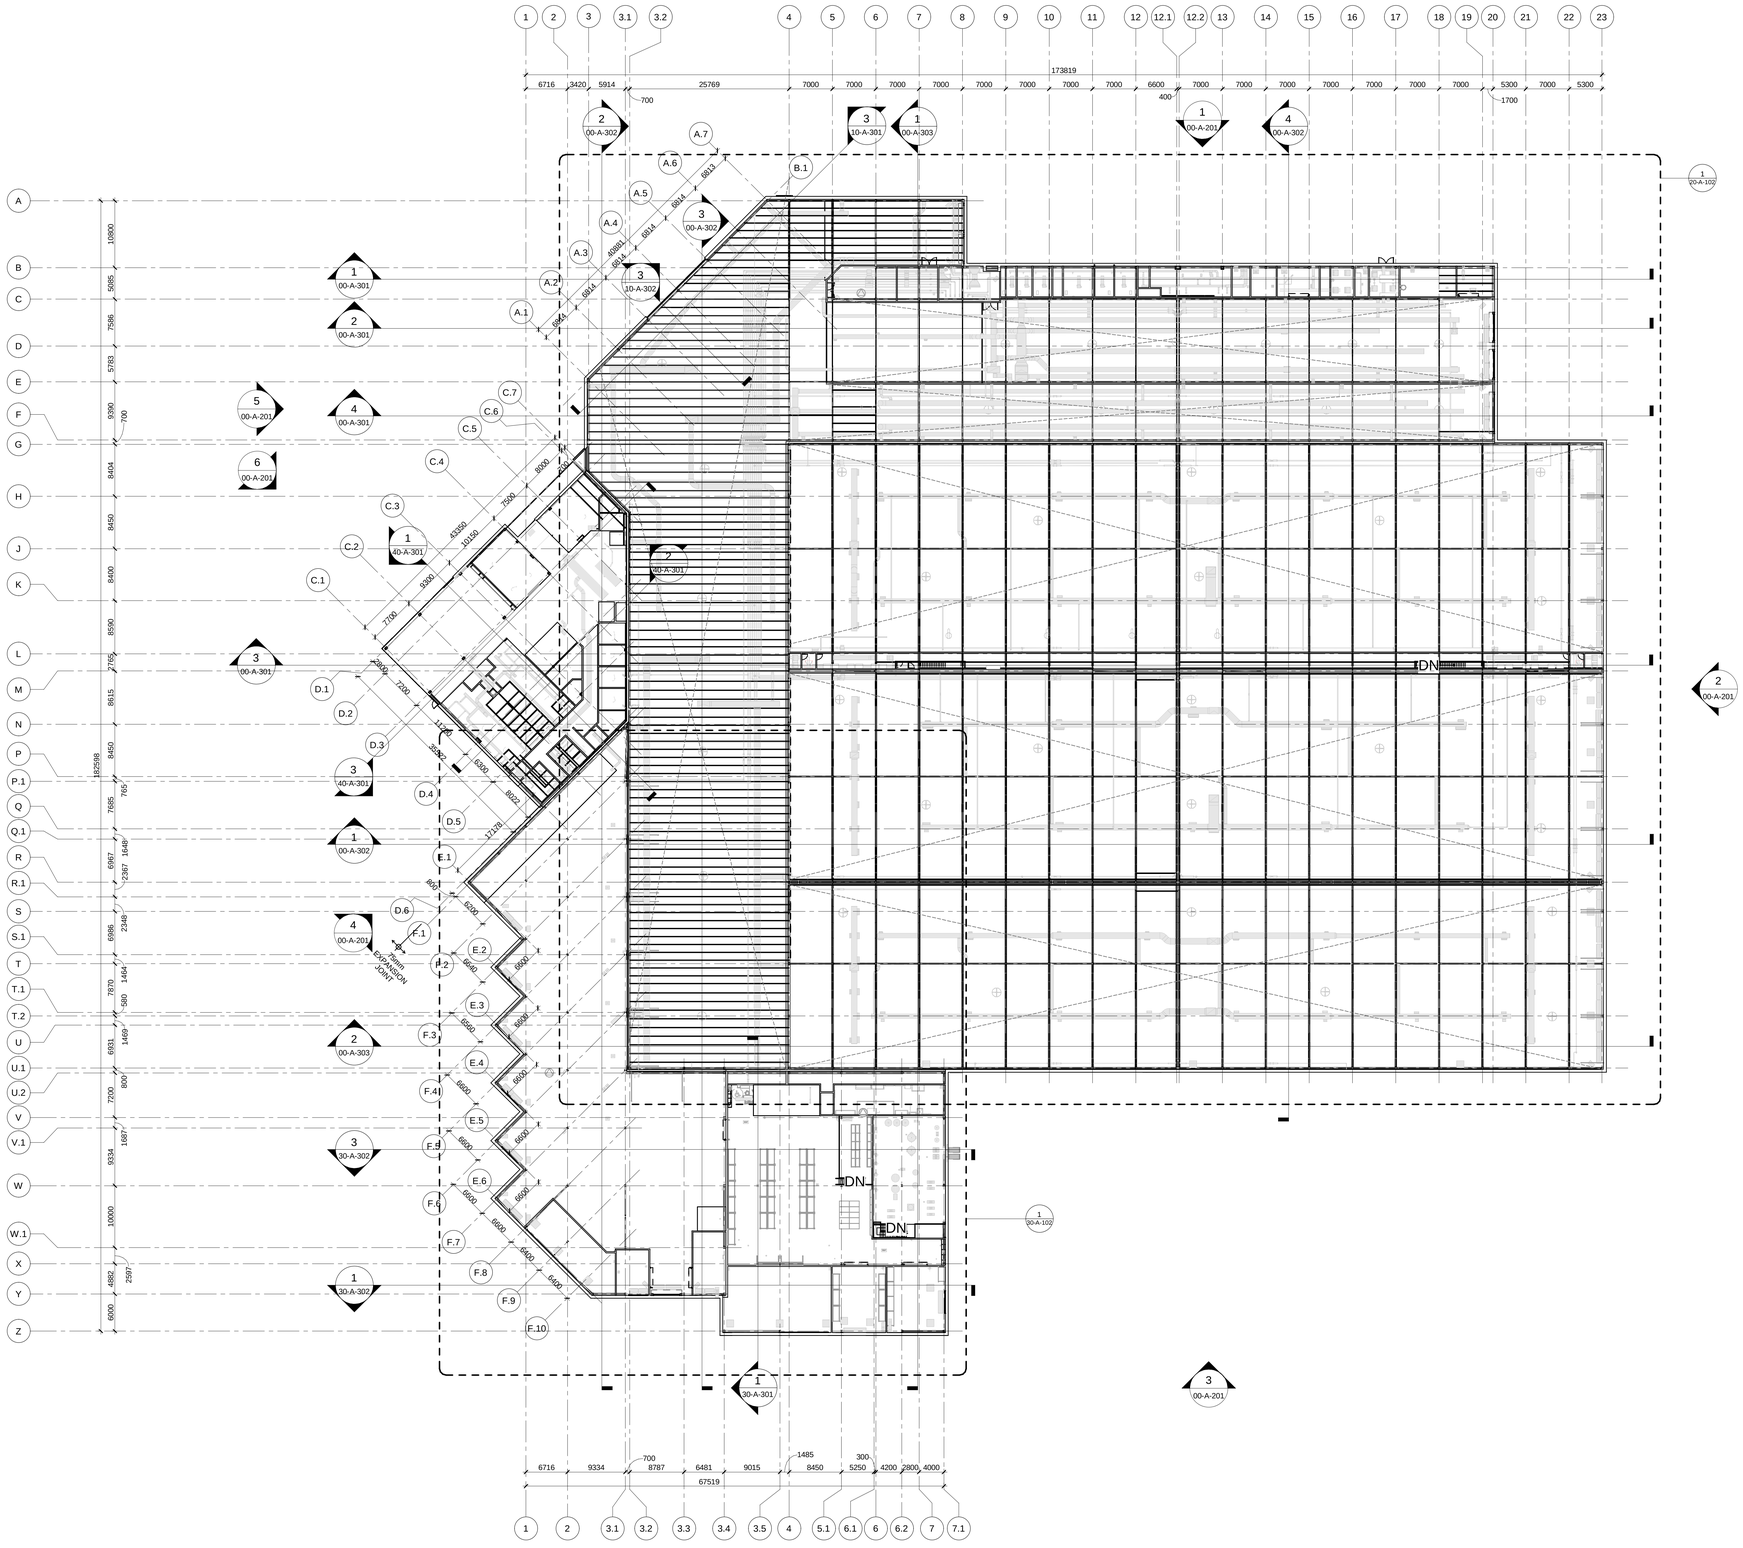
PROJECT NORTH
1 2 3 3.1 3.2 4 5 6 7 8 9 10 11 12 12.1 12.2 13 14 15 16 17 18 19 20 21 22 23
173819
6716 3420 5914 25769 7000 7000 7000 7000 7000 7000 7000 7000 6600 7000 7000 7000 7000 7000 7000 7000 5300 7000 5300
700 400 1700
A A.1 A.2 A.3 A.4 A.5 A.6 A.7 B.1 B C C.1 C.2 C.3 C.4 C.5 C.6 C.7 D D.1 D.2 D.3 D.4 D.5 D.6 E E.1 E.2 E.3 E.4 E.5 E.6 F F.1 F.2 F.3 F.4 F.5 F.6 F.7 F.8 F.9 F.10 G H J K L M N P P.1 Q Q.1 R R.1 S S.1 T T.1 T.2 U U.1 U.2 V V.1 W W.1 X Y Z
10800 9085 7586 5783 9390 700 8404 8450 8400 8590 7195 8615 8450 765 7585 1648 6967 2387 6986 2348 7870 1464 580 6931 1469 700 800 9334 1687 10000 4882 2597 6000
182598
DN
DN
DN
EXPANSION JOINT
6813 6814 6814 6814 6814 6814 6814 6681 6814 6814 6814 6814 6814 6814

Project Management Initials:
Designer: Designer Checked: Checker Approved: Approver A0 33.1"x46.8"
Last Plotted: 2025-02-17 8:46:51 PM
Filename: ...\Autodesk Docs\JBP-AMER (CAN) 60721079 Winnipeg North Transit Garage Replacement\60721079 Winnipeg Transit North Garage-A_ZDI.rvt
Printed on 30% Post-Consumer Recycled Content Paper

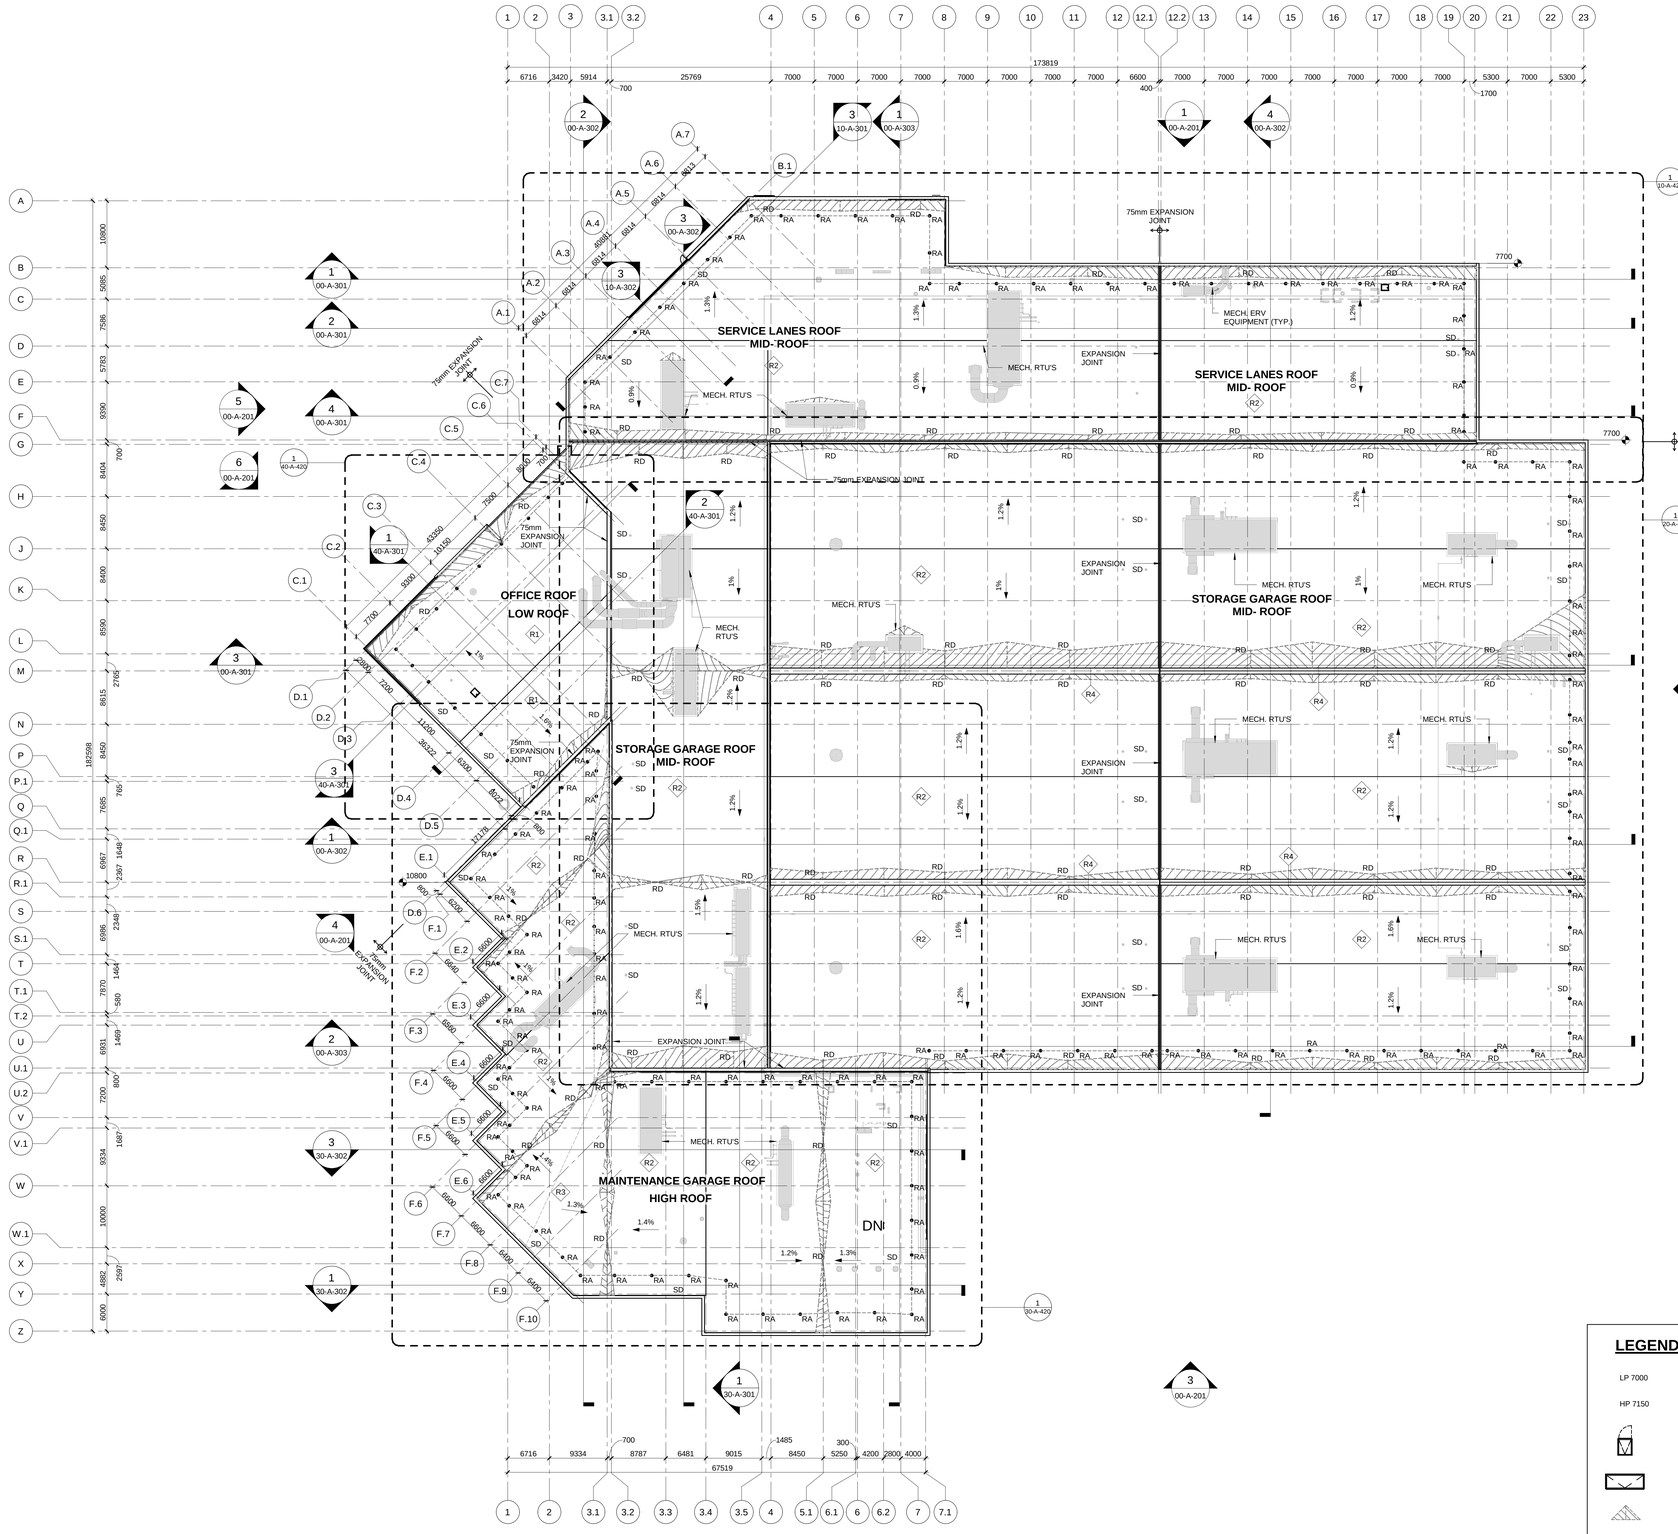

LEGEND - ROOF PLAN

LP 7000	LOW POINT (U/S OF DECK)	RD	ROOF DRAIN (PROVIDE 1% MIN. SLOPE TO DRAIN)
HP 7150	HIGH POINT (U/S OF DECK)	SD	SCUPPER/OVERFLOW DRAIN
	914x760mm ROOF HATCH C/W RAILING SYSTEM/ GATE		SMOKE EXHAUST FAN (SEE MECH. DWGS.)
	762x2438mm ROOF HATCH C/W RAILING SYSTEM/ GATE		HVAC FAN (SEE MECH. DWGS.)
	ROOF CRICKET TAPERED ROOF INSULATION	RA	ROOF ANCHORS & LIFELINE CABLE
	75mm ROOF EXPANSION JOINT AT ROOF CURBS EJ-R1 (REFER TO SPECS.)		CONDENSING UNIT (SEE MECH. DWGS.)
	75mm ROOF EXPANSION JOINT AT WALL/ROOF CURB EJ-R1 (REFER TO SPECS.)		ROOFTOP OR MAKE-UP AIR UNITS (SEE MECH. DWGS.)
EJ	PROVIDE 75mm EXPANSION JOINT IN METAL COPING		

1 ROOF PLAN

00-A-103 | REF: 00-A-201 | SCALE: 1 : 350

AECOM

PROJECT
WINNIPEG NORTH GARAGE REPLACEMENT
100 Oak Point Hwy, Winnipeg, MB R2R 1V1

CLIENT
City of Winnipeg
510 Main St.
Winnipeg, MB R3B 1B9
1.877.311.4974

Winnipeg Transit
B-414 Osborne St.
Winnipeg, MB R3L 2A1

CONSULTANT
AECOM CANADA ULC
99 Commerce Dr,
Winnipeg, MB R3P 0Y7

REGISTRATION

ISSUE/REVISION

I/R	DATE	DESCRIPTION
0	02/19/2025	ISSUED FOR TENDER
C	12/06/2024	ISSUED FOR 66% DESIGN RESUBMISSION
B	08/12/2024	ISSUED FOR 66% DESIGN
A	03/28/2024	ISSUED FOR SCHEMATIC DESIGN

PROJECT NUMBER
60721079

SHEET TITLE
ROOF PLAN

SHEET NUMBER
00-A-103

This drawing has been prepared for the use of AECOM's client and may not be used, reproduced or relied upon by third parties, except as agreed by AECOM and its client, as required by law or for use by governmental reviewing agencies. AECOM accepts no responsibility, and denies any liability whatsoever, to any party that modifies this drawing without AECOM's express written consent. Do not scale this document. All measurements must be obtained from the stated dimensions.
©2018 AECOM Corporation

Project Management Initials:
Designer: Designer Checked: Checker Approved: Approver A0 33.1"x46.8"

PROJECT NORTH

LEGEND:

- BUS STORAGE GARAGE
- DRIVER'S AREA
- MAINTENANCE - VEHICLE SYSTEMS - SUPPORT
- MAINTENANCE FACILITY
- MAINTENANCE-VECHILES SYSTEMS-SHOPS
- MEP
- OPERATIONS
- SERVICE VEHICLES
- SHARED/COMMON SPACES
- STORES AND PARTS

1 | GROUP FLOOR PLAN - PROGRAM

00-A-110 | REF: 00-A-201 | SCALE: 1 : 300

Last Printed: 2025-03-17 8:47:08 PM
Filename: Autodesk Docs://BP-AMER (CAN) 60721079 Winnipeg North Transit Garage Replacement/60721079 Winnipeg Transit North Garage_A_2DV.rvt
Printed on 30 Post-Consumer Recycled Content Paper

AECOM

PROJECT

WINNIPEG NORTH GARAGE REPLACEMENT

100 Oak Point Hwy, Winnipeg, MB R2R 1V1

CLIENT

Winnipeg

City of Winnipeg
510 Main St.
Winnipeg, MB R3B 1B9
1.877.311.4974

Winnipeg Transit
B-414 Osborne St.
Winnipeg, MB R3L 2A1

CONSULTANT

AECOM CANADA ULC
99 Commerce Dr.
Winnipeg, MB R3P 0Y7

REGISTRATION

ISSUE/REVISION

I/R	DATE	DESCRIPTION
0	02/19/2025	ISSUED FOR TENDER
C	12/06/2024	ISSUED FOR 66% DESIGN RESUBMISSION
A	03/28/2024	ISSUED FOR SCHEMATIC DESIGN

PROJECT NUMBER

60721079

SHEET TITLE

GROUND FLOOR PLAN - PROGRAM

SHEET NUMBER

00-A-110

This drawing has been prepared for the use of AECOM's client and may not be used, reproduced or relied upon by third parties, except as agreed by AECOM and its client, as required by law or for use by governmental reviewing agencies. AECOM accepts no responsibility, and denies any liability whatsoever, to any party that modifies this drawing without AECOM's express written consent. Do not scale this document. All measurements must be obtained from the stated dimensions.

©2018 AECOM Corporation

Project Management Initials:
Designer: Designer Checked: Checker Approved: Approver A0 33.1"x46.8"
Last Plotted: 2025-02-17 6:47:11 PM
Filename: Autodesk Docs://RP-AMER (CAN) 60721079 Winnipeg North Transit Garage Replacement/60721079-Winnipeg Transit North Garage_A_DO.rvt
Printed on ♲ Post-Consumer Recycled Content Paper

PROJECT NORTH

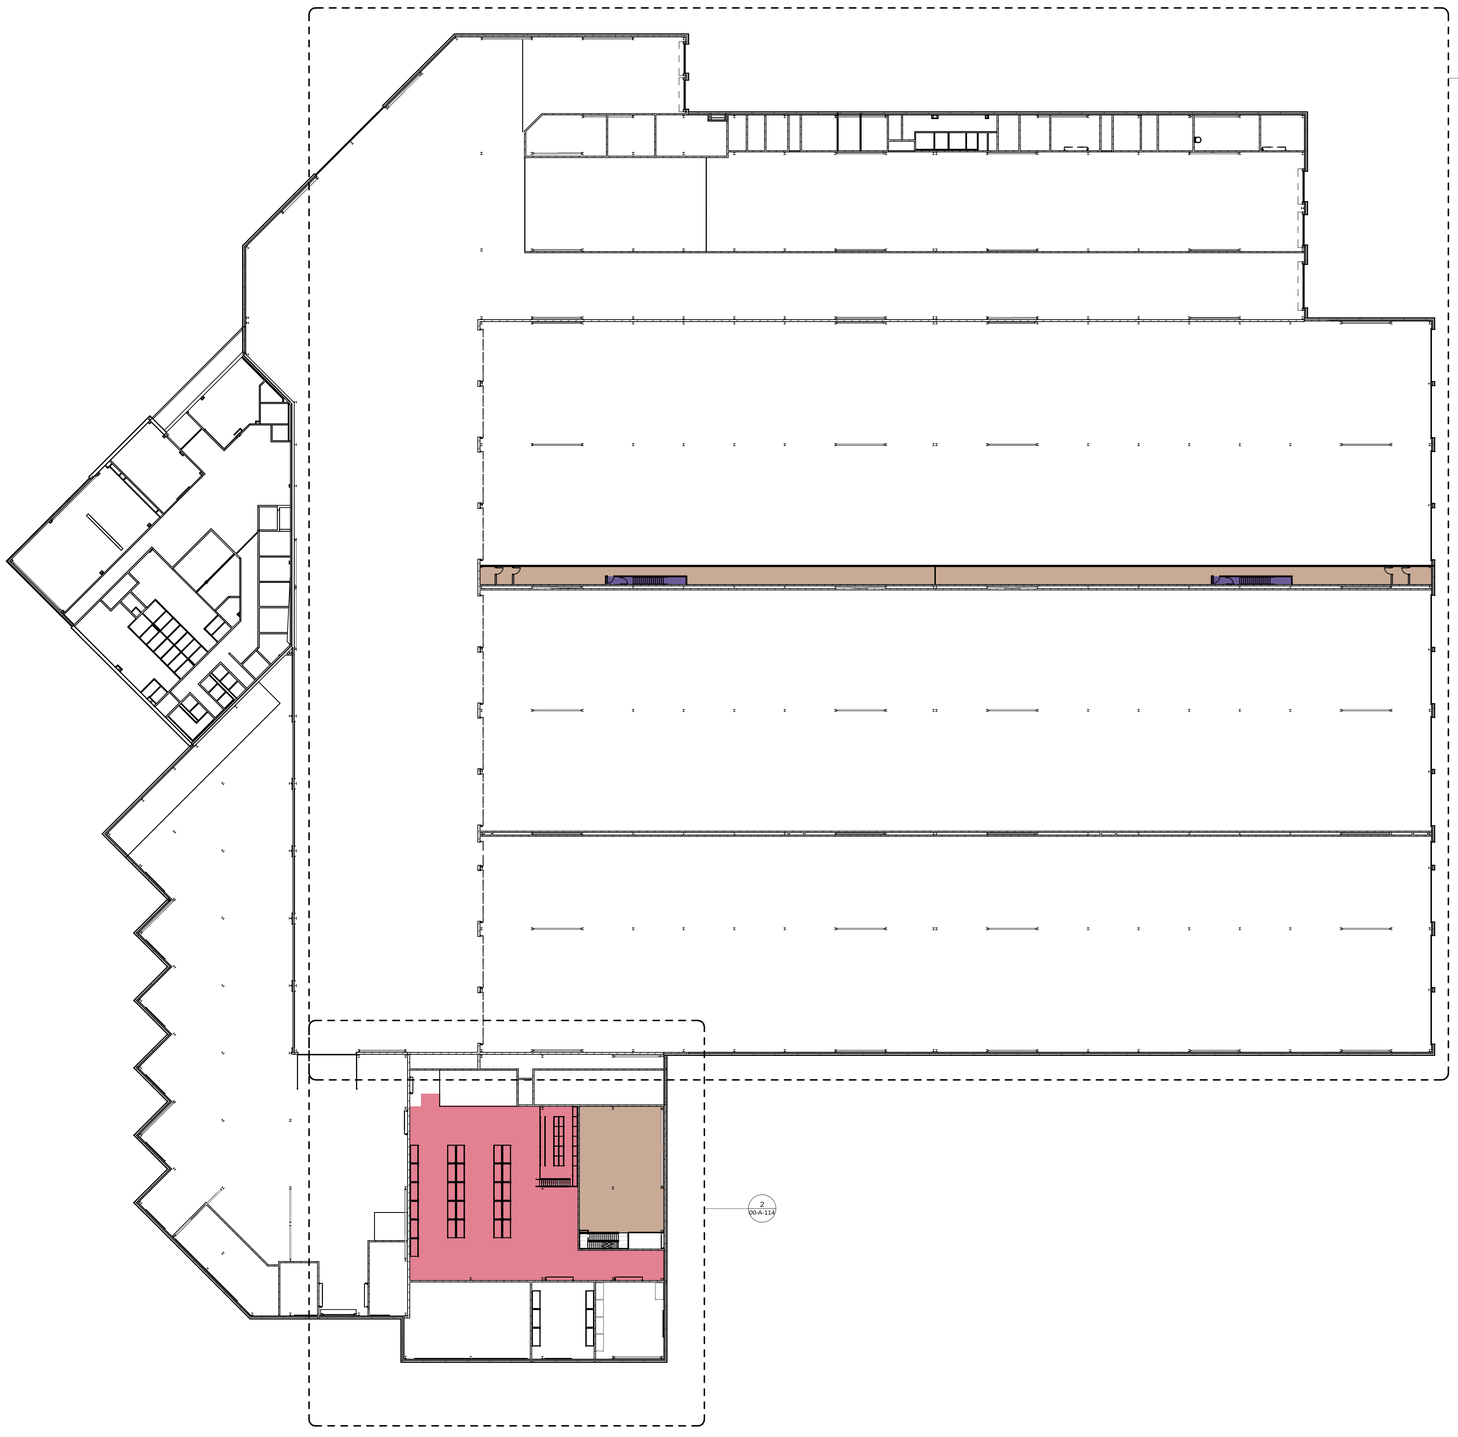

LEGEND:

- BUS STORAGE GARAGE
- MEP
- STORES AND PARTS

1 SERVICE LEVEL & MEZZANINE PLAN - PROGRAM

00-A-111 | REF: 00-A-301 | SCALE: 1 : 300

AECOM

PROJECT

WINNIPEG NORTH GARAGE REPLACEMENT

100 Oak Point Hwy, Winnipeg, MB R2R 1V1

CLIENT

Winnipeg

City of Winnipeg
510 Main St.
Winnipeg, MB R3B 1B9
1.877.311.4974

Winnipeg Transit
B-414 Osborne St.
Winnipeg, MB R3L 2A1

CONSULTANT

AECOM CANADA ULC
99 Commerce Dr,
Winnipeg, MB R3P 0Y7

REGISTRATION

ISSUE/REVISION

I/R	DATE	DESCRIPTION
0	02/19/2025	ISSUED FOR TENDER
C	12/06/2024	ISSUED FOR 66% DESIGN RESUBMISSION
A	03/28/2024	ISSUED FOR SCHEMATIC DESIGN

PROJECT NUMBER

60721079

SHEET TITLE

SERVICE LEVEL & MEZZANINE PLAN - PROGRAM

SHEET NUMBER

00-A-111

This drawing has been prepared for the use of AECOM's client and may not be used, reproduced or relied upon by third parties, except as agreed by AECOM and its clients, as required by law or for use by governmental reviewing agencies. AECOM accepts no responsibility, and denies any liability whatsoever, to any party that modifies this drawing without AECOM's express written consent. Do not scale this document. All measurements must be obtained from the stated dimensions.
©2018 AECOM Corporation

Project Management Initials:
Designer: Designer Checked: Checker Approved: Approver A0 33.1"x46.8"
Last Plotted: 2025-02-17 6:47:29 PM
Filename: Autodesk Docs://BP-AAER (CAN) 60721079 Winnipeg North Transit Garage Replacement/60721079-Winnipeg Transit North Garage_A_2D.rvt

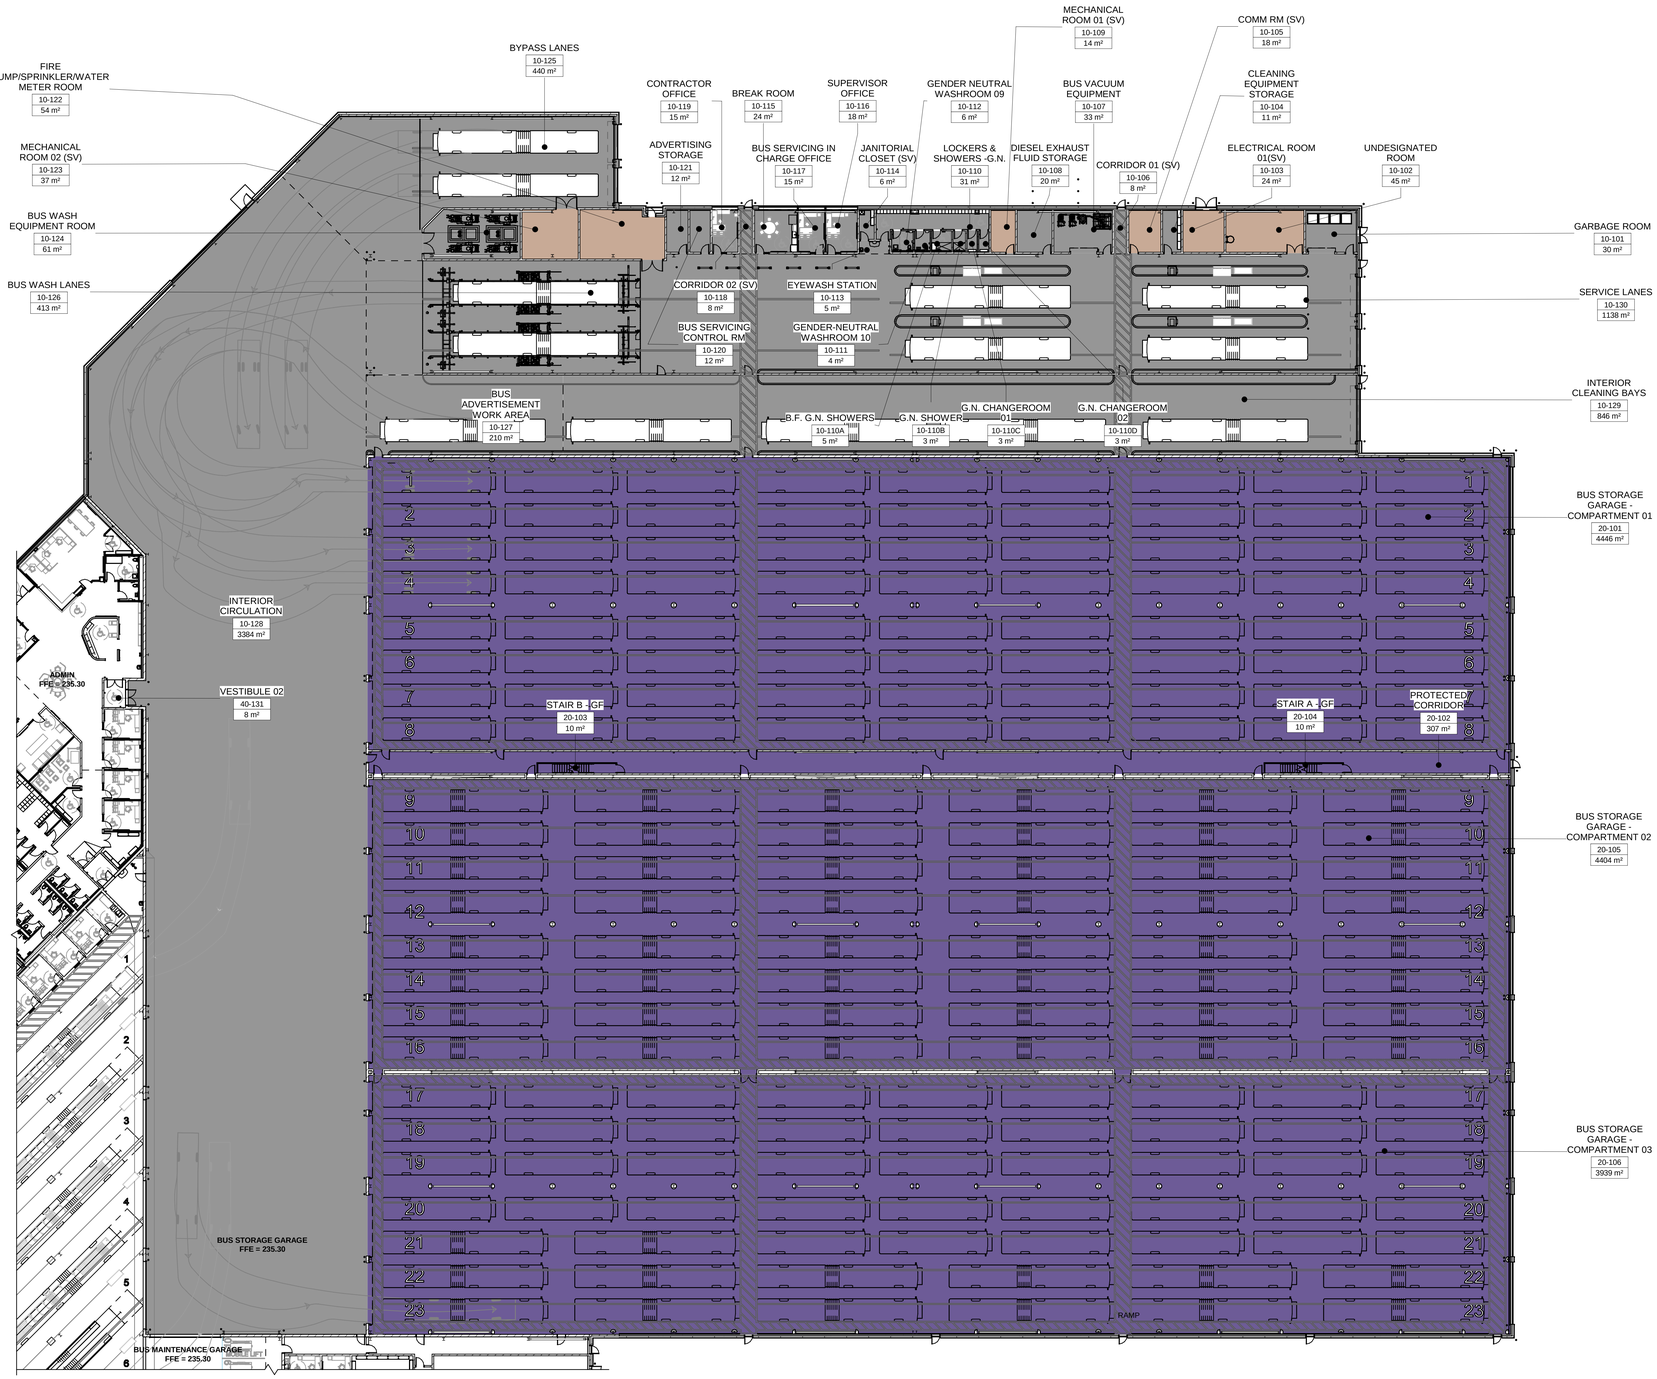

1 | PARTIAL GROUND FLOOR PLAN - STORAGE GARAGE - PROGRAM

00-A-112 | REF: 00-A-110 SCALE: 1 : 250

PROJECT NORTH

VEHICLE SERVICING

Description		Dimensions
Number	Name	Area
10-101	GARBAGE ROOM	30 m²
10-104	CLEANING EQUIPMENT STORAGE	11 m²
10-106	CORRIDOR 01 (SV)	8 m²
10-107	BUS VACUUM EQUIPMENT	33 m²
10-108	DIESEL EXHAUST FLUID STORAGE	20 m²
10-110	LOCKERS & SHOWERS -G.N.	31 m²
10-110A	B.F. G.N. SHOWERS	5 m²
10-110B	G.N. SHOWER	3 m²
10-110C	G.N. CHANGEROOM 01	3 m²
10-110D	G.N. CHANGEROOM 02	3 m²
10-111	GENDER-NEUTRAL WASHROOM 10	4 m²
10-112	GENDER NEUTRAL WASHROOM 09	6 m²
10-113	EYEWASH STATION	5 m²
10-114	JANITORIAL CLOSET (SV)	6 m²
10-115	BREAK ROOM	24 m²
10-116	SUPERVISOR OFFICE	18 m²
10-117	BUS SERVICING IN CHARGE OFFICE	15 m²
10-118	CORRIDOR 02 (SV)	8 m²
10-119	CONTRACTOR OFFICE	15 m²
10-120	BUS SERVICING CONTROL RM	12 m²
10-121	ADVERTISING STORAGE	12 m²
10-124	BUS WASH EQUIPMENT ROOM	61 m²
10-125	BYPASS LANES	440 m²
10-126	BUS WASH LANES	413 m²
10-127	BUS ADVERTISEMENT WORK AREA	210 m²
10-128	INTERIOR CIRCULATION	3384 m²
10-129	INTERIOR CLEANING BAYS	846 m²
10-130	SERVICE LANES	1138 m²
		6765 m²

STORAGE GARAGE

Description		Dimensions
Number	Name	Area
20-101	BUS STORAGE GARAGE - COMPARTMENT 01	4446 m²
20-102	PROTECTED CORRIDOR	307 m²
20-103	STAIR B - GF	10 m²
20-104	STAIR A - GF	10 m²
20-105	BUS STORAGE GARAGE - COMPARTMENT 02	4404 m²
20-106	BUS STORAGE GARAGE - COMPARTMENT 03	3939 m²
20-203	VESTIBULE 01 (SG)	2 m²
20-204	STAIR B - SERVICE LEVEL	10 m²
20-206	VESTIBULE 02 (SG)	2 m²
20-207	STAIR A - SERVICE LEVEL	10 m²
		13140 m²

M.E.P. - VEHICLE SERVICING

Description		Dimensions
Number	Name	Area
10-102	UNDESIGNATED ROOM	45 m²
10-103	ELECTRICAL ROOM 01(SV)	24 m²
10-105	COMM RM (SV)	18 m²
10-109	MECHANICAL ROOM 01 (SV)	14 m²
10-122	FIRE PUMP/SPRINKLER/WATER METER ROOM	54 m²
10-123	MECHANICAL ROOM 02 (SV)	37 m²
		191 m²

M.E.P. - STORAGE GARAGE

Description		Dimensions
Number	Name	Area
20-201	COMM RM 01 (SG)	5 m²
20-201A	CLEANING AGENT CLOSET 01 (SG)	6 m²
20-202	ELEC. ROOM 01 (SG)	279 m²
20-209	COMM RM 02 (SG)	8 m²
20-209A	CLEANING AGENT CLOSET 02 (SG)	6 m²
		303 m²

AECOM

PROJECT

WINNIPEG NORTH GARAGE REPLACEMENT
100 Oak Point Hwy, Winnipeg, MB R2R 1V1

CLIENT

Winnipeg
City of Winnipeg
510 Main St.
Winnipeg, MB R3B 1B9
1.877.311.4974

Winnipeg Transit
B-414 Osborne St.
Winnipeg, MB R3L 2A1

CONSULTANT

AECOM CANADA ULC
99 Commerce Dr,
Winnipeg, MB R3P 0Y7

REGISTRATION

ISSUE/REVISION

I/R	DATE	DESCRIPTION
0	02/19/2025	ISSUED FOR TENDER
C	12/06/2024	ISSUED FOR 66% DESIGN RESUBMISSION
A	03/28/2024	ISSUED FOR SCHEMATIC DESIGN

PROJECT NUMBER

60721079

SHEET TITLE

STORAGE GARAGE - PROGRAM

SHEET NUMBER

00-A-112

This drawing has been prepared for the use of AECOM's client and may not be used, reproduced or relied upon by third parties, except as agreed by AECOM and its client, as required by law or for use by governmental reviewing agencies. AECOM accepts no responsibility, and denies any liability whatsoever, to any party that modifies this drawing without AECOM's express written consent. Do not scale this document. All measurements must be obtained from the stated dimensions.

Printed on 30% Post-Consumer Recycled Content Paper

©2018 AECOM Corporation

Project Management Initials:
Designer: Designer Checked: Checker Approved: Approver A0 33.1"x46.8"

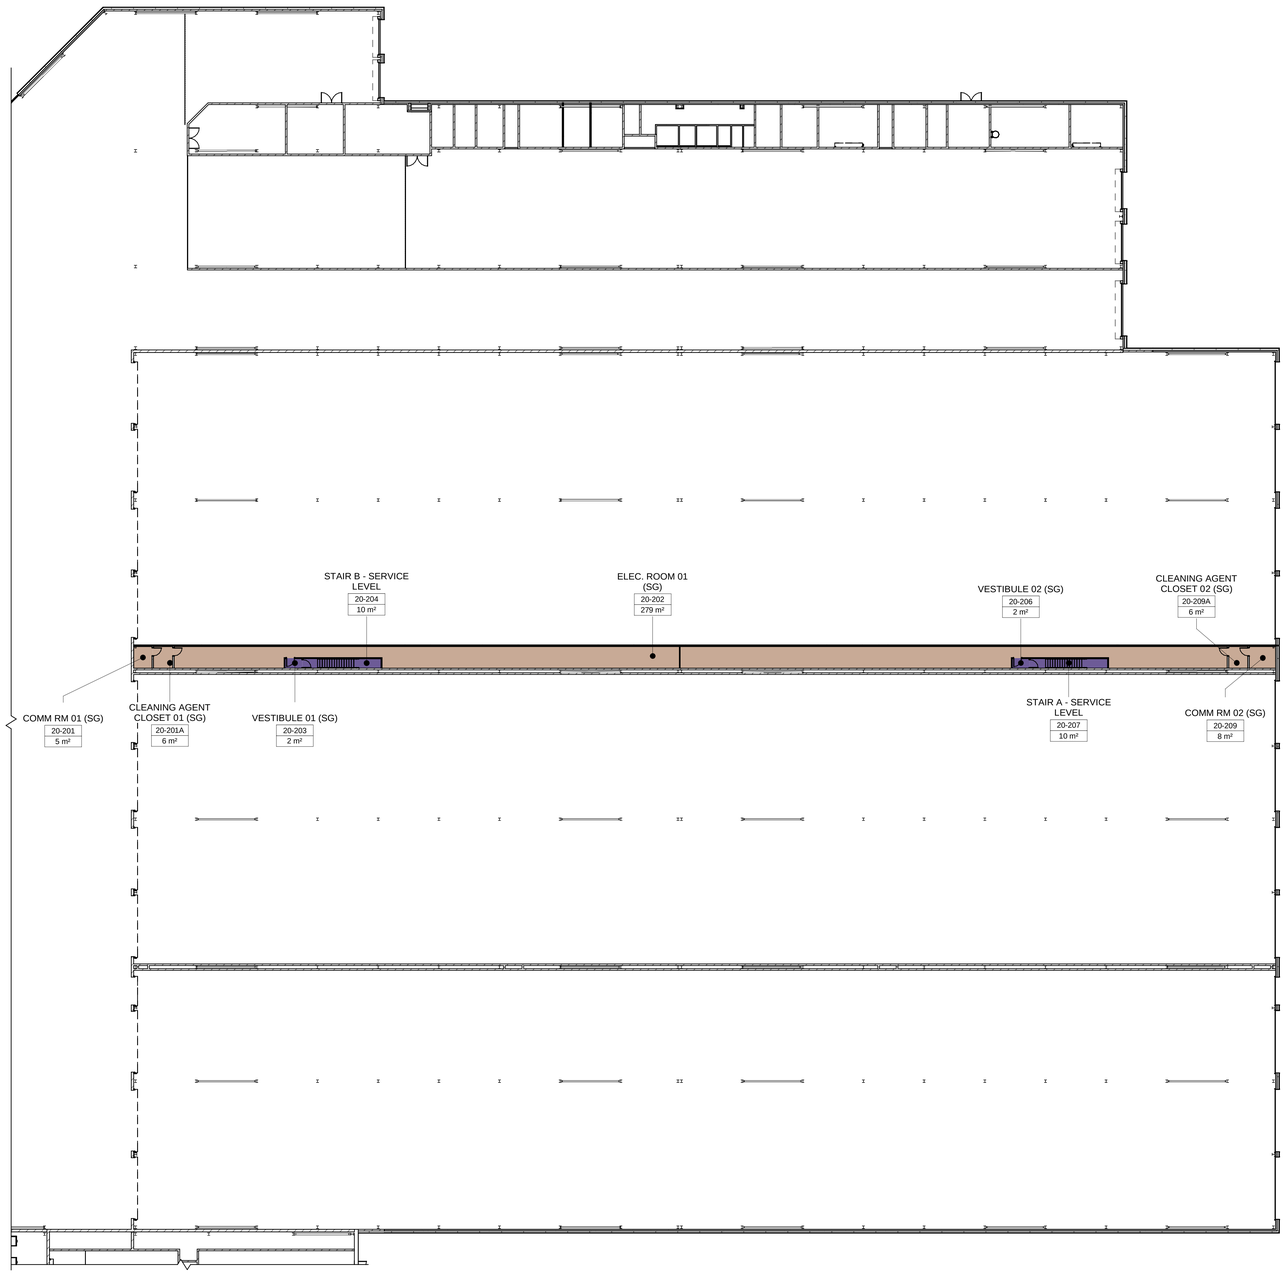

1 | SERVICE LEVEL PLAN - STORAGE GARAGE - PROGRAM

00-A-113 | REF: 00-A-111 SCALE: 1 : 250

PROJECT NORTH

STORAGE GARAGE		
Description		Dimensions
Number	Name	Area
20-101	BUS STORAGE GARAGE - COMPARTMENT 01	4446 m²
20-102	PROTECTED CORRIDOR	307 m²
20-103	STAIR B - GF	10 m²
20-104	STAIR A - GF	10 m²
20-105	BUS STORAGE GARAGE - COMPARTMENT 02	4404 m²
20-106	BUS STORAGE GARAGE - COMPARTMENT 03	3939 m²
20-203	VESTIBULE 01 (SG)	2 m²
20-204	STAIR B - SERVICE LEVEL	10 m²
20-206	VESTIBULE 02 (SG)	2 m²
20-207	STAIR A - SERVICE LEVEL	10 m²
		13140 m²

M.E.P. - STORAGE GARAGE		
Description		Dimensions
Number	Name	Area
20-201	COMM RM 01 (SG)	5 m²
20-201A	CLEANING AGENT CLOSET 01 (SG)	6 m²
20-202	ELEC. ROOM 01 (SG)	279 m²
20-209	COMM RM 02 (SG)	8 m²
20-209A	CLEANING AGENT CLOSET 02 (SG)	6 m²
		303 m²

AECOM

PROJECT

WINNIPEG NORTH GARAGE REPLACEMENT
100 Oak Point Hwy, Winnipeg, MB R2R 1V1

CLIENT

Winnipeg
City of Winnipeg
510 Main St.
Winnipeg, MB R3B 1B9
1.877.311.4974

Winnipeg Transit
B-414 Osborne St.
Winnipeg, MB R3L 2A1

CONSULTANT

AECOM CANADA ULC
99 Commerce Dr,
Winnipeg, MB R3P 0Y7

REGISTRATION

ISSUE/REVISION

I/R	DATE	DESCRIPTION
0	02/19/2025	ISSUED FOR TENDER
C	12/06/2024	ISSUED FOR 66% DESIGN RESUBMISSION
A	03/28/2024	ISSUED FOR SCHEMATIC DESIGN

PROJECT NUMBER

60721079

SHEET TITLE

STORAGE GARAGE - PROGRAM

SHEET NUMBER

00-A-113

This drawing has been prepared for the use of AECOM's client and may not be used, reproduced or relied upon by third parties, except as agreed by AECOM and its clients, as required by law or for use by governmental reviewing agencies. AECOM accepts no responsibility, and denies any liability whatsoever, to any party that modifies this drawing without AECOM's express written consent. Do not scale this document. All measurements must be obtained from the stated dimensions.

Last Plotted: 2025-02-17 6:47:22 PM
Filename: Autodesk Docs://BP-AAEfr (CAN) 60721079-Winnipeg North Transit Garage Replacement/60721079-Winnipeg Transit North Garage-A_DO.rvt

Printed on 30% Post-Consumer Recycled Content Paper

©2018 AECOM Corporation

Designer: Designer Checked: Checker Approved: Approver A0 33.1"x46.8"
Project Management Initials:

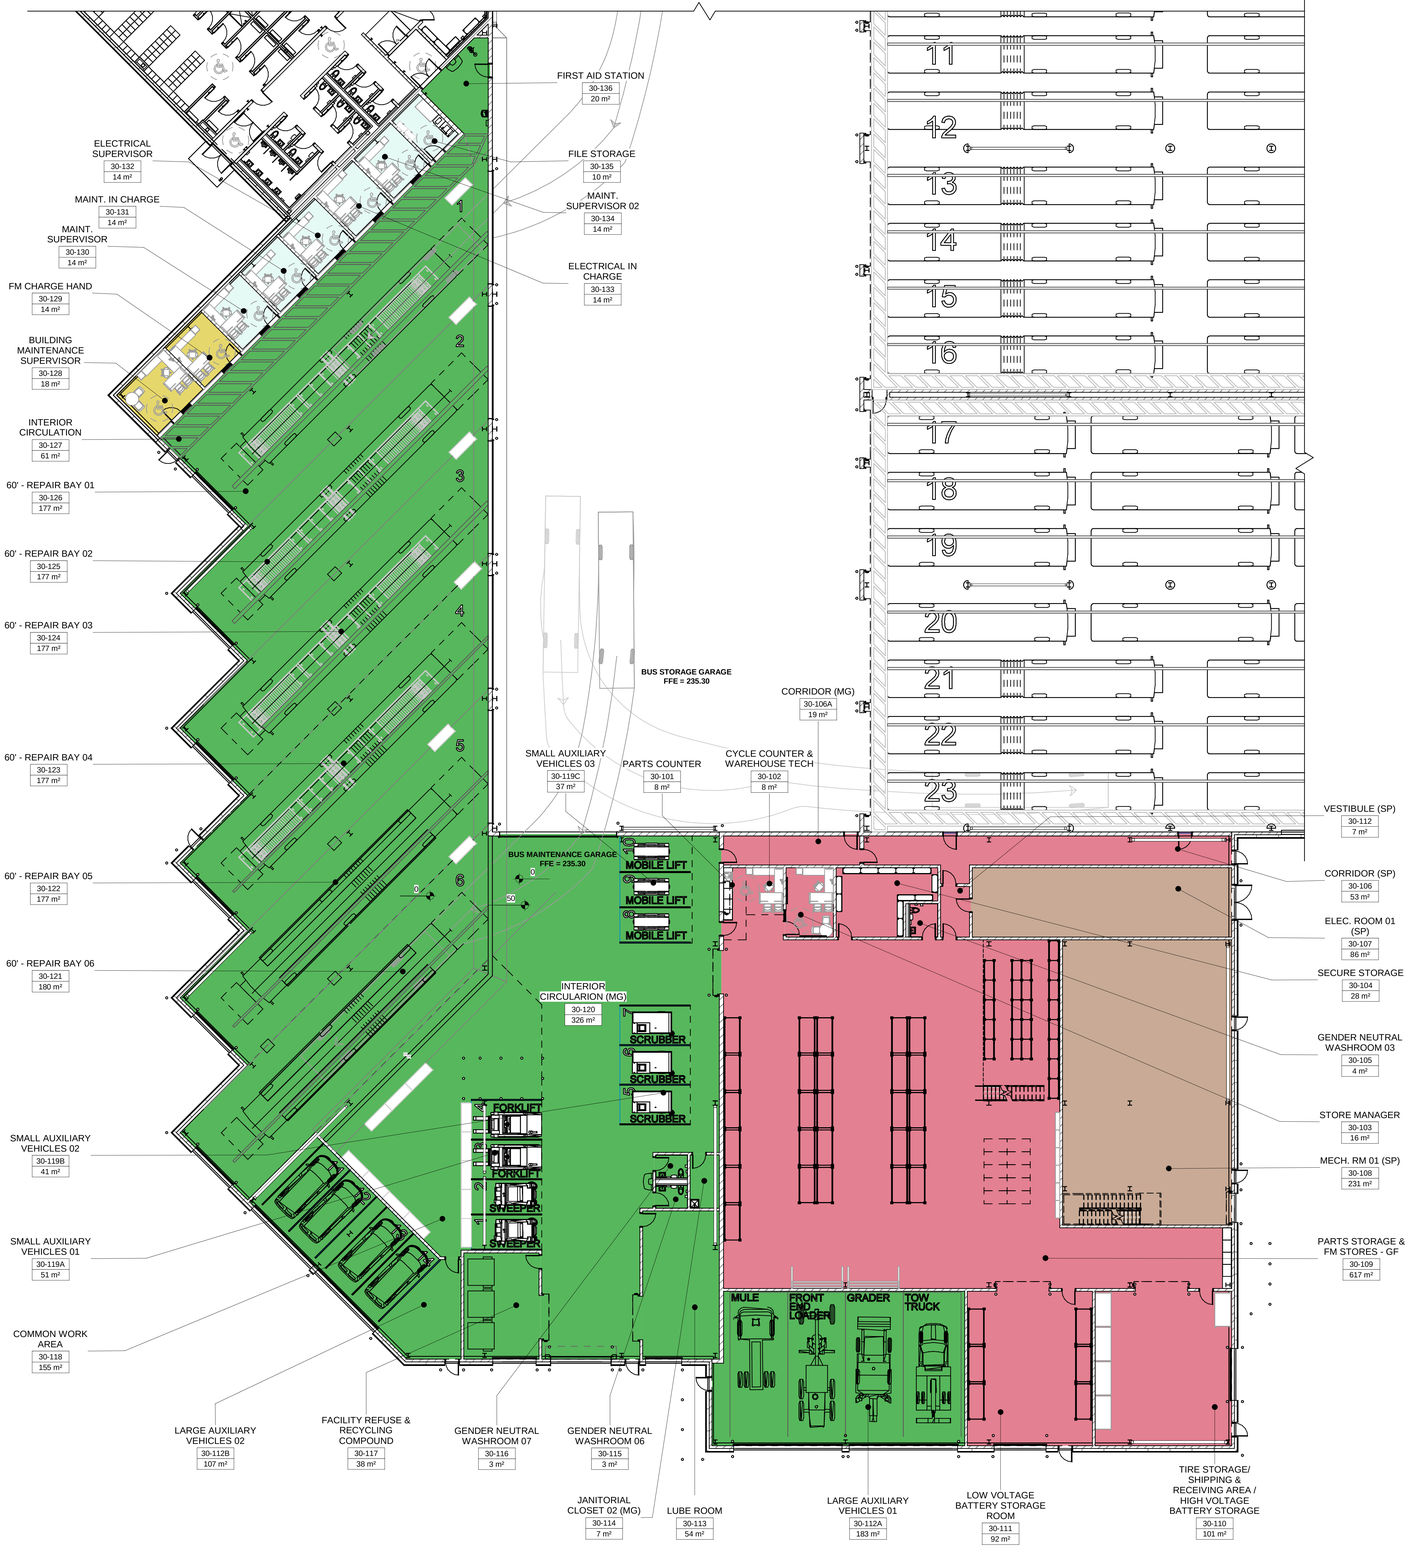

1 | PARTIAL GROUND FLOOR PLAN - MAINTENANCE GARAGE - PROGRAM

00-A-114 | REF: 00-A-110 | SCALE: 1 : 150

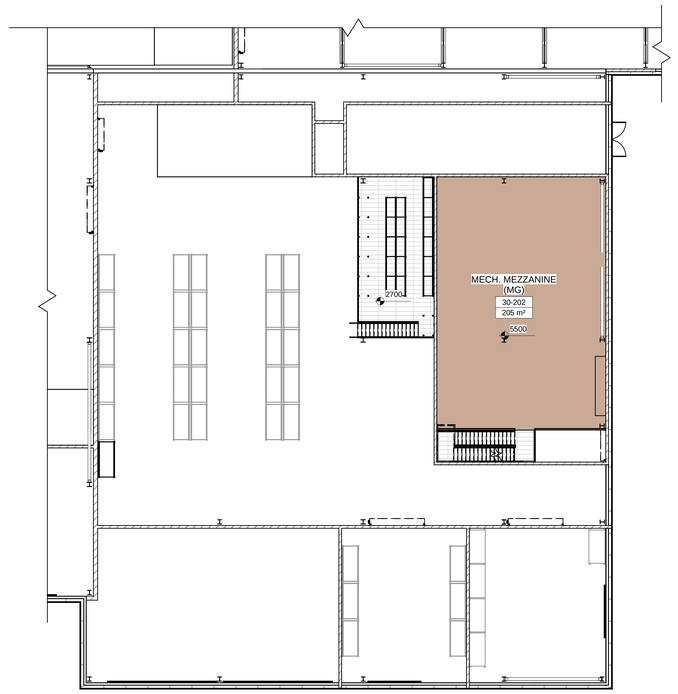

2 | MEZZANINE LEVEL PLAN - MAINTENANCE GARAGE - PROGRAM

00-A-114 | REF: 00-A-111 | SCALE: 1 : 250

PROJECT NORTH

M.E.P. - MAINTENANCE GARAGE & STORES AND PARTS & VEHICLE SYSTEMS SUPPORT

Description		Dimensions
Number	Name	Area
30-107	ELEC. ROOM 01 (SP)	86 m²
30-108	MECH. RM 01 (SP)	231 m²
30-202	MECH. MEZZANINE (MG)	205 m²
		523 m²

MAINTENANCE - VEHICLE SYSTEMS SUPPORT

Description		Dimensions
Number	Name	Area
30-130	MAINT. SUPERVISOR	14 m²
30-131	MAINT. IN CHARGE	14 m²
30-132	ELECTRICAL SUPERVISOR	14 m²
30-133	ELECTRICAL IN CHARGE	14 m²
30-134	MAINT. SUPERVISOR 02	14 m²
30-135	FILE STORAGE	10 m²
40-127	MECHANICS LOCKER ROOM	77 m²
40-127A	MECHANICS - B.F. G.N. SHOWER	5 m²
40-127B	MECHANICS - G.N. SHOWER	3 m²
40-127C	MECHANICS - G.N. SHOWER	3 m²
40-127D	MECHANICS - G.N. SHOWER	3 m²
40-127E	MECHANICS - G.N. CHANGEROOM	3 m²
40-127F	MECHANICS - G.N. CHANGEROOM	3 m²
40-127G	MECHANICS - G.N. CHANGEROOM	3 m²
40-127H	MECHANICS - G.N. CHANGEROOM	3 m²
40-127J	MECHANICS - G.N. CHANGEROOM	3 m²
		186 m²

FACILITY MAINTENANCE

Description		Dimensions
Number	Name	Area
30-128	BUILDING MAINTENANCE SUPERVISOR	18 m²
30-129	FM CHARGE HAND	14 m²
		31 m²

MAINTENANCE GARAGE

Description		Dimensions
Number	Name	Area
30-112A	LARGE AUXILIARY VEHICLES 01	183 m²
30-112B	LARGE AUXILIARY VEHICLES 02	107 m²
30-113	LUBE ROOM	54 m²
30-114	JANITORIAL CLOSET 02 (MG)	7 m²
30-115	GENDER NEUTRAL WASHROOM 06	3 m²
30-116	GENDER NEUTRAL WASHROOM 07	3 m²
30-117	FACILITY REFUSE & RECYCLING COMPOUND	38 m²
30-118	COMMON WORK AREA	155 m²
30-119A	SMALL AUXILIARY VEHICLES 01	51 m²
30-119B	SMALL AUXILIARY VEHICLES 02	41 m²
30-119C	SMALL AUXILIARY VEHICLES 03	37 m²
30-120	INTERIOR CIRCULARION (MG)	326 m²
30-121	60' - REPAIR BAY 06	180 m²
30-122	60' - REPAIR BAY 05	177 m²
30-123	60' - REPAIR BAY 04	177 m²
30-124	60' - REPAIR BAY 03	177 m²
30-125	60' - REPAIR BAY 02	177 m²
30-126	60' - REPAIR BAY 01	177 m²
30-127	INTERIOR CIRCULATION	61 m²
30-136	FIRST AID STATION	20 m²
		2153 m²

STORES AND PARTS

Description		Dimensions
Number	Name	Area
30-101	PARTS COUNTER	8 m²
30-102	CYCLE COUNTER & WAREHOUSE TECH	8 m²
30-103	STORE MANAGER	16 m²
30-104	SECURE STORAGE	28 m²
30-105	GENDER NEUTRAL WASHROOM 03	4 m²
30-106	CORRIDOR (SP)	53 m²
30-106A	CORRIDOR (MG)	19 m²
30-109	PARTS STORAGE & FM STORES - GF	617 m²
30-110	TIRE STORAGE/ SHIPPING & RECEIVING AREA / HIGH VOLTAGE BATTERY STORAGE	101 m²
30-111	LOW VOLTAGE BATTERY STORAGE ROOM	92 m²
30-112	VESTIBULE (SP)	7 m²
30-201	PARTS STORAGE & FM STORES - MEZZANINE	Not Placed
		954 m²

This drawing has been prepared for the use of AECOM's client and may not be used, reproduced or relied upon by third parties, except as agreed by AECOM and its client, as required by law or for use by governmental reviewing agencies. AECOM accepts no responsibility, and denies any liability whatsoever, to any party that modifies this drawing without AECOM's express written consent. Do not scale this document. All measurements must be obtained from the stated dimensions.

AECOM

PROJECT

WINNIPEG NORTH GARAGE REPLACEMENT

100 Oak Point Hwy, Winnipeg, MB R2R 1V1

CLIENT

Winnipeg

City of Winnipeg
510 Main St.
Winnipeg, MB R3B 1B9
1.877.311.4974

Winnipeg Transit
B-414 Osborne St.
Winnipeg, MB R3L 2A1

CONSULTANT

AECOM CANADA ULC
99 Commerce Dr,
Winnipeg, MB R3P 0Y7

REGISTRATION

ISSUE/REVISION

I/R	DATE	DESCRIPTION
0	02/19/2025	ISSUED FOR TENDER
C	12/06/2024	ISSUED FOR 66% DESIGN RESUBMISSION
A	03/28/2024	ISSUED FOR SCHEMATIC DESIGN

PROJECT NUMBER

60721079

SHEET TITLE

MAINTENANCE GARAGE AND STORES & PARTS - PROGRAM

SHEET NUMBER

00-A-114

Last Printed: 2025-02-17 6:47:34 PM
Filename: Autodesk Docs://BP-AMER [CAN] 60721079-Winnipeg North Transit Garage Replacement/60721079-Winnipeg Transit North Garage-A_DD.rvt
Printed on 30% Post-Consumer Recycled Content Paper
©2018 AECOM Corporation

Project Management Initials:
Designer: Designer Checked: Checker Approved: Approver
A0 33.1"x46.8"

SHARED SPACES

Description		Dimensions
Number	Name	Area
40-101	VESTIBULE 01	13 m²
40-102	INFO CENTER & SCHEDULES	183 m²
40-106	UNIVERSAL WASHROOM	11 m²
40-107	GENDER NEUTRAL WASHROOM 01	5 m²
40-113	VESTIBULE 03	8 m²
40-114	CORRIDOR 01 (OFF)	68 m²
40-115	G.N. WASHROOM 01	3 m²
40-116	G.N. WASHROOM 02	3 m²
40-117	G.N. WASHROOM 03	3 m²
40-118	G.N. WASHROOM 06	3 m²
40-119	G.N. WASHROOM 05	3 m²
40-120	G.N. WASHROOM 04	2 m²
40-121	G.N. WASHROOM 07	3 m²
40-122	G.N. WASHROOM 08	3 m²
40-123	URINAL WATER CLOSET	12 m²
40-124	VESTIBULE 04	6 m²
40-125	CUSTODIAL CLOSET	6 m²
40-128	TV ROOM	33 m²
40-129	QUIET ROOM	24 m²
40-130	GENERAL STORAGE	9 m²
40-131	VESTIBULE 02	8 m²
40-132	BREAK ROOM	291 m²
		697 m²

OPERATIONS

Description		Dimensions
Number	Name	Area
40-103	TRAINING ROOM | CONFERENCE ROOM	81 m²
40-104	DISPATCH WORKSTATIONS	72 m²
40-105	DISPATCH STORAGE ROOM	6 m²
40-108	GARAGE MANAGER OFFICE	15 m²
40-109	LEAD HAND OFFICE	14 m²
40-110	SUPERVISOR OFFICE I	14 m²
40-111	SUPERVISOR OFFICE II	15 m²
40-112	UNIFORM STORAGE	13 m²
		229 m²

DRIVER'S AREA

Description		Dimensions
Number	Name	Area
40-126	DRIVER'S LOCKER ROOM	68 m²
40-126A	DRIVERS - G.N. CHANGEROOM 04	3 m²
40-126B	DRIVERS - G.N. CHANGEROOM 05	3 m²
40-126C	DRIVERS - G.N. CHANGEROOM 03	3 m²
40-126D	DRIVERS - G.N. CHANGEROOM 02	3 m²
40-126E	DRIVERS - G.N. CHANGEROOM 01	3 m²
40-126F	DRIVERS - G.N. SHOWER 04	3 m²
40-126G	DRIVERS - G.N. SHOWER 03	3 m²
40-126H	DRIVERS - G.N. SHOWER 02	3 m²
40-126J	DRIVERS - B.F. G.N. SHOWER 01	5 m²
		98 m²

MAINTENANCE - VEHICLE SUPPORT

Description		Dimensions
Number	Name	Area
40-127	MECHANICS LOCKER ROOM	77 m²
40-127A	MECHANICS - B.F. G.N. SHOWER	5 m²
40-127B	MECHANICS - G.N. SHOWER	3 m²
40-127C	MECHANICS - G.N. SHOWER	3 m²
40-127D	MECHANICS - G.N. SHOWER	3 m²
40-127E	MECHANICS - G.N. CHANGEROOM	3 m²
40-127F	MECHANICS - G.N. CHANGEROOM	3 m²
40-127G	MECHANICS - G.N. CHANGEROOM	3 m²
40-127H	MECHANICS - G.N. CHANGEROOM	3 m²
40-127J	MECHANICS - G.N. CHANGEROOM	3 m²
		107 m²

1 PARTIAL GROUND FLOOR PLAN - OFFICE - PROGRAM

00-A-115 | REF: 00-A-110 | SCALE: 1 : 75

AECOM

PROJECT

WINNIPEG NORTH GARAGE REPLACEMENT

100 Oak Point Hwy, Winnipeg, MB R2R 1V1

CLIENT

Winnipeg

City of Winnipeg
510 Main St.
Winnipeg, MB R3B 1B9
1.877.311.4974

Winnipeg Transit
B-414 Osborne St.
Winnipeg, MB R3L 2A1

CONSULTANT

AECOM CANADA ULC
99 Commerce Dr,
Winnipeg, MB R3P 0Y7

REGISTRATION

ISSUE/REVISION

I/R	DATE	DESCRIPTION
0	02/19/2025	ISSUED FOR TENDER
C	12/06/2024	ISSUED FOR 66% DESIGN RESUBMISSION
A	03/28/2024	ISSUED FOR SCHEMATIC DESIGN

PROJECT NUMBER

60721079

SHEET TITLE

OFFICE - PROGRAM

SHEET NUMBER

00-A-115

This drawing has been prepared for the use of AECOM's client and may not be used, reproduced or relied upon by third parties, except as agreed by AECOM and its client, as required by law or for use by governmental reviewing agencies. AECOM accepts no responsibility, and denies any liability whatsoever, to any party that modifies this drawing without AECOM's express written consent. Do not scale this document. All measurements must be obtained from the stated dimensions.

©2018 AECOM Corporation

Last Plotted: 2025-02-17 6:42:48 PM
Filename: Autodesk Docs://BP-AMER (CAN) 60721079 Winnipeg North Transit Garage Replacement/60721079 Winnipeg Transit North Garage_A_2DO.rvt

Printed on 30 Post-Consumer Recycled Content Paper

Designer: Designer Checked: Checker Approved: Approver A0 33.1"x46.8"
Project Management Initials:

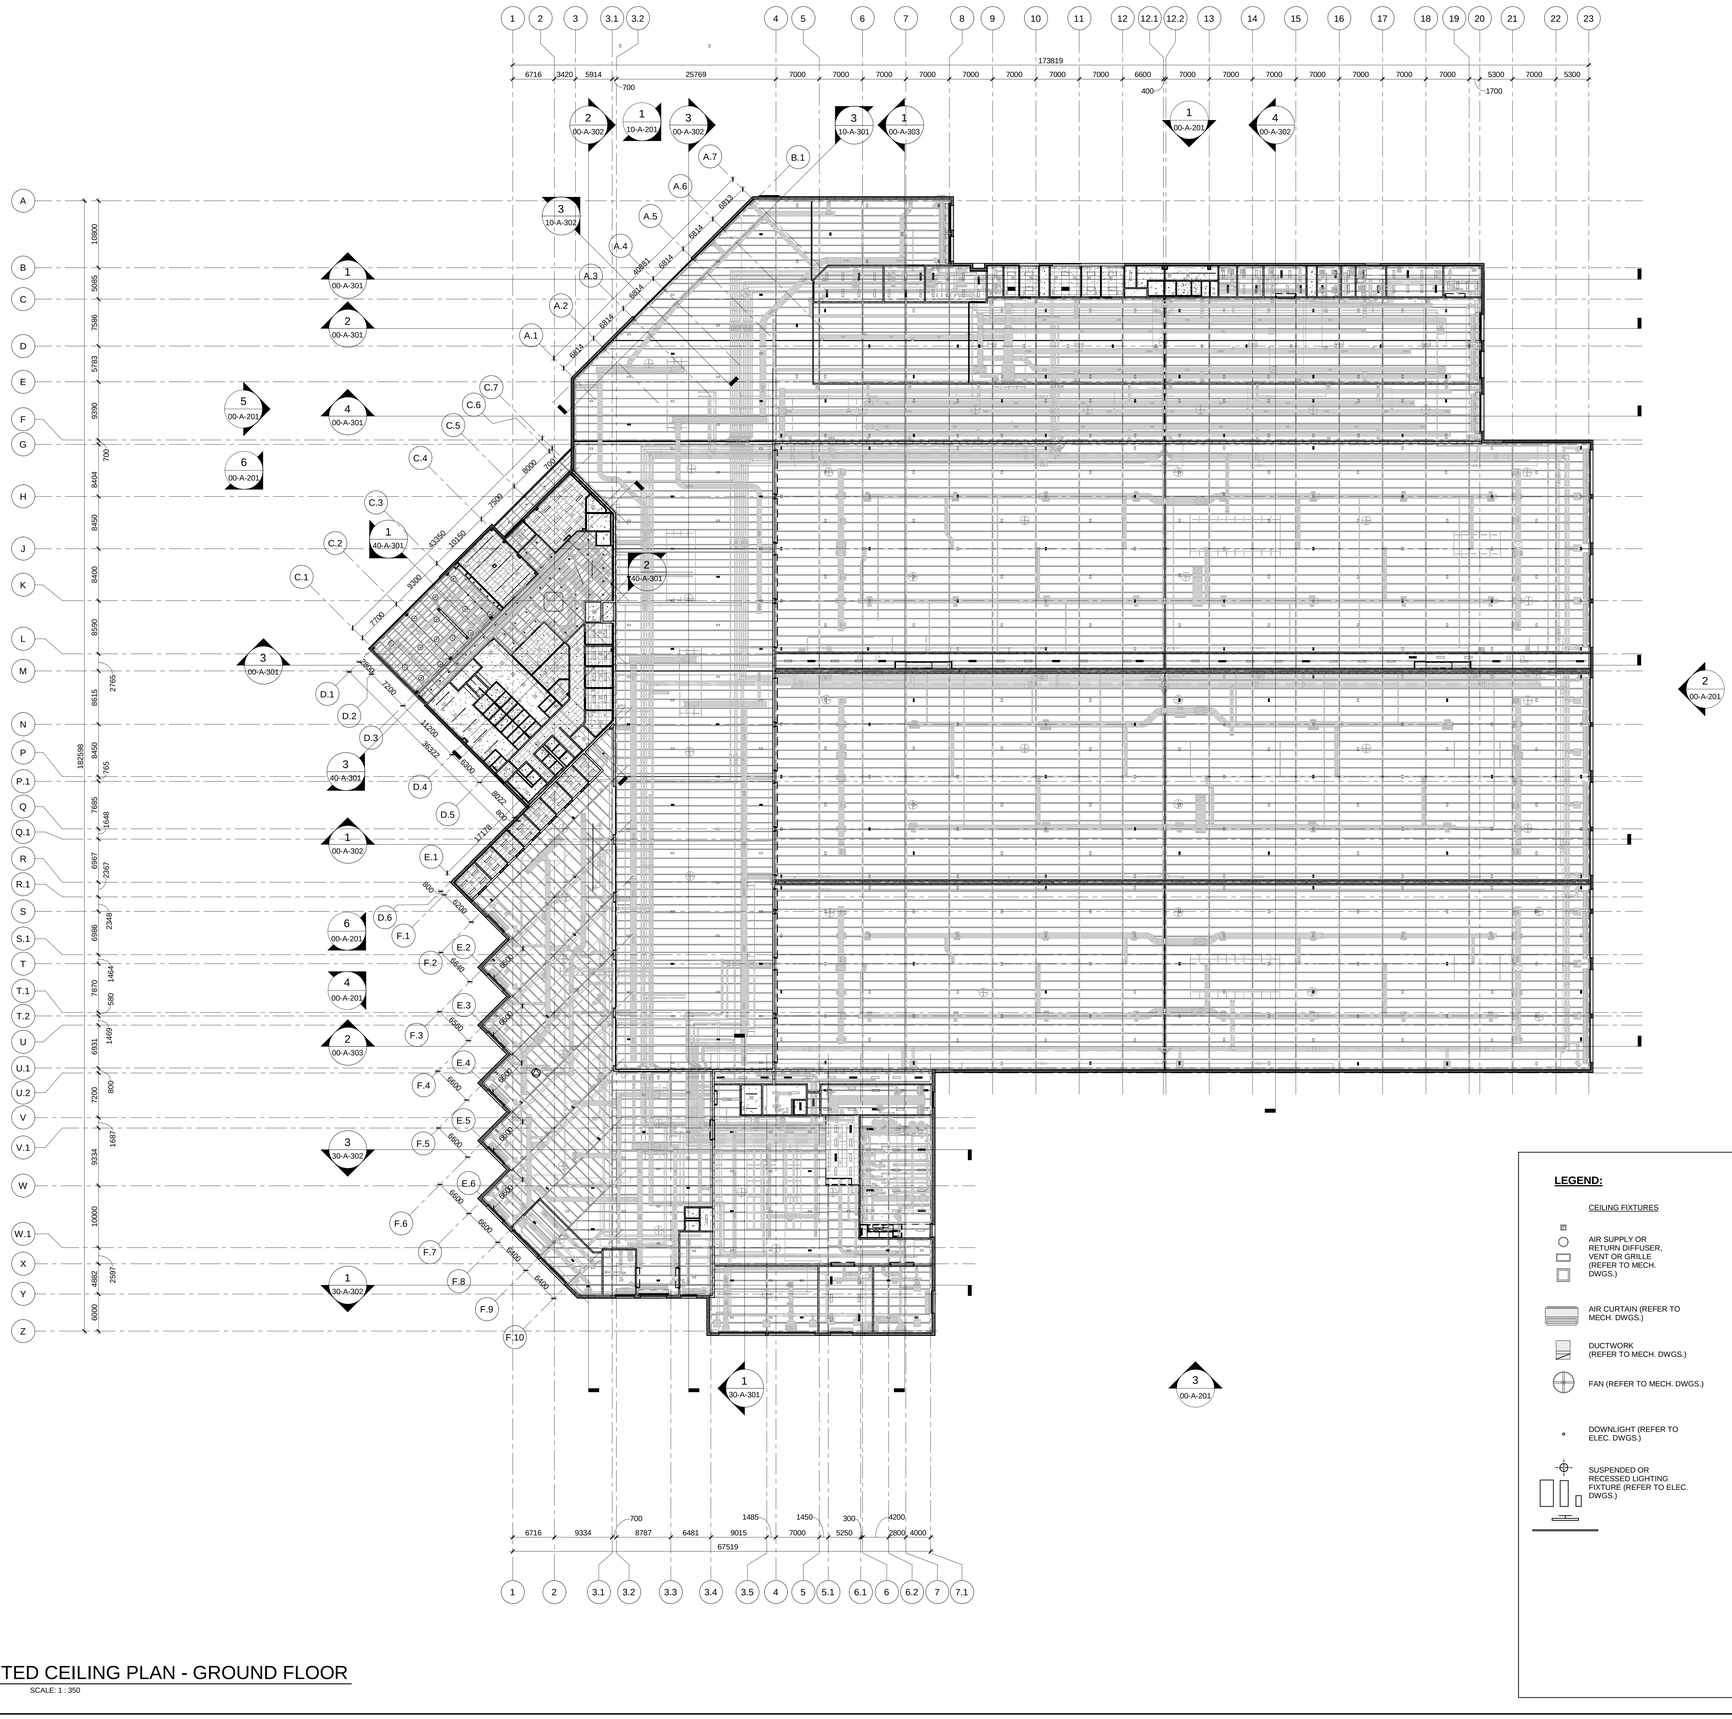

1 | REFLECTED CEILING PLAN - GROUND FLOOR

00-A-151 | REF: 00-A-201 | SCALE: 1 : 350

LEGEND:

CEILING FIXTURES

- AIR SUPPLY OR RETURN DIFFUSER, VENT OR GRILLE (REFER TO MECH. DWGS.)
- AIR CURTAIN (REFER TO MECH. DWGS.)
- DUCTWORK (REFER TO MECH. DWGS.)
- FAN (REFER TO MECH. DWGS.)
- DOWNLIGHT (REFER TO ELEC. DWGS.)
- SUSPENDED OR RECESSED LIGHTING FIXTURE (REFER TO ELEC. DWGS.)

CEILING TYPES

- AT1: 610 x 1220mm ACOUSTIC CEILING TILES & T-BAR METAL SUSPENSION SYSTEM
- AT2: 610 x 1220mm ACCOUSTIC CEILING TILES (HIGH NRC/HIGH-CAC) & T-BAR METAL SUSPENSION SYSTEM
- GB1: 16mm GYPSUM BOARD ON METAL SUSPENSION SYSTEM
- CB1: 16mm WATERPROOF CEMENT BOARD ON METAL SUSPENSION SYSTEM
- LC1: LINEAR PAN METAL CEILING / LINEAR PAN (PERFORATED) / ACOUSTIC BACKING FELT / T-BAR METAL SUSPENSION SYSTEM

SOFFIT TYPES

- LC1: LINEAR PAN / T-BAR METAL SUSPENSION SYSTEM
- S2: 38mm PREFINISHED METAL PANEL (AD300) (MC3) / 22mm METAL FURRINS CHANNEL (VERTICAL)(MAINTAIN AIRSPACE) / 175mm SEMI-RIGID INSULATION (R-30) WITH THERMAL ISOLATION CLIPS & ANGLES / SELF ADHERED PERMEABLE AIR AND VAPOUR BARRIER (AVB) / 16mm FIBERGLASS MAT GYPSUM SHEATHING / 152mm METAL STUD AT 406mm O.C. AND FILL BETWEEN STUDS WITH 152mm SEMI-RIGID INSULATION (R-25)

This drawing has been prepared for the use of AECOM's client and may not be used, reproduced or relied upon by third parties, except as agreed by AECOM and its client, as required by law or for uses by governmental reviewing agencies. AECOM accepts no responsibility, and denies any liability whatsoever, to any party that modifies this drawing without AECOM's express written consent. Do not scale this document. All measurements must be obtained from the stated dimensions.

AECOM

PROJECT
WINNIPEG NORTH GARAGE REPLACEMENT
100 Oak Point Hwy, Winnipeg, MB R2R 1V1

CLIENT

Winnipeg
City of Winnipeg
510 Main St.
Winnipeg, MB R3B 1B9
1.877.311.4974

Winnipeg Transit
B-414 Osborne St.
Winnipeg, MB R3L 2A1

CONSULTANT

AECOM CANADA ULC
99 Commerce Dr.
Winnipeg, MB R3P 0Y7

REGISTRATION

ISSUE/REVISION

I/R	DATE	DESCRIPTION
0	02/19/2025	ISSUED FOR TENDER
C	12/06/2024	ISSUED FOR 66% DESIGN RESUBMISSION
B	08/12/2024	ISSUED FOR 66% DESIGN

PROJECT NUMBER
60721079

SHEET TITLE
REFLECTED CEILING PLAN - GROUND FLOOR PLAN

SHEET NUMBER
00-A-151

Last Plotted: 2025-02-17 6:49:47 PM
Filename: Autodesk Docs://BF-AAECI (CAN) 60721079 Winnipeg North Transit Garage Replacement/60721079-Winnipeg Transit North Garage-A_DO.rvt
Printed on 30% Post-Consumer Recycled Content Paper
©2018 AECOM Corporation

Project Management Initials:
Designer: Designer Checked: Checker Approved: Approver A0 33.1"x46.8"
Last Plotted: 2025-02-17 6:55:39 PM
Filename: Autodesk Docs://BP-AMER (CAN) 60721079 Winnipeg North Transit Garage Replacement/60721079-Winnipeg Transit North Garage_A_BD.rvt
Printed on 30% Post-Consumer Recycled Content Paper

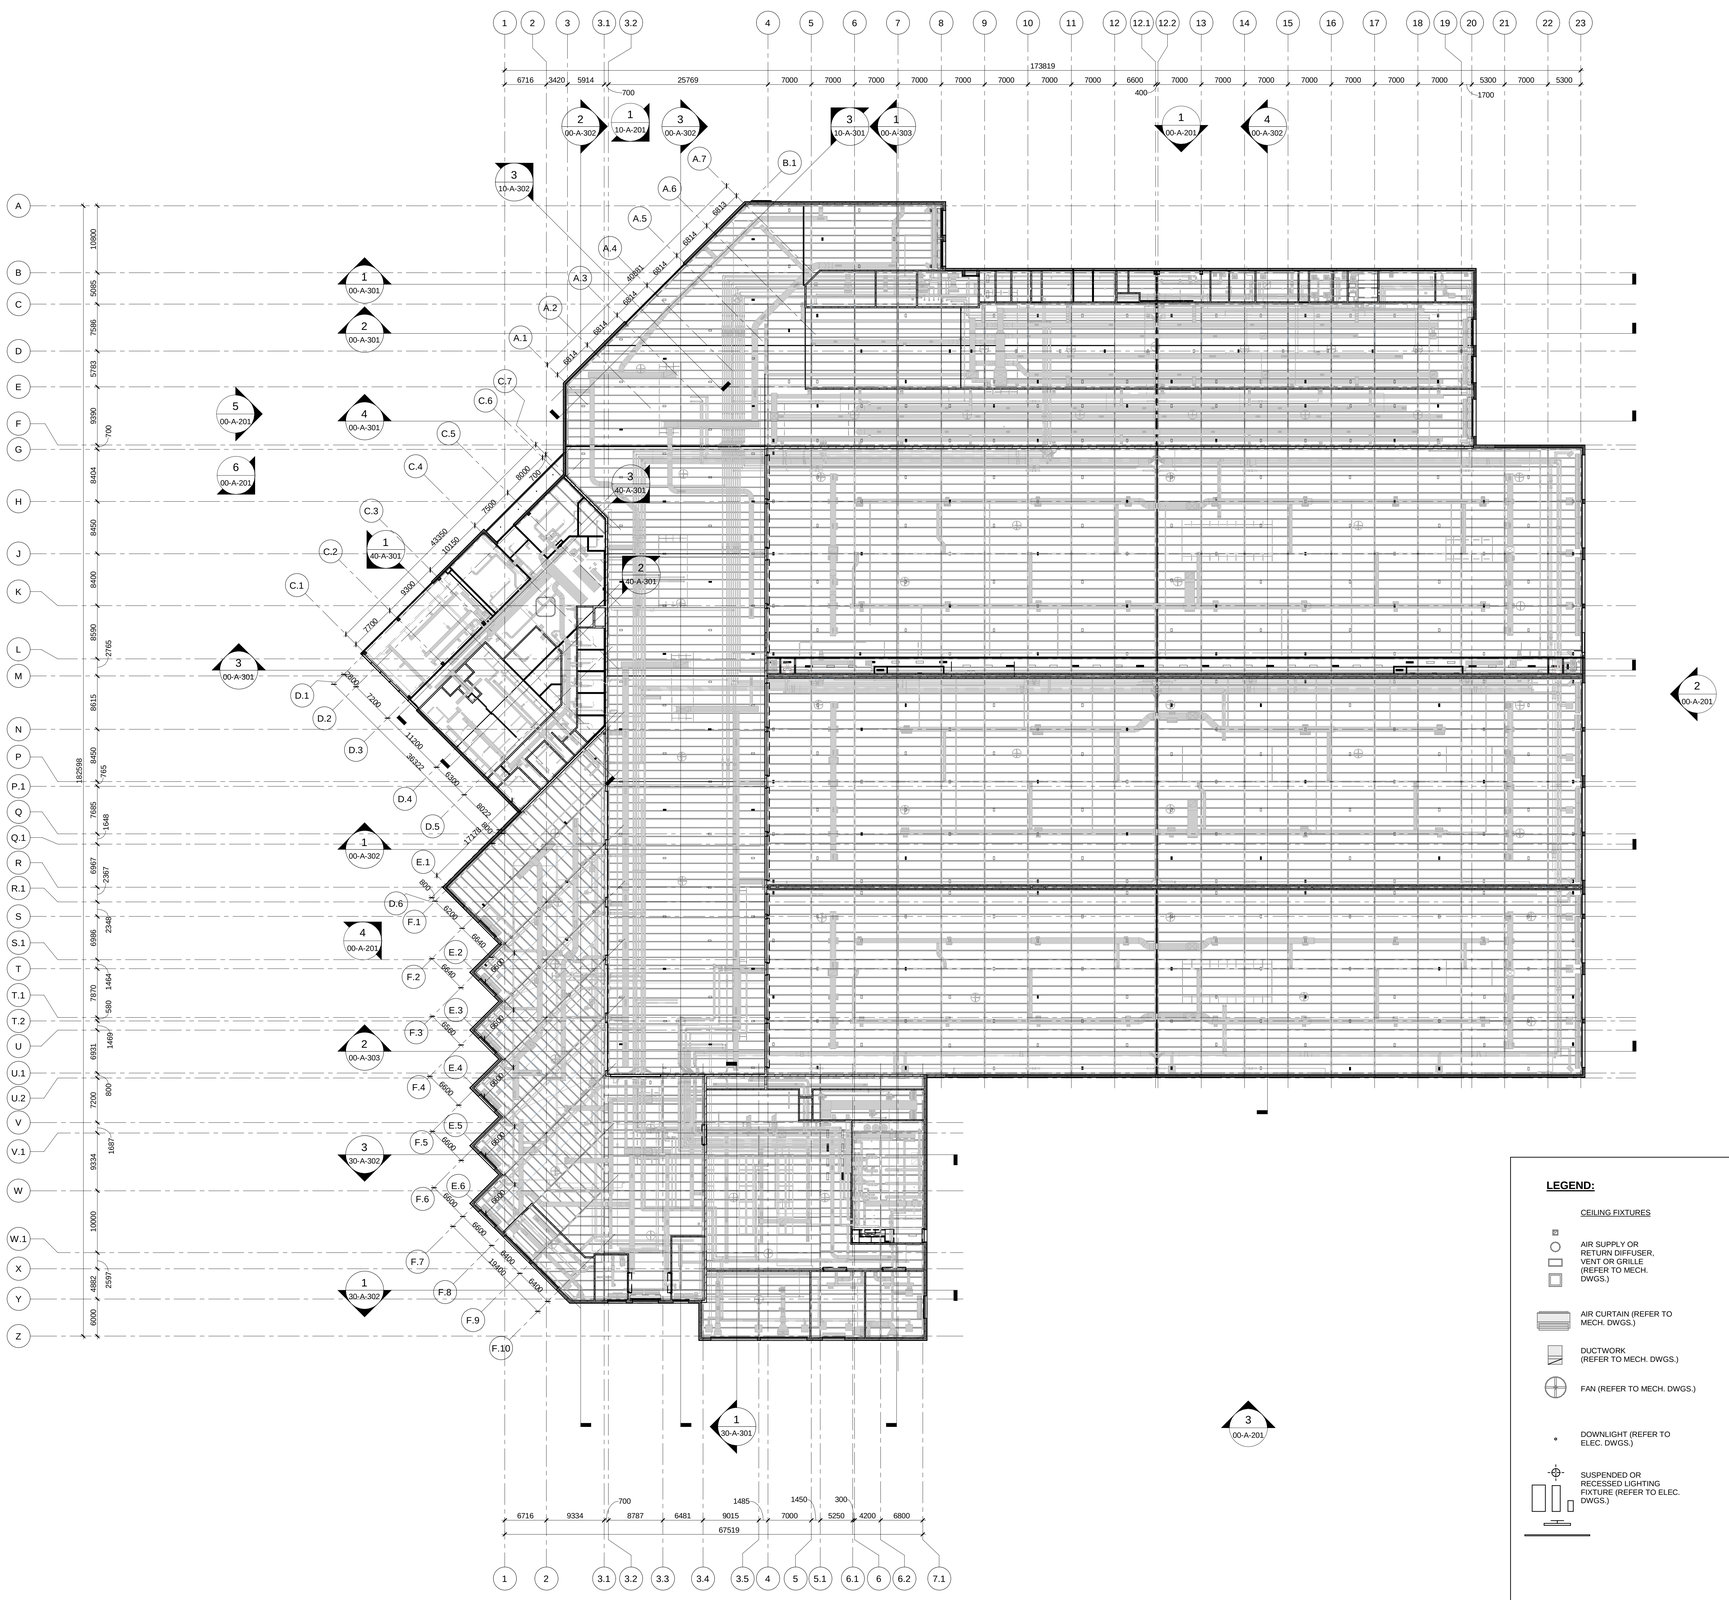

1 | REFLECTED CEILING PLAN - SERVICE LEVEL & MEZZANINE

00-A-152 | REF: 00-A-301 | SCALE: 1 : 350

LEGEND:

CEILING FIXTURES

- AIR SUPPLY OR RETURN DIFFUSER, VENT OR GRILLE (REFER TO MECH. DWGS.)
- AIR CURTAIN (REFER TO MECH. DWGS.)
- DUCTWORK (REFER TO MECH. DWGS.)
- FAN (REFER TO MECH. DWGS.)
- DOWNLIGHT (REFER TO ELEC. DWGS.)
- SUSPENDED OR RECESSED LIGHTING FIXTURE (REFER TO ELEC. DWGS.)

CEILING TYPES

- AT1 — 610 x 1220mm ACOUSTIC CEILING TILES & T-BAR METAL SUSPENSION SYSTEM
- AT2 — 610 x 1220mm ACCOUSTIC CEILING TILES (HIGH NRC/HIGH-CAC) & T-BAR METAL SUSPENSION SYSTEM
- GB1 — 16mm GYPSUM BOARD ON METAL SUSPENSION SYSTEM
- CB1 — 16mm WATERPROOF CEMENT BOARD ON METAL SUSPENSION SYSTEM
- LC1 — LINEAR PAN METAL CEILING
LINEAR PAN (PERFORATED)
ACOUSTIC BACKING FELT
T-BAR METAL SUSPENSION SYSTEM

SOFFIT TYPES

- LC1 — LINEAR PAN
T-BAR METAL SUSPENSION SYSTEM
- S2 — 38mm PREFINISHED METAL PANEL (AD300) (MC3)
22mm METAL FURRING CHANNEL (VERTICAL)/MAINTAIN AIRSPACE)
175mm SEMI-RIGID INSULATION (R-30) WITH THERMAL ISOLATION CLIPS & ANGLES
SELF ADHERED PERMEABLE AIR AND VAPOUR BARRIER (AVB)
16mm FIBERGLASS MAT GYPSUM SHEATHING
152mm METAL STUD AT 406mm O.C. AND FILL BETWEEN STUDS WITH 152mm SEMI-RIGID INSULATION (R-25)

This drawing has been prepared for the use of AECOM, client and may not be used, reproduced or relied upon by third parties, except as agreed by AECOM and its client, as required by law or for use by governmental reviewing agencies. AECOM accepts no responsibility, and denies any liability whatsoever, to any party that modifies this drawing without AECOM's express written consent. Do not scale this document. All measurements must be obtained from the stated dimensions.

AECOM

PROJECT
WINNIPEG NORTH GARAGE REPLACEMENT
100 Oak Point Hwy, Winnipeg, MB R2R 1V1

CLIENT

Winnipeg

City of Winnipeg
510 Main St.
Winnipeg, MB R3B 1B9
1.877.311.4974

Winnipeg Transit
B-414 Osborne St.
Winnipeg, MB R3L 2A1

CONSULTANT

AECOM CANADA ULC
99 Commerce Dr,
Winnipeg, MB R3P 0Y7

REGISTRATION

ISSUE/REVISION

0	02/19/2025	ISSUED FOR TENDER
C	12/06/2024	ISSUED FOR 66% DESIGN RESUBMISSION
B	08/12/2024	ISSUED FOR 66% DESIGN
I/R	DATE	DESCRIPTION

PROJECT NUMBER
60721079

SHEET TITLE
REFLECTED CEILING PLAN - SERVICE LEVEL & MEZZANINE PLAN

SHEET NUMBER
00-A-152

©2018 AECOM Corporation

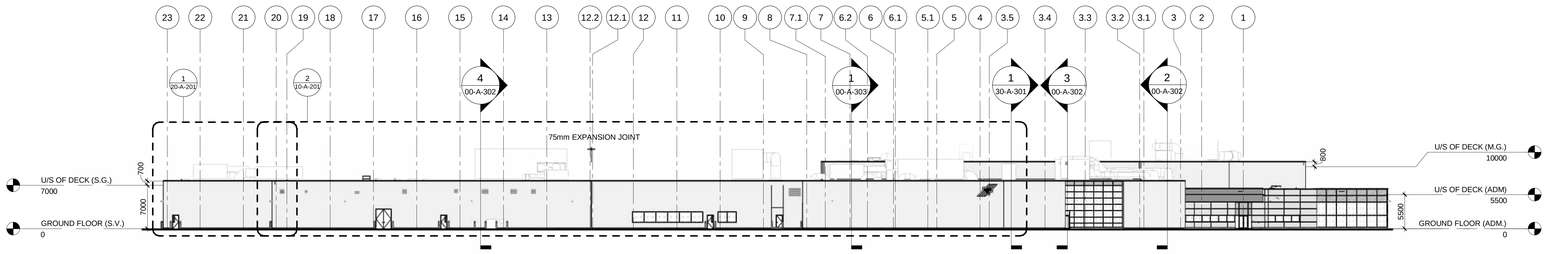

1 | NORTH ELEVATION

00-A-201 | REF: 00-A-101 | SCALE: 1 : 350

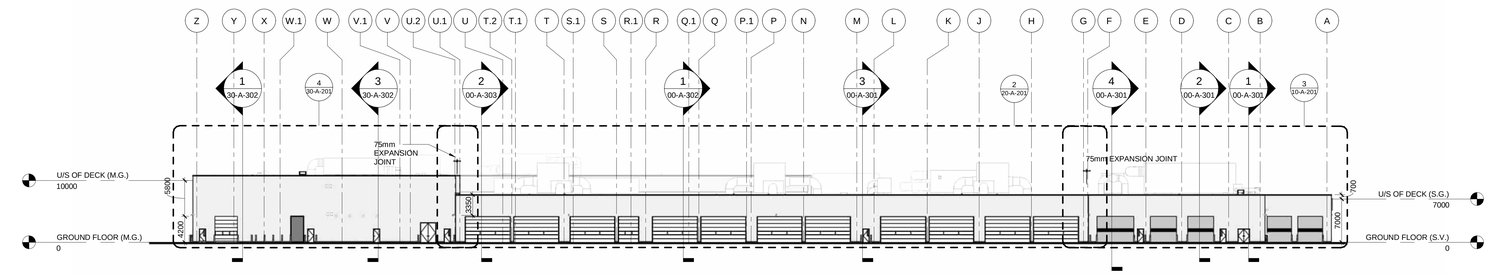

2 | EAST ELEVATION

00-A-201 | REF: 00-A-101 | SCALE: 1 : 350

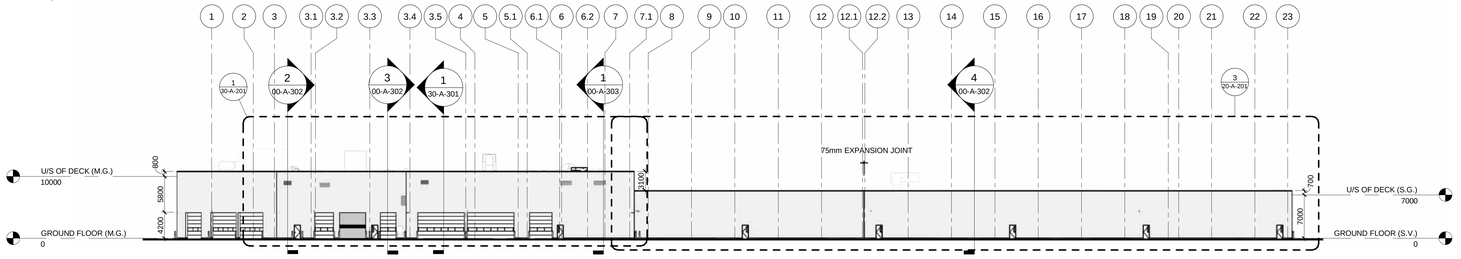

3 | SOUTH ELEVATION

00-A-201 | REF: 00-A-101 | SCALE: 1 : 350

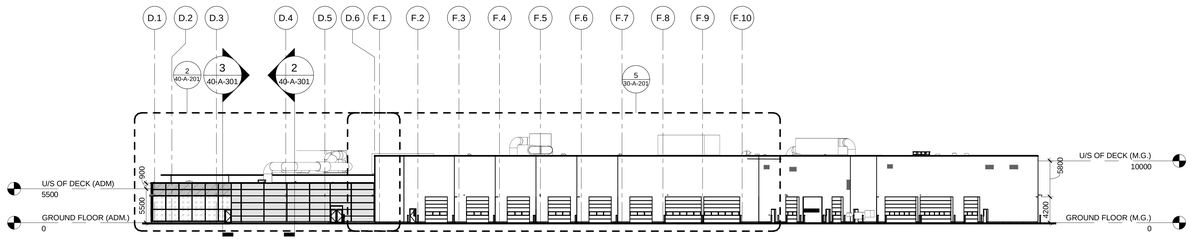

4 | SOUTH-WEST ELEVATION

00-A-201 | REF: 00-A-101 | SCALE: 1 : 350

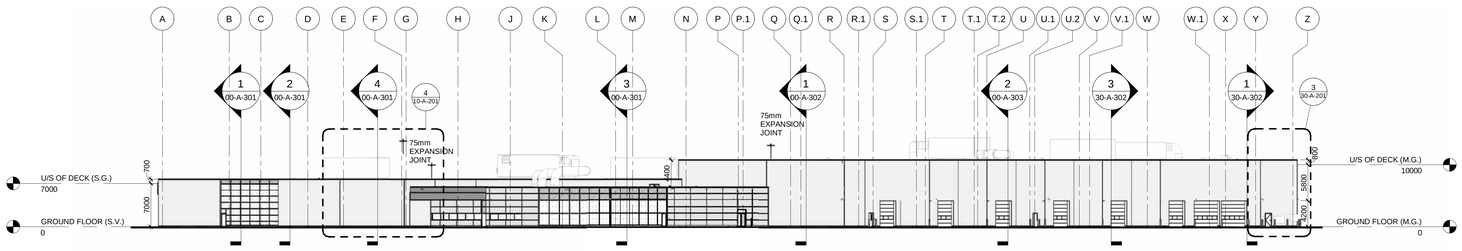

5 | WEST ELEVATION

00-A-201 | REF: 00-A-101 | SCALE: 1 : 350

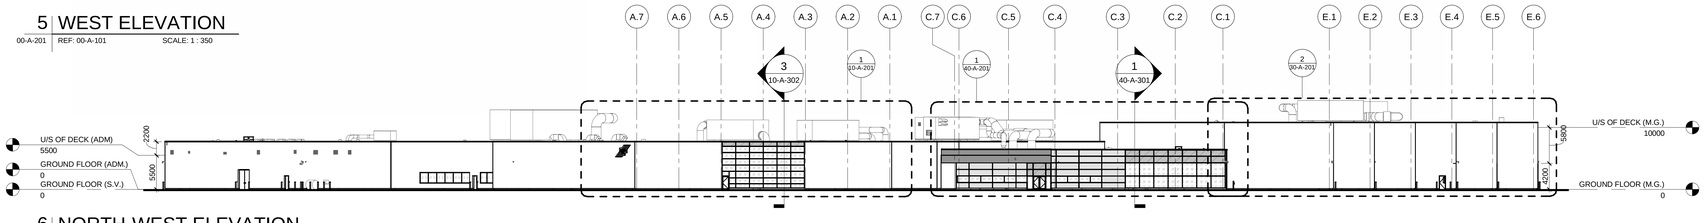

6 | NORTH-WEST ELEVATION

00-A-201 | REF: 00-A-101 | SCALE: 1 : 350

KEYPLAN

This drawing has been prepared for the use of AECOM's client and may not be used, reproduced or relied upon by third parties, except as agreed by AECOM and its client, as required by law or for use by governmental reviewing agencies. AECOM accepts no responsibility, and denies any liability whatsoever, to any party that modifies this drawing without AECOM's express written consent. Do not scale this document. All measurements must be obtained from the stated dimensions.

AECOM

PROJECT

WINNIPEG NORTH GARAGE REPLACEMENT
100 Oak Point Hwy, Winnipeg, MB R2R 1V1

CLIENT

Winnipeg
City of Winnipeg
510 Main St.
Winnipeg, MB R3B 1B9
1.877.311.4974

Winnipeg Transit
B-414 Osborne St.
Winnipeg, MB R3L 2A1

CONSULTANT

AECOM CANADA ULC
99 Commerce Dr,
Winnipeg, MB R3P 0Y7

REGISTRATION

ISSUE/REVISION

0	02/19/2025	ISSUED FOR TENDER
C	12/06/2024	ISSUED FOR 66% DESIGN RESUBMISSION
B	08/12/2024	ISSUED FOR 66% DESIGN
A	03/28/2024	ISSUED FOR SCHEMATIC DESIGN
I/R	DATE	DESCRIPTION

PROJECT NUMBER

60721079

SHEET TITLE

BUILDING ELEVATIONS

SHEET NUMBER

00-A-201

©2018 AECOM Corporation

Designer: Designer Checked: Checker Approved: Approver A0 33.1"x46.8"
Project Management Initials:

Last Plotted: 2025-02-17 6:51:28 PM
Filename: Autodesk Docs://RP-AMER (CAN) 60721079 Winnipeg North Transit Garage Replacement/60721079-Winnipeg Transit North Garage_A_DO.rvt

Printed on 30% Post-Consumer Recycled Content Paper

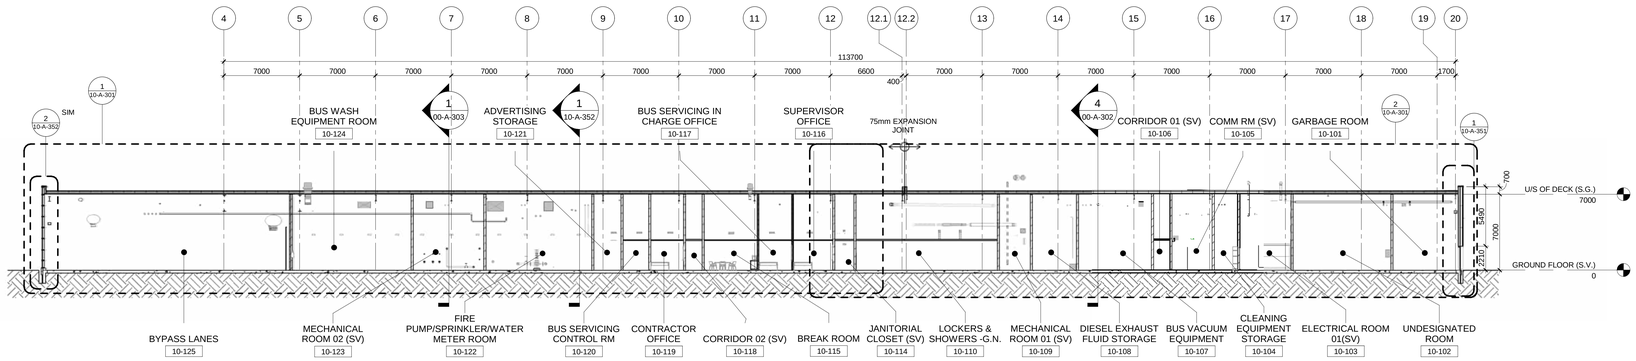

1 | BUILDING SECTION 01 - SERVICE LANES - SUPPORT ROOMS

00-A-301 | REF: 00-A-101 | SCALE: 1 : 200

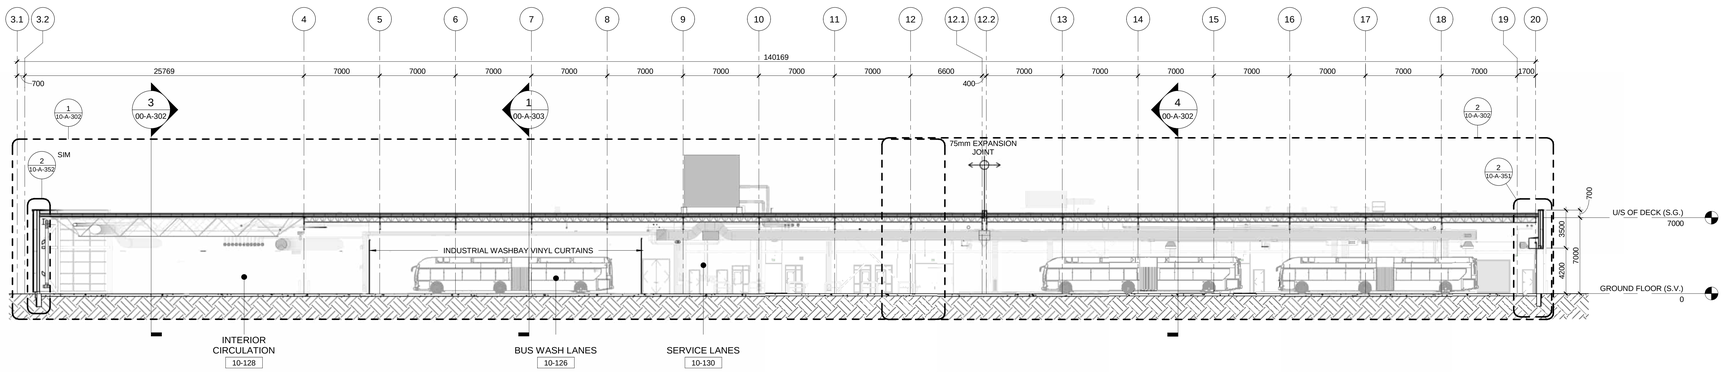

2 | BUILDING SECTION 02 - SERVICE LANES

00-A-301 | REF: 00-A-101 | SCALE: 1 : 200

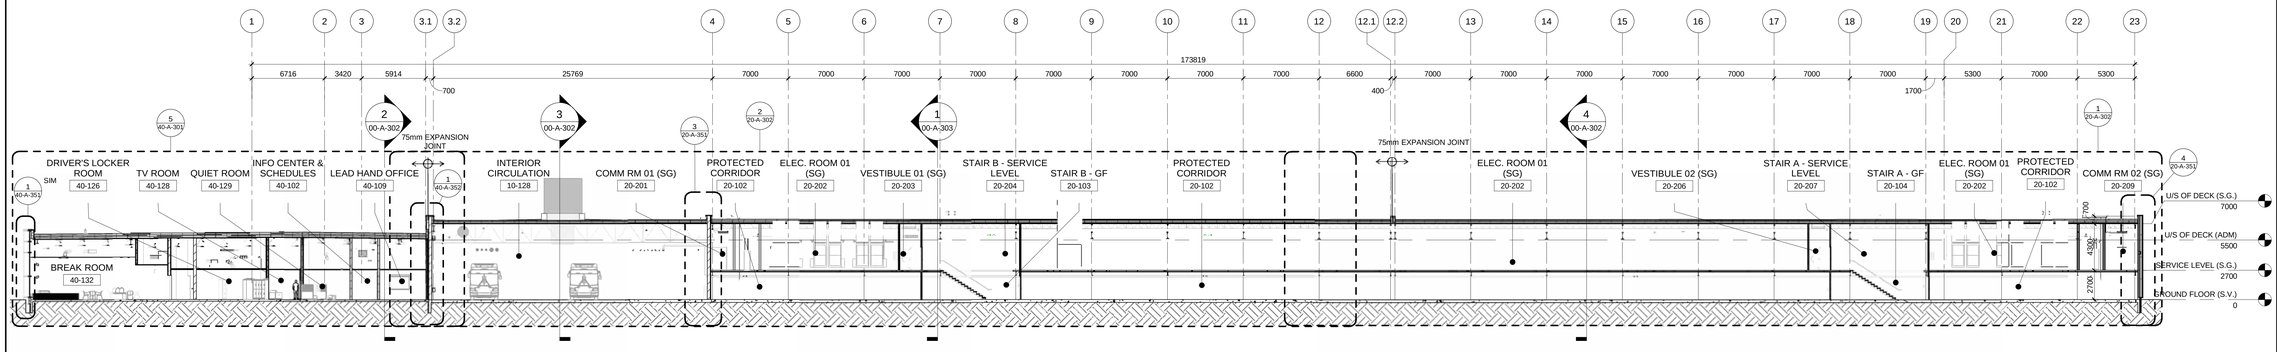

3 | BUILDING SECTION 04 - OFFICE & STORAGE GARAGE - PROTECTED CORRIDOR

00-A-301 | REF: 00-A-101 | SCALE: 1 : 200

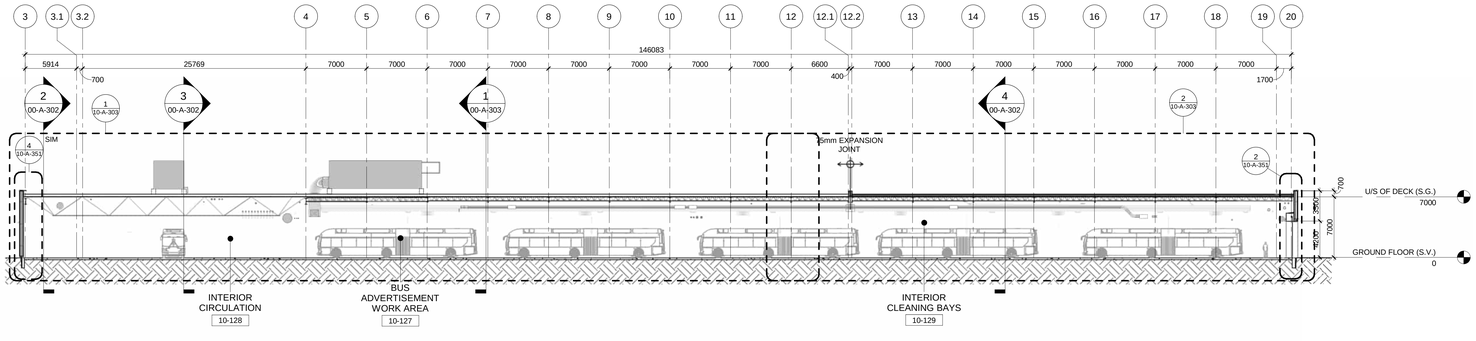

4 | BUILDING SECTION 03 - SERVICE LANES - INTERIOR CLEANING BAYS

00-A-301 | REF: 00-A-101 | SCALE: 1 : 250

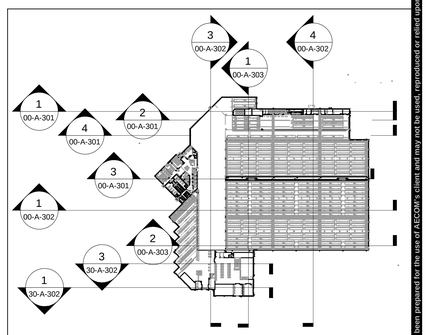

KEYPLAN

This drawing has been prepared for the use of AECOM's client and may not be used, reproduced or relied upon by third parties, except as agreed by AECOM and the client, as required by law or for use by governmental reviewing agencies. AECOM accepts no responsibility, and denies any liability whatsoever, to any party that modifies this drawing without AECOM's express written consent. Do not scale this document. All measurements must be obtained from the stated dimensions.

©2018 AECOM Corporation

AECOM

PROJECT

WINNIPEG NORTH GARAGE REPLACEMENT
100 Oak Point Hwy, Winnipeg, MB R2R 1V1

CLIENT

Winnipeg
City of Winnipeg
510 Main St.
Winnipeg, MB R3B 1B9
1.877.311.4974

Winnipeg Transit
B-414 Osborne St.
Winnipeg, MB R3L 2A1

CONSULTANT

AECOM CANADA ULC
99 Commerce Dr,
Winnipeg, MB R3P 0Y7

REGISTRATION

ISSUE/REVISION

I/R	DATE	DESCRIPTION
0	02/19/2025	ISSUED FOR TENDER
C	12/06/2024	ISSUED FOR 66% DESIGN RESUBMISSION
B	08/12/2024	ISSUED FOR 66% DESIGN
A	03/28/2024	ISSUED FOR SCHEMATIC DESIGN

PROJECT NUMBER

60721079

SHEET TITLE

BUILDING SECTIONS

SHEET NUMBER

00-A-301

Project Management Initials:
Designer: Designer Checked: Checker Approved: Approver A0 33.1"x48.8"

Last Plotted: 2025-02-17 6:51:53 PM
Filename: Autodesk Docs://BP-AMER (CAN) 60721079-Winnipeg North Transit Garage Replacement/60721079-Winnipeg Transit North Garage-A_DO.rvt

Printed on: 30% Post-Consumer Recycled Content Paper

Project Management Initials:
Designer: Designer Checked: Checker Approved: Approver A0 33.1"x48.8"

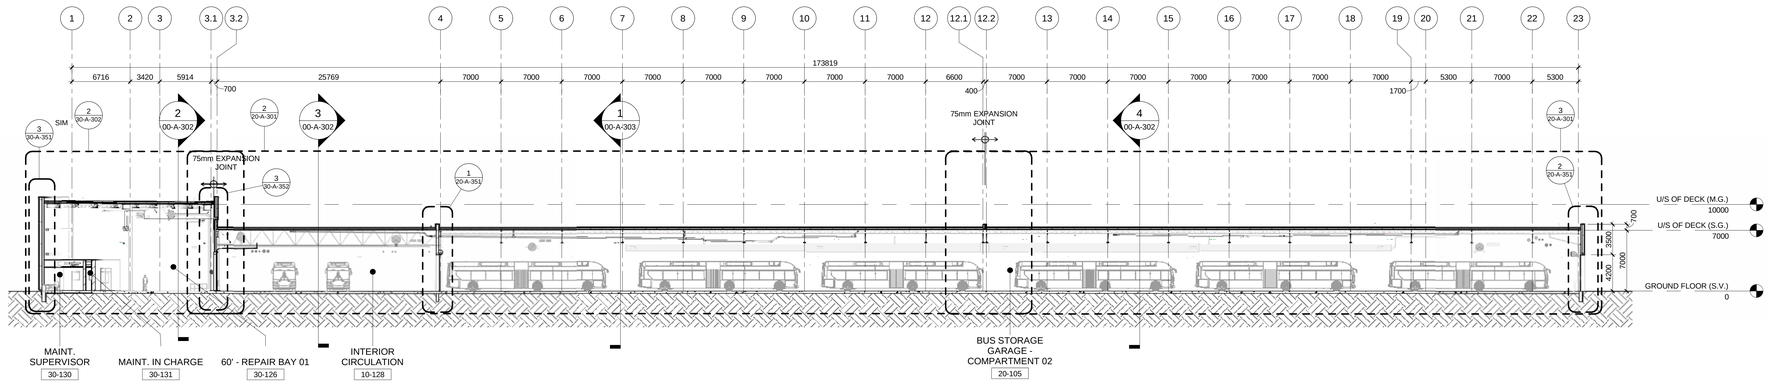

1 BUILDING SECTION 05 - MAINTENANCE GARAGE & STORAGE GARAGE

00-A-302 | REF: 00-A-101 | SCALE: 1 : 250

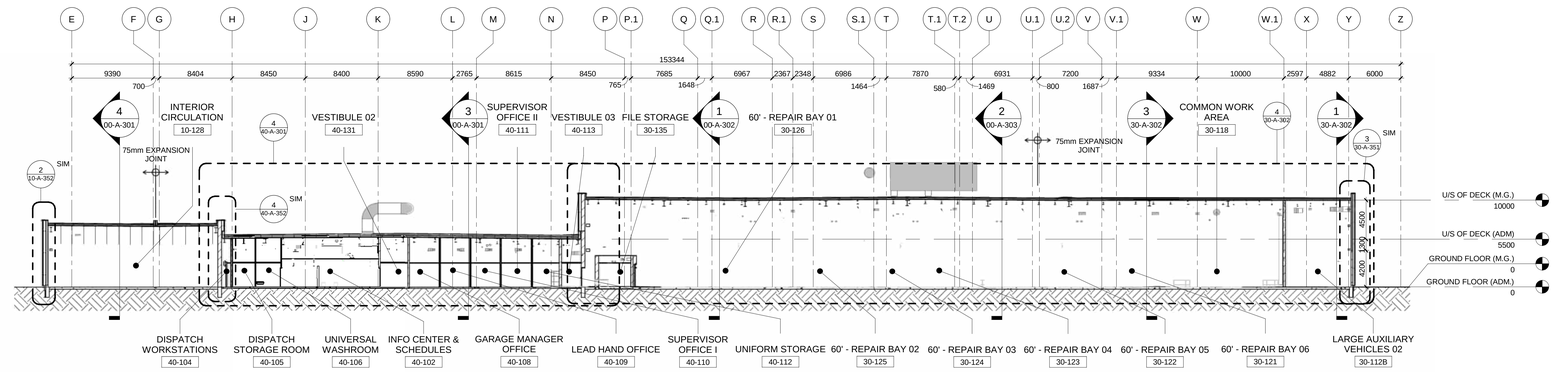

2 BUILDING SECTION 09 - OFFICE & MAINTENANCE GARAGE

00-A-302 | REF: 00-A-101 | SCALE: 1 : 250

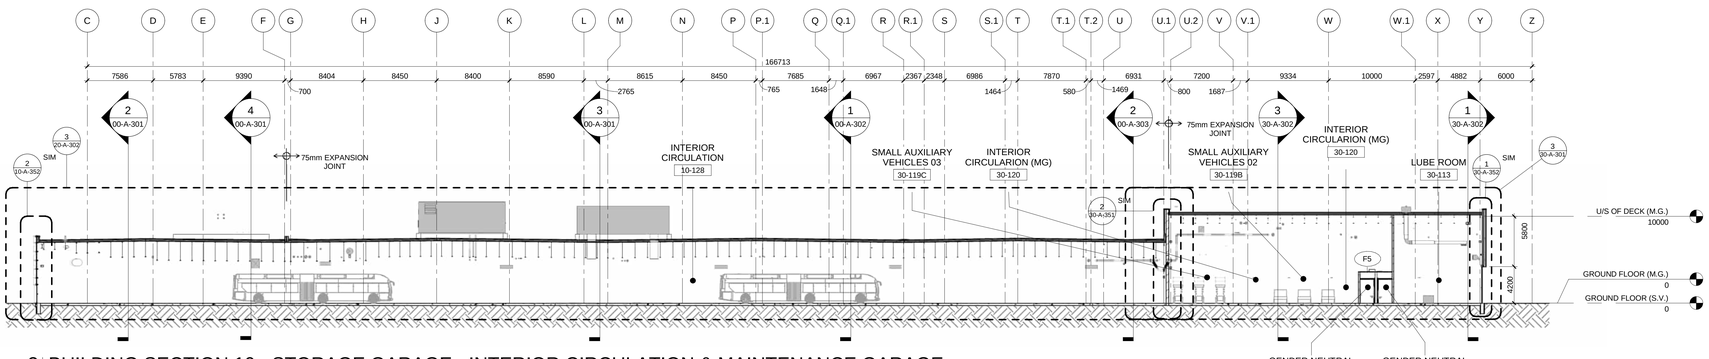

3 BUILDING SECTION 10 - STORAGE GARAGE - INTERIOR CIRCULATION & MAINTENANCE GARAGE

00-A-302 | REF: 00-A-101 | SCALE: 1 : 250

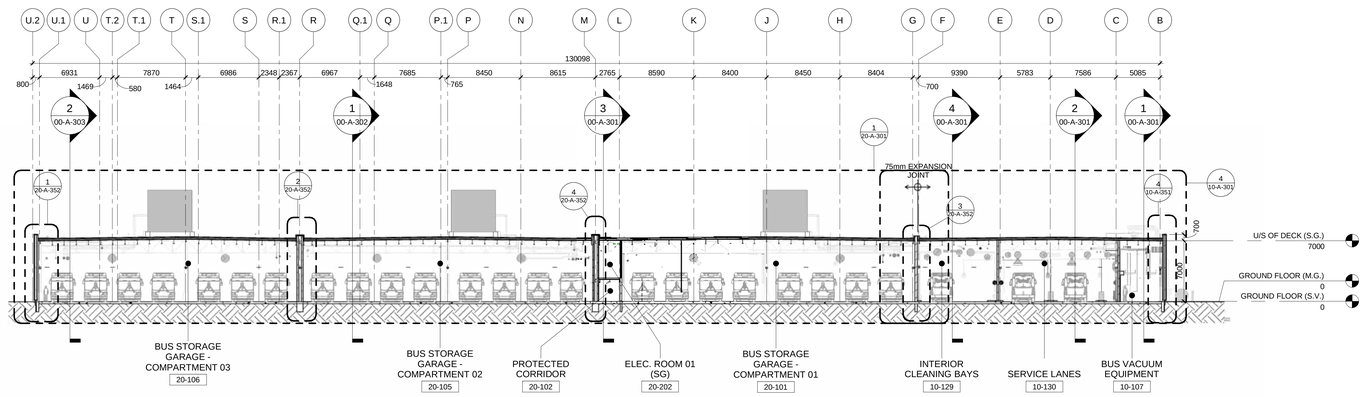

4 BUILDING SECTION 12 - STORAGE GARAGE

00-A-302 | REF: 00-A-101 | SCALE: 1 : 250

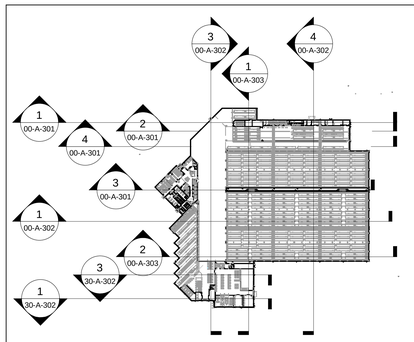

KEYPLAN

AECOM

PROJECT
WINNIPEG NORTH GARAGE REPLACEMENT
100 Oak Point Hwy, Winnipeg, MB R2R 1V1

CLIENT
Winnipeg
City of Winnipeg
510 Main St.
Winnipeg, MB R3B 1B9
1.877.311.4974

Winnipeg Transit
B-414 Osborne St.
Winnipeg, MB R3L 2A1

CONSULTANT
AECOM CANADA ULC
99 Commerce Dr,
Winnipeg, MB R3P 0Y7

REGISTRATION

ISSUE/REVISION

UR	DATE	DESCRIPTION
0	02/19/2025	ISSUED FOR TENDER
C	12/06/2024	ISSUED FOR 66% DESIGN RESUBMISSION
B	08/12/2024	ISSUED FOR 66% DESIGN
A	03/28/2024	ISSUED FOR SCHEMATIC DESIGN

PROJECT NUMBER
60721079

SHEET TITLE
BUILDING SECTIONS

SHEET NUMBER
00-A-302

This drawing has been prepared for the use of AECOM's client and may not be used, reproduced or relied upon by third parties, except as agreed by AECOM and its client, as required by law or for use by governmental reviewing agencies. AECOM accepts no responsibility, and denies any liability whatsoever, to any party that modifies this drawing without AECOM's express written consent. Do not scale this document. All measurements must be obtained from the stated dimensions.

©2018 AECOM Corporation

Last Plotted: 2025-02-17 6:52:17 PM
Filename: Auckland Docs://BP-AMER (CAN) 60721079 Winnipeg North Transit Garage Replacement/60721079 Winnipeg North Transit Garage_A_DO.rvt
Printed on 30% Post-Consumer Recycled Content Paper

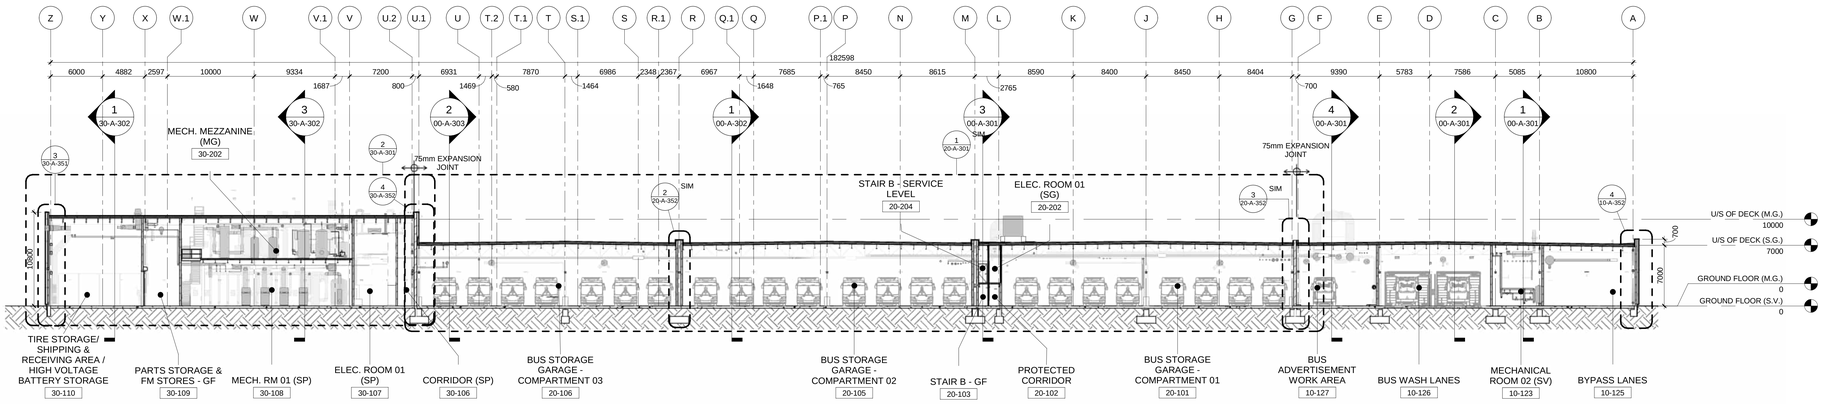

1 | BUILDING SECTION 11 - STORAGE & MAINTENANCE GARAGE

00-A-303 | REF: 00-A-101 SCALE: 1 : 250

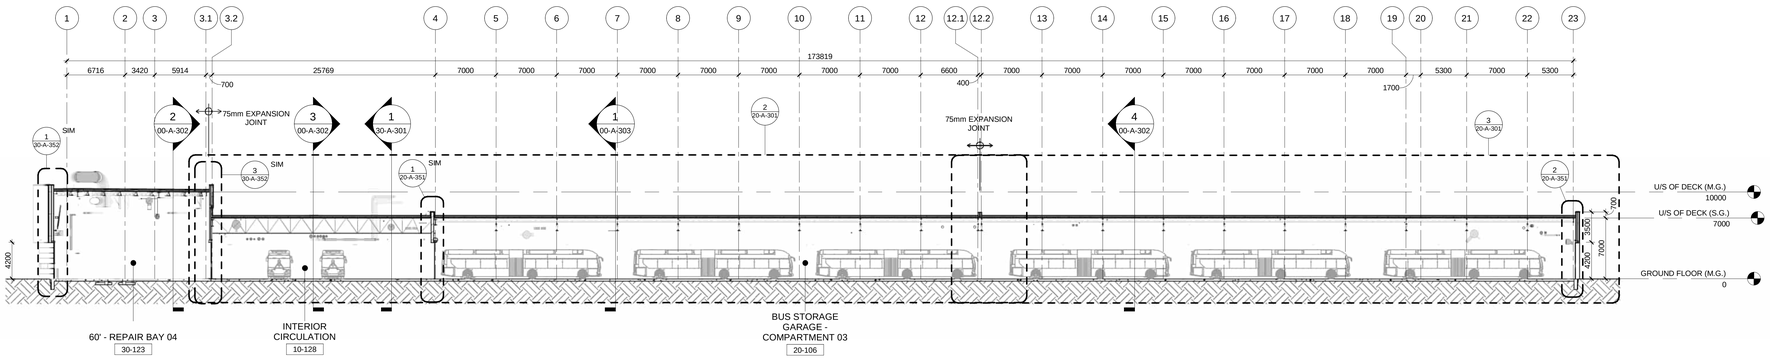

2 | BUILDING SECTION 06 - MAINTENANCE GARAGE & STORAGE GARAGE

00-A-303 | REF: 00-A-101 SCALE: 1 : 250

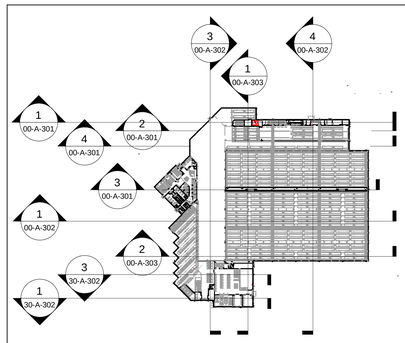

KEYPLAN

Designer: Designer Checked: Checker Approved: Approver Project Management Initials: A0 33.1"x46.8"

Last Plotted: 2025-02-17 6:57:36 PM
Filename: Autodesk Docs://BP-AMER (CAN) 60721079-Winnipeg North Transit Garage Replacement/60721079-Winnipeg Transit North Garage-A_RD.rvt

Printed on 30% Post-Consumer Recycled Content Paper

This drawing has been prepared for the use of AECOM's client and may not be used, reproduced or relied upon by third parties, except as agreed by AECOM and its client, as required by law or for use by governmental reviewing agencies. AECOM accepts no responsibility, and denies any liability whatsoever, to any party that modifies this drawing without AECOM's express written consent. Do not scale this document. All measurements must be obtained from the stated dimensions.

AECOM

PROJECT
WINNIPEG NORTH GARAGE REPLACEMENT
100 Oak Point Hwy, Winnipeg, MB R2R 1V1

CLIENT
City of Winnipeg
510 Main St.
Winnipeg, MB R3B 1B9
1.877.311.4974

Winnipeg Transit
B-414 Osborne St.
Winnipeg, MB R3L 2A1

CONSULTANT
AECOM CANADA ULC
99 Commerce Dr,
Winnipeg, MB R3P 0Y7

REGISTRATION

ISSUE/REVISION

I/R	DATE	DESCRIPTION
0	02/19/2025	ISSUED FOR TENDER
C	12/06/2024	ISSUED FOR 66% DESIGN RESUBMISSION
B	08/12/2024	ISSUED FOR 66% DESIGN
A	03/28/2024	ISSUED FOR SCHEMATIC DESIGN

PROJECT NUMBER
60721079

SHEET TITLE
BUILDING SECTIONS

SHEET NUMBER
00-A-303

©2018 AECOM Corporation

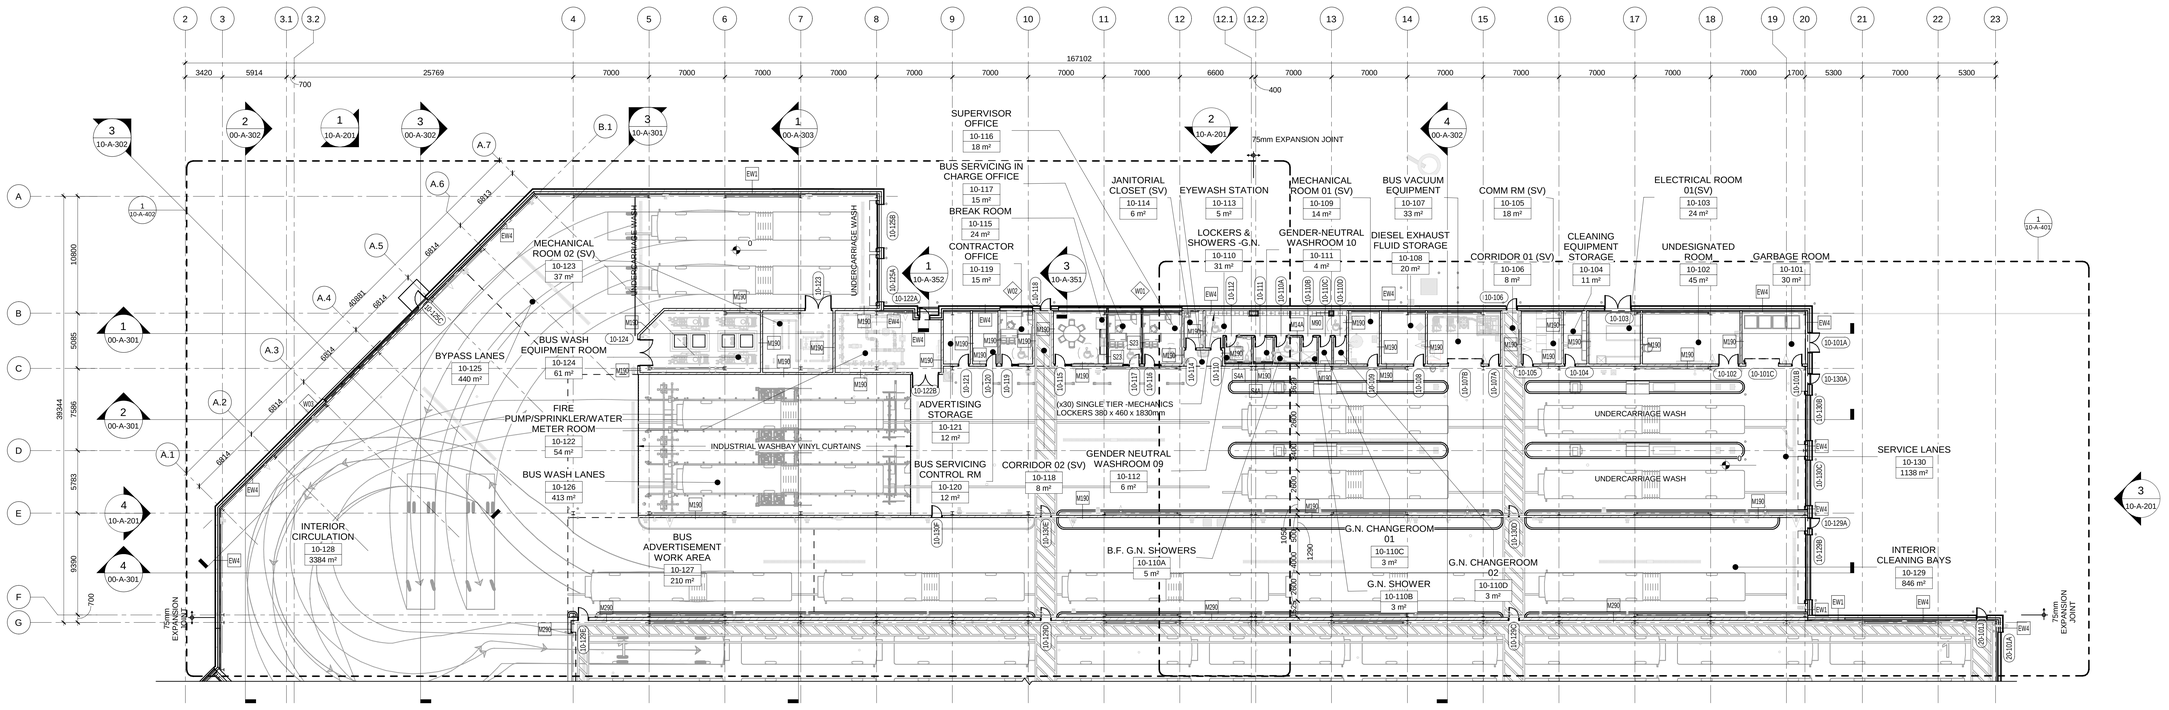

1 | GROUND FLOOR PLAN - SERVICE LANES

10-A-101 | REF: 00-A-101 | SCALE: 1 : 200

PROJECT NORTH

AECOM

PROJECT

WINNIPEG NORTH GARAGE REPLACEMENT
100 Oak Point Hwy, Winnipeg, MB R2R 1V1

CLIENT

Winnipeg
City of Winnipeg
510 Main St.
Winnipeg, MB R3B 1B9
1.877.311.4974

Winnipeg Transit
B-414 Osborne St.
Winnipeg, MB R3L 2A1

CONSULTANT

AECOM CANADA ULC
99 Commerce Dr,
Winnipeg, MB R3P 0Y7

REGISTRATION

ISSUE/REVISION

0	02/19/2025	ISSUED FOR TENDER
C	12/06/2024	ISSUED FOR 66% DESIGN RESUBMISSION
B	08/12/2024	ISSUED FOR 66% DESIGN
I/R	DATE	DESCRIPTION

PROJECT NUMBER

60721079

SHEET TITLE

SERVICE LANES - GROUND FLOOR PLAN

SHEET NUMBER

10-A-101

This drawing has been prepared for the use of AECOM's client and may not be used, reproduced or relied upon by third parties, except as agreed by AECOM and its client, as required by law or for use by governmental reviewing agencies. AECOM accepts no responsibility, and denies any liability whatsoever, to any party that modifies this drawing without AECOM's express written consent. Do not scale this document. All measurements must be obtained from the stated dimensions.

©2018 AECOM Corporation

Designer: Designer Checked: Checker Approved: Approver A0 33.1"x46.8"
Project Management Initials:
Last Plotted: 2025-02-17 8:52:46 PM
Filename: Autodesk Docs://BP-AMER (CAN) 60721079-Winnipeg North Transit Garage Replacement/60721079-Winnipeg Transit North Garage_A_2D.rvt
Printed on 30 Post-Consumer Recycled Content Paper

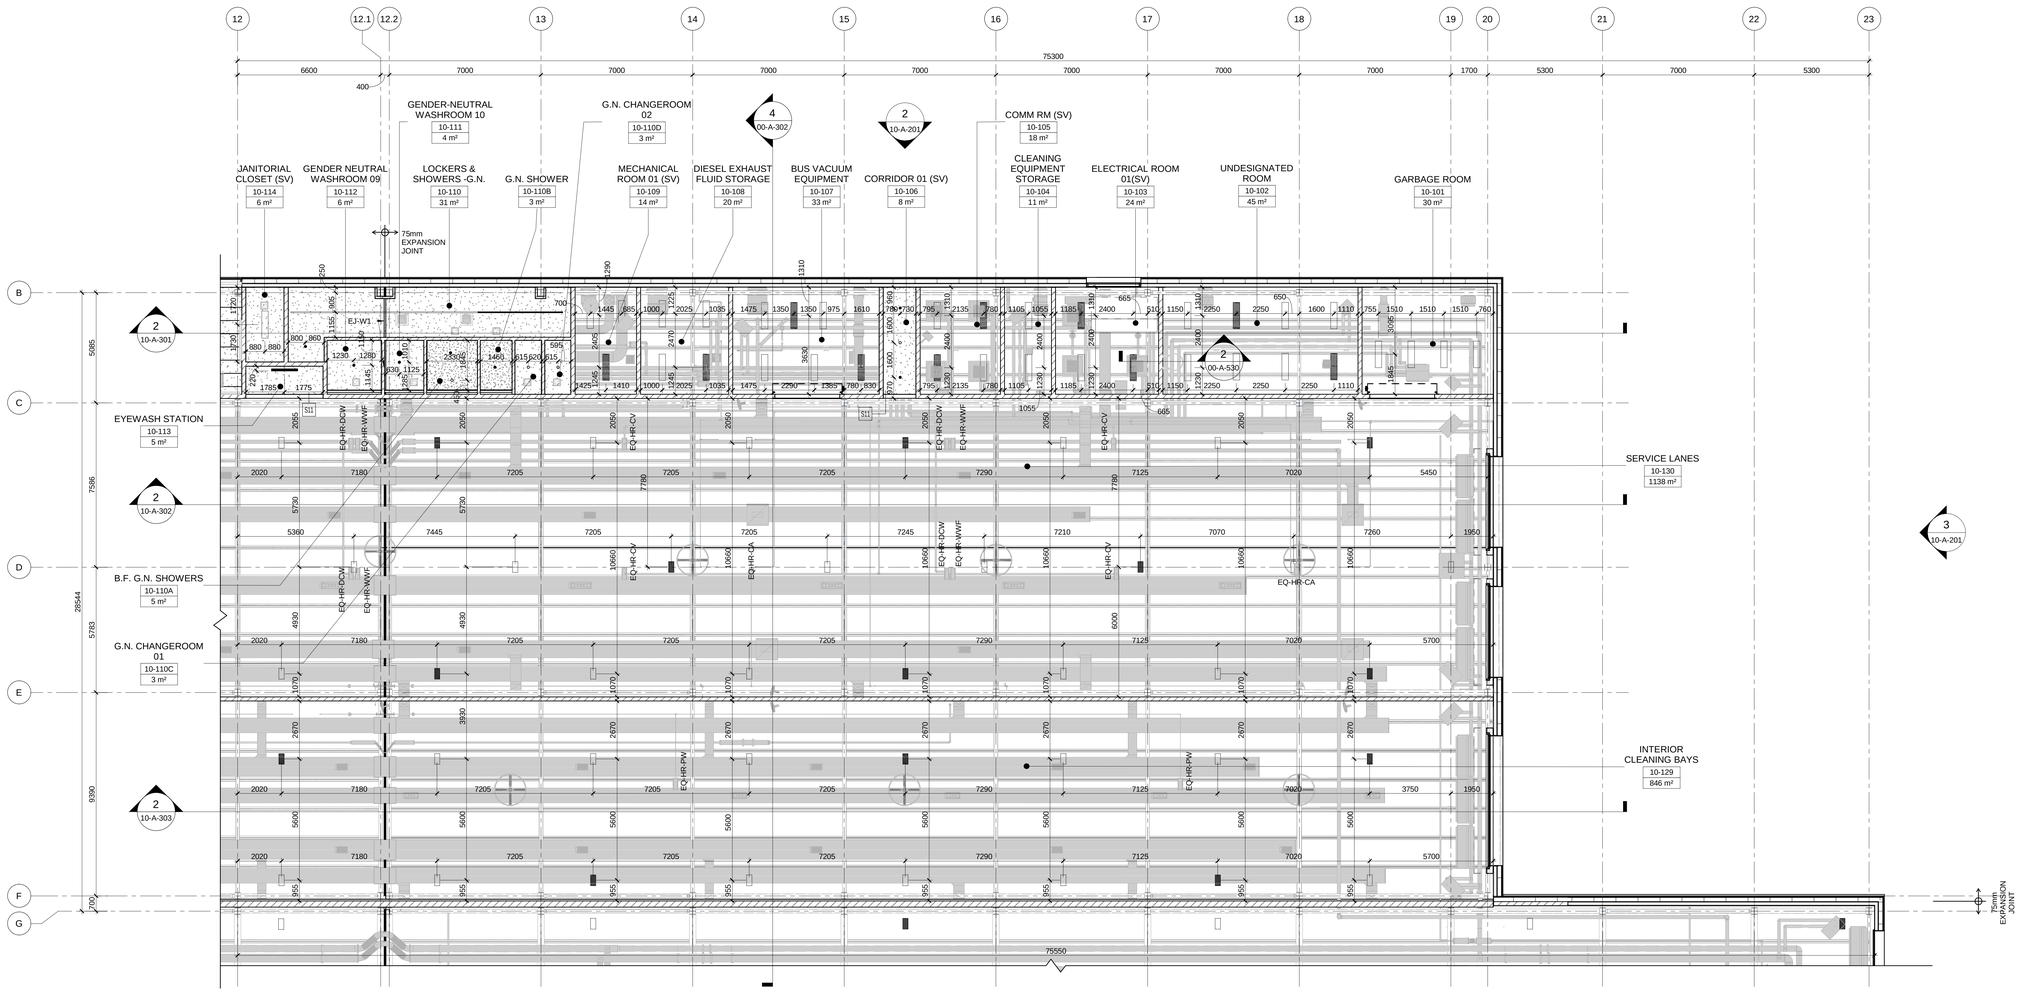

1 ENLARGED REFLECTED CEILING PLAN - GROUND FLOOR - SERVICE LANES - EAST SIDE

10-A-151 | REF: 00-A-201 | SCALE: 1 : 100

LEGEND:

CEILING TYPES

AT1
610 x 1220mm ACOUSTIC CEILING TILES & T-BAR
METAL SUSPENSION SYSTEM

AT2
610 x 1220mm ACCOUSTIC CEILING TILES (HIGH NRC/HIGH-CAC) &
T-BAR METAL SUSPENSION SYSTEM

GB1
16mm GYPSUM BOARD ON METAL SUSPENSION SYSTEM

CB1
16mm WATERPROOF CEMENT BOARD ON METAL SUSPENSION SYSTEM

LC1
LINEAR PAN METAL CEILING
LINEAR PAN (PERFORATED)
ACOUSTIC BACKING FELT
T-BAR METAL SUSPENSION SYSTEM

SOFFIT TYPES

LC1
LINEAR PAN
T-BAR METAL SUSPENSION SYSTEM

S2
38mm PREFINISHED METAL PANEL (AD300) (MC3)
22mm METAL FURRING CHANNEL (VERTICAL)(MAINTAIN AIRSPACE)
175mm SEMI-RIGID INSULATION (R-30) WITH THERMAL ISOLATION CLIPS & ANGLES
SELF ADHERED PERMEABLE AIR AND VAPOUR BARRIER (AVB)
16mm FIBERGLASS MAT GYPSUM SHEATHING
152mm METAL STUD AT 610mm O.C. AND FILL BETWEEN STUDS WITH 152mm SEMI-RIGID INSULATION (R-25)

CEILING FIXTURES

AIR SUPPLY OR RETURN DIFFUSER, VENT OR GRILLE (REFER TO MECH. DWGS.)

AIR CURTAIN (REFER TO MECH. DWGS.)

DUCTWORK (REFER TO MECH. DWGS.)

FAN (REFER TO MECH. DWGS.)

DOWNLIGHT (REFER TO ELEC. DWGS.)

SUSPENDED OR RECESSED LIGHTING FIXTURE (REFER TO ELEC. DWGS.)

CEILING FINISH

PT4 - FIELD PAINT
- COMPANY: BENJAMIN MOORE
- FINISH: EGG SHELL
- COLOUR: CHANTILLY LACE 2121-70

RCP - VEHICLE SERVICING

Description				
Number	Name	MATERIAL	FINISH	HEIGHT
10-101	GARBAGE ROOM	EXPOSED	N/A	7000
10-104	CLEANING EQUIPMENT STORAGE	EXPOSED	N/A	7000
10-106	CORRIDOR 01 (SV)	GB1	PT4	2750
10-107	BUS VACUUM EQUIPMENT	EXPOSED	N/A	7000
10-108	DIESEL EXHAUST FLUID STORAGE	EXPOSED	N/A	7000
10-110	LOCKERS & SHOWERS -G.N.	GB1	PT4	2750
10-110A	B.F. G.N. SHOWERS	CB1	PT4	2750
10-110B	G.N. SHOWER	CB1	PT4	2750
10-110C	G.N. CHANGEROOM 01	GB1	PT4	2750
10-110D	G.N. CHANGEROOM 02	GB1	PT4	2750
10-111	GENDER-NEUTRAL WASHROOM 10	GB1	PT4	2750
10-112	GENDER NEUTRAL WASHROOM 09	GB1	PT4	2750
10-113	EYEWASH STATION	GB1	PT4	2750
10-114	JANITORIAL CLOSET (SV)	GB1	PT4	2750
10-115	BREAK ROOM	AT2	N/A	2750
10-116	SUPERVISOR OFFICE	AT2	N/A	2750
10-117	BUS SERVICING IN CHARGE OFFICE	AT2	N/A	2750
10-118	CORRIDOR 02 (SV)	GB1	PT4	2750
10-119	CONTRACTOR OFFICE	AT2	N/A	2750
10-120	BUS SERVICING CONTROL RM	AT1	N/A	2750
10-121	ADVERTISING STORAGE	EXPOSED	N/A	7000
10-124	BUS WASH EQUIPMENT ROOM	EXPOSED	N/A	7000
10-125	BYPASS LANES	EXPOSED	EPXY	7000
10-126	BUS WASH LANES	EXPOSED	EPXY	7000
10-127	BUS ADVERTISEMENT WORK AREA	EXPOSED	N/A	7000
10-128	INTERIOR CIRCULATION	EXPOSED & GWB	PTS & PT4	7000 & 2750
10-129	INTERIOR CLEANING BAYS	EXPOSED	EPXY	7000
10-130	SERVICE LANES	EXPOSED	N/A	7000

AECOM

PROJECT
WINNIPEG NORTH GARAGE REPLACEMENT
100 Oak Point Hwy, Winnipeg, MB R2R 1V1

CLIENT

Winnipeg

City of Winnipeg
510 Main St.
Winnipeg, MB R3B 1B9
1.877.311.4974

Winnipeg Transit
B-414 Osborne St.
Winnipeg, MB R3L 2A1

CONSULTANT

AECOM CANADA ULC
99 Commerce Dr,
Winnipeg, MB R3P 0Y7

REGISTRATION

ISSUE/REVISION

I/R	DATE	DESCRIPTION
0	02/19/2025	ISSUED FOR TENDER

PROJECT NUMBER

60721079

SHEET TITLE

SERVICES LANES - ENLARGED REFLECTED CEILING PLAN - GROUND FLOOR PLAN - EAST SIDE

SHEET NUMBER

10-A-151

This drawing has been prepared for the use of AECOM's client and may not be used, reproduced or relied upon by third parties, except as agreed by AECOM and its client, as required by law or for use by governmental reviewing agencies. AECOM accepts no responsibility, and denies any liability whatsoever, to any party that modifies this drawing without AECOM's express written consent. Do not scale this document. All measurements must be obtained from the stated dimensions.

©2018 AECOM Corporation

Project Management Initials:
Designer: Designer Checked: Checker Approved: Approver A0 33.1"x46.8"
Last Plotted: 2025-02-17 6:52:56 PM
Filename: Autodesk Docs://BP-MMDI (CAN) 60721079 Winnipeg North Transit Garage Replacement/60721079 Winnipeg Transit North Garage-A_DO.rvt
Printed on 30% Post-Consumer Recycled Content Paper

Designer: Designer Checked: Checker Approved: Approver A0 33.1"x46.8"
Project Management Initials:

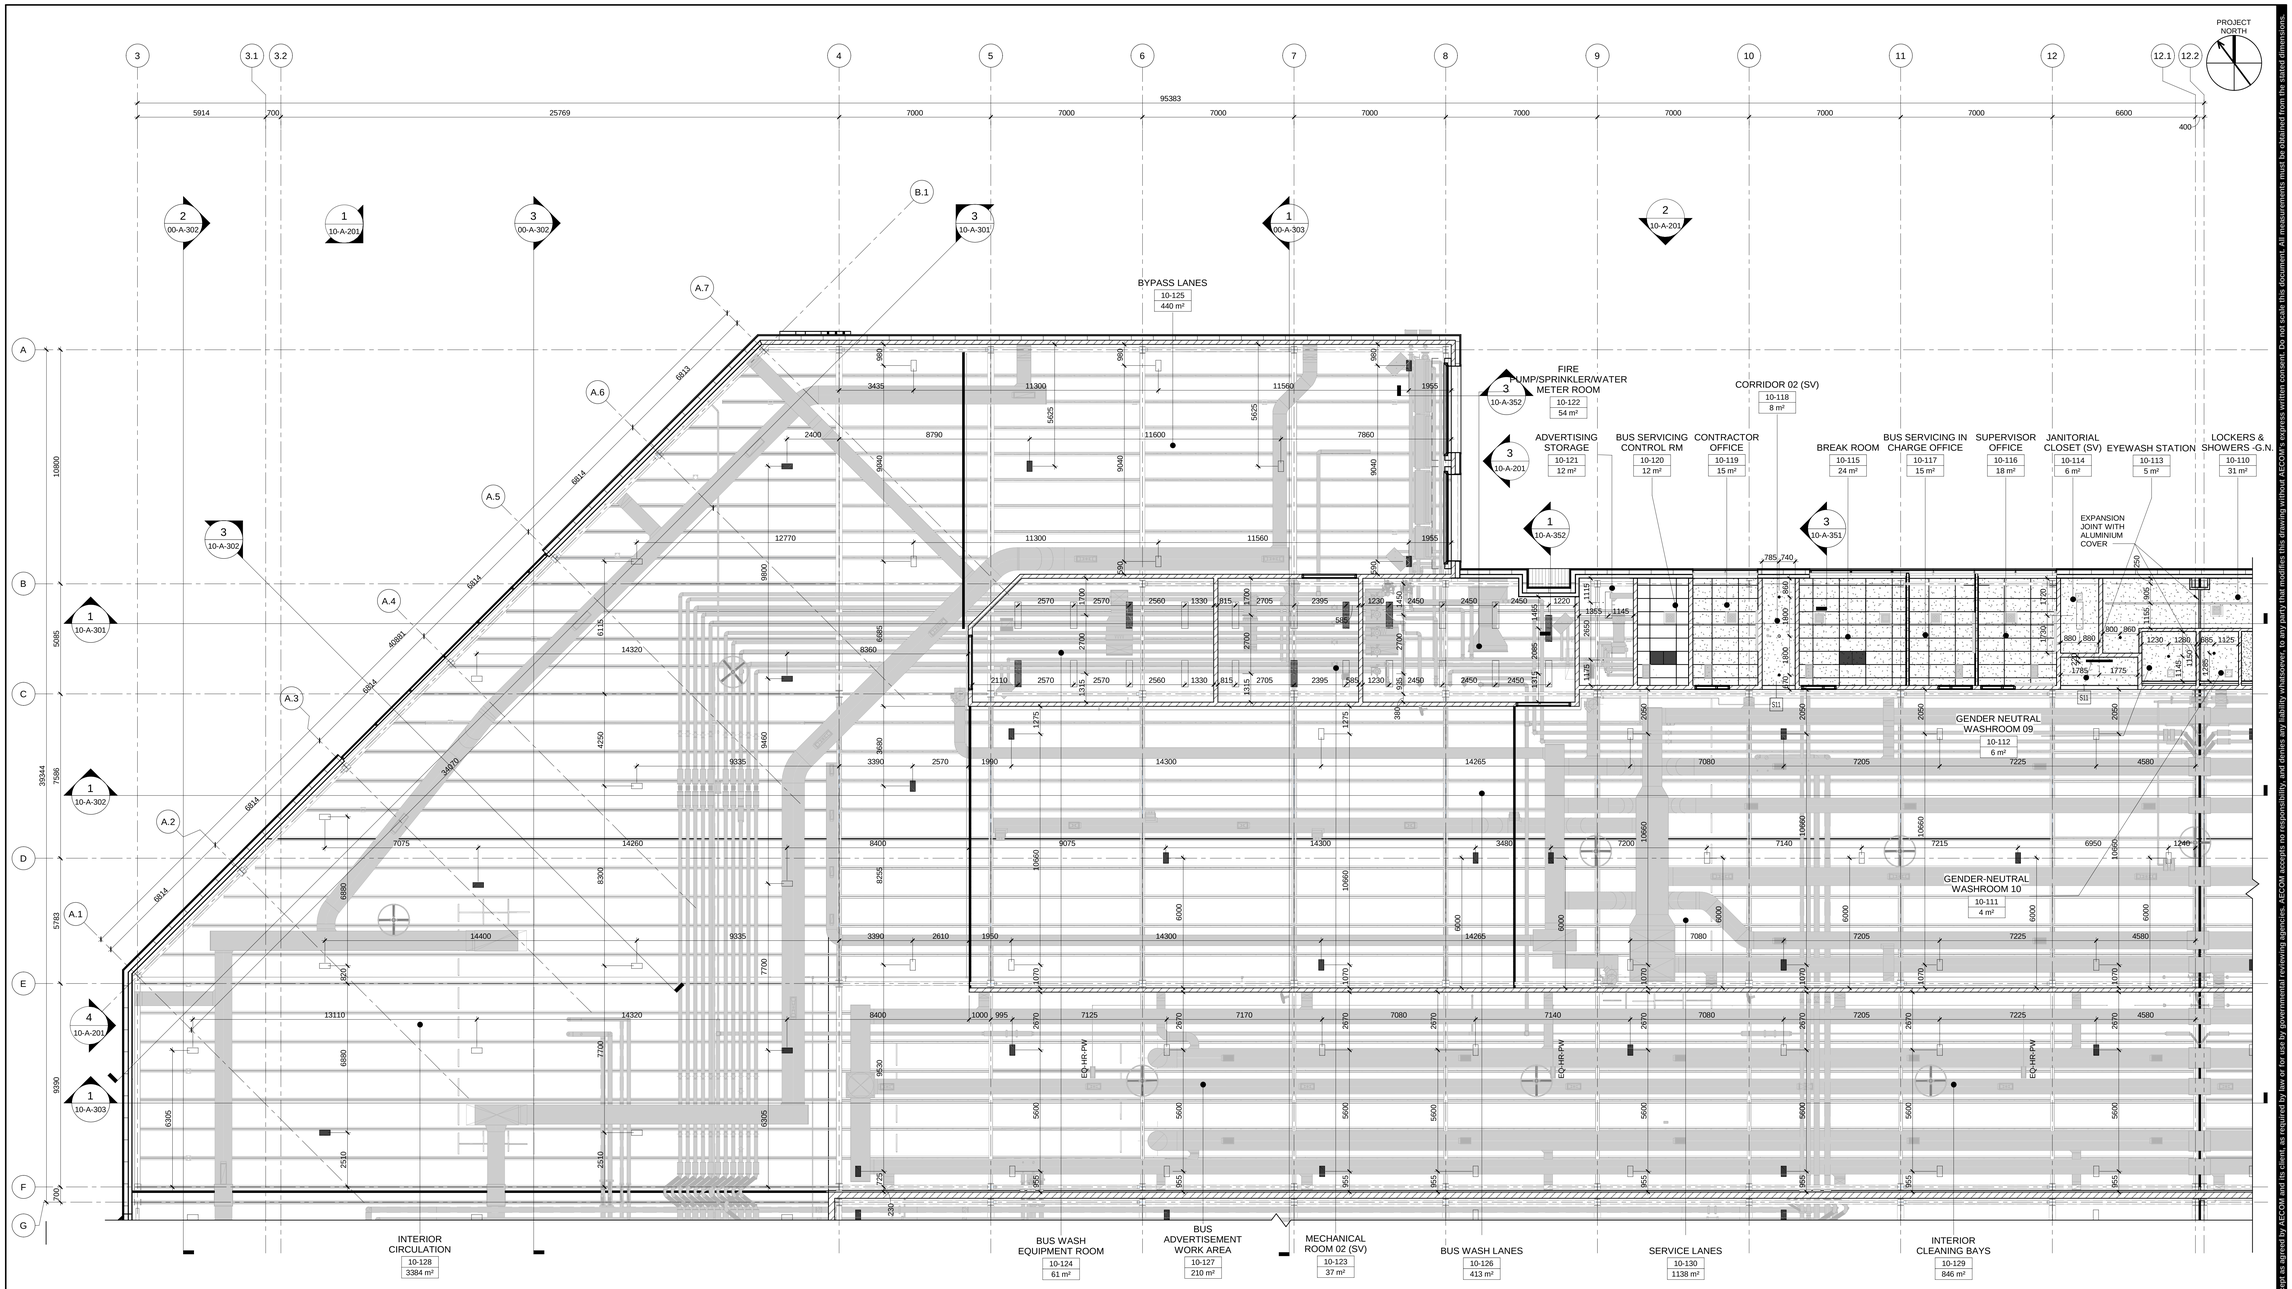

1 | ENLARGED REFLECTED CEILING PLAN - GROUND FLOOR - SERVICE LANES - WEST SIDE

10-A-152 | REF: 00-A-201 SCALE: 1 : 100

LEGEND:

CEILING TYPES

AT1
610 x 1220mm ACOUSTIC CEILING TILES & T-BAR
METAL SUSPENSION SYSTEM

AT2
610 x 1220mm ACCOUSTIC CEILING TILES (HIGH NRC/HIGH-CAC) &
T-BAR METAL SUSPENSION SYSTEM

GB1
16mm GYPSUM BOARD ON METAL SUSPENSION SYSTEM

CB1
16mm WATERPROOF CEMENT BOARD ON METAL SUSPENSION SYSTEM

LC1
LINEAR PAN METAL CEILING
LINEAR PAN (PERFORATED)
ACOUSTIC BACKING FELT
T-BAR METAL SUSPENSION SYSTEM

SOFFIT TYPES

LC1
LINEAR PAN
T-BAR METAL SUSPENSION SYSTEM

S2
38mm PREFINISHED METAL PANEL (AD300) (MC3)
22mm METAL FURRING CHANNEL (VERTICAL)(MAINTAIN AIRSPACE)
175mm SEMI-RIGID INSULATION (R-30) WITH THERMAL ISOLATION CLIPS & ANGLES
SELF ADHERED PERMEABLE AIR AND VAPOUR BARRIER (AVB)
16mm FIBERGLASS MAT GYPSUM SHEATHING
152mm METAL STUD AT 610mm O.C. AND FILL BETWEEN STUDS WITH 152mm SEMI-RIGID INSULATION (R-25)

CEILING FIXTURES

AIR SUPPLY OR RETURN DIFFUSER, VENT OR GRILLE (REFER TO MECH. DWGS.)

AIR CURTAIN (REFER TO MECH. DWGS.)

DUCTWORK (REFER TO MECH. DWGS.)

FAN (REFER TO MECH. DWGS.)

DOWNLIGHT (REFER TO ELEC. DWGS.)

SUSPENDED OR RECESSED LIGHTING FIXTURE (REFER TO ELEC. DWGS.)

CEILING FINISH

PT4 - FIELD PAINT
- COMPANY: BENJAMIN MOORE
- FINISH: EGG SHELL
- COLOUR: CHANTILLY LACE 2121-70

RCP - VEHICLE SERVICING

Description				
Number	Name	MATERIAL	FINISH	HEIGHT
10-101	GARBAGE ROOM	EXPOSED	N/A	7000
10-104	CLEANING EQUIPMENT STORAGE	EXPOSED	N/A	7000
10-106	CORRIDOR 01 (SV)	GB1	PT4	2750
10-107	BUS VACUUM EQUIPMENT	EXPOSED	N/A	7000
10-108	DIESEL EXHAUST FLUID STORAGE	EXPOSED	N/A	7000
10-110	LOCKERS & SHOWERS -G.N.	GB1	PT4	2750
10-110A	B.F. G.N. SHOWERS	CB1	PT4	2750
10-110B	G.N. SHOWER	CB1	PT4	2750
10-110C	G.N. CHANGEROOM 01	GB1	PT4	2750
10-110D	G.N. CHANGEROOM 02	GB1	PT4	2750
10-111	GENDER-NEUTRAL WASHROOM 10	GB1	PT4	2750
10-112	GENDER NEUTRAL WASHROOM 09	GB1	PT4	2750
10-113	EYEWASH STATION	GB1	PT4	2750
10-114	JANITORIAL CLOSET (SV)	GB1	PT4	2750
10-115	BREAK ROOM	AT2	N/A	2750
10-116	SUPERVISOR OFFICE	AT2	N/A	2750
10-117	BUS SERVICING IN CHARGE OFFICE	AT2	N/A	2750
10-118	CORRIDOR 02 (SV)	GB1	PT4	2750
10-119	CONTRACTOR OFFICE	AT2	N/A	2750
10-120	BUS SERVICING CONTROL RM	AT1	N/A	2750
10-121	ADVERTISING STORAGE	EXPOSED	N/A	7000
10-124	BUS WASH EQUIPMENT ROOM	EXPOSED	N/A	7000
10-125	BYPASS LANES	EXPOSED	EPXY	7000
10-126	BUS WASH LANES	EXPOSED	EPXY	7000
10-127	BUS ADVERTISEMENT WORK AREA	EXPOSED	N/A	7000
10-128	INTERIOR CIRCULATION	EXPOSED & GWB	PT5 & PT4	7000 & 2750
10-129	INTERIOR CLEANING BAYS	EXPOSED	EPXY	7000
10-130	SERVICE LANES	EXPOSED	N/A	7000

AECOM

PROJECT
WINNIPEG NORTH GARAGE REPLACEMENT
100 Oak Point Hwy, Winnipeg, MB R2R 1V1

CLIENT

Winnipeg
City of Winnipeg
510 Main St.
Winnipeg, MB R3B 1B9
1.877.311.4974

Winnipeg Transit
B-414 Osborne St.
Winnipeg, MB R3L 2A1

CONSULTANT

AECOM CANADA ULC
99 Commerce Dr,
Winnipeg, MB R3P 0Y7

REGISTRATION

ISSUE/REVISION

UR	DATE	DESCRIPTION
0	02/19/2025	ISSUED FOR TENDER

PROJECT NUMBER

60721079

SHEET TITLE

SERVICES LANES - ENLARGED REFLECTED CEILING PLAN - GROUND FLOOR PLAN - WEST SIDE

SHEET NUMBER

10-A-152

This drawing has been prepared for the use of AECOM's client and may not be used, reproduced or relied upon by third parties, except as agreed by AECOM and its client, as required by law or by governmental reviewing agencies. AECOM accepts no responsibility, and denies any liability whatsoever, to any party that modifies this drawing without AECOM's express written consent. Do not scale this document. All measurements must be obtained from the stated dimensions.

Last Plotted: 2025-02-17 6:53:13 PM
Filename: Autodesk Docs://WP-NARE R (CAN) 60721079 Winnipeg North Transit Garage Replacement/60721079-Winnipeg North Transit Garage_A_DO.rvt

Printed on 30% Post-Consumer Recycled Content Paper

©2018 AECOM Corporation

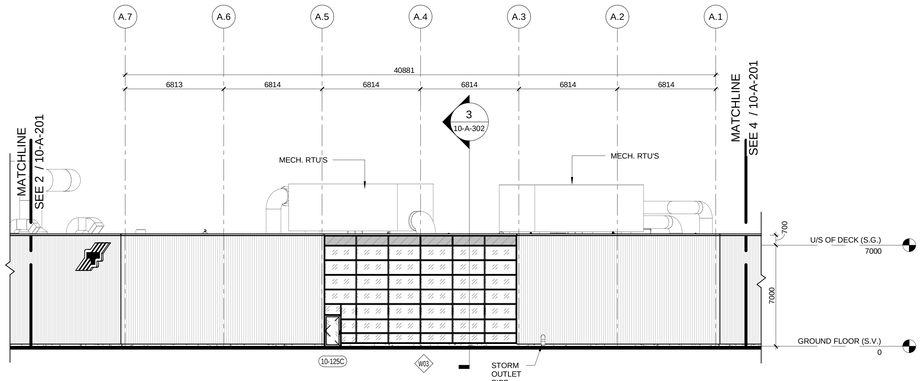

1 ENLARGED NORTH-WEST ELEVATION - SERVICE LANES

10-A-201 | REF: 00-A-101 | SCALE: 1 : 150

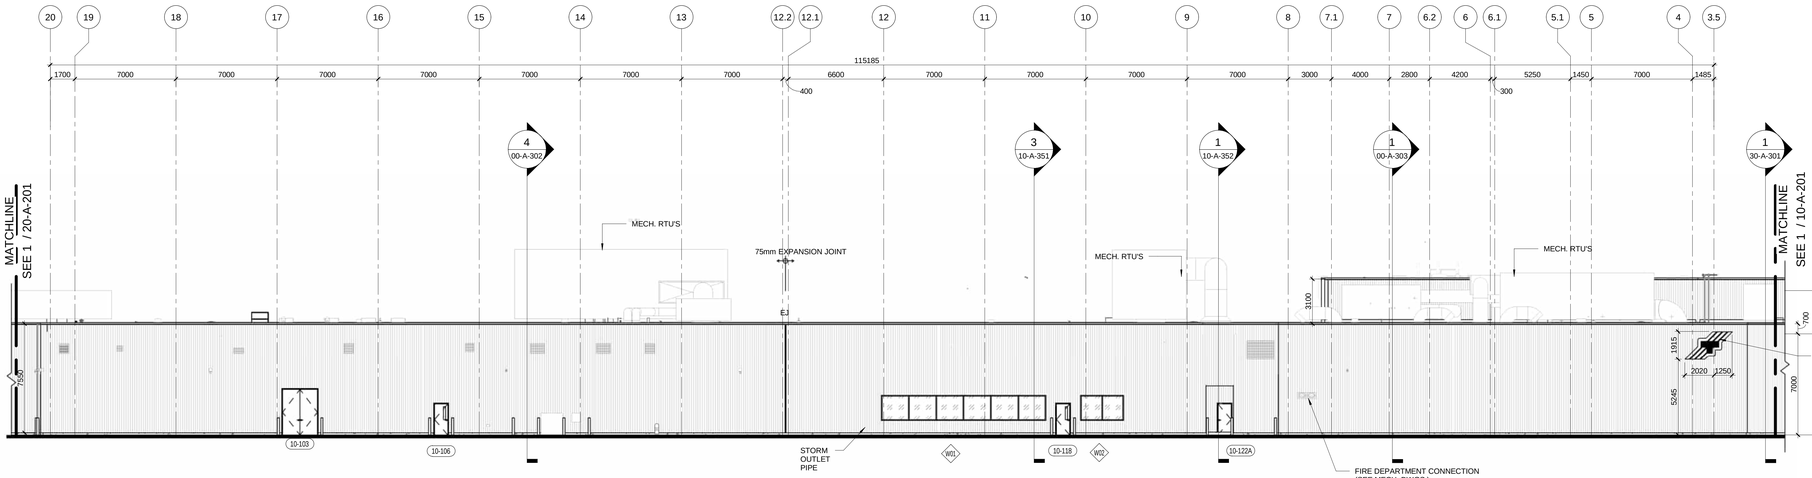

2 ENLARGED NORTH ELEVATION - SERVICE LANES

10-A-201 | REF: 00-A-201 | SCALE: 1 : 150

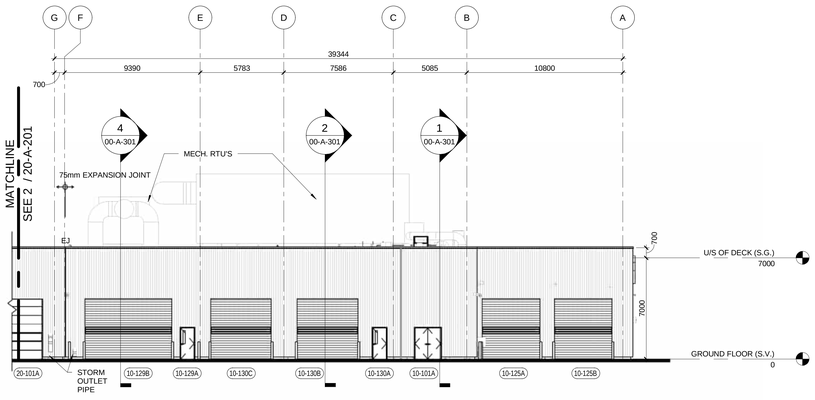

3 ENLARGED EAST ELEVATION - SERVICE LANES

10-A-201 | REF: 00-A-201 | SCALE: 1 : 150

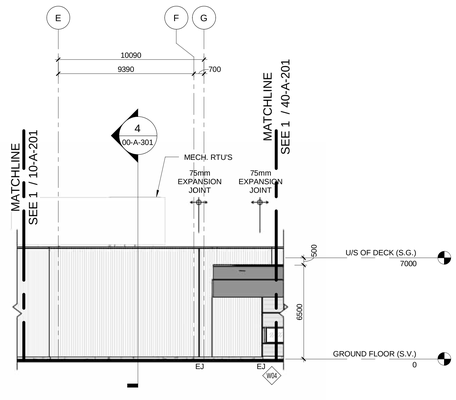

4 ENLARGED WEST ELEVATION - SERVICE LANES

10-A-201 | REF: 00-A-201 | SCALE: 1 : 150

LEGEND - ENLARGED ELEVATION

EXTERIOR WALL
- CEMENT FACED POLYSTYRENE INSULATION BOARD ON CONCRETE CURB

EXTERIOR WALL
- METAL SIDING (AD330R PROFILE (MC1) & CAMBRIDGE WHITE COLOUR) & PREFENISHED METAL CAP FLASHING AT PARAPET

EXTERIOR WALL
- METAL FLASHING (DEEP GRAY COLOUR)

EXTERIOR WALL
- METAL SIDING (AD330 (MC2),AD200(MC3) PROFILE & WHITE WHITE COLOUR) C/W T-TRIM & PREFENISHED METAL CAP FLASHING AT PARAPET

EXTERIOR WALL
- SPANDREL PANEL (BACK PAINTED GLASS WITH INSULATION & BACK PANEL) (CLEAR ANODIZED COLOUR)

EXTERIOR WALL CURTAIN WALL
- (CLEAR ANODIZED MULLIONS)
- BIRD FRIENDLY INSULATED GLASS WITH FRIT (GLAZING PANEL TYPE TO BE CONFIRMED)

EXTERIOR CURTAIN WALL
OFFICE RIBBON WINDOWS
- (CLEAR ANODIZED MULLIONS)
- BIRD FRIENDLY INSULATED GLASS WITH FRIT (GLAZING PANEL TYPE TO BE CONFIRMED)

- WALL PACK LIGHT FIXTURE & SECURITY CAMERA (REFER TO ELEC. DWGS.)
- 150 DIA. BOLLARD (REFER TO STRUC. DWGS.)
- HOLLOW METAL DOOR & FRAME (PAINT)
- HIGHSPEED DOOR DOORS WITH VISION SLATS (WHITE COLOUR)
- OVERHEAD DOORS WITH FULLVIEW GLAZING (WHITE COLOUR)
- LOUVER (SEE MECH. DWGS.) ANTI-STORM LOUVRES WITH 50% OPENNESS & CLEAR ANODIZED COLOUR

AECOM

PROJECT

WINNIPEG NORTH GARAGE REPLACEMENT
100 Oak Point Hwy, Winnipeg, MB R2R 1V1

CLIENT

Winnipeg

City of Winnipeg
510 Main St.
Winnipeg, MB R3B 1B9
1.877.311.4974

Winnipeg Transit
B-414 Osborne St.
Winnipeg, MB R3L 2A1

CONSULTANT

AECOM CANADA ULC
99 Commerce Dr,
Winnipeg, MB R3P 0Y7

REGISTRATION

ISSUE/REVISION

I/R	DATE	DESCRIPTION
0	02/19/2025	ISSUED FOR TENDER
C	12/06/2024	ISSUED FOR 66% DESIGN RESUBMISSION
B	08/12/2024	ISSUED FOR 66% DESIGN

PROJECT NUMBER

60721079

SHEET TITLE

SERVICE LANES - ENLARGED ELEVATIONS

SHEET NUMBER

10-A-201

This drawing has been prepared for the use of AECOM's client and may not be used, reproduced or relied upon by third parties, except as agreed by AECOM and its client, as required by law or for use by governmental reviewing agencies. AECOM accepts no responsibility, and denies any liability whatsoever, to any party that modifies this drawing without AECOM's express written consent. Do not scale this document. All measurements must be obtained from the stated dimensions.

©2018 AECOM Corporation

Project Management Initials: Designer: Designer Checked: Checker Approved: Approver A0 33.1"x46.8"
Last Plotted: 2025-02-17 6:57:34 PM
Filename: Autodesk Docs://RP-AMER (CAN) 60721079-Winnipeg North Transit Garage Replacement/60721079-Winnipeg Transit North Garage_A_DO.rvt
Printed on 30% Post-Consumer Recycled Content Paper

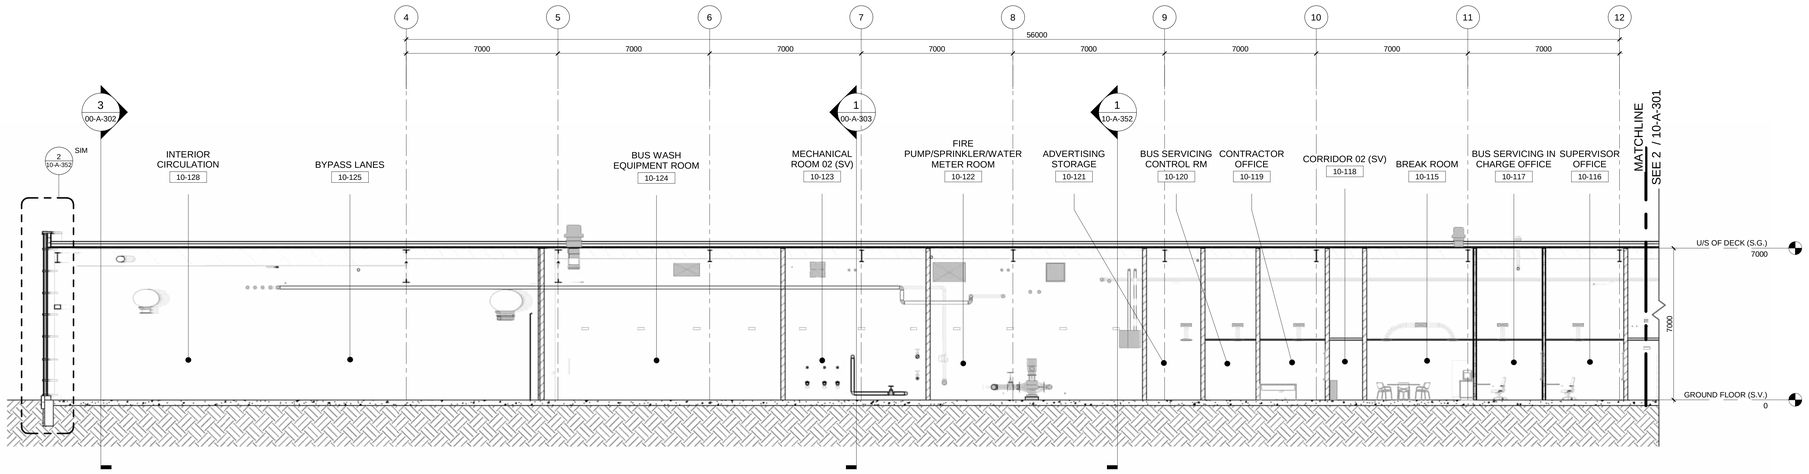

1 | ENLARGED BUILDING SECTION 01 - SERVICE LANES - SUPPORT ROOMS - WEST

10-A-301 | REF: 00-A-301 | SCALE: 1 : 100

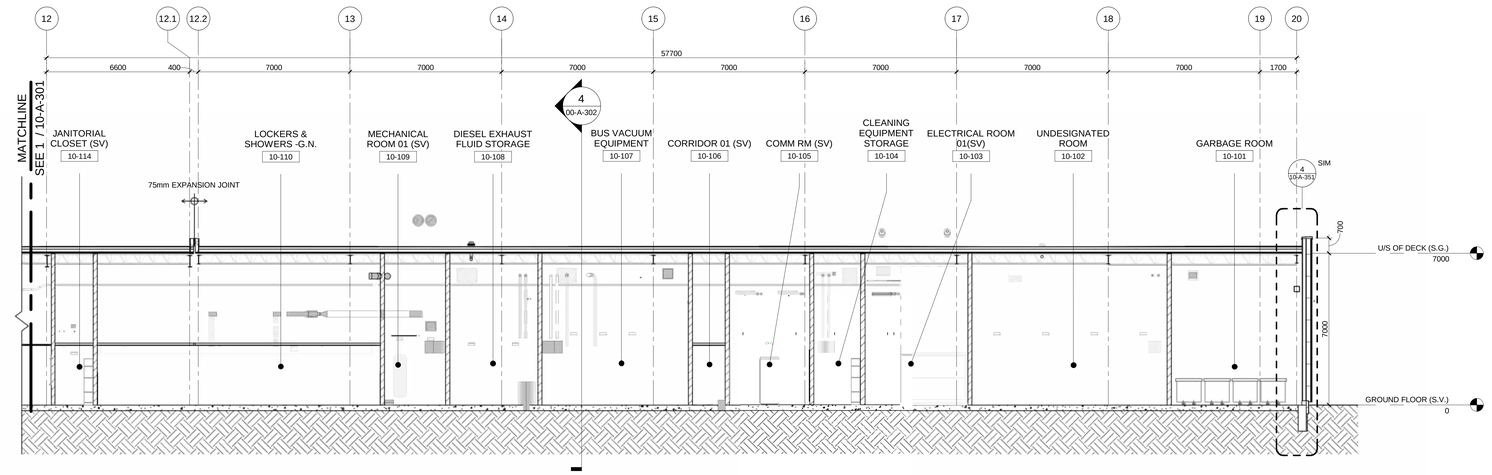

2 | ENLARGED BUILDING SECTION 01 - SERVICE LANES - SUPPORT ROOMS - EAST

10-A-301 | REF: 00-A-301 | SCALE: 1 : 100

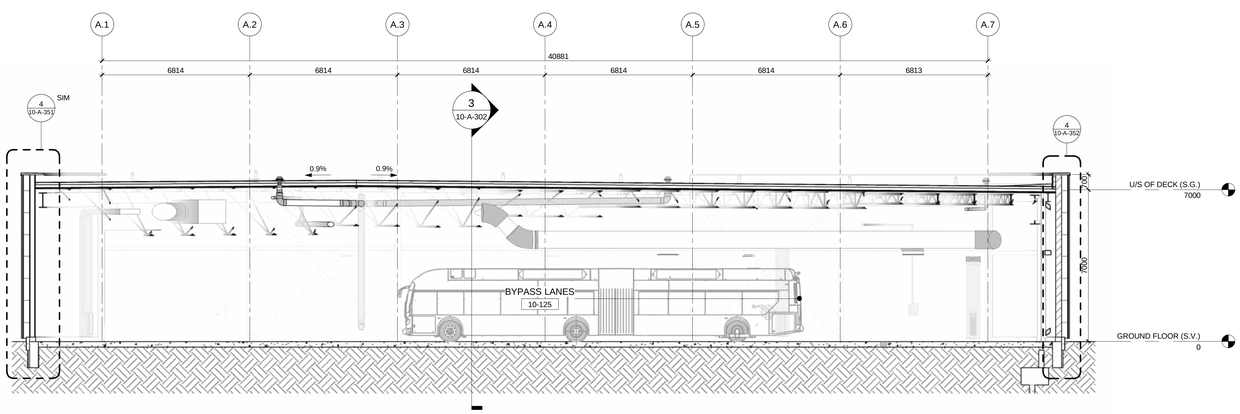

3 | ENLARGED BUILDING SECTION - SERVICE LANES - BYPASS LANE

10-A-301 | REF: 00-A-101 | SCALE: 1 : 100

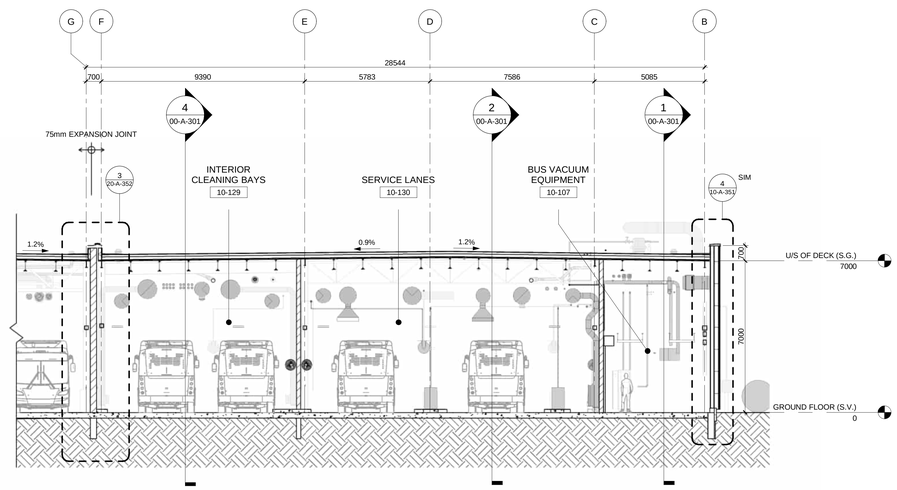

4 | ENLARGED BUILDING SECTION 1 - NORTH - SERVICE LANES 02

10-A-301 | REF: 00-A-302 | SCALE: 1 : 100

Project Management Initials:
Designer: Designer Checked: Checker Approved: Approver
A0 33.1"x46.8"

This drawing has been prepared for the use of AECOM's client and may not be used, reproduced or relied upon by third parties, except as agreed by AECOM and its client, as required by law or for use by governmental reviewing agencies. AECOM accepts no responsibility, and denies any liability whatsoever, to any party that modifies this drawing without AECOM's express written consent. Do not scale this document. All measurements must be obtained from the stated dimensions.

AECOM

PROJECT

WINNIPEG NORTH GARAGE REPLACEMENT
100 Oak Point Hwy, Winnipeg, MB R2R 1V1

CLIENT

Winnipeg

City of Winnipeg
510 Main St.
Winnipeg, MB R3B 1B9
1.877.311.4974

Winnipeg Transit
B-414 Osborne St.
Winnipeg, MB R3L 2A1

CONSULTANT

AECOM CANADA ULC
99 Commerce Dr,
Winnipeg, MB R3P 0Y7

REGISTRATION

ISSUE/REVISION

0	02/19/2025	ISSUED FOR TENDER
C	12/06/2024	ISSUED FOR 66% DESIGN RESUBMISSION
B	08/12/2024	ISSUED FOR 66% DESIGN
A	03/28/2024	ISSUED FOR SCHEMATIC DESIGN
I/R	DATE	DESCRIPTION

PROJECT NUMBER

60721079

SHEET TITLE

SERVICES LANES - BUILDING SECTIONS

SHEET NUMBER

10-A-301

©2018 AECOM Corporation

Last Plotted: 2025-02-17 6:57:45 PM
Filename: Autodesk Docs://RP-AMER (CAN) 60721079-Winnipeg North Transit Garage Replacement/60721079-Winnipeg Transit North Garage-A_DO.rvt

Printed on 30% Post-Consumer Recycled Content Paper

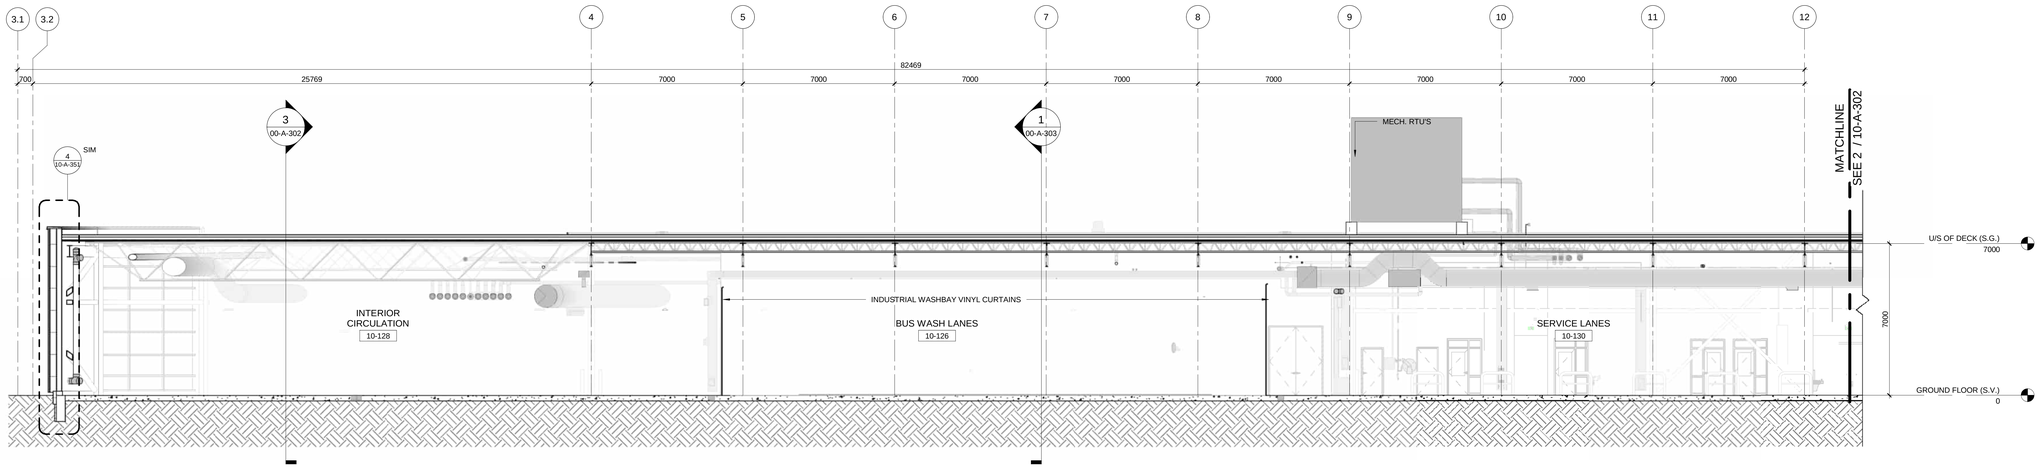

1 ENLARGED BUILDING SECTION 04 - SERVICE LANES - WEST

10-A-302 | REF: 00-A-301 | SCALE: 1 : 100

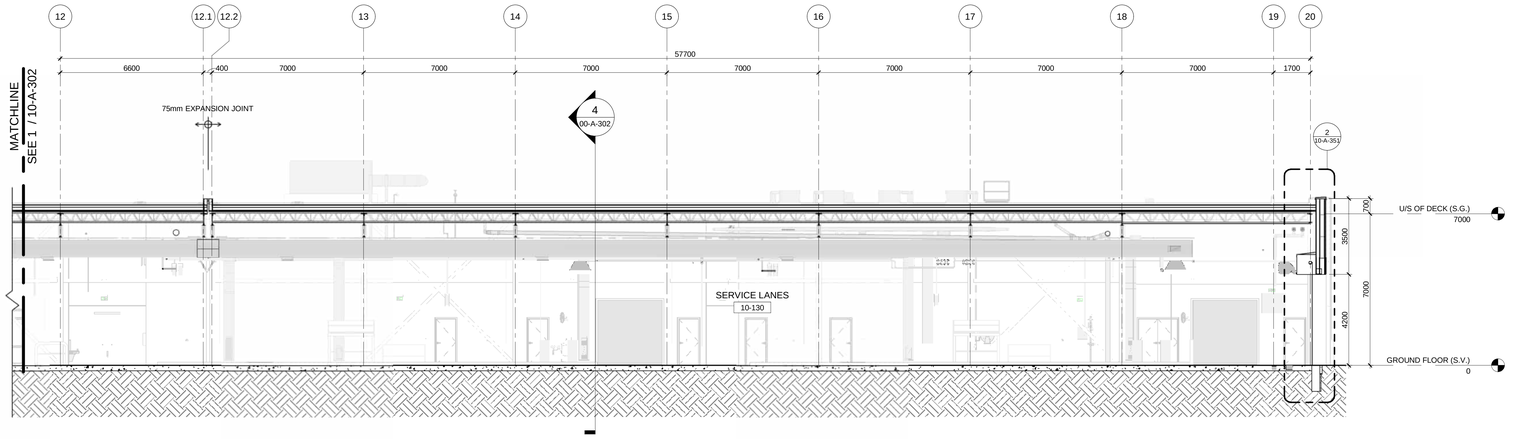

2 ENLARGED BUILDING SECTION 04 - SERVICE LANES - EAST

10-A-302 | REF: 00-A-301 | SCALE: 1 : 100

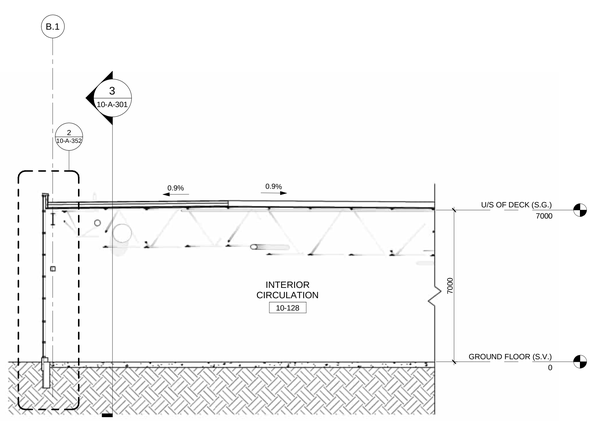

3 ENLARGED BUILDING SECTION 12 - BYPASS LANES

10-A-302 | REF: 00-A-101 | SCALE: 1 : 100

Designer: Designer Checked: Checker Approved: Approver A0 33.1"x46.8"

Project Management Initials:

Last Plotted: 2025-02-17 6:53:57 PM
Filename: Autodesk Docs://RP-AMER (CAN) 60721079 Winnipeg North Transit Garage Replacement/60721079-Winnipeg Transit North Garage_A_DO.rvt

Printed on 30% Post-Consumer Recycled Content Paper

AECOM

PROJECT

WINNIPEG NORTH GARAGE REPLACEMENT
100 Oak Point Hwy, Winnipeg, MB R2R 1V1

CLIENT

Winnipeg

City of Winnipeg
510 Main St.
Winnipeg, MB R3B 1B9
1.877.311.4974

Winnipeg Transit
B-414 Osborne St.
Winnipeg, MB R3L 2A1

CONSULTANT

AECOM CANADA ULC
99 Commerce Dr,
Winnipeg, MB R3P 0Y7

REGISTRATION

ISSUE/REVISION

I/R	DATE	DESCRIPTION
0	02/19/2025	ISSUED FOR TENDER
C	12/06/2024	ISSUED FOR 66% DESIGN RESUBMISSION
B	08/12/2024	ISSUED FOR 66% DESIGN
A	03/28/2024	ISSUED FOR SCHEMATIC DESIGN

PROJECT NUMBER

60721079

SHEET TITLE

SERVICES LANES - BUILDING SECTIONS

SHEET NUMBER

10-A-302

This drawing has been prepared for the use of AECOM's client and may not be used, reproduced or relied upon by third parties, except as agreed by AECOM and its client, as required by law or for review by governmental reviewing agencies. AECOM accepts no responsibility, and denies any liability whatsoever, to any party that modifies this drawing without AECOM's express written consent. Do not scale this document. All measurements must be obtained from the stated dimensions.

©2018 AECOM Corporation

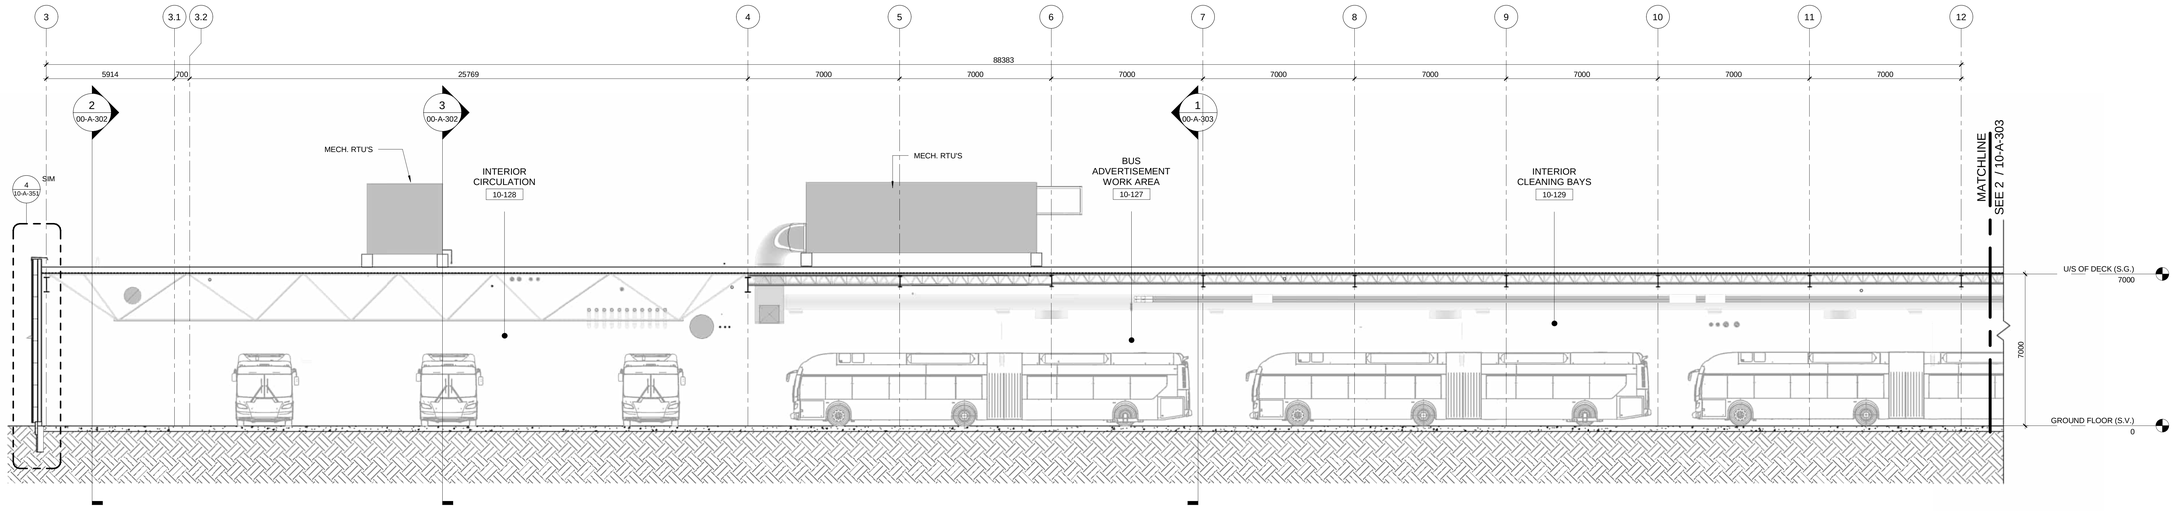

1 ENLARGED BUILDING SECTION 03 - SERVICE LANES - INTERIOR CLEANING BAYS - WEST SIDE

10-A-303 | REF: 00-A-301 | SCALE: 1 : 100

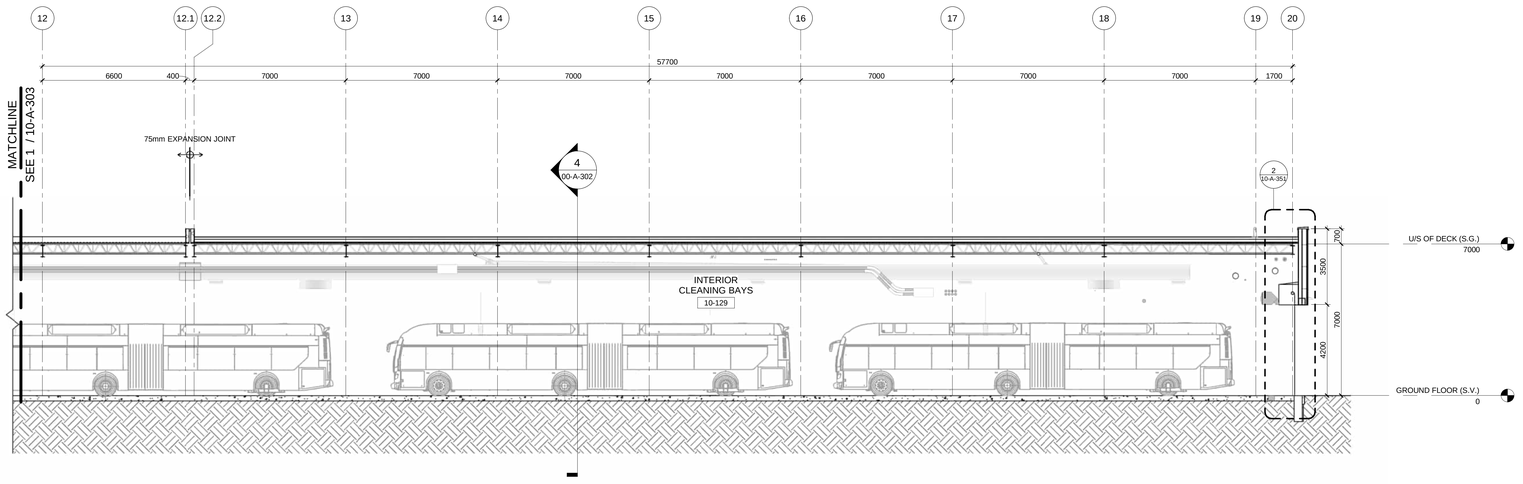

2 ENLARGED BUILDING SECTION 03 - SERVICE LANES - INTERIOR CLEANING BAYS - EAST SIDE

10-A-303 | REF: 00-A-301 | SCALE: 1 : 100

This drawing has been prepared for the use of AECOM's client and may not be used, reproduced or relied upon by third parties, except as agreed by AECOM and its client, as required by law or for use by governmental reviewing agencies. AECOM accepts no responsibility, and denies any liability whatsoever, to any party that modifies this drawing without AECOM's express written consent. Do not scale this document. All measurements must be obtained from the stated dimensions.

AECOM

PROJECT

WINNIPEG NORTH GARAGE REPLACEMENT
100 Oak Point Hwy, Winnipeg, MB R2R 1V1

CLIENT

Winnipeg
City of Winnipeg
510 Main St.
Winnipeg, MB R3B 1B9
1.877.311.4974

Winnipeg Transit
B-414 Osborne St.
Winnipeg, MB R3L 2A1

CONSULTANT

AECOM CANADA ULC
99 Commerce Dr,
Winnipeg, MB R3P 0Y7

REGISTRATION

ISSUE/REVISION

I/R	DATE	DESCRIPTION
0	02/19/2025	ISSUED FOR TENDER
C	12/06/2024	ISSUED FOR 66% DESIGN RESUBMISSION
B	08/12/2024	ISSUED FOR 66% DESIGN
A	03/28/2024	ISSUED FOR SCHEMATIC DESIGN

PROJECT NUMBER

60721079

SHEET TITLE

SERVICES LANES - BUILDING SECTIONS

SHEET NUMBER

10-A-303

©2018 AECOM Corporation

Project Management Initials:
Designer: Designer Checked: Checker Approved: Approver A0 33.1"x46.8"

Last Plotted: 2025-02-17 5:41:08 PM
Filename: Autodesk Docs://RP-AMER (CAN) 60721079 Winnipeg North Transit Garage Replacement/60721079-Winnipeg Transit North Garage_A_DO.rvt

Printed on 30% Post-Consumer Recycled Content Paper

Project Management Initials:
Designer: Designer Checked: Checker Approved: Approver A0 33.1"x46.8"
Last Plotted: 2026-03-17 8:54:13 PM
Filename: ...Autodesk Docs://BP-AMER (CAN) 60721079 Winnipeg North Transit Garage Replacement/60721079 Winnipeg Transit North Garage_A_ZDI.rvt
Printed on 30% Post-Consumer Recycled Content Paper

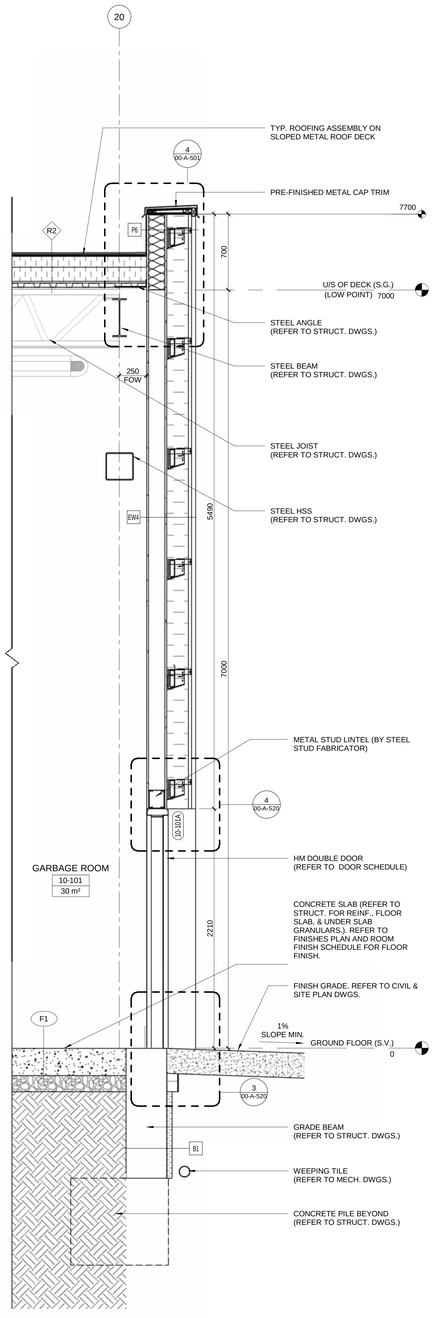

1 | WALL SECTION SERVICE LANES 01 (GL.20)

10-A-351 | REF: 00-A-301 | SCALE: 1 : 20

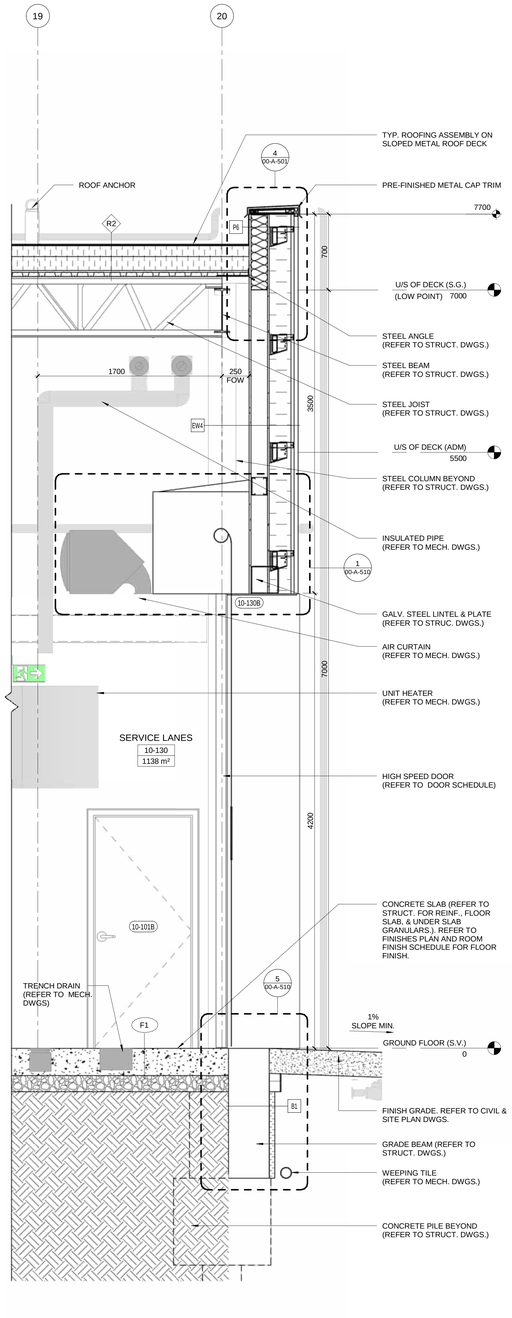

2 | WALL SECTION SERVICE LANES 02 (GL.20)

10-A-351 | REF: 00-A-301 | SCALE: 1 : 20

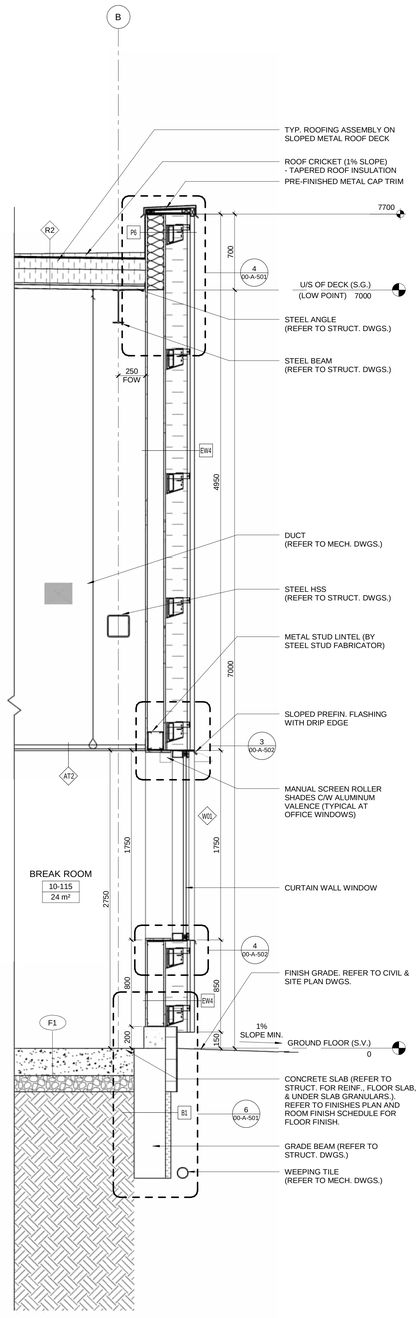

3 | WALL SECTION SERVICE LANES 01(GL.B)

10-A-351 | REF: 10-A-101 | SCALE: 1 : 20

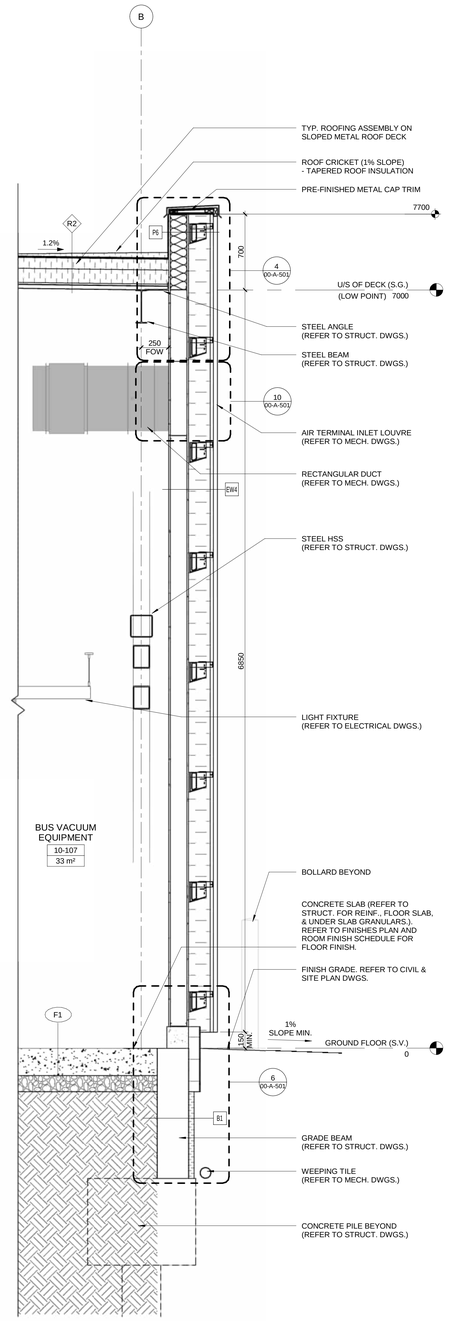

4 | WALL SECTION SERVICE LANES 02(GL.B)

10-A-351 | REF: 00-A-301 | SCALE: 1 : 20

This drawing has been prepared for the use of AECOM's client and may not be used, reproduced or relied upon by third parties, except as agreed by AECOM and its client, as required by law or for use by governmental reviewing agencies. AECOM accepts no responsibility, and denies any liability whatsoever, to any party that modifies this drawing without AECOM's express written consent. Do not scale this document. All measurements must be obtained from the stated dimensions.

AECOM

PROJECT

WINNIPEG NORTH GARAGE REPLACEMENT
100 Oak Point Hwy, Winnipeg, MB R2R 1V1

CLIENT

Winnipeg

City of Winnipeg
510 Main St.
Winnipeg, MB R3B 1B9
1.877.311.4974

Winnipeg Transit
B-414 Osborne St.
Winnipeg, MB R3L 2A1

CONSULTANT

AECOM CANADA ULC
99 Commerce Dr,
Winnipeg, MB R3P 0Y7

REGISTRATION

ISSUE/REVISION

0	02/19/2025	ISSUED FOR TENDER
C	12/06/2024	ISSUED FOR 66% DESIGN RESUBMISSION
B	08/12/2024	ISSUED FOR 66% DESIGN
I/R	DATE	DESCRIPTION

PROJECT NUMBER

60721079

SHEET TITLE

SERVICE LANES - WALL SECTIONS

SHEET NUMBER

10-A-351

©2018 AECOM Corporation

Project Management Initials:
Designer: Designer Checked: Checker Approved: Approver A0 33.1"x46.8"

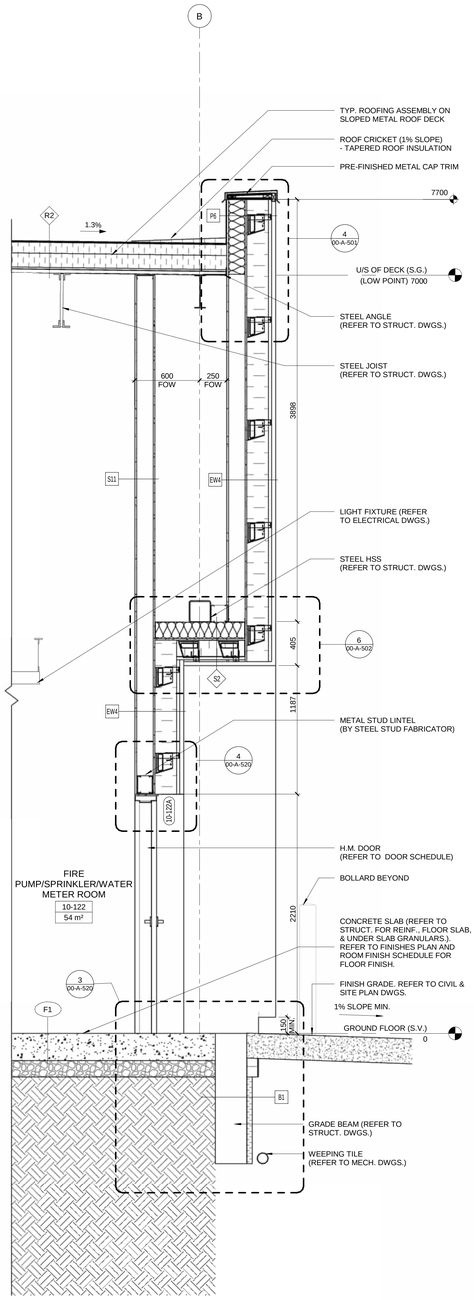

1 | WALL SECTION SERVICE LANES (GL.B)

10-A-352 | REF: 00-A-301 | SCALE: 1 : 20

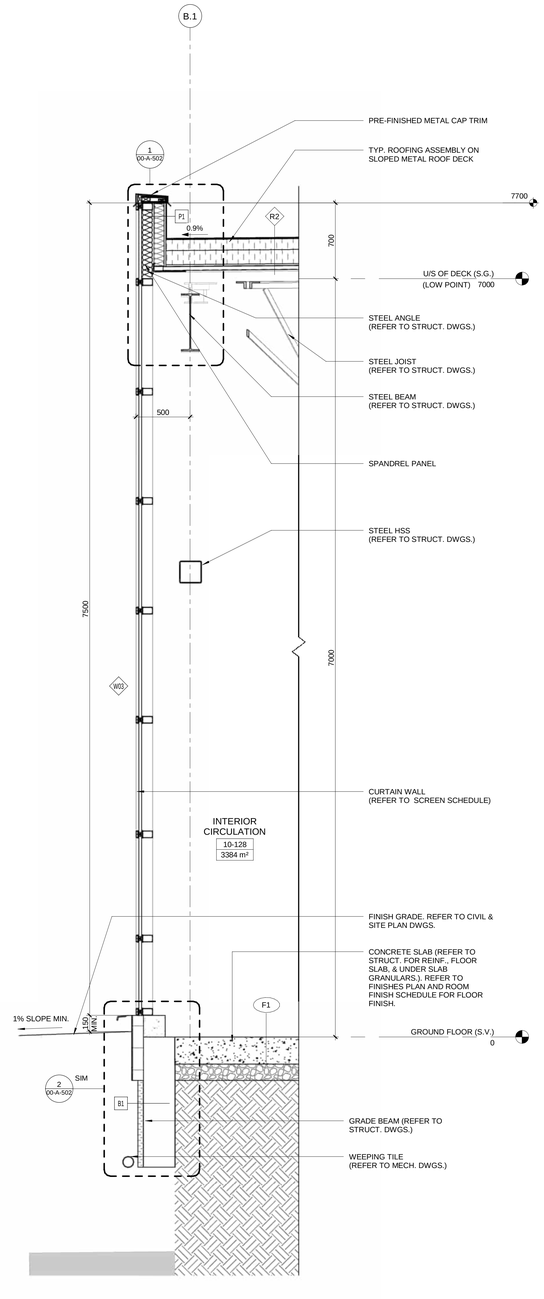

2 | WALL SECTION SERVICE LANES (GL.B.1)

10-A-352 | REF: 00-A-301 | SCALE: 1 : 20

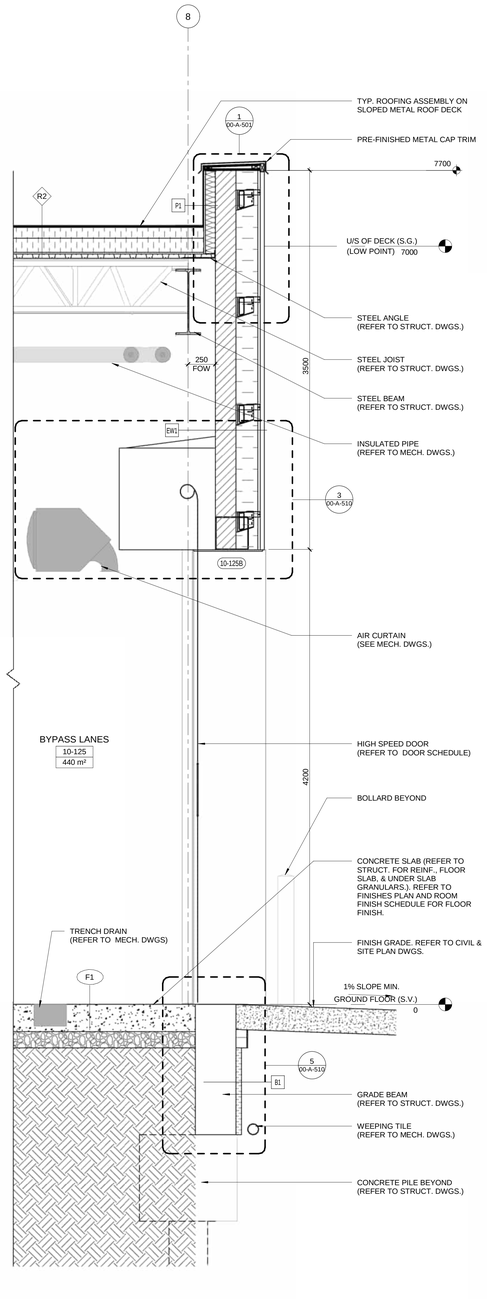

3 | WALL SECTION SERVICE LANES (GL.8)

10-A-352 | REF: 10-A-152 | SCALE: 1 : 20

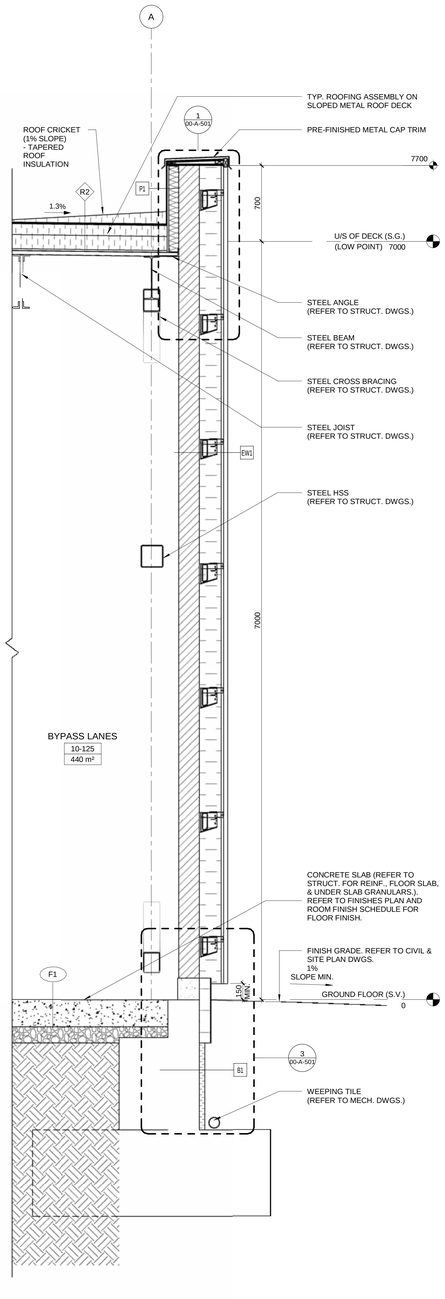

4 | WALL SECTION SERVICE LANES (GL.A)

10-A-352 | REF: 00-A-303 | SCALE: 1 : 20

This drawing has been prepared for the use of AECOM's client and may not be used, reproduced or relied upon by third parties, except as agreed by AECOM and its client, as required by law or by governmental reviewing agencies. AECOM accepts no responsibility, and denies any liability whatsoever, to any party that modifies this drawing without AECOM's express written consent. Do not scale this document. All measurements must be obtained from the stated dimensions.

AECOM

PROJECT

WINNIPEG NORTH GARAGE REPLACEMENT

100 Oak Point Hwy, Winnipeg, MB R2R 1V1

CLIENT

Winnipeg

City of Winnipeg
510 Main St.
Winnipeg, MB R3B 1B9
1.877.311.4974

Winnipeg Transit
B-414 Osborne St.
Winnipeg, MB R3L 2A1

CONSULTANT

AECOM CANADA ULC
99 Commerce Dr,
Winnipeg, MB R3P 0Y7

REGISTRATION

ISSUE/REVISION

I/R	DATE	DESCRIPTION
0	02/19/2025	ISSUED FOR TENDER
C	12/06/2024	ISSUED FOR 66% DESIGN RESUBMISSION
B	08/12/2024	ISSUED FOR 66% DESIGN

PROJECT NUMBER

60721079

SHEET TITLE

SERVICE LANES - WALL SECTIONS

SHEET NUMBER

10-A-352

Last Plotted: 2025-02-17 6:54:18 PM
Filename: Autodesk Docs://BP-AMER (CAN) 60721079-Winnipeg North Transit Garage Replacement/60721079-Winnipeg Transit North Garage-A_DD.rvt
Printed on: 30% Post-Consumer Recycled Content Paper
©2018 AECOM Corporation

Project Management Initials:
Designer: Designer Checked: Checker Approved: Approver A0 33.1"x46.8"

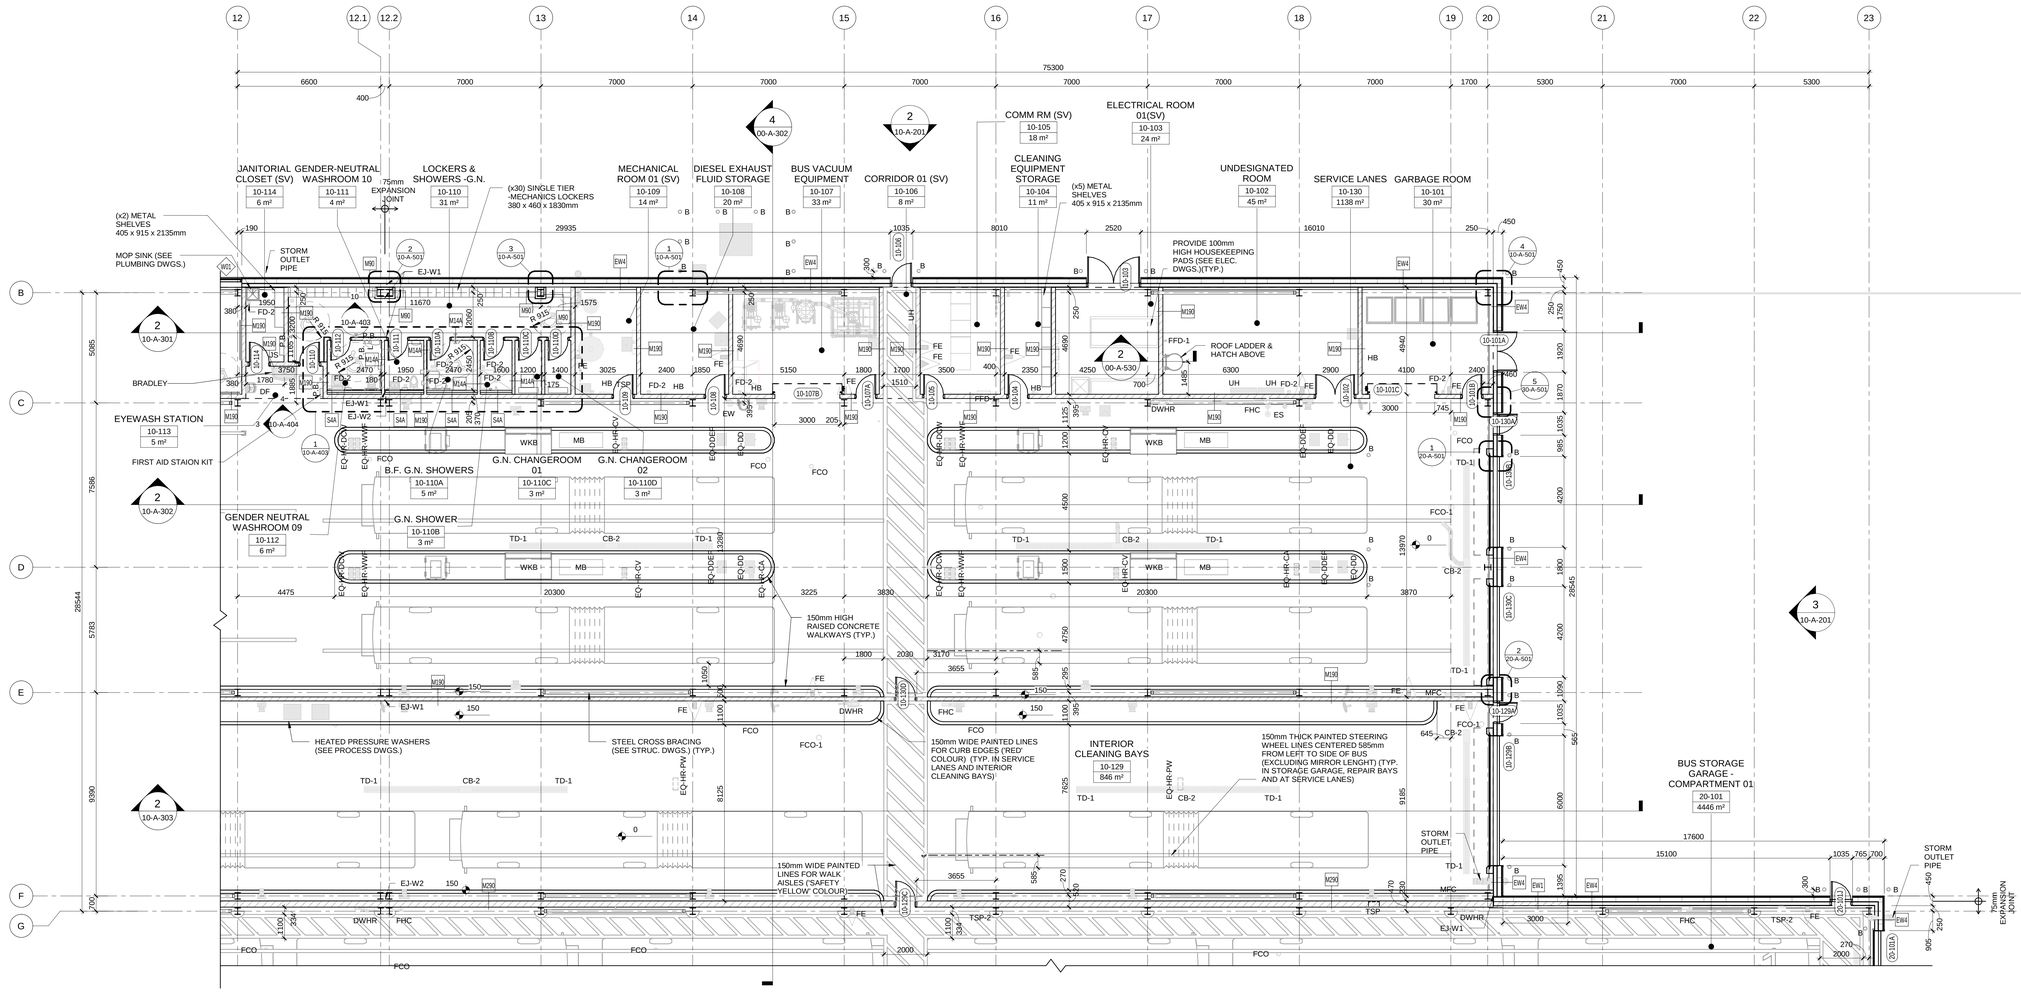

1 ENLARGED GROUND FLOOR PLAN - SERVICE LANES - SUPPORT ROOMS - EAST SIDE

10-A-401 | REF: 10-A-101 | SCALE: 1 : 100

ABBREVIATIONS

B	150mm DIA. BOLLARD PAINTED 'SAFETY YELLOW' (SEE STRUC. DWGS.)
BCP	BUILDING COLUMN PROTECTOR (SEE SPECS.)
BGR	BOLLARD GUARDRAIL (SEE SPECS.)
CB-#	CATCH BASIN (SEE MECH. DWGS.)
CG	STAINLESS STEEL CORNER GUARDS
CP	CONTROL PANEL (SEE MECH. DWGS.)
DF	DRINKING FOUNTAIN (SEE MECH. DWGS.)
DPC	BUS DISPENCING CHARGE BOX (SEE ELEC. DWGS.)
EW	EYE WASH (SEE MECH. DWGS.)
ES	EMERGENCY SHOWER/EYE WASH (SEE MECH. DWGS.)
DWHR	DROP WATER HOSE REEL (SEE MECH. DWGS.)
EJ-XX	EXPANSION JOINT (REFER TO SPECS. FOR TYPES)
EQ-HR-XX	HOSE REEL (SEE PROCESS DWGS. FOR TYPES)
FE	FIRE EXTINGUISHER (SEE MECH. DWGS.)
FCO	FLOOR CLEAN OUT (SEE MECH. DWGS.)
FD-#	FLOOR DRAIN (SEE MECH. DWGS.)
FHC	FIRE HOSE CABINET (SEE MECH. DWGS.)
HB	HOSE BIB (SEE MECH. DWGS.)
HCC	HOIST CONTROL CONSOLE
HBR-#	HOSE BIB REEL (SEE MECH. DWGS.)
L	DOOR LOCK BUTTON
MH	MAN HOLE (SEE MECH. DWGS.)
MB	MOBILE WORK BENCH
MFC	MANIFOLD CABINET (SEE MECH. DWGS.)
PB	DOOR OPERATOR PUSH BUTTON
UH	UNIT HEATER (SEE MECH. DWGS.)
RS	ROLLER SHADE
TD-#	TRENCH DRAIN (SEE MECH. DWGS.)
TS	TACK STRIP
TSP	TRAP SEAL PRIMER (SEE MECH. DWGS.)
WB	WHITE BOARD

Last Plotted: 2026-03-17 8:54:19 PM
Filename: Autodesk Docs://BP-AMER (CAN) 60721079/Winnipeg North Transit Garage Replacement/60721079-Winnipeg Transit North Garage-A_ZZ0.rvt
Printed on 30 Post-Consumer Recycled Content Paper

This drawing has been prepared for the use of AECOM's client and may not be used, reproduced or relied upon by third parties, except as agreed by AECOM and its client, as required by law or for use by governmental reviewing agencies. AECOM accepts no responsibility, and denies any liability whatsoever, to any party that modifies this drawing without AECOM's express written consent. Do not scale this document. All measurements must be obtained from the stated dimensions.

AECOM

PROJECT
WINNIPEG NORTH GARAGE REPLACEMENT
100 Oak Point Hwy, Winnipeg, MB R2R 1V1

CLIENT
City of Winnipeg
510 Main St.
Winnipeg, MB R3B 1B9
1.877.311.4974

Winnipeg Transit
B-414 Osborne St.
Winnipeg, MB R3L 2A1

CONSULTANT
AECOM CANADA ULC
99 Commerce Dr,
Winnipeg, MB R3P 0Y7

REGISTRATION

ISSUE/REVISION

IR	DATE	DESCRIPTION
0	02/19/2025	ISSUED FOR TENDER

PROJECT NUMBER
60721079

SHEET TITLE
SERVICE LANES - ENLARGED GROUND FLOOR PLAN - EAST SIDE

SHEET NUMBER
10-A-401

©2018 AECOM Corporation

Project Management Initials:
Designer: Designer: Checked: Checker: Approved: Approver: A0 33.1"x46.8"

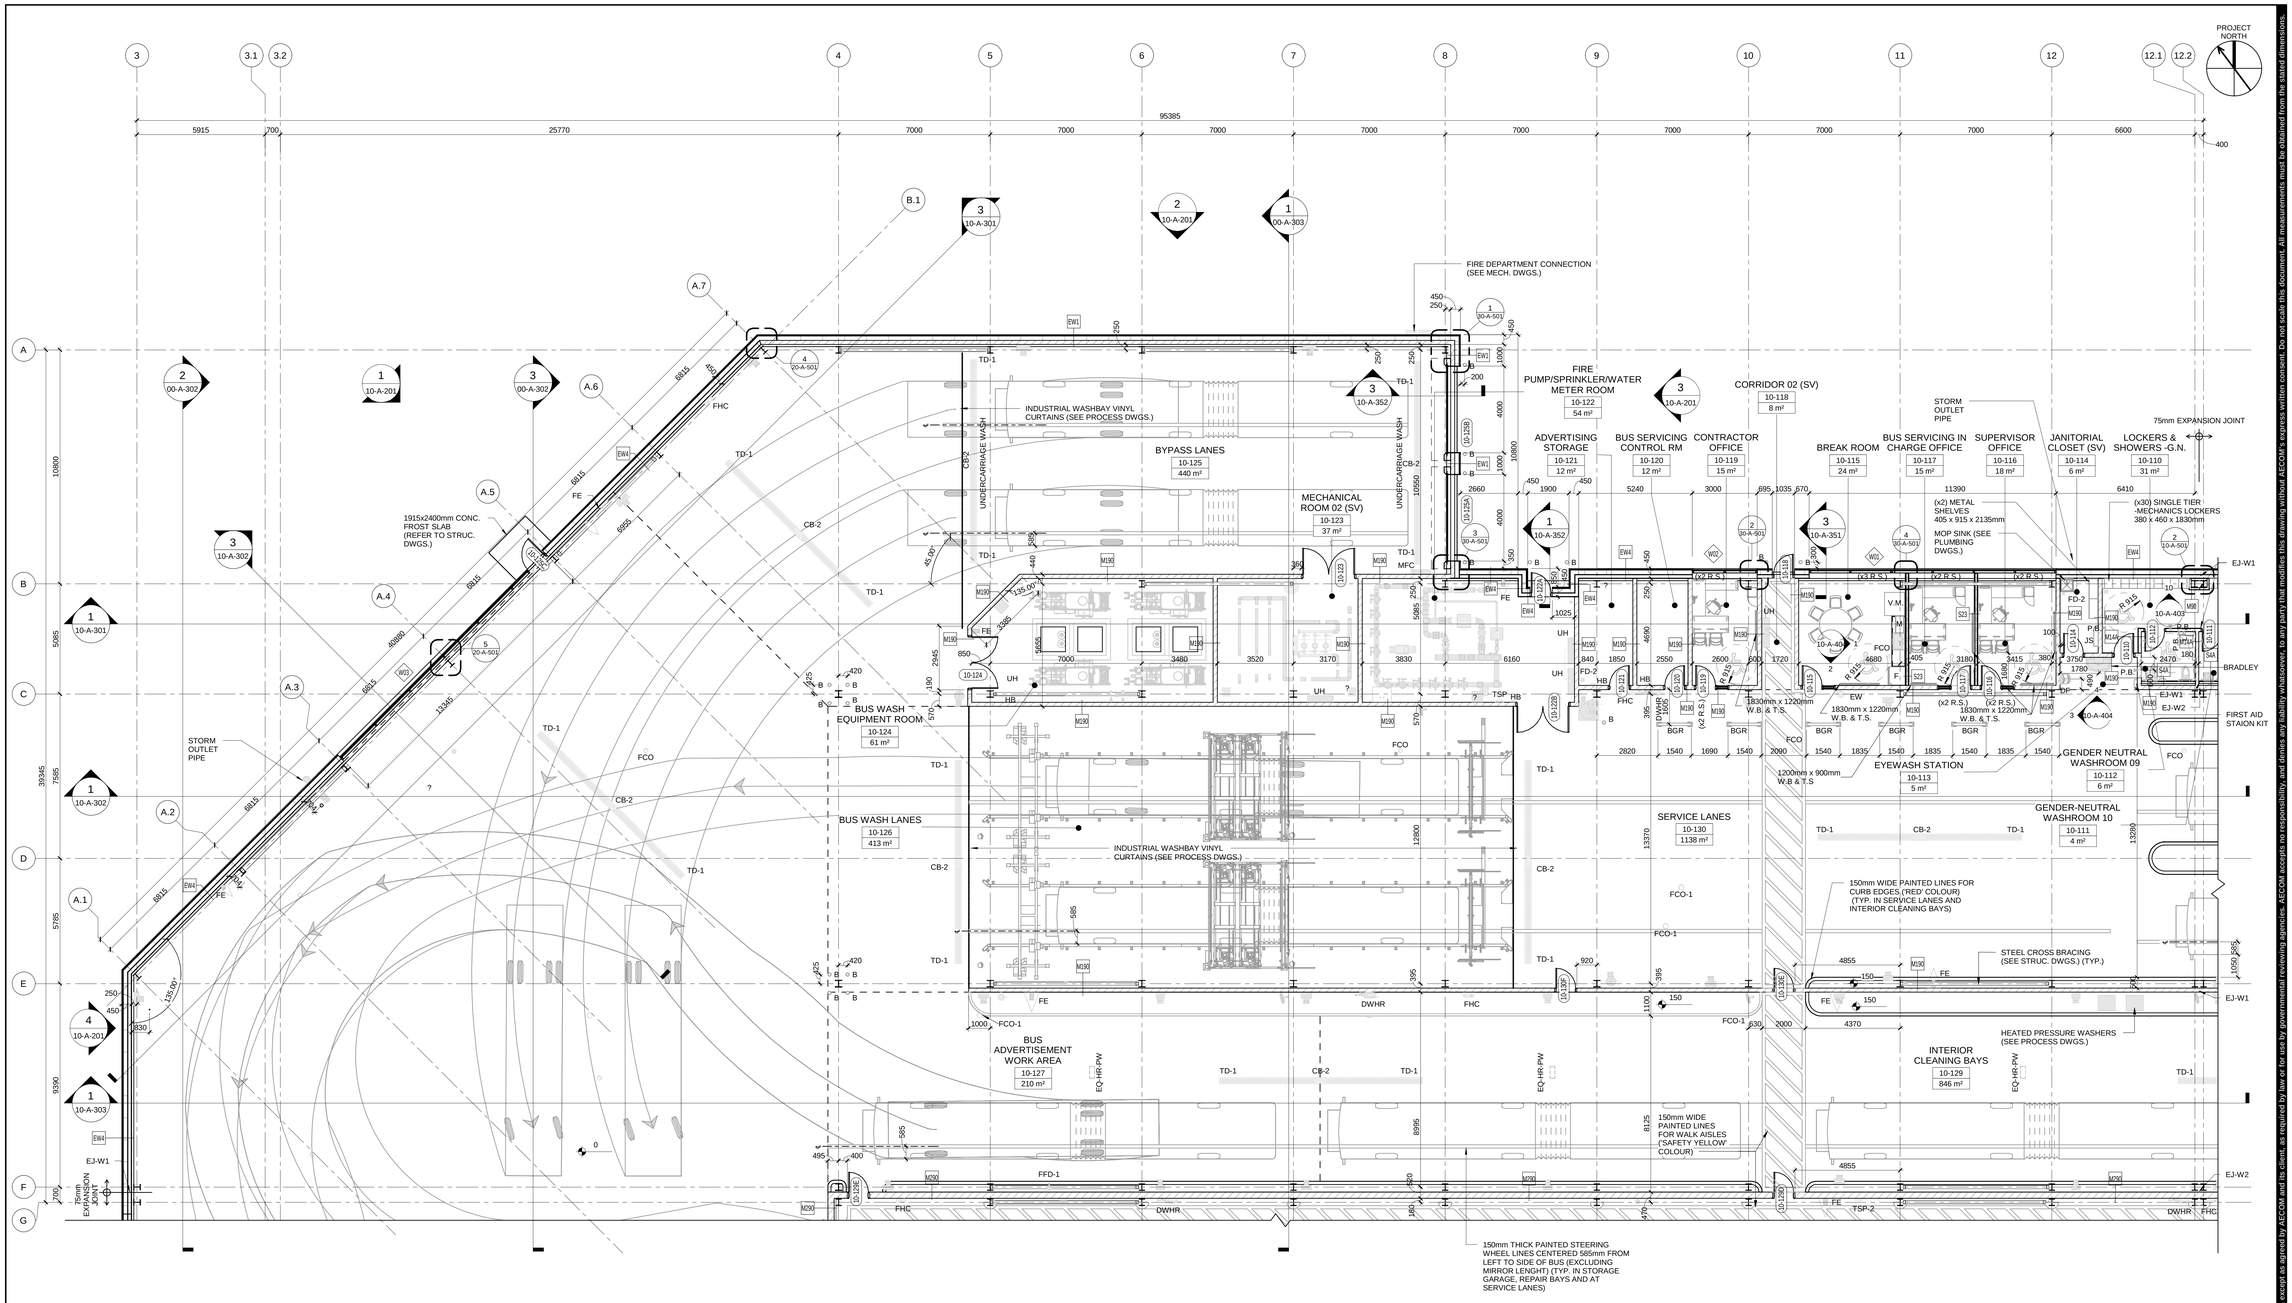

1 ENLARGED GROUND FLOOR PLAN - SERVICE LANES - SUPPORT ROOMS - WEST SIDE

10-A-402 | REF: 10-A-101 | SCALE: 1 : 100

ABBREVIATIONS

B	150mm DIA. BOLLARD PAINTED 'SAFETY YELLOW' (SEE STRUC. DWGS.)
BCP	BUILDING COLUMN PROTECTOR (SEE SPECS.)
BGR	BOLLARD GUARDRAIL (SEE SPECS.)
CB-#	CATCH BASIN (SEE MECH. DWGS.)
CG	STAINLESS STEEL CORNER GUARDS
CP	CONTROL PANEL (SEE MECH. DWGS.)
DF	DRINKING FOUNTAIN (SEE MECH. DWGS.)
DPC	BUS DISPENCING CHARGE BOX (SEE ELEC. DWGS.)
EW	EYE WASH (SEE MECH. DWGS.)
ES	EMERGENCY SHOWEREYE WASH (SEE MECH. DWGS.)
DWHR	DROP WATER HOSE REEL (SEE MECH. DWGS.)
EJ-XX	EXPANSION JOINT (REFER TO SPECS. FOR TYPES)
EQ-HR-XX	HOSE REEL (SEE PROCESS DWGS. FOR TYPES)
FE	FIRE EXTINGUISHER (SEE MECH. DWGS.)
FCO	FLOOR CLEAN OUT (SEE MECH. DWGS.)
FD-#	FLOOR DRAIN (SEE MECH. DWGS.)
FHC	FIRE HOSE CABINET (SEE MECH. DWGS.)
HB	HOSE BIB (SEE MECH. DWGS.)
HCC	HOIST CONTROL CONSOLE
HBR-#	HOSE BIB REEL (SEE MECH. DWGS.)
L	DOOR LOCK BUTTON
MH	MAN HOLE (SEE MECH. DWGS.)
MB	MOBILE WORK BENCH
MFC	MANIFOLD CABINET (SEE MECH. DWGS.)
PB	DOOR OPERATOR PUSH BUTTON
UH	UNIT HEATER (SEE MECH. DWGS.)
RS	ROLLER SHADE
TD-#	TRENCH DRAIN (SEE MECH. DWGS.)
TS	TACK STRIP
TSP	TRAP SEAL PRIMER (SEE MECH. DWGS.)
WB	WHITE BOARD

Last Plotted: 2025-02-17 6:54:28 PM
Filename: Autodesk Docs://BP-AMER (CAN) 60721079 Winnipeg North Transit Garage Replacement/60721079-Winnipeg Transit North Garage_A_2D.rvt
Printed on 30% Post-Consumer Recycled Content Paper

AECOM

PROJECT
WINNIPEG NORTH GARAGE REPLACEMENT
100 Oak Point Hwy, Winnipeg, MB R2R 1V1

CLIENT
City of Winnipeg
510 Main St.
Winnipeg, MB R3B 1B9
1.877.311.4974

Winnipeg Transit
B-414 Osborne St.
Winnipeg, MB R3L 2A1

CONSULTANT
AECOM CANADA ULC
99 Commerce Dr,
Winnipeg, MB R3P 0Y7

REGISTRATION

This drawing has been prepared for the use of AECOM's client and may not be used, reproduced or relied upon by third parties, except as agreed by AECOM and its client, as required by law or for use by governmental reviewing agencies. AECOM accepts no responsibility, and denies any liability whatsoever, to any party that modifies this drawing without AECOM's express written consent. Do not scale this document. All measurements must be obtained from the stated dimensions.

ISSUE/REVISION

0	02/19/2025	ISSUED FOR TENDER
I/R	DATE	DESCRIPTION

PROJECT NUMBER
60721079

SHEET TITLE
SERVICE LANES - ENLARGED GROUND FLOOR PLAN - WEST SIDE

SHEET NUMBER
10-A-402

©2018 AECOM Corporation

Project Management Initials:
Designer: Designer Checked: Checker Approved: Approver A0 33.1"x46.8"

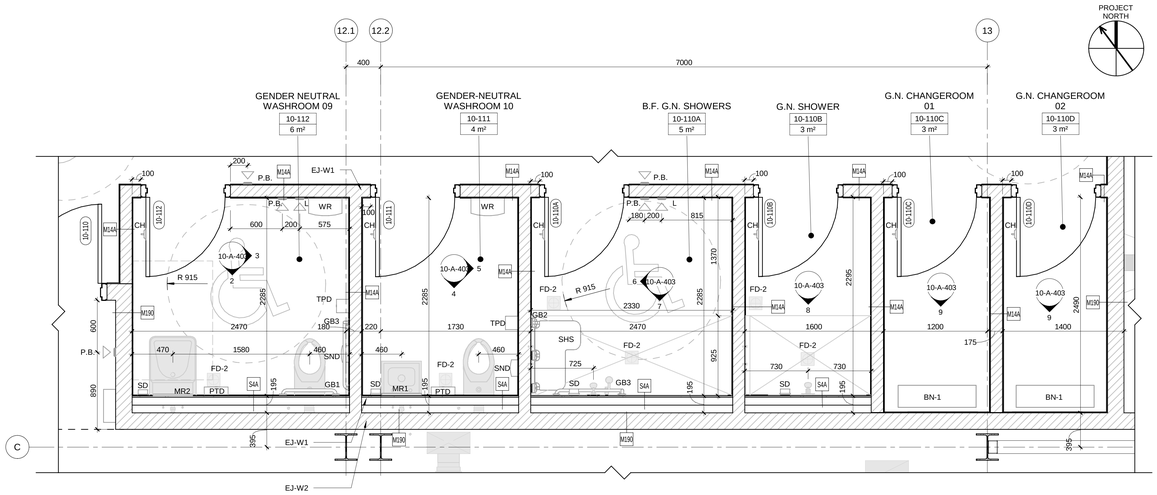

1 | ENLARGED GROUND FLOOR PLAN - SERVICE LANES - WASHROOMS

10-A-403 | REF: 10-A-401 | SCALE: 1 : 25

WASHROOM ACCESSORIES - SERVICE LANES		
TYPE	TYPE MARK	COUNT
BENCH 915mm LENGTH	BN-1	2
COAT HOOK (COLLAPSIBLE)	CH	6
GRAB BAR 760mm LENGTH HORIZONTAL	GB1	1
GRAB BAR 760mm LENGTH VERTICAL	GB2	1
GRAB BAR 'L'-SHAPE 760mm x 760mm LENGTH	GB3	2
LOCKER 1 TIER 380mm x 460nm x 1830mm	LOCKER	30
MIRROR (FLAT) 460 x 915mm	MR1	1
MIRROR (TILT) 460 x 915mm C/W SHELF	MR2	1
PAPER TOWEL DISPENSER	PTD	2
SOAP DISPENSER	SD	4
SHOWER SEAT (FOLDING)	SHS	1
SANITARY NAPKIN DISPOSAL	SND	2
TOILET PAPER DISPENSER	TPD	2
WASTE RECEPTACLE	WR	2

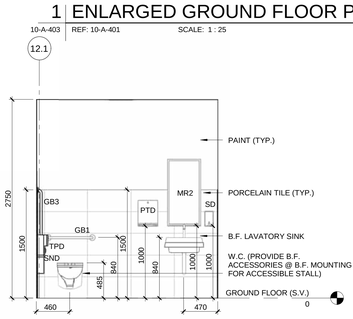

2 | INT. ELEV. - RM 10-112 - SOUTH

10-A-403 | REF: 10-A-403 | SCALE: 1 : 30

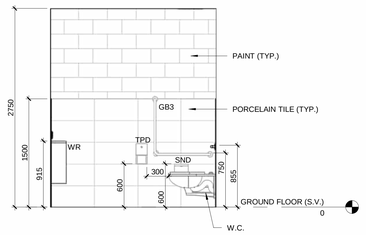

3 | INT. ELEV. - RM 10-112 - EAST

10-A-403 | REF: 10-A-403 | SCALE: 1 : 30

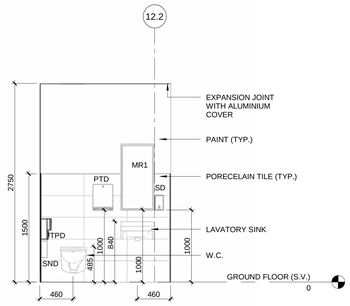

4 | INT. ELEV. - RM 10-111 - SOUTH

10-A-403 | REF: 10-A-403 | SCALE: 1 : 30

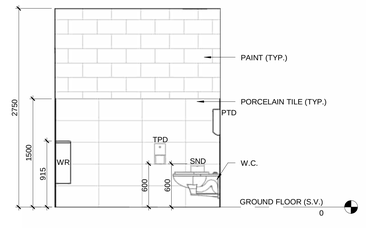

5 | INT. ELEV. - RM 10-111 - EAST

10-A-403 | REF: 10-A-403 | SCALE: 1 : 30

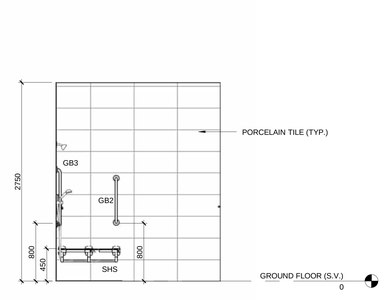

6 | INT. ELEV. - RM 10-110A - WEST

10-A-403 | REF: 10-A-403 | SCALE: 1 : 30

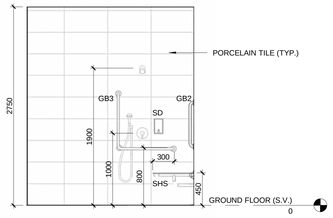

7 | INT. ELEV. - RM 10-110A - SOUTH

10-A-403 | REF: 10-A-403 | SCALE: 1 : 30

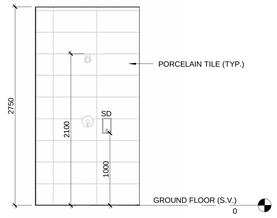

8 | INT. ELEV. - RM 10-110B - SOUTH

10-A-403 | REF: 10-A-403 | SCALE: 1 : 30

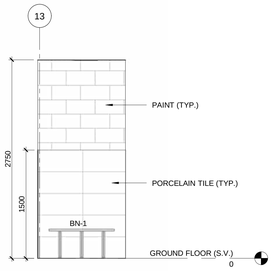

9 | INT. ELEV. - RM 10-110C - SOUTH

10-A-403 | REF: 10-A-403 | SCALE: 1 : 30

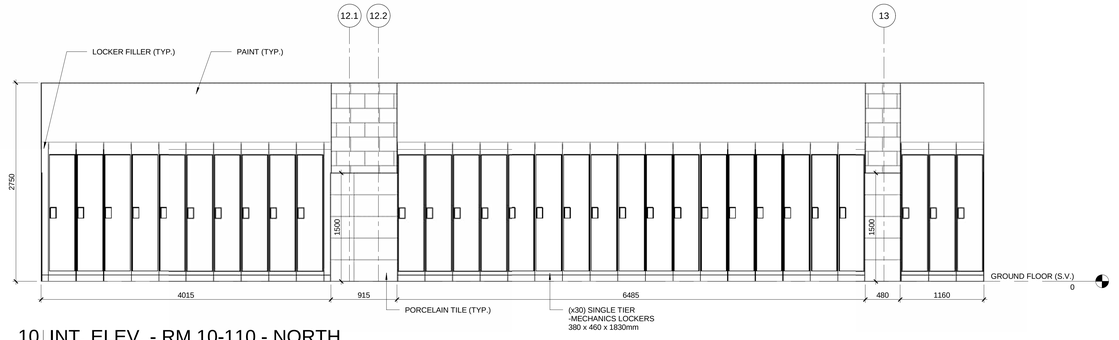

10 | INT. ELEV. - RM 10-110 - NORTH

10-A-403 | REF: 10-A-401 | SCALE: 1 : 30

ABBREVIATIONS

B	150mm DIA. BOLLARD PAINTED 'SAFETY YELLOW' (SEE STRUC. DWGS.)
BCP	BUILDING COLUMN PROTECTOR (SEE SPECS.)
BGR	BOLLARD GUARDRAIL (SEE SPECS.)
CB-#	CATCH BASIN (SEE MECH. DWGS.)
CG	STAINLESS STEEL CORNER GUARDS
CP	CONTROL PANEL (SEE MECH. DWGS.)
DF	DRINKING FOUNTAIN (SEE MECH. DWGS.)
DPC	BUS DISPENCING CHARGE BOX (SEE ELEC. DWGS.)
EW	EYE WASH (SEE MECH. DWGS.)
ES	EMERGENCY SHOWER/EYE WASH (SEE MECH. DWGS.)
DWHR	DROP WATER HOSE REEL (SEE MECH. DWGS.)
EJ-XX	EXPANSION JOINT (REFER TO SPECS. FOR TYPES)
EQ-HR-XX	HOSE REEL (SEE PROCESS DWGS. FOR TYPES)
FE	FIRE EXTINGUISHER (SEE MECH. DWGS.)
FCO	FLOOR CLEAN OUT (SEE MECH. DWGS.)
FD-#	FLOOR DRAIN (SEE MECH. DWGS.)
FHC	FIRE HOSE CABINET (SEE MECH. DWGS.)
HB	HOSE BIB (SEE MECH. DWGS.)
HCC	HOIST CONTROL CONSOLE
HBR-#	HOSE BIB REEL (SEE MECH. DWGS.)
L	DOOR LOCK BUTTON
MH	MAN HOLE (SEE MECH. DWGS.)
MB	MOBILE WORK BENCH
MFC	MANIFOLD CABINET (SEE MECH. DWGS.)
PB	DOOR OPERATOR PUSH BUTTON
UH	UNIT HEATER (SEE MECH. DWGS.)
RS	ROLLER SHADE
TD-#	TRENCH DRAIN (SEE MECH. DWGS.)
TS	TACK STRIP
TSP	TRAP SEAL PRIMER (SEE MECH. DWGS.)
WB	WHITE BOARD

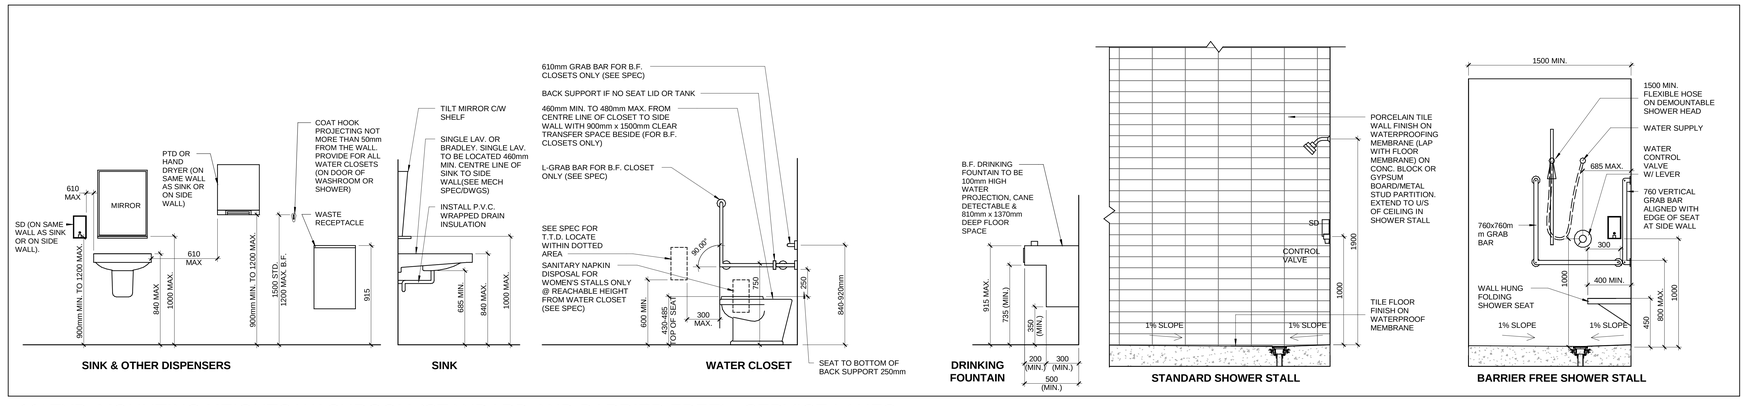

11 | TYP. MOUNTING HEIGHTS WASHROOM (STANDARD AND BARRIER FREE) - SERVICE LANES

10-A-403 | SCALE: 1 : 20

AECOM

PROJECT
WINNIPEG NORTH GARAGE REPLACEMENT
100 Oak Point Hwy, Winnipeg, MB R2R 1V1

CLIENT
Winnipeg
City of Winnipeg
510 Main St.
Winnipeg, MB R3B 1B9
1.877.311.4974

Winnipeg Transit
B-414 Osborne St.
Winnipeg, MB R3L 2A1

CONSULTANT
AECOM CANADA ULC
99 Commerce Dr,
Winnipeg, MB R3P 0Y7

REGISTRATION

This drawing has been prepared for the use of AECOM's client and may not be used, reproduced or relied upon by third parties, except as agreed by AECOM and its clients, as required by law or for use by governmental reviewing agencies. AECOM accepts no responsibility, and denies any liability whatsoever, to any party that modifies this drawing without AECOM's express written consent. Do not scale this document. All measurements must be obtained from the stated dimensions.

ISSUE/REVISION

I/R	DATE	DESCRIPTION
0	02/19/2025	ISSUED FOR TENDER

PROJECT NUMBER
60721079

SHEET TITLE
SERVICE LANES - ENLARGED GROUND FLOOR PLAN - WASHROOMS

SHEET NUMBER
10-A-403

Last Plotted: 2025-02-17 9:54:41 PM
Filename: Autodesk Docs://BP-AMER (CAN) 60721079-Winnipeg North Transit Garage Replacement/60721079-Winnipeg Transit North Garage_A_D2r.rvt
Printed on ___% Post-Consumer Recycled Content Paper
©2018 AECOM Corporation

Project Management Initials:
Designer: Designer Checked: Checker Approved: Approver A0 33.1"x46.8"

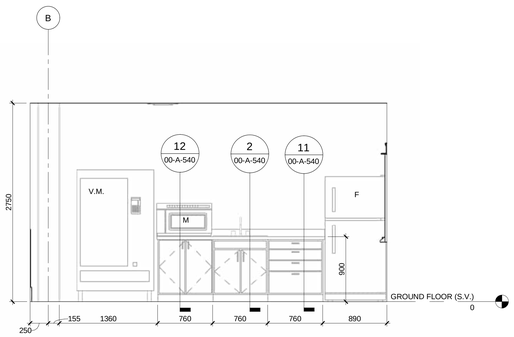

1 | INT. ELEV. - RM 10-115 - EAST

10-A-404 | REF: 10-A-402 | SCALE: 1 : 30

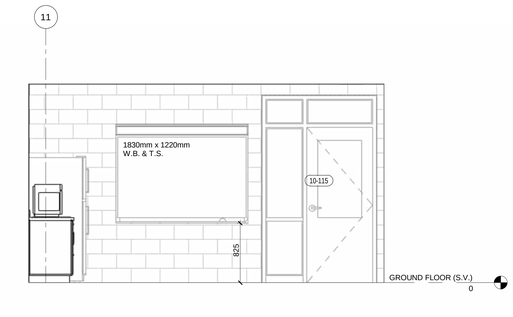

2 | INT. ELEV. - RM 10-115 - SOUTH

10-A-404 | REF: 10-A-402 | SCALE: 1 : 30

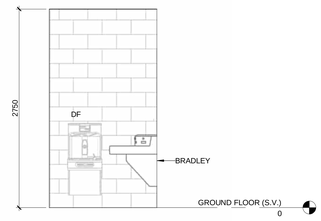

3 | INT. ELEV. - RM 10-113 - WEST

10-A-404 | REF: 10-A-401 | SCALE: 1 : 30

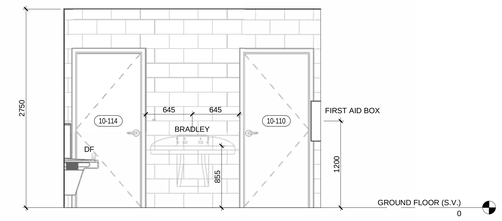

4 | INT. ELEV. - RM 10-113 - NORTH

10-A-404 | REF: 10-A-401 | SCALE: 1 : 30

This drawing has been prepared for the use of AECOM's client and may not be used, reproduced or relied upon by third parties, except as agreed by AECOM and its client, as required by law or for use by governmental reviewing agencies. AECOM accepts no responsibility, and denies any liability whatsoever, to any party that modifies this drawing without AECOM's express written consent. Do not scale this document. All measurements must be obtained from the stated dimensions.

AECOM

PROJECT

WINNIPEG NORTH GARAGE REPLACEMENT

100 Oak Point Hwy, Winnipeg, MB R2R 1V1

CLIENT

Winnipeg

City of Winnipeg
510 Main St.
Winnipeg, MB R3B 1B9
1.877.311.4974

Winnipeg Transit
B-414 Osborne St.
Winnipeg, MB R3L 2A1

CONSULTANT

AECOM CANADA ULC
99 Commerce Dr,
Winnipeg, MB R3P 0Y7

REGISTRATION

ISSUE/REVISION

0	02/19/2025	ISSUED FOR TENDER
I/R	DATE	DESCRIPTION

PROJECT NUMBER

60721079

SHEET TITLE

SERVICE LANES - INTERIOR ELEVATIONS

SHEET NUMBER

10-A-404

Last Plotted: 2025-02-17 8:54:47 PM
Filename: Autodesk Docs://BP-AAER (CAN) 60721079 Winnipeg North Transit Garage Replacement/60721079 Winnipeg Transit North Garage_A_2D.rvt
Printed on 30 Post-Consumer Recycled Content Paper
©2018 AECOM Corporation

Project Management Initials:
Designer: Designer Checked: Checker Approved: Approver A0 33.1"x46.8"

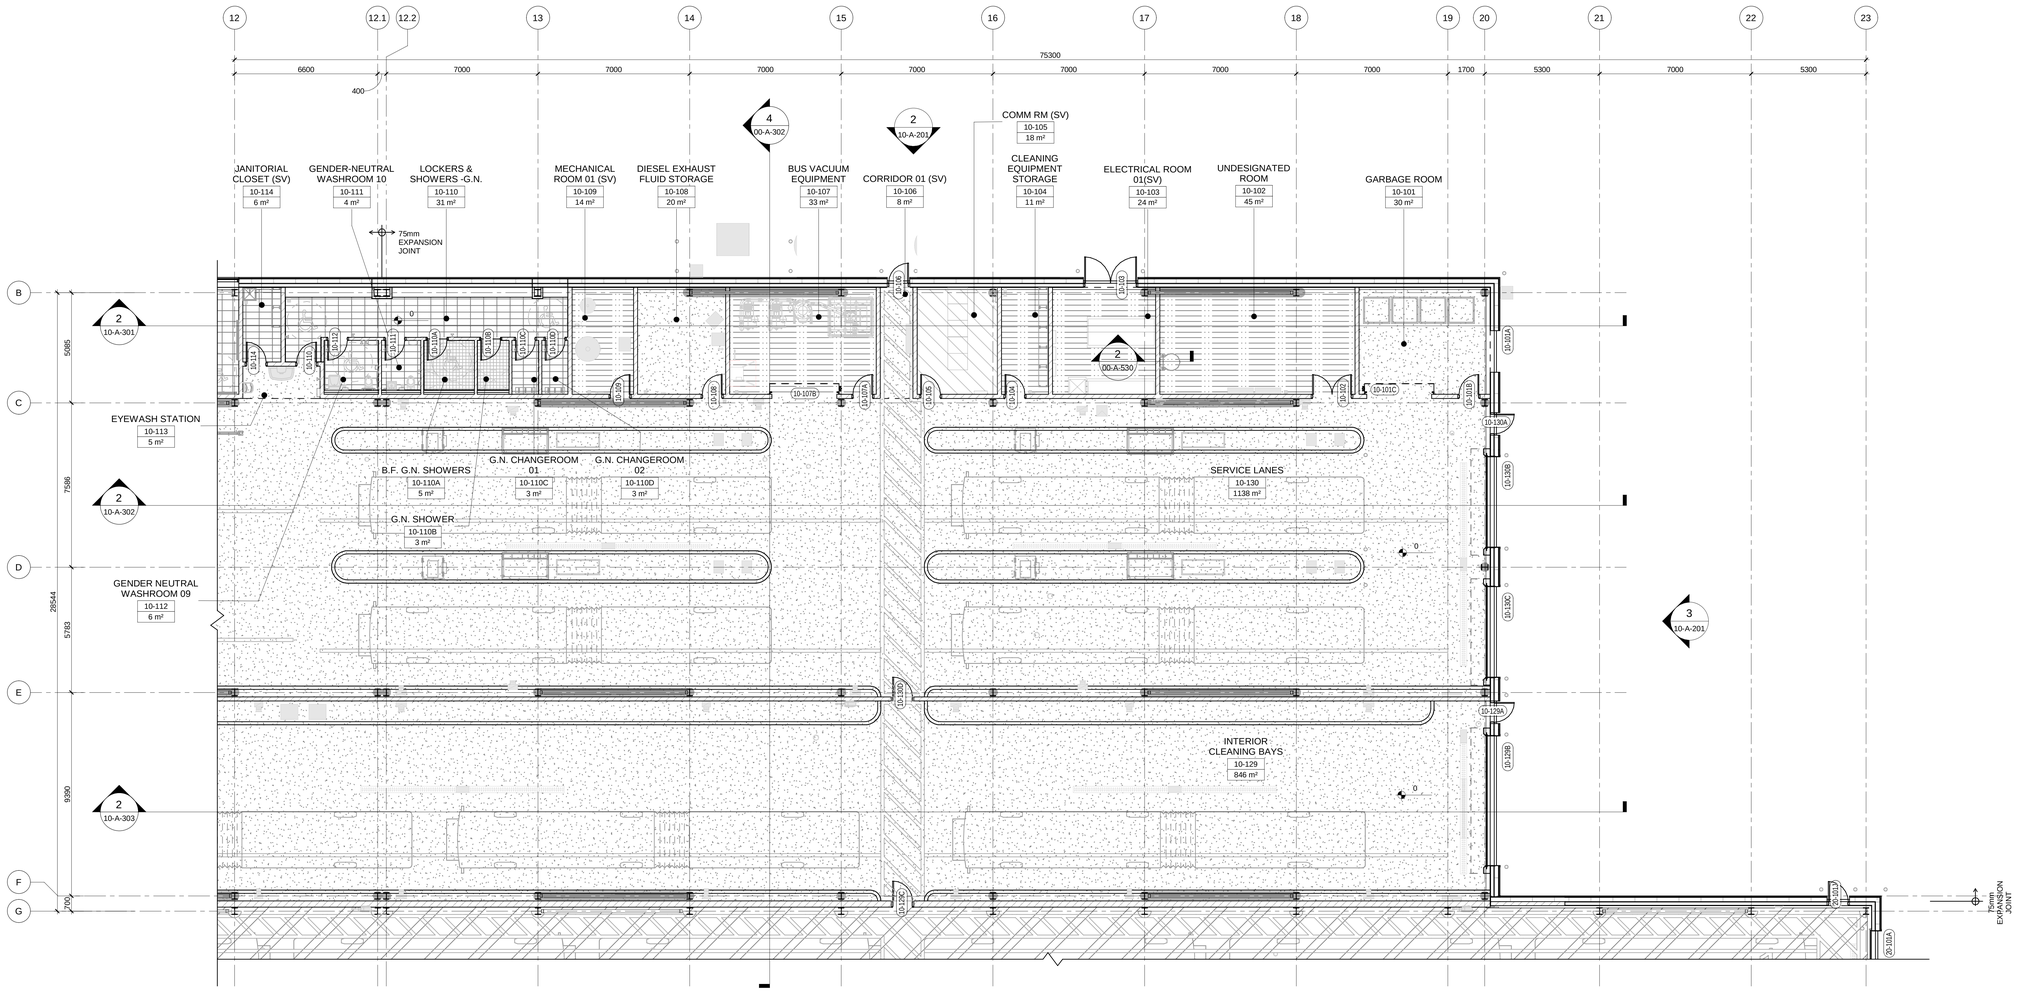

1 | ENLARGED GROUND FLOOR PLAN - SERVICE LANES - SUPPORT ROOMS - EAST SIDE - FINISHES

10-A-410 | SCALE: 1 : 100

LEGEND:

- CLASS B, TROWEL FINISH, EPXY
- PCT1
- PCT3
- RBT
- SEALED/ CLASS B, TROWEL FINISH
- SEALED/ CLASS C, BROOM FINISH
- VSDT
- STEEL COLUMN/FRAMING WITH EPOXY FINISH
- 150mm WIDE PAINTED LINES FOR WALK AISLES ('SAFETY YELLOW' COLOUR)

ROOM FINSH SCHEDULE - SERVICE LANES - GROUND FLOOR

ROOM#	LOCATION: ROOM NAME	FLOOR: FINISH	FLOOR: BASE	WALLS: NORTH FINISH	WALLS: SOUTH FINISH	WALLS: EAST FINISH	West Wall Finish
10-101	GARBAGE ROOM	CLASS B, TROWEL FINISH, EPXY	EB	EPXY	EPXY	EPXY	EPXY
10-102	UNDESIGNATED ROOM	SEALED/ CLASS B, TROWEL FINISH	RBB1	PT1	PT1	PT1	PT1
10-103	ELECTRICAL ROOM 01(SV)	SEALED/ CLASS B, TROWEL FINISH	RBB1	PT1	PT1	PT1	PT1
10-104	CLEANING EQUIPMENT STORAGE	SEALED/ CLASS B, TROWEL FINISH	RBB1	PT1	PT1	PT1	PT1
10-105	COMM RM (SV)	VSDT	RVB1	PT1	PT1	PT1	PT1
10-106	CORRIDOR 01 (SV)	CLASS B, TROWEL FINISH, EPXY	EB	EPXY	N/A	EPXY	EPXY
10-107	BUS VACUUM EQUIPMENT	SEALED/ CLASS B, TROWEL FINISH	RBB1	PT1	PT1	PT1	PT1
10-108	DIESEL EXHAUST FLUID STORAGE	CLASS B, TROWEL FINISH, EPXY	EB	EPXY	EPXY	EPXY	EPXY
10-109	MECHANICAL ROOM 01 (SV)	SEALED/ CLASS B, TROWEL FINISH	RBB1	PT1	PT1	PT1	PT1
10-110	LOCKERS & SHOWERS -G.N.	PCT1	PCT1	PT1 & PCT2	PT1 & PCT2	PT1 & PCT2	PT1 & PCT2
10-110A	B.F. G.N. SHOWERS	PCT3	N/A	PCT2	PCT2	PCT2	PCT2
10-110B	G.N. SHOWER	PCT3	N/A	PCT2	PCT2	PCT2	PCT2
10-110C	G.N. CHANGEROOM 01	PCT1	N/A	PT1 & PCT2	PT1 & PCT2	PT1 & PCT2	PT1 & PCT2
10-110D	G.N. CHANGEROOM 02	PCT1	N/A	PT1 & PCT2	PT1 & PCT2	PT1 & PCT2	PT1 & PCT2
10-111	GENDER-NEUTRAL WASHROOM 10	PCT1	N/A	PT1 & PCT2	PT1 & PCT2	PT1 & PCT2	PT1 & PCT2
10-112	GENDER NEUTRAL WASHROOM 09	PCT1	N/A	PT1 & PCT2	PT1 & PCT2	PT1 & PCT2	PT1 & PCT2
10-113	EYEWASH STATION	CLASS B, TROWEL FINISH, EPXY	EB	EPXY	N/A	EPXY	EPXY
10-114	JANITORIAL CLOSET (SV)	PCT1	PCT1	PT1 & PCT2	PT1	PT1	PT1 & PCT2
10-115	BREAK ROOM	CLASS B, TROWEL FINISH, EPXY	EB	PT1	PT1	PT2	PT1
10-116	SUPERVISOR OFFICE	RBT	RBB1	PT1	PT1	PT1	PT1
10-117	BUS SERVICING IN CHARGE OFFICE	RBT	RBB1	PT1	PT1	PT1	PT1
10-118	CORRIDOR 02 (SV)	CLASS B, TROWEL FINISH, EPXY	EB	EPXY	N/A	EPXY	EPXY
10-119	CONTRACTOR OFFICE	RBT	RBB1	PT1	PT1	PT1	PT1
10-120	BUS SERVICING CONTROL RM	RBT	RBB1	PT1	PT1	PT1	PT1
10-121	ADVERTISING STORAGE	CLASS B, TROWEL FINISH, EPXY	EB	PT1	PT1	PT1	PT1
10-122	FIRE PUMP/SPRINKLER/WATER METER ROOM	SEALED/ CLASS B, TROWEL FINISH	RBB1	PT1	PT1	PT1	PT1
10-123	MECHANICAL ROOM 02 (SV)	SEALED/ CLASS B, TROWEL FINISH	RBB1	PT1	PT1	PT1	PT1
10-124	BUS WASH EQUIPMENT ROOM	SEALED/ CLASS B, TROWEL FINISH	RBB1	PT1	PT1	PT1	PT1
10-125	BYPASS LANES	CLASS B, TROWEL FINISH, EPXY	EB	EPXY & CG	EPXY	EPXY	EPXY
10-126	BUS WASH LANES	CLASS B, TROWEL FINISH, EPXY	EB	EPXY	EPXY	N/A	N/A
10-127	BUS ADVERTISEMENT WORK AREA	CLASS B, TROWEL FINISH, EPXY	EB	EPXY	EPXY	N/A	N/A
10-128	INTERIOR CIRCULATION	SEALED/ CLASS C, BROOM FINISH	EB	PT1	PT1	PT1	PT1
10-129	INTERIOR CLEANING BAYS	CLASS B, TROWEL FINISH, EPXY	EB	EPXY	EPXY	EPXY	N/A
10-130	SERVICE LANES	CLASS B, TROWEL FINISH, EPXY	EB	EPXY	EPXY	EPXY	N/A

This drawing has been prepared for the use of AECOM's client and may not be used, reproduced or relied upon by third parties, except as agreed by AECOM and its client, as required by law or for use by governmental reviewing agencies. AECOM accepts no responsibility, and denies any liability whatsoever, to any party that modifies this drawing without AECOM's express written consent. Do not scale this document. All measurements must be obtained from the stated dimensions.

AECOM

PROJECT
WINNIPEG NORTH GARAGE REPLACEMENT
100 Oak Point Hwy, Winnipeg, MB R2R 1V1

CLIENT

Winnipeg
City of Winnipeg
510 Main St.
Winnipeg, MB R3B 1B9
1.877.311.4974

Winnipeg Transit
B-414 Osborne St.
Winnipeg, MB R3L 2A1

CONSULTANT

AECOM CANADA ULC
99 Commerce Dr,
Winnipeg, MB R3P 0Y7

REGISTRATION

ISSUE/REVISION

I/R	DATE	DESCRIPTION
0	02/19/2025	ISSUED FOR TENDER

PROJECT NUMBER
60721079

SHEET TITLE
SERVICE LANES - ENLARGED GROUND FLOOR PLAN - EAST SIDE - FINISHES

SHEET NUMBER
10-A-410

Last Plotted: 2025-02-17 6:54:51 PM
Filename: Autodesk Docs://BIP.XAER (CAN) 60721079-Winnipeg North Transit Garage Replacement/60721079-Winnipeg North Transit Garage-A_RD.rvt
Printed on 30% Post-Consumer Recycled Content Paper
©2018 AECOM Corporation

Project Management Initials:
Designer: Designer Checked: Checker Approved: Approver A0 33.1"x46.8"

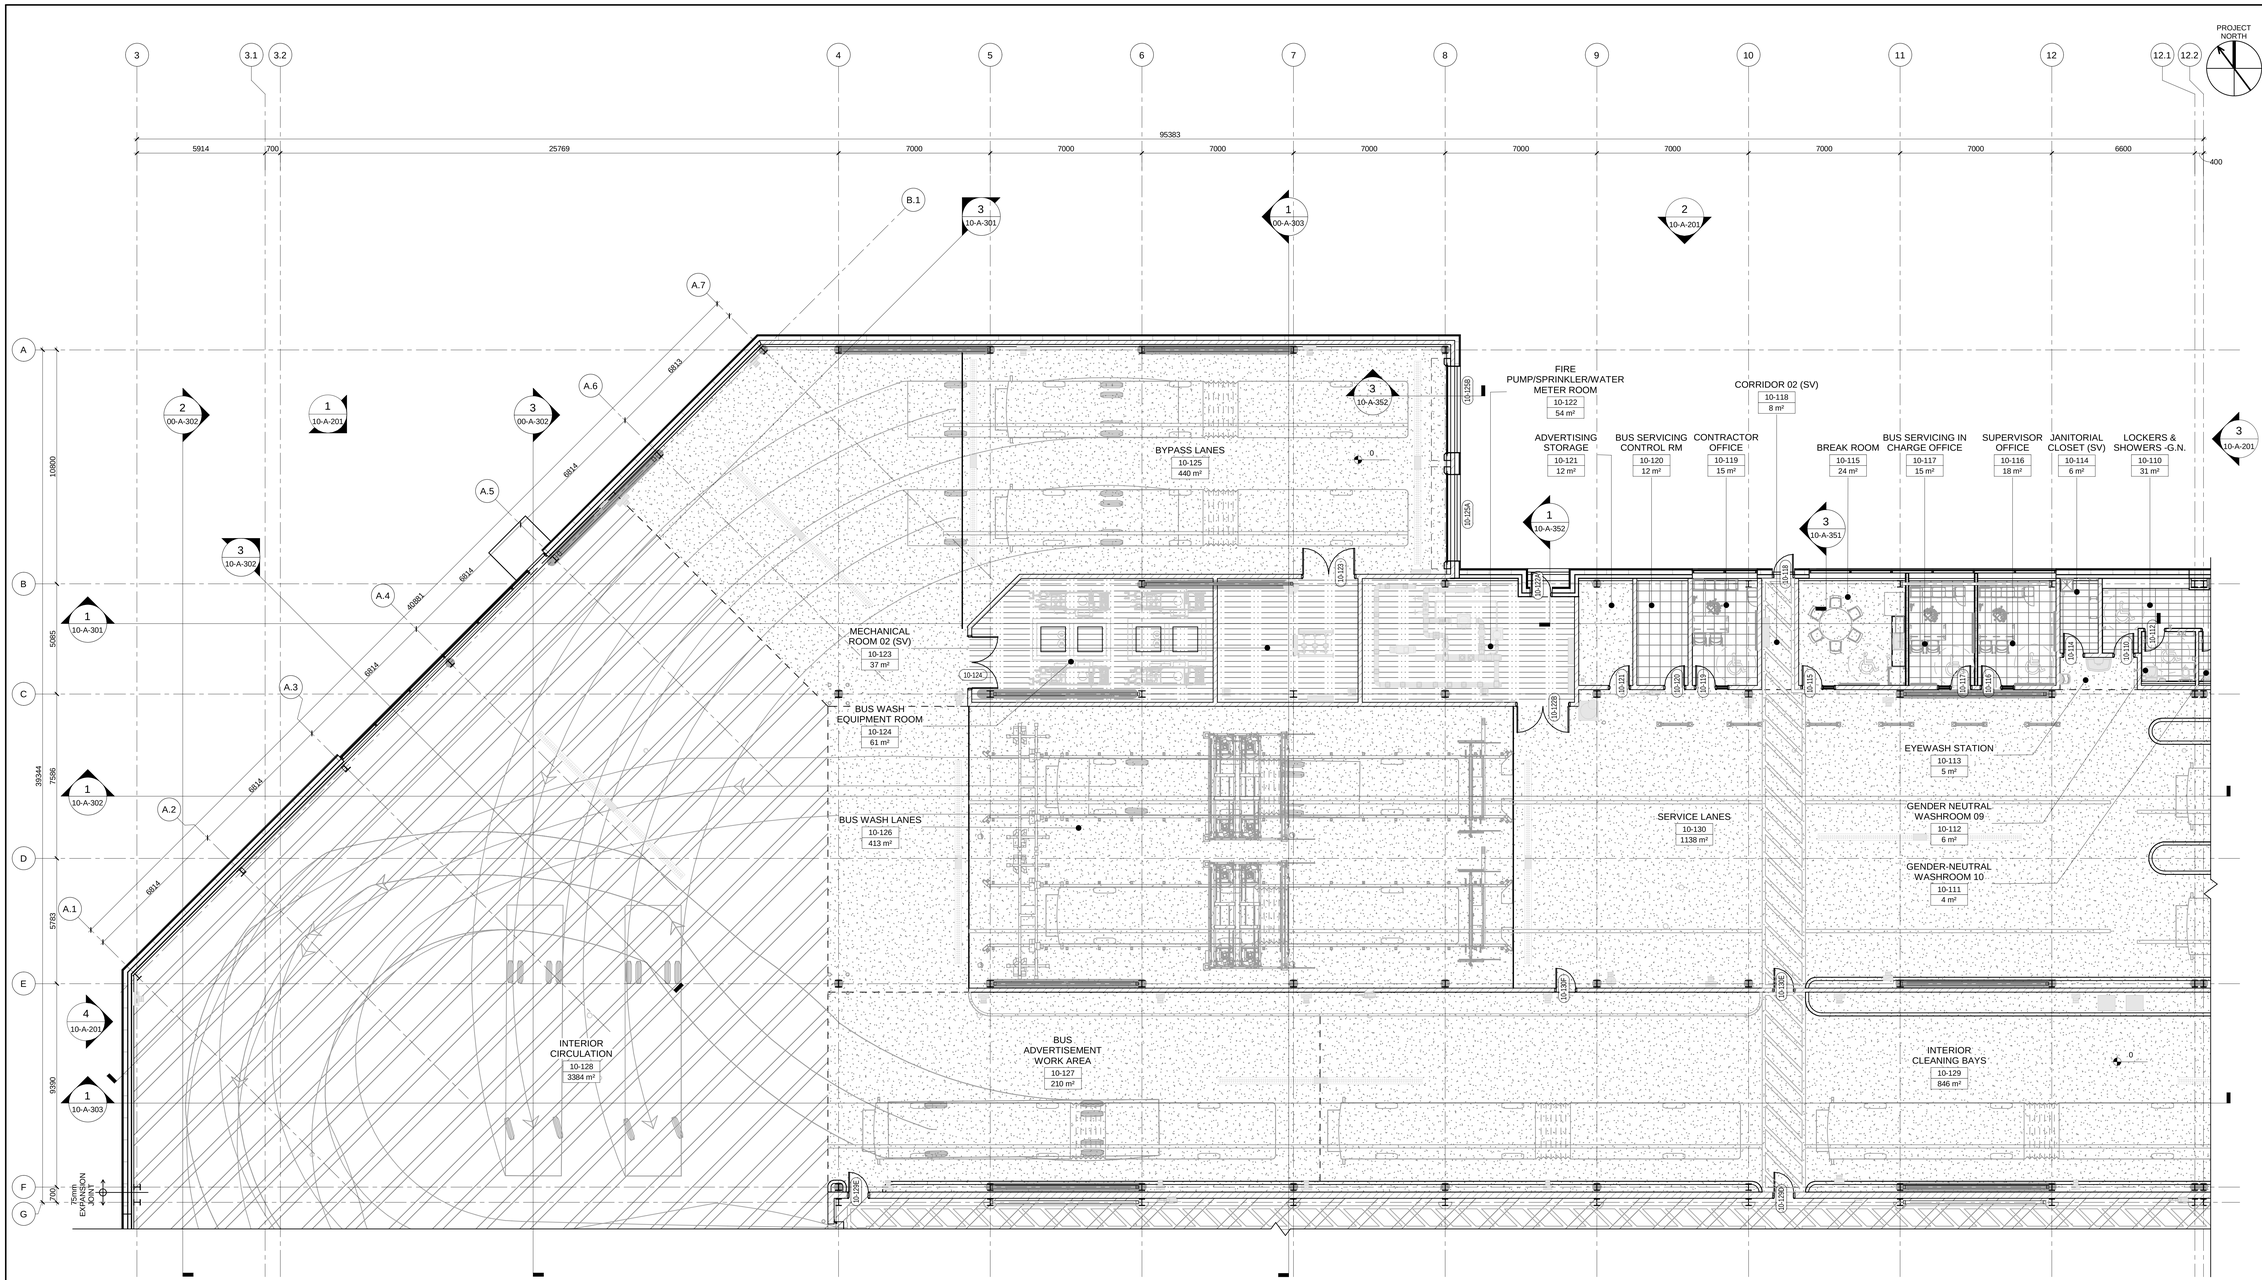

2 | ENLARGED GROUND FLOOR PLAN - SERVICE LANES - SUPPORT ROOMS - WEST SIDE - FINISHES

10-A-411 | SCALE: 1 : 100

LEGEND:

- CLASS B, TROWEL FINISH, EPXY
- PCT1
- RBT
- SEALED/ CLASS B, TROWEL FINISH
- SEALED/ CLASS C, BROOM FINISH
- STEEL COLUMN/FRAMING WITH EPOXY FINISH
- 150mm WIDE PAINTED LINES FOR WALK AISLES ('SAFETY YELLOW' COLOUR)

ROOM FINSH SCHEDULE - SERVICE LANES - GROUND FLOOR

ROOM#	LOCATION ROOM NAME	FLOOR FINISH	FLOOR BASE	WALLS NORTH FINISH	WALLS SOUTH FINISH	WALLS EAST FINISH	West Wall Finish
10-101	GARBAGE ROOM	CLASS B, TROWEL FINISH, EPXY	EB	EPXY	EPXY	EPXY	EPXY
10-102	UNDESIGNATED ROOM	SEALED/ CLASS B, TROWEL FINISH	RBB1	PT1	PT1	PT1	PT1
10-103	ELECTRICAL ROOM 01(SV)	SEALED/ CLASS B, TROWEL FINISH	RBB1	PT1	PT1	PT1	PT1
10-104	CLEANING EQUIPMENT STORAGE	SEALED/ CLASS B, TROWEL FINISH	RBB1	PT1	PT1	PT1	PT1
10-105	COMM RM (SV)	VSBT	RVB1	PT1	PT1	PT1	PT1
10-106	CORRIDOR 01 (SV)	CLASS B, TROWEL FINISH, EPXY	EB	EPXY	NA	EPXY	EPXY
10-107	BUS VACUUM EQUIPMENT	SEALED/ CLASS B, TROWEL FINISH	RBB1	PT1	PT1	PT1	PT1
10-108	DIESEL EXHAUST FLUID STORAGE	CLASS B, TROWEL FINISH, EPXY	EB	EPXY	EPXY	EPXY	EPXY
10-109	MECHANICAL ROOM 01 (SV)	SEALED/ CLASS B, TROWEL FINISH	RBB1	PT1	PT1	PT1	PT1
10-110	LOCKERS & SHOWERS -G.N.	PCT1	PCT1	PT1 & PCT2	PT1 & PCT2	PT1 & PCT2	PT1 & PCT2
10-110A	B.F. G.N. SHOWERS	PCT3	PCT3	N/A	PCT2	PCT2	PCT2
10-110B	G.N. SHOWER	PCT3	PCT3	N/A	PCT2	PCT2	PCT2
10-110C	G.N. CHANGEROOM 01	PCT1	PCT1	N/A	PT1 & PCT2	PT1 & PCT2	PT1 & PCT2
10-110D	G.N. CHANGEROOM 02	PCT1	PCT1	N/A	PT1 & PCT2	PT1 & PCT2	PT1 & PCT2
10-111	GENDER-NEUTRAL WASHROOM 10	PCT1	PCT1	N/A	PT1 & PCT2	PT1 & PCT2	PT1 & PCT2
10-112	GENDER NEUTRAL WASHROOM 09	PCT1	PCT1	N/A	PT1 & PCT2	PT1 & PCT2	PT1 & PCT2
10-113	EYEWASH STATION	CLASS B, TROWEL FINISH, EPXY	EB	EPXY	N/A	EPXY	EPXY
10-114	JANITORIAL CLOSET (SV)	PCT1	PCT1	PT1 & PCT2	PT1	PT1	PT1 & PCT2
10-115	BREAK ROOM	CLASS B, TROWEL FINISH, EPXY	EB	PT1	PT1	PT2	PT1
10-116	SUPERVISOR OFFICE	RBT	RBB1	PT1	PT1	PT1	PT1
10-117	BUS SERVICING IN CHARGE OFFICE	RBT	RBB1	PT1	PT1	PT1	PT1
10-118	CORRIDOR 02 (SV)	CLASS B, TROWEL FINISH, EPXY	EB	EPXY	N/A	EPXY	EPXY
10-119	CONTRACTOR OFFICE	RBT	RBB1	PT1	PT1	PT1	PT1
10-120	BUS SERVICING CONTROL RM	RBT	RBB1	PT1	PT1	PT1	PT1
10-121	ADVERTISING STORAGE	CLASS B, TROWEL FINISH, EPXY	EB	PT1	PT1	PT1	PT1
10-122	FIRE PUMP/SPRINKLER/WATER METER ROOM	SEALED/ CLASS B, TROWEL FINISH	RBB1	PT1	PT1	PT1	PT1
10-123	MECHANICAL ROOM 02 (SV)	SEALED/ CLASS B, TROWEL FINISH	RBB1	PT1	PT1	PT1	PT1
10-124	BUS WASH EQUIPMENT ROOM	SEALED/ CLASS B, TROWEL FINISH	RBB1	PT1	PT1	PT1	PT1
10-125	BYPASS LANES	CLASS B, TROWEL FINISH, EPXY	EB	EPXY & CG	EPXY	EPXY	EPXY
10-126	BUS WASH LANES	CLASS B, TROWEL FINISH, EPXY	EB	EPXY	EPXY	N/A	N/A
10-127	BUS ADVERTISEMENT WORK AREA	CLASS B, TROWEL FINISH, EPXY	EB	EPXY	EPXY	N/A	N/A
10-128	INTERIOR CIRCULATION	SEALED/ CLASS C, BROOM FINISH	EB	PT1	PT1	PT1	PT1
10-129	INTERIOR CLEANING BAYS	CLASS B, TROWEL FINISH, EPXY	EB	EPXY	EPXY	EPXY	N/A
10-130	SERVICE LANES	CLASS B, TROWEL FINISH, EPXY	EB	EPXY	EPXY	EPXY	N/A

This drawing has been prepared for the use of AECOM's client and may not be used, reproduced or relied upon by third parties, except as agreed by AECOM and its client, as required by law or by governmental reviewing agencies. AECOM accepts no responsibility, and denies any liability whatsoever, to any party that modifies this drawing without AECOM's express written consent. Do not scale this document. All measurements must be obtained from the stated dimensions.

AECOM

PROJECT
WINNIPEG NORTH GARAGE REPLACEMENT
100 Oak Point Hwy, Winnipeg, MB R2R 1V1

CLIENT
Winnipeg
City of Winnipeg
510 Main St.
Winnipeg, MB R3B 1B9
1.877.311.4974

Winnipeg Transit
B-414 Osborne St.
Winnipeg, MB R3L 2A1

CONSULTANT
AECOM CANADA ULC
99 Commerce Dr,
Winnipeg, MB R3P 0Y7

REGISTRATION

ISSUE/REVISION

UR	DATE	DESCRIPTION
0	02/19/2025	ISSUED FOR TENDER

PROJECT NUMBER
60721079

SHEET TITLE
SERVICE LANES - ENLARGED GROUND FLOOR PLAN - WEST SIDE - FINISHES

SHEET NUMBER
10-A-411

©2018 AECOM Corporation

Last Plotted: 2025-02-17 5:54:58 PM
Filename: Autodesk Docs://BP-WEB1 (CAN) 60721079 Winnipeg North Transit Garage Replacement/60721079 Winnipeg Transit North Garage_A_DD.rvt
Printed on 30% Post-Consumer Recycled Content Paper

Project Management Initials:
Designer: Designer Checked: Checker Approved: Approver A0 33.1"x46.8"
Last Plotted: 2025-02-17 6:55:06 PM
Filename: Autodesk Docs://BP-AMER (CAN) 60721079-Winnipeg North Transit Garage Replacement/60721079-Winnipeg Transit North Garage-A_DD.rvt
Printed on ___% Post-Consumer Recycled Content Paper

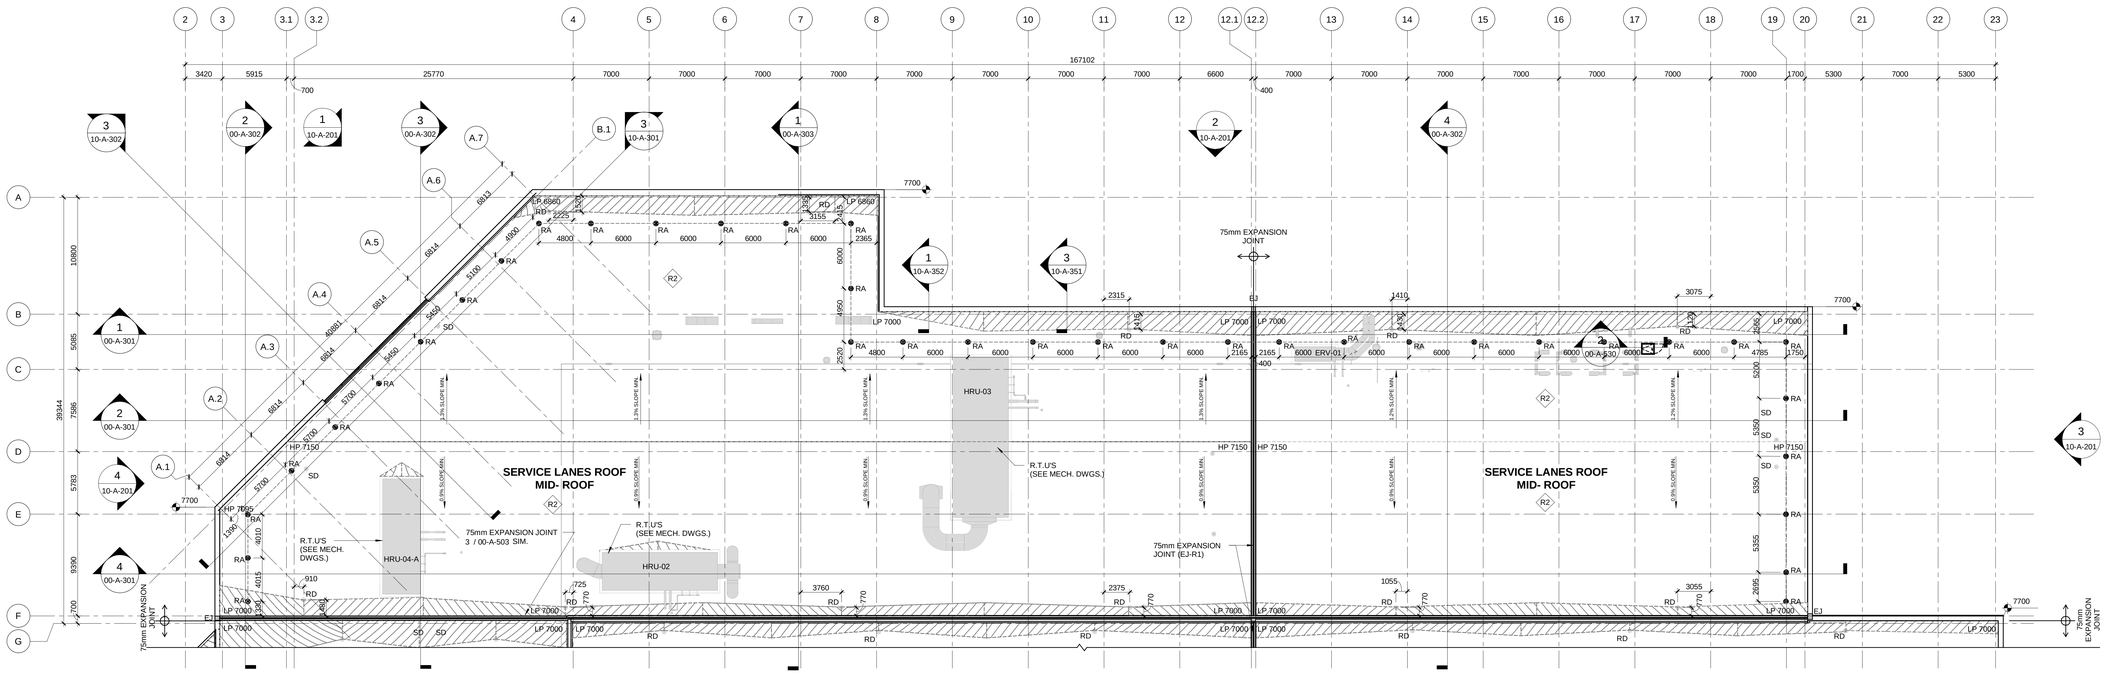

1 | ROOF PLAN - SERVICE LANES

10-A-420 | REF: 00-A-103 SCALE: 1 : 200

LEGEND - ROOF PLAN

LP 7000	LOW POINT (U/S OF DECK)	RD	ROOF DRAIN (PROVIDE 1% MIN. SLOPE TO DRAIN)
HP 7150	HIGH POINT (U/S OF DECK)	SD	SCUPPER/OVERFLOW DRAIN
	914x760mm ROOF HATCH C/W RAILING SYSTEM/ GATE		SMOKE EXHAUST FAN (SEE MECH. DWGS.)
	762x2438mm ROOF HATCH C/W RAILING SYSTEM/ GATE		HVAC FAN (SEE MECH. DWGS.)
	ROOF CRICKET TAPERED ROOF INSULATION	RA	ROOF ANCHORS & LIFELINE CABLE
	75mm ROOF EXPANSION JOINT AT ROOF CURBS EJ-R1 (REFER TO SPECS.)		CONDENSING UNIT (SEE MECH. DWGS.)
	75mm ROOF EXPANSION JOINT AT WALL/ROOF CURB EJ-R1 (REFER TO SPECS.)		ROOFTOP OR MAKE-UP AIR UNITS (SEE MECH. DWGS.)
EJ	PROVIDE 75mm EXPANSION JOINT IN METAL COPING		

This drawing has been prepared for the use of AECOM's client and may not be used, reproduced or relied upon by third parties, except as agreed by AECOM and its client, as required by law or for use by governmental reviewing agencies. AECOM accepts no responsibility, and denies any liability whatsoever, to any party that modifies this drawing without AECOM's express written consent. Do not scale this document. All measurements must be obtained from the stated dimensions.

AECOM

PROJECT
WINNIPEG NORTH GARAGE REPLACEMENT
100 Oak Point Hwy, Winnipeg, MB R2R 1V1

CLIENT
City of Winnipeg
510 Main St.
Winnipeg, MB R3B 1B9
1.877.311.4974

Winnipeg Transit
B-414 Osborne St.
Winnipeg, MB R3L 2A1

CONSULTANT
AECOM CANADA ULC
99 Commerce Dr,
Winnipeg, MB R3P 0Y7

REGISTRATION

ISSUE/REVISION

I/R	DATE	DESCRIPTION
0	02/19/2025	ISSUED FOR TENDER

PROJECT NUMBER
60721079

SHEET TITLE
SERVICE LANES - ROOF PLAN

SHEET NUMBER
10-A-420

©2018 AECOM Corporation

Project Management Initials:
Designer: Designer Checked: Checker Approved: Approver AO 33.1 1"x46.8"

ROOM FINSH SCHEDULE - SERVICE LANES

ROOM#	Level	LOCATION ROOM NAME	AREA PROVIDED	FLOOR MATERIAL	FLOOR FINISH	FLOOR BASE	WALLS NORTH MATERIAL	WALLS NORTH FINISH	WALLS SOUTH MATERIAL	WALLS SOUTH FINISH	WALLS EAST MATERIAL	WALLS EAST FINISH	WALLS WEST MATERIAL	WALLS WEST FINISH	CEILING MATERIAL	CEILING FINISH	CEILING HEIGHT*	COMMENTS
10-101	GROUND FLOOR (S.V.)	GARBAGE ROOM	30 m²	CONCRETE	CLASS B, TROWEL FINISH, EPXY	EB	GWB	EPXY	CMU BLK	EPXY	GWB	EPXY	CMU BLK	EPXY	EXPOSED	N/A	7000	EPOXY FINISH ALL STEEL COLUMNS, BRACING
10-102	GROUND FLOOR (S.V.)	UNDESIGNATED ROOM	45 m²	CONCRETE	SEALED/ CLASS B, TROWEL FINISH	RBB1	GWB	PT1	CMU BLK	PT1	CMU BLK	PT1	CMU BLK	PT1	EXPOSED	N/A	7000	EPOXY FINISH ALL STEEL COLUMNS, BRACING
10-103	GROUND FLOOR (S.V.)	ELECTRICAL ROOM 01(SV)	24 m²	CONCRETE	SEALED/ CLASS B, TROWEL FINISH	RBB1	GWB	PT1	CMU BLK	PT1	CMU BLK	PT1	CMU BLK	PT1	EXPOSED	N/A	7000	EPOXY FINISH ALL STEEL COLUMNS, BRACING
10-104	GROUND FLOOR (S.V.)	CLEANING EQUIPMENT STORAGE	11 m²	CONCRETE	SEALED/ CLASS B, TROWEL FINISH	RBB1	GWB	PT1	CMU BLK	PT1	CMU BLK	PT1	CMU BLK	PT1	EXPOSED	N/A	7000	
10-105	GROUND FLOOR (S.V.)	COMM RM (SV)	18 m²	CONCRETE	VSDT	RVB1	GWB	PT1	CMU BLK	PT1	CMU BLK	PT1	CMU BLK	PT1	EXPOSED	N/A	7000	EPOXY FINISH ALL STEEL COLUMNS, BRACING
10-106	GROUND FLOOR (S.V.)	CORRIDOR 01 (SV)	8 m²	CONCRETE	CLASS B, TROWEL FINISH, EPXY	EB	GWB	EPXY	CMU BLK	N/A	CMU BLK	EPXY	CMU BLK	EPXY	GB1	PT4	2750	
10-107	GROUND FLOOR (S.V.)	BUS VACUUM EQUIPMENT	33 m²	CONCRETE	SEALED/ CLASS B, TROWEL FINISH	RBB1	GWB	PT1	CMU BLK	PT1	CMU BLK	PT1	CMU BLK	PT1	EXPOSED	N/A	7000	EPOXY FINISH ALL STEEL COLUMNS, BRACING
10-108	GROUND FLOOR (S.V.)	DIESEL EXHAUST FLUID STORAGE	20 m²	CONCRETE	CLASS B, TROWEL FINISH, EPXY	EB	GWB	EPXY	CMU BLK	EPXY	CMU BLK	EPXY	CMU BLK	EPXY	EXPOSED	N/A	7000	EPOXY FINISH ALL STEEL COLUMNS, BRACING
10-109	GROUND FLOOR (S.V.)	MECHANICAL ROOM 01 (SV)	14 m²	CONCRETE	SEALED/ CLASS B, TROWEL FINISH	RBB1	GWB	PT1	CMU BLK	PT1	CMU BLK	PT1	CMU BLK	PT1	EXPOSED	N/A	7000	
10-110	GROUND FLOOR (S.V.)	LOCKERS & SHOWERS -G.N.	31 m²	CONCRETE	PCT1	PCT1	CMU BLK & GWB	PT1 & PCT2	CMU BLK	PT1 & PCT2	CMU BLK	PT1 & PCT2	CMU BLK	PT1 & PCT2	GB1	PT4	2750	PCT. TO 1500mm A.F.F. AT ALL WALLS
10-110A	GROUND FLOOR (S.V.)	B.F. G.N. SHOWERS	5 m²	CONCRETE	PCT3	N/A	CMU BLK	PCT2	GWB	PCT2	CMU BLK	PCT2	CMU BLK	PCT2	CB1	PT4	2750	PCT. FULL HEIGHT AT ALL WALLS
10-110B	GROUND FLOOR (S.V.)	G.N. SHOWER	3 m²	CONCRETE	PCT3	N/A	CMU BLK	PCT2	GWB	PCT2	CMU BLK	PCT2	CMU BLK	PCT2	CB1	PT4	2750	PCT. FULL HEIGHT AT ALL WALLS
10-110C	GROUND FLOOR (S.V.)	G.N. CHANGEROOM 01	3 m²	CONCRETE	PCT1	N/A	CMU BLK	PT1 & PCT2	CMU BLK	PT1 & PCT2	CMU BLK	PT1 & PCT2	CMU BLK	PT1 & PCT2	GB1	PT4	2750	PCT. TO 1500mm A.F.F. AT ALL WALLS
10-110D	GROUND FLOOR (S.V.)	G.N. CHANGEROOM 02	3 m²	CONCRETE	PCT1	N/A	CMU BLK	PT1 & PCT2	CMU BLK	PT1 & PCT2	CMU BLK	PT1 & PCT2	CMU BLK	PT1 & PCT2	GB1	PT4	2750	PCT. TO 1500mm A.F.F. AT ALL WALLS
10-111	GROUND FLOOR (S.V.)	GENDER-NEUTRAL WASHROOM 10	4 m²	CONCRETE	PCT1	N/A	CMU BLK	PT1 & PCT2	GWB	PT1 & PCT2	CMU BLK	PT1 & PCT2	CMU BLK	PT1 & PCT2	GB1	PT4	2750	PCT. TO 1500mm A.F.F. AT ALL WALLS
10-112	GROUND FLOOR (S.V.)	GENDER-NEUTRAL WASHROOM 09	6 m²	CONCRETE	PCT1	N/A	CMU BLK	PT1 & PCT2	GWB	PT1 & PCT2	CMU BLK	PT1 & PCT2	CMU BLK	PT1 & PCT2	GB1	PT4	2750	PCT. TO 1500mm A.F.F. AT ALL WALLS
10-113	GROUND FLOOR (S.V.)	EYEWASH STATION	5 m²	CONCRETE	CLASS B, TROWEL FINISH, EPXY	EB	CMU BLK	EPXY	CMU BLK	N/A	CMU BLK	EPXY	CMU BLK	EPXY	GB1	PT4	2750	
10-114	GROUND FLOOR (S.V.)	JANITORIAL CLOSET (SV)	6 m²	CONCRETE	PCT1	PCT1	GWB	PT1 & PCT2	CMU BLK	PT1	CMU BLK	PT1	CMU BLK	PT1 & PCT2	GB1	PT4	2750	PCT. TO 1500mm FOR WALLS AT MOP SINK & NORTH WALL
10-115	GROUND FLOOR (S.V.)	BREAK ROOM	24 m²	CONCRETE	CLASS B, TROWEL FINISH, EPXY	EB	GWB	PT1	CMU BLK	PT1	GWB	PT2	CMU BLK	PT1	AT2	N/A	2750	
10-116	GROUND FLOOR (S.V.)	SUPERVISOR OFFICE	18 m²	CONCRETE	RBT	RBB1	GWB	PT1	CMU BLK	PT1	CMU BLK	PT1	GWB	PT1	AT2	N/A	2750	
10-117	GROUND FLOOR (S.V.)	BUS SERVICING IN CHARGE OFFICE	15 m²	CONCRETE	RBT	RBB1	GWB	PT1	CMU BLK	PT1	GWB	PT1	GWB	PT1	AT2	N/A	2750	
10-118	GROUND FLOOR (S.V.)	CORRIDOR 02 (SV)	8 m²	CONCRETE	CLASS B, TROWEL FINISH, EPXY	EB	GWB	EPXY	CMU BLK	N/A	CMU BLK	EPXY	CMU BLK	EPXY	GB1	PT4	2750	
10-119	GROUND FLOOR (S.V.)	CONTRACTOR OFFICE	15 m²	CONCRETE	RBT	RBB1	GWB	PT1	CMU BLK	PT1	CMU BLK	PT1	CMU BLK	PT1	AT2	N/A	2750	
10-120	GROUND FLOOR (S.V.)	BUS SERVICING CONTROL RM	12 m²	CONCRETE	RBT	RBB1	GWB	PT1	CMU BLK	PT1	CMU BLK	PT1	CMU BLK	PT1	AT1	N/A	2750	
10-121	GROUND FLOOR (S.V.)	ADVERTISING STORAGE	12 m²	CONCRETE	CLASS B, TROWEL FINISH, EPXY	EB	GWB	PT1	CMU BLK	PT1	CMU BLK	PT1	CMU BLK & GWB	PT1	EXPOSED	N/A	7000	EPOXY FINISH ALL STEEL COLUMNS, BRACING
10-122	GROUND FLOOR (S.V.)	FIRE PUMP/SPRINKLER/WATER METER ROOM	54 m²	CONCRETE	SEALED/ CLASS B, TROWEL FINISH	RBB1	CMU BLK & GWB	PT1	CMU BLK	PT1	CMU BLK	PT1	CMU BLK	PT1	EXPOSED	N/A	7000	EPOXY FINISH ALL STEEL COLUMNS, BRACING
10-123	GROUND FLOOR (S.V.)	MECHANICAL ROOM 02 (SV)	37 m²	CONCRETE	SEALED/ CLASS B, TROWEL FINISH	RBB1	CMU BLK	PT1	CMU BLK	PT1	CMU BLK	PT1	CMU BLK	PT1	EXPOSED	N/A	7000	EPOXY FINISH ALL STEEL COLUMNS, BRACING
10-124	GROUND FLOOR (S.V.)	BUS WASH EQUIPMENT ROOM	61 m²	CONCRETE	SEALED/ CLASS B, TROWEL FINISH	RBB1	CMU BLK	PT1	CMU BLK	PT1	CMU BLK	PT1	CMU BLK	PT1	EXPOSED	N/A	7000	PROVIDE WATERPROOFING ALL SURFACES OF PITS; EPOXY FINISH ALL STEEL COLUMNS, BRACING
10-125	GROUND FLOOR (S.V.)	BYPASS LANES	440 m²	CONCRETE	CLASS B, TROWEL FINISH, EPXY	EB	CMU BLK & CW	EPXY & CG	CMU BLK	EPXY	CMU BLK	EPXY	GWB	EPXY	EXPOSED	EPXY	7000	EPOXY FINISH U/S OF DECK, ALL STEEL COLUMNS,,JOISTS, BRACING
10-126	GROUND FLOOR (S.V.)	BUS WASH LANES	413 m²	CONCRETE	CLASS B, TROWEL FINISH, EPXY	EB	CMU BLK	EPXY	CMU BLK	EPXY	N/A	N/A	N/A	N/A	EXPOSED	EPXY	7000	EPOXY FINISH U/S OF DECK, ALL STEEL COLUMNS, JOISTS, FRAMING
10-127	GROUND FLOOR (S.V.)	BUS ADVERTISEMENT WORK AREA	210 m²	CONCRETE	CLASS B, TROWEL FINISH, EPXY	EB	CMU BLK	EPXY	CMU BLK	EPXY	N/A	N/A	N/A	N/A	EXPOSED	N/A	7000	EPOXY FINISH ALL STEEL COLUMNS, BRACING
10-128	GROUND FLOOR (S.V.)	INTERIOR CIRCULATION	3384 m²	CONCRETE	SEALED/ CLASS C, BROOM FINISH	EB	GWB	PT1	CMU BLK	PT1	CMU BLK	PT1	GWB	PT1	EXPOSED & GWB	PT5 & PT4	7000 & 2750	
10-129	GROUND FLOOR (S.V.)	INTERIOR CLEANING BAYS	846 m²	CONCRETE	CLASS B, TROWEL FINISH, EPXY	EB	CMU BLK	EPXY	CMU BLK	EPXY	GWB	EPXY	N/A	N/A	EXPOSED	EPXY	7000	EPOXY FINISH ALL STEEL COLUMNS, BRACING
10-130	GROUND FLOOR (S.V.)	SERVICE LANES	1138 m²	CONCRETE	CLASS B, TROWEL FINISH, EPXY	EB	CMU BLK	EPXY	CMU BLK	EPXY	GWB	EPXY	N/A	N/A	EXPOSED	N/A	7000	EPOXY FINISH ALL STEEL COLUMNS, BRACING

ABBREVIATIONS:
NOTE: REFER TO FINISHES SCHEDULE IN SPECIFICATIONS.

AT1 ACOUSTIC CEILING TILE
- 610 X 1220mm ACOUSTIC CEILING TILES
- METAL STUDS
- COLOUR: WHITE (REFER TO FINISHES SCHEDULE FOR COLOUR & STYLE)

AT2 ACOUSTIC CEILING TILE
- 610 x 1220mm ACOUSTIC CEILING TILES (HIGH NRC/HIGH-CAC)
- T-BAR METAL SUSPENSION SYSTEM
- COLOUR: WHITE (REFER TO FINISHES SCHEDULE FOR COLOUR & STYLE)

CMU BLK CONCRETE MASONRY UNIT BLOCK

CW CURTAIN WALL

CWB CEMENT WATERPROOFING WALLBOARD

CG VISION GLAZING

CPT1 CARPET
- 500x500mm
- COLOUR: 103276 IRON (REFER TO FINISHES SCHEDULE FOR SIZE, COLOUR & STYLE)

CPT2 CARPET
- 500x500mm
- COLOUR: 10328 FLANNEL (REFER TO FINISHES SCHEDULE FOR SIZE, COLOUR & STYLE)

EB EPOXY COVE BASE
- (REFER TO FINISHES SCHEDULE FOR COLOUR)
- EXTEND UP WALL 150mm MIN.

EPXY EPOXY
- (REFER TO FINISHES SCHEDULE FOR COLOUR)

GWB GYPSUM WALL BOARD

GB1 GYPSUM BOARD CEILING
- 16mm ABUSE RESISTANT GYPSUM BOARD
- 92mm METAL STUDS

LC2 LINEAR PAN METAL CEILING - COLOUR: TIMBRE – GOLDEN GLOW OAK 4198
- LINEAR PAN (PERFORATED)
- ACOUSTIC BACKING FELT
- T-BAR METAL SUSPENSION SYSTEM

MWB 110mm HIGH STAINLESS STEEL WALL BASE

N/A NOT APPLICABLE

PCT PORCELAIN TILE
- (REFER TO FINISHES SCHEDULE FOR SIZE, COLOUR & STYLE)

PCT1 PORCELAIN TILE (FLOOR)
- 300x600mm
- COLOUR: ASH (REFER TO FINISHES SCHEDULE FOR SIZE, COLOUR & STYLE)

PCT2 PORCELAIN TILE (WALL)
- 300x600mm
- COLOUR: WHITE (REFER TO FINISHES SCHEDULE FOR SIZE, COLOUR & STYLE)

PCT3 PORCELAIN TILE (SHOWER FLOOR)
- 50x50mm (300x300mm SHEET)
- COLOUR: STONE(REFER TO FINISHES SCHEDULE FOR SIZE, COLOUR & STYLE)

PT1 PAINT (GENERAL WALL PAINT, OFFICES WALLS)
- BENJAMINE MOORE
- COLOUR: RODEO 1534
- LRV INDEX: LRV59.84
- TEXTURE: EGG SHELL

PT2 PAINT (ACCENT)
- BENJAMINE MOORE
- COLOUR: CEMENT GRAY 2112-60
- LRV INDEX: LRV 59.96
- TEXTURE: EGG SHELL

PT4 PAINT (GYPSUM CEILING)
- BENJAMINE MOORE
- COLOUR: CHANTILLY LACE 2121-70
- LRV INDEX: LRV 90.04
- TEXTURE: FLAT

RBT RUBBER TILE
- 610x610mm
- COLOUR: PS3 NOBLE KNIGHT

RVB1 RESILIENT VINYL BASE
- 150mm x 3mm
- COLOUR: TA5 COLONIAL GREY

RBB1 RUBBER COVE BASE
- 150mm x 3mm
- COLOUR: TA5 COLONIAL GREY

RBB2 RESILIENT RUBBER COVE BASE
- 100mm x 3mm
- COLOUR: VL4 COOL METAL

SEALED SEALED CONCRETE FLOOR WITH BROOM OR TROWEL FINISH

VSDT VINYL STATIC DISSIPATIVE TILE
- 610x610mm
- COLOUR: GRANIT GREY 0948

This drawing has been prepared for the use of AECOM's client and may not be used, reproduced or relied upon by third parties, except as agreed by AECOM and its client, as required by law or by governmental reviewing agencies. AECOM accepts no responsibility, and denies any liability whatsoever, to any party that modifies this drawing without AECOM's express written consent. Do not scale this document. All measurements must be obtained from the stated dimensions.

AECOM

PROJECT
WINNIPEG NORTH GARAGE REPLACEMENT
100 Oak Point Hwy, Winnipeg, MB R2R 1V1

CLIENT
City of Winnipeg
510 Main St.
Winnipeg, MB R3B 1B9
1.877.311.4974

Winnipeg Transit
B-414 Osborne St.
Winnipeg, MB R3L 2A1

CONSULTANT
AECOM CANADA ULC
99 Commerce Dr,
Winnipeg, MB R3P 0Y7

REGISTRATION

ISSUE/REVISION

I/R	DATE	DESCRIPTION
0	02/19/2025	ISSUED FOR TENDER
C	12/06/2024	ISSUED FOR 66% DESIGN RESUBMISSION
B	08/12/2024	ISSUED FOR 66% DESIGN

PROJECT NUMBER
60721079

SHEET TITLE
SERVICE LANES - ROOM FINISH SCHEDULE

SHEET NUMBER
10-A-601

©2018 AECOM Corporation

Last Plotted: 2025-02-17 6:55:07 PM
Filename: Autodesk Docs://BP-AMER (CAN) 60721079-Winnipeg North Transit Garage Replacement/60721079-Winnipeg Transit North Garage-A_DO.rvt
Printed on: 30% Post-Consumer Recycled Content Paper

Project Management Initials:
Designer: Designer
Checked: Checker
Approved: Approver
A0 33.1"x46.8"

DOOR PANEL TYPES

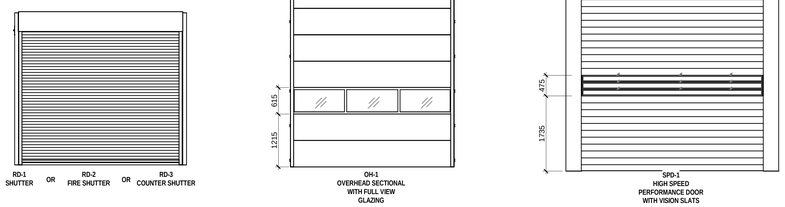

GENERAL NOTE:

FOR ALL DOORS RECEIVING BUS TRAFFIC:
PROVIDE INDUCTION LOOP AND TRAFFIC SIGNAL ON DOOR'S APPROACH SIDE (TO BUS TRAFFIC FLOW). TRAFFIC SIGNAL TO BE MOUNTED ON LEFT SIDE OF DOOR.

DOOR/OPENING SCHEDULE - SERVICE LANES

	DOOR												FRAME									
No.	TYPE	LEAFS	WIDTH (1)	WIDTH (2)	HEIGHT	THICKNESS	MATERIAL	INSULATED	UNDERCUT	FINISH	LOUVRE	GLASS	TYPE	MATERIAL	DEPTH	FINISH	HEAD DETAIL	SILL DETAIL	JAMB DETAIL	FIRE RATING	AUTOMATIC OPERATOR	EXIT DEVICE	IAC	COMMENTS
10-101A	F	2	900	900	2150	45	HM	√		PT			F01	PS	197	PT	HE2	SE1	JE2					
10-101B	F	1	915		2150	45	HM			PT			F01	PS	197	PT	H2	-	J2	1.5 HR.				
10-101C	RD-2		3000		3000		MTL			PREFIN			-	MTL		PREFIN	4/00-A-514	6/00-A-514	5/00-A-514	1.5 HR.				
10-102	F	2	900	900	2150	45	HM			PT			F01	PS	197	PT	H2	-	J2	1.5 HR.		✓		
10-103	F	2	1200	1200	3150	45	HM	√		PT			F01	PS	197	PT	HE2	SE1	JE2					
10-104	F	1	915		2150	45	HM			PT			F01	PS	197	PT	H2	-	J2	1.5 HR.				
10-105	F	1	915		2150	45	HM			PT			F01	PS	197	PT	H2	-	J2	1.5 HR.		✓		
10-106	NL1	1	915		2150	45	HM	√		PT		IG	F01	PS	197	PT	HE2	SE1	JE2			✓	✓	
10-107A	F	1	915		2150	45	HM			PT			F01	PS	197	PT	H2	-	J2	1.5 HR.			✓	
10-107B	RD-2		3000		3000		MTL			PREFIN			-	MTL		PREFIN	4/00-A-514	6/00-A-514	5/00-A-514	1.5 HR.				
10-108	F	1	915		2150	45	HM			PT			F01	PS	197	PT	H2	-	J2	1.5 HR.			✓	
10-109	F	1	915		2150	45	HM			PT			F01	PS	197	PT	H2	-	J2	1.5 HR.			✓	
10-110	F	1	915		2150	45	HM			PT			F01	PS	197	PT	H2	-	J2	1.5 HR.	✓			
10-110A	F	1	915		2150	45	HM			PT			F01	PS	146	PT	H1	-	J1					
10-110B	F	1	915		2150	45	HM			PT			F01	PS	146	PT	H1	-	J1					
10-110C	F	1	915		2150	45	HM			PT			F01	PS	146	PT	H1	-	J1					
10-110D	F	1	915		2150	45	HM			PT			F01	PS	146	PT	H1	-	J1					
10-111	F	1	915		2150	45	HM			PT			F01	PS	146	PT	H1	-	J1					
10-112	F	1	915		2150	45	HM			PT			F01	PS	146	PT	H1	-	J1		✓			
10-114	F	1	915		2150	45	HM			PT			F01	PS	197	PT	H2	-	J2	1.5 HR.			✓	
10-115	HG	1	915		2150	45	HM			PT		FRG	F12	FS	197	PT	H8	-	J8	1.5 HR.				
10-116	HG	1	915		2150	45	HM			PT		FRG	F12	FS	197	PT	H8	-	J8	1.5 HR.			✓	
10-117	HG	1	915		2150	45	HM			PT		FRG	F12	FS	197	PT	H8	-	J8	1.5 HR.			✓	
10-118	NL1	1	915		2150	45	HM	√		PT		IG	F01	PS	197	PT	HE2	SE1	JE2			✓	✓	
10-119	HG	1	915		2150	45	HM			PT		FRG	F12	FS	197	PT	H8	-	J8	1.5 HR.			✓	
10-120	F	1	915		2150	45	HM			PT			F01	PS	197	PT	H2	-	J2	1.5 HR.			✓	
10-121	F	1	915		2150	45	HM			PT			F01	PS	197	PT	H2	-	J2	1.5 HR.			✓	
10-122A	F	1	915		2150	45	HM	√		PT			F01	PS	197	PT	HE2	SE1	JE2				✓	
10-122B	F	2	1200	1200	3150	45	HM			PT			F01	PS	197	PT	H2	-	J2	1.5 HR.			✓	
10-123	F	2	1200	1200	3150	45	HM			PT			F01	PS	197	PT	H2	-	J2	1.5 HR.			✓	
10-124	F	2	1200	1200	3150	45	HM			PT			F01	PS	197	PT	H2	-	J2	1.5 HR.			✓	
10-125A	SPD-1		4000		4200	30	AL	√		PREFIN		IG				PREFIN	3/00-A-510	5/00-A-510	4/00-A-510					PROVIDE SPLASH REDUCTION CURTAINS (SEE PROCESS DWGS.)
10-125B	SPD-1		4000		4200	30	AL	√		PREFIN		IG				PREFIN	3/00-A-510	5/00-A-510	4/00-A-510					PROVIDE SPLASH REDUCTION CURTAINS (SEE PROCESS DWGS.)
10-125C	FG	1	1050		2150	45	AL	√		PREFIN		IG	-	AL		PT	HE3	SE3	JE3			✓		
10-129A	NL1	1	915		2150	45	HM	√		PT		IG	F01	PS	197	PT	HE2	SE1	JE2			✓	✓	
10-129B	SPD-1		6000		4200	30	AL	√		PREFIN		IG				PREFIN	1/00-A-510	5/00-A-510	2/00-A-510					
10-129C	NL1	1	915		2150	45	HM			PT		FRG	F01	PS	297	PT	H3	-	J3	1.5 HR.		✓		
10-129D	NL1	1	915		2150	45	HM			PT		FRG	F01	PS	297	PT	H3	-	J3	1.5 HR.		✓		
10-129E	NL1	1	915		2150	45	HM			PT		FRG	F01	PS	297	PT	H3	-	J3	1.5 HR.		✓		
10-130A	NL1	1	915		2150	45	HM	√		PT		INSUL	F01	PS	197	PT	HE2	SE1	JE2			✓	✓	
10-130B	SPD-1		4200		4200	30	AL	√		PREFIN		IG				PREFIN	1/00-A-510	5/00-A-510	2/00-A-510					
10-130C	SPD-1		4200		4200	30	AL	√		PREFIN		IG				PREFIN	1/00-A-510	5/00-A-510	2/00-A-510					
10-130D	HG	1	915		2150	45	HM			PT			F01	PS	197	PT	H2	-	J2			✓		
10-130E	HG	1	915		2150	45	HM			PT			F01	PS	197	PT	H2	-	J2			✓		
10-130F	HG	1	915		2150	45	HM			PT			F01	PS	197	PT	H2	-	J2			✓		

DOOR SCHEDULE GENERAL NOTES

1. REFER TO SPECIFICATIONS FOR DOOR HARDWARE SCHEDULE
2. ROUGH OPENING FOR ALL INTERIOR DOORS TO BE 100mm FROM INSIDE FACE OF ADJACENT WALL UNLESS NOTED OTHERWISE.
3. REFER TO SHEETS 'TYPICAL EXTERIOR MAN DOOR DETAILS' & 'TYPICAL INTERIOR MAN DOOR DETAILS' FOR CORRESPONDING HEAD,JAMB, SILL DETAILS:

ABBREVIATIONS

AL	ALUMINIUM
HM	HOLLOW METAL
DRPO	DOOR POWER OPERATOR
FRG	FIRE RATED GLAZING
IAC	INSTRUSION ACCESS CONTROL
IG	INSULATED TEMPERED VISION GLAZING
MTL	METAL
PREFIN	PREFINISHED
PS	PRESSED STEEL
PT	PAINT
VG	TEMPERED VISION GLAZING

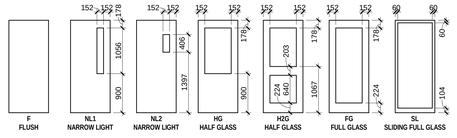

DOOR PANEL TYPES

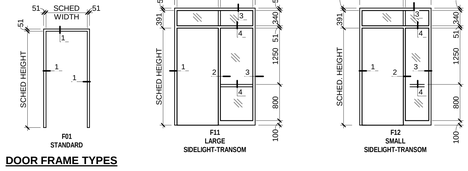

DOOR FRAME TYPES

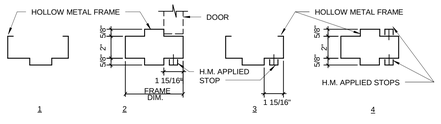

HOLLOW METAL FRAME PROFILES

GENERAL NOTES:
1. FRAMES ARE TO BE WELDED UNLESS NOTED OTHERWISE.
2. FRAME INFO SHOWN IS TYP. UNLESS NOTED OTHERWISE BY SPECIFIC DETAIL REFERENCE OR FRAME, PROFILE REFERENCE.

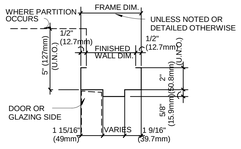

GENERAL NOTES:
1. FRAMES ARE TO WELDED UNLESS NOTED OTHERWISE.
2. FRAME INFO SHOWN IS TYP. UNLESS NOTED OTHERWISE BY SPECIFIC DETAIL REFERENCE ON PLANS/SCHEDULE.

TYP HOLLOW METAL FRAME INFO

Last Plotted: 2025-03-17 8:56:09 PM
Filename: Autodesk Docs://BP-AMER (CAN) 60721079 Winnipeg North Transit Garage Replacement/60721079 Winnipeg Transit North Garage_A_ZZ0.rvt
Printed on 30 Post-Consumer Recycled Content Paper

AECOM

PROJECT
WINNIPEG NORTH GARAGE REPLACEMENT
100 Oak Point Hwy, Winnipeg, MB R2R 1V1

CLIENT

City of Winnipeg
510 Main St.
Winnipeg, MB R3B 1B9
1.877.311.4974

Winnipeg Transit
B-414 Osborne St.
Winnipeg, MB R3L 2A1

CONSULTANT

AECOM CANADA ULC
99 Commerce Dr,
Winnipeg, MB R3P 0Y7

REGISTRATION

This drawing has been prepared for the use of AECOM's client and may not be used, reproduced or relied upon by third parties, except as agreed by AECOM and its client, as required by law or for use by governmental reviewing agencies. AECOM accepts no responsibility, and denies any liability whatsoever, to any party that modifies this drawing without AECOM's express written consent. Do not scale this document. All measurements must be obtained from the stated dimensions.

ISSUE/REVISION

0	02/19/2025	ISSUED FOR TENDER
C	12/06/2024	ISSUED FOR 66% DESIGN RESUBMISSION
B	08/12/2024	ISSUED FOR 66% DESIGN
I/R	DATE	DESCRIPTION

PROJECT NUMBER
60721079

SHEET TITLE
SERVICE LANES - DOOR SCHEDULE

SHEET NUMBER
10-A-602

©2018 AECOM Corporation

Project Management Initials:
Designer: Designer Checked: Checker Approved: Approver A0 33.1"x46.8"

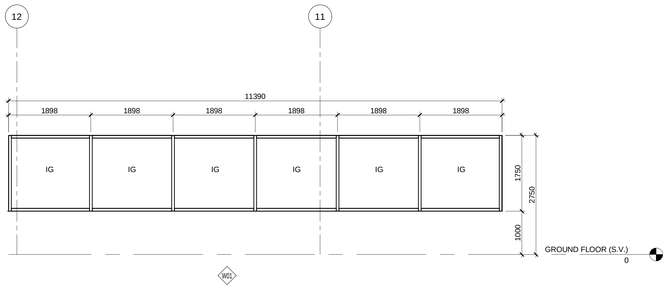

1 EXTERIOR CURTAIN WALL ELEVATION - W01

10-A-603 SCALE: 1 : 50

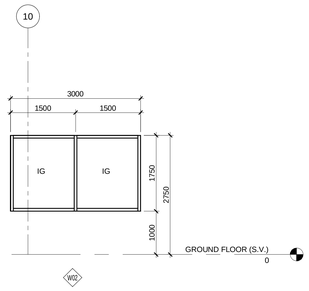

2 EXTERIOR CURTAIN WALL ELEVATION - W02

10-A-603 SCALE: 1 : 50

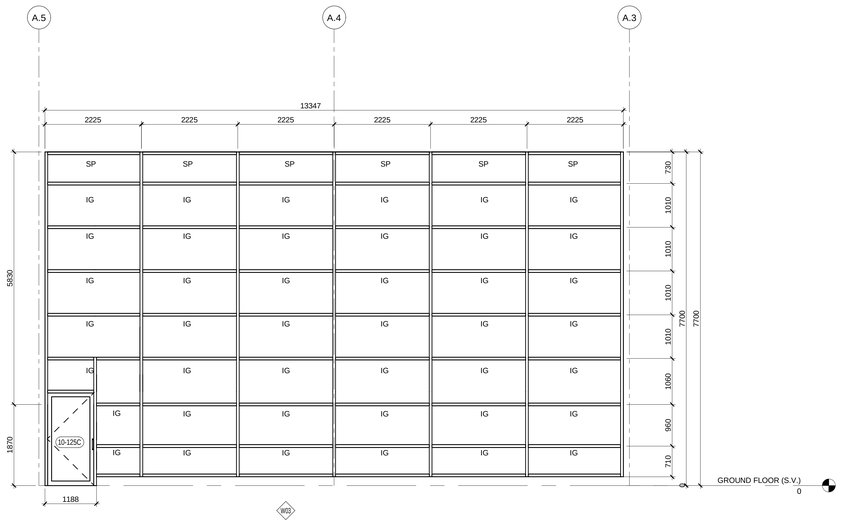

3 EXTERIOR CURTAIN WALL ELEVATION - W03

10-A-603 SCALE: 1 : 50

LEGEND

NOTE:
REFER TO DETAILS FOR GALV. STEEL SUPPORTS AT HEAD AND JAMBS WHERE INDICATED.

IG - BIRD FRIENDLY INSULATED GLASS WITH FRIT

SP - SPANDREL GLASS (SHADOWGLASS)

VG - TEMPERED VISION GLASS

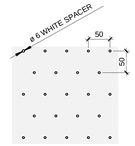

IG - BIRD FRIENDLY INSULATED GLASS WITH FRIT PATTERN

AECOM

PROJECT

WINNIPEG NORTH GARAGE REPLACEMENT
100 Oak Point Hwy, Winnipeg, MB R2R 1V1

CLIENT

Winnipeg

City of Winnipeg
510 Main St.
Winnipeg, MB R3B 1B9
1.877.311.4974

Winnipeg Transit
B-414 Osborne St.
Winnipeg, MB R3L 2A1

CONSULTANT

AECOM CANADA ULC
99 Commerce Dr,
Winnipeg, MB R3P 0Y7

REGISTRATION

This drawing has been prepared for the use of AECOM's client and may not be used, reproduced or relied upon by third parties, except as agreed by AECOM and its client, as required by law or for use by governmental reviewing agencies. AECOM accepts no responsibility, and denies any liability whatsoever, to any party that modifies this drawing without AECOM's express written consent. Do not scale this document. All measurements must be obtained from the stated dimensions.

ISSUE/REVISION

I/R	DATE	DESCRIPTION
0	02/19/2025	ISSUED FOR TENDER
C	12/06/2024	ISSUED FOR 66% DESIGN RESUBMISSION

PROJECT NUMBER

60721079

SHEET TITLE

SERVICE LANES - EXTERIOR CURTAIN WALL ELEVATIONS

SHEET NUMBER

10-A-603

Last Plotted: 2025-02-17 6:55:19 PM
Filename: Autodesk Docs://BP-AMER (CAN) 60721079-Winnipeg North Transit Garage Replacement/60721079-Winnipeg Transit North Garage-A_DO.rvt
Printed on 30% Post-Consumer Recycled Content Paper
©2018 AECOM Corporation

Project Management Initials:
Designer: Designer Checked: Checker Approved: Approver
A0 33.1"x46.8"
Last Plotted: 2025-02-17 8:05:23 PM
Filename: Autodesk Docs://BP-AMER (CAN) 60721079 Winnipeg North Transit Garage Replacement/60721079-Winnipeg North Transit Garage_A_DO.rvt
Printed on 30% Post-Consumer Recycled Content Paper

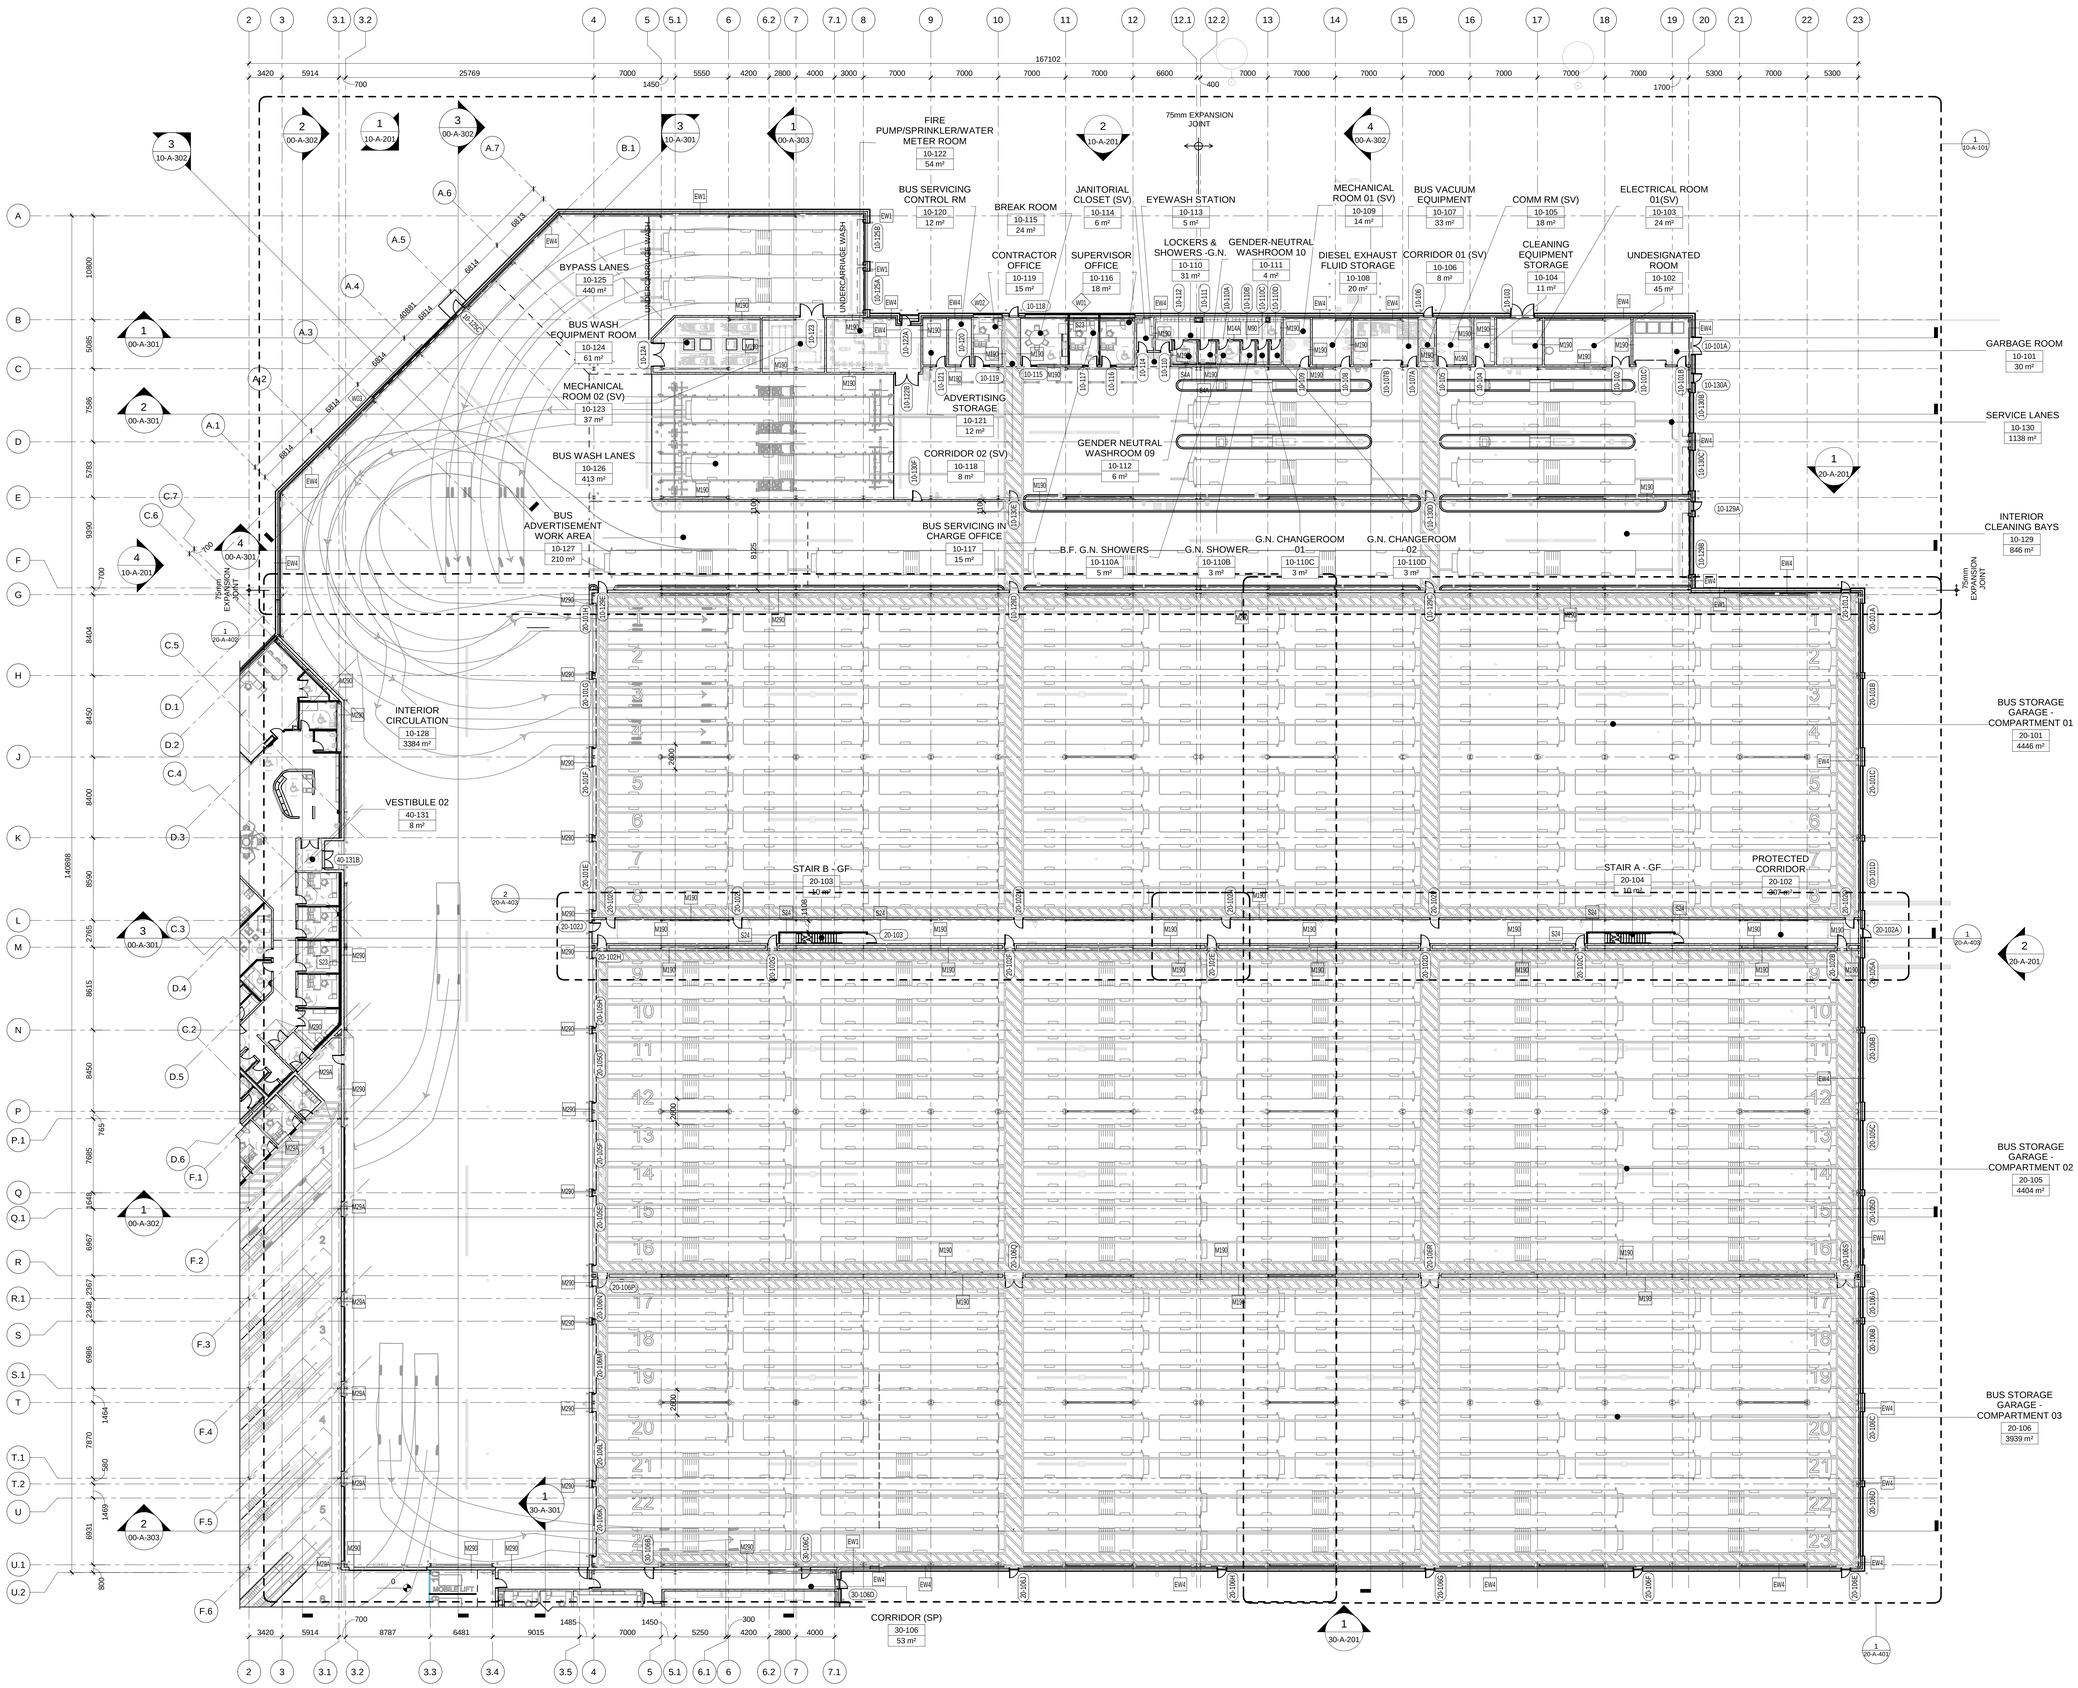

1 GROUND FLOOR PLAN - STORAGE GARAGE

20-A-101 | REF: 00-A-101 | SCALE: 1 : 225

AECOM

PROJECT
WINNIPEG NORTH GARAGE REPLACEMENT
100 Oak Point Hwy, Winnipeg, MB R2R 1V1

CLIENT
Winnipeg
City of Winnipeg
510 Main St.
Winnipeg, MB R3B 1B9
1.877.311.4974

Winnipeg Transit
B-414 Osborne St.
Winnipeg, MB R3L 2A1

CONSULTANT
AECOM CANADA ULC
99 Commerce Dr,
Winnipeg, MB R3P 0Y7

REGISTRATION

ISSUE/REVISION

0	02/19/2025	ISSUED FOR TENDER
C	12/06/2024	ISSUED FOR 66% DESIGN RESUBMISSION
B	08/12/2024	ISSUED FOR 66% DESIGN
I/R	DATE	DESCRIPTION

PROJECT NUMBER
60721079

SHEET TITLE
STORAGE GARAGE - GROUND FLOOR PLAN

SHEET NUMBER
20-A-101

This drawing has been prepared for the use of AECOM's client and may not be used, reproduced or relied upon by third parties, except as agreed by AECOM and its client, as required by law or for use by governmental reviewing agencies. AECOM accepts no responsibility, and denies any liability whatsoever, to any party that modifies this drawing without AECOM's express written consent. Do not scale this document. All measurements must be obtained from the stated dimensions.
©2018 AECOM Corporation

Project Management Initials:
Designer: Designer Checked: Checker Approved: Approver A0 33.1"x48.8"

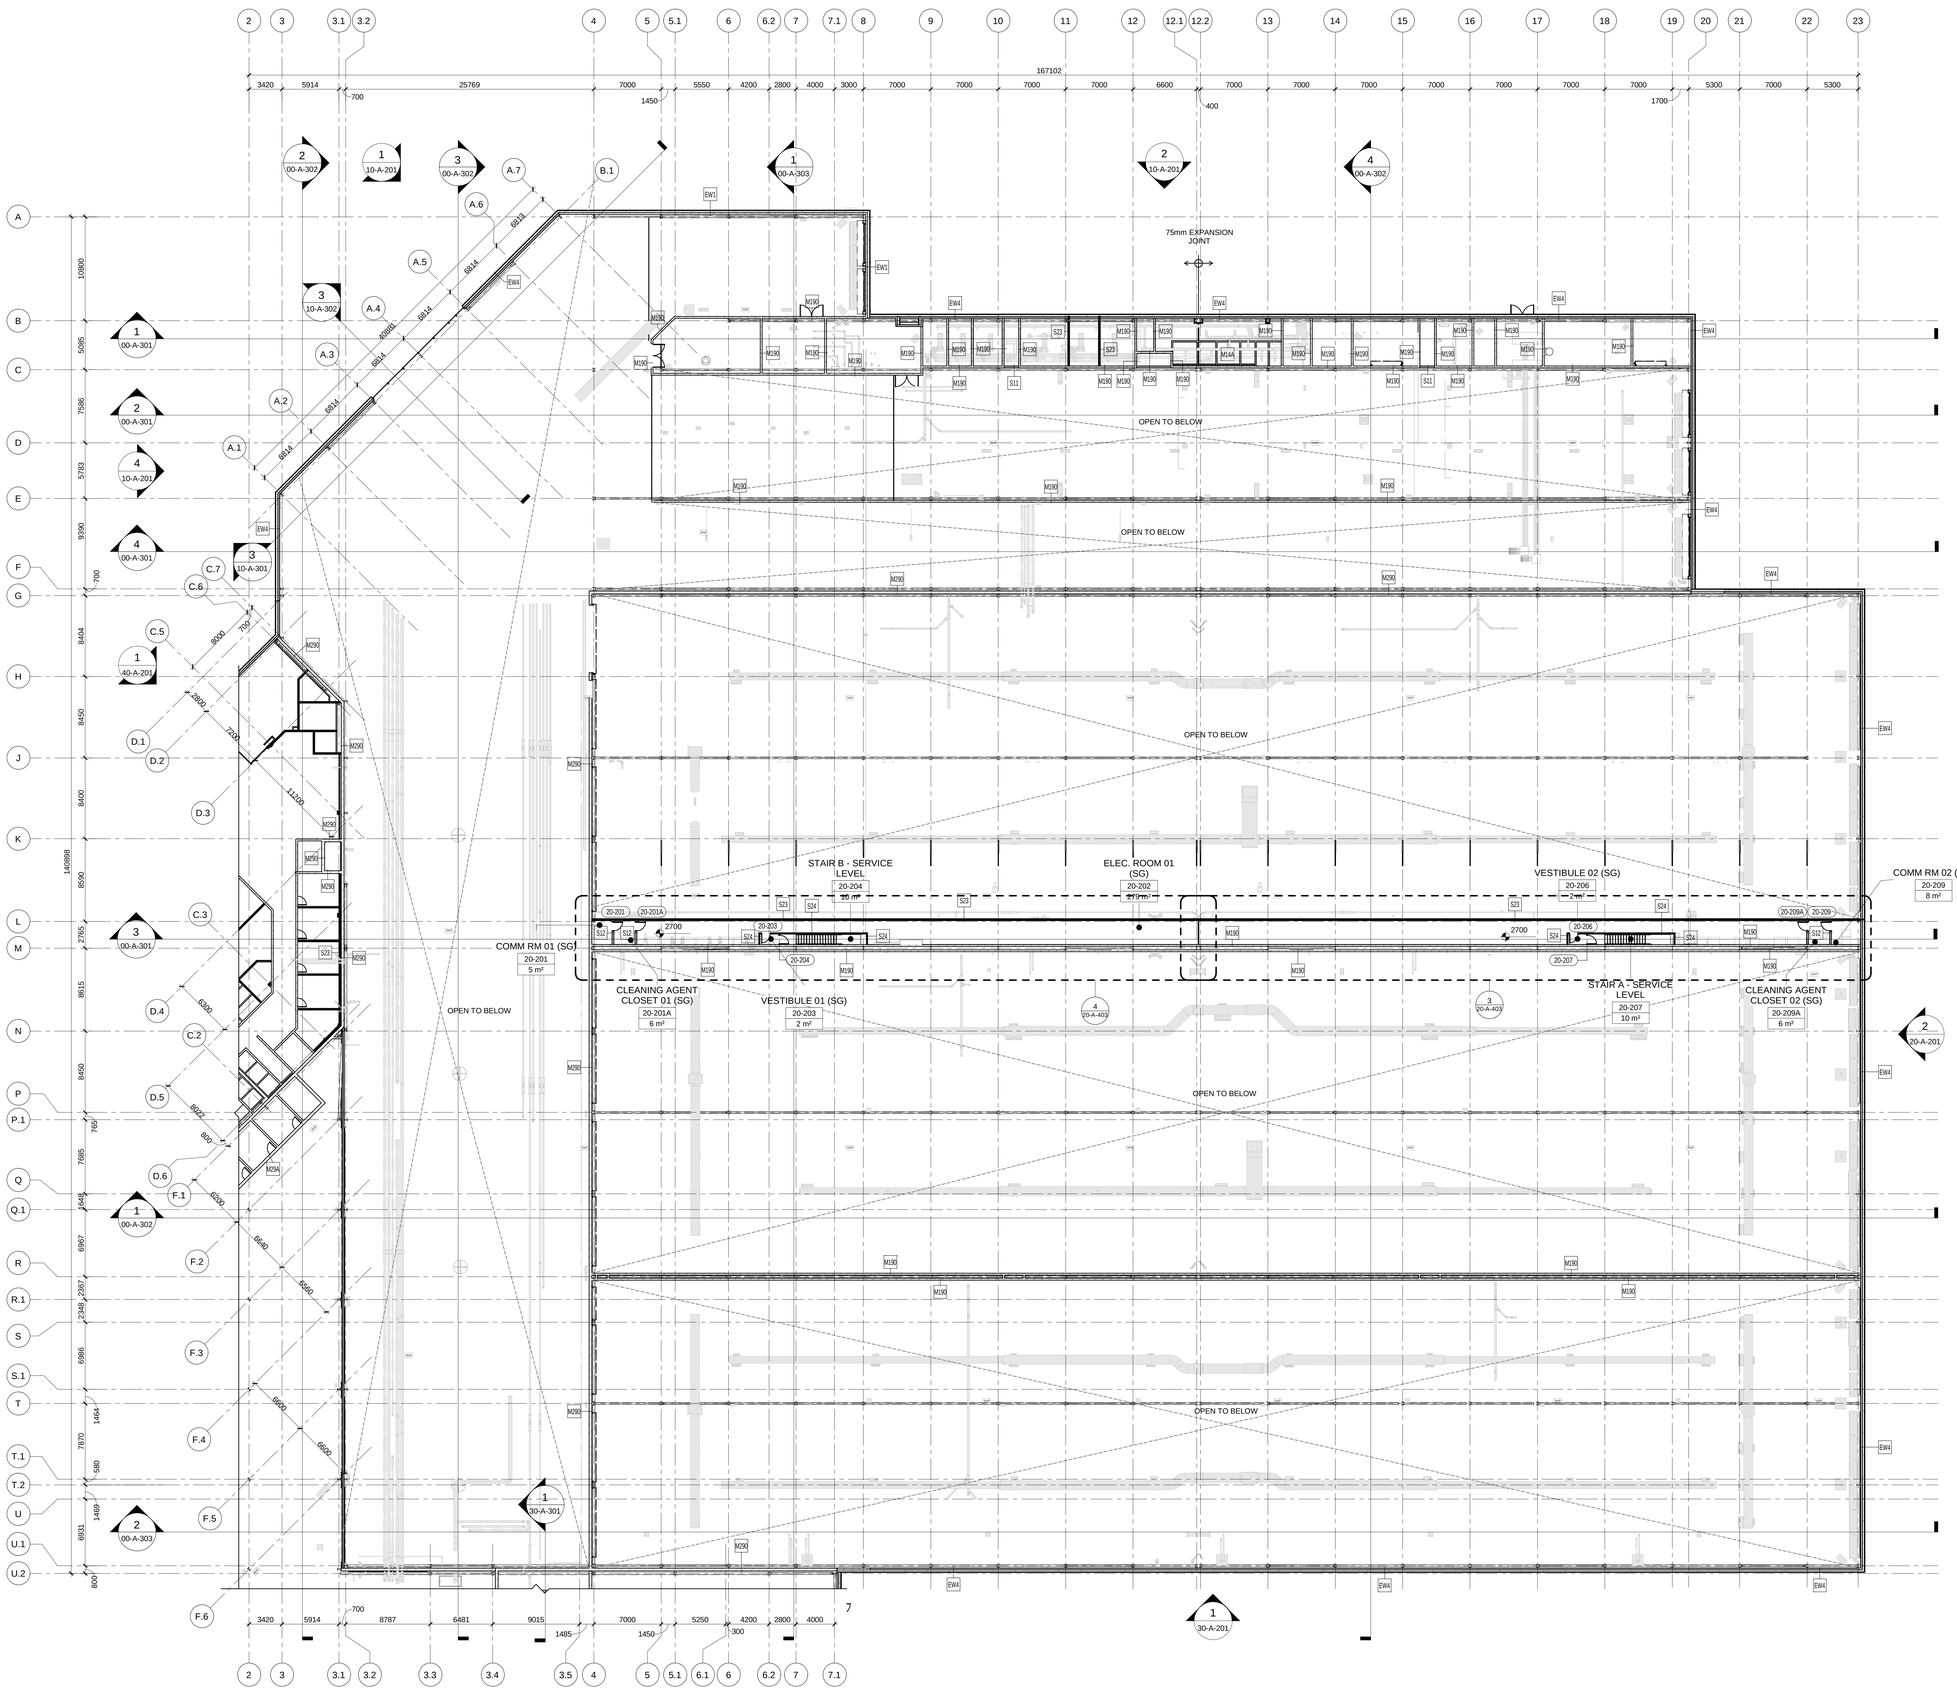

1 SERVICE LEVEL PLAN - STORAGE GARAGE

20-A-102 | REF: 00-A-102 | SCALE: 1 : 225

Last Printed: 2026-02-17 6:55:39 PM
Filename: Autodesk Docs://BP-AMER (CAN) 60721079-Winnipeg North Transit Garage Replacement/60721079-Winnipeg Transit North Garage-A_DO.rvt

Printed on 30% Post-Consumer Recycled Content Paper

This drawing has been prepared for the use of AECOM's client and may not be used, reproduced or relied upon by third parties, except as agreed by AECOM and its client, as required by law or for use by governmental reviewing agencies. AECOM accepts no responsibility, and denies any liability whatsoever, to any party that modifies this drawing without AECOM's express written consent. Do not scale this document. All measurements must be obtained from the stated dimensions.

AECOM

PROJECT

WINNIPEG NORTH GARAGE REPLACEMENT
100 Oak Point Hwy, Winnipeg, MB R2R 1V1

CLIENT

Winnipeg
City of Winnipeg
510 Main St.
Winnipeg, MB R3B 1B9
1.877.311.4974

Winnipeg Transit
B-414 Osborne St.
Winnipeg, MB R3L 2A1

CONSULTANT

AECOM CANADA ULC
99 Commerce Dr,
Winnipeg, MB R3P 0Y7

REGISTRATION

ISSUE/REVISION

I/R	DATE	DESCRIPTION
0	02/19/2025	ISSUED FOR TENDER
C	12/06/2024	ISSUED FOR 66% DESIGN RESUBMISSION
B	08/12/2024	ISSUED FOR 66% DESIGN

PROJECT NUMBER

60721079

SHEET TITLE

STORAGE GARAGE - SERVICE LEVEL PLAN

SHEET NUMBER

20-A-102

©2018 AECOM Corporation

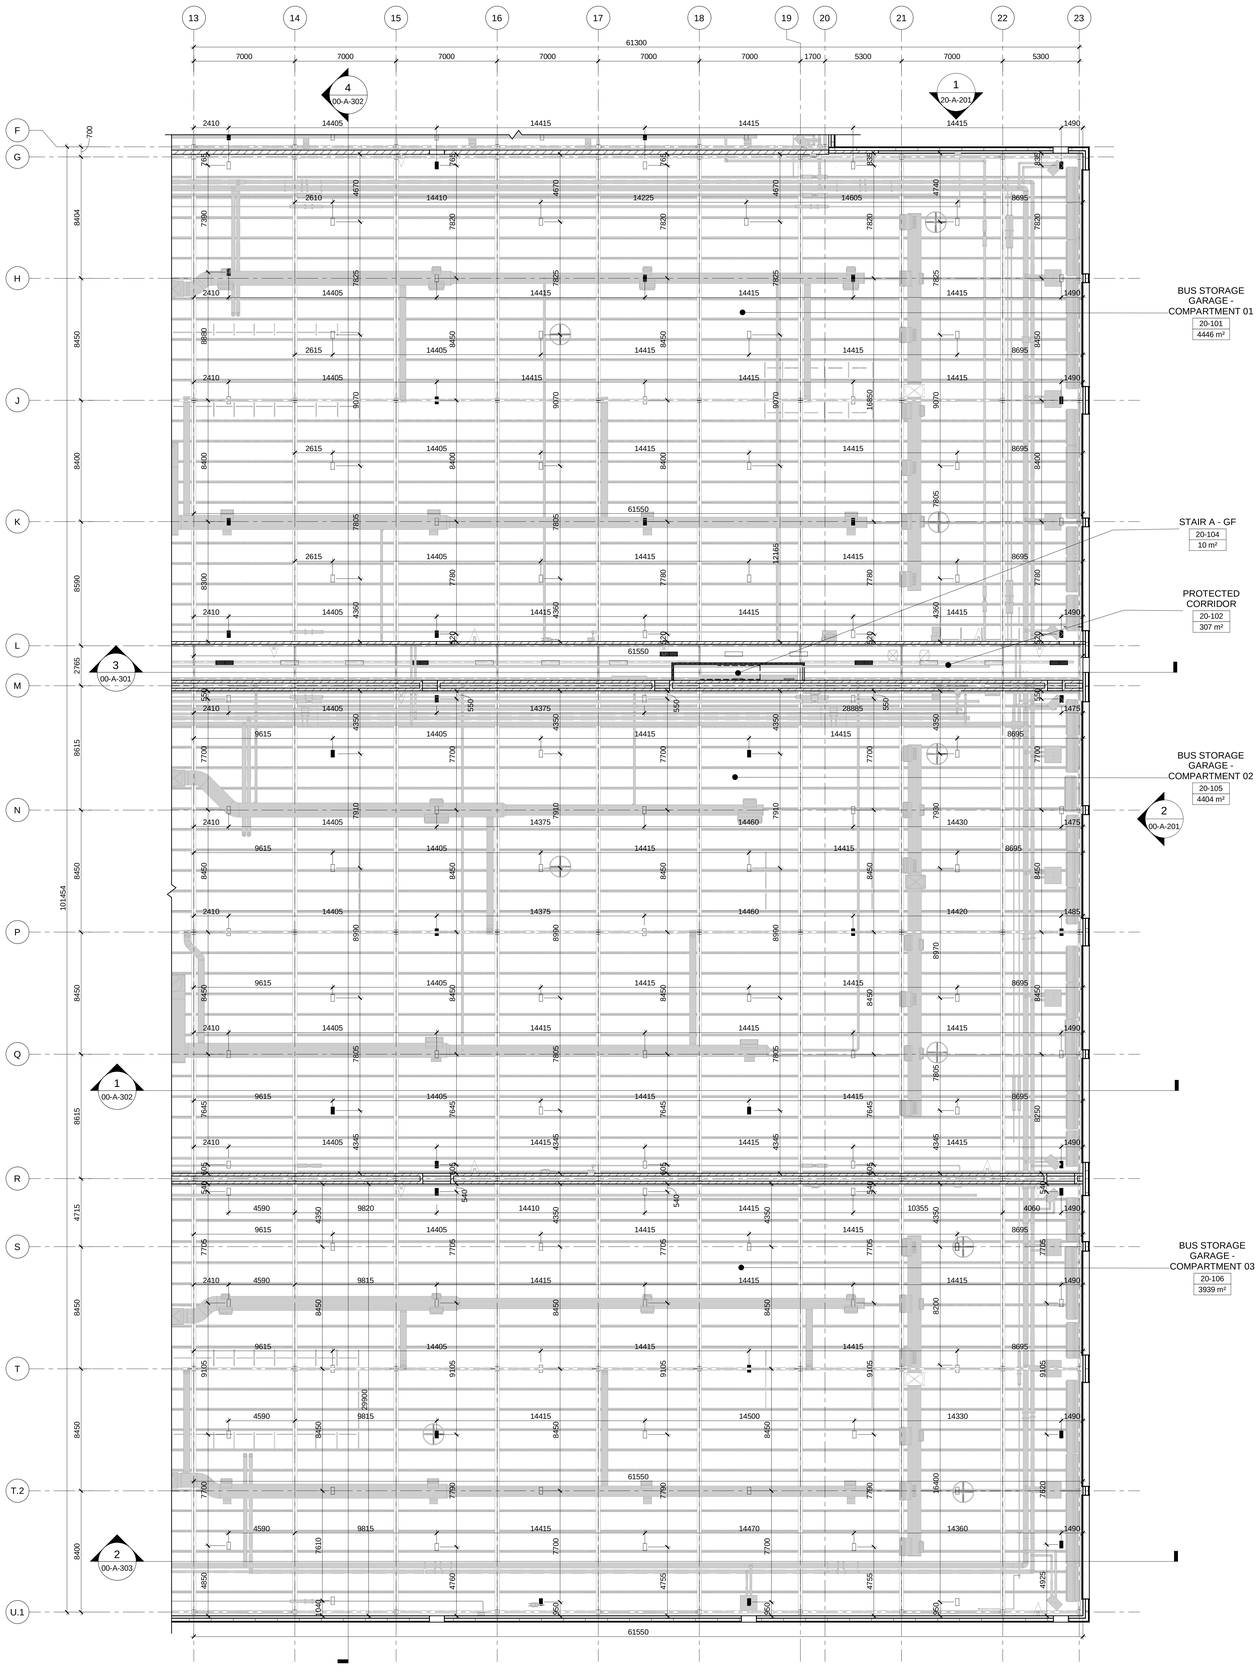

1 ENLARGED REFLECTED CEILING PLAN - GROUND FLOOR - STORAGE GARAGE - EAST SIDE

20-A-151 | REF: 00-A-201 | SCALE: 1 : 150

PROJECT NORTH

CEILING FIXTURES

- AIR SUPPLY OR RETURN DIFFUSER, VENT OR GRILLE (REFER TO MECH. DWGS.)
- AIR CURTAIN (REFER TO MECH. DWGS.)
- DUCTWORK (REFER TO MECH. DWGS.)
- FAN (REFER TO MECH. DWGS.)
- DOWNLIGHT (REFER TO ELEC. DWGS.)
- SUSPENDED OR RECESSED LIGHTING FIXTURE (REFER TO ELEC. DWGS.)

CEILING TYPES

- AT1: 610 x 1220mm ACOUSTIC CEILING TILES & T-BAR METAL SUSPENSION SYSTEM
- AT2: 610 x 1220mm ACCOUSTIC CEILING TILES (HIGH NRC/HIGH-CAC) & T-BAR METAL SUSPENSION SYSTEM
- GB1: 16mm GYPSUM BOARD ON METAL SUSPENSION SYSTEM
- CB1: 16mm WATERPROOF CEMENT BOARD ON METAL SUSPENSION SYSTEM
- LC1: LINEAR PAN METAL CEILING, LINEAR PAN (PERFORATED), ACOUSTIC BACKING FELT, T-BAR METAL SUSPENSION SYSTEM

SOFFIT TYPES

- LC1: LINEAR PAN, T-BAR METAL SUSPENSION SYSTEM
- S2: 38mm PREFINISHED METAL PANEL (AD300) (MC3), 22mm METAL FURRING CHANNEL (VERTICAL)(MAINTAIN AIRSPACE), 175mm SEMI-RIGID INSULATION (R-30) WITH THERMAL ISOLATION CLIPS & ANGLES, SELF ADHERED PERMEABLE AIR AND VAPOUR BARRIER (AVB), 16mm FIBERGLASS MAT GYPSUM SHEATHING, 152mm METAL STUD AT 406 O.C. AND FILL BETWEEN STUDS WITH 152mm SEMI-RIGID INSULATION (R-25)

CEILING FINISH

PT4 - FIELD PAINT
- COMPANY: BENJAMIN MOORE
- FINISH: EGG SHELL
- COLOUR: CHANTILLY LACE 2121-70

RCP - STORAGE GARAGE

Description				
Number	Name	MATERIAL	FINISH	HEIGHT
20-101	BUS STORAGE GARAGE - COMPARTMENT 01	EXPOSED	N/A	7000
20-102	PROTECTED CORRIDOR	EXPOSED	N/A	2550
20-103	STAIR B - GF	EXPOSED	N/A	2550
20-104	STAIR A - GF	EXPOSED	N/A	2550
20-105	BUS STORAGE GARAGE - COMPARTMENT 02	EXPOSED	N/A	7000
20-106	BUS STORAGE GARAGE - COMPARTMENT 03	EXPOSED	N/A	7000
20-203	VESTIBULE 01 (SG)	EXPOSED	N/A	4300
20-204	STAIR B - SERVICE LEVEL	EXPOSED	N/A	4300
20-206	VESTIBULE 02 (SG)	EXPOSED	N/A	4300
20-207	STAIR A - SERVICE LEVEL	EXPOSED	N/A	4300

AECOM

PROJECT
WINNIPEG NORTH GARAGE REPLACEMENT
100 Oak Point Hwy, Winnipeg, MB R2R 1V1

CLIENT

Winnipeg

City of Winnipeg
510 Main St.
Winnipeg, MB R3B 1B9
1.877.311.4974

Winnipeg Transit
B-414 Osborne St.
Winnipeg, MB R3L 2A1

CONSULTANT

AECOM CANADA ULC
99 Commerce Dr,
Winnipeg, MB R3P 0Y7

REGISTRATION

ISSUE/REVISION

I/R	DATE	DESCRIPTION
0	02/19/2025	ISSUED FOR TENDER

PROJECT NUMBER
60721079

SHEET TITLE
STORAGE GARAGE - ENLARGED REFLECTED CEILING PLAN - GROUND FLOOR PLAN - EAST SIDE

SHEET NUMBER
20-A-151

This drawing has been prepared for the use of AECOM's client and may not be used, reproduced or relied upon by third parties, except as agreed by AECOM and its client, as required by law or for use by governmental reviewing agencies. AECOM accepts no responsibility, and denies any liability whatsoever, to any party that modifies this drawing without AECOM's express written consent. Do not scale this document. All measurements must be obtained from the stated dimensions.

©2018 AECOM Corporation

Last Printed: 2026-02-17 6:55:44 PM
Filename: Autodesk Docs://BP-AMER (CAN) 60721079-Winnipeg North Transit Garage Replacement/60721079-Winnipeg North Transit Garage-A_DO.rvt
Project Management Initials:
Designer: Designer Checked: Checker Approved: Approver A0 33.1"x46.8"
Printed on 30% Post-Consumer Recycled Content Paper

Project Management Initials:
Designer: Designer Checked: Checker Approved: Approver
A0 33.1"x46.8"

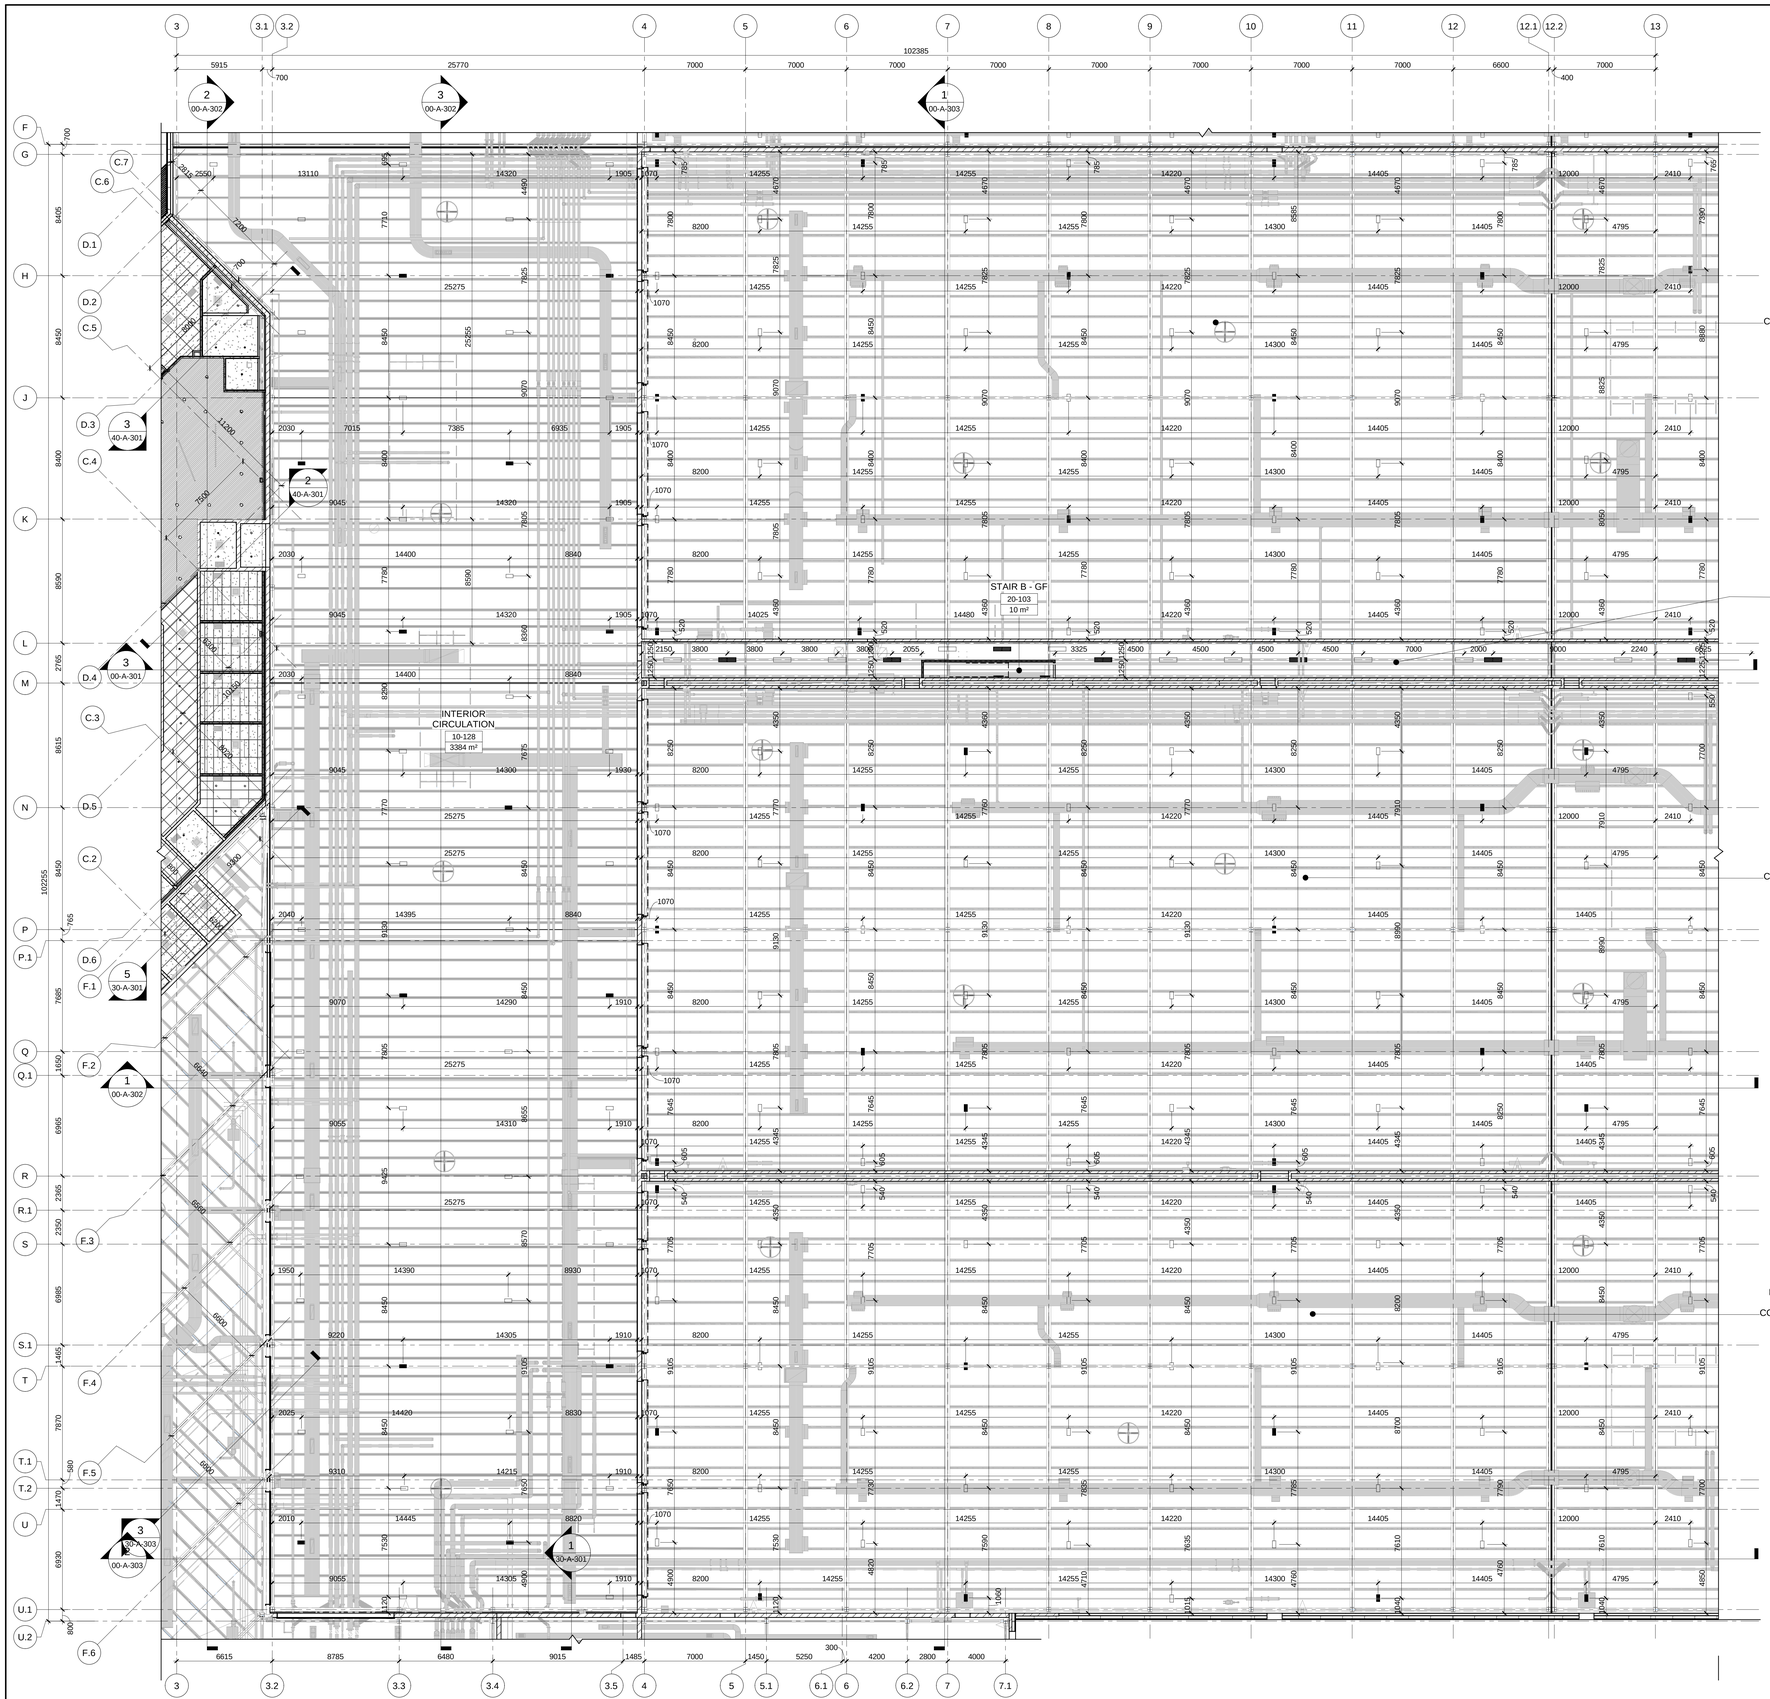

1 ENLARGED REFLECTED CEILING PLAN - GROUND FLOOR - STORAGE GARAGE - WEST SIDE

20-A-152 | REF: 00-A-201 | SCALE: 1 : 150

PROJECT NORTH

CEILING FIXTURES

- AIR SUPPLY OR RETURN DIFFUSER, VENT OR GRILLE (REFER TO MECH. DWGS.)
- AIR CURTAIN (REFER TO MECH. DWGS.)
- DUCTWORK (REFER TO MECH. DWGS.)
- FAN (REFER TO MECH. DWGS.)
- DOWNLIGHT (REFER TO ELEC. DWGS.)
- SUSPENDED OR RECESSED LIGHTING FIXTURE (REFER TO ELEC. DWGS.)

CEILING TYPES

- AT1: 610 x 1220mm ACOUSTIC CEILING TILES & T-BAR METAL SUSPENSION SYSTEM
- AT2: 610 x 1220mm ACCOUSTIC CEILING TILES (HIGH NRC/HIGH-CAC) & T-BAR METAL SUSPENSION SYSTEM
- GB1: 16mm GYPSUM BOARD ON METAL SUSPENSION SYSTEM
- CB1: 16mm WATERPROOF CEMENT BOARD ON METAL SUSPENSION SYSTEM
- LC1: LINEAR PAN METAL CEILING, LINEAR PAN (PERFORATED), ACOUSTIC BACKING FELT, T-BAR METAL SUSPENSION SYSTEM

SOFFIT TYPES

- LC1: LINEAR PAN, T-BAR METAL SUSPENSION SYSTEM
- S2: 38mm PREFINISHED METAL PANEL (AD300) (MC3), 22mm METAL FURRING CHANNEL (VERTICAL)(MAINTAIN AIRSPACE), 175mm SEMI-RIGID INSULATION (R-30) WITH THERMAL ISOLATION CLIPS & ANGLES, SELF ADHERED PERMEABLE AIR AND VAPOUR BARRIER (AVB), 16mm FIBERGLASS MAT GYPSUM SHEATHING, 152mm METAL STUD AT 406 O.C. AND FILL BETWEEN STUDS WITH 152mm SEMI-RIGID INSULATION (R-25)

CEILING FINISH

PT4 - FIELD PAINT
- COMPANY: BENJAMIN MOORE
- FINISH: EGG SHELL
- COLOUR: CHANTILLY LACE 2121-70

RCP - STORAGE GARAGE

Description				
Number	Name	MATERIAL	FINISH	HEIGHT
20-101	BUS STORAGE GARAGE - COMPARTMENT 01	EXPOSED	N/A	7000
20-102	PROTECTED CORRIDOR	EXPOSED	N/A	2550
20-103	STAIR B - GF	EXPOSED	N/A	2550
20-104	STAIR A - GF	EXPOSED	N/A	2550
20-105	BUS STORAGE GARAGE - COMPARTMENT 02	EXPOSED	N/A	7000
20-106	BUS STORAGE GARAGE - COMPARTMENT 03	EXPOSED	N/A	7000
20-203	VESTIBULE 01 (SG)	EXPOSED	N/A	4300
20-204	STAIR B - SERVICE LEVEL	EXPOSED	N/A	4300
20-206	VESTIBULE 02 (SG)	EXPOSED	N/A	4300
20-207	STAIR A - SERVICE LEVEL	EXPOSED	N/A	4300

AECOM

PROJECT
WINNIPEG NORTH GARAGE REPLACEMENT
100 Oak Point Hwy, Winnipeg, MB R2R 1V1

CLIENT

City of Winnipeg
510 Main St.
Winnipeg, MB R3B 1B9
1.877.311.4974

Winnipeg Transit
B-414 Osborne St.
Winnipeg, MB R3L 2A1

CONSULTANT

AECOM CANADA ULC
99 Commerce Dr,
Winnipeg, MB R3P 0Y7

REGISTRATION

ISSUE/REVISION

I/R	DATE	DESCRIPTION
0	02/19/2025	ISSUED FOR TENDER

PROJECT NUMBER
60721079

SHEET TITLE
STORAGE GARAGE - ENLARGED REFLECTED CEILING PLAN - GROUND FLOOR PLAN - WEST SIDE

SHEET NUMBER
20-A-152

This drawing has been prepared for the use of AECOM's client and may not be used, reproduced or relied upon by third parties, except as agreed by AECOM and its clients, as required by law or for use by governmental reviewing agencies. AECOM accepts no responsibility, and denies any liability whatsoever, to any party that modifies this drawing without AECOM's express written consent. Do not scale this document. All measurements must be obtained from the stated dimensions.

Last Plotted: 2025-02-17 5:56:24 PM
Filename: Autodesk Docs://WP-AMER (CAN) 60721079-Winnipeg North Transit Garage Replacement/60721079-Winnipeg Transit North Garage_A_D0.rvt

Printed on ___% Post-Consumer Recycled Content Paper

©2018 AECOM Corporation

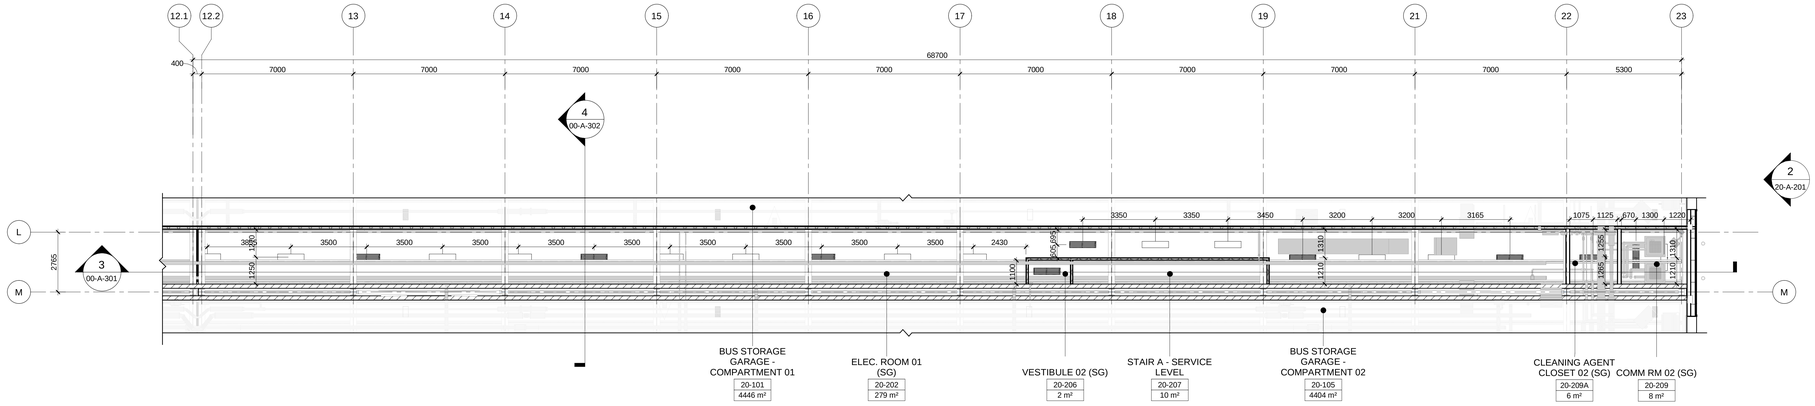

1 ENLARGED REFLECTED CEILING PLAN - SERVICE LEVEL - EAST SIDE

20-A-153 | REF: 00-A-301 | SCALE: 1 : 350

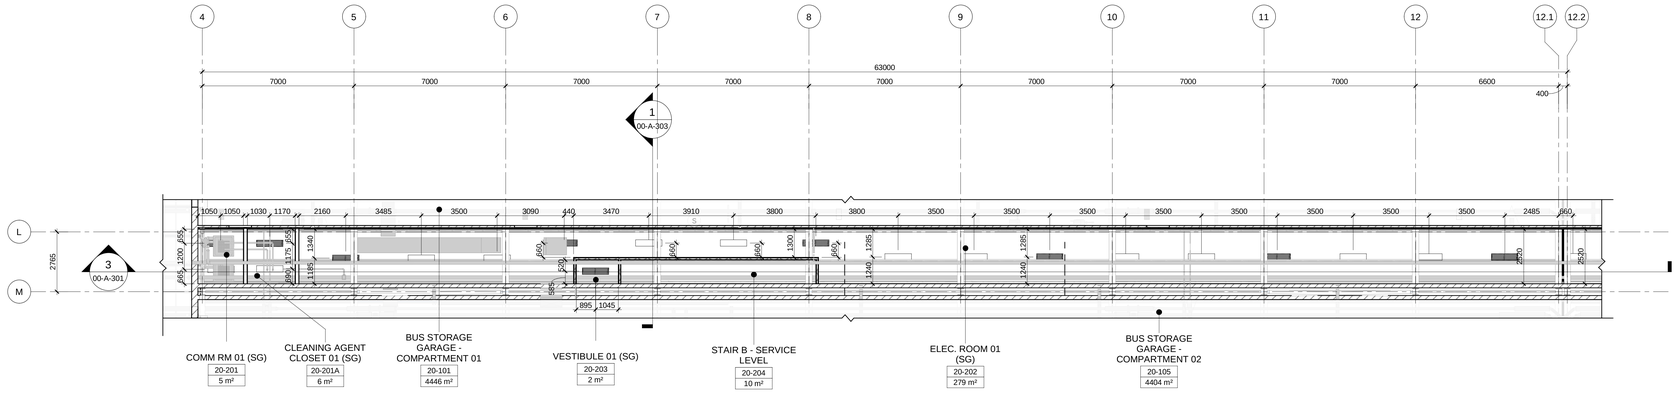

2 ENLARGED REFLECTED CEILING PLAN - SERVICE LEVEL - WEST SIDE

20-A-153 | REF: 00-A-301 | SCALE: 1 : 350

CEILING FIXTURES

- AIR SUPPLY OR RETURN DIFFUSER, VENT OR GRILLE (REFER TO MECH. DWGS.)
- AIR CURTAIN (REFER TO MECH. DWGS.)
- DUCTWORK (REFER TO MECH. DWGS.)
- FAN (REFER TO MECH. DWGS.)
- DOWNLIGHT (REFER TO ELEC. DWGS.)
- SUSPENDED OR RECESSED LIGHTING FIXTURE (REFER TO ELEC. DWGS.)

CEILING TYPES

- AT1: 610 x 1220mm ACOUSTIC CEILING TILES & T-BAR METAL SUSPENSION SYSTEM
- AT2: 610 x 1220mm ACCOUSTIC CEILING TILES (HIGH NRC/HIGH-CAC) & T-BAR METAL SUSPENSION SYSTEM
- GB1: 16mm GYPSUM BOARD ON METAL SUSPENSION SYSTEM
- CB1: 16mm WATERPROOF CEMENT BOARD ON METAL SUSPENSION SYSTEM
- LC1: LINEAR PAN METAL CEILING, LINEAR PAN (PERFORATED), ACOUSTIC BACKING FELT, T-BAR METAL SUSPENSION SYSTEM

SOFFIT TYPES

- LC1: LINEAR PAN, T-BAR METAL SUSPENSION SYSTEM
- S2: 38mm PREFINISHED METAL PANEL (AD300) (MC3), 22mm METAL FURRING CHANNEL (VERTICAL)(MAINTAIN AIRSPACE), 175mm SEMI-RIGID INSULATION (R-30) WITH THERMAL ISOLATION CLIPS & ANGLES, SELF ADHERED PERMEABLE AIR AND VAPOUR BARRIER (AVB), 16mm FIBERGLASS MAT GYPSUM SHEATHING, 152mm METAL STUD AT 406 O.C. AND FILL BETWEEN STUDS WITH 152mm SEMI-RIGID INSULATION (R-25)

CEILING FINISH

PT4 - FIELD PAINT
- COMPANY: BENJAMIN MOORE
- FINISH: EGG SHELL
- COLOUR: CHANTILLY LACE 2121-70

RCP - STORAGE GARAGE

Description				
Number	Name	MATERIAL	FINISH	HEIGHT
20-101	BUS STORAGE GARAGE - COMPARTMENT 01	EXPOSED	N/A	7000
20-102	PROTECTED CORRIDOR	EXPOSED	N/A	2550
20-103	STAIR B - GF	EXPOSED	N/A	2550
20-104	STAIR A - GF	EXPOSED	N/A	2550
20-105	BUS STORAGE GARAGE - COMPARTMENT 02	EXPOSED	N/A	7000
20-106	BUS STORAGE GARAGE - COMPARTMENT 03	EXPOSED	N/A	7000
20-203	VESTIBULE 01 (SG)	EXPOSED	N/A	4300
20-204	STAIR B - SERVICE LEVEL	EXPOSED	N/A	4300
20-206	VESTIBULE 02 (SG)	EXPOSED	N/A	4300
20-207	STAIR A - SERVICE LEVEL	EXPOSED	N/A	4300

AECOM

PROJECT
WINNIPEG NORTH GARAGE REPLACEMENT
100 Oak Point Hwy, Winnipeg, MB R2R 1V1

CLIENT
Winnipeg
City of Winnipeg
510 Main St.
Winnipeg, MB R3B 1B9
1.877.311.4974

Winnipeg Transit
B-414 Osborne St.
Winnipeg, MB R3L 2A1

CONSULTANT
AECOM CANADA ULC
99 Commerce Dr,
Winnipeg, MB R3P 0Y7

REGISTRATION

ISSUE/REVISION

I/R	DATE	DESCRIPTION
0	02/19/2025	ISSUED FOR TENDER

PROJECT NUMBER
60721079

SHEET TITLE
STORAGE GARAGE - ENLARGED REFLECTED CEILING PLAN - SERVICES LEVEL PLAN

SHEET NUMBER
20-A-153

This drawing has been prepared for the use of AECOM's client and may not be used, reproduced or relied upon by third parties, except as agreed by AECOM and its client, as required by law or for uses by governmental reviewing agencies. AECOM accepts no responsibility, and denies any liability whatsoever, to any party that modifies this drawing without AECOM's express written consent. Do not scale this document. All measurements must be obtained from the stated dimensions.

©2018 AECOM Corporation

Printed on 30% Post-Consumer Recycled Content Paper

Last Plotted: 2025-02-17 6:05:31 PM
File name: Autodesk Docs://BF-AAER (CAN) 60721079 Winnipeg North Transit Garage Replacement/60721079-Winnipeg Transit North Garage-A_DO.rvt

Project Management Initials:
Designer: Designer Checked: Checker Approved: Approver
A0 33.1"x46.8"

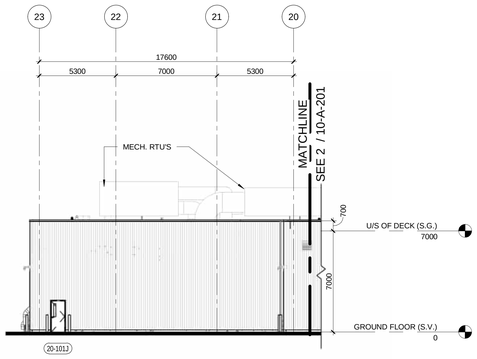

1 | ENLARGED NORTH ELEVATION - STORAGE GARAGE

20-A-201 | REF: 00-A-201 | SCALE: 1 : 150

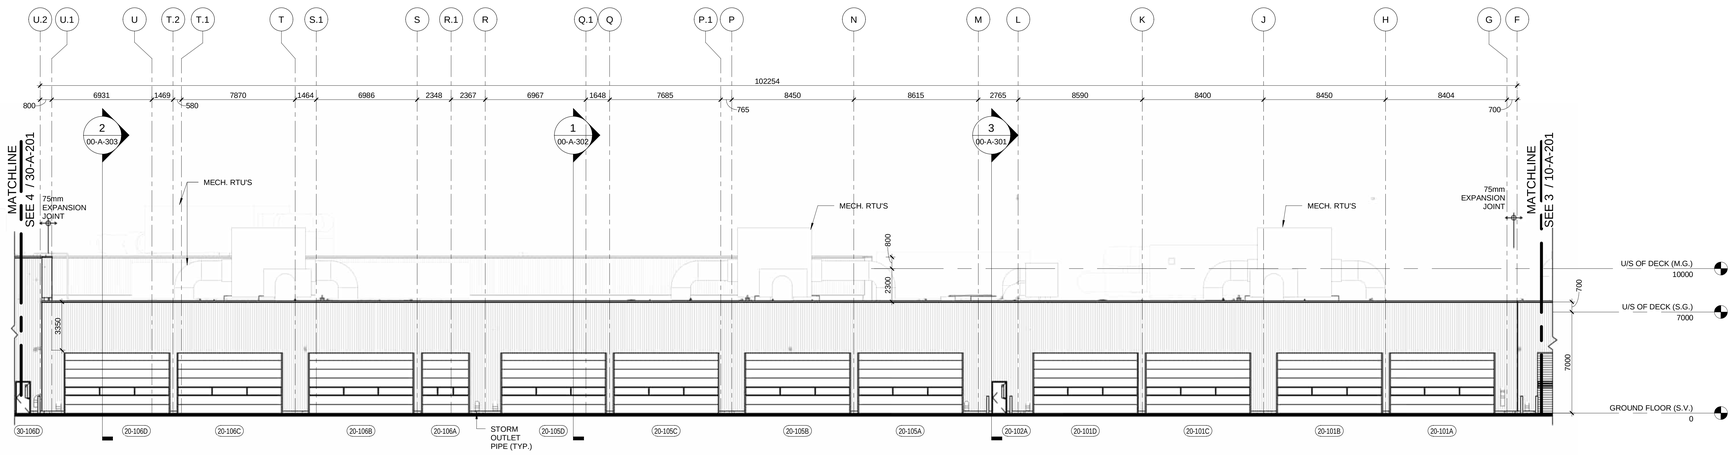

2 | ENLARGED EAST ELEVATION - STORAGE GARAGE

20-A-201 | REF: 00-A-201 | SCALE: 1 : 150

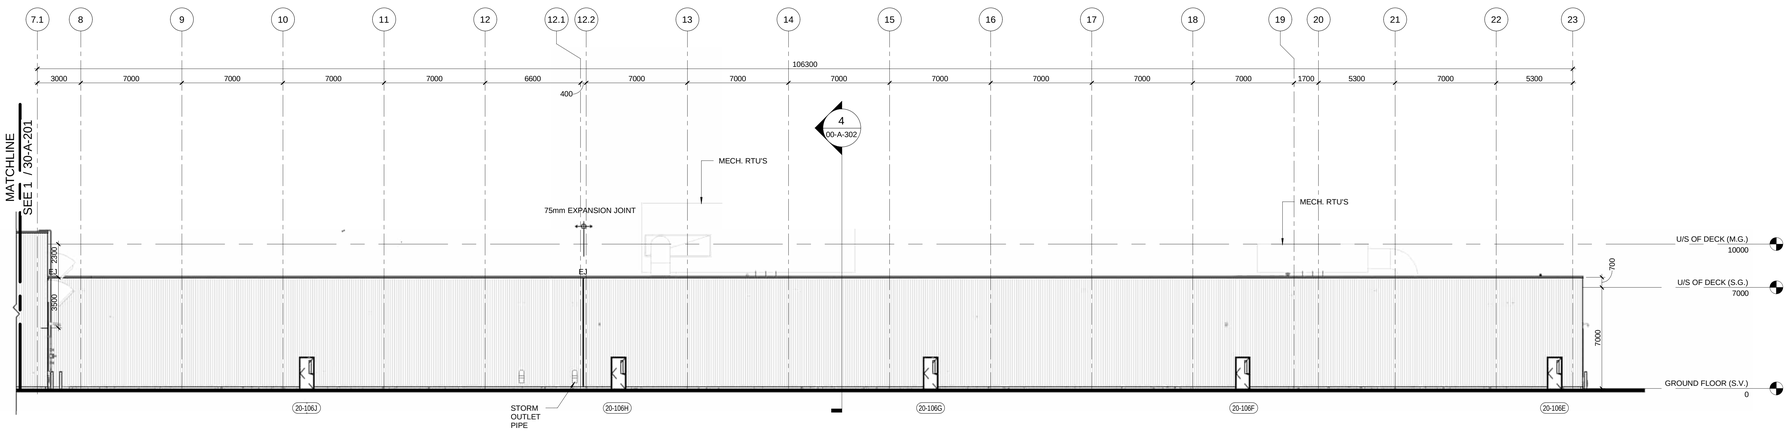

3 | ENLARGED SOUTH ELEVATION - STORAGE GARAGE

20-A-201 | REF: 00-A-201 | SCALE: 1 : 150

LEGEND - ENLARGED ELEVATION

- EXTERIOR WALL
  - CEMENT FACED POLYSTYRENE INSULATION BOARD ON CONCRETE CURB
- EXTERIOR WALL
  - METAL SIDING (AD330R PROFILE (MC1) & CAMBRIDGE WHITE COLOUR) & PREFENISHED METAL CAP FLASHING AT PARAPET
- EXTERIOR WALL
  - METAL FLASHING (DEEP GRAY COLOUR)
- EXTERIOR WALL
  - METAL SIDING (AD300 (MC2),AD200(MC3) PROFILE & WHITE WHITE COLOUR) C/W T-TRIM & PREFENISHED METAL CAP FLASHING AT PARAPET
- EXTERIOR WALL
  - SPANDREL PANEL (BACK PAINTED GLASS WITH INSULATION & BACK PANEL) (CLEAR ANODIZED COLOUR)
- EXTERIOR WALL CURTAIN WALL
  - (CLEAR ANODIZED MULLIONS)
  - BIRD FRIENDLY INSULATED GLASS WITH FRIT (GLAZING PANEL TYPE TO BE CONFIRMED)
- EXTERIOR CURTAIN WALL OFFICE RIBBON WINDOWS
  - (CLEAR ANODIZED MULLIONS)
  - BIRD FRIENDLY INSULATED GLASS WITH FRIT (GLAZING PANEL TYPE TO BE CONFIRMED)
- WALL PACK LIGHT FIXTURE & SECURITY CAMERA (REFER TO ELEC. DWGS.)
- 150 DIA. BOLLARD (REFER TO STRUC. DWGS.)
- HOLLOW METAL DOOR & FRAME (PAINT)
- HIGHSPEED DOOR DOORS WITH VISION SLATS (WHITE COLOUR)
- OVERHEAD DOORS WITH FULLVIEW GLAZING (WHITE COLOUR)
- LOUVER (SEE MECH. DWGS.) ANTI-STORM LOUVRES WITH 50% OPENNESS & CLEAR ANODIZED COLOUR

This drawing has been prepared for the use of AECOM's client and may not be used, reproduced or relied upon by third parties, except as agreed by AECOM and its client, as required by law or for use by governmental reviewing agencies. AECOM accepts no responsibility, and denies any liability whatsoever, to any party that modifies this drawing without AECOM's express written consent. Do not scale this document. All measurements must be obtained from the stated dimensions.

AECOM

PROJECT

WINNIPEG NORTH GARAGE REPLACEMENT
100 Oak Point Hwy, Winnipeg, MB R2R 1V1

CLIENT

Winnipeg
City of Winnipeg
510 Main St.
Winnipeg, MB R3B 1B9
1.877.311.4974

Winnipeg Transit
B-414 Osborne St.
Winnipeg, MB R3L 2A1

CONSULTANT

AECOM CANADA ULC
99 Commerce Dr,
Winnipeg, MB R3P 0Y7

REGISTRATION

ISSUE/REVISION

0	02/19/2025	ISSUED FOR TENDER
C	12/06/2024	ISSUED FOR 66% DESIGN RESUBMISSION
B	08/12/2024	ISSUED FOR 66% DESIGN
I/R	DATE	DESCRIPTION

PROJECT NUMBER

60721079

SHEET TITLE

STORAGE GARAGE - ENLARGED ELEVATIONS

SHEET NUMBER

20-A-201

©2018 AECOM Corporation

Designer: Designer Checked: Checker Approved: Approver A0 33.1"x46.8"
Project Management Initials:
Last Plotted: 2025-02-17 6:56:46 PM
Filename: Autodesk Docs://BP-AMER (CAN) 60721079 Winnipeg North Transit Garage Replacement/60721079-Winnipeg Transit North Garage-A_BD.rvt
Printed on 30% Post-Consumer Recycled Content Paper

Designer: Designer Checked: Checker Approved: Approver A0 33.1"x46.8"
Project Management Initials:

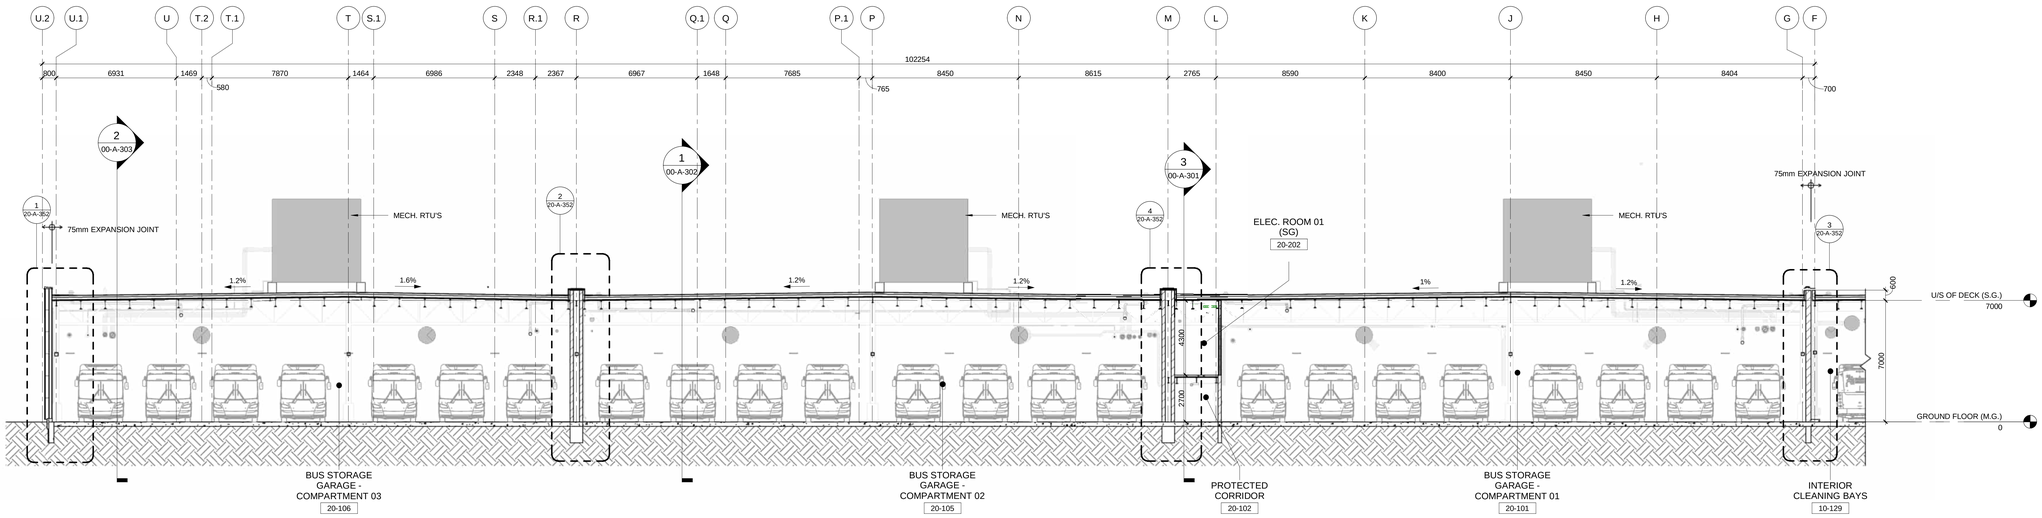

1 | ENLARGED BUILDING SECTION 11 - STORAGE GARAGE

20-A-301 | REF: 00-A-302 | SCALE: 1 : 125

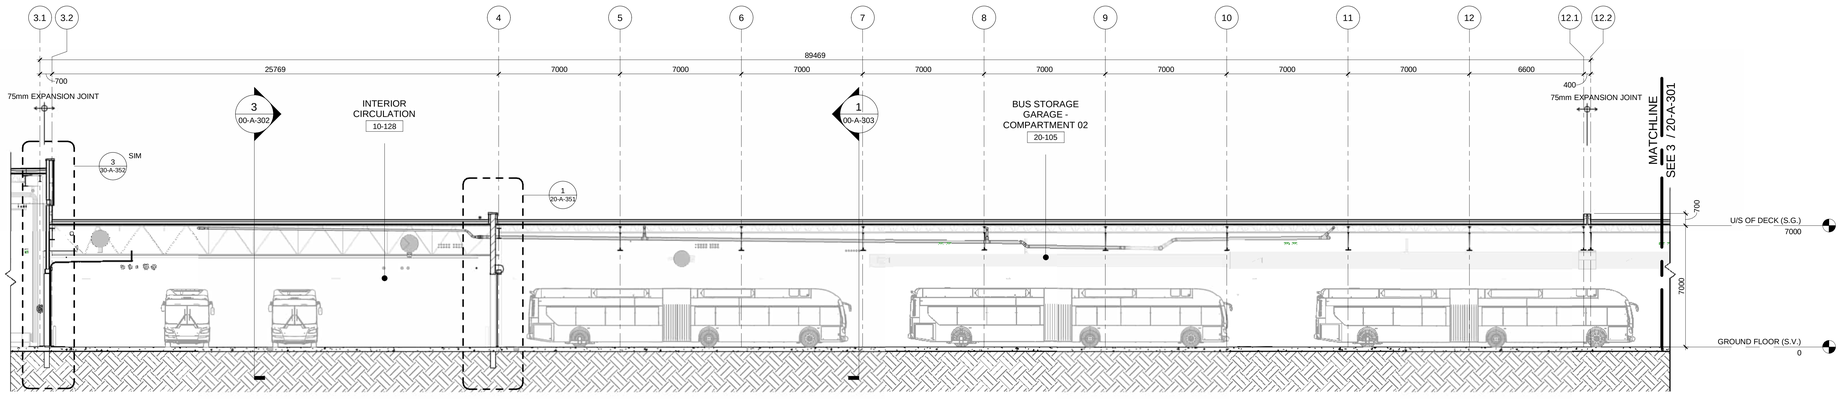

2 | ENLARGED BUILDING SECTION 05 - STORAGE GARAGE - WEST SIDE

20-A-301 | REF: 00-A-302 | SCALE: 1 : 125

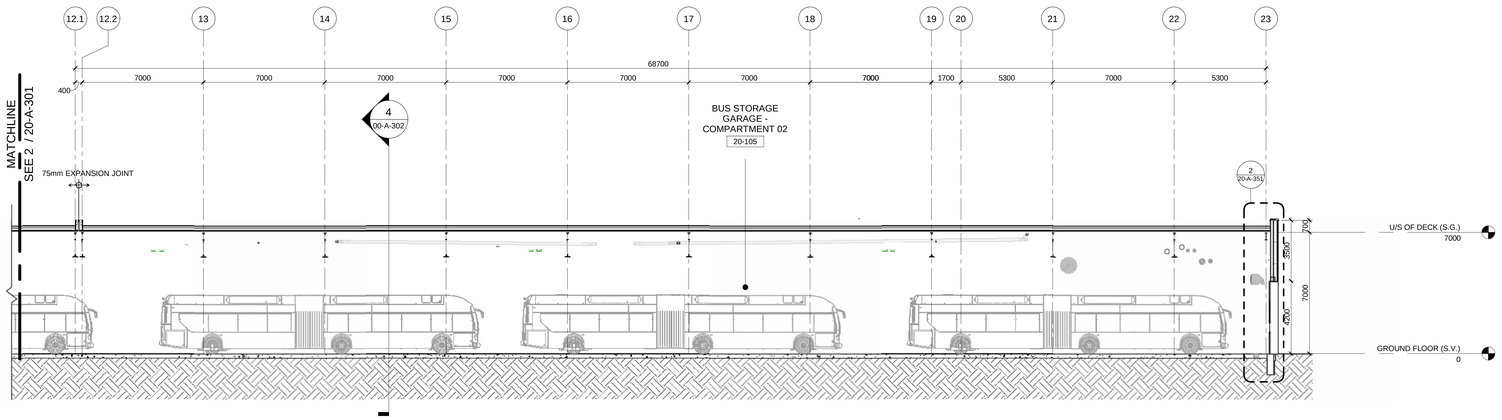

3 | ENLARGED BUILDING SECTION 05 - STORAGE GARAGE - EAST SIDE

20-A-301 | REF: 00-A-302 | SCALE: 1 : 125

Last Printed: 2026-02-17 6:56:59 PM
Filename: Autodesk Docs://IP-AMER (CAN) 60721079 Winnipeg North Transit Garage Replacement/60721079 Winnipeg Transit North Garage-A_20.rvt
Printed on 30% Post-Consumer Recycled Content Paper

AECOM

PROJECT
WINNIPEG NORTH GARAGE REPLACEMENT
100 Oak Point Hwy, Winnipeg, MB R2R 1V1

CLIENT
Winnipeg
City of Winnipeg
510 Main St.
Winnipeg, MB R3B 1B9
1.877.311.4974

Winnipeg Transit
B-414 Osborne St.
Winnipeg, MB R3L 2A1

CONSULTANT
AECOM CANADA ULC
99 Commerce Dr,
Winnipeg, MB R3P 0Y7

REGISTRATION

This drawing has been prepared for the use of AECOM's client and may not be used, reproduced or relied upon by third parties, except as agreed by AECOM and its client, as required by law or for use by governmental reviewing agencies. AECOM accepts no responsibility, and denies any liability whatsoever, to any party that modifies this drawing without AECOM's express written consent. Do not scale this document. All measurements must be obtained from the stated dimensions.

ISSUE/REVISION

I/R	DATE	DESCRIPTION
0	02/19/2025	ISSUED FOR TENDER
C	12/06/2024	ISSUED FOR 66% DESIGN RESUBMISSION
B	08/12/2024	ISSUED FOR 66% DESIGN
A	03/28/2024	ISSUED FOR SCHEMATIC DESIGN

PROJECT NUMBER
60721079

SHEET TITLE
STORAGE GARAGE - BUILDING SECTIONS

SHEET NUMBER
20-A-301

©2018 AECOM Corporation

Designer: Designer Checked: Checker Approved: Approver A0 33.1"x46.8"
Project Management Initials:

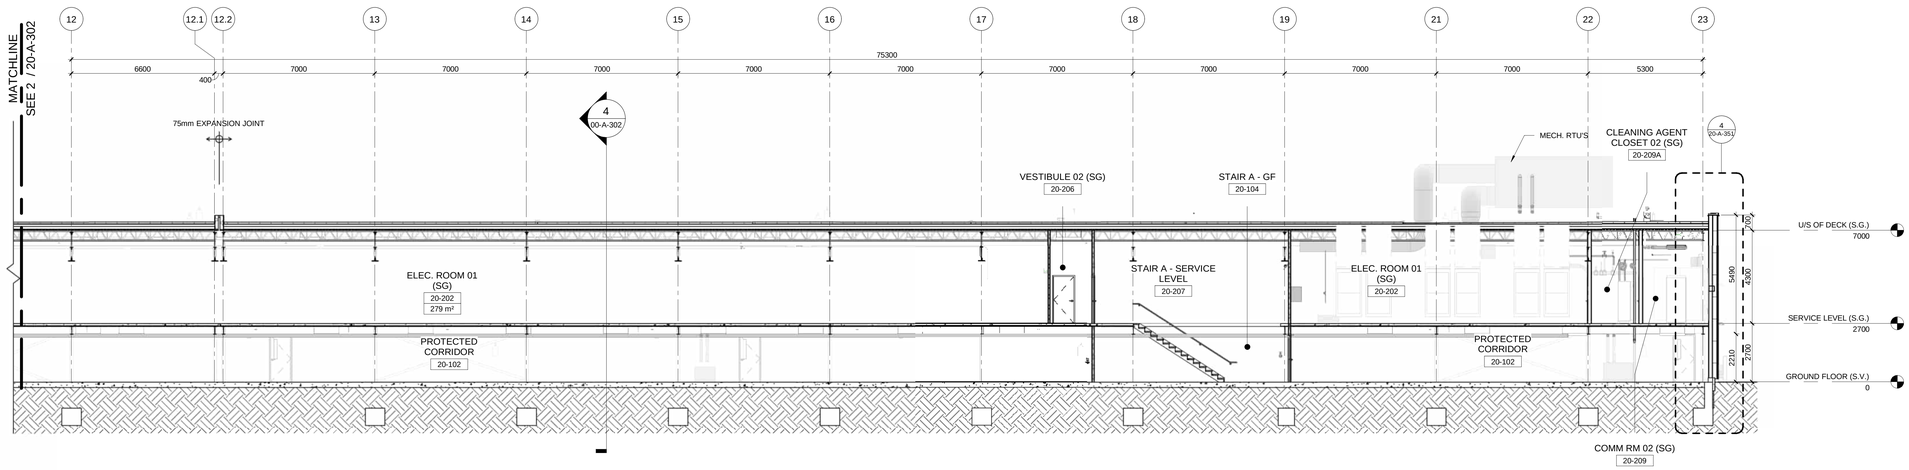

1 | ENLARGED BUILDING SECTION - STORAGE GARAGE - PROTECTED CORRIDOR - EAST SIDE

20-A-302 | REF: 00-A-301 | SCALE: 1 : 100

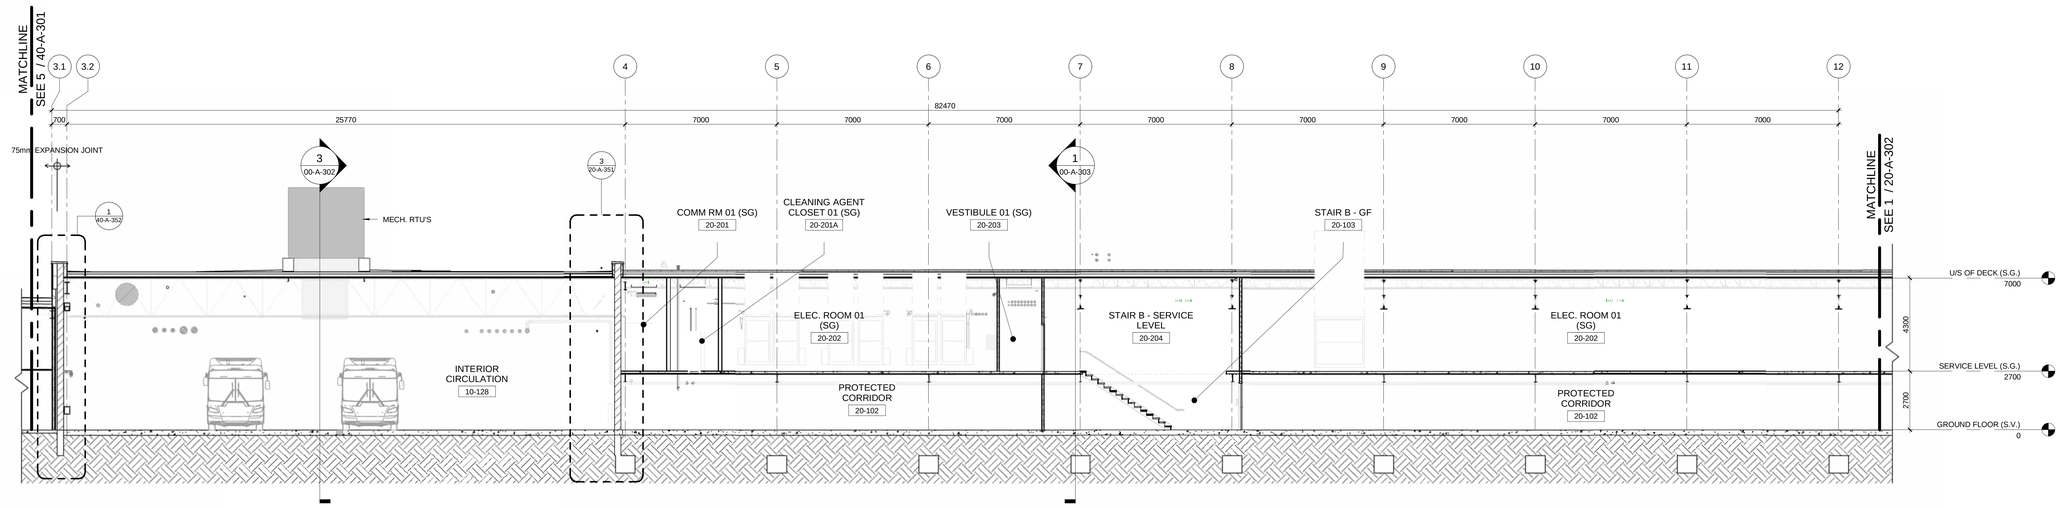

2 | ENLARGED BUILDING SECTION - STORAGE GARAGE - PROTECTED CORRIDOR - WEST SIDE

20-A-302 | REF: 00-A-301 | SCALE: 1 : 100

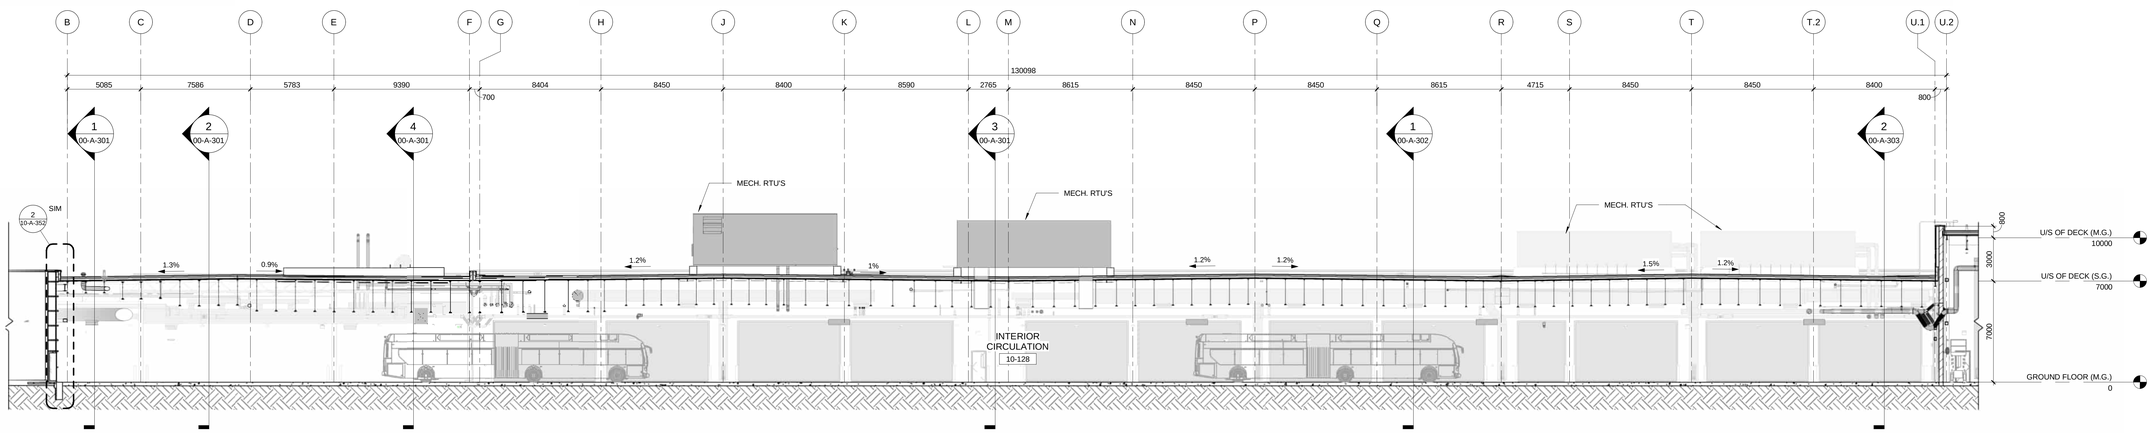

3 | ENLARGED BUILDING SECTION 10 - STORAGE GARAGE - INTERIOR CIRCULATION

20-A-302 | REF: 00-A-302 | SCALE: 1 : 150

Last Plotted: 2025-02-17 6:57:13 PM
Filename: Auodesk Docs://BP-AMER (CAN) 60721079-Winnipeg North Transit Garage Replacement/60721079-Winnipeg Transit North Garage-A_DD.rvt
Printed on: 30% Post-Consumer Recycled Content Paper

AECOM

PROJECT

WINNIPEG NORTH GARAGE REPLACEMENT
100 Oak Point Hwy, Winnipeg, MB R2R 1V1

CLIENT

City of Winnipeg
510 Main St.
Winnipeg, MB R3B 1B9
1.877.311.4974

Winnipeg Transit
B-414 Osborne St.
Winnipeg, MB R3L 2A1

CONSULTANT

AECOM CANADA ULC
99 Commerce Dr,
Winnipeg, MB R3P 0Y7

REGISTRATION

ISSUE/REVISION

I/R	DATE	DESCRIPTION
0	02/19/2025	ISSUED FOR TENDER
C	12/06/2024	ISSUED FOR 66% DESIGN RESUBMISSION
B	08/12/2024	ISSUED FOR 66% DESIGN
A	03/28/2024	ISSUED FOR SCHEMATIC DESIGN

PROJECT NUMBER

60721079

SHEET TITLE

STORAGE GARAGE - BUILDING SECTIONS

SHEET NUMBER

20-A-302

This drawing has been prepared for the use of AECOM's client and may not be used, reproduced or relied upon by third parties, except as agreed by AECOM and its client, as required by law or by governmental reviewing agencies. AECOM accepts no responsibility, and denies any liability whatsoever, to any party that modifies this drawing without AECOM's express written consent. Do not scale this document. All measurements must be obtained from the stated dimensions.
©2018 AECOM Corporation

Project Management Initials:
Designer: Designer Checked: Checker Approved: Approver A0 33.1"x46.8"
Last Printed: 2025-02-17 6:57:29 PM
Filename: Autodesk Docs://BP-AMER (CAN) 60721079-Winnipeg North Transit Garage Replacement/60721079-Winnipeg North Transit Garage-A_DO.rvt
Printed on 30% Post-Consumer Recycled Content Paper

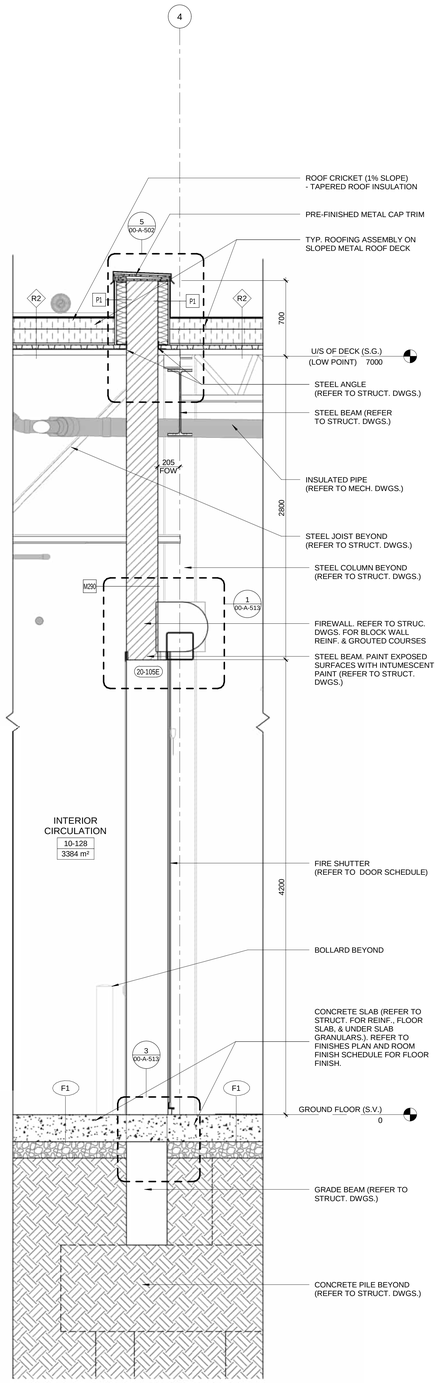

1 | WALL SECTION STORAGE GARAGE- 01 (GL.4)

20-A-351 | REF: 00-A-302 | SCALE: 1 : 20

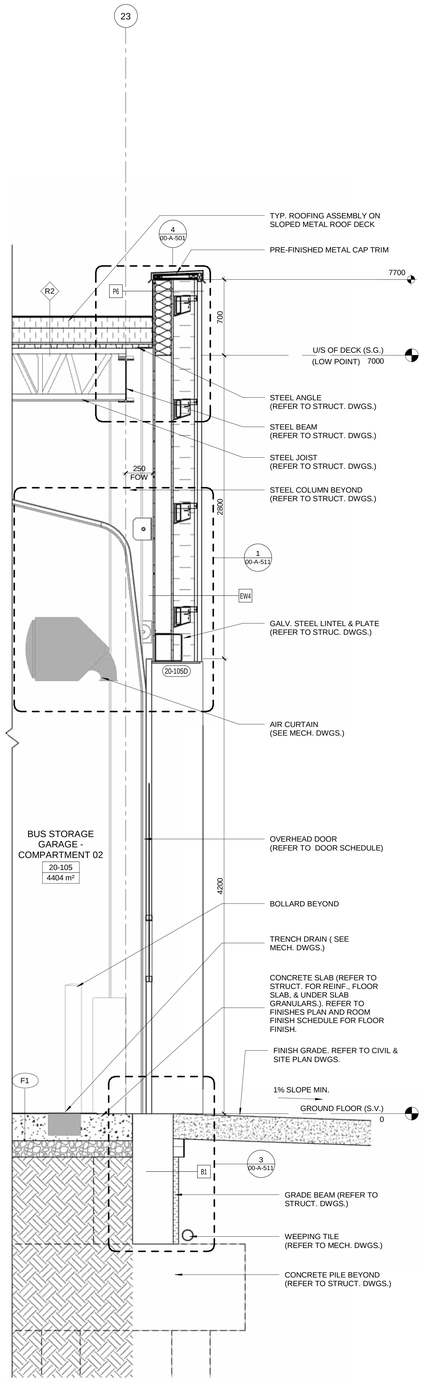

2 | WALL SECTION STORAGE GARAGE -01 (GL.23)

20-A-351 | REF: 00-A-302 | SCALE: 1 : 20

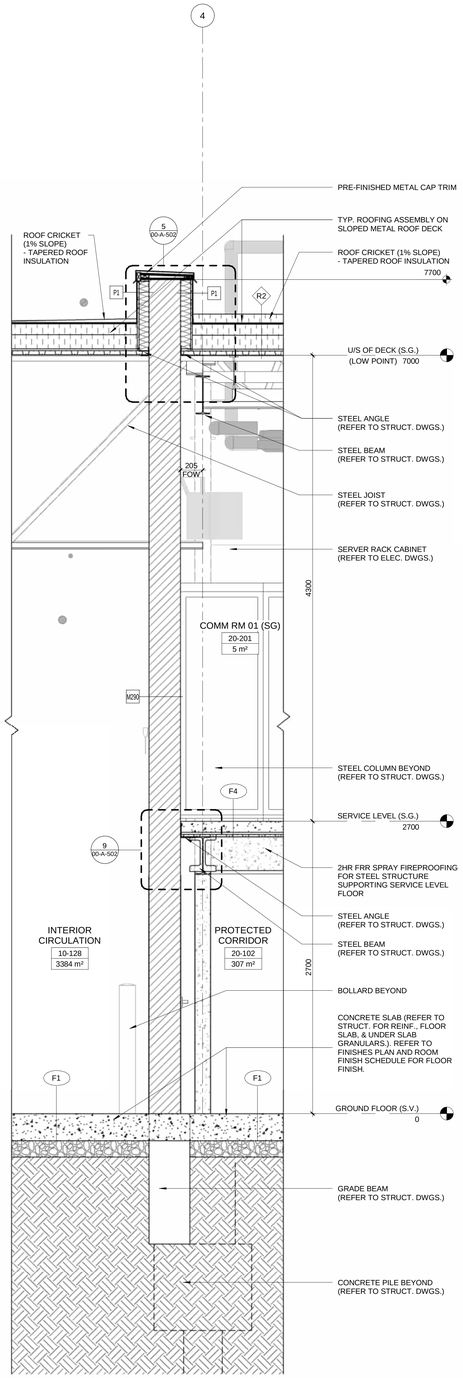

3 | WALL SECTION STORAGE GARAGE -02 (GL. 4)

20-A-351 | REF: 00-A-301 | SCALE: 1 : 20

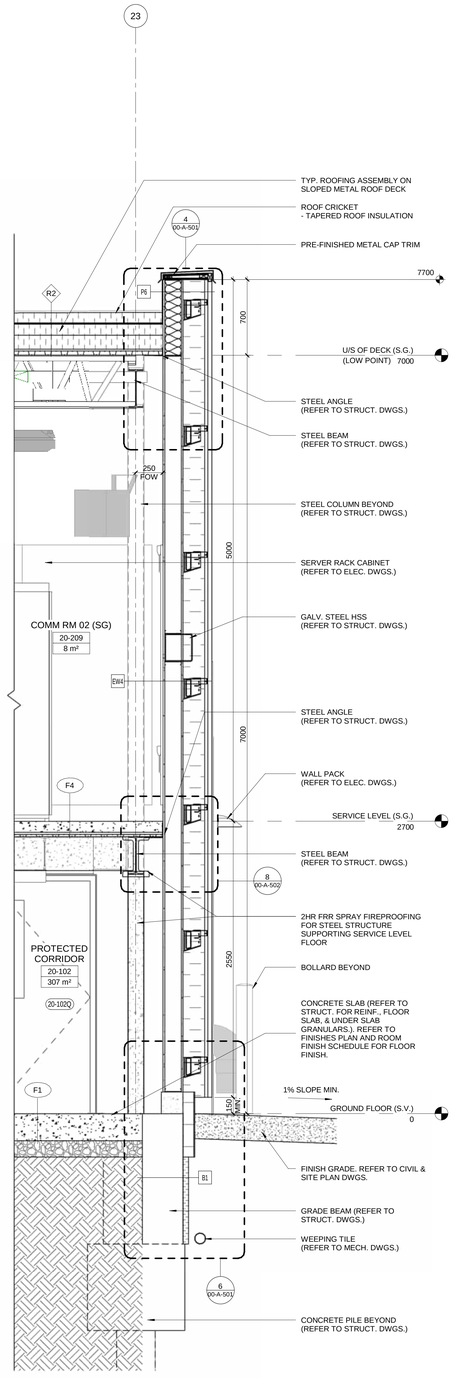

4 | WALL SECTION STORAGE GARAGE -02 (GL. 23)

20-A-351 | REF: 00-A-301 | SCALE: 1 : 20

This drawing has been prepared for the use of AECOM's client and may not be used, reproduced or relied upon by third parties, except as agreed by AECOM and its client, as required by law or for use by governmental reviewing agencies. AECOM accepts no responsibility, and denies any liability whatsoever, to any party that modifies this drawing without AECOM's express written consent. Do not scale this document. All measurements must be obtained from the stated dimensions.

AECOM

PROJECT

WINNIPEG NORTH GARAGE REPLACEMENT
100 Oak Point Hwy, Winnipeg, MB R2R 1V1

CLIENT

Winnipeg
City of Winnipeg
510 Main St.
Winnipeg, MB R3B 1B9
1.877.311.4974

Winnipeg Transit
B-414 Osborne St.
Winnipeg, MB R3L 2A1

CONSULTANT

AECOM CANADA ULC
99 Commerce Dr,
Winnipeg, MB R3P 0Y7

REGISTRATION

ISSUE/REVISION

I/R	DATE	DESCRIPTION
0	02/19/2025	ISSUED FOR TENDER
C	12/06/2024	ISSUED FOR 66% DESIGN RESUBMISSION
B	08/12/2024	ISSUED FOR 66% DESIGN

PROJECT NUMBER

60721079

SHEET TITLE

STORAGE GARAGE - WALL SECTIONS

SHEET NUMBER

20-A-351

©2018 AECOM Corporation

Project Management Initials:
Designer: Designer Checked: Checker Approved: Approver A0 33.1"x46.8"
Last Plotted: 2025-02-17 6:57:36 PM
Filename: Auotdesk Docs://BP/AAEH (CAN) /60721079-Winnipeg North Transit Garage Replacement/60721079-Winnipeg North Transit Garage_A_0D.rvt
Printed on ___% Post-Consumer Recycled Content Paper

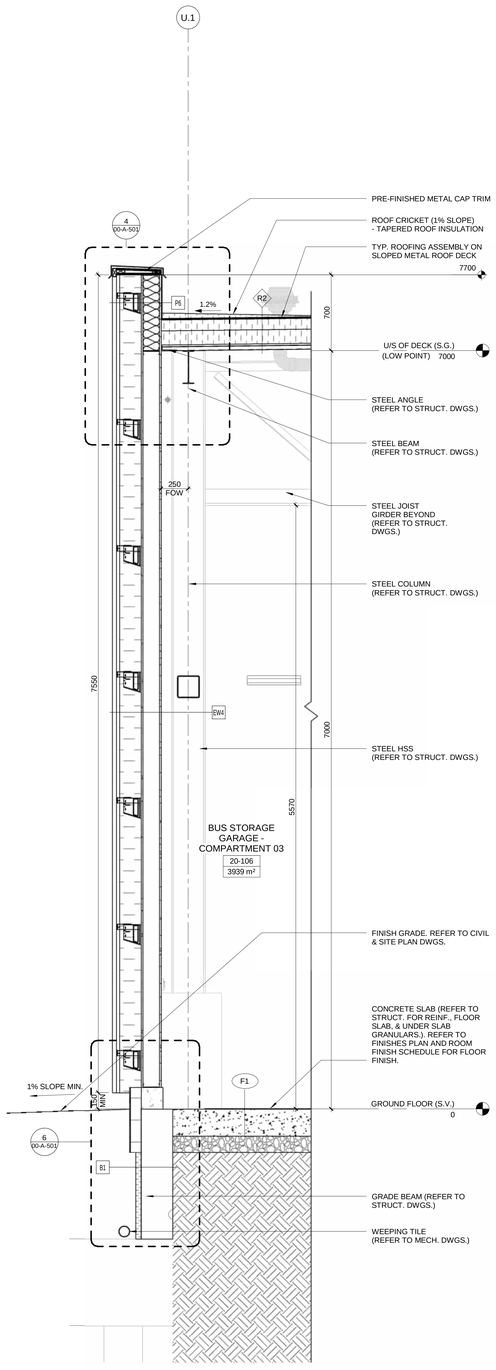

1 | WALL SECTION STORAGE GARAGE (GL.U.1)

20-A-352 | REF: 00-A-302 | SCALE: 1 : 20

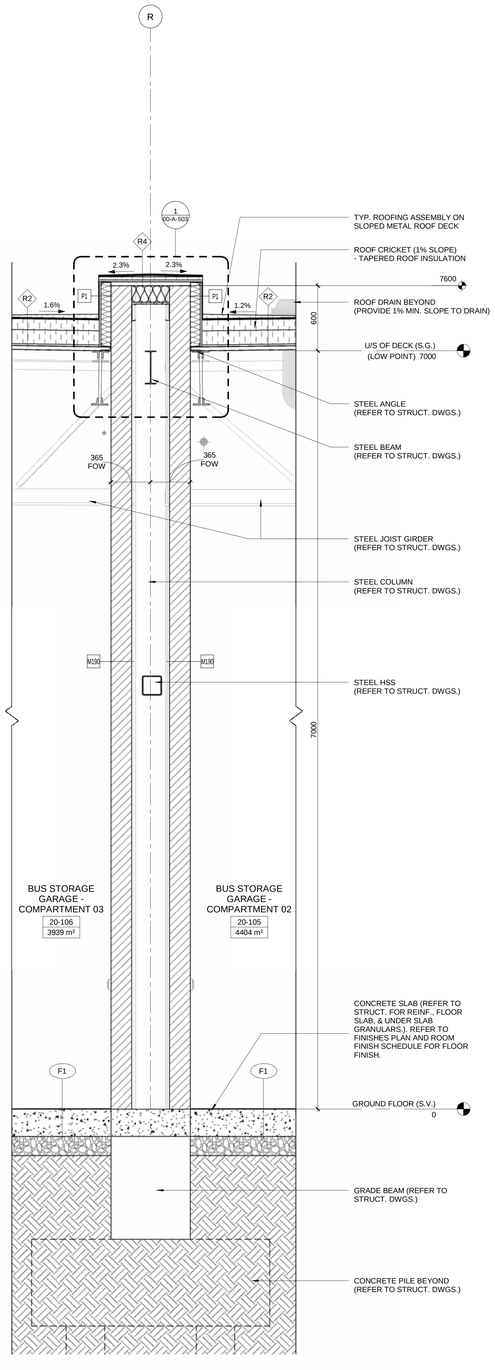

2 | WALL SECTION STORAGE GARAGE (GL.R)

20-A-352 | REF: 00-A-302 | SCALE: 1 : 20

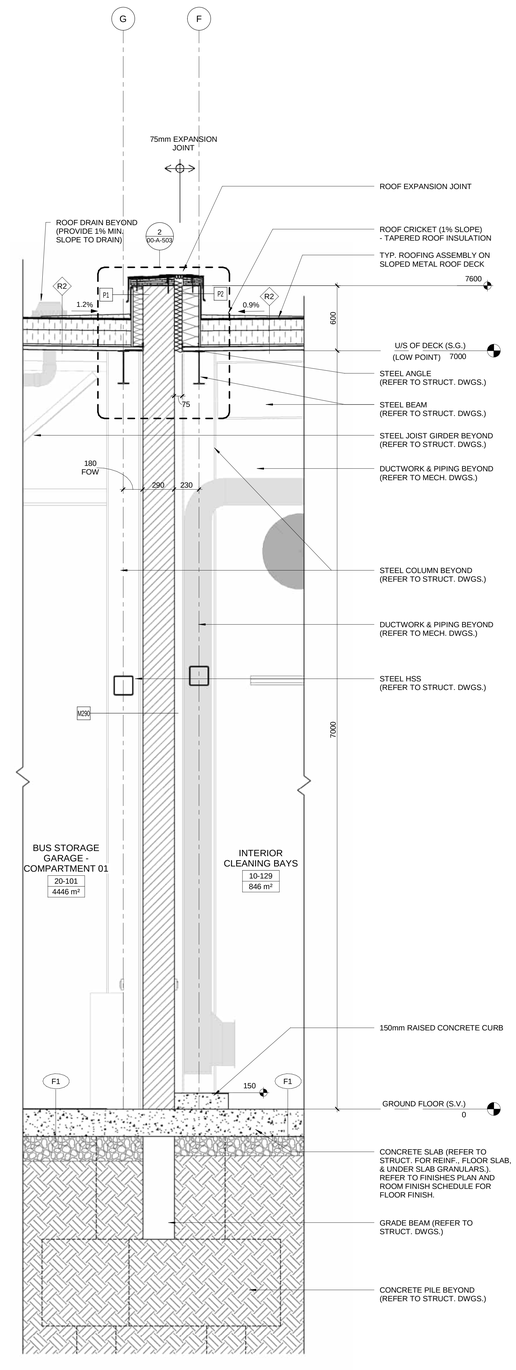

3 | WALL SECTION STORAGE GARAGE (GL. G&F)

20-A-352 | REF: 00-A-302 | SCALE: 1 : 20

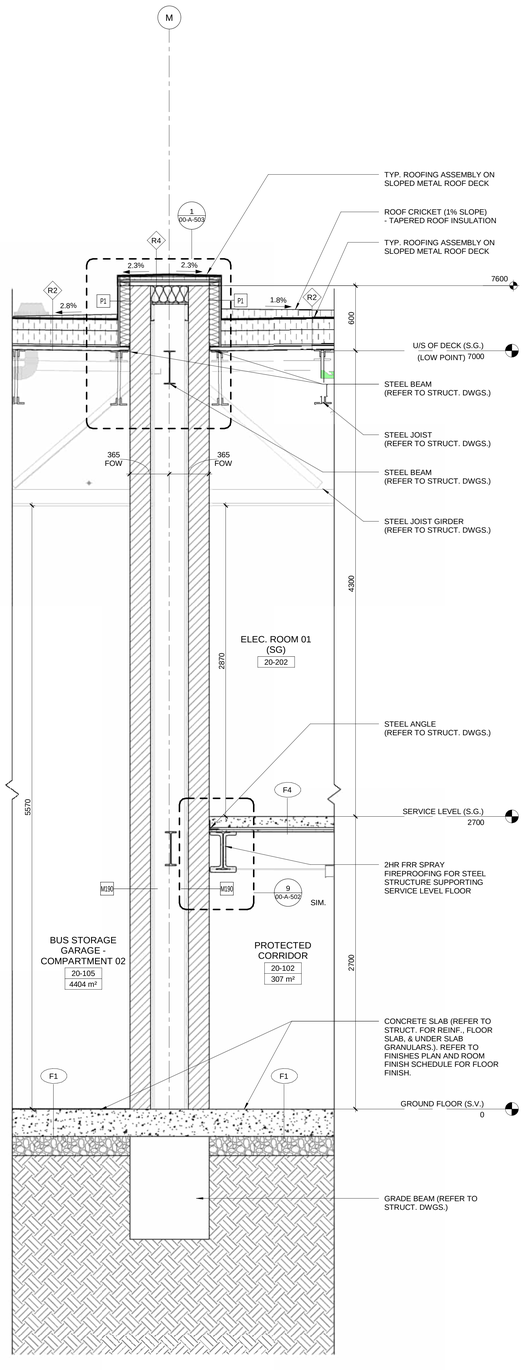

4 | WALL SECTION STORAGE GARAGE (GL.M)

20-A-352 | REF: 00-A-302 | SCALE: 1 : 20

This drawing has been prepared for the use of AECOM's client and may not be used, reproduced or relied upon by third parties, except as agreed by AECOM and its client, as required by law or by governmental reviewing agencies. AECOM accepts no responsibility, and denies any liability whatsoever, to any party that modifies this drawing without AECOM's express written consent. Do not scale this document. All measurements must be obtained from the stated dimensions.

AECOM

PROJECT

WINNIPEG NORTH GARAGE REPLACEMENT

100 Oak Point Hwy, Winnipeg, MB R2R 1V1

CLIENT

Winnipeg

City of Winnipeg
510 Main St.
Winnipeg, MB R3B 1B9
1.877.311.4974

Winnipeg Transit
B-414 Osborne St.
Winnipeg, MB R3L 2A1

CONSULTANT

AECOM CANADA ULC
99 Commerce Dr,
Winnipeg, MB R3P 0Y7

REGISTRATION

ISSUE/REVISION

I/R	DATE	DESCRIPTION
0	02/19/2025	ISSUED FOR TENDER
C	12/06/2024	ISSUED FOR 66% DESIGN RESUBMISSION

PROJECT NUMBER

60721079

SHEET TITLE

STORAGE GARAGE - WALL SECTIONS

SHEET NUMBER

20-A-352

©2018 AECOM Corporation

Project Management Initials:
Designer: Designer Checked: Checker Approved: Approver A0 33.1"x46.8"
Last Printed: 2025-02-17 8:57:28 PM
Filename: Autodesk Docs://BP-AAER (CAN) 60721079 Winnipeg North Transit Garage (Replacement)/60721079 Winnipeg Transit North Garage_A_2DO.rvt

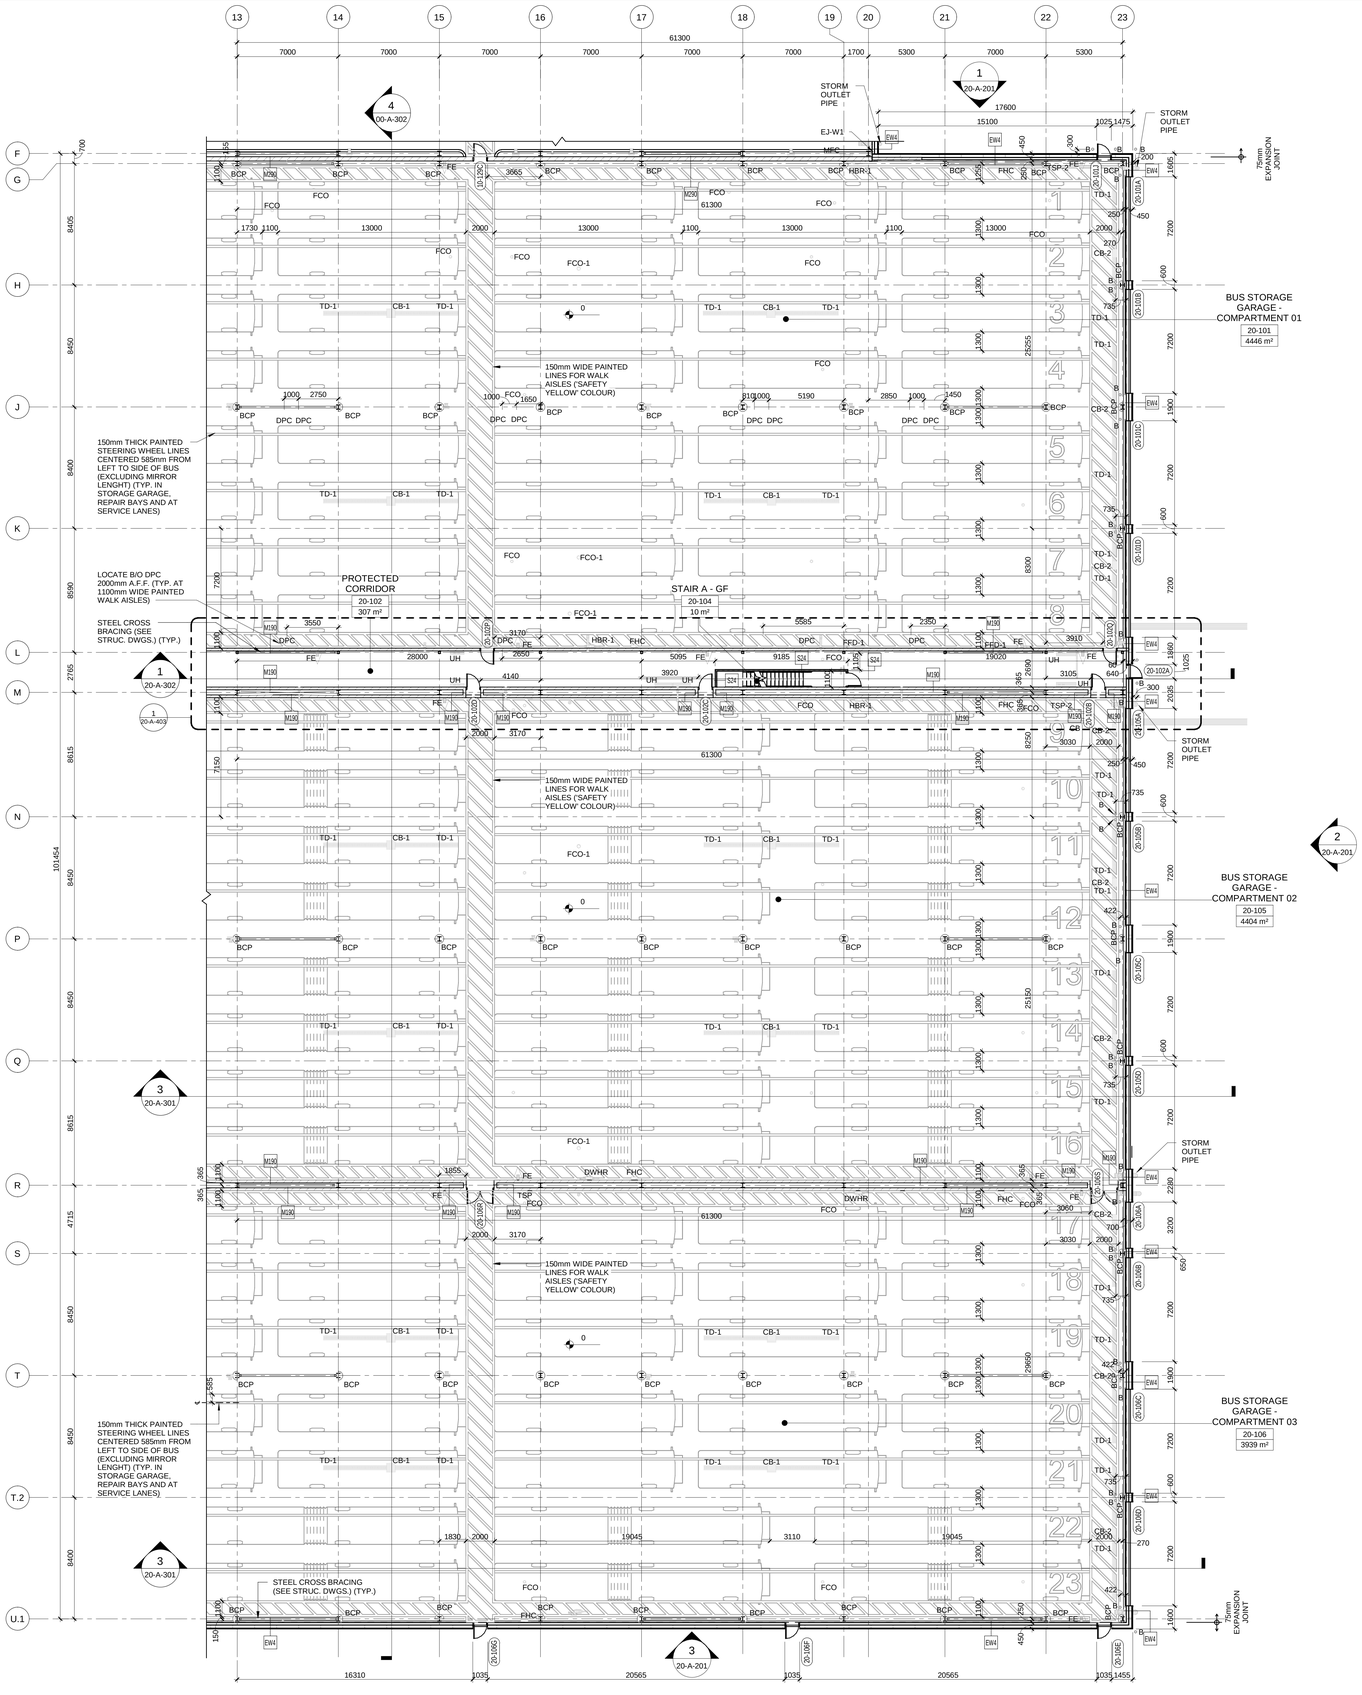

1 ENLARGED PLAN - STORAGE GARAGE - EAST SIDE

20-A-401 | REF: 20-A-101 | SCALE: 1 : 150

PROJECT NORTH

ABBREVIATIONS

B	150mm DIA. BOLLARD PAINTED 'SAFETY YELLOW' (SEE STRUC. DWGS.)
BCP	BUILDING COLUMN PROTECTOR (SEE SPECS.)
BGR	BOLLARD GUARDRAIL (SEE SPECS.)
CB-#	CATCH BASIN (SEE MECH. DWGS.)
CG	STAINLESS STEEL CORNER GUARDS
CP	CONTROL PANEL (SEE MECH. DWGS.)
DF	DRINKING FOUNTAIN (SEE MECH. DWGS.)
DPC	BUS DISPENCING CHARGE BOX (SEE ELEC. DWGS.)
EW	EYE WASH (SEE MECH. DWGS.)
ES	EMERGENCY SHOWER/EYE WASH (SEE MECH. DWGS.)
DWHR	DROP WATER HOSE REEL (SEE MECH. DWGS.)
EJ-XX	EXPANSION JOINT (REFER TO SPECS. FOR TYPES)
EQ-HR-XX	HOSE REEL (SEE PROCESS DWGS. FOR TYPES)
FE	FIRE EXTINGUISHER (SEE MECH. DWGS.)
FCO	FLOOR CLEAN OUT (SEE MECH. DWGS.)
FD-#	FLOOR DRAIN (SEE MECH. DWGS.)
FHC	FIRE HOSE CABINET (SEE MECH. DWGS.)
HB	HOSE BIB (SEE MECH. DWGS.)
HCC	HOIST CONTROL CONSOLE
HBR-#	HOSE BIB REEL (SEE MECH. DWGS.)
L	DOOR LOCK BUTTON
MH	MAN HOLE (SEE MECH. DWGS.)
MB	MOBILE WORK BENCH
MFC	MANIFOLD CABINET (SEE MECH. DWGS.)
PB	DOOR OPERATOR PUSH BUTTON
UH	UNIT HEATER (SEE MECH. DWGS.)
RS	ROLLER SHADE
TD-#	TRENCH DRAIN (SEE MECH. DWGS.)
TS	TACK STRIP
TSP	TRAP SEAL PRIMER (SEE MECH. DWGS.)
WB	WHITE BOARD

ARTICULATED BUS ELEVATION - FRONT
XCELSIOR 60FT FUEL CELL

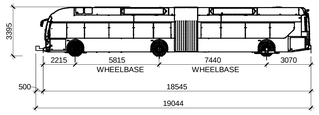

ARTICULATED BUS ELEVATION - STREETSIDE
XCELSIOR 60FT FUEL CELL

BUS ELEVATION - FRONT
XCELSIOR 40FT FUEL CELL

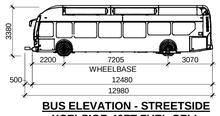

BUS ELEVATION - STREETSIDE
XCELSIOR 40FT FUEL CELL

AECOM

PROJECT
WINNIPEG NORTH GARAGE REPLACEMENT
100 Oak Point Hwy, Winnipeg, MB R2R 1V1

CLIENT
City of Winnipeg
510 Main St.
Winnipeg, MB R3B 1B9
1.877.311.4974

Winnipeg Transit
B-414 Osborne St.
Winnipeg, MB R3L 2A1

CONSULTANT
AECOM CANADA ULC
99 Commerce Dr,
Winnipeg, MB R3P 0Y7

REGISTRATION

ISSUE/REVISION

I/R	DATE	DESCRIPTION
0	02/19/2025	ISSUED FOR TENDER

PROJECT NUMBER
60721079

SHEET TITLE
STORAGE GARAGE -ENLARGED GROUND FLOOR PLAN - EAST SIDE

SHEET NUMBER
20-A-401

This drawing has been prepared for the use of AECOM's client and may not be used, reproduced or relied upon by third parties, except as agreed by AECOM and its client, as required by law or for use by governmental reviewing agencies. AECOM accepts no responsibility, and denies any liability whatsoever, to any party that modifies this drawing without AECOM's express written consent. Do not scale this document. All measurements must be obtained from the stated dimensions.
©2018 AECOM Corporation
Printed on 30 Post-Consumer Recycled Content Paper

Project Management Initials:
Designer: Designer Checked: Checker Approved: Approver A0 33.1"x46.8"

1 ENLARGED GROUND FLOOR PLAN - STORAGE GARAGE - WEST SIDE

20-A-402 | REF: 20-A-101 SCALE: 1 : 150

PROJECT NORTH

ABBREVIATIONS

B	150mm DIA. BOLLARD PAINTED 'SAFETY YELLOW' (SEE STRUC. DWGS.)
BCP	BUILDING COLUMN PROTECTOR (SEE SPECS.)
BGR	BOLLARD GUARDRAIL (SEE SPECS.)
CB-#	CATCH BASIN (SEE MECH. DWGS.)
CG	STAINLESS STEEL CORNER GUARDS
CP	CONTROL PANEL (SEE MECH. DWGS.)
DF	DRINKING FOUNTAIN (SEE MECH. DWGS.)
DPC	BUS DISPENCING CHARGE BOX (SEE ELEC. DWGS.)
EW	EYE WASH (SEE MECH. DWGS.)
ES	EMERGENCY SHOWER/EYE WASH (SEE MECH. DWGS.)
DWHR	DROP WATER HOSE REEL (SEE MECH. DWGS.)
EJ-XX	EXPANSION JOINT (REFER TO SPECS. FOR TYPES)
EQ-HR-XX	HOSE REEL (SEE PROCESS DWGS. FOR TYPES)
FE	FIRE EXTINGUISHER (SEE MECH. DWGS.)
FCO	FLOOR CLEAN OUT (SEE MECH. DWGS.)
FD-#	FLOOR DRAIN (SEE MECH. DWGS.)
FHC	FIRE HOSE CABINET (SEE MECH. DWGS.)
HB	HOSE BIB (SEE MECH. DWGS.)
HCC	HOIST CONTROL CONSOLE
HBR-#	HOSE BIB REEL (SEE MECH. DWGS.)
L	DOOR LOCK BUTTON
MH	MAN HOLE (SEE MECH. DWGS.)
MB	MOBILE WORK BENCH
MFC	MANIFOLD CABINET (SEE MECH. DWGS.)
PB	DOOR OPERATOR PUSH BUTTON
UH	UNIT HEATER (SEE MECH. DWGS.)
RS	ROLLER SHADE
TD-#	TRENCH DRAIN (SEE MECH. DWGS.)
TS	TACK STRIP
TSP	TRAP SEAL PRIMER (SEE MECH. DWGS.)
WB	WHITE BOARD

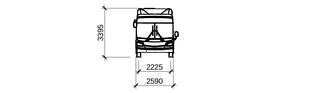

ARTICULATED BUS ELEVATION - FRONT
XCELSIOR 60FT FUEL CELL

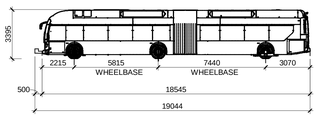

ARTICULATED BUS ELEVATION - STREETSIDE
XCELSIOR 60FT FUEL CELL

BUS ELEVATION - FRONT
XCELSIOR 40FT FUEL CELL

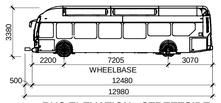

BUS ELEVATION - STREETSIDE
XCELSIOR 40FT FUEL CELL

PROJECT

WINNIPEG NORTH GARAGE REPLACEMENT
100 Oak Point Hwy, Winnipeg, MB R2R 1V1

CLIENT

City of Winnipeg
510 Main St.
Winnipeg, MB R3B 1B9
1.877.311.4974

Winnipeg Transit
B-414 Osborne St.
Winnipeg, MB R3L 2A1

CONSULTANT

AECOM CANADA ULC
99 Commerce Dr,
Winnipeg, MB R3P 0Y7

REGISTRATION

ISSUE/REVISION

I/R	DATE	DESCRIPTION
0	02/19/2025	ISSUED FOR TENDER

PROJECT NUMBER

60721079

SHEET TITLE

STORAGE GARAGE - ENLARGED GROUND FLOOR PLAN - WEST SIDE

SHEET NUMBER

20-A-402

This drawing has been prepared for the use of AECOM's client and may not be used, reproduced or cited upon by third parties, except as agreed by AECOM and its client, as required by law or for uses by governmental reviewing agencies. AECOM accepts no responsibility, and denies any liability whatsoever, to any party that modifies this drawing without AECOM's express written consent. Do not scale this document. All measurements must be obtained from the stated dimensions.

©2018 AECOM Corporation

Last Plotted: 2025-02-17 6:57:40 PM
Filename: Autodesk Docs://BF-AAECII (CAN) 60721079 Winnipeg North Transit Garage Replacement/60721079-Winnipeg Transit Garage_A_BIO.rvt

Printed on 30% Post-Consumer Recycled Content Paper

Project Management Initials:
Designer: Designer Checked: Checker Approved: Approver A0 33.1"x46.8"
Last Plotted: 2025-02-17 8:57:48 PM
Filename: Autodesk Docs://BP-AMER (CAN) 60721079 Winnipeg North Transit Garage Replacement/60721079-Winnipeg Transit North Garage-A_R20.rvt
Printed on 30% Post-Consumer Recycled Content Paper

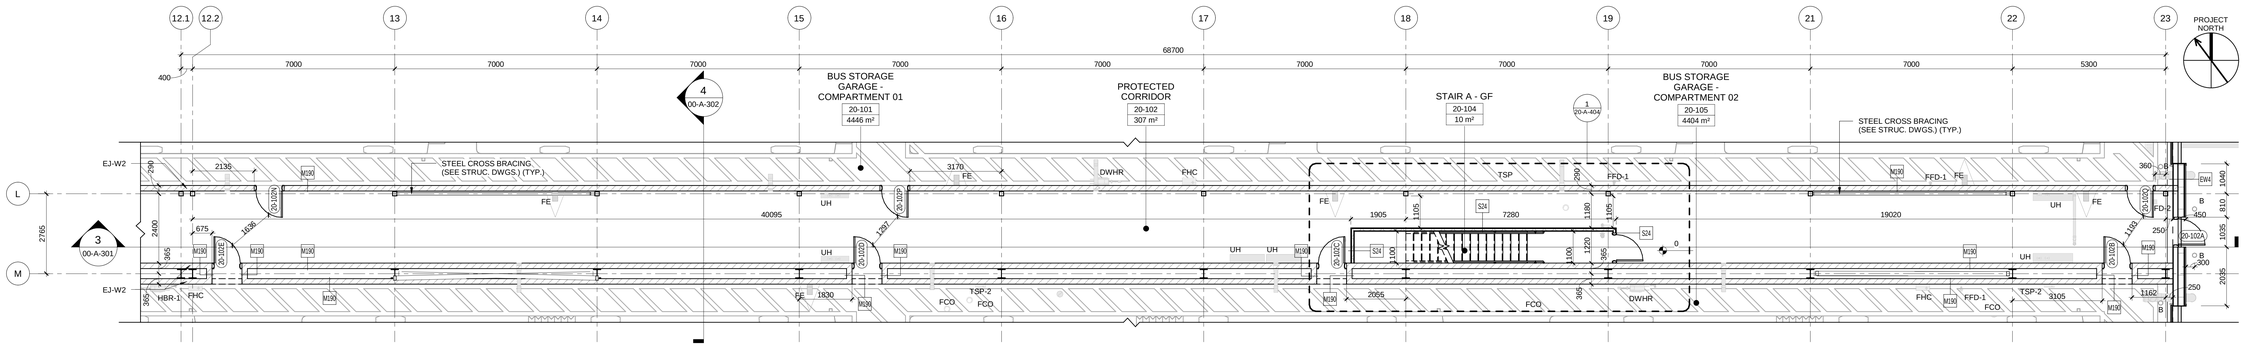

1 | ENLARGED GROUND FLOOR PLAN - STORAGE GARAGE - PROTECTED CORRIDOR - EAST SIDE

20-A-403 | REF: 20-A-101 | SCALE: 1 : 75

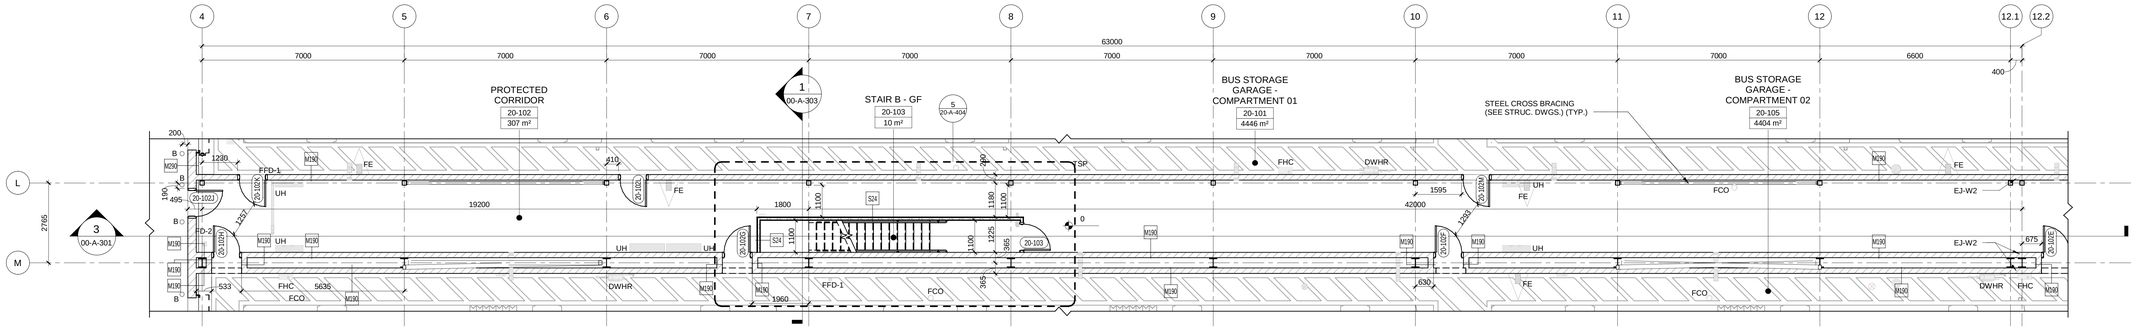

2 | ENLARGED GROUND FLOOR PLAN - STORAGE GARAGE - PROTECTED CORRIDOR - WEST SIDE

20-A-403 | REF: 20-A-101 | SCALE: 1 : 75

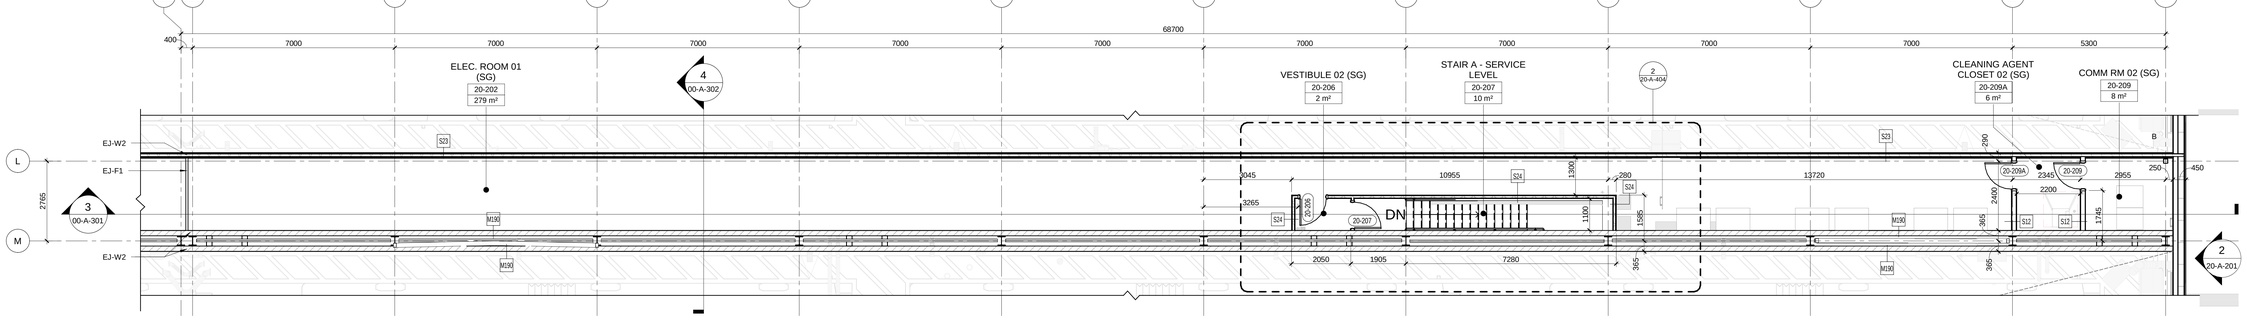

3 | ENLARGED SERVICE LEVEL PLAN - STORAGE GARAGE - EAST SIDE

20-A-403 | REF: 00-A-301 | SCALE: 1 : 225

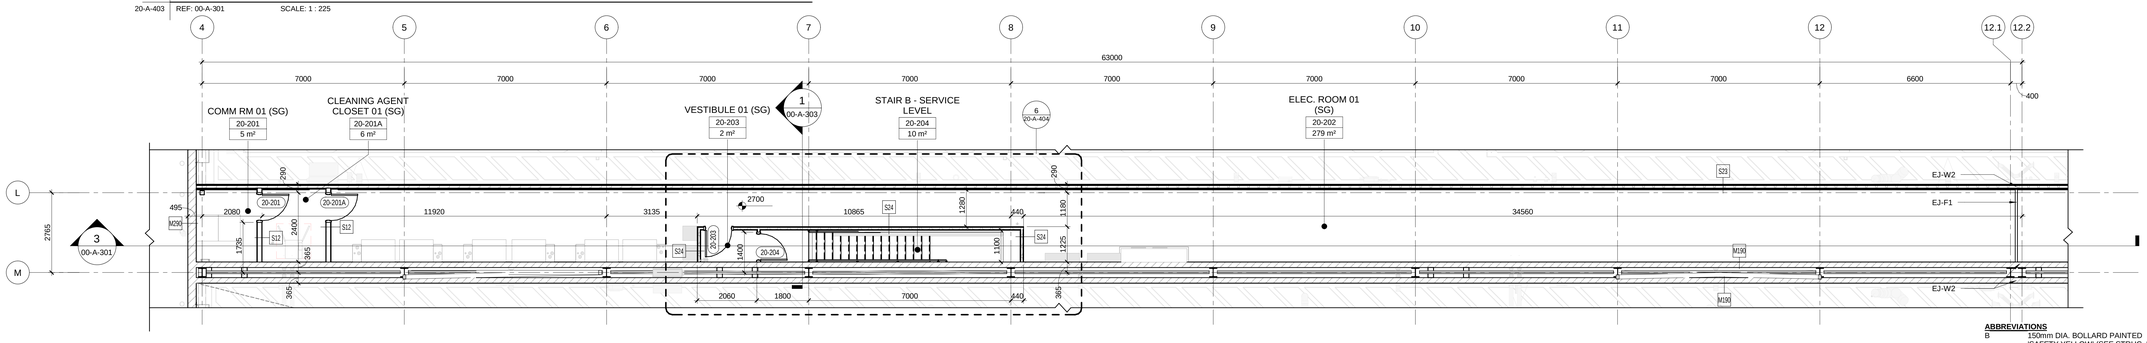

4 | ENLARGED SERVICE LEVEL PLAN - STORAGE GARAGE - WEST SIDE

20-A-403 | REF: 00-A-301 | SCALE: 1 : 225

ABBREVIATIONS

⊡	150mm DIA. BOLLARD PAINTED 'SAFETY YELLOW' (SEE STRUC. DWGS.)
BCP	BUILDING COLUMN PROTECTOR (SEE SPECS.)
BGR	BOLLARD GUARDRAIL (SEE SPECS.)
CB-#	CATCH BASIN (SEE MECH. DWGS.)
CG	STAINLESS STEEL CORNER GUARDS
CP	CONTROL PANEL (SEE MECH. DWGS.)
DF	DRINKING FOUNTAIN (SEE MECH. DWGS.)
DPC	BUS DISPENCING CHARGE BOX (SEE ELEC. DWGS.)
EW	EYE WASH (SEE MECH. DWGS.)
ES	EMERGENCY SHOWER/EYE WASH (SEE MECH. DWGS.)
DWHR	DROP WATER HOSE REEL (SEE MECH. DWGS.)
EJ-XX	EXPANSION JOINT (REFER TO SPECS. FOR TYPES)
EQ-HR-XX	HOSE REEL (SEE PROCESS DWGS. FOR TYPES)
FE	FIRE EXTINGUISHER (SEE MECH. DWGS.)
FCO	FLOOR CLEAN OUT (SEE MECH. DWGS.)
FD-#	FLOOR DRAIN (SEE MECH. DWGS.)
FHC	FIRE HOSE CABINET (SEE MECH. DWGS.)
HB	HOSE BIB (SEE MECH. DWGS.)
HCC	HOIST CONTROL CONSOLE
HBR-#	HOSE BIB REEL (SEE MECH. DWGS.)
L	DOOR LOCK BUTTON
MH	MAN HOLE (SEE MECH. DWGS.)
MB	MOBILE WORK BENCH
MFC	MANIFOLD CABINET (SEE MECH. DWGS.)
PB	DOOR OPERATOR PUSH BUTTON
UH	UNIT HEATER (SEE MECH. DWGS.)
RS	ROLLER SHADE
TD-#	TRENCH DRAIN (SEE MECH. DWGS.)
TS	TACK STRIP
TSP	TRAP SEAL PRIMER (SEE MECH. DWGS.)
WB	WHITE BOARD

This drawing has been prepared for the use of AECOM, client and may not be used, reproduced or relied upon by third parties, except as agreed by AECOM and its client, as required by law or for use by governmental reviewing agencies. AECOM accepts no responsibility, and denies any liability whatsoever, to any party that modifies this drawing without AECOM's express written consent. Do not scale this document. All measurements must be obtained from the stated dimensions.

AECOM

PROJECT

WINNIPEG NORTH GARAGE REPLACEMENT
100 Oak Point Hwy, Winnipeg, MB R2R 1V1

CLIENT

City of Winnipeg
510 Main St.
Winnipeg, MB R3B 1B9
1.877.311.4974

Winnipeg Transit
B-414 Osborne St.
Winnipeg, MB R3L 2A1

CONSULTANT

AECOM CANADA ULC
99 Commerce Dr,
Winnipeg, MB R3P 0Y7

REGISTRATION

ISSUE/REVISION

0	02/19/2025	ISSUED FOR TENDER
NR	DATE	DESCRIPTION

PROJECT NUMBER

60721079

SHEET TITLE

STORAGE GARAGE - ENLARGED PROTECTED CORRIDOR & SERVICE LEVEL PLAN

SHEET NUMBER

20-A-403

©2018 AECOM Corporation

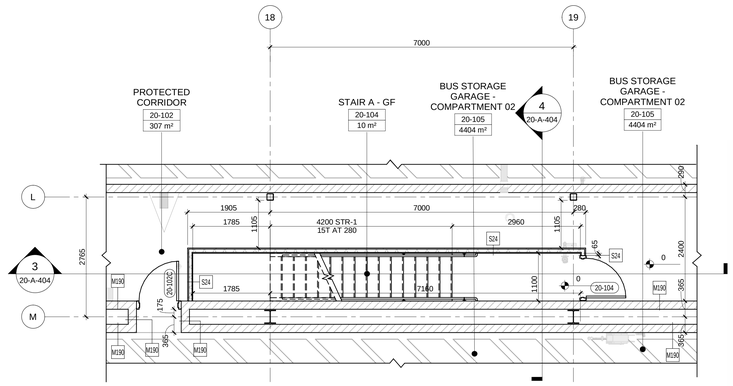

1 | ENLARGED PLAN - STORAGE GARAGE - STAIR A - GRD. FLR.

20-A-404 | REF: 20-A-403 | SCALE: 1 : 50

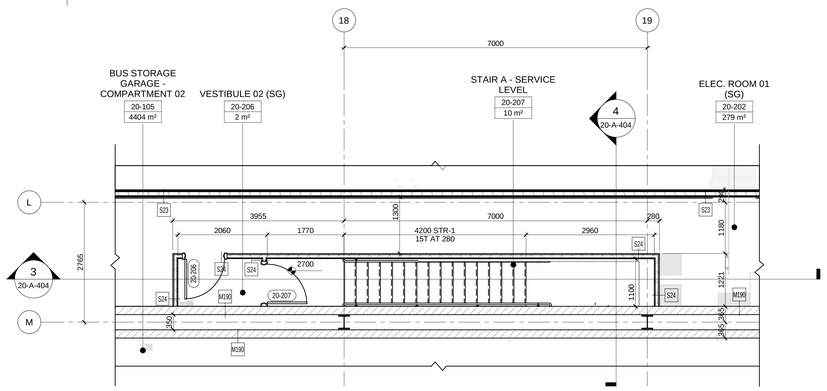

2 | ENLARGED PLAN - STORAGE GARAGE - STAIR A - 2ND. FLR.

20-A-404 | REF: 20-A-403 | SCALE: 1 : 50

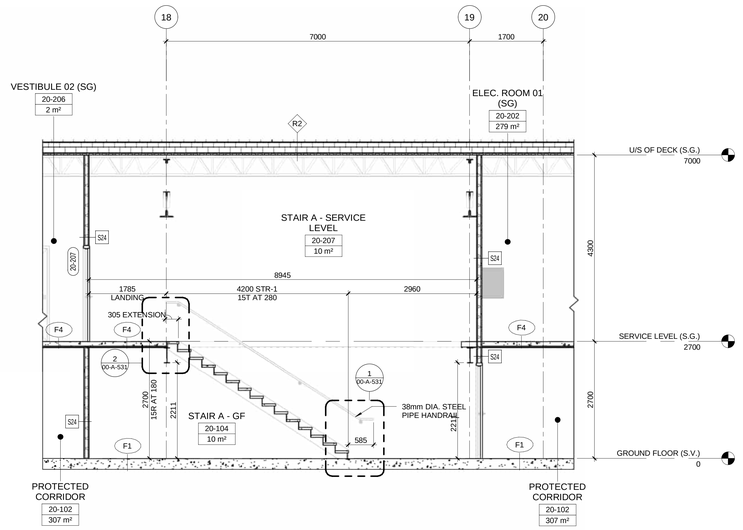

3 | E/W SECTION - STAIR A

20-A-404 | REF: 20-A-404 | SCALE: 1 : 50

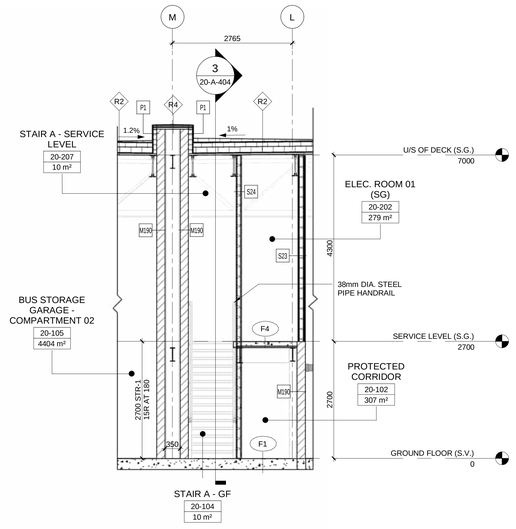

4 | N/S SECTION - STAIR A

20-A-404 | REF: 20-A-404 | SCALE: 1 : 50

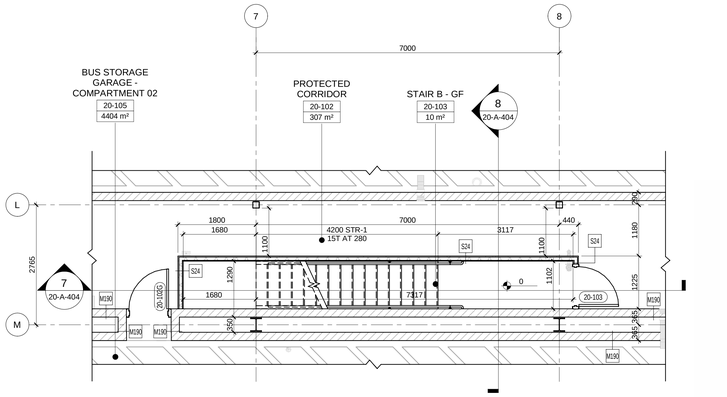

5 | ENLARGED PLAN - STORAGE GARAGE - STAIR B - GRD. FLR.

20-A-404 | REF: 20-A-403 | SCALE: 1 : 50

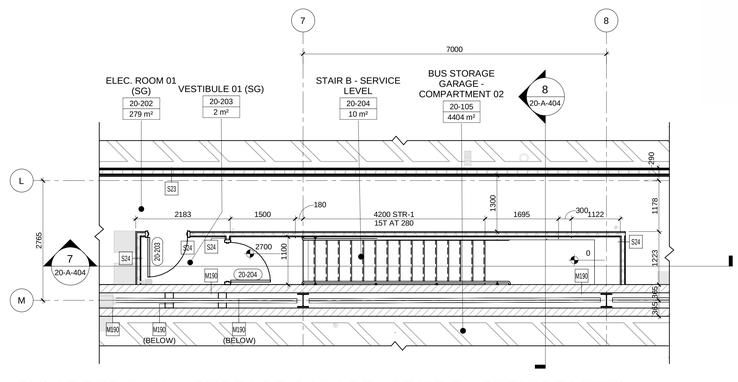

6 | ENLARGED PLAN - STORAGE GARAGE - STAIR B - SERVICE LEVEL

20-A-404 | REF: 20-A-403 | SCALE: 1 : 50

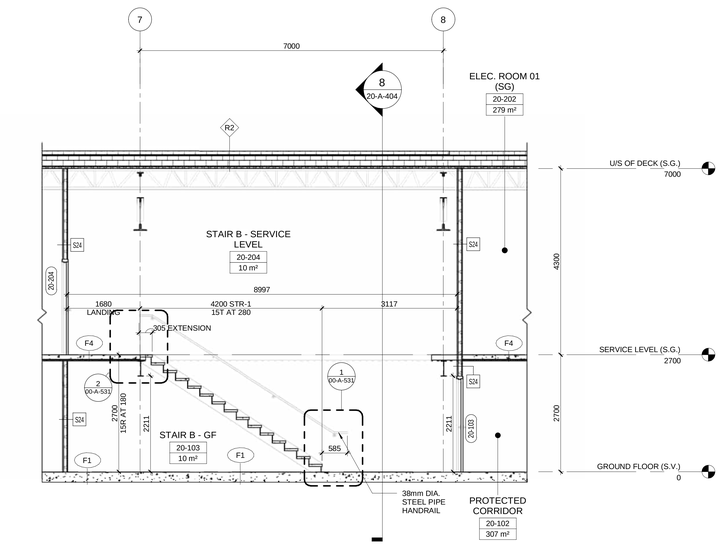

7 | E/W SECTION - STAIR B

20-A-404 | REF: 20-A-404 | SCALE: 1 : 50

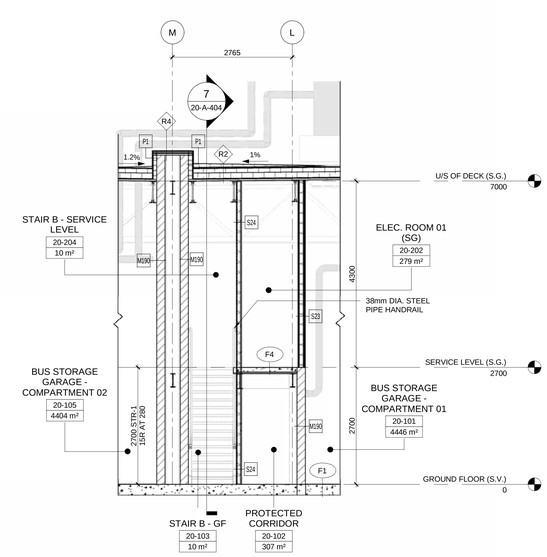

8 | N/S SECTION - STAIR B

20-A-404 | REF: 20-A-404 | SCALE: 1 : 50

This drawing has been prepared for the use of AECOM's client and may not be used, reproduced or relied upon by third parties, except as agreed by AECOM and the client, as required by law or for use by governmental reviewing agencies. AECOM accepts no responsibility, and denies any liability whatsoever, to any party that modifies this drawing without AECOM's express written consent. Do not scale this document. All measurements must be obtained from the stated dimensions.

Project Management Initials:
Designer: Designer Checked: Checker Approved: Approver A0 33.1"x46.8"
Last Plotted: 2025-02-17 5:58:09 PM
Filename: Autodesk Docs://BP-AMER (CAN) 60721079-Winnipeg North Transit Garage Replacement/60721079-Winnipeg Transit North Garage-A_DD.rvt
Printed on ___% Post-Consumer Recycled Content Paper

AECOM

PROJECT

WINNIPEG NORTH GARAGE REPLACEMENT
100 Oak Point Hwy, Winnipeg, MB R2R 1V1

CLIENT

Winnipeg
City of Winnipeg
510 Main St.
Winnipeg, MB R3B 1B9
1.877.311.4974

Winnipeg Transit
B-414 Osborne St.
Winnipeg, MB R3L 2A1

CONSULTANT

AECOM CANADA ULC
99 Commerce Dr,
Winnipeg, MB R3P 0Y7

REGISTRATION

ISSUE/REVISION

I/R	DATE	DESCRIPTION
0	02/19/2025	ISSUED FOR TENDER

PROJECT NUMBER

60721079

SHEET TITLE

STORAGE GARAGE - ENLARGED STAIR PLANS & SECTIONS - STAIR A & B

SHEET NUMBER

20-A-404

©2018 AECOM Corporation

Project Management Initials:
Designer: Designer Checked: Checker Approved: Approver A0 33.1"x46.8"

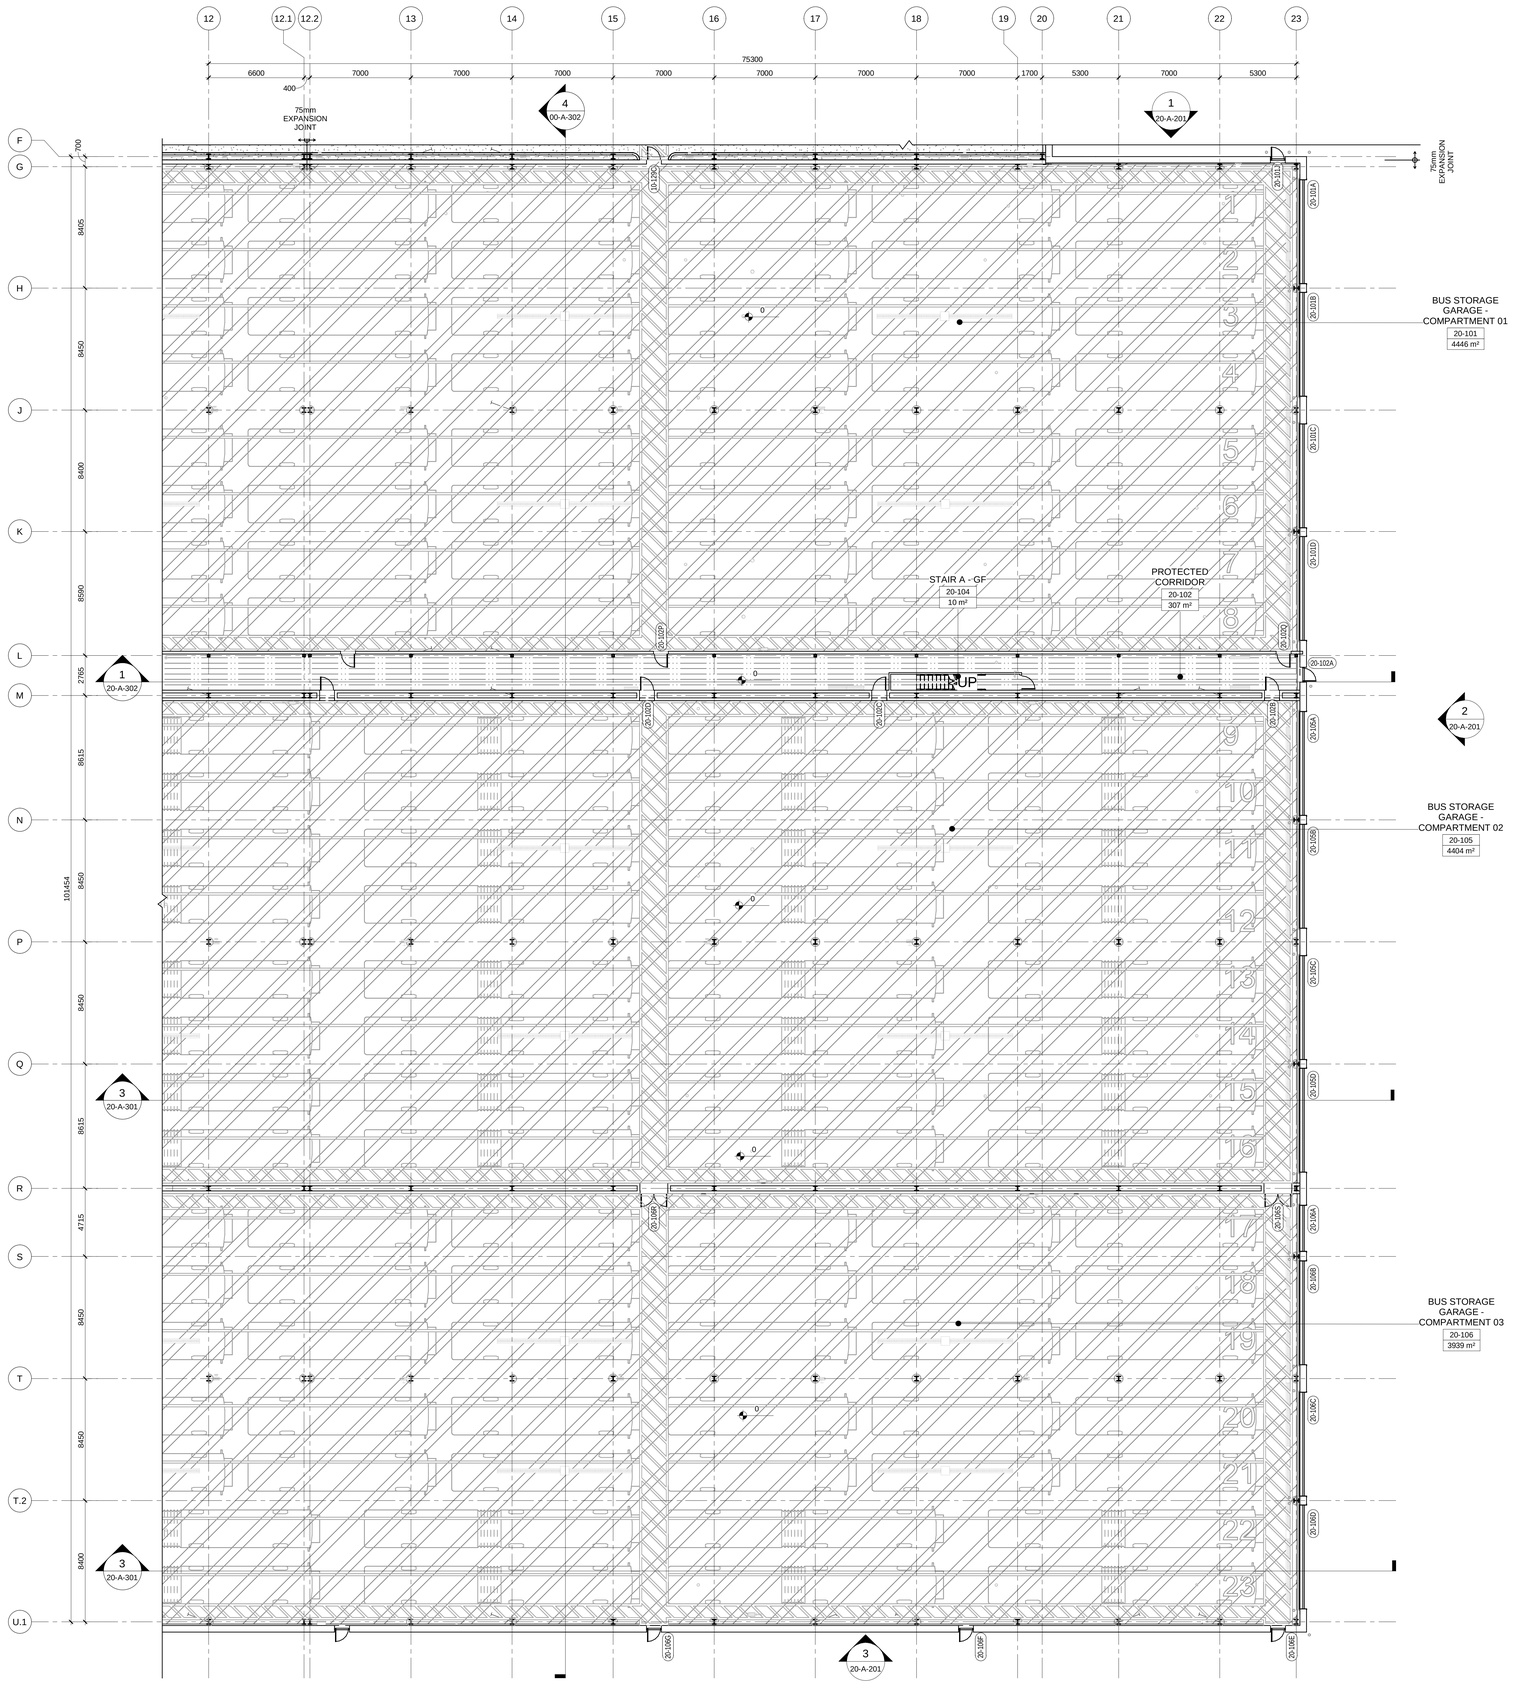

2 ENLARGED PLAN - STORAGE GARAGE - EAST SIDE - FINISHES

20-A-410 SCALE: 1 : 150

PROJECT NORTH

ROOM FINSH SCHEDULE - STORAGE GARAGE - GROUND FLOOR

	LOCATION	FLOOR		WALLS				
				NORTH		SOUTH	EAST	WEST
ROOM#	ROOM NAME	FINISH	BASE	MATERIAL	FINISH	FINISH	FINISH	FINISH
20-101	BUS STORAGE GARAGE - COMPARTMENT 01	SEALED/ CLASS C, BROOM FINISH	N/A	CMU BLK & GWB	PT1	PT1	PT1	PT1
20-102	PROTECTED CORRIDOR	SEALED/ CLASS B, TROWEL FINISH	N/A	CMU BLK	PT1	PT1	PT1	PT1
20-103	STAIR B - GF	SEALED/ CLASS B, TROWEL FINISH	N/A	GWB	PT1	PT1	PT1	PT1
20-104	STAIR A - GF	SEALED/ CLASS B, TROWEL FINISH	N/A	GWB	PT1	PT1	PT1	PT1
20-105	BUS STORAGE GARAGE - COMPARTMENT 02	SEALED/ CLASS C, BROOM FINISH	N/A	CMU BLK	PT1	PT1	PT1	PT1
20-106	BUS STORAGE GARAGE - COMPARTMENT 03	SEALED/ CLASS C, BROOM FINISH	N/A	CMU BLK	PT1	PT1	PT1	PT1
20-201	COMM RM 01 (SG)	VSDT	RVB1	GWB	PT1	PT1	PT1	PT1
20-201A	CLEANING AGENT CLOSET 01 (SG)	SEALED/ CLASS B, TROWEL FINISH	N/A	GWB	PT1	PT1	PT1	PT1
20-202	ELEC. ROOM 01 (SG)	SEALED/ CLASS B, TROWEL FINISH	N/A	GWB	PT1	PT1	PT1	PT1
20-203	VESTIBULE 01 (SG)	SEALED/ CLASS B, TROWEL FINISH	N/A	GWB	PT1	PT1	PT1	PT1
20-204	STAIR B - SERVICE LEVEL	SEALED/ CLASS B, TROWEL FINISH	N/A	GWB	PT1	PT1	PT1	PT1
20-206	VESTIBULE 02 (SG)	SEALED/ CLASS B, TROWEL FINISH	N/A	GWB	PT1	PT1	PT1	PT1
20-207	STAIR A - SERVICE LEVEL	SEALED/ CLASS B, TROWEL FINISH	N/A	GWB	PT1	PT1	PT1	PT1
20-209	COMM RM 02 (SG)	VSDT	RVB1	GWB	PT1	PT1	PT1	PT1
20-209A	CLEANING AGENT CLOSET 02 (SG)	SEALED/ CLASS B, TROWEL FINISH	N/A	GWB	PT1	PT1	PT1	PT1

LEGEND:

- CLASS B, TROWEL FINISH, EPXY
- SEALED/ CLASS B, TROWEL FINISH
- SEALED/ CLASS C, BROOM FINISH
- STEEL COLUMN/FRAMING WITH EPOXY FINISH
- 150mm WIDE PAINTED LINES FOR WALK AISLES (SAFETY YELLOW COLOUR)

AECOM

PROJECT
WINNIPEG NORTH GARAGE REPLACEMENT
100 Oak Point Hwy, Winnipeg, MB R2R 1V1

CLIENT

City of Winnipeg
510 Main St.
Winnipeg, MB R3B 1B9
1.877.311.4974

Winnipeg Transit
B-414 Osborne St.
Winnipeg, MB R3L 2A1

CONSULTANT

AECOM CANADA ULC
99 Commerce Dr,
Winnipeg, MB R3P 0Y7

REGISTRATION

ISSUE/REVISION

I/R	DATE	DESCRIPTION
0	02/19/2025	ISSUED FOR TENDER

PROJECT NUMBER
60721079

SHEET TITLE
STORAGE GARAGE -ENLARGED GROUND FLOOR PLAN - EAST SIDE - FINISHES

SHEET NUMBER
20-A-410

This drawing has been prepared for the sole of AECOM's client and may not be used, reproduced or relied upon by third parties, except as agreed by AECOM and its clients, as required by law or for uses by governmental reviewing agencies. AECOM accepts no responsibility, and denies any liability whatsoever, to any party that modifies this drawing without AECOM's express written consent. Do not scale this document. All measurements must be obtained from the stated dimensions.
©2018 AECOM Corporation

Last Plotted: 2025-02-17 6:05:03 PM
Filename: Autodesk Docs://IBF-AAECI (CAN) 60721079-Winnipeg North Transit Garage Replacement/60721079-Winnipeg Transit North Garage-A_DO.rvt
Printed on 30% Post-Consumer Recycled Content Paper

Project Management Initials:
Designer: Designer Checked: Checker Approved: Approver A0 33.1"x48.8"
Last Plotted: 2025-02-11 6:59:12 PM
Filename: Autodesk Docs://RP-AAIER (CAN) 60721079-Winnipeg North Transit Garage Replacement/60721079-Winnipeg Transit North Garage-A_D0.rvt
Printed on ___% Post-Consumer Recycled Content Paper

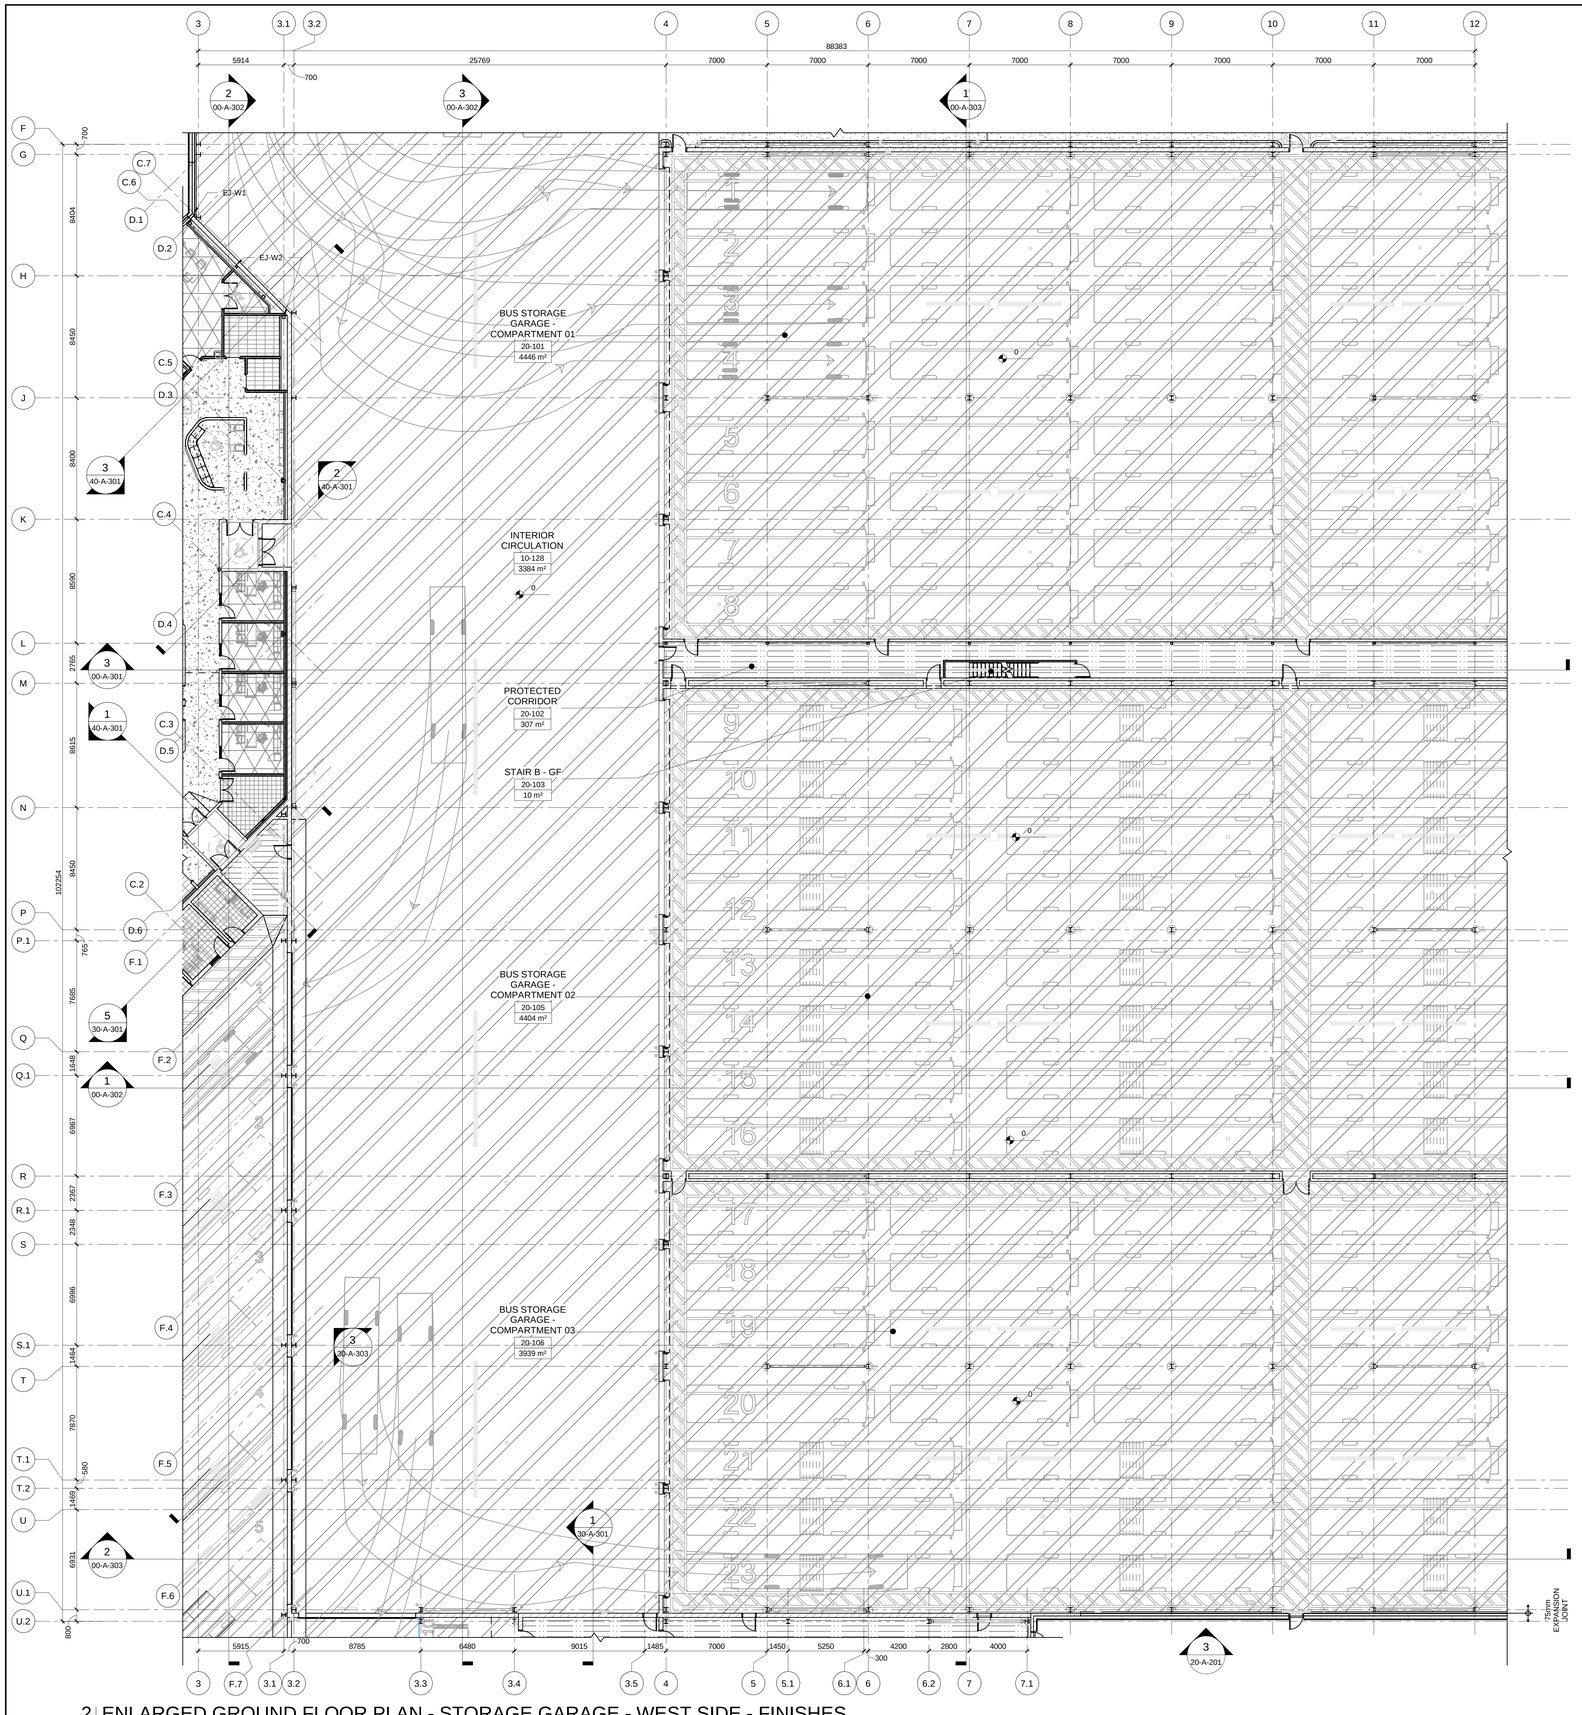

2 ENLARGED GROUND FLOOR PLAN - STORAGE GARAGE - WEST SIDE - FINISHES

20-A-411 SCALE: 1 : 150

PROJECT NORTH

ROOM FINSH SCHEDULE - STORAGE GARAGE - GROUND FLOOR

	LOCATION	FLOOR		WALLS				
				NORTH		SOUTH	EAST	WEST
ROOM#	ROOM NAME	FINISH	BASE	MATERIAL	FINISH	FINISH	FINISH	FINISH
20-101	BUS STORAGE GARAGE - COMPARTMENT 01	SEALED/ CLASS C, BROOM FINISH	N/A	CMU BLK & GWB	PT1	PT1	PT1	PT1
20-102	PROTECTED CORRIDOR	SEALED/ CLASS B, TROWEL FINISH	N/A	CMU BLK	PT1	PT1	PT1	PT1
20-103	STAIR B - GF	SEALED/ CLASS B, TROWEL FINISH	N/A	GWB	PT1	PT1	PT1	PT1
20-104	STAIR A - GF	SEALED/ CLASS B, TROWEL FINISH	N/A	GWB	PT1	PT1	PT1	PT1
20-105	BUS STORAGE GARAGE - COMPARTMENT 02	SEALED/ CLASS C, BROOM FINISH	N/A	CMU BLK	PT1	PT1	PT1	PT1
20-106	BUS STORAGE GARAGE - COMPARTMENT 03	SEALED/ CLASS C, BROOM FINISH	N/A	CMU BLK	PT1	PT1	PT1	PT1
20-201	COMM RM 01 (SG)	VSDT	RVB1	GWB	PT1	PT1	PT1	PT1
20-201A	CLEANING AGENT CLOSET 01 (SG)	SEALED/ CLASS B, TROWEL FINISH	N/A	GWB	PT1	PT1	PT1	PT1
20-202	ELEC. ROOM 01 (SG)	SEALED/ CLASS B, TROWEL FINISH	N/A	GWB	PT1	PT1	PT1	PT1
20-203	VESTIBULE 01 (SG)	SEALED/ CLASS B, TROWEL FINISH	N/A	GWB	PT1	PT1	PT1	PT1
20-204	STAIR B - SERVICE LEVEL	SEALED/ CLASS B, TROWEL FINISH	N/A	GWB	PT1	PT1	PT1	PT1
20-206	VESTIBULE 02 (SG)	SEALED/ CLASS B, TROWEL FINISH	N/A	GWB	PT1	PT1	PT1	PT1
20-207	STAIR A - SERVICE LEVEL	SEALED/ CLASS B, TROWEL FINISH	N/A	GWB	PT1	PT1	PT1	PT1
20-209	COMM RM 02 (SG)	VSDT	RVB1	GWB	PT1	PT1	PT1	PT1
20-209A	CLEANING AGENT CLOSET 02 (SG)	SEALED/ CLASS B, TROWEL FINISH	N/A	GWB	PT1	PT1	PT1	PT1

LEGEND:

- CLASS B, TROWEL FINISH, EPXY
- CPT1
- CPT2
- PCT1
- POLISH/SEALED
- RBT
- SEALED/ CLASS B, TROWEL FINISH
- SEALED/ CLASS C, BROOM FINISH
- STEEL COLUMN/FRAMING WITH EPOXY FINISH
- 150mm WIDE PAINTED LINES FOR WALK AISLES ('SAFETY YELLOW' COLOUR)

AECOM

PROJECT

WINNIPEG NORTH GARAGE REPLACEMENT
100 Oak Point Hwy, Winnipeg, MB R2R 1V1

CLIENT

Winnipeg
City of Winnipeg
510 Main St.
Winnipeg, MB R3B 1B9
1.877.311.4974

Winnipeg Transit
B-414 Osborne St.
Winnipeg, MB R3L 2A1

CONSULTANT

AECOM CANADA ULC
99 Commerce Dr,
Winnipeg, MB R3P 0Y7

REGISTRATION

ISSUE/REVISION

I/R	DATE	DESCRIPTION
0	02/19/2025	ISSUED FOR TENDER

PROJECT NUMBER

60721079

SHEET TITLE

STORAGE GARAGE - ENLARGED GROUND FLOOR PLAN - WEST SIDE - FINISHES

SHEET NUMBER

20-A-411

This drawing has been prepared for the use of AECOM's client and may not be used, reproduced or relied upon by third parties, except as agreed by AECOM and its clients, as required by law or for use by governmental reviewing agencies. AECOM accepts no responsibility, and denies any liability whatsoever, to any party that modifies this drawing without AECOM's express written consent. Do not scale this document. All measurements must be obtained from the stated dimensions.

©2018 AECOM Corporation

Designer: Designer Checked: Checker Approved: Approver A0 33.1"x46.8"
Project Management Initials:

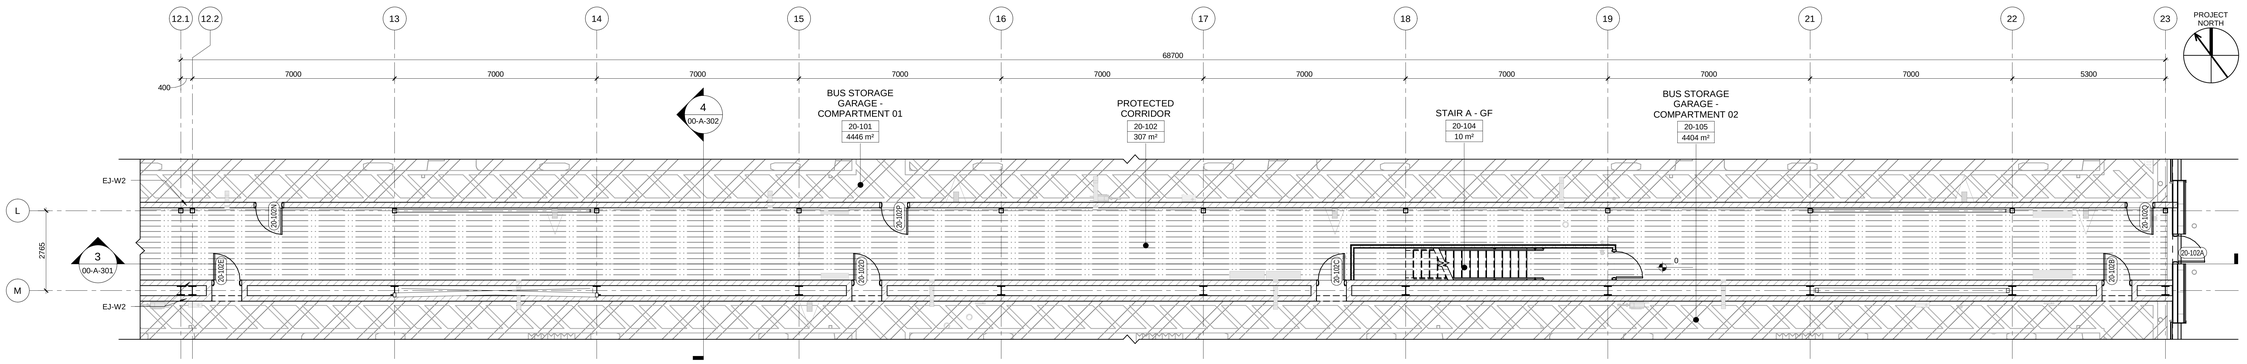

1 | ENLARGED GRD. FLR. PLAN - STORAGE GARAGE - PROTECTED CORRIDOR - EAST SIDE - FINISHES

20-A-413 SCALE: 1 : 75

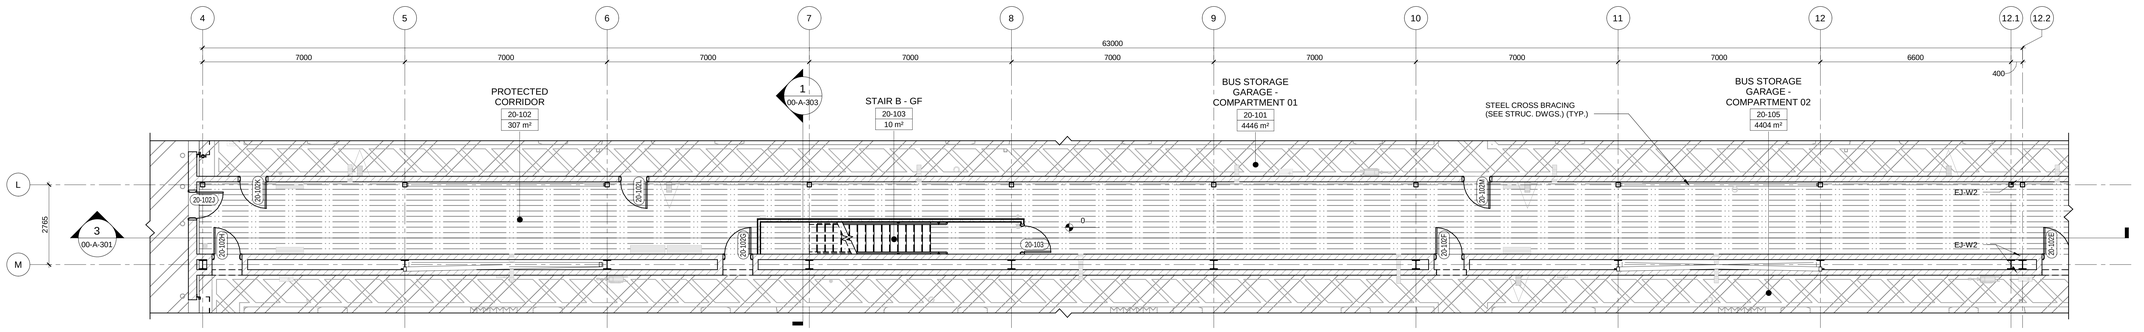

2 | ENLARGED GRD. FLR. PLAN - STORAGE GARAGE - PROTECTED CORRIDOR - WEST SIDE - FINISHES

20-A-413 SCALE: 1 : 75

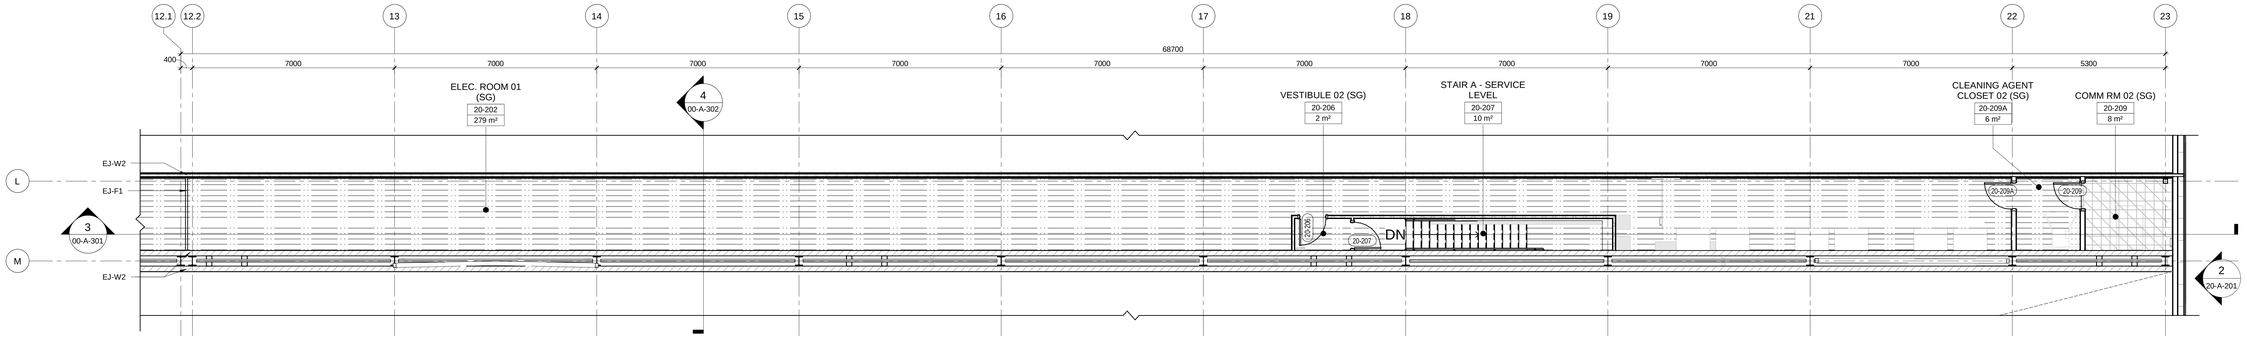

3 | ENLARGED SERVICE LEVEL PLAN - STORAGE GARAGE - EAST SIDE - FINISHES

20-A-413 REF: 00-A-301 SCALE: 1 : 225

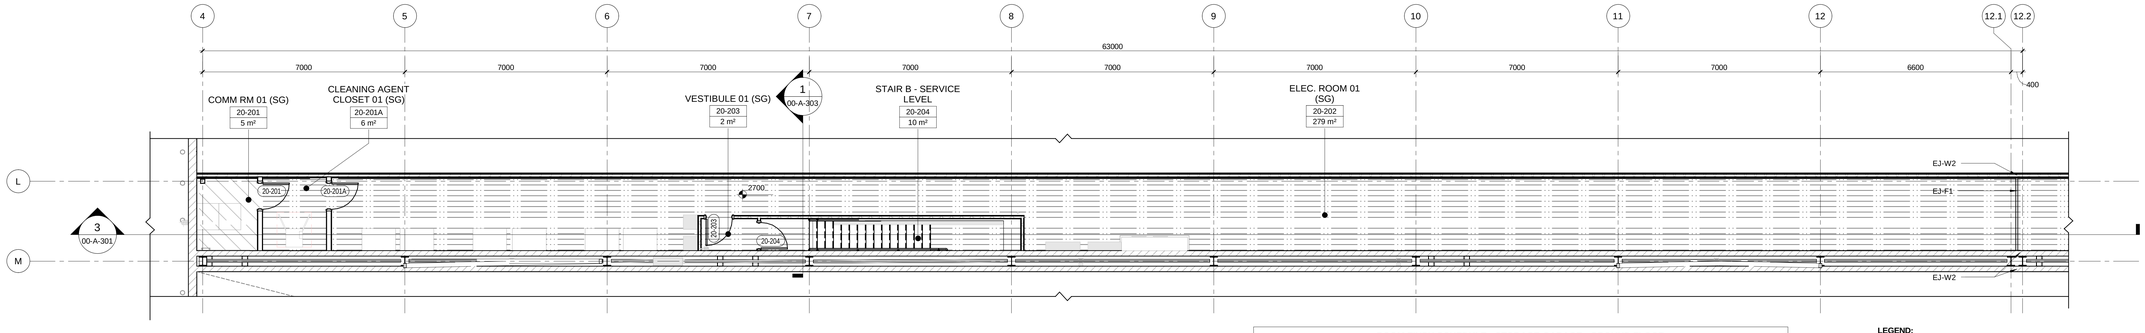

4 | ENLARGED SERVICE LEVEL PLAN - STORAGE GARAGE - WEST SIDE - FINISHES

20-A-413 REF: 00-A-301 SCALE: 1 : 225

ROOM FINSH SCHEDULE - STORAGE GARAGE - GROUND FLOOR

	LOCATION	FLOOR		WALLS				
				NORTH		SOUTH	EAST	WEST
ROOM#	ROOM NAME	FINISH	BASE	MATERIAL	FINISH	FINISH	FINISH	FINISH
20-101	BUS STORAGE GARAGE - COMPARTMENT 01	SEALED/ CLASS C, BROOM FINISH	N/A	CMU BLK & GWB	PT1	PT1	PT1	PT1
20-102	PROTECTED CORRIDOR	SEALED/ CLASS B, TROWEL FINISH	N/A	CMU BLK	PT1	PT1	PT1	PT1
20-103	STAIR B - GF	SEALED/ CLASS B, TROWEL FINISH	N/A	GWB	PT1	PT1	PT1	PT1
20-104	STAIR A - GF	SEALED/ CLASS B, TROWEL FINISH	N/A	GWB	PT1	PT1	PT1	PT1
20-105	BUS STORAGE GARAGE - COMPARTMENT 02	SEALED/ CLASS C, BROOM FINISH	N/A	CMU BLK	PT1	PT1	PT1	PT1
20-106	BUS STORAGE GARAGE - COMPARTMENT 03	SEALED/ CLASS C, BROOM FINISH	N/A	CMU BLK	PT1	PT1	PT1	PT1
20-201	COMM RM 01 (SG)	VSDT	RVB1	GWB	PT1	PT1	PT1	PT1
20-201A	CLEANING AGENT CLOSET 01 (SG)	SEALED/ CLASS B, TROWEL FINISH	N/A	GWB	PT1	PT1	PT1	PT1
20-202	ELEC. ROOM 01 (SG)	SEALED/ CLASS B, TROWEL FINISH	N/A	GWB	PT1	PT1	PT1	PT1
20-203	VESTIBULE 01 (SG)	SEALED/ CLASS B, TROWEL FINISH	N/A	GWB	PT1	PT1	PT1	PT1
20-204	STAIR B - SERVICE LEVEL	SEALED/ CLASS B, TROWEL FINISH	N/A	GWB	PT1	PT1	PT1	PT1
20-206	VESTIBULE 02 (SG)	SEALED/ CLASS B, TROWEL FINISH	N/A	GWB	PT1	PT1	PT1	PT1
20-207	STAIR A - SERVICE LEVEL	SEALED/ CLASS B, TROWEL FINISH	N/A	GWB	PT1	PT1	PT1	PT1
20-209	COMM RM 02 (SG)	VSDT	RVB1	GWB	PT1	PT1	PT1	PT1
20-209A	CLEANING AGENT CLOSET 02 (SG)	SEALED/ CLASS B, TROWEL FINISH	N/A	GWB	PT1	PT1	PT1	PT1

LEGEND:

- SEALED/ CLASS B, TROWEL FINISH
- VSDT
- STEEL COLUMN/FRAMING WITH EPOXY FINISH
- 150mm WIDE PAINTED LINES FOR WALK AISLES ('SAFETY YELLOW' COLOUR)

AECOM

PROJECT

WINNIPEG NORTH GARAGE REPLACEMENT
100 Oak Point Hwy, Winnipeg, MB R2R 1V1

CLIENT

Winnipeg
City of Winnipeg
510 Main St.
Winnipeg, MB R3B 1B9
1.877.311.4974

Winnipeg Transit
B-414 Osborne St.
Winnipeg, MB R3L 2A1

CONSULTANT

AECOM CANADA ULC
99 Commerce Dr,
Winnipeg, MB R3P 0Y7

REGISTRATION

ISSUE/REVISION

0	02/19/2025	ISSUED FOR TENDER
I/R	DATE	DESCRIPTION

PROJECT NUMBER

60721079

SHEET TITLE

STORAGE GARAGE -ENLARGED SERVICE LEVEL PLAN - FINISHES

SHEET NUMBER

20-A-413

This drawing has been prepared for the use of AECOM's client and may not be used, reproduced or relied upon by third parties, except as agreed by AECOM and its client, as required by law or for use by governmental reviewing agencies. AECOM accepts no responsibility, and denies any liability whatsoever, to any party that modifies this drawing without AECOM's express written consent. Do not scale this document. All measurements must be obtained from the stated dimensions.
©2018 AECOM Corporation

Last Plotted: 2025-02-17 6:58:21 PM
Filename: ...\Autodesk Docs://BP-AMER (CAN) 60721079 Winnipeg North Transit Garage Replacement\60721079-Winnipeg Transit North Garage-A_20.rvt
Printed on 30% Post-Consumer Recycled Content Paper

Designer: Designer Checked: Checker Approved: Approver A0 33.1"x46.8"

Project Management Initials:

1 | ROOF PLAN - STORAGE GARAGE

20-A-420 | REF: 00-A-103 | SCALE: 1 : 150

LEGEND - ROOF PLAN

LP 7000	LOW POINT (U/S OF DECK)	RD	ROOF DRAIN (PROVIDE 1% MIN. SLOPE TO DRAIN)
HP 7150	HIGH POINT (U/S OF DECK)	SD	SCUPPER/OVERFLOW DRAIN
	914x760mm ROOF HATCH C/W RAILING SYSTEM/ GATE		SMOKE EXHAUST FAN (SEE MECH. DWGS.)
	762x2438mm ROOF HATCH C/W RAILING SYSTEM/ GATE		HVAC FAN (SEE MECH. DWGS.)
	ROOF CRICKET TAPERED ROOF INSULATION	RA	ROOF ANCHORS & LIFELINE CABLE
	75mm ROOF EXPANSION JOINT AT ROOF CURBS EJ-R1 (REFER TO SPECS.)		CONDENSING UNIT (SEE MECH. DWGS.)
	75mm ROOF EXPANSION JOINT AT WALL/ROOF CURB EJ-R1 (REFER TO SPECS.)		ROOFTOP OR MAKE-UP AIR UNITS (SEE MECH. DWGS.)
EJ	PROVIDE 75mm EXPANSION JOINT IN METAL COPING		

This drawing has been prepared for the use of AECOM's client and may not be used, reproduced or relied upon by third parties, except as agreed by AECOM and its client, as required by law or for use by governmental reviewing agencies. AECOM accepts no responsibility, and denies any liability whatsoever, to any party that modifies this drawing without AECOM's express written consent. Do not scale this document. All measurements must be obtained from the stated dimensions.

AECOM

PROJECT
WINNIPEG NORTH GARAGE REPLACEMENT
100 Oak Point Hwy, Winnipeg, MB R2R 1V1

CLIENT
City of Winnipeg
510 Main St.
Winnipeg, MB R3B 1B9
1.877.311.4974

Winnipeg Transit
B-414 Osborne St.
Winnipeg, MB R3L 2A1

CONSULTANT
AECOM CANADA ULC
99 Commerce Dr,
Winnipeg, MB R3P 0Y7

REGISTRATION

ISSUE/REVISION

I/R	DATE	DESCRIPTION
0	02/19/2025	ISSUED FOR TENDER

PROJECT NUMBER
60721079

SHEET TITLE
STORAGE GARAGE - ROOF PLAN

SHEET NUMBER
20-A-420

©2018 AECOM Corporation

Last Printed: 2025-02-17 5:58:39 PM
Filename: Autodesk Docs://BP-MMDI (CAN) 60721079-Winnipeg North Transit Garage Replacement/60721079-Winnipeg North Transit Garage-A_DO.rvt

Printed on 100% Post-Consumer Recycled Content Paper

Project Management Initials:
Designer: Designer
Checked: Checker
Approved: Approver
A0 33.1 1"x46.8"

ROOM FINSH SCHEDULE - STORAGE GARAGE

LEVEL	ROOM#	LOCATION ROOM NAME	AREA PROVIDED	FLOOR MATERIAL	FLOOR FINISH	FLOOR BASE	WALLS NORTH MATERIAL	WALLS NORTH FINISH	WALLS SOUTH MATERIAL	WALLS SOUTH FINISH	WALLS EAST MATERIAL	WALLS EAST FINISH	WALLS WEST MATERIAL	WALLS WEST FINISH	CEILING MATERIAL	CEILING FINISH	CEILING HEIGHT*	COMMENTS
GROUND FLOOR (S.V.)	20-101	BUS STORAGE GARAGE - COMPARTMENT 01	4446 m²	CONCRETE	SEALED/ CLASS C, BROOM FINISH	N/A	CMU BLK & GWB	PT1	CMU BLK	PT1	GWB	PT1	CMU BLK	PT1	EXPOSED	N/A	7000	
GROUND FLOOR (S.V.)	20-102	PROTECTED CORRIDOR	307 m²	CONCRETE	SEALED/ CLASS B, TROWEL FINISH	N/A	CMU BLK	PT1	CMU BLK	PT1	GWB	PT1	CMU BLK	PT1	EXPOSED	N/A	2560	
GROUND FLOOR (S.V.)	20-103	STAIR B - GF	10 m²	CONCRETE	SEALED/ CLASS B, TROWEL FINISH	N/A	GWB	PT1	CMU BLK	PT1	GWB	PT1	GWB	PT1	EXPOSED	N/A	2560	
GROUND FLOOR (S.V.)	20-104	STAIR A - GF	10 m²	CONCRETE	SEALED/ CLASS B, TROWEL FINISH	N/A	GWB	PT1	CMU BLK	PT1	GWB	PT1	GWB	PT1	EXPOSED	N/A	2560	
GROUND FLOOR (S.V.)	20-105	BUS STORAGE GARAGE - COMPARTMENT 02	4404 m²	CONCRETE	SEALED/ CLASS C, BROOM FINISH	N/A	CMU BLK	PT1	CMU BLK	PT1	GWB	PT1	CMU BLK	PT1	EXPOSED	N/A	7000	
GROUND FLOOR (S.V.)	20-106	BUS STORAGE GARAGE - COMPARTMENT 03	3939 m²	CONCRETE	SEALED/ CLASS C, BROOM FINISH	N/A	CMU BLK	PT1	CMU BLK & GWB	PT1	GWB	PT1	CMU BLK	PT1	EXPOSED	N/A	7000	
SERVICE LEVEL (S.G.)	20-201	COMM RM 01 (SG)	5 m²	CONCRETE	VSDT	RVB1	GWB	PT1	CMU BLK	PT1	GWB	PT1	CMU BLK	PT1	EXPOSED	N/A	4300	
SERVICE LEVEL (S.G.)	20-201A	CLEANING AGENT CLOSET 01 (SG)	6 m²	CONCRETE	SEALED/ CLASS B, TROWEL FINISH	N/A	GWB	PT1	CMU BLK	PT1	GWB	PT1	GWB	PT1	EXPOSED	N/A	4300	
SERVICE LEVEL (S.G.)	20-202	ELEC. ROOM 01 (SG)	279 m²	CONCRETE	SEALED/ CLASS B, TROWEL FINISH	N/A	GWB	PT1	CMU BLK	PT1	GWB	PT1	GWB	PT1	EXPOSED	N/A	4300	
SERVICE LEVEL (S.G.)	20-203	VESTIBULE 01 (SG)	2 m²	CONCRETE	SEALED/ CLASS B, TROWEL FINISH	N/A	GWB	PT1	CMU BLK	PT1	GWB	PT1	GWB	PT1	EXPOSED	N/A	4300	
SERVICE LEVEL (S.G.)	20-204	STAIR B - SERVICE LEVEL	10 m²	CONCRETE	SEALED/ CLASS B, TROWEL FINISH	N/A	GWB	PT1	CMU BLK	PT1	GWB	PT1	GWB	PT1	EXPOSED	N/A	4300	
SERVICE LEVEL (S.G.)	20-206	VESTIBULE 02 (SG)	2 m²	CONCRETE	SEALED/ CLASS B, TROWEL FINISH	N/A	GWB	PT1	CMU BLK	PT1	GWB	PT1	GWB	PT1	EXPOSED	N/A	4300	
SERVICE LEVEL (S.G.)	20-207	STAIR A - SERVICE LEVEL	10 m²	CONCRETE	SEALED/ CLASS B, TROWEL FINISH	N/A	GWB	PT1	CMU BLK	PT1	GWB	PT1	GWB	PT1	EXPOSED	N/A	4300	
SERVICE LEVEL (S.G.)	20-209	COMM RM 02 (SG)	8 m²	CONCRETE	VSDT	RVB1	GWB	PT1	CMU BLK	PT1	GWB	PT1	GWB	PT1	EXPOSED	N/A	4300	
SERVICE LEVEL (S.G.)	20-209A	CLEANING AGENT CLOSET 02 (SG)	6 m²	CONCRETE	SEALED/ CLASS B, TROWEL FINISH	N/A	GWB	PT1	CMU BLK	PT1	GWB	PT1	GWB	PT1	EXPOSED	N/A	4300	

ABBREVIATIONS:
NOTE: REFER TO FINISHES SCHEDULE IN SPECIFICATIONS.

AT1 — ACOUSTIC CEILING TILE
- 610 X 1220mm ACOUSTIC CEILING TILES
- METAL STUDS
- COLOUR: WHITE (REFER TO FINISHES SCHEDULE FOR COLOUR & STYLE)

AT2 — ACOUSTIC CEILING TILE
- 610 x 1220mm ACCOUSTIC CEILING TILES (HIGH NRC/HIGH-CAC)
- T-BAR METAL SUSPENSION SYSTEM
- COLOUR: WHITE (REFER TO FINISHES SCHEDULE FOR COLOUR & STYLE)

CMU BLK — CONCRETE MASONRY UNIT BLOCK

CW — CURTAIN WALL

CWB — CEMENT WATERPROOFING WALLBOARD

CG — VISION GLAZING

CPT1 — CARPET
- 500x500mm
- COLOUR: 103276 IRON (REFER TO FINISHES SCHEDULE FOR SIZE, COLOUR & STYLE)

CPT2 — CARPET
- 500x500mm
- COLOUR: 10328 FLANNEL (REFER TO FINISHES SCHEDULE FOR SIZE, COLOUR & STYLE)

EB — EPOXY COVE BASE
- (REFER TO FINISHES SCHEDULE FOR COLOUR)
- EXTEND UP WALL 150mm MIN.

EPXY — EPOXY
- (REFER TO FINISHES SCHEDULE FOR COLOUR)

GWB — GYPSUM WALL BOARD

GB1 — GYPSUM BOARD CEILING
- 16mm ABUSE RESISTANT GYPSUM BOARD
- 92mm METAL STUDS

LC2 — LINEAR PAN METAL CEILING - COLOUR: TIMBRE – GOLDEN GLOW OAK 4198
- LINEAR PAN (PERFORATED)
- ACOUSTIC BACKING FELT
- T-BAR METAL SUSPENSION SYSTEM

MWB — 110mm HIGH STAINLESS STEEL WALL BASE

N/A — NOT APPLICABLE

PCT — PORCELAIN TILE
- (REFER TO FINISHES SCHEDULE FOR SIZE, COLOUR & STYLE)

PCT1 — PORCELAIN TILE (FLOOR)
- 300x600mm
- COLOUR: ASH (REFER TO FINISHES SCHEDULE FOR SIZE, COLOUR & STYLE)

PCT2 — PORCELAIN TILE (WALL)
- 300x600mm
- COLOUR: WHITE (REFER TO FINISHES SCHEDULE FOR SIZE, COLOUR & STYLE)

PCT3 — PORCELAIN TILE (SHOWER FLOOR)
- 50x50mm (300x300mm SHEET)
- COLOUR: STONE(REFER TO FINISHES SCHEDULE FOR SIZE, COLOUR & STYLE)

PT1 — PAINT (GENERAL WALL PAINT, OFFICES WALLS)
- BENJAMINE MOORE
- COLOUR: RODEO 1534
- LRV INDEX: LRV59.84
- TEXTURE: EGG SHELL

PT2 — PAINT (ACCENT)
- BENJAMINE MOORE
- COLOUR: CEMENT GRAY 2112-60
- LRV INDEX: LRV 59.96
- TEXTURE: EGG SHELL

PT4 — PAINT (GYPSUM CEILING)
- BENJAMINE MOORE
- COLOUR: CHANTILLY LACE 2121-70
- LRV INDEX: LRV 90.04
- TEXTURE: FLAT

RBT — RUBBER TILE
- 610x610mm
- COLOUR: PS3 NOBLE KNIGHT

RVB1 — RESILIENT VINYL BASE
- 150mm x 3mm
- COLOUR: TA5 COLONIAL GREY

RBB1 — RUBBER COVE BASE
- 150mm x 3mm
- COLOUR: TA5 COLONIAL GREY

RBB2 — RESILIENT RUBBER COVE BASE
- 100mm x 3mm
- COLOUR: VL4 COOL METAL

SEALED — SEALED CONCRETE FLOOR WITH BROOM OR TROWEL FINISH

VSDT — VINYL STATIC DISSIPATIVE TILE
- 610x610mm
- COLOUR: GRANIT GREY 0948

This drawing has been prepared for the use of AECOM's client and may not be used, reproduced or relied upon by third parties, except as agreed by AECOM and its client, as required by law or for use by governmental reviewing agencies. AECOM accepts no responsibility, and denies any liability whatsoever, to any party that modifies this drawing without AECOM's express written consent. Do not scale this document. All measurements must be obtained from the stated dimensions.

AECOM

PROJECT
WINNIPEG NORTH GARAGE REPLACEMENT
100 Oak Point Hwy, Winnipeg, MB R2R 1V1

CLIENT
Winnipeg
City of Winnipeg
510 Main St.
Winnipeg, MB R3B 1B9
1.877.311.4974

Winnipeg Transit
B-414 Osborne St.
Winnipeg, MB R3L 2A1

CONSULTANT
AECOM CANADA ULC
99 Commerce Dr,
Winnipeg, MB R3P 0Y7

REGISTRATION

ISSUE/REVISION

IR	DATE	DESCRIPTION
0	02/19/2025	ISSUED FOR TENDER
C	12/06/2024	ISSUED FOR 66% DESIGN RESUBMISSION
B	08/12/2024	ISSUED FOR 66% DESIGN

PROJECT NUMBER
60721079

SHEET TITLE
STORAGE GARAGE - ROOM FINISH SCHEDULE

SHEET NUMBER
20-A-601

©2018 AECOM Corporation

Last Plotted: 2025-03-17 8:58:49 PM
Filename: Autodesk Docs://BP-KAEB (CAN) 60721079 Winnipeg North Transit Garage Replacement/60721079 Winnipeg Transit North Garage_A_2D.rvt
Printed on 30% Post-Consumer Recycled Content Paper

Project Management Initials:
Designer: Designer
Checked: Checker
Approved: Approver
A0 33.1"x46.8"

DOOR PANEL TYPES

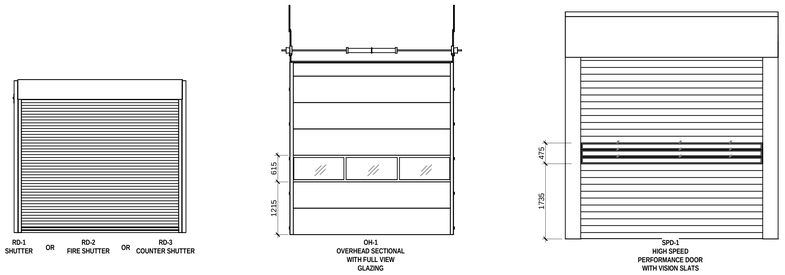

GENERAL NOTE:

FOR ALL DOORS RECEIVING BUS TRAFFIC:
PROVIDE INDUCTION LOOP AND TRAFFIC SIGNAL ON DOOR'S APPROACH SIDE (TO BUS TRAFFIC FLOW). TRAFFIC SIGNAL TO BE MOUNTED ON LEFT SIDE OF DOOR.

DOOR/OPENING SCHEDULE - STORAGE GARAGE

	DOOR												FRAME									
No.	TYPE	LEAFS	WIDTH (1)	WIDTH (2)	HEIGHT	THICKNESS	MATERIAL	INSULATED	UNDERCUT	FINISH	LOUVRE	GLASS	TYPE	MATERIAL	DEPTH	FINISH	HEAD DETAIL	SILL DETAIL	JAMB DETAIL	FIRE RATING	AUTOMATIC OPERATOR	EXIT DEVICE	IAC	COMMENTS
20-101A	OH-1		7250		4200	51	MTL	√		PREFIN		IG	-			-	1/00-A-511	3/00-A-511	2/00-A-511					HIGH LIFT
20-101B	OH-1		7250		4200	51	MTL	√		PREFIN		IG	-			-	1/00-A-511	3/00-A-511	2/00-A-511					HIGH LIFT
20-101C	OH-1		7250		4200	51	MTL	√		PREFIN		IG	-			-	1/00-A-511	3/00-A-511	2/00-A-511					HIGH LIFT
20-101D	OH-1		7250		4200	51	MTL	√		PREFIN		IG	-			-	1/00-A-511	3/00-A-511	2/00-A-511					HIGH LIFT
20-101E	RD-2		7000		4200		MTL			PREFIN			-	MTL		PREFIN	1/00-A-513	3/00A-513	2/00-A-513	1.5 HR.				
20-101F	RD-2		7000		4200		MTL			PREFIN			-	MTL		PREFIN	1/00-A-513	3/00A-513	2/00-A-513	1.5 HR.				
20-101G	RD-2		7000		4200		MTL			PREFIN			-	MTL		PREFIN	1/00-A-513	3/00A-513	2/00-A-513	1.5 HR.				
20-101H	RD-2		7000		4200		MTL			PREFIN			-	MTL		PREFIN	1/00-A-513	3/00A-513	2/00-A-513	1.5 HR.				
20-101J	NL1	1	915		2150	45	HM	√		PT		IG	F01	PS	197	PT	HE2	SE1	JE2		✓	✓		
20-102A	NL1	1	915		2150	45	HM	√		PT		IG	F01	PS	197	PT	HE2	SE1	JE2	1.5 HR.	✓	✓		
20-102B	NL1	1	915		2150	45	HM			PT		FRG	F01	PS	197	PT	H2	-	J2	1.5 HR.	✓			
20-102C	NL1	1	915		2150	45	HM			PT		FRG	F01	PS	197	PT	H2	-	J2	1.5 HR.	✓			
20-102D	NL1	1	915		2150	45	HM			PT		FRG	F01	PS	197	PT	H2	-	J2	1.5 HR.	✓			
20-102E	NL1	1	915		2150	45	HM			PT		FRG	F01	PS	197	PT	H2	-	J2	1.5 HR.	✓			
20-102F	NL1	1	915		2150	45	HM			PT		FRG	F01	PS	197	PT	H2	-	J2	1.5 HR.	✓			
20-102G	NL1	1	915		2150	45	HM			PT		FRG	F01	PS	197	PT	H2	-	J2	1.5 HR.	✓			
20-102H	NL1	1	915		2150	45	HM			PT		FRG	F01	PS	197	PT	H2	-	J2	1.5 HR.	✓			
20-102J	NL1	1	915		2150	45	HM			PT		FRG	F01	PS	297	PT	H3	-	J3	1.5 HR.	✓			
20-102K	NL1	1	915		2150	45	HM			PT		FRG	F01	PS	197	PT	H2	-	J2	1.5 HR.	✓			
20-102L	NL1	1	915		2150	45	HM			PT		FRG	F01	PS	197	PT	H2	-	J2	1.5 HR.	✓			
20-102M	NL1	1	915		2150	45	HM			PT		FRG	F01	PS	197	PT	H2	-	J2	1.5 HR.	✓			
20-102N	NL1	1	915		2150	45	HM			PT		FRG	F01	PS	197	PT	H2	-	J2	1.5 HR.	✓			
20-102P	NL1	1	915		2150	45	HM			PT		FRG	F01	PS	197	PT	H2	-	J2	1.5 HR.	✓			
20-102Q	NL1	1	915		2150	45	HM			PT		FRG	F01	PS	197	PT	H2	-	J2	1.5 HR.	✓			
20-103	F	1	915		2150	45	HM			PT			F01	PS	146	PT	H6	-	J6	1.5 HR.	✓	✓		
20-104	F	1	915		2150	45	HM						F01	PS	146		H6	-	J6	1.5 HR.	✓	✓		
20-105A	OH-1		7250		4200	51	MTL	√		PREFIN		IG	-			-	1/00-A-511	3/00-A-511	2/00-A-511					HIGH LIFT
20-105B	OH-1		7250		4200	51	MTL	√		PREFIN		IG	-			-	1/00-A-511	3/00-A-511	2/00-A-511					HIGH LIFT
20-105C	OH-1		7250		4200	51	MTL	√		PREFIN		IG	-			-	1/00-A-511	3/00-A-511	2/00-A-511					HIGH LIFT
20-105D	OH-1		7250		4200	51	MTL	√		PREFIN		IG	-			-	1/00-A-511	3/00-A-511	2/00-A-513					HIGH LIFT
20-105E	RD-2		7000		4200		MTL			PREFIN			-	MTL		PREFIN	1/00-A-513	3/00A-513	2/00-A-513	1.5 HR.				
20-105F	RD-2		7000		4200		MTL			PREFIN			-	MTL		PREFIN	1/00-A-513	3/00A-513	2/00-A-513	1.5 HR.				
20-105G	RD-2		7000		4200		MTL			PREFIN			-	MTL		PREFIN	1/00-A-513	3/00A-513	2/00-A-513	1.5 HR.				
20-105H	RD-2		7000		4200		MTL			PREFIN			-	MTL		PREFIN	1/00-A-513	3/00A-513	2/00-A-513	1.5 HR.				
20-106A	OH-1		3250		4200	51	MTL	√		PREFIN		IG	-			-	1/00-A-511	3/00-A-511	2/00-A-511					HIGH LIFT
20-106B	OH-1		7250		4200	51	MTL	√		PREFIN		IG	-			-	1/00-A-511	3/00-A-511	2/00-A-511					HIGH LIFT
20-106C	OH-1		7250		4200	51	MTL	√		PREFIN		IG	-			-	1/00-A-511	3/00-A-511	2/00-A-511		✓			HIGH LIFT
20-106D	OH-1		7250		4200	51	MTL	√		PREFIN		IG	-			-	1/00-A-511	3/00-A-511	2/00-A-511					HIGH LIFT
20-106E	NL1	1	915		2150	45	HM	√		PT		IG	F01	PS	197	PT	HE2	SE1	JE2		✓	✓		
20-106F	NL1	1	915		2150	45	HM	√		PT		IG	F01	PS	197	PT	HE2	SE1	JE2		✓			
20-106G	NL1	1	915		2150	45	HM	√		PT		IG	F01	PS	197	PT	HE2	SE1	JE2		✓			
20-106H	NL1	1	915		2150	45	HM	√		PT		IG	F01	PS	197	PT	HE2	SE1	JE2					
20-106J	NL1	1	915		2150	45	HM	√		PT		IG	F01	PS	197	PT	HE2	SE1	JE2					
20-106K	RD-2		7000		4200		MTL			PREFIN			-	MTL		PREFIN	1/00-A-513	3/00-A-513	2/00-A-513	1.5 HR.				
20-106L	RD-2		7000		4200		MTL			PREFIN			-	MTL		PREFIN	1/00-A-513	3/00-A-513	2/00-A-513	1.5 HR.				
20-106M	RD-2		7000		4200		MTL			PREFIN			-	MTL		PREFIN	1/00-A-513	3/00-A-513	2/00-A-513	1.5 HR.				
20-106N	RD-2		3200		4200		MTL			PREFIN			-	MTL		PREFIN	1/00-A-513	3/00-A-513	2/00-A-513	1.5 HR.				
20-106P	NL1	1	915		2150	45	HM			PT		FRG	F01	PS	197	PT	H2	-	J2	1.5 HR.				
20-106Q	NL1	2	900	900	2150	45	HM			PT		FRG	F01	PS	197	PT	H2	-	J2	1.5 HR.	✓			
20-106R	NL1	2	900	900	2150	45	HM			PT		FRG	F01	PS	197	PT	H2	-	J2	1.5 HR.	✓			
20-106S	HG	2	900	900	2150	45	HM			PT		FRG	F01	PS	197	PT	H2	-	J2	1.5 HR.	✓			
20-201	F	1	915		2150	45	HM			PT			F01	PS	197	PT	H7	-	J7	45 MIN.		✓		
20-201A	F	1	915		2150	45	HM			PT			F01	PS	197	PT	H7	-	J7	45 MIN.				
20-203	F	1	915		2150	45	HM			PT			F01	PS	146	PT	H6	-	J6	1.5 HR.	✓			
20-204	F	1	915		2150	45	HM			PT			F01	PS	146	PT	H6	-	J6	1.5 HR.	✓			
20-206	F	1	915		2150	45	HM			PT			F01	PS	146	PT	H6	-	J6	1.5 HR.	✓			
20-207	F	1	915		2150	45	HM			PT			F01	PS	146	PT	H6	-	J6	1.5 HR.	✓			
20-209	F	1	915		2150	45	HM			PT			F01	PS	197	PT	H7	-	J7	45 MIN.		✓		
20-209A	F	1	915		2150	45	HM			PT			F01	PS	197	PT	H7	-	J7	45 MIN.				

DOOR SCHEDULE GENERAL NOTES

1. REFER TO SPECIFICATIONS FOR DOOR HARDWARE SCHEDULE
2. ROUGH OPENING FOR ALL INTERIOR DOORS TO BE 100mm FROM INSIDE FACE OF ADJACENT WALL UNLESS NOTED OTHERWISE.
3. REFER TO SHEETS 'TYPICAL EXTERIOR MAN DOOR DETAILS & TYPICAL INTERIOR MAN DOOR DETAILS' FOR CORRESPONDING HEAD,JAMB, SILL DETAILS:

ABBREVIATIONS

AL	ALUMINIUM
HM	HOLLOW METAL
DRPO	DOOR POWER OPERATOR
FRG	FIRE RATED GLAZING
IAC	INSTRUSION ACCESS CONTROL
IG	INSULATED TEMPERED VISION GLAZING
MTL	METAL
PREFIN	PREFINISHED
PS	PRESSED STEEL
PT	PAINT
VG	TEMPERED VISION GLAZING

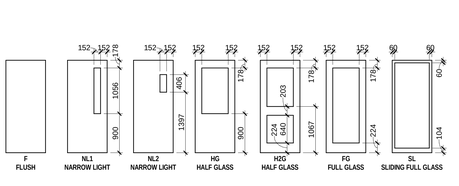

DOOR PANEL TYPES

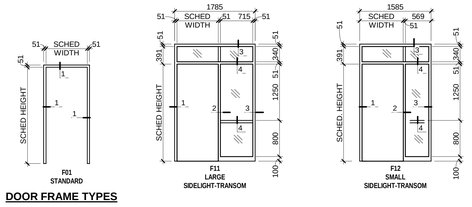

DOOR FRAME TYPES

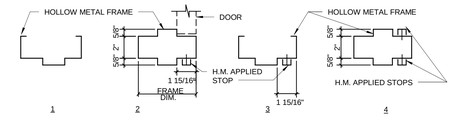

HOLLOW METAL FRAME PROFILES

GENERAL NOTES:
1. FRAMES ARE TO BE WELDED UNLESS NOTED OTHERWISE.
2. FRAME INFO SHOWN IS TYP. UNLESS NOTED OTHERWISE BY SPECIFIC DETAIL REFERENCE OR FRAME, PROFILE REFERENCE.

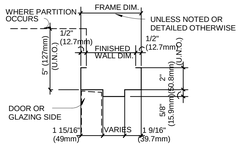

GENERAL NOTES:
1. FRAMES ARE TO WELDED UNLESS NOTED OTHERWISE.
2. FRAME INFO SHOWN IS TYP. UNLESS NOTED OTHERWISE BY SPECIFIC DETAIL REFERENCE ON PLANS/SCHEDULE.

TYP HOLLOW METAL FRAME INFO

Last Printed: 2025-03-17 6:58:49 PM
Filename: Autodesk Docs://BP-AMER (CAN) 60721079 Winnipeg North Transit Garage Replacement/60721079 Winnipeg Transit North Garage_A_2DO.rvt
Printed on 30 Post-Consumer Recycled Content Paper

This drawing has been prepared for the use of AECOM's client and may not be used, reproduced or relied upon by third parties, except as agreed by AECOM and its client, as required by law or for use by governmental reviewing agencies. AECOM accepts no responsibility, and denies any liability whatsoever, to any party that modifies this drawing without AECOM's express written consent. Do not scale this document. All measurements must be obtained from the stated dimensions.

AECOM

PROJECT
WINNIPEG NORTH GARAGE REPLACEMENT
100 Oak Point Hwy, Winnipeg, MB R2R 1V1

CLIENT
City of Winnipeg
510 Main St.
Winnipeg, MB R3B 1B9
1.877.311.4974

Winnipeg Transit
B-414 Osborne St.
Winnipeg, MB R3L 2A1

CONSULTANT
AECOM CANADA ULC
99 Commerce Dr,
Winnipeg, MB R3P 0Y7

REGISTRATION

ISSUE/REVISION

0	02/19/2025	ISSUED FOR TENDER
C	12/06/2024	ISSUED FOR 66% DESIGN RESUBMISSION
B	08/12/2024	ISSUED FOR 66% DESIGN
I/R	DATE	DESCRIPTION

PROJECT NUMBER
60721079

SHEET TITLE
STORAGE GARAGE - DOOR SCHEDULE

SHEET NUMBER
20-A-602

©2018 AECOM Corporation

Designer: Designer Checked: Checker Approved: Approver Project Management Initials: A0 33.1"x46.8"

1 GROUND FLOOR PLAN - MAINTENANCE GARAGE

30-A-101 | REF: 00-A-101 | SCALE: 1 : 150

MAINT. SUPERVISOR 02 — 30-134 — 14 m²
ELECTRICAL IN CHARGE — 30-133 — 14 m²
ELECTRICAL SUPERVISOR — 30-132 — 14 m²
MAINT. IN CHARGE — 30-131 — 14 m²
MAINT. SUPERVISOR — 30-130 — 14 m²
FM CHARGE HAND — 30-129 — 14 m²
BUILDING MAINTENANCE SUPERVISOR — 30-128 — 18 m²
INTERIOR CIRCULATION — 30-127 — 61 m²
60' - REPAIR BAY 01 — 30-126 — 177 m²
60' - REPAIR BAY 02 — 30-125 — 177 m²
60' - REPAIR BAY 03 — 30-124 — 177 m²
60' - REPAIR BAY 04 — 30-123 — 177 m²
SMALL AUXILIARY VEHICLES 02 — 30-119B — 41 m²
60' - REPAIR BAY 05 — 30-122 — 177 m²
60' - REPAIR BAY 06 — 30-121 — 180 m²
GENDER NEUTRAL WASHROOM 07 — 30-116 — 3 m²
SMALL AUXILIARY VEHICLES 01 — 30-119A — 51 m²
COMMON WORK AREA — 30-118 — 155 m²
GENDER NEUTRAL WASHROOM 06 — 30-115 — 3 m²
FIRST AID STATION — 30-136 — 20 m²
FILE STORAGE — 30-135 — 10 m²
BUS STORAGE GARAGE FFE = 235.30
SMALL AUXILIARY VEHICLES 03 — 30-119C — 37 m²
CORRIDOR (MG) — 30-106A — 19 m²
BUS MAINTENANCE GARAGE FFE = 235.30
MOBILE LIFT
MOBILE LIFT
MOBILE LIFT
SCRUBBER
SCRUBBER
SCRUBBER
FORKLIFT
FORKLIFT
SWEEPER
SWEEPER
PARTS STORAGE & FM STORES - TIERED SHELVING SYSTEM
INTERIOR CIRCULARION (MG) — 30-120 — 326 m²
MULE
FRONT END LOADER
GRADER
TOW TRUCK
MECH. MEZZANINE (MG) ABOVE
MECH. UP
CYCLE COUNTER & WAREHOUSE TECH — 30-102 — 8 m²
PARTS COUNTER — 30-101 — 8 m²
STORE MANAGER — 30-103 — 16 m²
SECURE STORAGE — 30-104 — 28 m²
CORRIDOR (SP) — 30-106 — 53 m²
ELEC. ROOM 01 (SP) — 30-107 — 86 m²
VESTIBULE (SP) — 30-112 — 7 m²
GENDER NEUTRAL WASHROOM 03 — 30-105 — 4 m²
MECH. RM 01 (SP) — 30-108 — 231 m²
PARTS STORAGE & FM STORES - GF — 30-109 — 617 m²
TIRE STORAGE/ SHIPPING & RECEIVING AREA / HIGH VOLTAGE BATTERY STORAGE — 30-110 — 101 m²
LARGE AUXILIARY VEHICLES 02 — 30-112B — 107 m²
FACILITY REFUSE & RECYCLING COMPOUND — 30-117 — 38 m²
JANITORIAL CLOSET 02 (MG) — 30-114 — 7 m²
LUBE ROOM — 30-113 — 54 m²
LARGE AUXILIARY VEHICLES 01 — 30-112A — 183 m²
LOW VOLTAGE BATTERY STORAGE ROOM — 30-111 — 92 m²

PROJECT NORTH

AECOM

PROJECT
WINNIPEG NORTH GARAGE REPLACEMENT
100 Oak Point Hwy, Winnipeg, MB R2R 1V1

CLIENT
Winnipeg
City of Winnipeg
510 Main St.
Winnipeg, MB R3B 1B9
1.877.311.4974

Winnipeg Transit
B-414 Osborne St.
Winnipeg, MB R3L 2A1

CONSULTANT
AECOM CANADA ULC
99 Commerce Dr,
Winnipeg, MB R3P 0Y7

REGISTRATION

ISSUE/REVISION

I/R	DATE	DESCRIPTION
0	02/19/2025	ISSUED FOR TENDER
C	12/06/2024	ISSUED FOR 66% DESIGN RESUBMISSION
B	08/12/2024	ISSUED FOR 66% DESIGN

PROJECT NUMBER
60721079

SHEET TITLE
MAINTENANCE GARAGE - GROUND FLOOR PLAN

SHEET NUMBER
30-A-101

This drawing has been prepared for the use of AECOM's client and may not be used, reproduced or relied upon by third parties, except as agreed by AECOM and its client, as required by law or for use by governmental reviewing agencies. AECOM accepts no responsibility, and denies any liability whatsoever, to any party that modifies this drawing without AECOM's express written consent. Do not scale this document. All measurements must be obtained from the stated dimensions.

©2018 AECOM Corporation

Last Plotted: 2025-02-17 6:58:59 PM
Filename: Autodesk Docs://WP AMER (CAN) 60721079-Winnipeg North Transit Garage Replacement/60721079-Winnipeg North Transit Garage-A_RD.rvt

Printed on 30% Post-Consumer Recycled Content Paper

Project Management Initials:
Designer: Designer Checked: Checker Approved: Approver A0 33.1"x46.8"
Last Printed: 2026-02-17 8:59:19 PM
Filename: Autodesk Docs://BP-AMER (CAN) 60721079-Winnipeg North Transit Garage Replacement/60721079-Winnipeg North Transit Garage-Replacement-A_DD.rvt
Printed on 30% Post-Consumer Recycled Content Paper

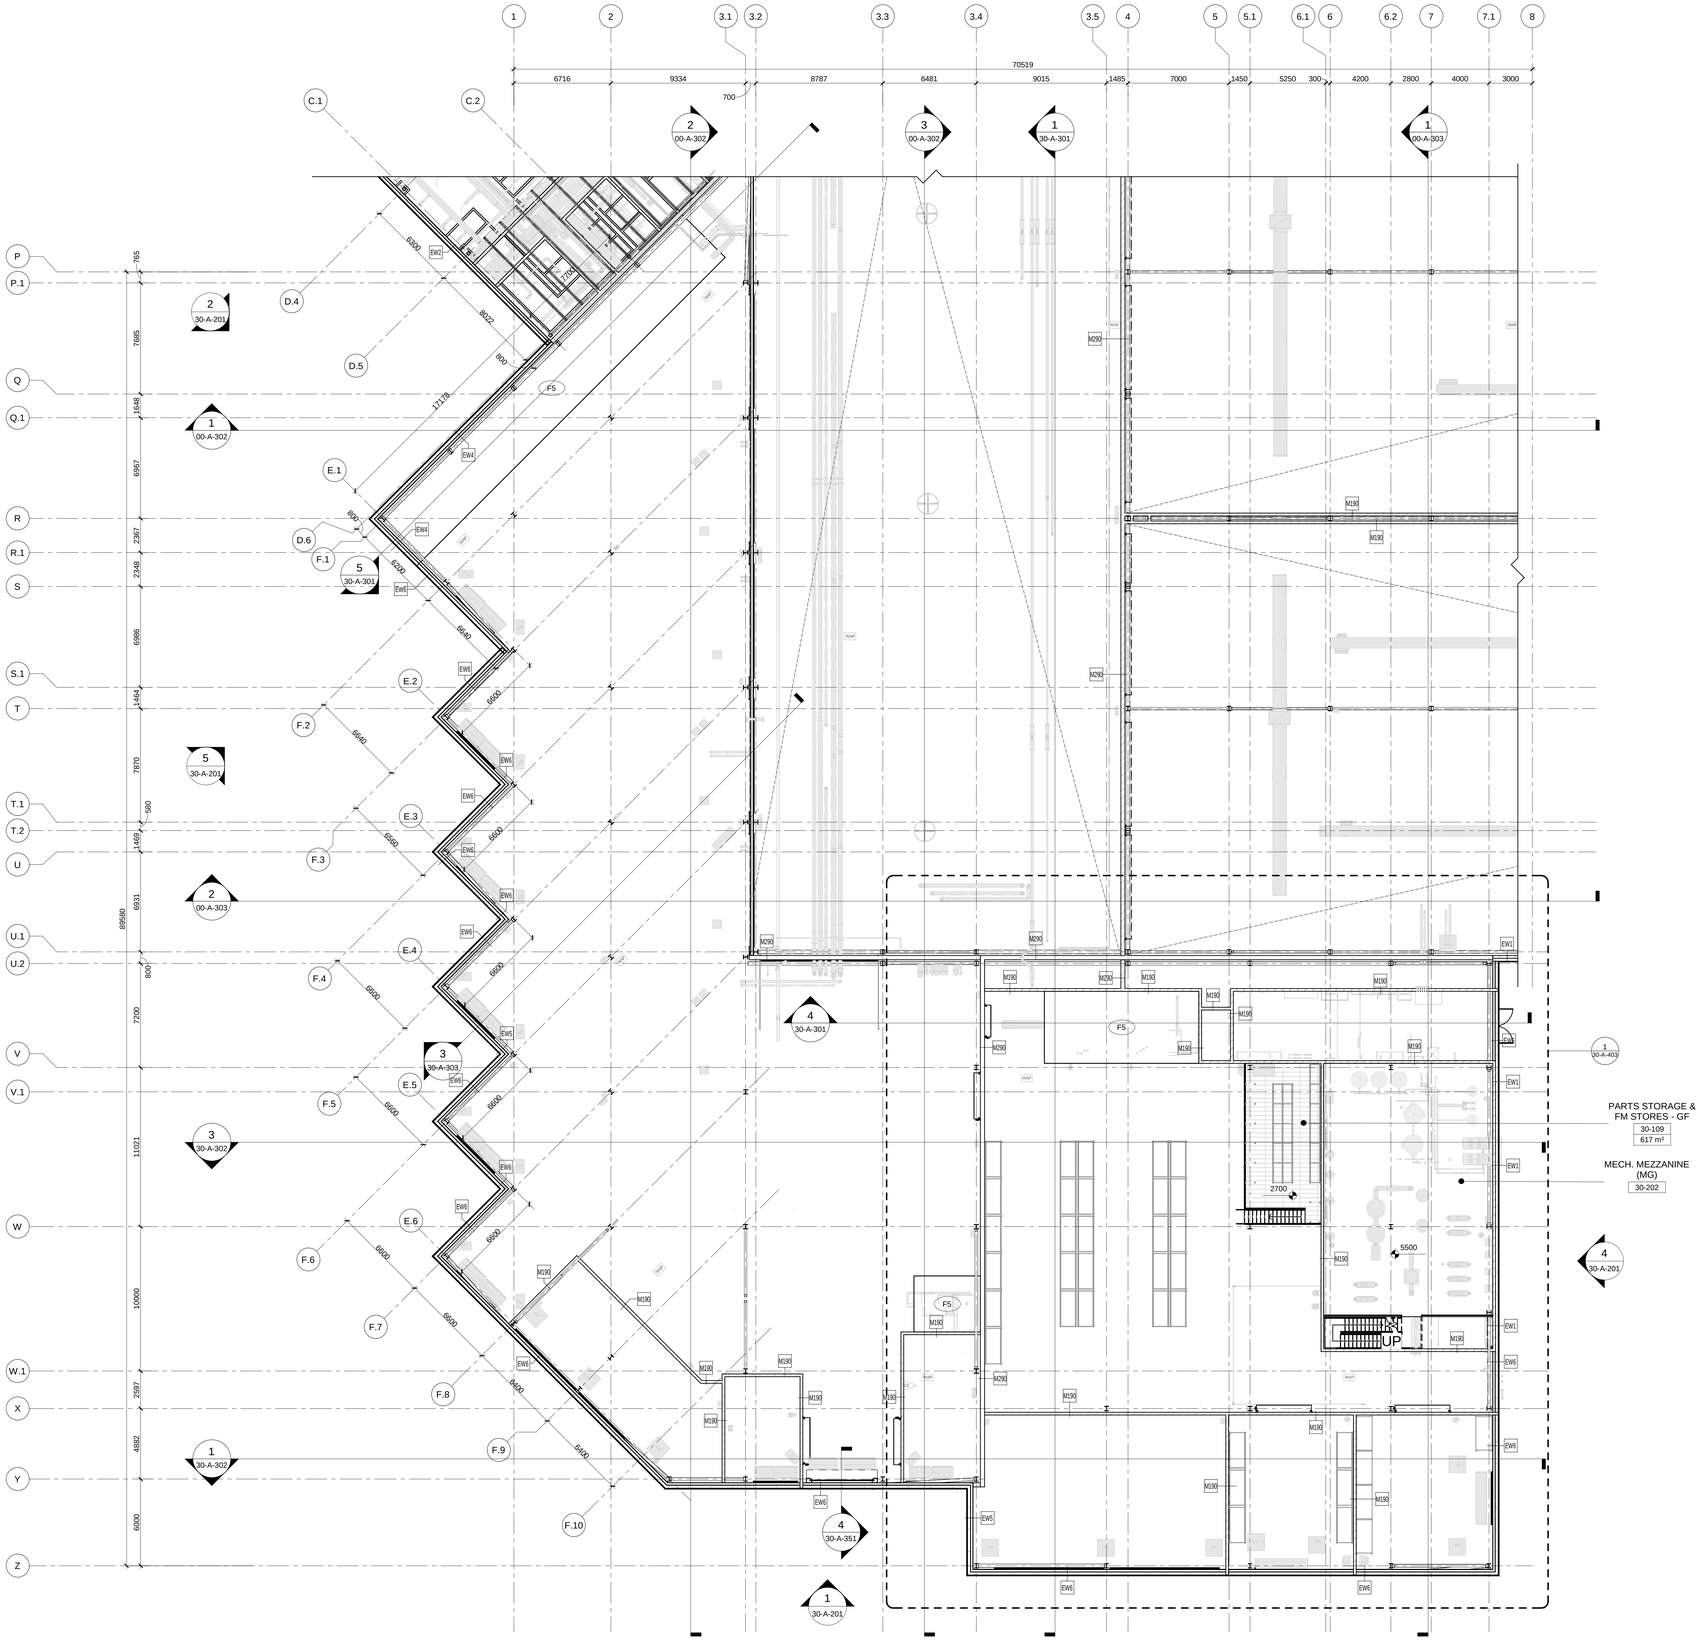

1 MEZZANINE - MAINTENANCE GARAGE

30-A-102 | REF: 00-A-102 | SCALE: 1 : 250

This drawing has been prepared for the use of AECOM's client and may not be used, reproduced or relied upon by third parties, except as agreed by AECOM and its client, as required by law or for use by governmental reviewing agencies. AECOM accepts no responsibility, and denies any liability whatsoever, to any party that modifies this drawing without AECOM's express written consent. Do not scale this document. All measurements must be obtained from the stated dimensions.

AECOM

PROJECT
WINNIPEG NORTH GARAGE REPLACEMENT
100 Oak Point Hwy, Winnipeg, MB R2R 1V1

CLIENT

City of Winnipeg
510 Main St.
Winnipeg, MB R3B 1B9
1.877.311.4974

Winnipeg Transit
B-414 Osborne St.
Winnipeg, MB R3L 2A1

CONSULTANT

AECOM CANADA ULC
99 Commerce Dr,
Winnipeg, MB R3P 0Y7

REGISTRATION

ISSUE/REVISION

I/R	DATE	DESCRIPTION
0	02/19/2025	ISSUED FOR TENDER
C	12/06/2024	ISSUED FOR 66% DESIGN RESUBMISSION
B	08/12/2024	ISSUED FOR 66% DESIGN

PROJECT NUMBER
60721079

SHEET TITLE
MAINTENANCE GARAGE - MEZZANINE

SHEET NUMBER
30-A-102

©2018 AECOM Corporation

Project Management Initials:
Designer: Designer Checked: Checker Approved: Approver A0 33.1"x46.8"
Last Printed: 2026-03-17 6:59:36 PM
Filename: Autodesk Docs://8P-AMER (CAN) 60721079 Winnipeg North Transit Garage Replacement/60721079 Winnipeg Transit North Garage-A_2D.rvt
Printed on 30% Post-Consumer Recycled Content Paper

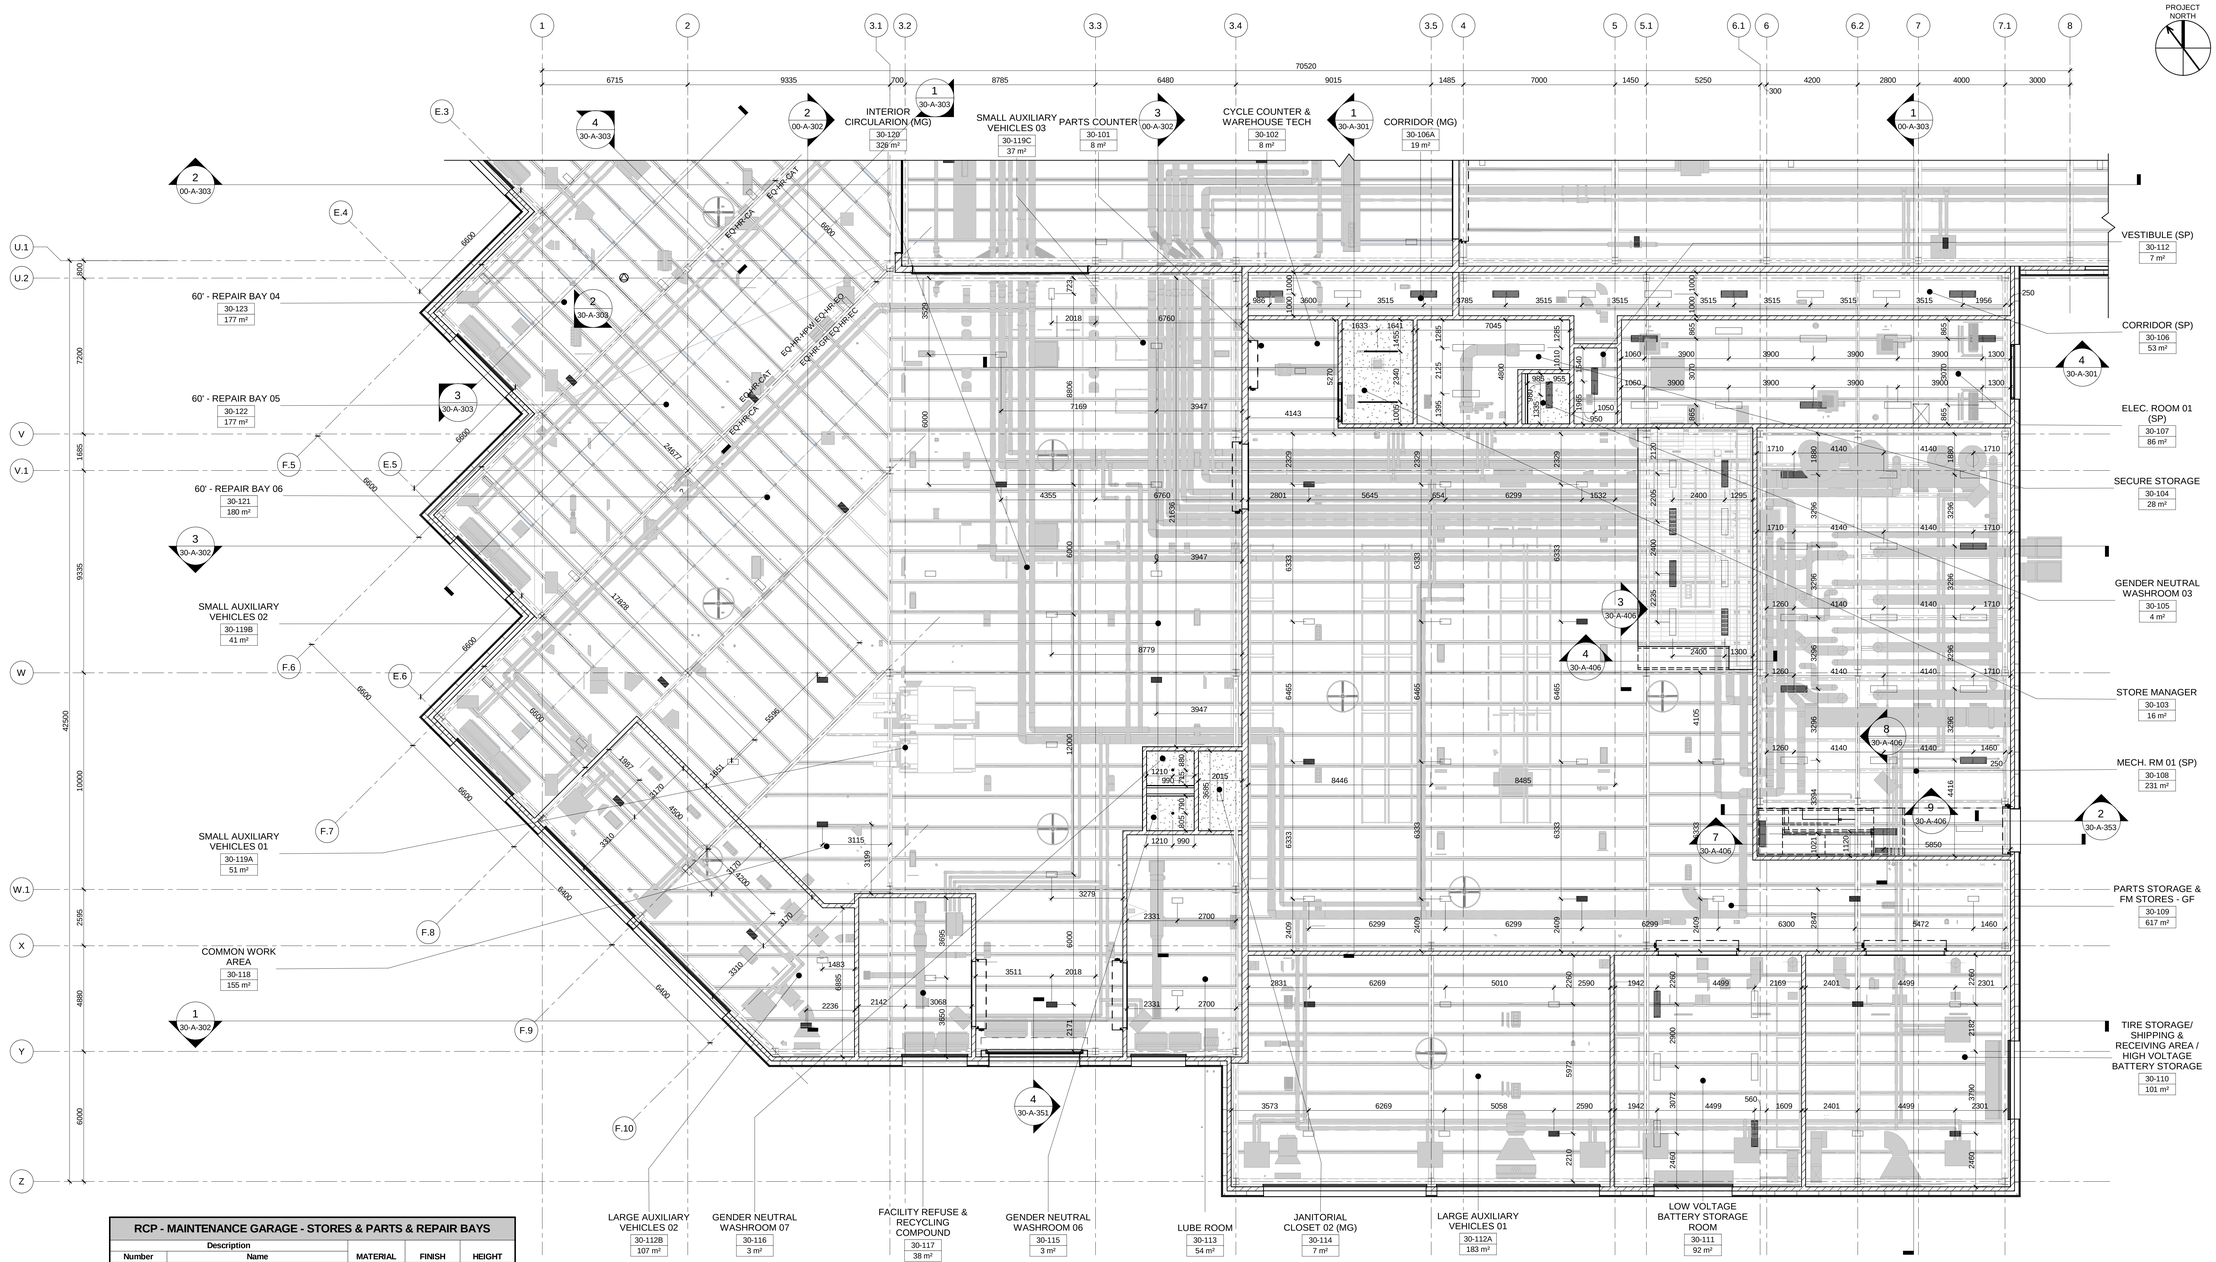

1 ENLARGED REFLECTED CEILING PLAN - GRD.FLR. - MAINTENANCE GARAGE - STORES & PARTS

30-A-151 | REF: 00-A-201 | SCALE: 1 : 100

RCP - MAINTENANCE GARAGE - STORES & PARTS & REPAIR BAYS

Description				
Number	**Name**	**MATERIAL**	**FINISH**	**HEIGHT**
30-101	PARTS COUNTER	EXPOSED	N/A	10000
30-102	CYCLE COUNTER & WAREHOUSE TECH	EXPOSED	N/A	10000
30-103	STORE MANAGER	GB1	PT4	2750
30-104	SECURE STORAGE	EXPOSED	N/A	10000
30-105	GENDER NEUTRAL WASHROOM 03	GB1	PT4	2750
30-106	CORRIDOR (SP)	EXPOSED	N/A	10000
30-106A	CORRIDOR (MG)	EXPOSED	N/A	10000
30-107	ELEC. ROOM 01 (SP)	EXPOSED	N/A	10000
30-108	MECH. RM 01 (SP)	EXPOSED	N/A	5400
30-109	PARTS STORAGE & FM STORES - GF	EXPOSED	N/A	10000
30-110	TIRE STORAGE/ SHIPPING & RECEIVING AREA / HIGH VOLTAGE BATTERY STORAGE	EXPOSED	N/A	10000
30-111	LOW VOLTAGE BATTERY STORAGE ROOM	EXPOSED	N/A	10000
30-112	VESTIBULE (SP)	EXPOSED	N/A	10000
30-112A	LARGE AUXILIARY VEHICLES 01	EXPOSED	N/A	10000
30-112B	LARGE AUXILIARY VEHICLES 02	EXPOSED	N/A	10000
30-113	LUBE ROOM	EXPOSED	N/A	10000
30-114	JANITORIAL CLOSET 02 (MG)	GB1	PT4	2750
30-115	GENDER NEUTRAL WASHROOM 06	GB1	PT4	2750
30-116	GENDER NEUTRAL WASHROOM 07	GB1	PT4	2750
30-117	FACILITY REFUSE & RECYCLING COMPOUND	EXPOSED	N/A	10000
30-118	COMMON WORK AREA	EXPOSED	N/A	10000
30-119A	SMALL AUXILIARY VEHICLES 01	EXPOSED	N/A	10000
30-119B	SMALL AUXILIARY VEHICLES 02	EXPOSED	N/A	10000
30-119C	SMALL AUXILIARY VEHICLES 03	EXPOSED	N/A	10000
30-120	INTERIOR CIRCULARION (MG)	EXPOSED	N/A	10000
30-121	60' - REPAIR BAY 06	EXPOSED	N/A	10000
30-122	60' - REPAIR BAY 05	EXPOSED	N/A	10000
30-123	60' - REPAIR BAY 04	EXPOSED	N/A	10000
30-124	60' - REPAIR BAY 03	EXPOSED	N/A	10000
30-125	60' - REPAIR BAY 02	EXPOSED	N/A	10000
30-126	60' - REPAIR BAY 01	EXPOSED	N/A	10000
30-127	INTERIOR CIRCULATION	EXPOSED	N/A	10000
30-128	BUILDING MAINTENANCE SUPERVISOR	AT2	N/A	2750
30-129	FM CHARGE HAND	AT2	N/A	2750
30-130	MAINT. SUPERVISOR	AT2	N/A	2750
30-131	MAINT. IN CHARGE	AT2	N/A	2750
30-132	ELECTRICAL SUPERVISOR	AT2	N/A	2750
30-133	ELECTRICAL IN CHARGE	AT2	N/A	2750
30-134	MAINT. SUPERVISOR 02	AT2	N/A	2750
30-135	FILE STORAGE	AT2	N/A	2750
30-136	FIRST AID STATION	EXPOSED	N/A	10000
30-202	MECH. MEZZANINE (MG)	EXPOSED	N/A	4500

LEGEND:

CEILING TYPES

- AT1 — 610 x 1220mm ACOUSTIC CEILING TILES & T-BAR METAL SUSPENSION SYSTEM
- AT2 — 610 x 1220mm ACCOUSTIC CEILING TILES (HIGH NRC/HIGH-CAC) & T-BAR METAL SUSPENSION SYSTEM
- GB1 — 16mm GYPSUM BOARD ON METAL SUSPENSION SYSTEM
- CB1 — 16mm WATERPROOF CEMENT BOARD ON METAL SUSPENSION SYSTEM
- LC1 — LINEAR PAN METAL CEILING, LINEAR PAN (PERFORATED), ACOUSTIC BACKING FELT, T-BAR METAL SUSPENSION SYSTEM

SOFFIT TYPES

- LC1 — LINEAR PAN, T-BAR METAL SUSPENSION SYSTEM
- S2 — 38mm PREFINISHED METAL PANEL (AD300) (MC3), 22mm METAL FURRING CHANNEL (VERTICAL)(MAINTAIN AIRSPACE), 175mm SEMI-RIGID INSULATION (R-30) WITH THERMAL ISOLATION CLIPS & ANGLES, SELF ADHERED PERMEABLE AIR AND VAPOUR BARRIER (AVB), 16mm FIBERGLASS MAT GYPSUM SHEATHING, 152mm METAL STUD AT 610mm O.C. AND FILL BETWEEN STUDS WITH 152mm SEMI-RIGID INSULATION (R-25)

CEILING FIXTURES

- AIR SUPPLY OR RETURN DIFFUSER, VENT OR GRILLE (REFER TO MECH. DWGS.)
- AIR CURTAIN (REFER TO MECH. DWGS.)
- DUCTWORK (REFER TO MECH. DWGS.)
- FAN (REFER TO MECH. DWGS.)
- DOWNLIGHT (REFER TO ELEC. DWGS.)
- SUSPENDED OR RECESSED LIGHTING FIXTURE (REFER TO ELEC. DWGS.)

CEILING FINISH

PT4 - FIELD PAINT
- COMPANY: BENJAMIN MOORE
- FINISH: EGG SHELL
- COLOUR: CHANTILLY LACE 2121-70

This drawing has been prepared for the use of AECOM's client and may not be used, reproduced or relied upon by third parties, except as agreed by AECOM and its client, as required by law or for use by governmental reviewing agencies. AECOM accepts no responsibility, and denies any liability whatsoever, to any party that modifies this drawing without AECOM's express written consent. Do not scale this document. All measurements must be obtained from the stated dimensions.

AECOM

PROJECT
WINNIPEG NORTH GARAGE REPLACEMENT
100 Oak Point Hwy, Winnipeg, MB R2R 1V1

CLIENT
City of Winnipeg
510 Main St.
Winnipeg, MB R3B 1B9
1.877.311.4974

Winnipeg Transit
B-414 Osborne St.
Winnipeg, MB R3L 2A1

CONSULTANT
AECOM CANADA ULC
99 Commerce Dr,
Winnipeg, MB R3P 0Y7

REGISTRATION

ISSUE/REVISION

UR	DATE	DESCRIPTION
0	02/19/2025	ISSUED FOR TENDER

PROJECT NUMBER
60721079

SHEET TITLE
MAINTENANCE GARAGE - ENLARGED REFLECTED CEILING PLAN - GROUND FLOOR PLAN - STORES & PARTS

SHEET NUMBER
30-A-151

©2018 AECOM Corporation

Designer: Designer Checked: Checker Approved: Approver A0 33.1"x48.8"
Project Management Initials:

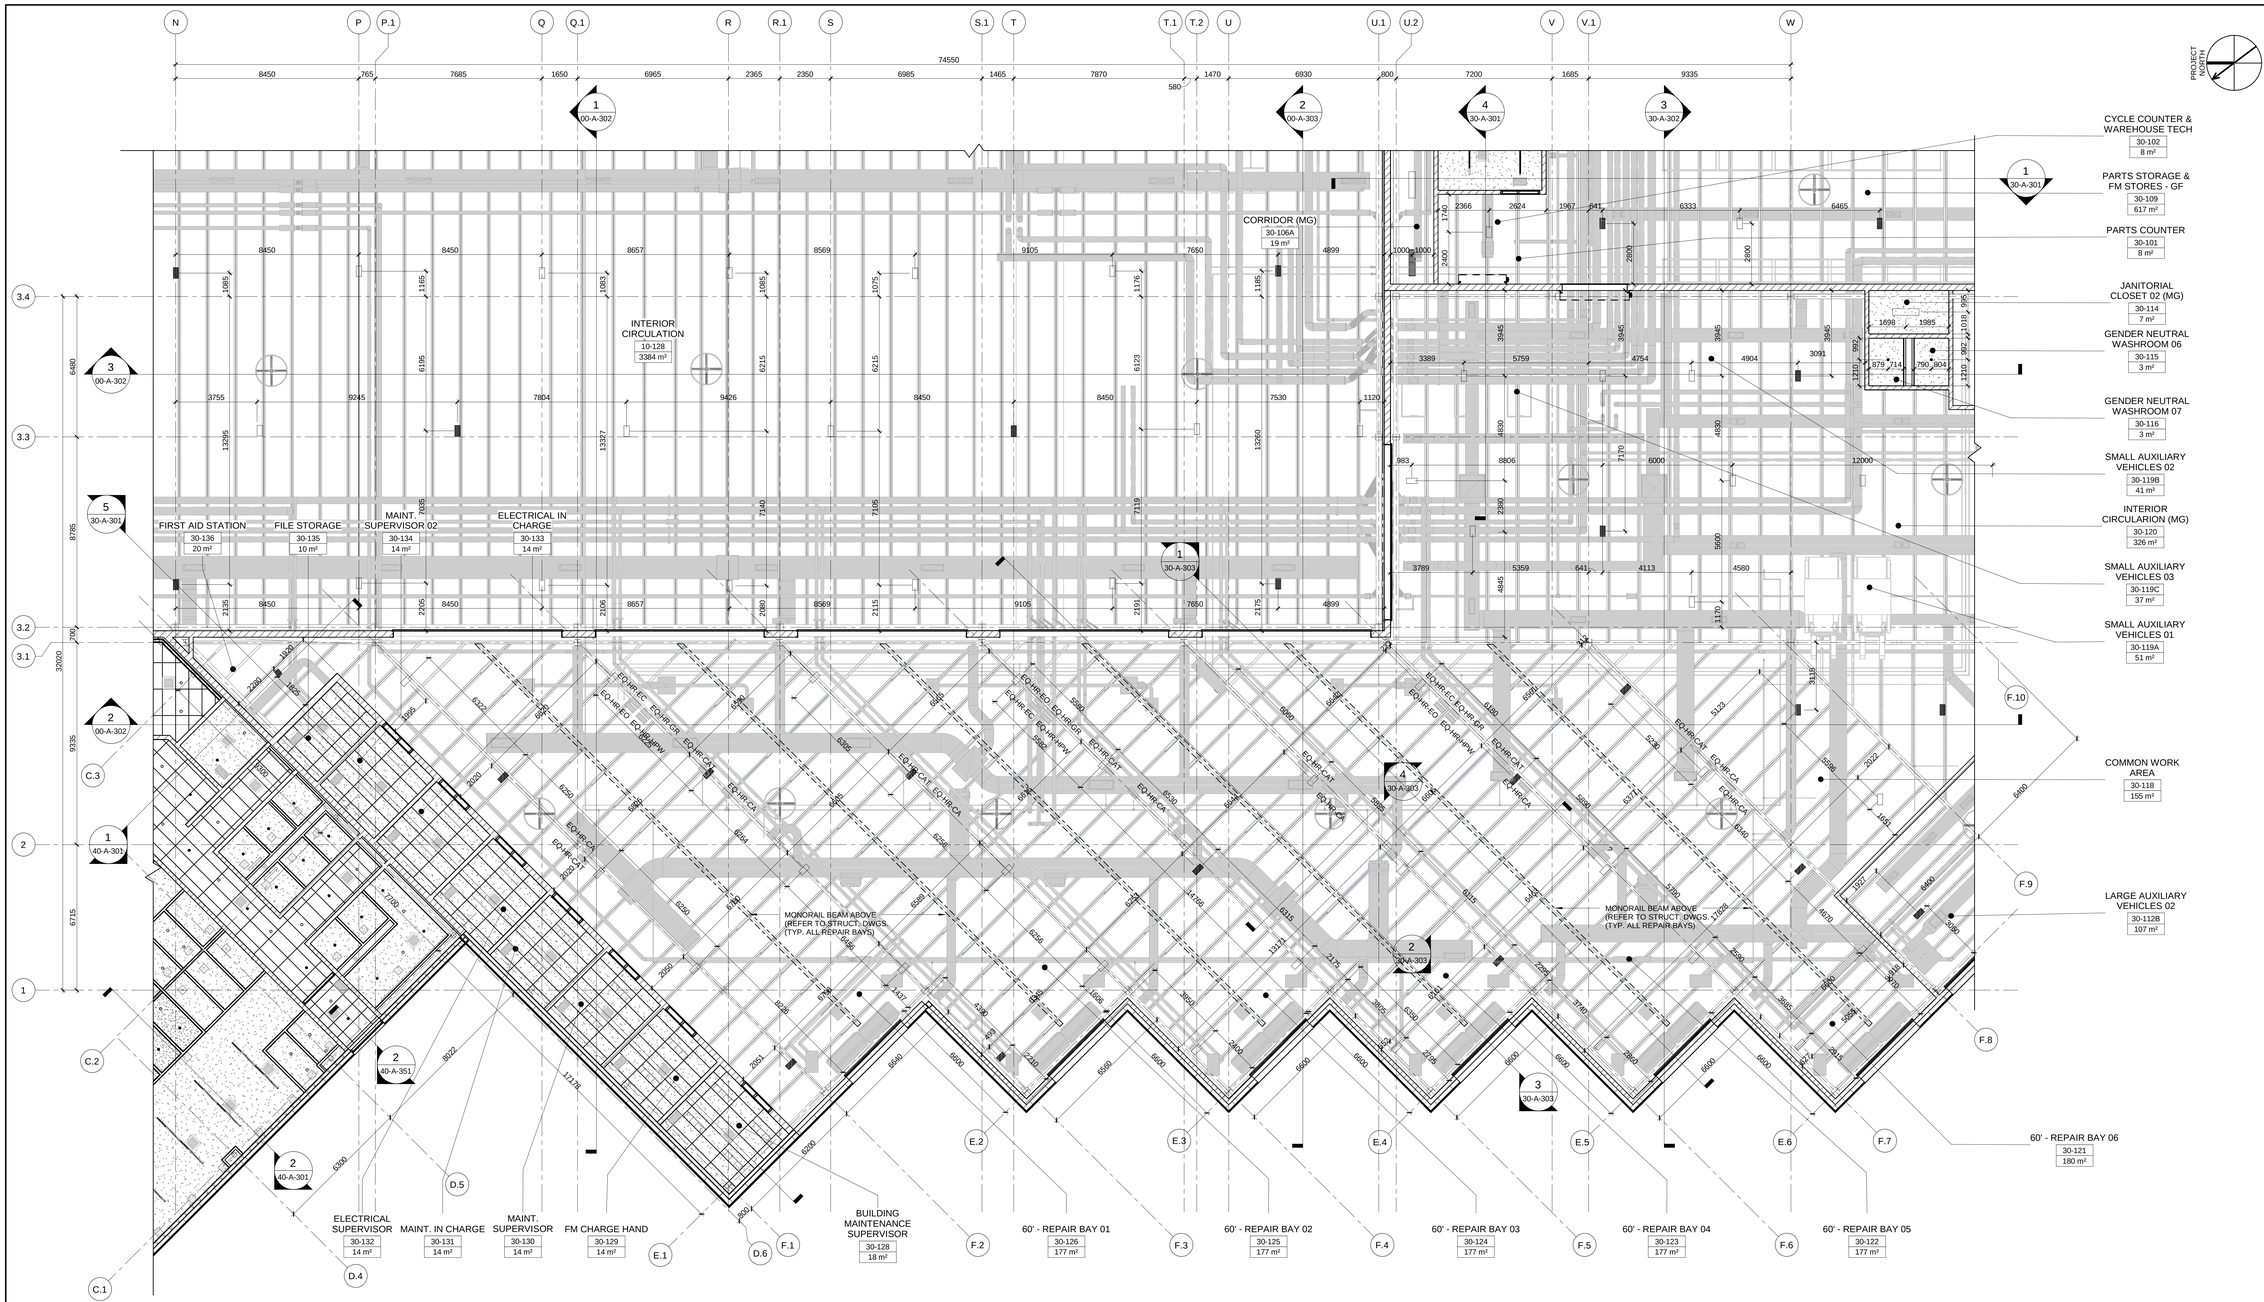

1 ENLARGED REFLECTED CEILING PLAN - GRD. FLR. - MAINT. GARAGE - REPAIR BAYS & OFFICES

30-A-152 | REF: 00-A-201 | SCALE: 1 : 100

LEGEND:

CEILING TYPES

AT1
610 x 1220mm ACOUSTIC CEILING TILES & T-BAR
METAL SUSPENSION SYSTEM

AT2
610 x 1220mm ACCOUSTIC CEILING TILES (HIGH NRC/HIGH-CAC) &
T-BAR METAL SUSPENSION SYSTEM

GB1
16mm GYPSUM BOARD ON METAL SUSPENSION SYSTEM

CB1
16mm WATERPROOF CEMENT BOARD ON METAL SUSPENSION SYSTEM

LC1
LINEAR PAN METAL CEILING
LINEAR PAN (PERFORATED)
ACOUSTIC BACKING FELT
T-BAR METAL SUSPENSION SYSTEM

SOFFIT TYPES

LC1
LINEAR PAN
T-BAR METAL SUSPENSION SYSTEM

S2
38mm PREFINISHED METAL PANEL (AD300) (MC3)
22mm METAL FURRING CHANNEL (VERTICAL)(MAINTAIN AIRSPACE)
175mm SEMI-RIGID INSULATION (R-30) WITH THERMAL ISOLATION CLIPS & ANGLES
SELF ADHERED PERMEABLE AIR AND VAPOUR BARRIER (AVB)
16mm FIBERGLASS MAT GYPSUM SHEATHING
152mm METAL STUD AT 610mm O.C. AND FILL BETWEEN STUDS WITH 152mm SEMI-RIGID INSULATION (R-25)

CEILING FIXTURES

AIR SUPPLY OR RETURN DIFFUSER, VENT OR GRILLE (REFER TO MECH. DWGS.)

AIR CURTAIN (REFER TO MECH. DWGS.)

DUCTWORK (REFER TO MECH. DWGS.)

FAN (REFER TO MECH. DWGS.)

DOWNLIGHT (REFER TO ELEC. DWGS.)

SUSPENDED OR RECESSED LIGHTING FIXTURE (REFER TO ELEC. DWGS.)

CEILING FINISH

PT4 - FIELD PAINT
- COMPANY: BENJAMIN MOORE
- FINISH: EGG SHELL
- COLOUR: CHANTILLY LACE 2121-70

RCP - MAINTENANCE GARAGE - REPAIR BAYS&VEHICLE SERVICING

Description Number	Name	MATERIAL	FINISH	HEIGHT
30-107	ELEC. ROOM 01 (SP)	EXPOSED	N/A	10000
30-108	MECH. RM 01 (SP)	EXPOSED	N/A	5400
30-112A	LARGE AUXILIARY VEHICLES 01	EXPOSED	N/A	10000
30-112B	LARGE AUXILIARY VEHICLES 02	EXPOSED	N/A	10000
30-113	LUBE ROOM	EXPOSED	N/A	10000
30-114	JANITORIAL CLOSET 02 (MG)	GB1	PT4	2750
30-115	GENDER NEUTRAL WASHROOM 06	GB1	PT4	2750
30-116	GENDER NEUTRAL WASHROOM 07	GB1	PT4	2750
30-117	FACILITY REFUSE & RECYCLING COMPOUND	EXPOSED	N/A	10000
30-118	COMMON WORK AREA	EXPOSED	N/A	10000
30-119A	SMALL AUXILIARY VEHICLES 01	EXPOSED	N/A	10000
30-119B	SMALL AUXILIARY VEHICLES 02	EXPOSED	N/A	10000
30-119C	SMALL AUXILIARY VEHICLES 03	EXPOSED	N/A	10000
30-120	INTERIOR CIRCULARION (MG)	EXPOSED	N/A	10000
30-121	60' - REPAIR BAY 06	EXPOSED	N/A	10000
30-122	60' - REPAIR BAY 05	EXPOSED	N/A	10000
30-123	60' - REPAIR BAY 04	EXPOSED	N/A	10000
30-124	60' - REPAIR BAY 03	EXPOSED	N/A	10000
30-125	60' - REPAIR BAY 02	EXPOSED	N/A	10000
30-126	60' - REPAIR BAY 01	EXPOSED	N/A	10000
30-127	INTERIOR CIRCULATION	EXPOSED	N/A	10000
30-128	BUILDING MAINTENANCE SUPERVISOR	AT2	N/A	2750
30-129	FM CHARGE HAND	AT2	N/A	2750
30-130	MAINT. SUPERVISOR	AT2	N/A	2750
30-131	MAINT. IN CHARGE	AT2	N/A	2750
30-132	ELECTRICAL SUPERVISOR	AT2	N/A	2750
30-133	ELECTRICAL IN CHARGE	AT2	N/A	2750
30-134	MAINT. SUPERVISOR 02	AT2	N/A	2750
30-135	FILE STORAGE	AT2	N/A	2750
30-136	FIRST AID STATION	EXPOSED	N/A	10000
30-202	MECH. MEZZANINE (MG)	EXPOSED	N/A	4500

This drawing has been prepared for the use of AECOM's client and may not be used, reproduced or relied upon by third parties, except as agreed by AECOM and its client, as required by law or by governmental reviewing agencies. AECOM accepts no responsibility, and denies any liability whatsoever, to any party that modifies this drawing without AECOM's express written consent. Do not scale this document. All measurements must be obtained from the stated dimensions.

AECOM

PROJECT
WINNIPEG NORTH GARAGE REPLACEMENT
100 Oak Point Hwy, Winnipeg, MB R2R 1V1

CLIENT

Winnipeg
City of Winnipeg
510 Main St.
Winnipeg, MB R3B 1B9
1.877.311.4974

Winnipeg Transit
B-414 Osborne St.
Winnipeg, MB R3L 2A1

CONSULTANT

AECOM CANADA ULC
99 Commerce Dr,
Winnipeg, MB R3P 0Y7

REGISTRATION

ISSUE/REVISION

0	02/19/2025	ISSUED FOR TENDER
I/R	DATE	DESCRIPTION

PROJECT NUMBER
60721079

SHEET TITLE
MAINTENANCE GARAGE - ENLARGED REFLECTED CEILING PLAN - GROUND FLOOR PLAN - REPAIR BAYS & OFFICES

SHEET NUMBER
30-A-152

Last Plotted: 2025-02-17 6:58:45 PM
Filename: Autodesk Docs://RP AMER (CAN) 60721079 Winnipeg North Transit Garage Replacement/60721079 Winnipeg North Transit Garage_A_DD.rvt
Printed on 30 Post-Consumer Recycled ContiArt Paper
©2018 AECOM Corporation

Project Management Initials:
Designer: Designer Checked: Checker Approved: Approver A0 33.1"x46.8"

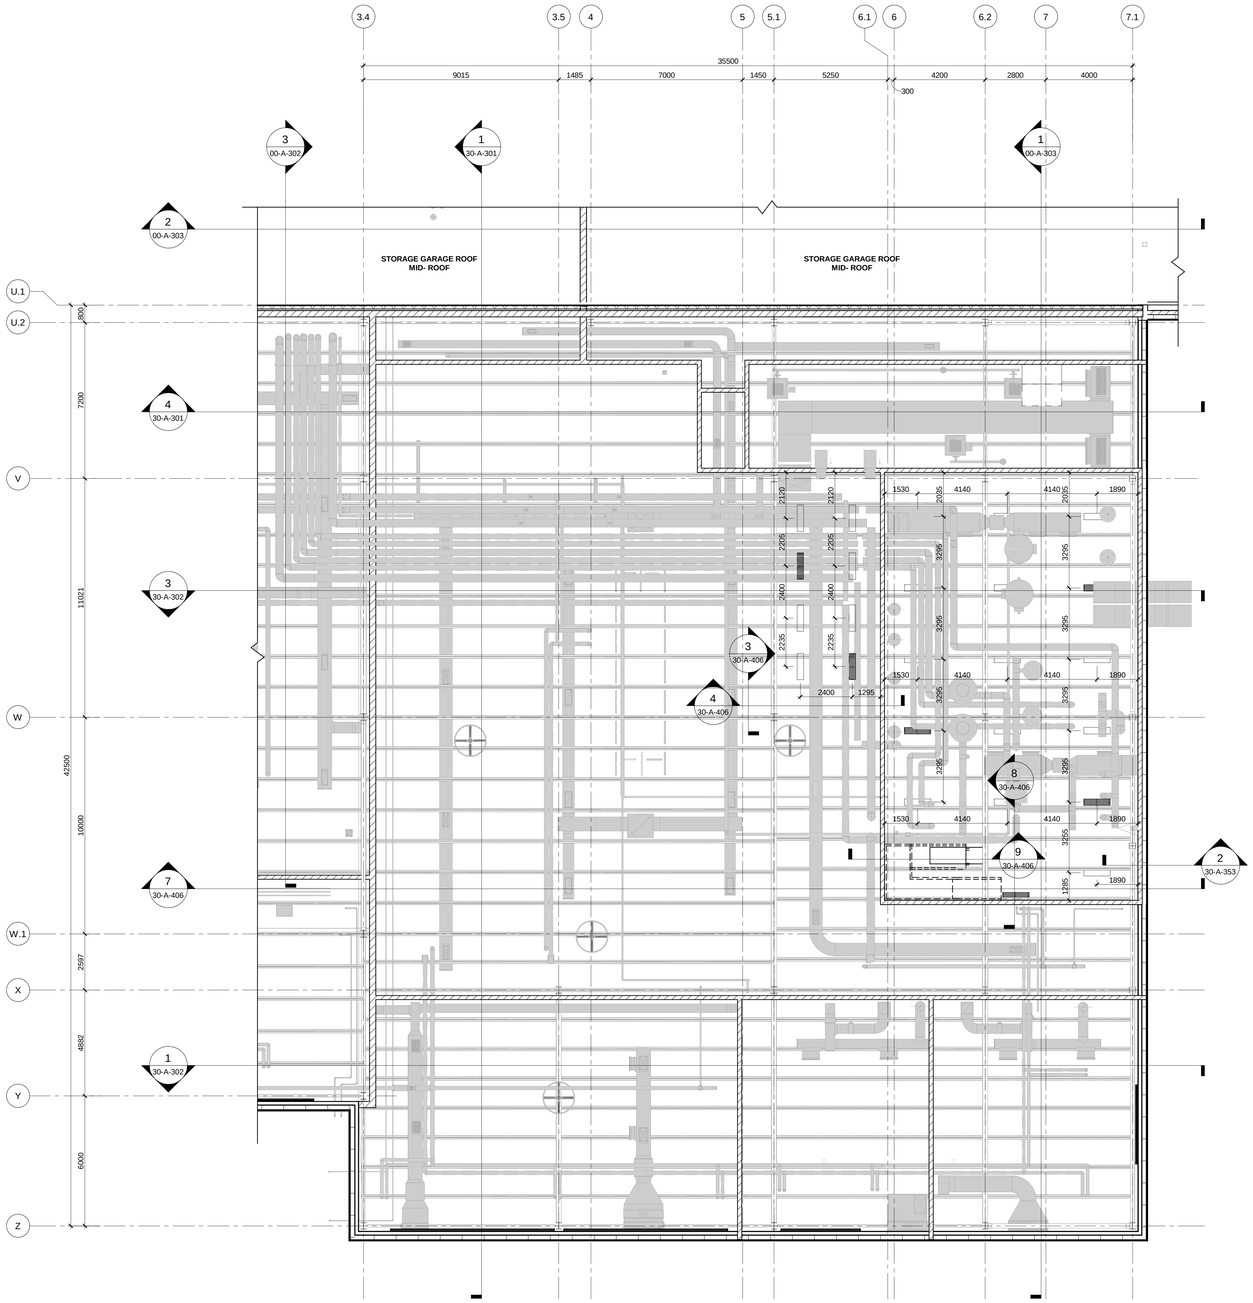

PROJECT NORTH

CEILING FIXTURES

- AIR SUPPLY OR RETURN DIFFUSER, VENT OR GRILLE (REFER TO MECH. DWGS.)
- AIR CURTAIN (REFER TO MECH. DWGS.)
- DUCTWORK (REFER TO MECH. DWGS.)
- FAN (REFER TO MECH. DWGS.)
- DOWNLIGHT (REFER TO ELEC. DWGS.)
- SUSPENDED OR RECESSED LIGHTING FIXTURE (REFER TO ELEC. DWGS.)

CEILING TYPES

- AT1: 610 x 1220mm ACOUSTIC CEILING TILES & T-BAR METAL SUSPENSION SYSTEM
- AT2: 610 x 1220mm ACCOUSTIC CEILING TILES (HIGH NRC/HIGH-CAC) & T-BAR METAL SUSPENSION SYSTEM
- GB1: 16mm GYPSUM BOARD ON METAL SUSPENSION SYSTEM
- CB1: 16mm WATERPROOF CEMENT BOARD ON METAL SUSPENSION SYSTEM
- LC1: LINEAR PAN METAL CEILING
LINEAR PAN (PERFORATED)
ACOUSTIC BACKING FELT
T-BAR METAL SUSPENSION SYSTEM

SOFFIT TYPES

- LC1: LINEAR PAN
T-BAR METAL SUSPENSION SYSTEM
- S2: 38mm PREFINISHED METAL PANEL (AD300) (MC3)
22mm METAL FURRING CHANNEL (VERTICAL)(MAINTAIN AIRSPACE)
175mm SEMI-RIGID INSULATION (R-30) WITH THERMAL ISOLATION CLIPS & ANGLES
SELF ADHERED PERMEABLE AIR AND VAPOUR BARRIER (AVB)
16mm FIBERGLASS MAT GYPSUM SHEATHING
152mm METAL STUD AT 406 O.C. AND FILL BETWEEN STUDS WITH 152mm SEMI-RIGID INSULATION (R-25)

CEILING FINISH

PT4 - FIELD PAINT
- COMPANY: BENJAMIN MOORE
- FINISH: EGG SHELL
- COLOUR: CHANTILLY LACE 2121-70

RCP - MAINTENANCE GARAGE - REPAIR BAYS&VEHICLE SERVICING

Description				
Number	Name	MATERIAL	FINISH	HEIGHT
30-107	ELEC. ROOM 01 (SP)	EXPOSED	N/A	10000
30-108	MECH. RM 01 (SP)	EXPOSED	N/A	5400
30-112A	LARGE AUXILIARY VEHICLES 01	EXPOSED	N/A	10000
30-112B	LARGE AUXILIARY VEHICLES 02	EXPOSED	N/A	10000
30-113	LUBE ROOM	EXPOSED	N/A	10000
30-114	JANITORIAL CLOSET 02 (MG)	GB1	PT4	2750
30-115	GENDER NEUTRAL WASHROOM 06	GB1	PT4	2750
30-116	GENDER NEUTRAL WASHROOM 07	GB1	PT4	2750
30-117	FACILITY REFUSE & RECYCLING COMPOUND	EXPOSED	N/A	10000
30-118	COMMON WORK AREA	EXPOSED	N/A	10000
30-119A	SMALL AUXILIARY VEHICLES 01	EXPOSED	N/A	10000
30-119B	SMALL AUXILIARY VEHICLES 02	EXPOSED	N/A	10000
30-119C	SMALL AUXILIARY VEHICLES 03	EXPOSED	N/A	10000
30-120	INTERIOR CIRCULARION (MG)	EXPOSED	N/A	10000
30-121	60' - REPAIR BAY 06	EXPOSED	N/A	10000
30-122	60' - REPAIR BAY 05	EXPOSED	N/A	10000
30-123	60' - REPAIR BAY 04	EXPOSED	N/A	10000
30-124	60' - REPAIR BAY 03	EXPOSED	N/A	10000
30-125	60' - REPAIR BAY 02	EXPOSED	N/A	10000
30-126	60' - REPAIR BAY 01	EXPOSED	N/A	10000
30-127	INTERIOR CIRCULATION	EXPOSED	N/A	10000
30-128	BUILDING MAINTENANCE SUPERVISOR	AT2	N/A	2750
30-129	FM CHARGE HAND	AT2	N/A	2750
30-130	MAINT. SUPERVISOR	AT2	N/A	2750
30-131	MAINT. IN CHARGE	AT2	N/A	2750
30-132	ELECTRICAL SUPERVISOR	AT2	N/A	2750
30-133	ELECTRICAL IN CHARGE	AT2	N/A	2750
30-134	MAINT. SUPERVISOR 02	AT2	N/A	2750
30-135	FILE STORAGE	AT2	N/A	2750
30-136	FIRST AID STATION	EXPOSED	N/A	10000
30-202	MECH. MEZZANINE (MG)	EXPOSED	N/A	4500

1 ENLARGED REFLECTED CEILING PLAN -MAINTENANCE GARAGE - MEZZANINE PLAN - STORES & PARTS & MECH. ROOM

30-A-153 | REF: 30-A-353 SCALE: 1 : 100

AECOM

PROJECT
WINNIPEG NORTH GARAGE REPLACEMENT
100 Oak Point Hwy, Winnipeg, MB R2R 1V1

CLIENT

City of Winnipeg
510 Main St.
Winnipeg, MB R3B 1B9
1.877.311.4974

Winnipeg Transit
B-414 Osborne St.
Winnipeg, MB R3L 2A1

CONSULTANT

AECOM CANADA ULC
99 Commerce Dr,
Winnipeg, MB R3P 0Y7

REGISTRATION

ISSUE/REVISION

I/R	DATE	DESCRIPTION
0	02/19/2025	ISSUED FOR TENDER

PROJECT NUMBER
60721079

SHEET TITLE
MAINTENANCE GARAGE - ENLARGED REFLECTED CEILING PLAN - MEZZANINE - STORES & PARTS & MECH. ROOM

SHEET NUMBER
30-A-153

This drawing has been prepared for the use of AECOM's client and may not be used, reproduced or relied upon by third parties, except as agreed by AECOM and its client, as required by law or for use by governmental reviewing agencies. AECOM accepts no responsibility, and denies any liability whatsoever, to any party that modifies this drawing without AECOM's express written consent. Do not scale this document. All measurements must be obtained from the stated dimensions.
©2018 AECOM Corporation

Last Plotted: 2025-02-17 5:59:59 PM
Filename: Autodesk Docs://BP-MMER (CAN) 60721079-Winnipeg North Transit Garage Replacement/60721079-Winnipeg North Transit Garage-A_DD.rvt
Printed on: 30% Post-Consumer Recycled Content Paper

Designer: Designer Checked: Checker Approved: Approver A0 33.1"x46.8"
Project Management Initials:

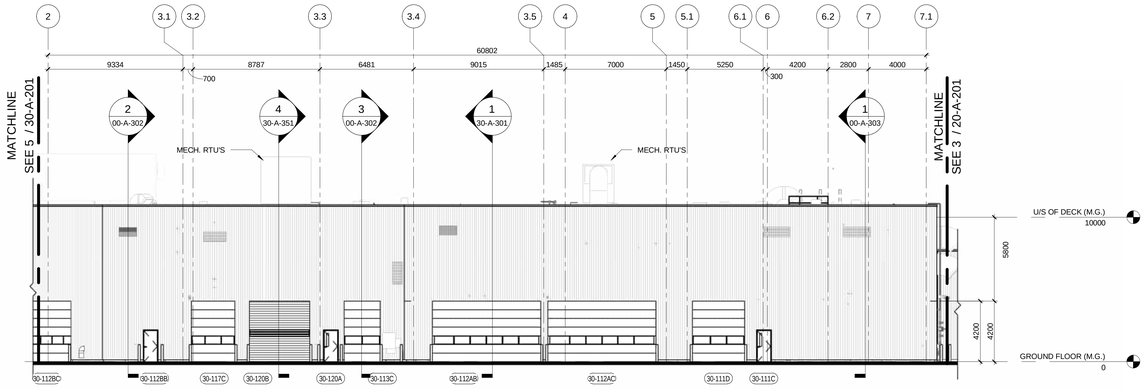

1 | ENLARGED SOUTH ELEVATION - MAINTENANCE GARAGE

30-A-201 | REF: 00-A-201 | SCALE: 1 : 150

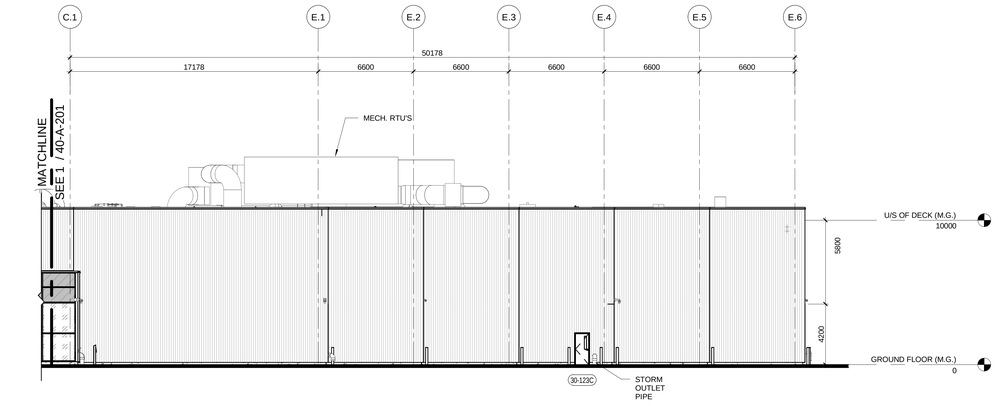

2 | ENLARGED NORTH-WEST ELEVATION - MAINTENANCE GARAGE

30-A-201 | REF: 00-A-201 | SCALE: 1 : 150

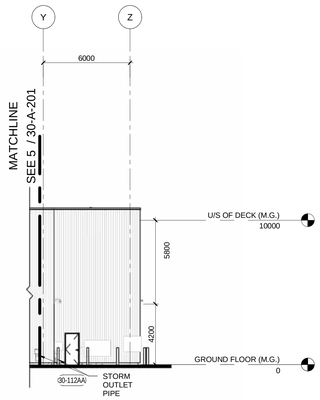

3 | ENLARGED WEST ELEVATION - MAINTENANCE GARAGE

30-A-201 | REF: 00-A-201 | SCALE: 1 : 150

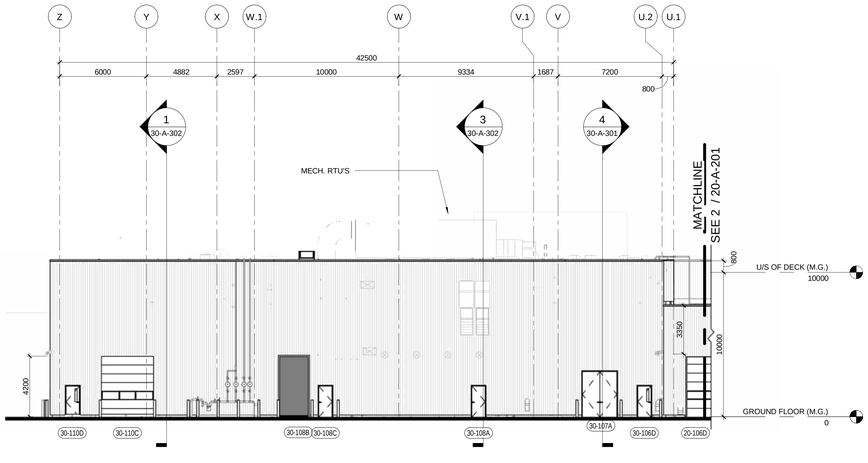

4 | ENLARGED EAST ELEVATION - MAINTENANCE GARAGE

30-A-201 | REF: 00-A-201 | SCALE: 1 : 150

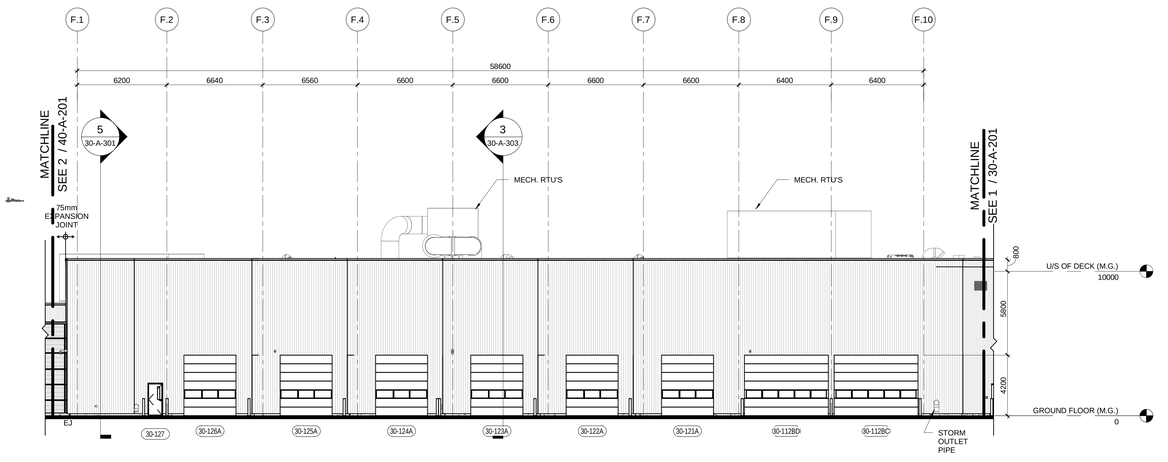

5 | ENLARGED SOUTH-WEST ELEVATION - MAINTENANCE GARAGE

30-A-201 | REF: 00-A-201 | SCALE: 1 : 150

LEGEND - ENLARGED ELEVATION

EXTERIOR WALL
- CEMENT FACED POLYSTYRENE INSULATION BOARD ON CONCRETE CURB

EXTERIOR WALL
- METAL SIDING (AD330R PROFILE (MC1) & CAMBRIDGE WHITE COLOUR) & PREFENISHED METAL CAP FLASHING AT PARAPET

EXTERIOR WALL
- METAL FLASHING (DEEP GRAY COLOUR)

EXTERIOR WALL
- METAL SIDING (AD300 (MC2),AD200(MC3) PROFILE & WHITE WHITE COLOUR) C/W T-TRIM & PREFENISHED METAL CAP FLASHING AT PARAPET

EXTERIOR WALL
- SPANDREL PANEL (BACK PAINTED GLASS WITH INSULATION & BACK PANEL) (CLEAR ANODIZED COLOUR)

EXTERIOR WALL CURTAIN WALL
- (CLEAR ANODIZED MULLIONS)
- BIRD FRIENDLY INSULATED GLASS WITH FRIT (GLAZING PANEL TYPE TO BE CONFIRMED)

EXTERIOR CURTAIN WALL
OFFICE RIBBON WINDOWS
- (CLEAR ANODIZED MULLIONS)
- BIRD FRIENDLY INSULATED GLASS WITH FRIT (GLAZING PANEL TYPE TO BE CONFIRMED)

- WALL PACK LIGHT FIXTURE & SECURITY CAMERA (REFER TO ELEC. DWGS.)
- 150 DIA. BOLLARD (REFER TO STRUC. DWGS.)
- HOLLOW METAL DOOR & FRAME (PAINT)
- HIGHSPEED DOOR DOORS WITH VISION SLATS (WHITE COLOUR)
- OVERHEAD DOORS WITH FULLVIEW GLAZING (WHITE COLOUR)
- LOUVER (SEE MECH. DWGS.) ANTI-STORM LOUVRES WITH 50% OPENNESS & CLEAR ANODIZED COLOUR

This drawing has been prepared for the use of AECOM's client and may not be used, reproduced or relied upon by third parties, except as agreed by AECOM and its client, as required by law or for use by governmental reviewing agencies. AECOM accepts no responsibility, and denies any liability whatsoever, to any party that modifies this drawing without AECOM's express written consent. Do not scale this document. All measurements must be obtained from the stated dimensions.

AECOM

PROJECT

WINNIPEG NORTH GARAGE REPLACEMENT
100 Oak Point Hwy, Winnipeg, MB R2R 1V1

CLIENT

Winnipeg
City of Winnipeg
510 Main St.
Winnipeg, MB R3B 1B9
1.877.311.4974

Winnipeg Transit
B-414 Osborne St.
Winnipeg, MB R3L 2A1

CONSULTANT

AECOM CANADA ULC
99 Commerce Dr,
Winnipeg, MB R3P 0Y7

REGISTRATION

ISSUE/REVISION

I/R	DATE	DESCRIPTION
0	02/19/2025	ISSUED FOR TENDER
C	12/06/2024	ISSUED FOR 66% DESIGN RESUBMISSION
B	08/12/2024	ISSUED FOR 66% DESIGN

PROJECT NUMBER

60721079

SHEET TITLE

MAINTENANCE GARAGE - ENLARGED ELEVATIONS

SHEET NUMBER

30-A-201

Last Printed: 2026-02-17 7:50:13 PM
Filename: Autodesk Docs://[60721079-Winnipeg North Transit Garage Replacement/60721079-Winnipeg North Transit Garage-A_DO.rvt
Printed on 30% Post-Consumer Recycled Content Paper
©2018 AECOM Corporation

Designer: Designer Checked: Checker Approved: Approver A0 33.1"x48.8"
Project Management Initials:

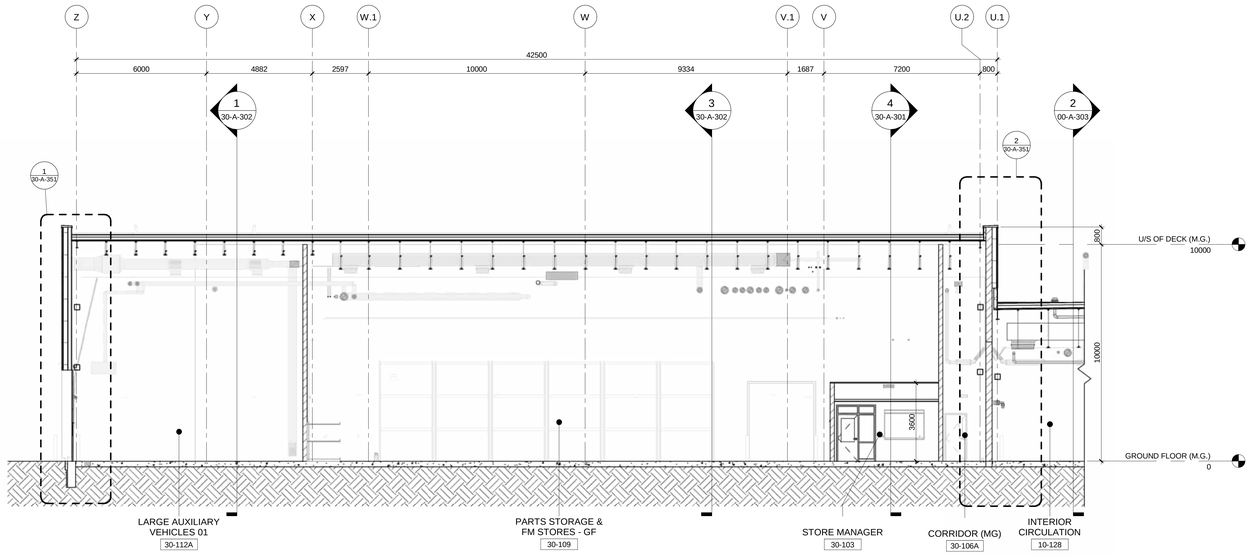

1 ENLARGED BUILDING SECTION 13 - MAINTENANCE GARAGE - STORES & PARTS

30-A-301 | REF: 00-A-101 | SCALE: 1 : 100

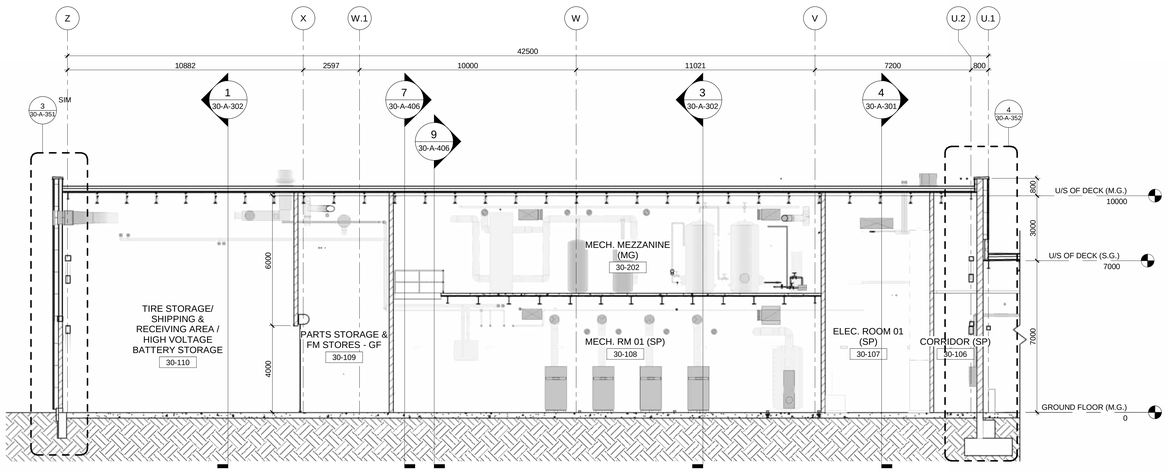

2 BUILDING SECTION 10 - MAINTENANCE GARAGE - MECHANICAL&ELECTRICAL ROOM

30-A-301 | REF: 00-A-303 | SCALE: 1 : 100

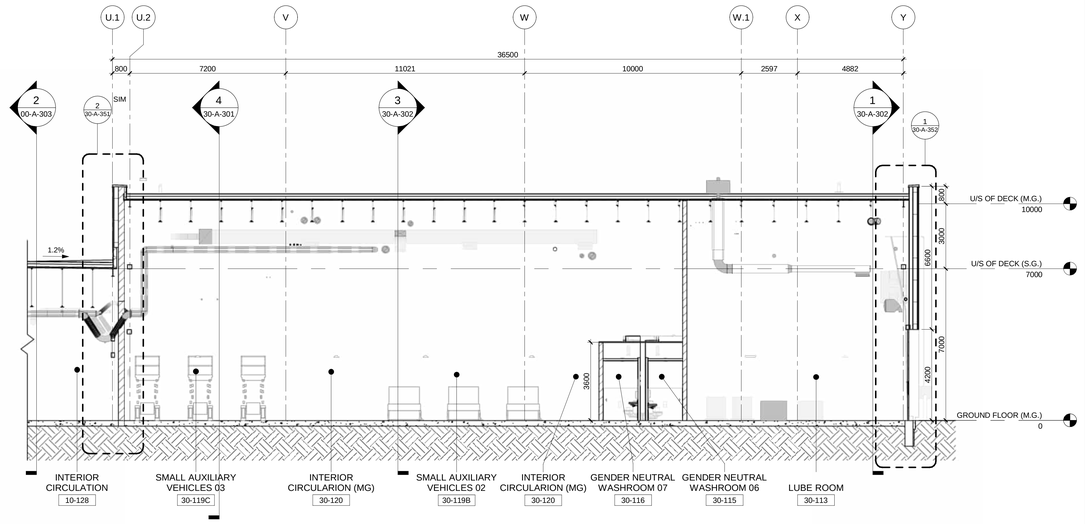

3 BUILDING SECTION 10 - MAINTENANCE GARAGE - STORES AND PARTS

30-A-301 | REF: 00-A-302 | SCALE: 1 : 100

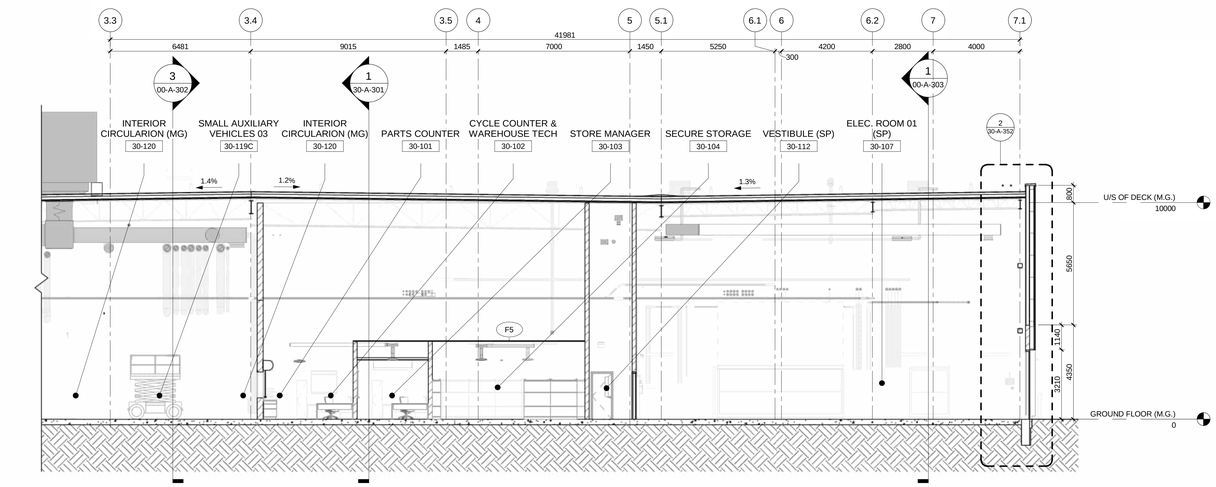

4 ENLARGED SECTION MAINTENANCE GARAGE

30-A-301 | REF: 30-A-101 | SCALE: 1 : 100

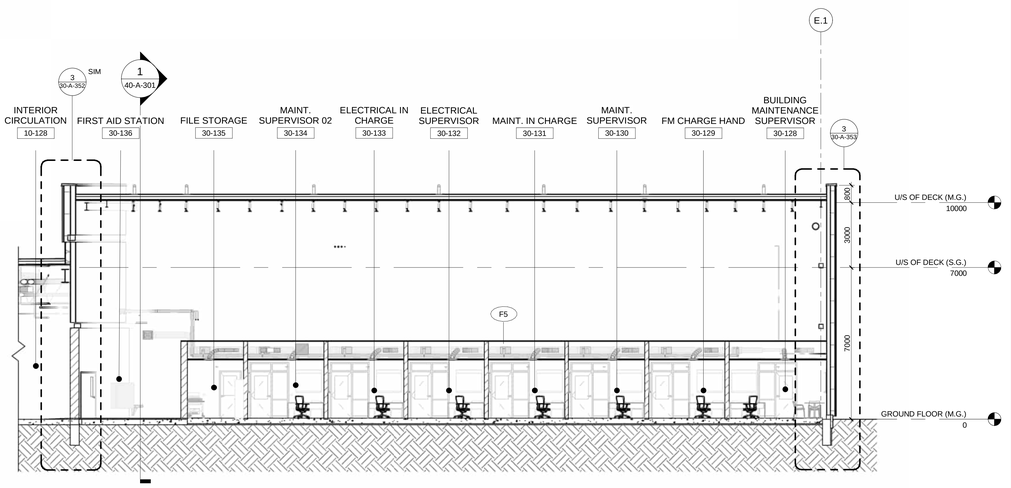

5 ENLARGED SECTION - MAINTENANCE GARAGE - OFFICE AREA

30-A-301 | REF: 20-A-152 | SCALE: 1 : 100

This drawing has been prepared for the use of AECOM's client and may not be used, reproduced or relied upon by third parties, except as agreed by AECOM and its client, as required by law or for use by governmental reviewing agencies. AECOM accepts no responsibility, and denies any liability whatsoever, to any party that modifies this drawing without AECOM's express written consent. Do not scale this document. All measurements must be obtained from the stated dimensions.

AECOM

PROJECT

WINNIPEG NORTH GARAGE REPLACEMENT
100 Oak Point Hwy, Winnipeg, MB R2R 1V1

CLIENT

Winnipeg
City of Winnipeg
510 Main St.
Winnipeg, MB R3B 1B9
1.877.311.4974

Winnipeg Transit
B-414 Osborne St.
Winnipeg, MB R3L 2A1

CONSULTANT

AECOM CANADA ULC
99 Commerce Dr,
Winnipeg, MB R3P 0Y7

REGISTRATION

ISSUE/REVISION

I/R	DATE	DESCRIPTION
0	02/19/2025	ISSUED FOR TENDER
C	12/06/2024	ISSUED FOR 66% DESIGN RESUBMISSION
B	08/12/2024	ISSUED FOR 66% DESIGN
A	03/28/2024	ISSUED FOR SCHEMATIC DESIGN

PROJECT NUMBER

60721079

SHEET TITLE

MAINTENANCE GARAGE - BUILDING SECTIONS

SHEET NUMBER

30-A-301

©2018 AECOM Corporation

Last Plotted: 2025-02-17 7:00:29 PM
Filename: Autodesk Docs://BP-MMER (CAN) (60721079-Winnipeg North Transit Garage Replacement)/60721079-Winnipeg Transit North Garage-A_DO.rvt
Printed on: 30% Post-Consumer Recycled Content Paper

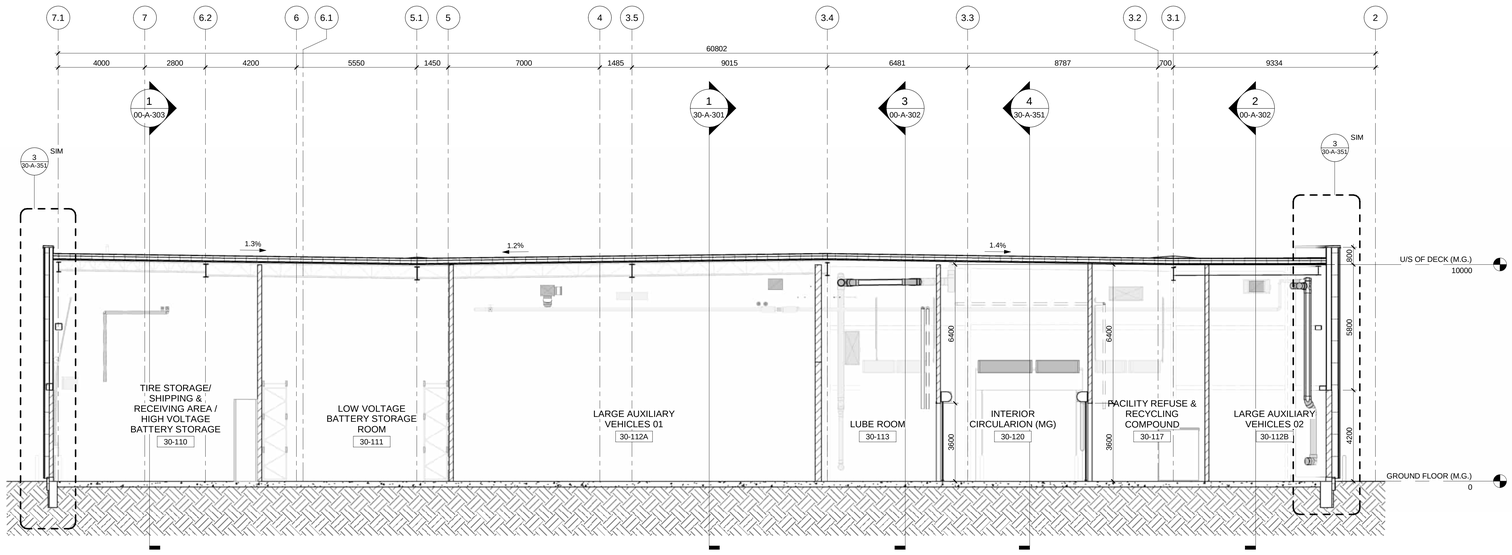

1 | BUILDING SECTION 08 - MAINTENANCE GARAGE & AUXILIARY VEHICLES

30-A-302 | REF: 00-A-101 | SCALE: 1 : 100

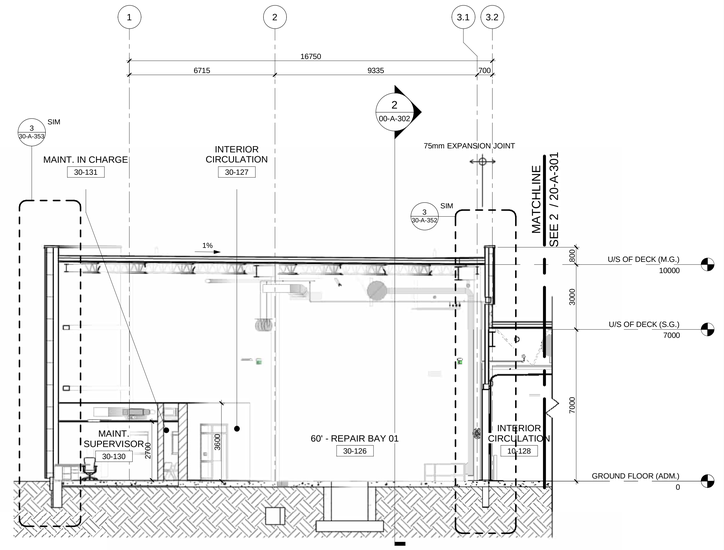

2 | ENLARGED BUILDING SECTION 05 - MAINTENANCE GARAGE - REPAIR BAY

30-A-302 | REF: 00-A-302 | SCALE: 1 : 100

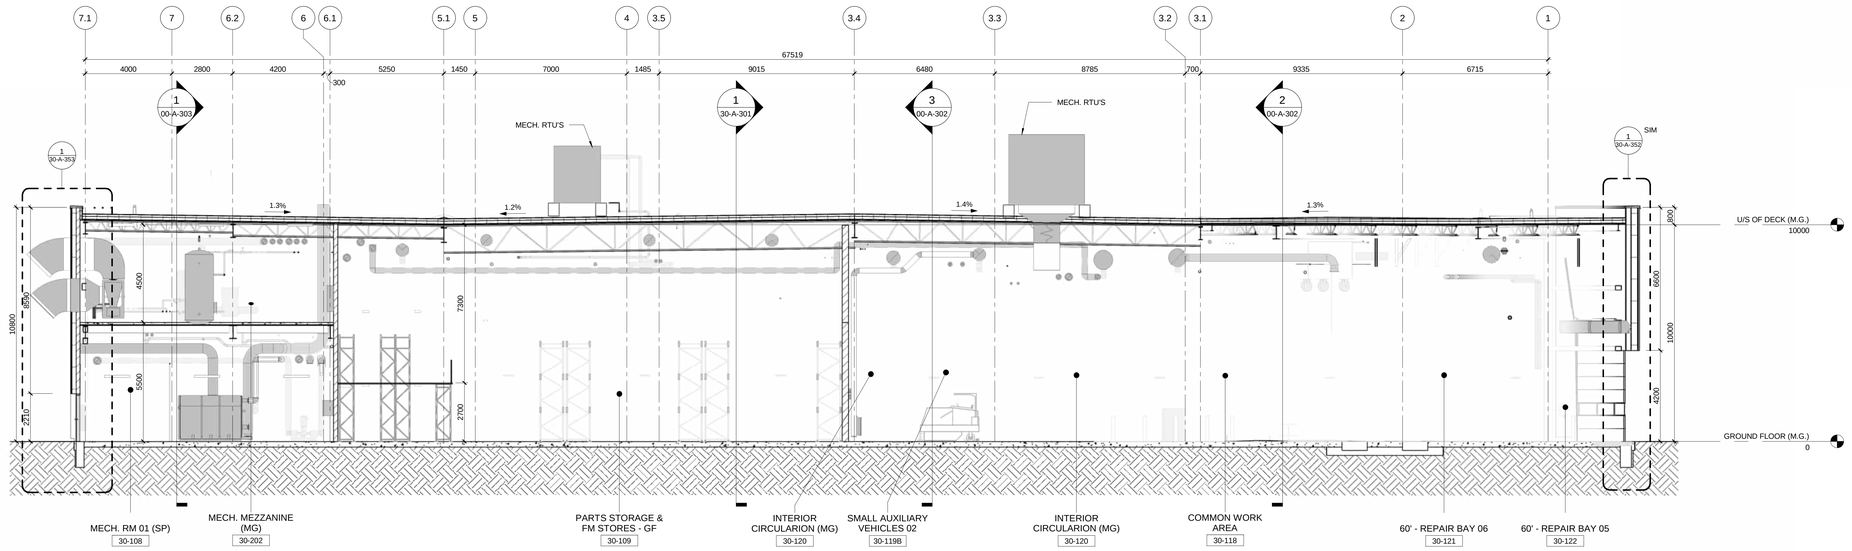

3 | BUILDING SECTION 07 - MAINTENANCE GARAGE - PARTS STORAGE & FM STORES

30-A-302 | REF: 00-A-101 | SCALE: 1 : 100

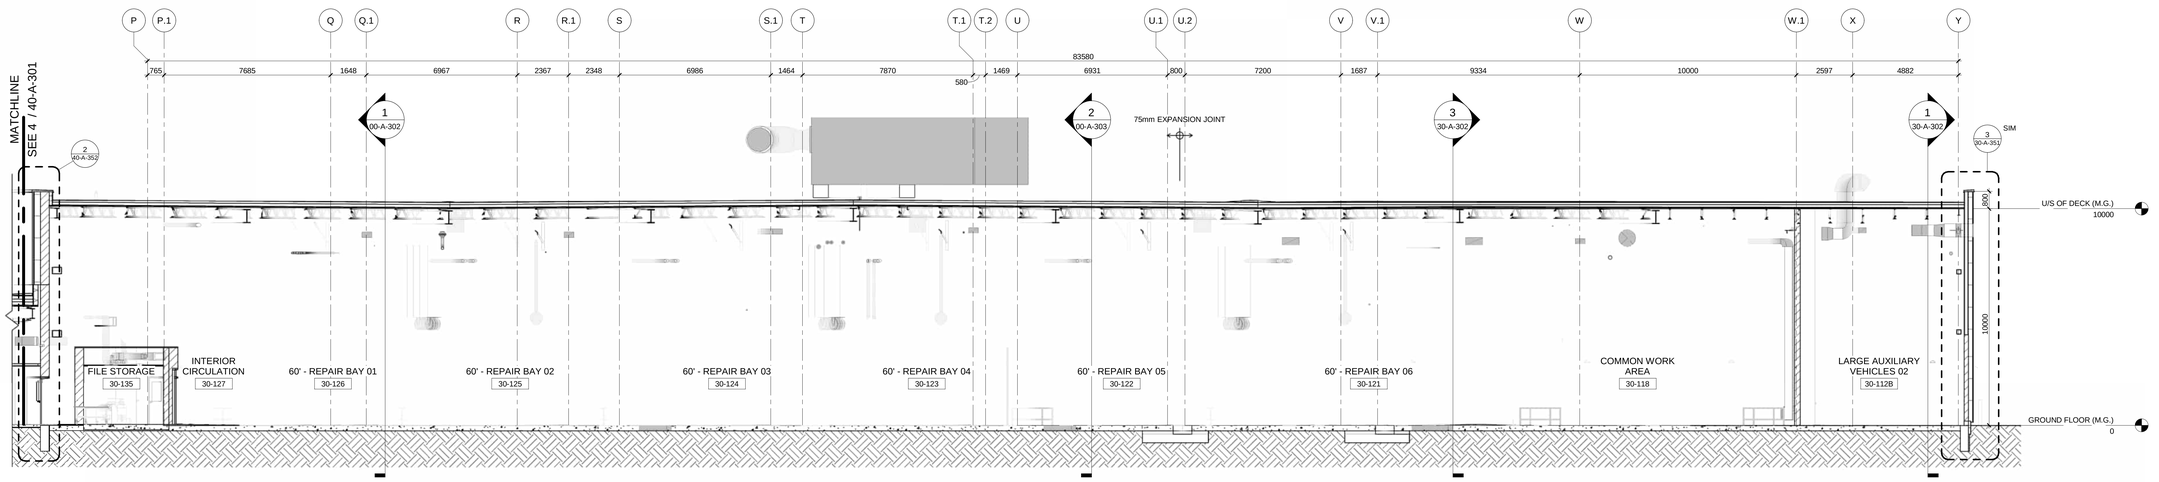

4 | ENLARGED BUILDING SECTION 09 - MAINTENANCE GARAGE - REPAIR BAYS

30-A-302 | REF: 00-A-302 | SCALE: 1 : 100

AECOM

PROJECT

WINNIPEG NORTH GARAGE REPLACEMENT
100 Oak Point Hwy, Winnipeg, MB R2R 1V1

CLIENT

Winnipeg
City of Winnipeg
510 Main St.
Winnipeg, MB R3B 1B9
1.877.311.4974

Winnipeg Transit
B-414 Osborne St.
Winnipeg, MB R3L 2A1

CONSULTANT

AECOM CANADA ULC
99 Commerce Dr,
Winnipeg, MB R3P 0Y7

REGISTRATION

ISSUE/REVISION

I/R	DATE	DESCRIPTION
0	02/19/2025	ISSUED FOR TENDER
C	12/06/2024	ISSUED FOR 66% DESIGN RESUBMISSION
B	08/12/2024	ISSUED FOR 66% DESIGN
A	03/28/2024	ISSUED FOR SCHEMATIC DESIGN

PROJECT NUMBER

60721079

SHEET TITLE

MAINTENANCE GARAGE - BUILDING SECTIONS

SHEET NUMBER

30-A-302

This drawing has been prepared for the use of AECOM's client and may not be used, reproduced or relied upon by third parties, except as agreed by AECOM and its client, as required by law or for use by governmental reviewing agencies. AECOM accepts no responsibility, and denies any liability whatsoever, to any party that modifies this drawing without AECOM's express written consent. Do not scale this document. All measurements must be obtained from the stated dimensions.

©2018 AECOM Corporation

Project Management Initials:
Designer: Designer: Checked: Checker: Approved: Approver: A0 33.1"x46.8"
Last Plotted: 2025-02-17 7:00:43 PM
Filename: Autodesk Docs://BP-AMER (CAN) 60721079 Winnipeg North Transit Garage Replacement/60721079-Winnipeg Transit North Garage-A_BD.rvt
Printed on 30% Post-Consumer Recycled Content Paper

Project Management Initials:
Designer: Designer Checked: Checker Approved: Approver A0 33.1"x46.8"
Last Printed: 2025-01-17 7:00:16 PM
Filename: Autodesk Docs://BP-AMER (CAN) 60721079 Winnipeg North Transit Garage Replacement/60721079 Winnipeg Transit North Garage_A_2D.rvt
Printed on 30 Post-Consumer Recycled Content Paper

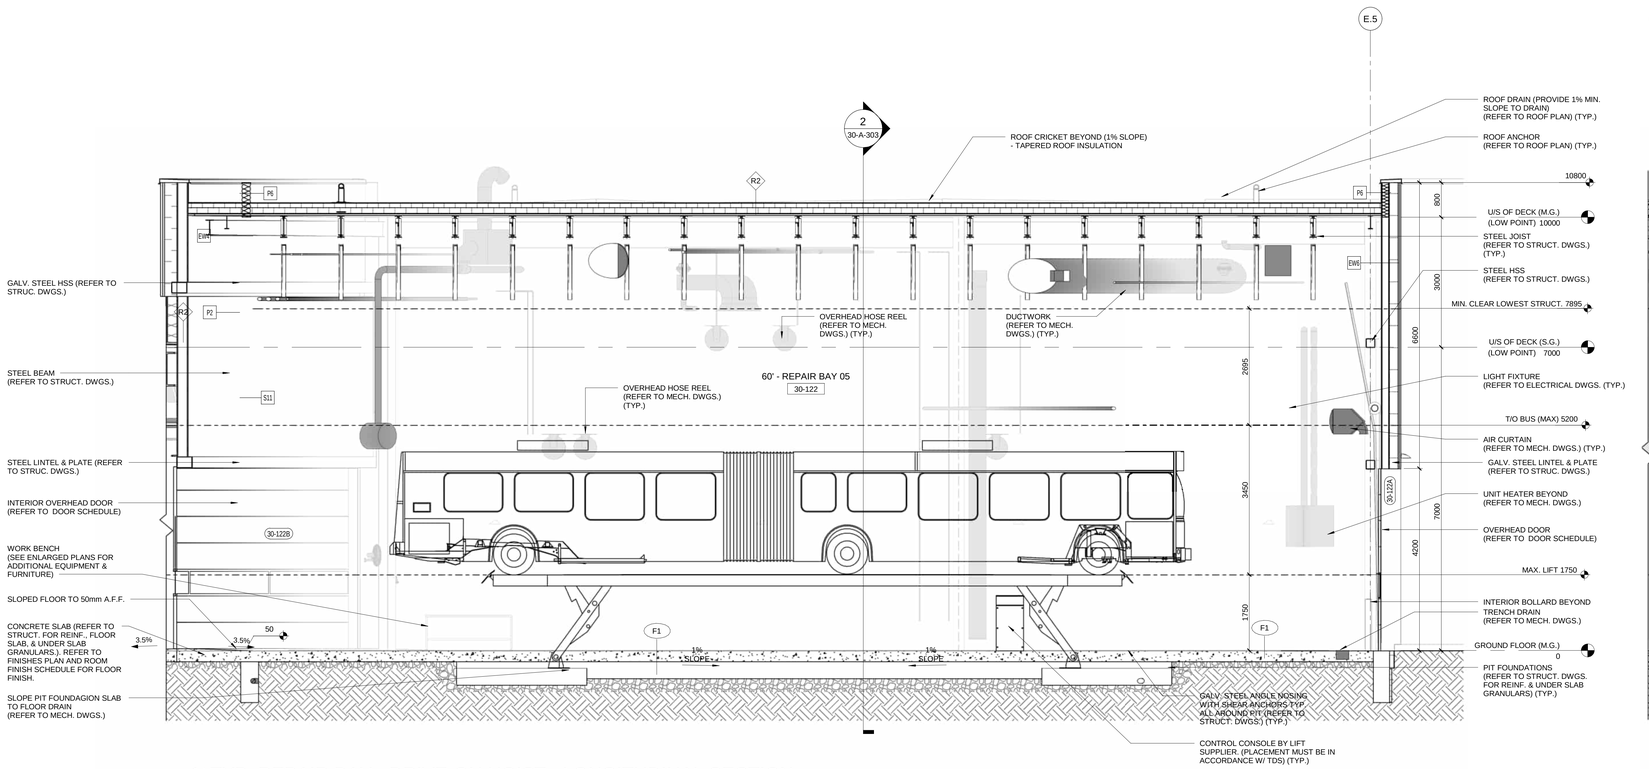

1 | TYP. REPAIR BAY - DRIVE-ON HOIST - LONGITUDINAL SECTION

30-A-303 | REF: 30-A-151 | SCALE: 1 : 50

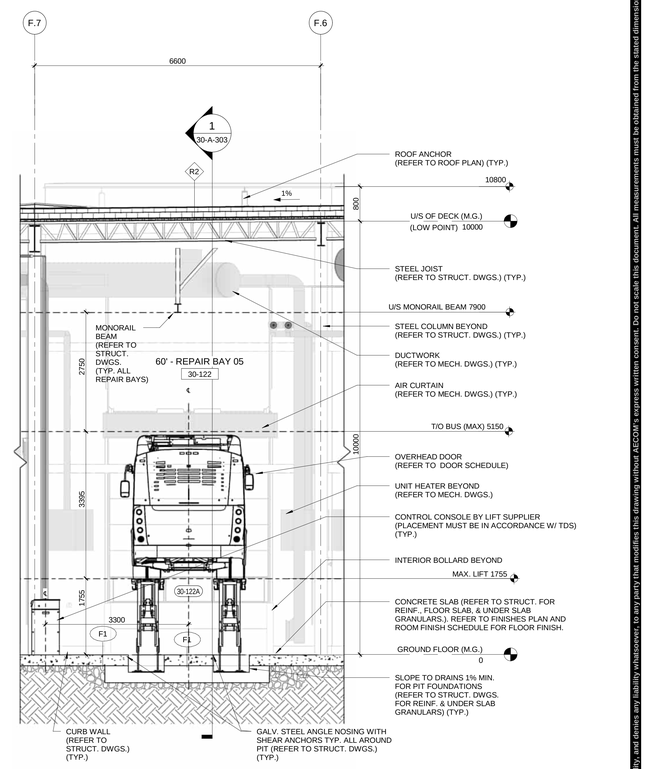

2 | TYP. REPAIR BAY - DRIVE-ON HOIST - LATITUDINAL SECTION

30-A-303 | REF: 30-A-151 | SCALE: 1 : 50

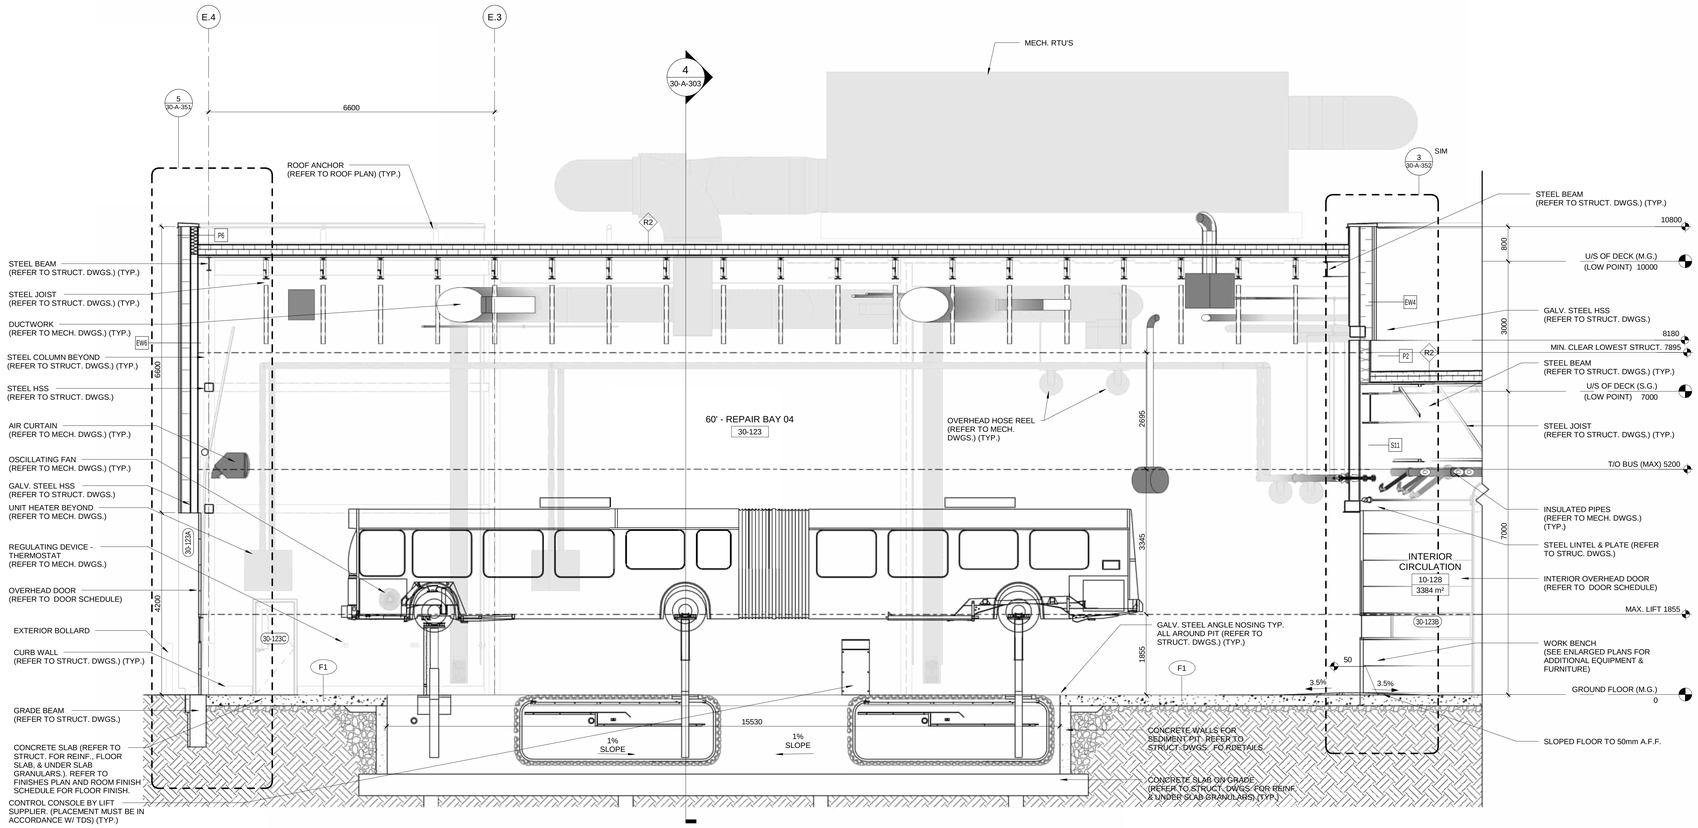

3 | TYP. REPAIR BAY - 3 POST HOIST - LONGITUDINAL SECTION

30-A-303 | REF: 20-A-152 | SCALE: 1 : 50

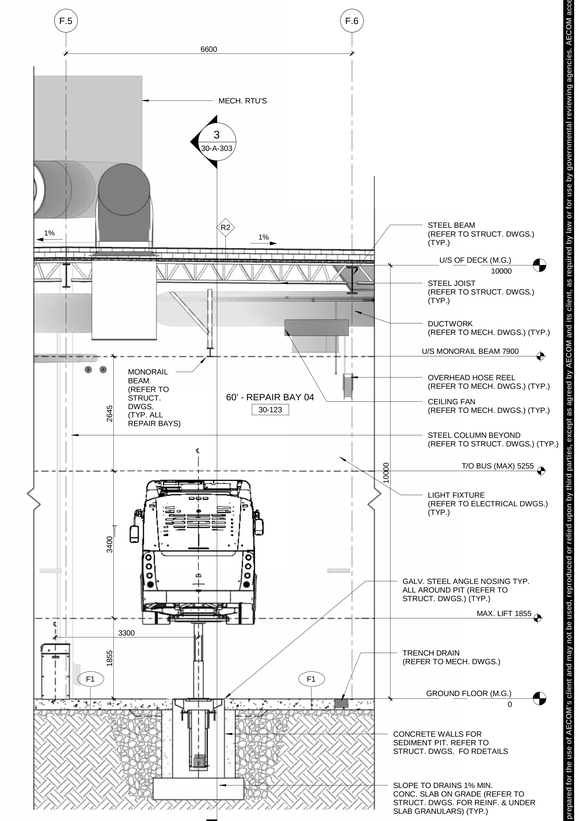

4 | TYP. REPAIR BAY - 3 POST HOIST - LATITUDINAL SECT.

30-A-303 | REF: 30-A-151 | SCALE: 1 : 50

©2018 AECOM Corporation

This drawing has been prepared for the use of AECOM's client and may not be used, reproduced or relied upon by third parties, except as agreed by AECOM and its client, as required by law or for use by governmental reviewing agencies. AECOM accepts no responsibility, and denies any liability whatsoever, to any party that modifies this drawing without AECOM's express written consent. Do not scale this document. All measurements must be obtained from the stated dimensions.

AECOM

PROJECT

WINNIPEG NORTH GARAGE REPLACEMENT
100 Oak Point Hwy, Winnipeg, MB R2R 1V1

CLIENT

Winnipeg
City of Winnipeg
510 Main St.
Winnipeg, MB R3B 1B9
1.877.311.4974

Winnipeg Transit
B-414 Osborne St.
Winnipeg, MB R3L 2A1

CONSULTANT

AECOM CANADA ULC
99 Commerce Dr,
Winnipeg, MB R3P 0Y7

REGISTRATION

ISSUE/REVISION

0	02/19/2025	ISSUED FOR TENDER
I/R	DATE	DESCRIPTION

PROJECT NUMBER

60721079

SHEET TITLE

MAINTENANCE GARAGE - BUILDING SECTIONS - TYP. REPAIR BAY

SHEET NUMBER

30-A-303

Project Management Initials:
Designer: Designer Checked: Checker Approved: Approver A0 33.1"x46.8"
Last Plotted: 2025-02-17 01:02 PM
Filename: Autodesk Docs://RP-AMER (CAN) 60721079 Winnipeg North Transit Garage Replacement/60721079-Winnipeg Transit North Garage_A_DO.rvt
Printed on ♲ Post-Consumer Recycled Content Paper

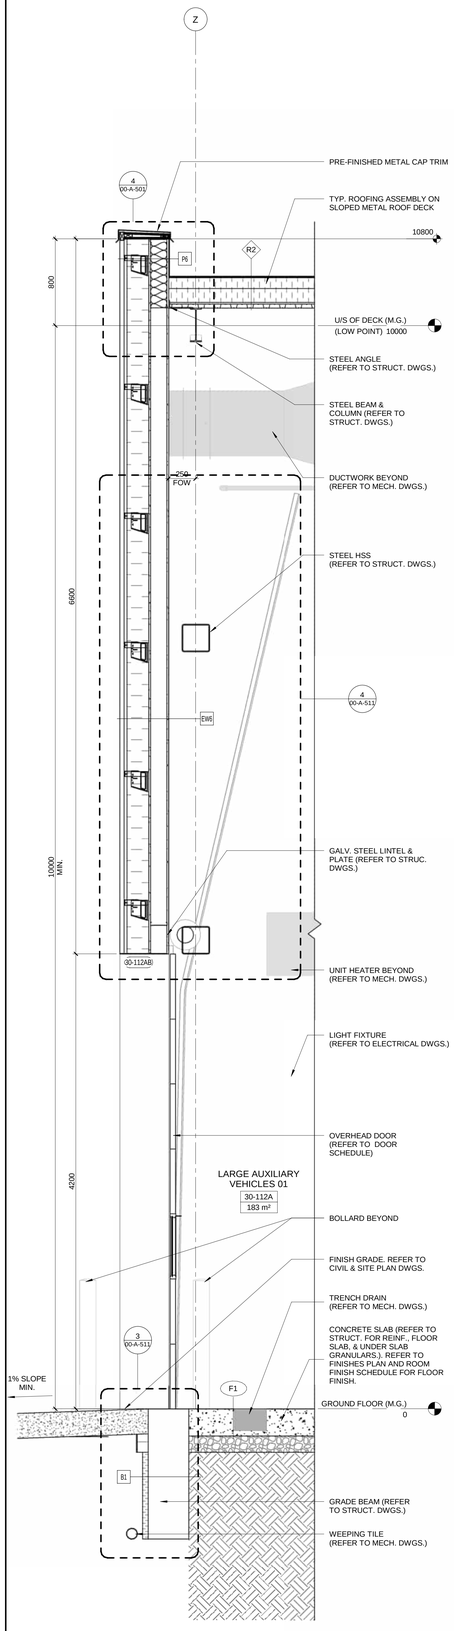

1 WALL SECT. MAINT. GARAGE 01(GL. Z)

30-A-351 | REF: 30-A-301 | SCALE: 1 : 20

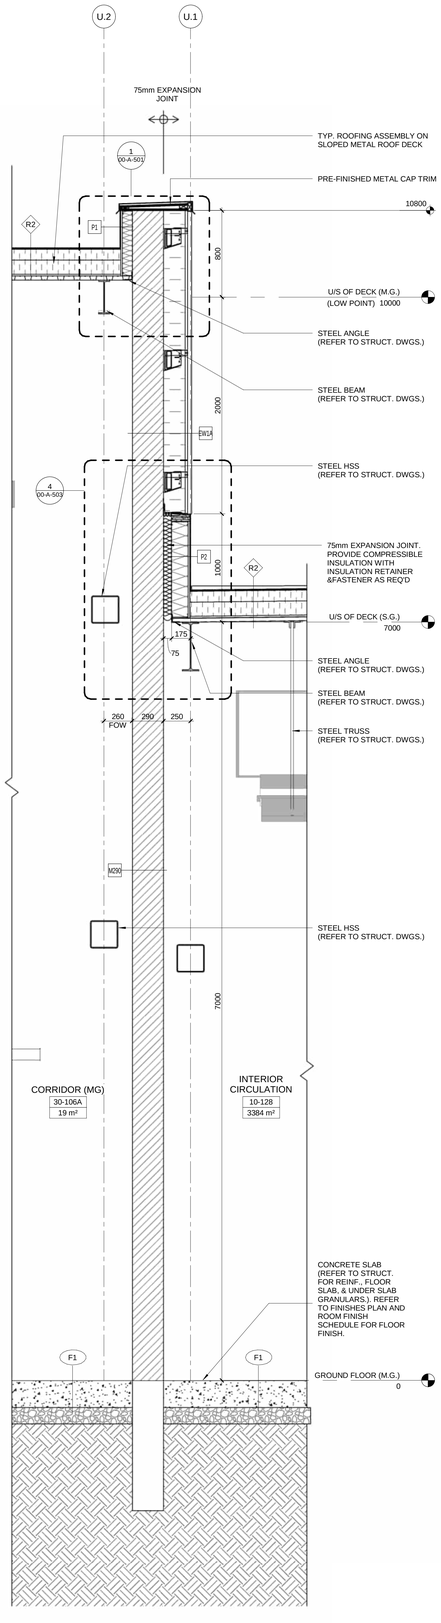

2 WALL SECT. MAINT. GARAGE 01(GL.U.1)

30-A-351 | REF: 00-A-302 | SCALE: 1 : 20

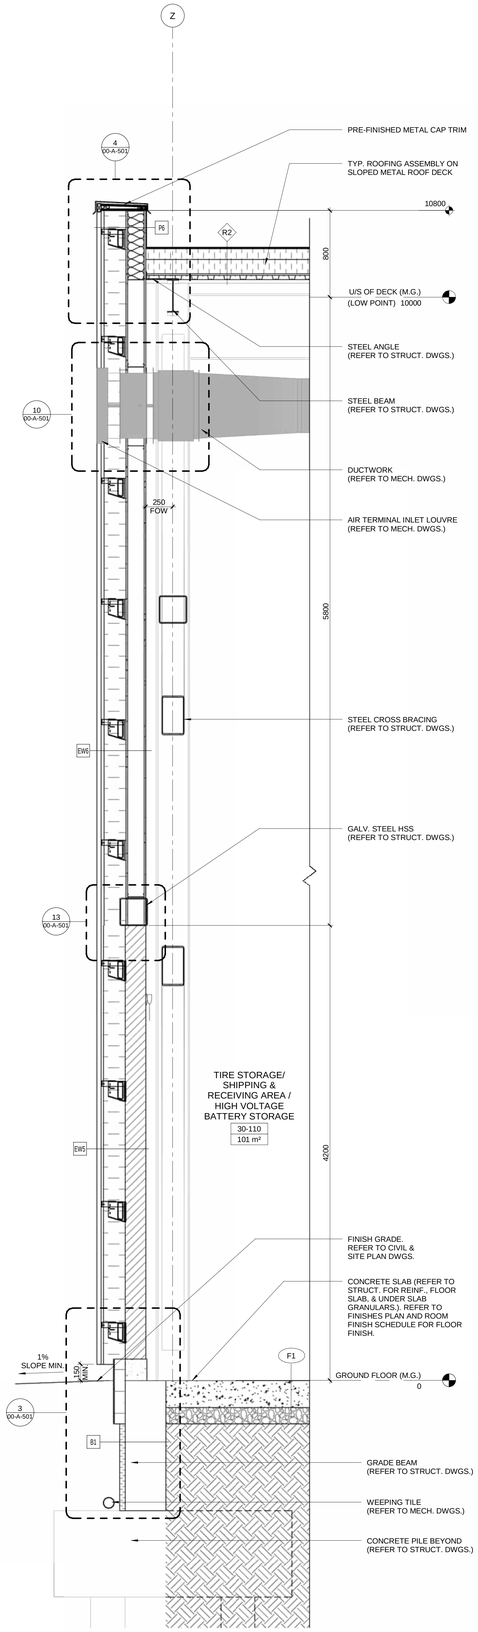

3 WALL SECT. MAINT. GARAGE (GL.Z)

30-A-351 | REF: 00-A-302 | SCALE: 1 : 20

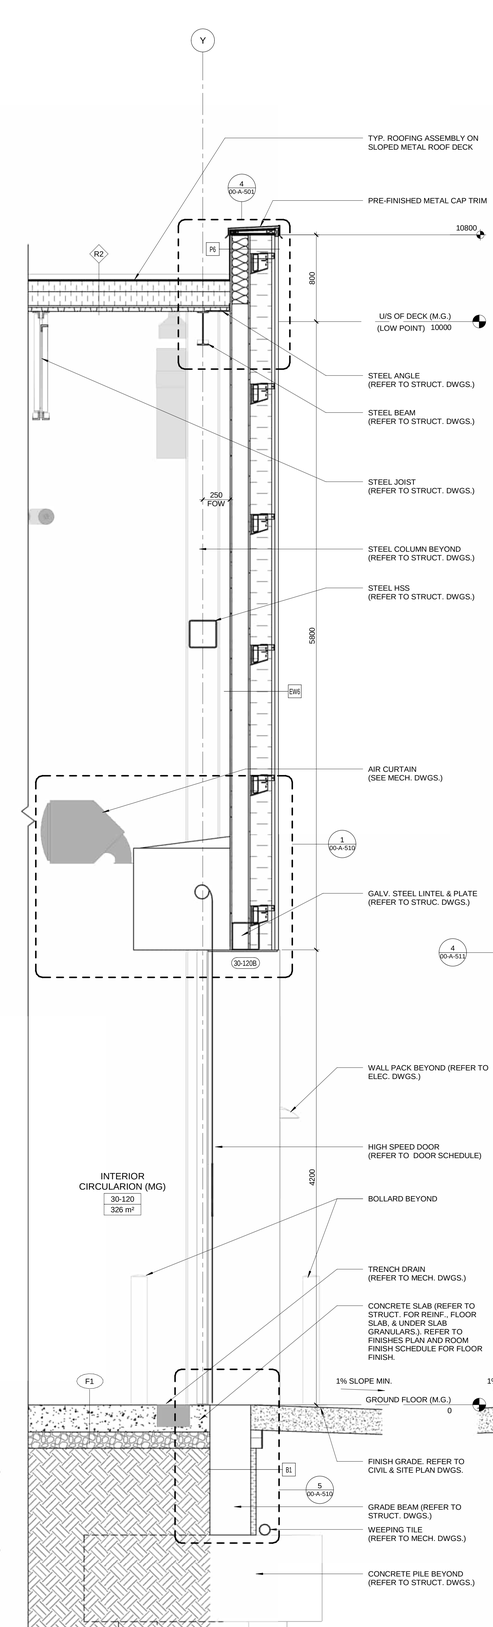

4 WALL SECT. MAINT. GARAGE- O.H. DOOR (GL. Y)

30-A-351 | REF: 30-A-101 | SCALE: 1 : 20

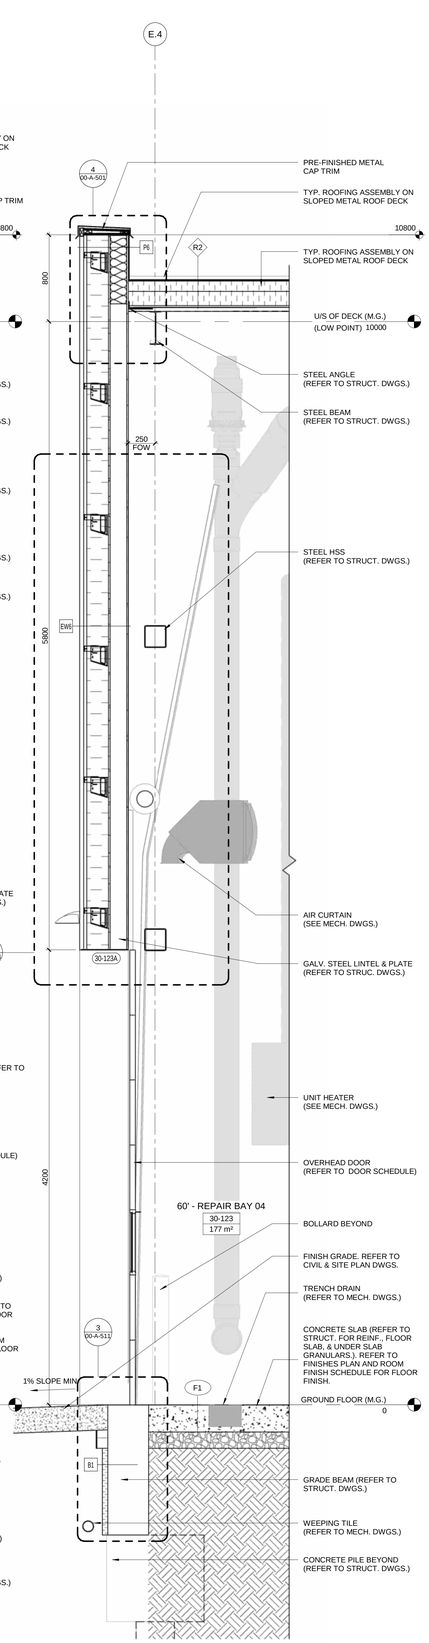

5 WALL SECT. MAINT. GARAGE(GL. E.4)

30-A-351 | REF: 30-A-303 | SCALE: 1 : 20

This drawing has been prepared for the use of AECOM's client and may not be used, reproduced or relied upon by third parties, except as agreed by AECOM and its clients, as required by law or for use by governmental reviewing agencies. AECOM accepts no responsibility, and denies any liability whatsoever, to any party that modifies this drawing without AECOM's express written consent. Do not scale this document. All measurements must be obtained from the stated dimensions.

AECOM

PROJECT

WINNIPEG NORTH GARAGE REPLACEMENT
100 Oak Point Hwy, Winnipeg, MB R2R 1V1

CLIENT

Winnipeg
City of Winnipeg
510 Main St.
Winnipeg, MB R3B 1B9
1.877.311.4974

Winnipeg Transit
B-414 Osborne St.
Winnipeg, MB R3L 2A1

CONSULTANT

AECOM CANADA ULC
99 Commerce Dr,
Winnipeg, MB R3P 0Y7

REGISTRATION

ISSUE/REVISION

I/R	DATE	DESCRIPTION
0	02/19/2025	ISSUED FOR TENDER
C	12/06/2024	ISSUED FOR 66% DESIGN RESUBMISSION
B	08/12/2024	ISSUED FOR 66% DESIGN

PROJECT NUMBER

60721079

SHEET TITLE

MAINTENANCE GARAGE - WALL SECTIONS

SHEET NUMBER

30-A-351

©2018 AECOM Corporation

Project Management Initials:
Designer: Designer Checked: Checker Approved: Approver A0 33.1"x46.8"
Last Printed: 2025-02-18 9:36:48 AM
Filename: Autodesk Docs://BP-AMER (CAN) 60721079 Winnipeg North Transit Garage Replacement/60721079 Winnipeg Transit North Garage_A_2D.rvt
Printed on 30% Post-Consumer Recycled Content Paper

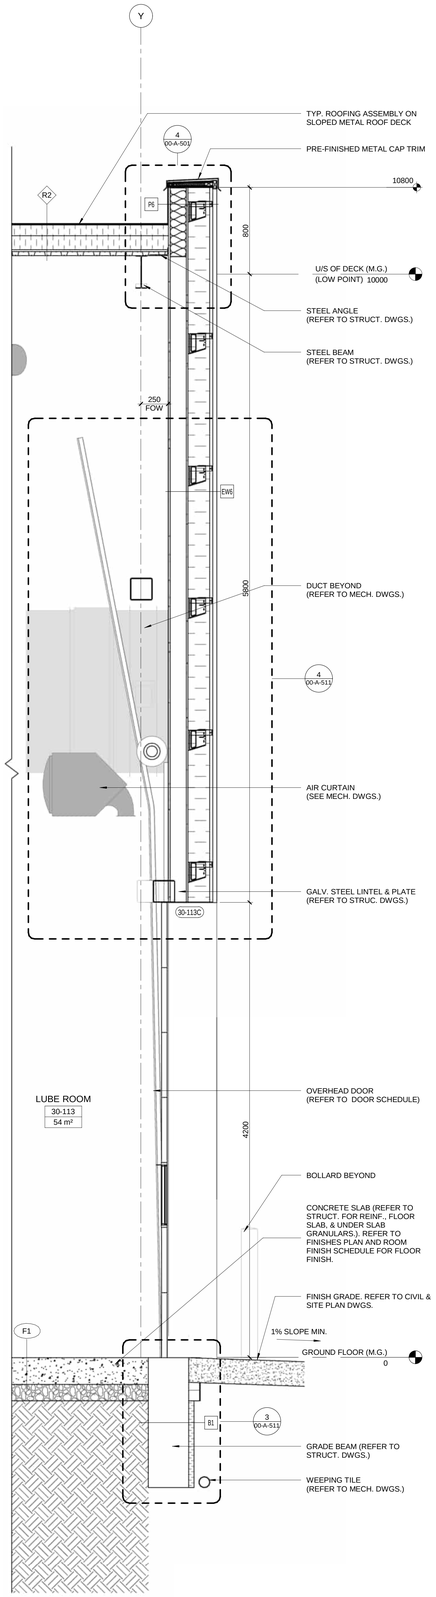

1 | WALL SECTION MAINT. GARAGE (GL.Y)

30-A-352 | REF: 00-A-302 | SCALE: 1 : 20

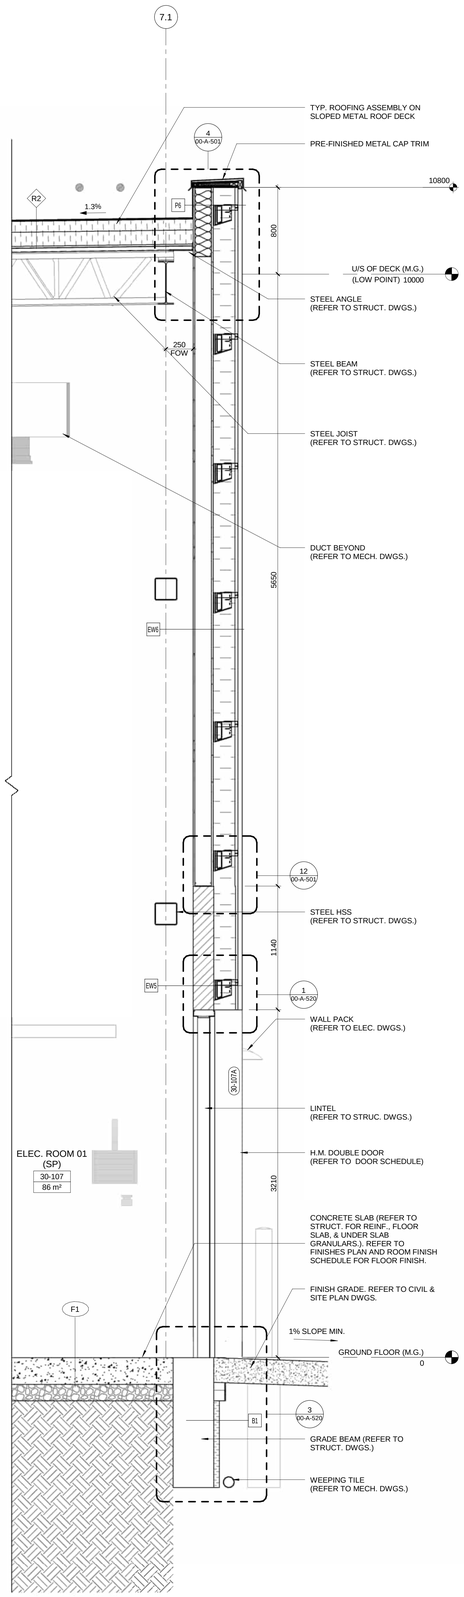

2 | WALL SECT. MAINT. GARAGE 01(GL.7.1)

30-A-352 | REF: 30-A-301 | SCALE: 1 : 20

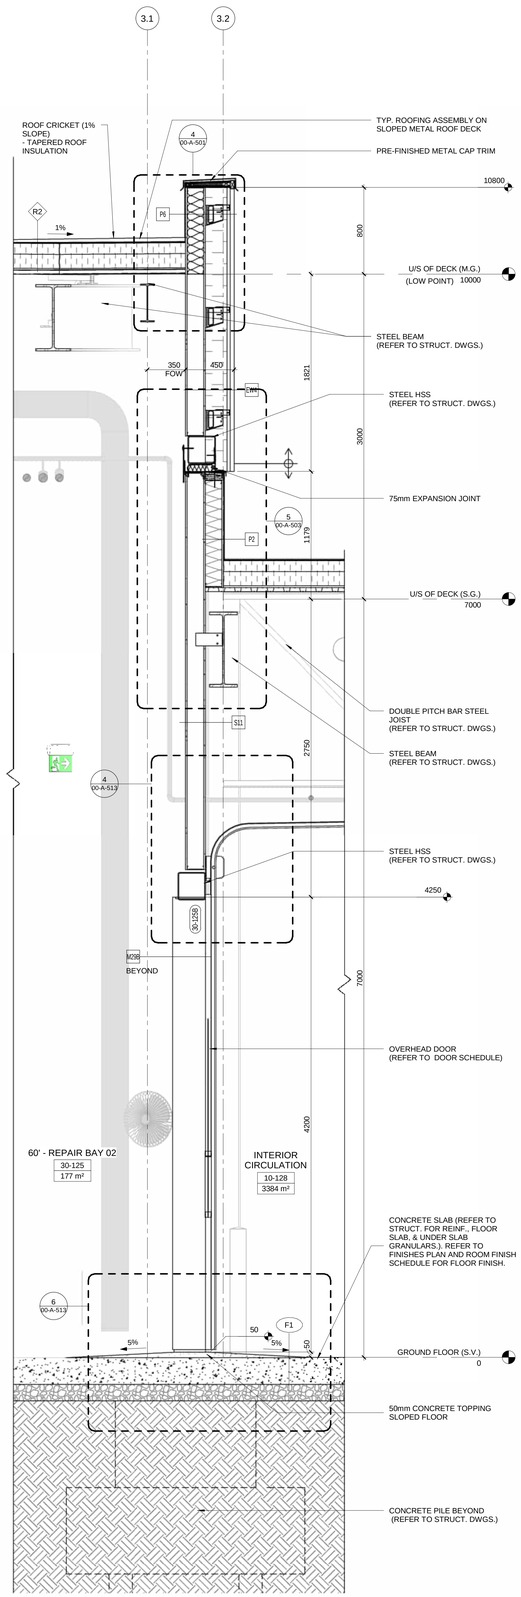

3 | WALL SECT. MAINT. GARAGE(GL. 3.1/ 3.2)

30-A-352 | REF: 00-A-302 | SCALE: 1 : 20

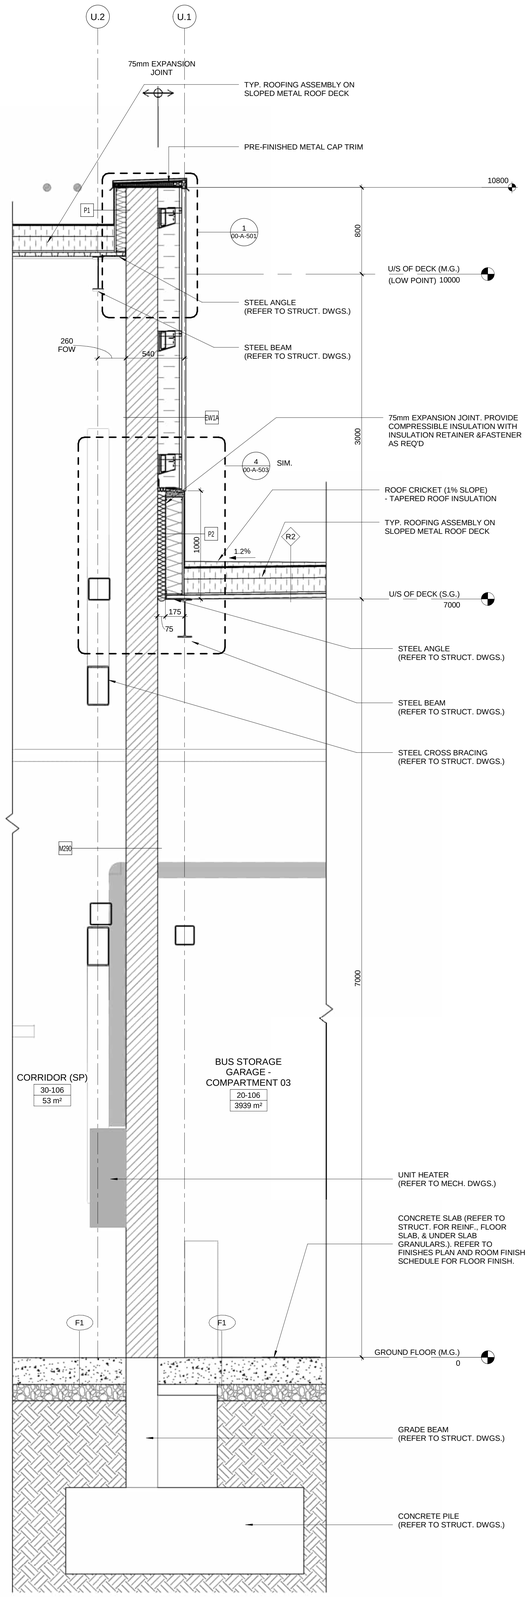

4 | WALL SECT. MAINT. GARAGE 02(GL. U.2/U.1)

30-A-352 | REF: 00-A-303 | SCALE: 1 : 20

This drawing has been prepared for the use of AECOM's client and may not be used, reproduced or relied upon by third parties, except as agreed by AECOM and its client, as required by law or for use by governmental reviewing agencies. AECOM accepts no responsibility, and denies any liability whatsoever, to any party that modifies this drawing without AECOM's express written consent. Do not scale this document. All measurements must be obtained from the stated dimensions.

AECOM

PROJECT

WINNIPEG NORTH GARAGE REPLACEMENT
100 Oak Point Hwy, Winnipeg, MB R2R 1V1

CLIENT

Winnipeg
City of Winnipeg
510 Main St.
Winnipeg, MB R3B 1B9
1.877.311.4974

Winnipeg Transit
B-414 Osborne St.
Winnipeg, MB R3L 2A1

CONSULTANT

AECOM CANADA ULC
99 Commerce Dr,
Winnipeg, MB R3P 0Y7

REGISTRATION

ISSUE/REVISION

I/R	DATE	DESCRIPTION
0	02/19/2025	ISSUED FOR TENDER
C	12/06/2024	ISSUED FOR 66% DESIGN RESUBMISSION
B	08/12/2024	ISSUED FOR 66% DESIGN

PROJECT NUMBER

60721079

SHEET TITLE

MAINTENANCE GARAGE - WALL SECTIONS

SHEET NUMBER

30-A-352

©2018 AECOM Corporation

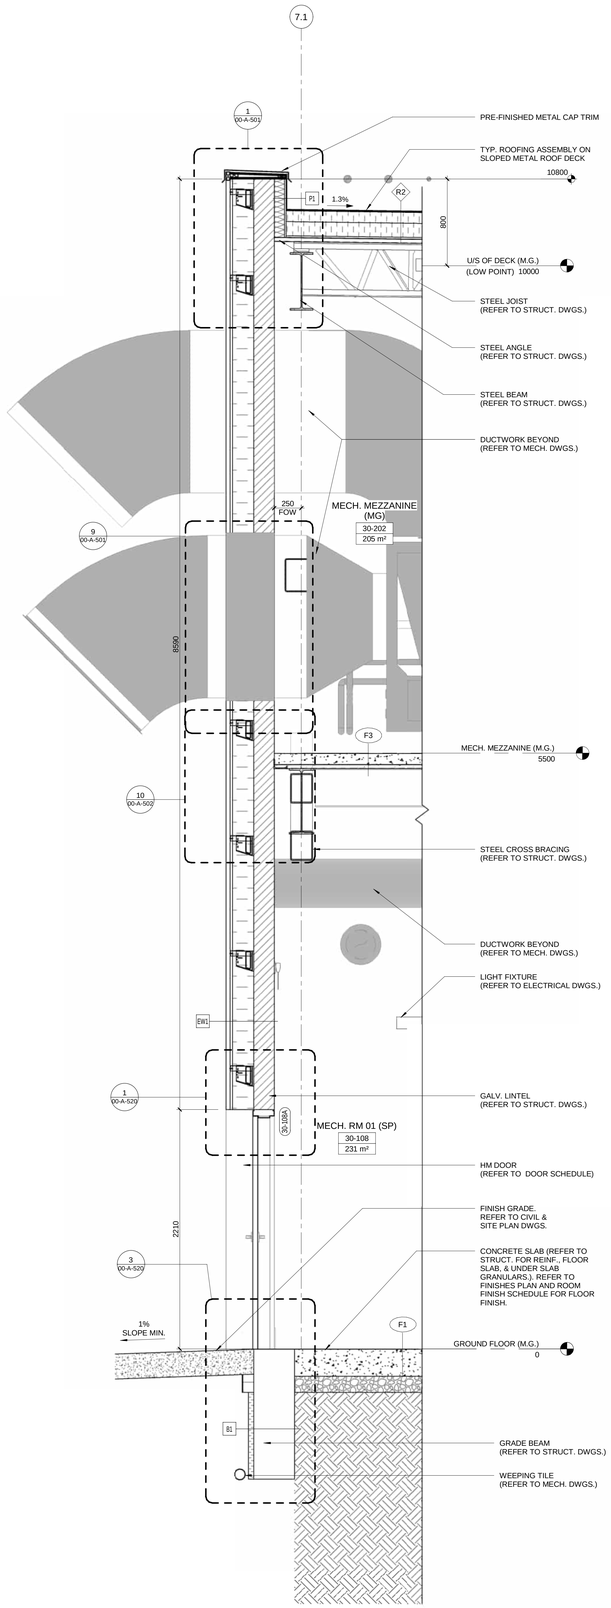

1 | WALL SECT. MAINT. GARAGE 02(GL.7.1)

30-A-353 | REF: 30-A-302 | SCALE: 1 : 20

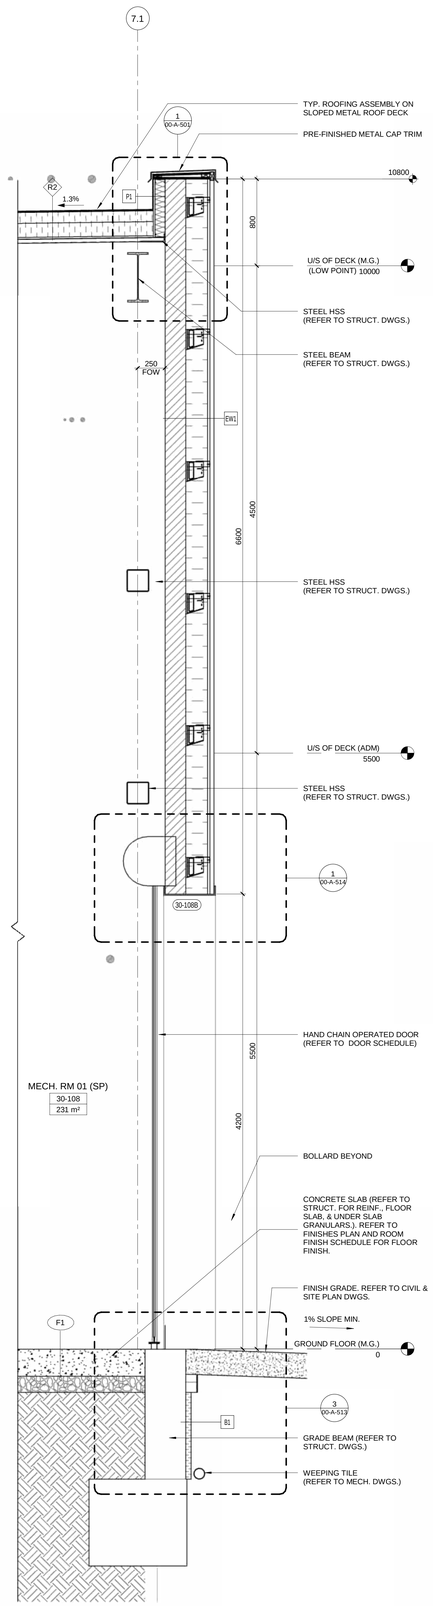

2 | WALL SECT. MAINT. GARAGE 03(GL.7.1)

30-A-353 | REF: 30-A-151 | SCALE: 1 : 20

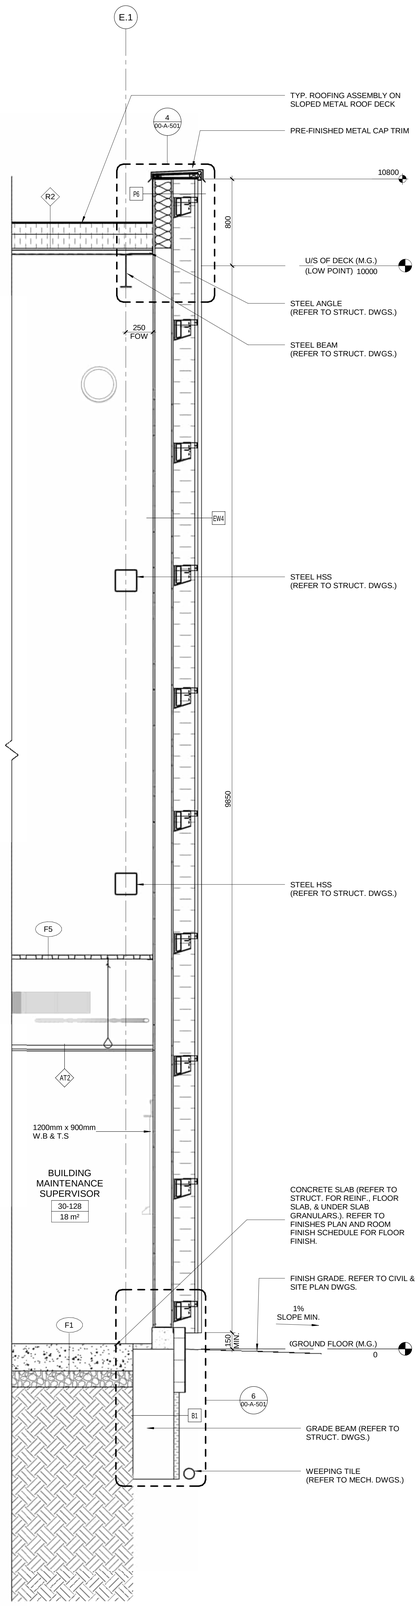

3 | WALL SECT. MAINT. GARAGE (GL.E1)

30-A-353 | REF: 30-A-301 | SCALE: 1 : 20

This drawing has been prepared for the use of AECOM's client and may not be used, reproduced or relied upon by third parties, except as agreed by AECOM and its client, as required by law or for use by governmental reviewing agencies. AECOM accepts no responsibility, and denies any liability whatsoever, to any party that modifies this drawing without AECOM's express written consent. Do not scale this document. All measurements must be obtained from the stated dimensions.

AECOM

PROJECT

WINNIPEG NORTH GARAGE REPLACEMENT

100 Oak Point Hwy, Winnipeg, MB R2R 1V1

CLIENT

Winnipeg

City of Winnipeg
510 Main St.
Winnipeg, MB R3B 1B9
1.877.311.4974

Winnipeg Transit
B-414 Osborne St.
Winnipeg, MB R3L 2A1

CONSULTANT

AECOM CANADA ULC
99 Commerce Dr,
Winnipeg, MB R3P 0Y7

REGISTRATION

ISSUE/REVISION

I/R	DATE	DESCRIPTION
0	02/19/2025	ISSUED FOR TENDER
C	12/06/2024	ISSUED FOR 66% DESIGN RESUBMISSION
B	08/12/2024	ISSUED FOR 66% DESIGN

PROJECT NUMBER

60721079

SHEET TITLE

MAINTENANCE GARAGE - WALL SECTIONS

SHEET NUMBER

30-A-353

©2018 AECOM Corporation

Project Management Initials:
Designer: Designer Checked: Checker Approved: Approver A0 33.1"x46.8"
Last Printed: 2026-01-17 01:13 PM
Filename: Autodesk Docs://BP-KAREK [CAN] 60721079-Winnipeg North Transit Garage Replacement/60721079-Winnipeg Transit North Garage-A_DD.rvt
Printed on 30% Post-Consumer Recycled Content Paper

Project Management Initials:
Designer: Designer: Checked: Checker: Approved: Approver: A0 33.1"x46.8"

ABBREVIATIONS

B	150mm DIA. BOLLARD PAINTED 'SAFETY YELLOW' (SEE STRUC. DWGS.)
BCP	BUILDING COLUMN PROTECTOR (SEE SPECS.)
BGR	BOLLARD GUARDRAIL (SEE SPECS.)
CB-#	CATCH BASIN (SEE MECH. DWGS.)
CG	STAINLESS STEEL CORNER GUARDS
CP	CONTROL PANEL (SEE MECH. DWGS.)
DF	DRINKING FOUNTAIN (SEE MECH. DWGS.)
DPC	BUS DISPENCING CHARGE BOX (SEE ELEC. DWGS.)
EW	EYE WASH (SEE MECH. DWGS.)
ES	EMERGENCY SHOWER/EYE WASH (SEE MECH. DWGS.)
DWHR	DROP WATER HOSE REEL (SEE MECH. DWGS.)
EJ-XX	EXPANSION JOINT (REFER TO SPECS. FOR TYPES)
EQ-HR-XX	HOSE REEL (SEE PROCESS DWGS. FOR TYPES)
FE	FIRE EXTINGUISHER (SEE MECH. DWGS.)
FCO	FLOOR CLEAN OUT (SEE MECH. DWGS.)
FD-#	FLOOR DRAIN (SEE MECH. DWGS.)
FHC	FIRE HOSE CABINET (SEE MECH. DWGS.)
HB	HOSE BIB (SEE MECH. DWGS.)
HCC	HOIST CONTROL CONSOLE
HBR-#	HOSE BIB REEL (SEE MECH. DWGS.)
L	DOOR LOCK BUTTON
MH	MAN HOLE (SEE MECH. DWGS.)
MB	MOBILE WORK BENCH
MFC	MANIFOLD CABINET (SEE MECH. DWGS.)
PB	DOOR OPERATOR PUSH BUTTON
UH	UNIT HEATER (SEE MECH. DWGS.)
RS	ROLLER SHADE
TD-#	TRENCH DRAIN (SEE MECH. DWGS.)
TS	TACK STRIP
TSP	TRAP SEAL PRIMER (SEE MECH. DWGS.)
WB	WHITE BOARD

PROJECT NORTH

150mm THICK PAINTED, STEERING WHEEL LINES CENTERED 585mm FROM LEFT TO SIDE OF BUS (EXCLUDING MIRROR LENGHT) (TYP. IN STORAGE GARAGE, REPAIR BAYS AND AT SERVICE LANES)

60' - REPAIR BAY 03 — 30-124 — 177 m²

60' - REPAIR BAY 04 — 30-123 — 177 m²

60' - REPAIR BAY 05 — 30-122 — 177 m²

60' - REPAIR BAY 06 — 30-121 — 180 m²

GENDER NEUTRAL WASHROOM 07 — 30-116 — 3 m²

SMALL AUXILIARY VEHICLES 03 — 30-119C — 37 m²

PARTS COUNTER — 30-101 — 8 m²

CYCLE COUNTER & WAREHOUSE TECH — 30-102 — 8 m²

CORRIDOR (MG) — 30-106A — 19 m²

STORE MANAGER — 30-103 — 16 m²

SECURE STORAGE — 30-104 — 28 m²

CORRIDOR (SP) — 30-106 — 53 m²

ELEC. ROOM 01 (SP) — 30-107 — 86 m²

GENDER NEUTRAL WASHROOM 03 — 30-105 — 4 m²

MECH. RM 01 (SP) — 30-108 — 231 m²

PARTS STORAGE & FM STORES - GF — 30-109 — 617 m²

TIRE STORAGE/ SHIPPING & RECEIVING AREA / HIGH VOLTAGE BATTERY STORAGE — 30-110 — 101 m²

SMALL AUXILIARY VEHICLES 02 — 30-119B — 41 m²

INTERIOR CIRCULARION (MG) — 30-120 — 326 m²

LARGE AUXILIARY VEHICLES 02 — 30-112B — 107 m²

COMMON WORK AREA — 30-118 — 155 m²

FACILITY REFUSE & RECYCLING COMPOUND — 30-117 — 38 m²

SMALL AUXILIARY VEHICLES 01 — 30-119A — 51 m²

LUBE ROOM — 30-113 — 54 m²

GENDER NEUTRAL WASHROOM 06 — 30-115 — 3 m²

JANITORIAL CLOSET 02 (MG) — 30-114 — 7 m²

LARGE AUXILIARY VEHICLES 01 — 30-112A — 183 m²

LOW VOLTAGE BATTERY STORAGE ROOM — 30-111 — 92 m²

(x26) PALLET RACKS (3 TIERS + FLOOR) 2590mm(W) x 1220mm(D) x 4570mm(H)

(x10) SHELVING 1220mm(W) x 600mm(D) x 2800mm(H)

(x13) 9 DRAWER UNIT CABINETS 1220mm(W) x 600mm(D) x 2800mm(H)

(x6) SHELVING 1220mm(W) x 300mm(D) x 2450mm(H)

(x10) OPEN FLOOR STORAGE 1600mm(W) x 900mm(D) x 1525mm(H)

(x2) CANTILEVERED RACKS (3 TIERS) 3600mm(W) x 1520mm(D) x 1800mm(H)

(x46) PALLET RACKS (3 TIERS + FLOOR) 2590mm(W) x 1220mm(D) x 4570mm(H)

(x15) TIRE RECYCLING RACKS (THREE TIERS STACKED) EACH RACK 1100mm(W) x 2300mm(L) x 1260mm(H) & 3780mm TOTAL HEIGHT

MOP SINK (SEE PLUMBING DWGS.)

SLOPED FLOOR TO 50mm A.F.F. (TYP. ALL AROUND REPAIR BAYS)

STORM OUTLET PIPE

STORM OUTLET PIPE

STORM OUTLET PIPE

EXPANSION JOINT

1 | ENLARGED GROUND FLOOR PLAN - MAINTENANCE GARAGE - STORES & PARTS

30-A-401 | REF: 30-A-101 | SCALE: 1 : 100

AECOM

PROJECT

WINNIPEG NORTH GARAGE REPLACEMENT
100 Oak Point Hwy, Winnipeg, MB R2R 1V1

CLIENT

City of Winnipeg
510 Main St.
Winnipeg, MB R3B 1B9
1.877.311.4974

Winnipeg Transit
B-414 Osborne St.
Winnipeg, MB R3L 2A1

CONSULTANT

AECOM CANADA ULC
99 Commerce Dr,
Winnipeg, MB R3P 0Y7

REGISTRATION

ISSUE/REVISION

IR	DATE	DESCRIPTION
0	02/19/2025	ISSUED FOR TENDER

PROJECT NUMBER

60721079

SHEET TITLE

MAINTENANCE GARAGE - ENLARGED GROUND FLOOR PLAN - STORES & PARTS

SHEET NUMBER

30-A-401

This drawing has been prepared for the use of AECOM's client and may not be used, reproduced or relied upon by third parties, except as agreed by AECOM and its client, as required by law or for use by governmental reviewing agencies. AECOM accepts no responsibility, and denies any liability whatsoever, to any party that modifies this drawing without AECOM's express written consent. Do not scale this document. All measurements must be obtained from the stated dimensions.

Last Plotted: 2025-02-17 01:34 PM
Filename: Autodesk Docs://BP-AMER (CAN) 60721079 Winnipeg North Transit Garage Replacement/60721079 Winnipeg North Transit Garage_A_2D.rvt

Printed on 30% Post-Consumer Recycled Content Paper

©2018 AECOM Corporation

Designer: Designer Checked: Checker Approved: Approver A0 33.1"x46.8"
Project Management Initials:

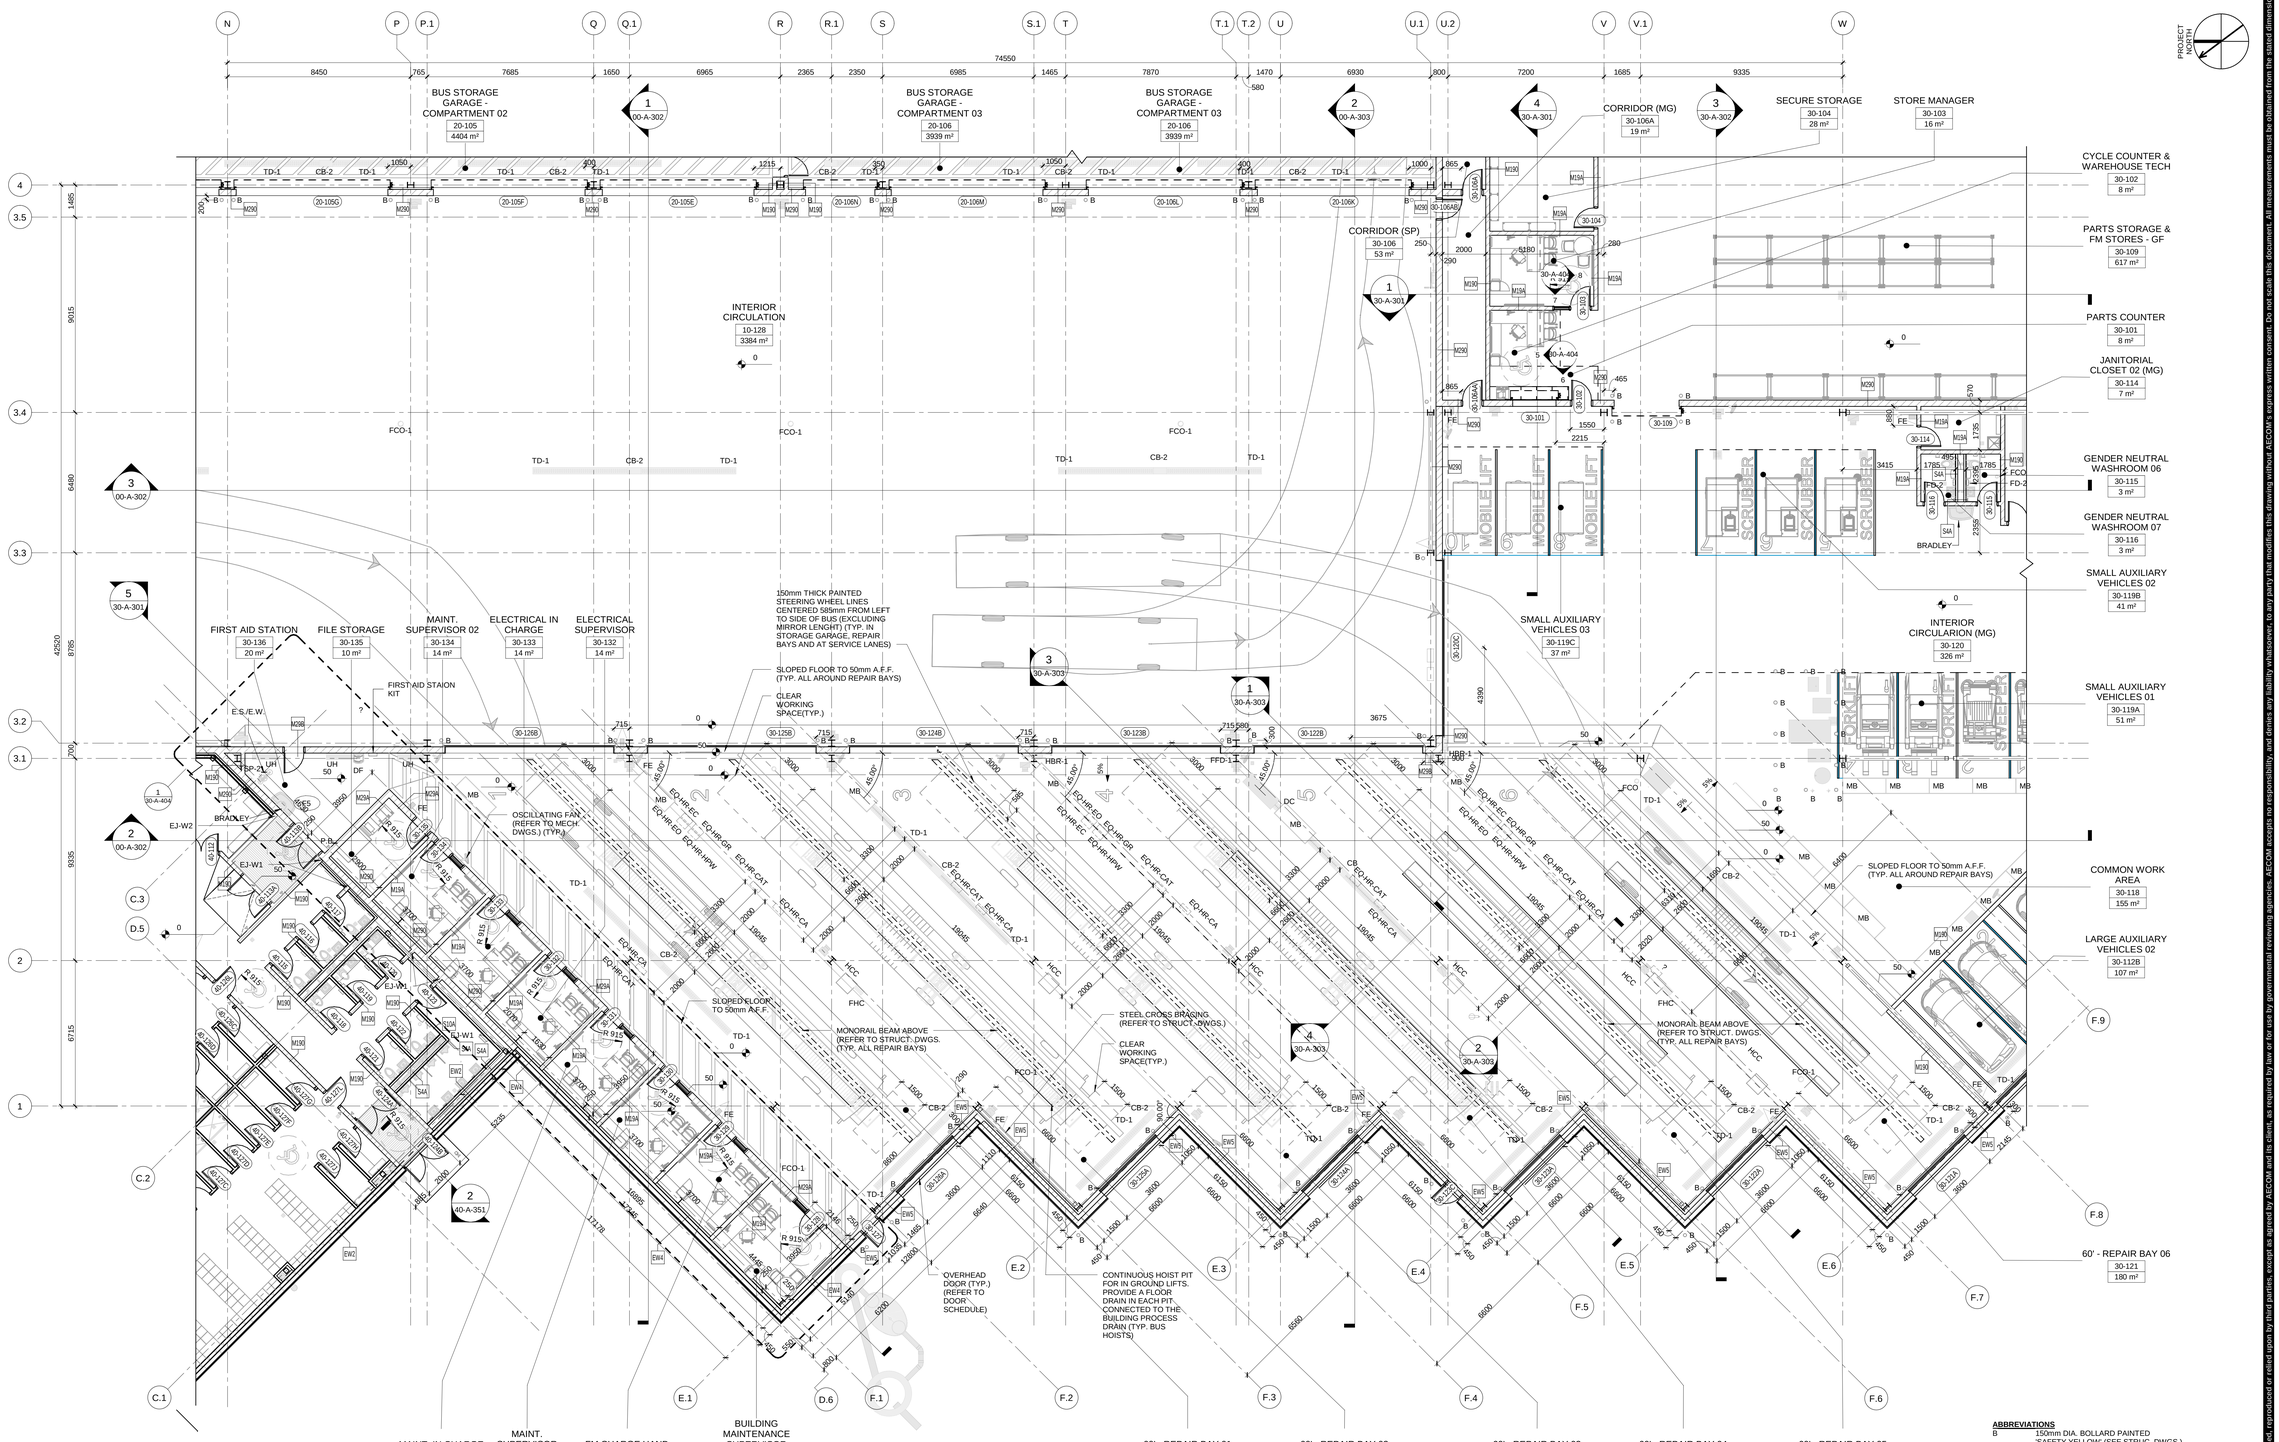

1 | ENLARGED GROUND FLOOR PLAN - MAINTENANCE GARAGE - REPAIR BAYS & OFFICES

30-A-402 | REF: 30-A-101 | SCALE: 1 : 100

ABBREVIATIONS

B	150mm DIA. BOLLARD PAINTED
BCP	BUILDING COLUMN PROTECTOR (SEE SPECS.)
BGR	BOLLARD GUARDRAIL (SEE SPECS.)
CB-#	CATCH BASIN (SEE MECH. DWGS.)
CG	STAINLESS STEEL CORNER GUARDS
CP	CONTROL PANEL (SEE MECH. DWGS.)
DF	DRINKING FOUNTAIN (SEE MECH. DWGS.)
DPC	BUS DISPENCING CHARGE BOX (SEE ELEC. DWGS.)
EW	EYE WASH (SEE MECH. DWGS.)
ES	EMERGENCY SHOWER/EYE WASH (SEE MECH. DWGS.)
DWHR	DROP WATER HOSE REEL (SEE MECH. DWGS.)
EJ-XX	EXPANSION JOINT (REFER TO SPECS. FOR TYPES)
EQ-HR-XX	HOSE REEL (SEE PROCESS DWGS. FOR TYPES)
FE	FIRE EXTINGUISHER (SEE MECH. DWGS.)
FCO	FLOOR CLEAN OUT (SEE MECH. DWGS.)
FD-#	FLOOR DRAIN (SEE MECH. DWGS.)
FHC	FIRE HOSE CABINET (SEE MECH. DWGS.)
HB	HOSE BIB (SEE MECH. DWGS.)
HCC	HOIST CONTROL CONSOLE
HBR-#	HOSE BIB REEL (SEE MECH. DWGS.)
L	DOOR LOCK BUTTON
MH	MAN HOLE (SEE MECH. DWGS.)
MB	MOBILE WORK BENCH
MFC	MANIFOLD CABINET (SEE MECH. DWGS.)
PB	DOOR OPERATOR PUSH BUTTON
UH	UNIT HEATER (SEE MECH. DWGS.)
RS	ROLLER SHADE
TD-#	TRENCH DRAIN (SEE MECH. DWGS.)
TS	TACK STRIP
TSP	TRAP SEAL PRIMER (SEE MECH. DWGS.)
WB	WHITE BOARD

AECOM

PROJECT
WINNIPEG NORTH GARAGE REPLACEMENT
100 Oak Point Hwy, Winnipeg, MB R2R 1V1

CLIENT
Winnipeg
City of Winnipeg
510 Main St.
Winnipeg, MB R3B 1B9
1.877.311.4974

Winnipeg Transit
B-414 Osborne St.
Winnipeg, MB R3L 2A1

CONSULTANT
AECOM CANADA ULC
99 Commerce Dr,
Winnipeg, MB R3P 0Y7

REGISTRATION

ISSUE/REVISION

I/R	DATE	DESCRIPTION
0	02/19/2025	ISSUED FOR TENDER

PROJECT NUMBER
60721079

SHEET TITLE
MAINTENANCE GARAGE - ENLARGED GROUND FLOOR PLAN - REPAIR BAYS & OFFICES

SHEET NUMBER
30-A-402

This drawing has been prepared for the use of AECOM's client and may not be used, reproduced or relied upon by third parties, except as agreed by AECOM and its clients, as required by law or rule by governmental / reviewing agencies. AECOM accepts no responsibility, and denies any liability whatsoever, to any party that modifies this drawing without AECOM's express written consent. Do not scale this document. All measurements must be obtained from the stated dimensions.

©2018 AECOM Corporation

Last Plotted: 2025-02-17 7:01:34 PM
Filename: Autodesk Docs://WP-AMER (CAN) 60721079 Winnipeg North Transit Garage Replacement/60721079-Winnipeg Transit North Garage_A_ID0.rvt

Printed on Post-Consumer Recycled Content Paper

Project Management Initials:
Designer: Designer Checked: Checker Approved: Approver A0 33.1"x46.8"
Last Printed: 2026-02-17 7:01:49 PM
Filename: Autodesk Docs://BP-AMER (CAN) 60721079 Winnipeg North Transit Garage Replacement/60721079-Winnipeg Transit North Garage-A_2D.rvt
Printed on 30 Post-Consumer Recycled Content Paper

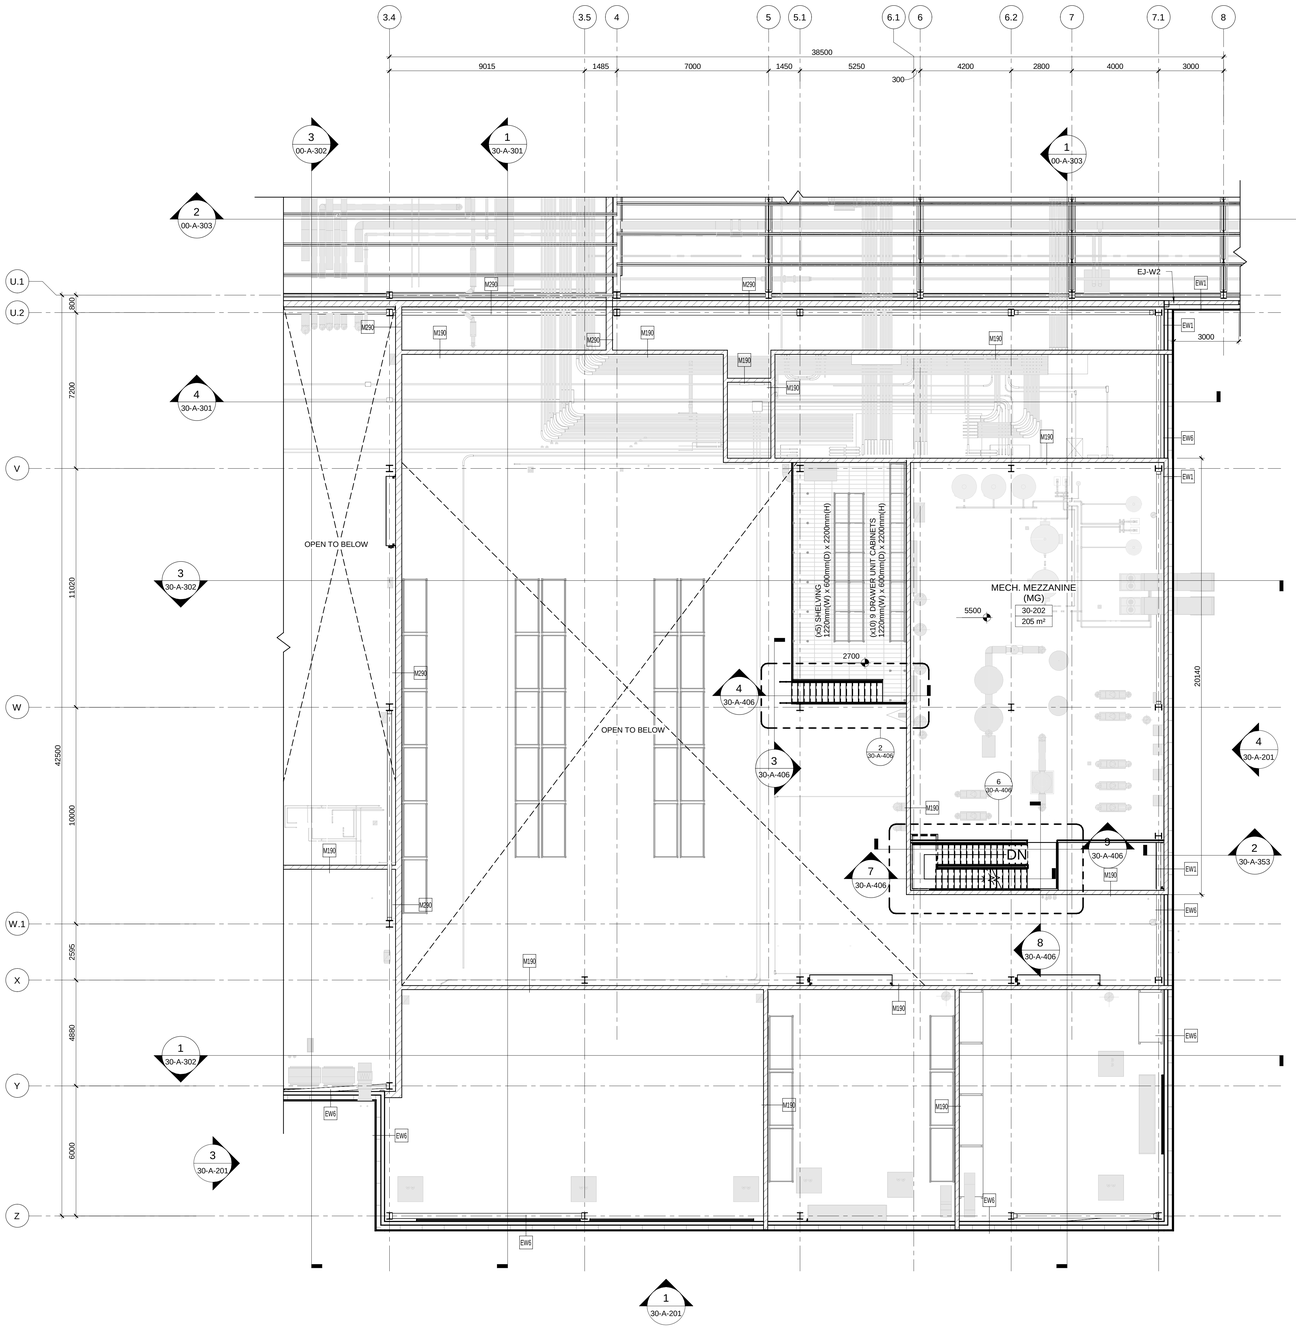

1 ENLARGED MEZZANINE PLAN - MAINTENANCE GARAGE - STORES & PARTS & MECH. ROOM

30-A-403 | REF: 30-A-102 SCALE: 1 : 100

ABBREVIATIONS

B	150mm DIA. BOLLARD PAINTED "SAFETY YELLOW" (SEE STRUC. DWGS.)
BCP	BUILDING COLUMN PROTECTOR (SEE SPECS.)
BGR	BOLLARD GUARDRAIL (SEE SPECS.)
CB-#	CATCH BASIN (SEE MECH. DWGS.)
CG	STAINLESS STEEL CORNER GUARDS
CP	CONTROL PANEL (SEE MECH. DWGS.)
DF	DRINKING FOUNTAIN (SEE MECH. DWGS.)
DPC	BUS DISPENCING CHARGE BOX (SEE ELEC. DWGS.)
EW	EYE WASH (SEE MECH. DWGS.)
ES	EMERGENCY SHOWER/EYE WASH (SEE MECH. DWGS.)
DWHR	DROP WATER HOSE REEL (SEE MECH. DWGS.)
EJ-XX	EXPANSION JOINT (REFER TO SPECS. FOR TYPES)
EQ-HR-XX	HOSE REEL (SEE PROCESS DWGS. FOR TYPES)
FE	FIRE EXTINGUISHER (SEE MECH. DWGS.)
FCO	FLOOR CLEAN OUT (SEE MECH. DWGS.)
FD-#	FLOOR DRAIN (SEE MECH. DWGS.)
FHC	FIRE HOSE CABINET (SEE MECH. DWGS.)
HB	HOSE BIB (SEE MECH. DWGS.)
HCC	HOIST CONTROL CONSOLE
HBR-#	HOSE BIB REEL (SEE MECH. DWGS.)
L	DOOR LOCK BUTTON
MH	MAN HOLE (SEE MECH. DWGS.)
MB	MOBILE WORK BENCH
MFC	MANIFOLD CABINET (SEE MECH. DWGS.)
PB	DOOR OPERATOR PUSH BUTTON
UH	UNIT HEATER (SEE MECH. DWGS.)
RS	ROLLER SHADE
TD-#	TRENCH DRAIN (SEE MECH. DWGS.)
TS	TACK STRIP
TSP	TRAP SEAL PRIMER (SEE MECH. DWGS.)
WB	WHITE BOARD

PROJECT NORTH

AECOM

PROJECT
WINNIPEG NORTH GARAGE REPLACEMENT
100 Oak Point Hwy, Winnipeg, MB R2R 1V1

CLIENT

Winnipeg

City of Winnipeg
510 Main St.
Winnipeg, MB R3B 1B9
1.877.311.4974

Winnipeg Transit
B-414 Osborne St.
Winnipeg, MB R3L 2A1

CONSULTANT

AECOM CANADA ULC
99 Commerce Dr,
Winnipeg, MB R3P 0Y7

REGISTRATION

ISSUE/REVISION

IR	DATE	DESCRIPTION
0	02/19/2025	ISSUED FOR TENDER

PROJECT NUMBER
60721079

SHEET TITLE
MAINTENANCE GARAGE - ENLARGED MEZZANINE PLAN - STORES & PARTS & MECH. ROOM

SHEET NUMBER
30-A-403

This drawing has been prepared for the use of AECOM's client and may not be used, reproduced or relied upon by third parties, except as agreed by AECOM and its client, as required by law or for use by governmental reviewing agencies. AECOM accepts no responsibility, and denies any liability whatsoever, to any party that modifies this drawing without AECOM's express written consent. Do not scale this document. All measurements must be obtained from the stated dimensions.
©2018 AECOM Corporation

Designer: Designer Checked: Checker Approved: Approver A0 33.1"x46.8"
Project Management Initials:

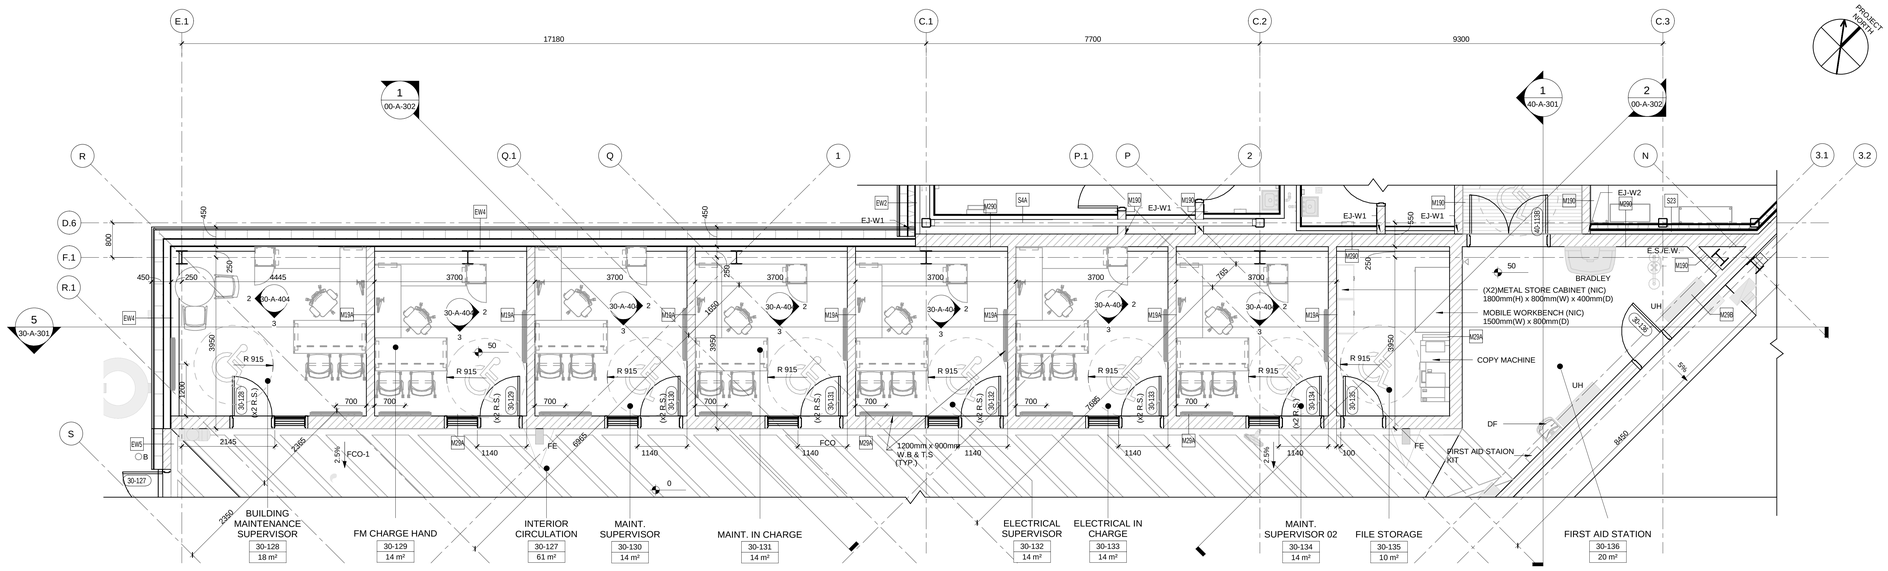

ABBREVIATIONS

B	150mm DIA. BOLLARD PAINTED 'SAFETY YELLOW' (SEE STRUC. DWGS.)
BCP	BUILDING COLUMN PROTECTOR (SEE SPECS.)
BGR	BOLLARD GUARDRAIL (SEE SPECS.)
CB-#	CATCH BASIN (SEE MECH. DWGS.)
CG	STAINLESS STEEL CORNER GUARDS
CP	CONTROL PANEL (SEE MECH. DWGS.)
DF	DRINKING FOUNTAIN (SEE MECH. DWGS.)
DPC	BUS DISPENCING CHARGE BOX (SEE ELEC. DWGS.)
EW	EYE WASH (SEE MECH. DWGS.)
ES	EMERGENCY SHOWER/EYE WASH (SEE MECH. DWGS.)
DWHR	DROP WATER HOSE REEL (SEE MECH. DWGS.)
EJ-XX	EXPANSION JOINT (REFER TO SPECS. FOR TYPES)
EQ-HR-XX	HOSE REEL (SEE PROCESS DWGS. FOR TYPES)
FE	FIRE EXTINGUISHER (SEE MECH. DWGS.)
FCO	FLOOR CLEAN OUT (SEE MECH. DWGS.)
FD-#	FLOOR DRAIN (SEE MECH. DWGS.)
FHC	FIRE HOSE CABINET (SEE MECH. DWGS.)
HB	HOSE BIB (SEE MECH. DWGS.)
HCC	HOIST CONTROL CONSOLE
HBR-#	HOSE BIB REEL (SEE MECH. DWGS.)
L	DOOR LOCK BUTTON
MH	MAN HOLE (SEE MECH. DWGS.)
MB	MOBILE WORK BENCH
MFC	MANIFOLD CABINET (SEE MECH. DWGS.)
PB	DOOR OPERATOR PUSH BUTTON
UH	UNIT HEATER (SEE MECH. DWGS.)
RS	ROLLER SHADE
TD-#	TRENCH DRAIN (SEE MECH. DWGS.)
TS	TACK STRIP
TSP	TRAP SEAL PRIMER (SEE MECH. DWGS.)
WB	WHITE BOARD

1 | ENLARGED GROUND FLOOR PLAN - MAINTENANCE GARAGE - OFFICES

30-A-404 | REF: 30-A-402 | SCALE: 1 : 50

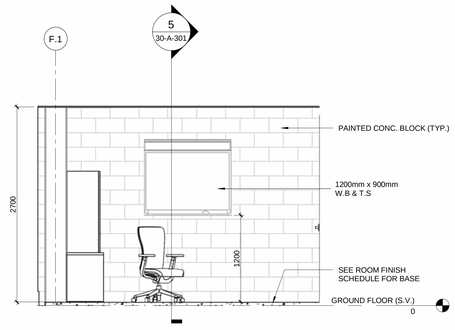

2 | INT. ELEV. - RM 30-129 - EAST

30-A-404 | REF: 30-A-404 | SCALE: 1 : 30

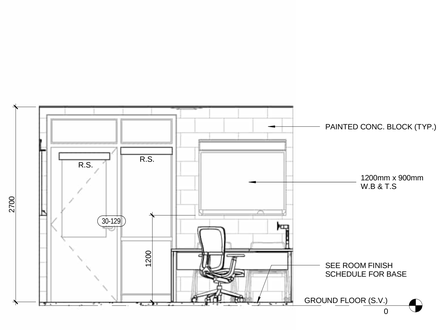

3 | INT. ELEV. - RM 30-129 - SOUTH

30-A-404 | REF: 30-A-404 | SCALE: 1 : 30

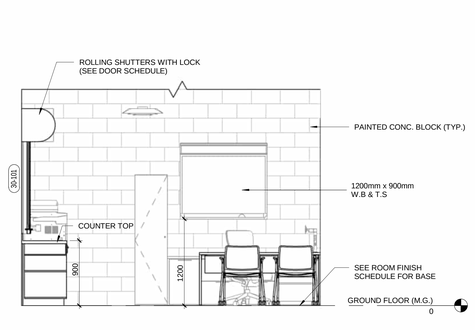

5 | INT. ELEV. - RM 30-102 - NORTH

30-A-404 | REF: 30-A-401 | SCALE: 1 : 30

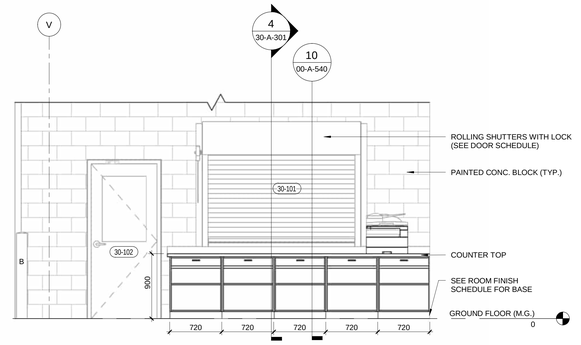

6 | INT. ELEV. - RM 30-102 - WEST

30-A-404 | REF: 30-A-401 | SCALE: 1 : 30

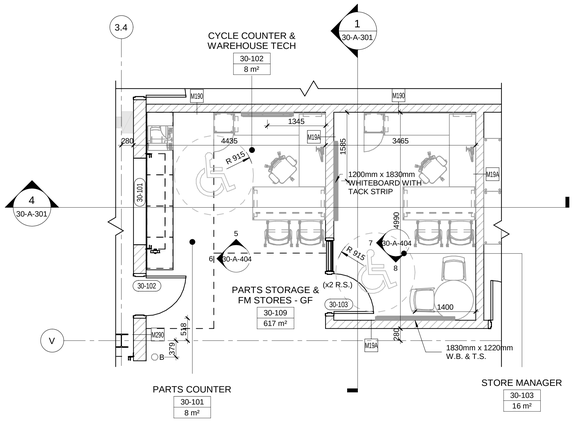

4 | ENLARGED GRD. FLR. PLAN - MAINT. GARAGE - OFFICES

30-A-404 | REF: 30-A-401 | SCALE: 1 : 50

PROJECT NORTH

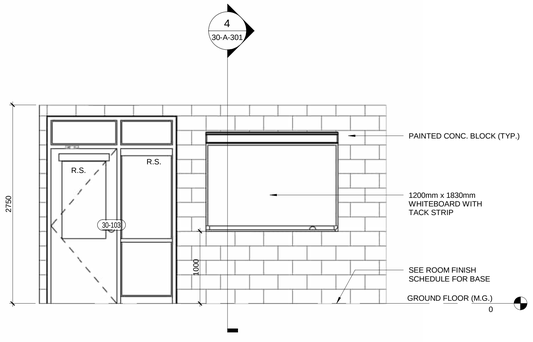

7 | INT. ELEV. - RM 30-103 - WEST

30-A-404 | REF: 30-A-401 | SCALE: 1 : 30

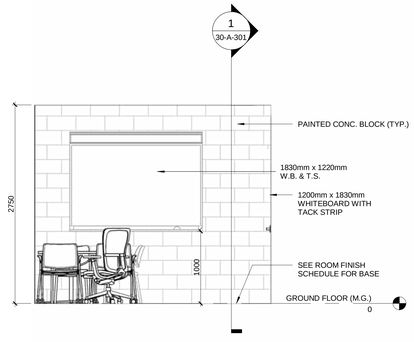

8 | INT. ELEV. - RM 30-103 - SOUTH

30-A-404 | REF: 30-A-401 | SCALE: 1 : 30

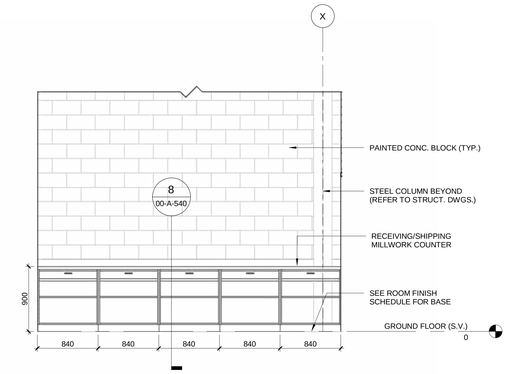

9 | INT. ELEV. - RM 30-109 - EAST

30-A-404 | REF: 30-A-401 | SCALE: 1 : 30

AECOM

PROJECT

WINNIPEG NORTH GARAGE REPLACEMENT
100 Oak Point Hwy, Winnipeg, MB R2R 1V1

CLIENT

Winnipeg
City of Winnipeg
510 Main St.
Winnipeg, MB R3B 1B9
1.877.311.4974

Winnipeg Transit
B-414 Osborne St.
Winnipeg, MB R3L 2A1

CONSULTANT

AECOM CANADA ULC
99 Commerce Dr,
Winnipeg, MB R3P 0Y7

REGISTRATION

This drawing has been prepared for the use of AECOM's client and may not be used, reproduced or relied upon by third parties, except as agreed by AECOM and its client, as required by law or for use by governmental reviewing agencies. AECOM accepts no responsibility, and denies any liability whatsoever, to any party that modifies this drawing without AECOM's express written consent. Do not scale this document. All measurements must be obtained from the stated dimensions.

ISSUE/REVISION

I/R	DATE	DESCRIPTION
0	02/19/2025	ISSUED FOR TENDER

PROJECT NUMBER

60721079

SHEET TITLE

MAINTENANCE GARAGE - ENLARGED GROUND FLOOR PLAN - OFFICES

SHEET NUMBER

30-A-404

Last Plotted: 2025-02-27 7:01:54 PM
Filename: Autodesk Docs://BP-AMER (CAN) 60721079-Winnipeg North Transit Garage Replacement/60721079-Winnipeg North Transit Garage-Replacement_D0.rvt
Printed on 30% Post-Consumer Recycled Content Paper
©2018 AECOM Corporation

Project Management Initials:
Designer: Designer Checked: Checker Approved: Approver A0 33.1"x48.8"

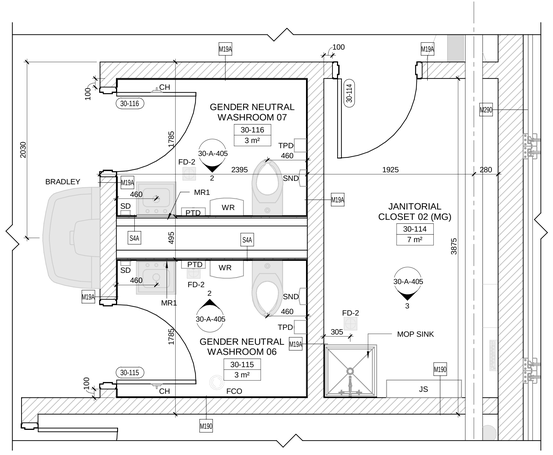

1 | ENLARGED GROUND FLOOR PLAN - MAINTENANCE GARAGE - WASHROOMS

30-A-405 | REF: 30-A-401 | SCALE: 1 : 25

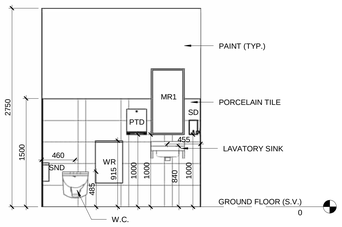

2 | INT. ELEV. - RM 30-116 - SOUTH

30-A-405 | REF: 30-A-405 | SCALE: 1 : 30

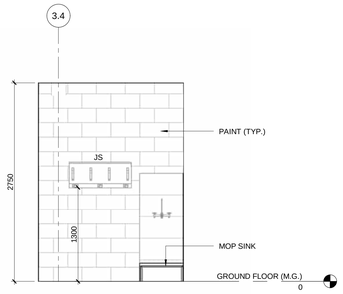

3 | INT. ELEV. - RM 30-114 - SOUTH

30-A-405 | REF: 30-A-405 | SCALE: 1 : 30

4 | ENLARGED GROUND FLOOR PLAN - MAINTENANCE GARAGE -WASHROOMS

30-A-405 | REF: 30-A-401 | SCALE: 1 : 25

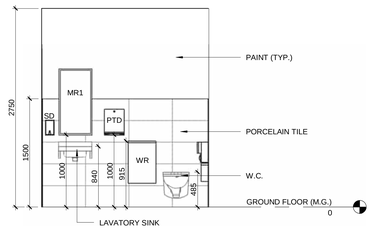

5 | INT. ELEV. - RM 30-105 - WEST

30-A-405 | REF: 30-A-405 | SCALE: 1 : 30

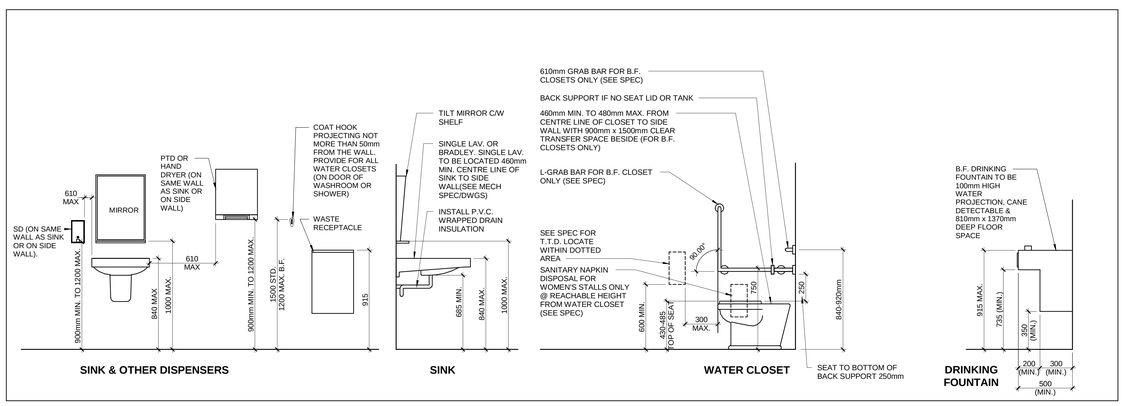

6 | TYP. MOUNTING HEIGHTS WASHROOM (STANDARD AND BARRIER FREE) - MAINT. GARAGE

30-A-405 | SCALE: 1 : 20

ABBREVIATIONS

B	150mm DIA. BOLLARD PAINTED "SAFETY YELLOW" (SEE STRUC. DWGS.)
BCP	BUILDING COLUMN PROTECTOR (SEE SPECS.)
BGR	BOLLARD GUARDRAIL (SEE SPECS.)
CB-#	CATCH BASIN (SEE MECH. DWGS.)
CG	STAINLESS STEEL CORNER GUARDS
CP	CONTROL PANEL (SEE MECH. DWGS.)
DF	DRINKING FOUNTAIN (SEE MECH. DWGS.)
DPC	BUS DISPENCING CHARGE BOX (SEE ELEC. DWGS.)
EW	EYE WASH (SEE MECH. DWGS.)
ES	EMERGENCY SHOWER/EYE WASH (SEE MECH. DWGS.)
DWHR	DROP WATER HOSE REEL (SEE MECH. DWGS.)
EJ-XX	EXPANSION JOINT (REFER TO SPECS. FOR TYPES)
EQ-HR-XX	HOSE REEL (SEE PROCESS DWGS. FOR TYPES)
FE	FIRE EXTINGUISHER (SEE MECH. DWGS.)
FCO	FLOOR CLEAN OUT (SEE MECH. DWGS.)
FD-#	FLOOR DRAIN (SEE MECH. DWGS.)
FHC	FIRE HOSE CABINET (SEE MECH. DWGS.)
HB	HOSE BIB (SEE MECH. DWGS.)
HCC	HOIST CONTROL CONSOLE
HBR-#	HOSE BIB REEL (SEE MECH. DWGS.)
L	DOOR LOCK BUTTON
MH	MAN HOLE (SEE MECH. DWGS.)
MB	MOBILE WORK BENCH
MFC	MANIFOLD CABINET (SEE MECH. DWGS.)
PB	DOOR OPERATOR PUSH BUTTON
UH	UNIT HEATER (SEE MECH. DWGS.)
RS	ROLLER SHADE
TD-#	TRENCH DRAIN (SEE MECH. DWGS.)
TS	TACK STRIP
TSP	TRAP SEAL PRIMER (SEE MECH. DWGS.)
WB	WHITE BOARD

WASHROOM ACCESSORIES - MAINTENANCE GARAGE

TYPE	TYPE MARK	COUNT
COAT HOOK (COLLAPSIBLE)	CH	3
JANITOR SHELF	JS	1
MIRROR (FLAT) 460 x 915mm	MR1	3
PAPER TOWEL DISPENSER	PTD	3
SOAP DISPENSER	SD	3
SANITARY NAPKIN DISPOSAL	SND	3
TOILET PAPER DISPENSER	TPD	3
WASTE RECEPTACLE	WR	3

This drawing has been prepared for the use of AECOM's client and may not be used, reproduced or relied upon by third parties, except as agreed by AECOM and its client, as required by law or for use by governmental reviewing agencies. AECOM accepts no responsibility, and denies any liability whatsoever, to any party that modifies this drawing without AECOM's express written consent. Do not scale this document. All measurements must be obtained from the stated dimensions.

AECOM

PROJECT
WINNIPEG NORTH GARAGE REPLACEMENT
100 Oak Point Hwy, Winnipeg, MB R2R 1V1

CLIENT
City of Winnipeg
510 Main St.
Winnipeg, MB R3B 1B9
1.877.311.4974

Winnipeg Transit
B-414 Osborne St.
Winnipeg, MB R3L 2A1

CONSULTANT
AECOM CANADA ULC
99 Commerce Dr,
Winnipeg, MB R3P 0Y7

REGISTRATION

ISSUE/REVISION

IR	DATE	DESCRIPTION
0	02/19/2025	ISSUED FOR TENDER

PROJECT NUMBER
60721079

SHEET TITLE
MAINTENANCE GARAGE - ENLARGED FLOOR PLAN - WASHROOMS

SHEET NUMBER
30-A-405

Last Printed: 2026-02-17 7:02:03 PM
Filename: Autodesk Docs://89^AMDB (CAN) 60721079 Winnipeg North Transit Garage Replacement/60721079 Winnipeg Transit North Garage^A_2D.rvt
Printed on 30 Post-Consumer Recycled Content Paper
©2018 AECOM Corporation

Project Management Initials:
Designer: Designer Checked: Checker Approved: Approver A0 33.1"x46.8"
Last Plotted: 2025-02-17 02:13 PM
Filename: Autodesk Docs://BP-AMER (CAN) 60721079 Winnipeg North Transit Garage Replacement/60721079 Winnipeg Transit North Garage_A_2DI.rvt

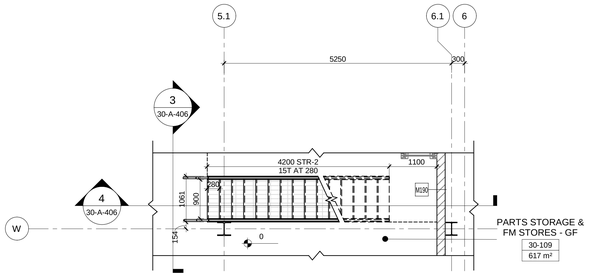

1 ENLARGED PLAN - MAINT. GARAGE - PARTS STORAGE RACKING STAIR - GRD. FLR.

30-A-406 | REF: 30-A-401 | SCALE: 1 : 50

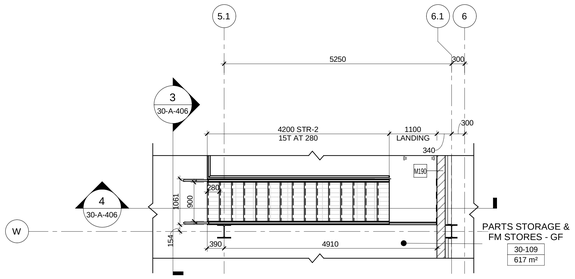

2 ENLARGED PLAN - MAINT. GARAGE - PARTS STORAGE RACKING STAIR - MEZZANINE

30-A-406 | REF: 30-A-403 | SCALE: 1 : 50

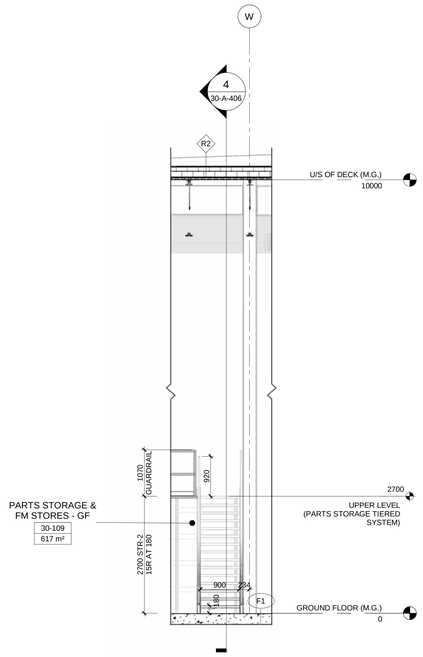

3 N/S SECTION - PARTS STORAGE RACKING STAIR

30-A-406 | REF: 30-A-151 | SCALE: 1 : 50

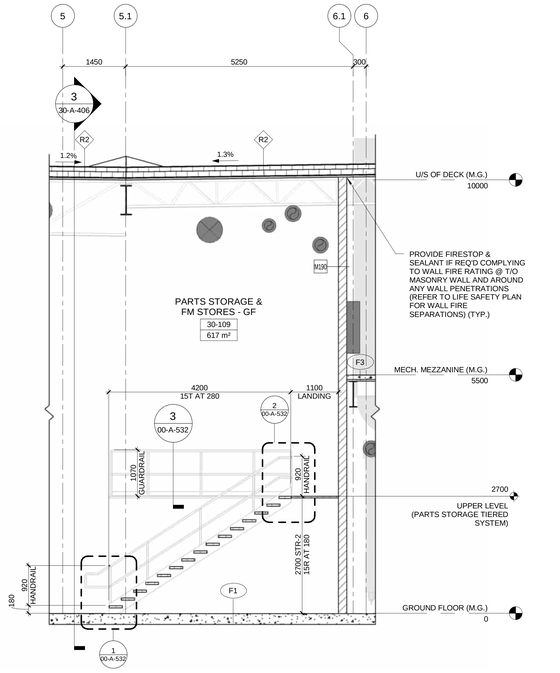

4 E/W SECTION - PARTS STORAGE RACKING STAIR

30-A-406 | REF: 30-A-151 | SCALE: 1 : 50

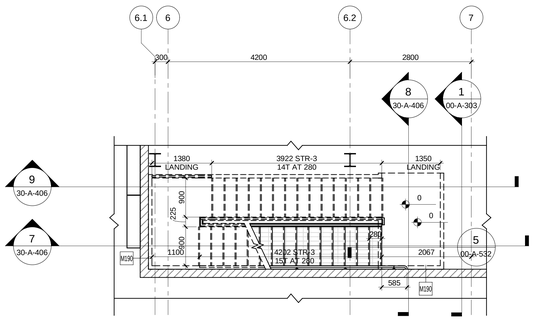

5 .ENLARGED PLAN - MAINT. GARAGE- MECH. RM. STAIR

30-A-406 | REF: 30-A-401 | SCALE: 1 : 50

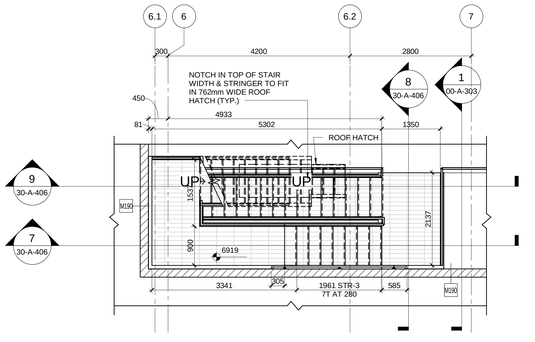

6 ENLARGED PLAN - MAINT. GARAGE - MECH. RM. STAIR

30-A-406 | REF: 30-A-403 | SCALE: 1 : 50

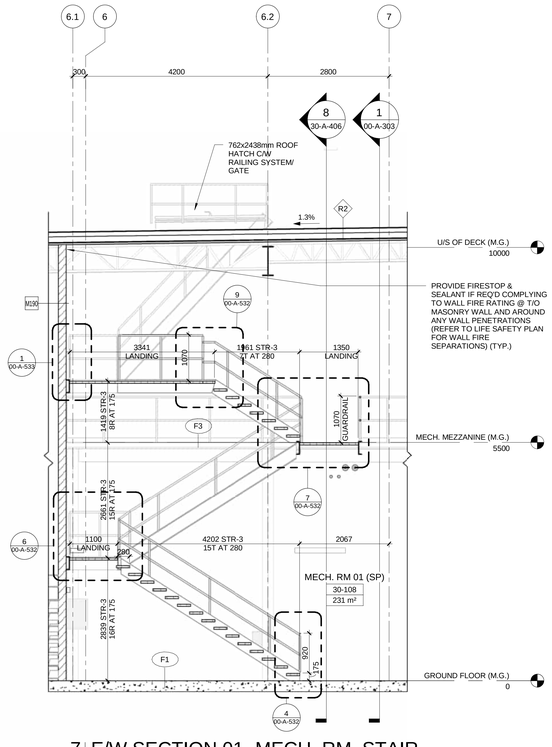

7 E/W SECTION 01- MECH. RM. STAIR

30-A-406 | REF: 30-A-151 | SCALE: 1 : 50

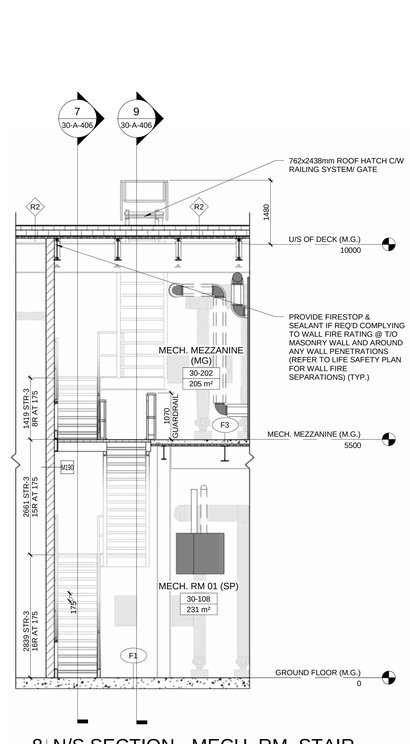

8 N/S SECTION - MECH. RM. STAIR

30-A-406 | REF: 30-A-151 | SCALE: 1 : 50

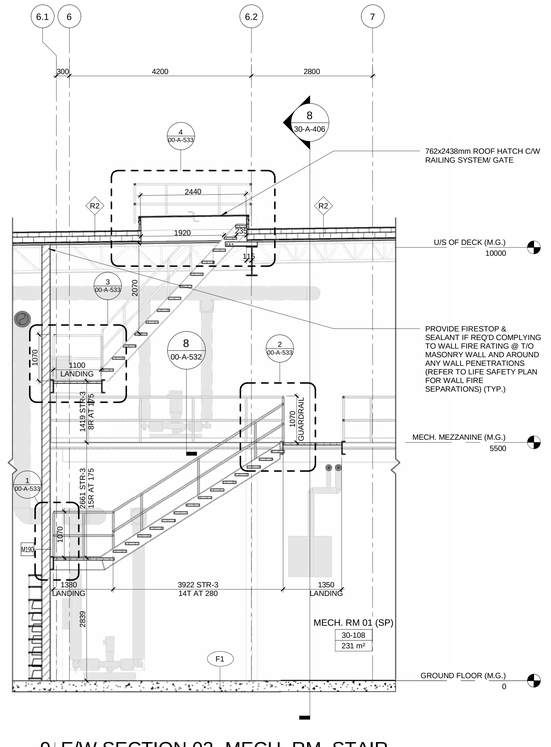

9 E/W SECTION 02- MECH. RM. STAIR

30-A-406 | REF: 30-A-151 | SCALE: 1 : 50

This drawing has been prepared for the use of AECOM's client and may not be used, reproduced or relied upon by third parties, except as agreed by AECOM and its client, as required by law or for use by governmental reviewing agencies. AECOM accepts no responsibility, and denies any liability whatsoever, to any party that modifies this drawing without AECOM's express written consent. Do not scale this document. All measurements must be obtained from the stated dimensions.

AECOM

PROJECT

WINNIPEG NORTH GARAGE REPLACEMENT
100 Oak Point Hwy, Winnipeg, MB R2R 1V1

CLIENT

Winnipeg

City of Winnipeg
510 Main St.
Winnipeg, MB R3B 1B9
1.877.311.4974

Winnipeg Transit
B-414 Osborne St.
Winnipeg, MB R3L 2A1

CONSULTANT

AECOM CANADA ULC
99 Commerce Dr,
Winnipeg, MB R3P 0Y7

REGISTRATION

ISSUE/REVISION

0	02/19/2025	ISSUED FOR TENDER
I/R	DATE	DESCRIPTION

PROJECT NUMBER

60721079

SHEET TITLE

MAINTENANCE GARAGE - ENLARGED STAIR PLANS & SECTIONS - PARTS STORAGE & MECH. MEZZANINE

SHEET NUMBER

30-A-406

©2018 AECOM Corporation

Printed on 30 Post-Consumer Recycled Content Paper

Designer: Designer Checked: Checker Approved: Approver A0 33.1"x46.8"
Project Management Initials:

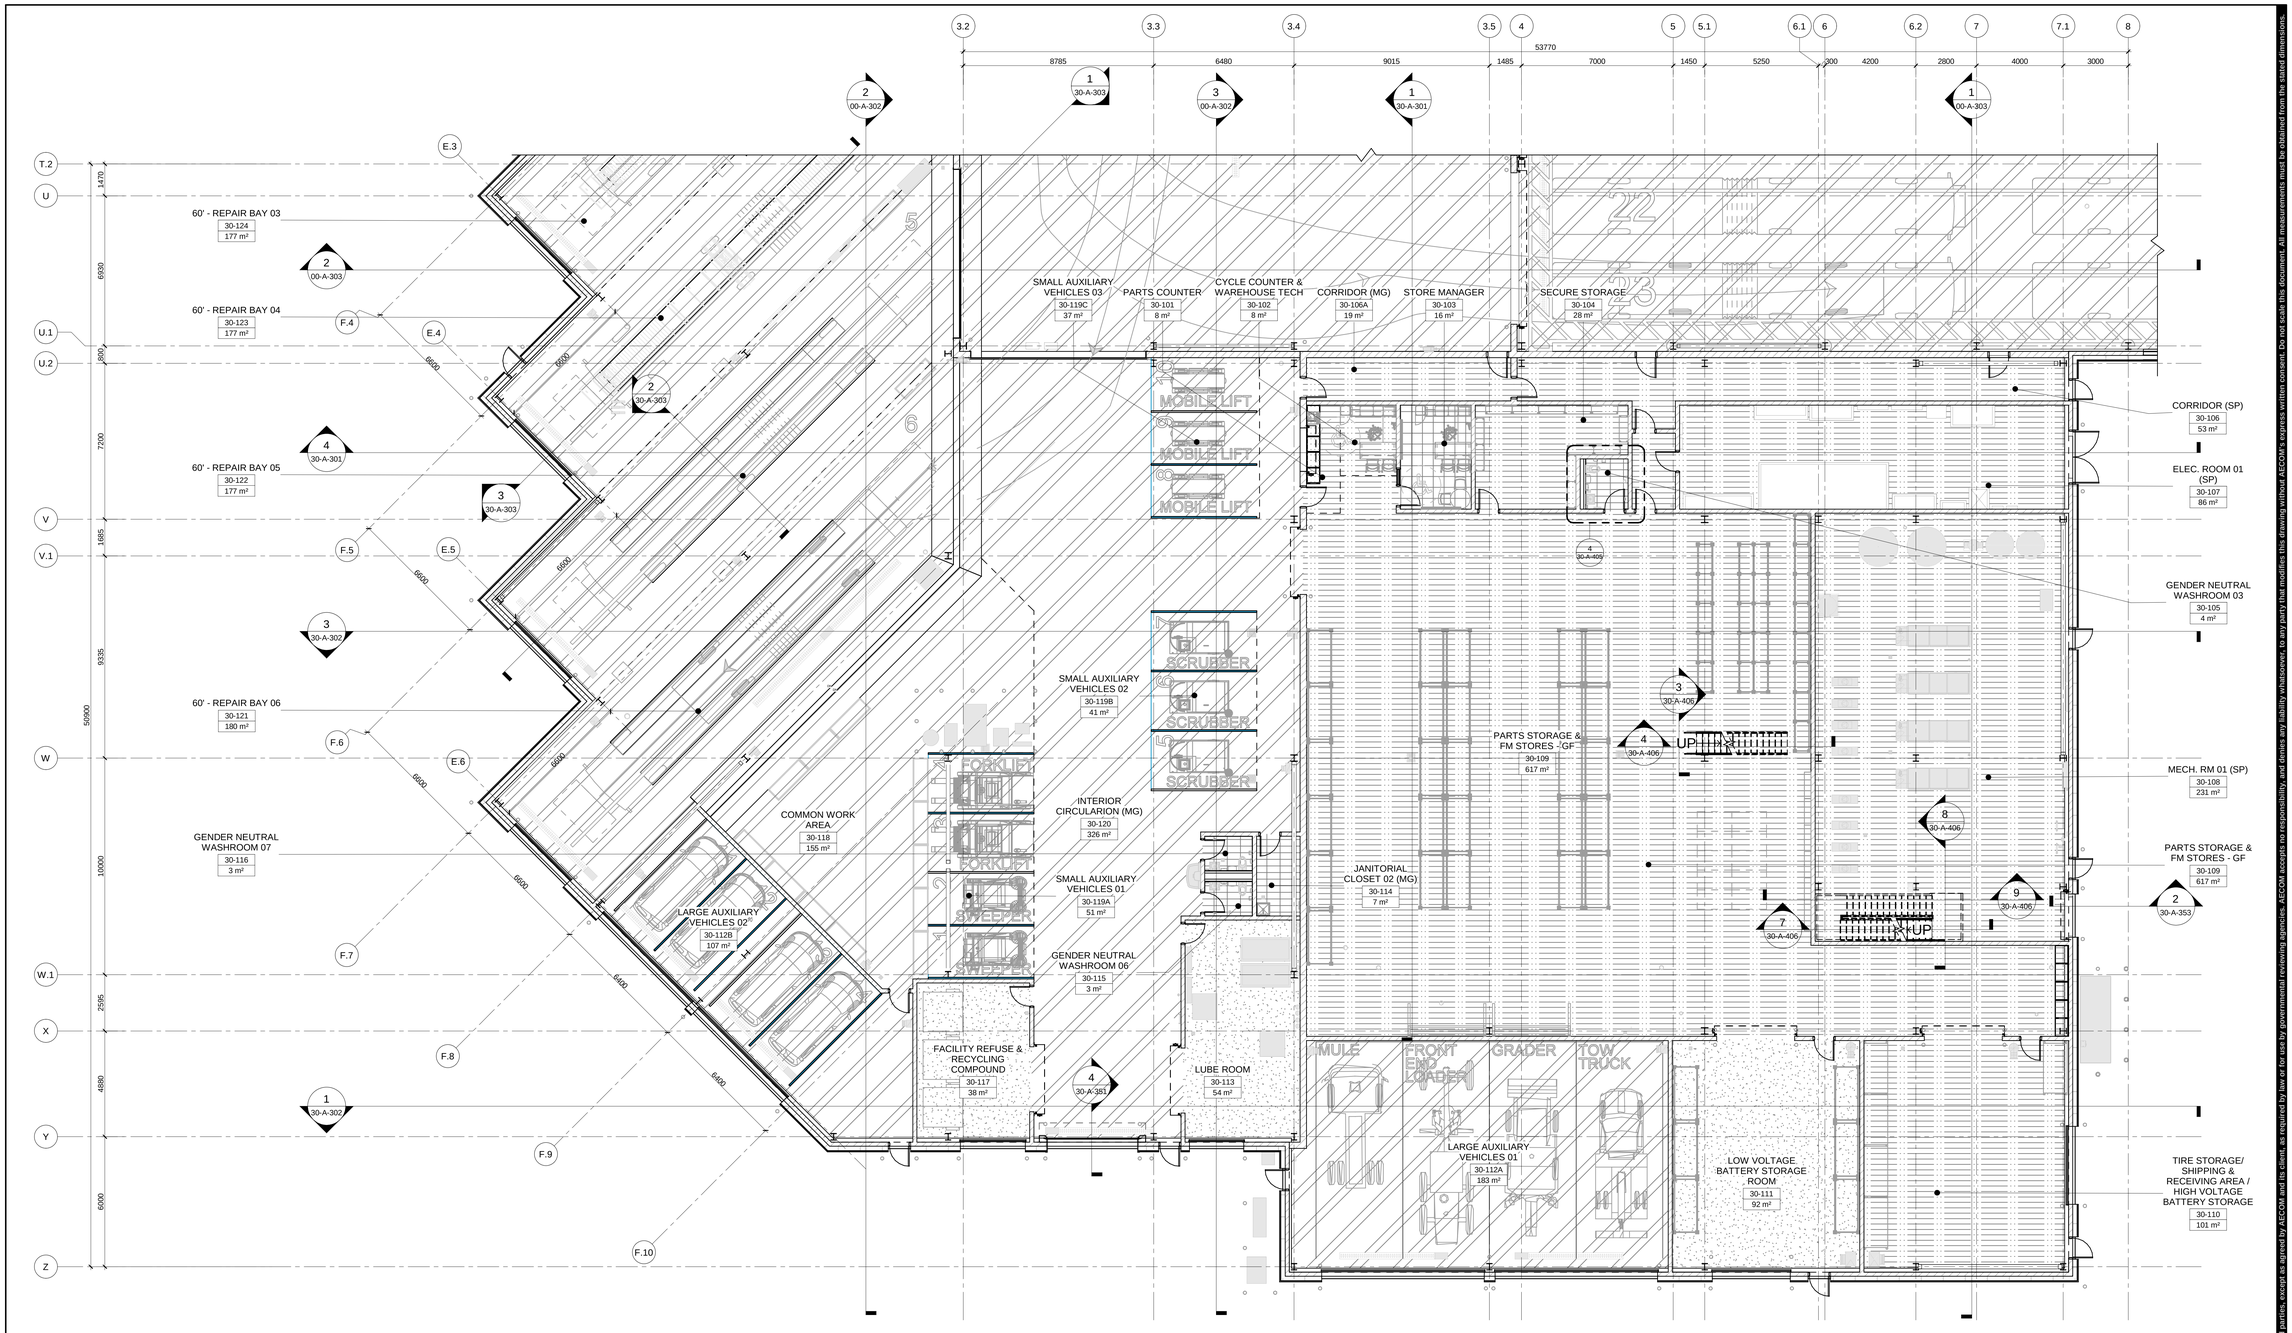

LEGEND:

- CLASS B, TROWEL FINISH, EPXY
- PCT1
- RBT
- SEALED/ CLASS B, TROWEL FINISH
- SEALED/ CLASS C, BROOM FINISH
- STEEL COLUMN/FRAMING WITH EPOXY FINISH
- 150mm WIDE PAINTED LINES FOR WALK AISLES (SAFETY YELLOW' COLOUR)

ROOM FINSH SCHEDULE - MAINTENANCE GARAGE - GROUND FLOOR

ROOM#	LOCATION / ROOM NAME	FLOOR / FINISH	ACM_Rm Base Material	North Wall Finish	East Wall Finish	South Wall Finish	West Wall Finish
30-101	PARTS COUNTER	SEALED/ CLASS B, TROWEL FINISH	N/A	PT1	PT1	PT1	N/A
30-102	CYCLE COUNTER & WAREHOUSE TECH	SEALED/ CLASS B, TROWEL FINISH	N/A	PT1	PT1	PT1	N/A
30-103	STORE MANAGER	RBT	RBB1	PT1	PT1	PT1	PT1
30-104	SECURE STORAGE	SEALED/ CLASS B, TROWEL FINISH	N/A	PT1	PT1	PT1	PT1
30-105	GENDER NEUTRAL WASHROOM 03	PCT1	N/A	PT1 & PCT2	PT1 & PCT2	PT1 & PCT2	PT1 & PCT2
30-106	CORRIDOR (SP)	SEALED/ CLASS B, TROWEL FINISH	N/A	PT1	PT1	PT1	PT1
30-106A	CORRIDOR (MG)	SEALED/ CLASS B, TROWEL FINISH	N/A	PT1	PT1	PT1	PT1
30-107	ELEC. ROOM 01 (SP)	SEALED/ CLASS B, TROWEL FINISH	RBB1	PT1	PT1	PT1	PT1
30-108	MECH. RM 01 (SP)	SEALED/ CLASS B, TROWEL FINISH	RBB1	PT1	PT1	PT1	PT1
30-109	PARTS STORAGE & FM STORES - GF	SEALED/ CLASS B, TROWEL FINISH	N/A	PT1	PT1	PT1	PT1
30-110	TIRE STORAGE/ SHIPPING & RECEIVING AREA / HIGH VOLTAGE BATTERY STORAGE	SEALED/ CLASS B, TROWEL FINISH	N/A	PT1	PT1	PT1	PT1
30-111	LOW VOLTAGE BATTERY STORAGE ROOM	CLASS B, TROWEL FINISH, EPXY	EB	PT1	PT1	PT1	PT1
30-112	VESTIBULE (SP)	SEALED/ CLASS B, TROWEL FINISH	N/A	PT1	PT1	PT1	PT1
30-112A	LARGE AUXILIARY VEHICLES 01	SEALED/ CLASS C, BROOM FINISH	N/A	PT1	PT1	PT1	PT1
30-112B	LARGE AUXILIARY VEHICLES 02	SEALED/ CLASS C, BROOM FINISH	N/A	PT1	PT1	PT1	PT1
30-113	LUBE ROOM	CLASS B, TROWEL FINISH, EPXY	EB	PT1	PT1	PT1	PT1
30-114	JANITORIAL CLOSET 02 (MG)	PCT1	PCT1	PT1	PT1 & PCT2	PT1 & PCT2	PT1
30-115	GENDER NEUTRAL WASHROOM 06	PCT1	N/A	PT1 & PCT2	PT1 & PCT2	PT1 & PCT2	PT1 & PCT2
30-116	GENDER NEUTRAL WASHROOM 07	PCT1	N/A	PT1 & PCT2	PT1 & PCT2	PT1 & PCT2	PT1 & PCT2
30-117	FACILITY REFUSE & RECYCLING COMPOUND	CLASS B, TROWEL FINISH, EPXY	EB	PT1	PT1	PT1	PT1
30-118	COMMON WORK AREA	SEALED/ CLASS C, BROOM FINISH	N/A	PT1	PT1	PT1	PT1
30-119A	SMALL AUXILIARY VEHICLES 01	SEALED/ CLASS C, BROOM FINISH	N/A	N/A	N/A	PT1	PT1
30-119B	SMALL AUXILIARY VEHICLES 02	SEALED/ CLASS C, BROOM FINISH	N/A	N/A	N/A	PT1	PT1
30-119C	SMALL AUXILIARY VEHICLES 03	SEALED/ CLASS C, BROOM FINISH	N/A	N/A	N/A	PT1	PT1
30-120	INTERIOR CIRCULARION (MG)	SEALED/ CLASS C, BROOM FINISH	N/A	PT1	PT1	PT1	PT1
30-121	60' - REPAIR BAY 06	SEALED/ CLASS C, BROOM FINISH	N/A	N/A	N/A	PT1	PT1
30-122	60' - REPAIR BAY 05	SEALED/ CLASS C, BROOM FINISH	N/A	N/A	N/A	PT1	PT1
30-123	60' - REPAIR BAY 04	SEALED/ CLASS C, BROOM FINISH	N/A	N/A	N/A	PT1	PT1
30-124	60' - REPAIR BAY 03	SEALED/ CLASS C, BROOM FINISH	N/A	N/A	N/A	PT1	PT1
30-125	60' - REPAIR BAY 02	SEALED/ CLASS C, BROOM FINISH	N/A	N/A	PT1	PT1	PT1
30-126	60' - REPAIR BAY 01	SEALED/ CLASS C, BROOM FINISH	N/A	N/A	PT1	PT1	PT1
30-127	INTERIOR CIRCULATION	SEALED/ CLASS C, BROOM FINISH	N/A	PT1	PT1	PT1	PT1
30-128	BUILDING MAINTENANCE SUPERVISOR	RBT	RBB1	PT1	PT1	PT1	PT1
30-129	FM CHARGE HAND	RBT	RBB1	PT1	PT1	PT1	PT1
30-130	MAINT. SUPERVISOR	RBT	RBB1	PT1	PT1	PT1	PT1
30-131	MAINT. IN CHARGE	RBT	RBB1	PT1	PT1	PT1	PT1
30-132	ELECTRICAL SUPERVISOR	RBT	RBB1	PT1	PT1	PT1	PT1
30-133	ELECTRICAL IN CHARGE	RBT	RBB1	PT1	PT1	PT1	PT1
30-134	MAINT. SUPERVISOR 02	RBT	RBB1	PT1	PT1	PT1	PT1
30-135	FILE STORAGE	RBT	RBB1	PT1	PT1	PT1	PT1
30-136	FIRST AID STATION	SEALED/ CLASS B, TROWEL FINISH	N/A	PT1	N/A	N/A	PT1

1 ENLARGED GROUND FLOOR PLAN - MAINTENANCE GARAGE - STORES & PARTS - FINISHES

30-A-410 SCALE: 1 : 100

AECOM

PROJECT
WINNIPEG NORTH GARAGE REPLACEMENT
100 Oak Point Hwy, Winnipeg, MB R2R 1V1

CLIENT
Winnipeg
City of Winnipeg
510 Main St.
Winnipeg, MB R3B 1B9
1.877.311.4974

Winnipeg Transit
B-414 Osborne St.
Winnipeg, MB R3L 2A1

CONSULTANT
AECOM CANADA ULC
99 Commerce Dr,
Winnipeg, MB R3P 0Y7

REGISTRATION

ISSUE/REVISION

I/R	DATE	DESCRIPTION
0	02/19/2025	ISSUED FOR TENDER

PROJECT NUMBER
60721079

SHEET TITLE
MAINTENANCE GARAGE - ENLARGED GROUND FLOOR PLAN - STORES & PARTS - FINISHES

SHEET NUMBER
30-A-410

This drawing has been prepared for the use of AECOM's client and may not be used, reproduced or relied upon by third parties, except as agreed by AECOM and its clients, as required by law or for use by governmental reviewing agencies. AECOM accepts no responsibility, and denies any liability whatsoever, to any party that modifies this drawing without AECOM's express written consent. Do not scale this document. All measurements must be obtained from the stated dimensions.

Last Plotted: 2025-02-17 02:39 PM
Filename: Autodesk Docs://RP-AMER (CAN) 60721079 Winnipeg North Transit Garage Replacement/60721079-Winnipeg Transit North Garage_A_DO.rvt

Printed on Post-Consumer Recycled Content Paper

©2018 AECOM Corporation

Project Management Initials:
Designer: Designer: Checked: Checker: Approved: Approver:
A0 33.1"x46.8"

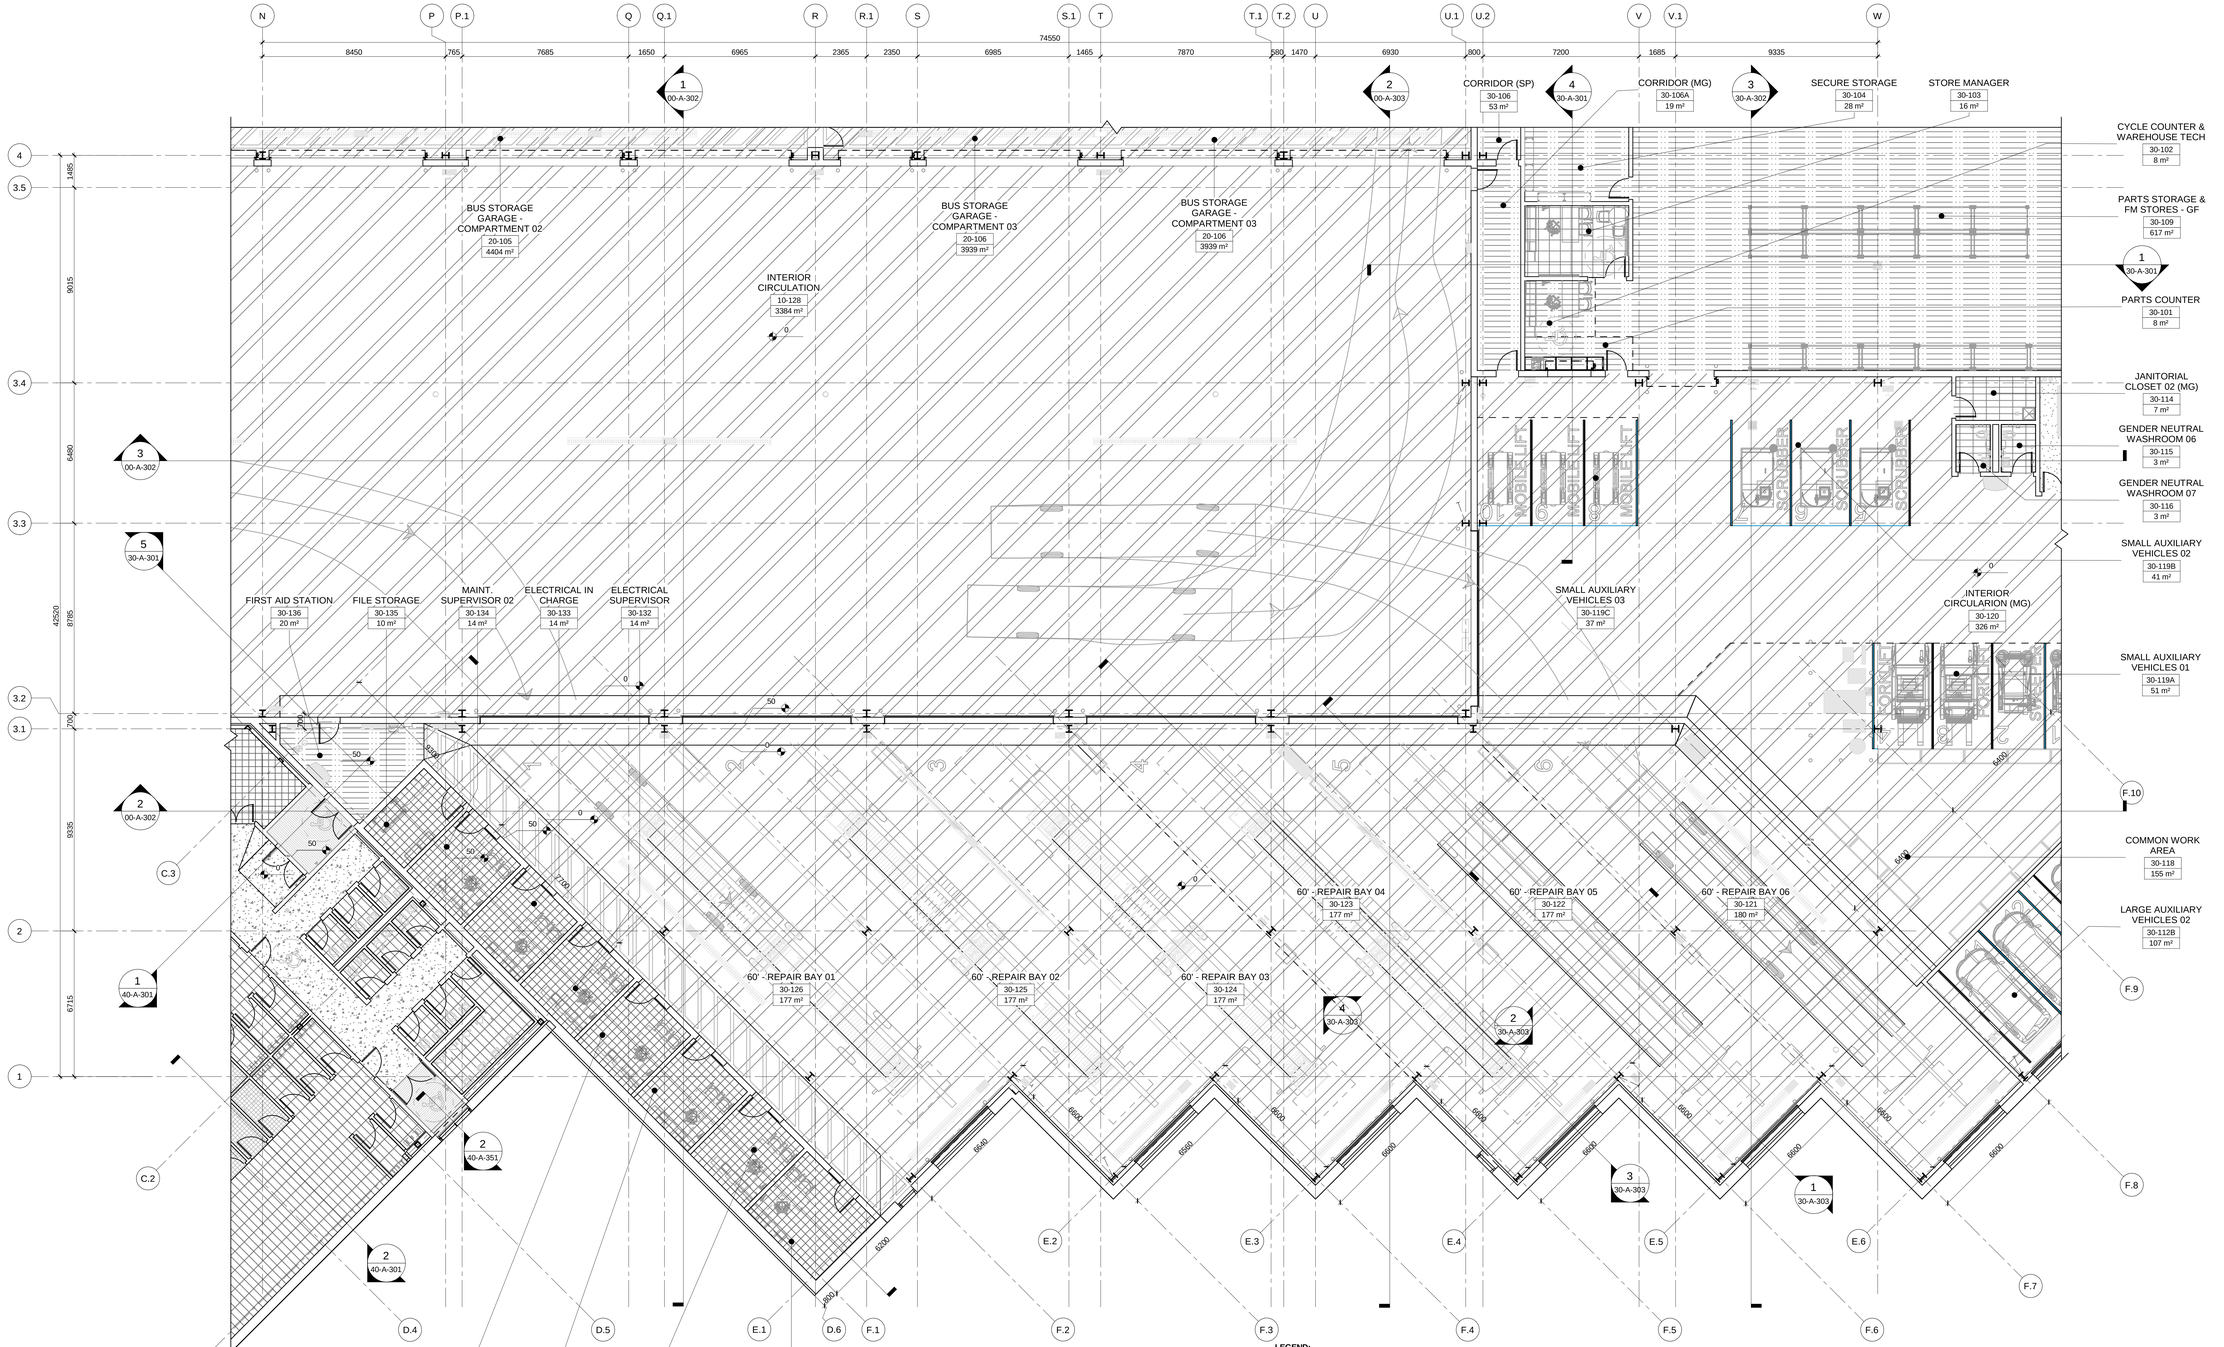

1 ENLARGED GROUND FLOOR PLAN - NORTH REPAIR BAYS & OFFICES - FINISHES

30-A-412

SCALE: 1 : 100

LEGEND:

- CLASS B, TROWEL FINISH, EPXY
- CPT1
- PCT1
- PCT3
- POLISH/SEALED
- RBT
- SEALED/ CLASS B, TROWEL FINISH
- SEALED/ CLASS C, BROOM FINISH
- STEEL COLUMN/FRAMING WITH EPOXY FINISH
- 150mm WIDE PAINTED LINES FOR WALK AISLES ('SAFETY YELLOW' COLOUR)

ROOM FINSH SCHEDULE - MAINTENANCE GARAGE - GROUND FLOOR

ROOM#	LOCATION ROOM NAME	FLOOR FINISH	ACM_Rm Base Material	North Wall Finish	East Wall Finish	South Wall Finish	West Wall Finish
30-101	PARTS COUNTER	SEALED/ CLASS B, TROWEL FINISH	N/A	PT1	PT1	PT1	N/A
30-102	CYCLE COUNTER & WAREHOUSE TECH	SEALED/ CLASS B, TROWEL FINISH	N/A	PT1	PT1	PT1	N/A
30-103	STORE MANAGER	RBT	RBB1	PT1	PT1	PT1	PT1
30-104	SECURE STORAGE	SEALED/ CLASS B, TROWEL FINISH	N/A	PT1	PT1	PT1	PT1
30-105	GENDER NEUTRAL WASHROOM 03	PCT1	N/A	PT1 & PCT2	PT1 & PCT2	PT1 & PCT2	PT1 & PCT2
30-106	CORRIDOR (SP)	SEALED/ CLASS B, TROWEL FINISH	N/A	PT1	PT1	PT1	PT1
30-106A	CORRIDOR (MG)	SEALED/ CLASS B, TROWEL FINISH	N/A	PT1	PT1	PT1	PT1
30-107	ELEC. ROOM 01 (SP)	SEALED/ CLASS B, TROWEL FINISH	RBB1	PT1	PT1	PT1	PT1
30-108	MECH. RM 01 (SP)	SEALED/ CLASS B, TROWEL FINISH	RBB1	PT1	PT1	PT1	PT1
30-109	PARTS STORAGE & FM STORES - GF	SEALED/ CLASS B, TROWEL FINISH	N/A	PT1	PT1	PT1	PT1
30-110	TIRE STORAGE/ SHIPPING & RECEIVING AREA / HIGH VOLTAGE BATTERY STORAGE	SEALED/ CLASS B, TROWEL FINISH	N/A	PT1	PT1	PT1	PT1
30-111	LOW VOLTAGE BATTERY STORAGE ROOM	CLASS B, TROWEL FINISH, EPXY	EB	PT1	PT1	PT1	PT1
30-112	VESTIBULE (SP)	SEALED/ CLASS B, TROWEL FINISH	N/A	PT1	PT1	PT1	PT1
30-112A	LARGE AUXILIARY VEHICLES 01	SEALED/ CLASS C, BROOM FINISH	N/A	PT1	PT1	PT1	PT1
30-112B	LARGE AUXILIARY VEHICLES 02	SEALED/ CLASS C, BROOM FINISH	N/A	PT1	PT1	PT1	PT1
30-113	LUBE ROOM	CLASS B, TROWEL FINISH, EPXY	EB	PT1	PT1	PT1	PT1
30-114	JANITORIAL CLOSET 02 (MG)	PCT1	PCT1	PT1	PT1 & PCT2	PT1 & PCT2	PT1
30-115	GENDER NEUTRAL WASHROOM 06	PCT1	N/A	PT1 & PCT2	PT1 & PCT2	PT1 & PCT2	PT1 & PCT2
30-116	GENDER NEUTRAL WASHROOM 07	PCT1	N/A	PT1 & PCT2	PT1 & PCT2	PT1 & PCT2	PT1 & PCT2
30-117	FACILITY REFUSE & RECYCLING COMPOUND	CLASS B, TROWEL FINISH, EPXY	EB	PT1	PT1	PT1	PT1
30-118	COMMON WORK AREA	SEALED/ CLASS C, BROOM FINISH	N/A	PT1	PT1	PT1	PT1
30-119A	SMALL AUXILIARY VEHICLES 01	SEALED/ CLASS C, BROOM FINISH	N/A	N/A	N/A	PT1	PT1
30-119B	SMALL AUXILIARY VEHICLES 02	SEALED/ CLASS C, BROOM FINISH	N/A	N/A	N/A	PT1	PT1
30-119C	SMALL AUXILIARY VEHICLES 03	SEALED/ CLASS C, BROOM FINISH	N/A	N/A	N/A	PT1	PT1
30-120	INTERIOR CIRCULARION (MG)	SEALED/ CLASS C, BROOM FINISH	N/A	PT1	PT1	PT1	PT1
30-121	60' - REPAIR BAY 06	SEALED/ CLASS C, BROOM FINISH	N/A	N/A	N/A	PT1	PT1
30-122	60' - REPAIR BAY 05	SEALED/ CLASS C, BROOM FINISH	N/A	N/A	PT1	PT1	PT1
30-123	60' - REPAIR BAY 04	SEALED/ CLASS C, BROOM FINISH	N/A	N/A	PT1	PT1	PT1
30-124	60' - REPAIR BAY 03	SEALED/ CLASS C, BROOM FINISH	N/A	N/A	PT1	PT1	PT1
30-125	60' - REPAIR BAY 02	SEALED/ CLASS C, BROOM FINISH	N/A	N/A	PT1	PT1	PT1
30-126	60' - REPAIR BAY 01	SEALED/ CLASS C, BROOM FINISH	N/A	N/A	PT1	PT1	PT1
30-127	INTERIOR CIRCULATION	SEALED/ CLASS C, BROOM FINISH	N/A	PT1	PT1	PT1	PT1
30-128	BUILDING MAINTENANCE SUPERVISOR	RBT	RBB1	PT1	PT1	PT1	PT1
30-129	FM CHARGE HAND	RBT	RBB1	PT1	PT1	PT1	PT1
30-130	MAINT. SUPERVISOR	RBT	RBB1	PT1	PT1	PT1	PT1
30-131	MAINT. IN CHARGE	RBT	RBB1	PT1	PT1	PT1	PT1
30-132	ELECTRICAL SUPERVISOR	RBT	RBB1	PT1	PT1	PT1	PT1
30-133	ELECTRICAL IN CHARGE	RBT	RBB1	PT1	PT1	PT1	PT1
30-134	MAINT. SUPERVISOR 02	RBT	RBB1	PT1	PT1	PT1	PT1
30-135	FILE STORAGE	RBT	RBB1	PT1	PT1	PT1	PT1
30-136	FIRST AID STATION	SEALED/ CLASS B, TROWEL FINISH	N/A	PT1	N/A	N/A	PT1

This drawing has been prepared for the use of AECOM's client and may not be used, reproduced or relied upon by third parties, except as agreed by AECOM and its client, as required by law or for review by governmental reviewing agencies. AECOM accepts no responsibility, and denies any liability whatsoever, to any party that modifies this drawing without AECOM's express written consent. Do not scale this document. All measurements must be obtained from the stated dimensions.

AECOM

PROJECT

WINNIPEG NORTH GARAGE REPLACEMENT
100 Oak Point Hwy, Winnipeg, MB R2R 1V1

CLIENT

Winnipeg
City of Winnipeg
510 Main St.
Winnipeg, MB R3B 1B9
1.877.311.4974

Winnipeg Transit
B-414 Osborne St.
Winnipeg, MB R3L 2A1

CONSULTANT

AECOM CANADA ULC
99 Commerce Dr,
Winnipeg, MB R3P 0Y7

REGISTRATION

ISSUE/REVISION

IR	DATE	DESCRIPTION
0	02/19/2025	ISSUED FOR TENDER

PROJECT NUMBER

60721079

SHEET TITLE

MAINTENANCE GARAGE - ENLARGED GROUND FLOOR PLAN - REPAIR BAYS & OFFICES- FINISHES

SHEET NUMBER

30-A-412

©2018 AECOM Corporation

Last Plotted: 2025-02-17 7:05:57 PM
Filename: Autodesk Docs://WP-AMER (CAN) 60721079 Winnipeg North Transit Garage Replacement/60721079-Winnipeg Transit North Garage-A_R25.rvt
Printed on 30% Post-Consumer Recycled Content Paper

Project Management Initials:
Designer: Designer Checked: Checker Approved: Approver A0 33.1"x46.8"
Last Printed: 2025-05-17 7:09:08 PM
Filename: Autodesk Docs://BP-AMER (CAN) 60721079 Winnipeg North Transit Garage Replacement/60721079 Winnipeg Transit North Garage_A_2D.rvt

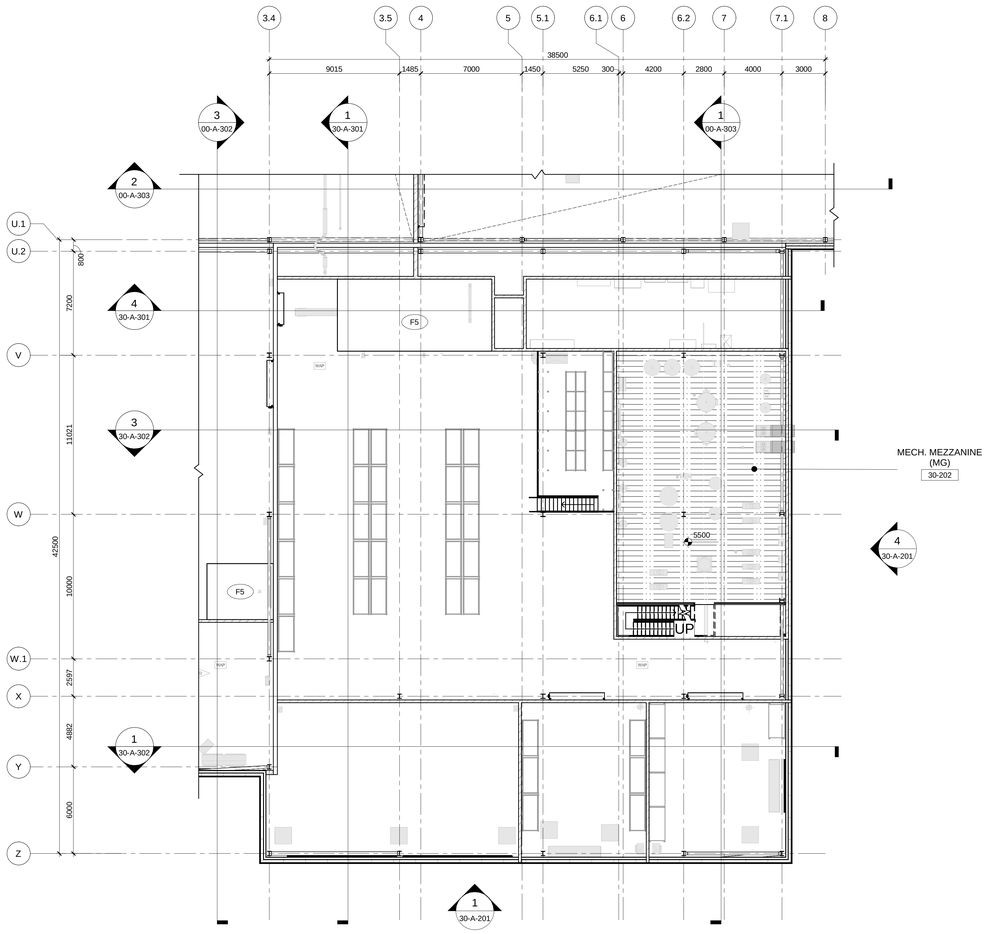

1 ENLARGED MEZZANINE PLAN - MAINT. GARAGE - STORES & PARTS & MECH. ROOM - FINISHES

30-A-413 | REF: 30-A-353 SCALE: 1 : 250

LEGEND:

SEALED/ CLASS B, TROWEL FINISH

STEEL COLUMN/FRAMING WITH EPOXY FINISH

150mm WIDE PAINTED LINES FOR WALK AISLES (SAFETY YELLOW COLOUR)

ROOM FINSH SCHEDULE - MAINTENANCE GARAGE - GROUND FLOOR

ROOM#	LOCATION / ROOM NAME	FLOOR / FINISH	ACM_Rm Base Material	North Wall Finish	East Wall Finish	South Wall Finish	West Wall Finish
30-101	PARTS COUNTER	SEALED/ CLASS B, TROWEL FINISH	N/A	PT1	PT1	PT1	N/A
30-102	CYCLE COUNTER & WAREHOUSE TECH	SEALED/ CLASS B, TROWEL FINISH	N/A	PT1	PT1	PT1	N/A
30-103	STORE MANAGER	RBT	RBB1	PT1	PT1	PT1	PT1
30-104	SECURE STORAGE	SEALED/ CLASS B, TROWEL FINISH	N/A	PT1	PT1	PT1	PT1
30-105	GENDER NEUTRAL WASHROOM 03	PCT1	N/A	PT1 & PCT2	PT1 & PCT2	PT1 & PCT2	PT1 & PCT2
30-106	CORRIDOR (SP)	SEALED/ CLASS B, TROWEL FINISH	N/A	PT1	PT1	PT1	PT1
30-106A	CORRIDOR (MG)	SEALED/ CLASS B, TROWEL FINISH	N/A	PT1	PT1	PT1	PT1
30-107	ELEC. ROOM 01 (SP)	SEALED/ CLASS B, TROWEL FINISH	RBB1	PT1	PT1	PT1	PT1
30-108	MECH. RM 01 (SP)	SEALED/ CLASS B, TROWEL FINISH	RBB1	PT1	PT1	PT1	PT1
30-109	PARTS STORAGE & PM STORES - GF	SEALED/ CLASS B, TROWEL FINISH	N/A	PT1	PT1	PT1	PT1
30-110	TIRE STORAGE/ SHIPPING & RECEIVING AREA / HIGH VOLTAGE BATTERY STORAGE	SEALED/ CLASS B, TROWEL FINISH	N/A	PT1	PT1	PT1	PT1
30-111	LOW VOLTAGE BATTERY STORAGE ROOM	CLASS B, TROWEL FINISH, EPXY	EB	PT1	PT1	PT1	PT1
30-112	VESTIBULE (SP)	SEALED/ CLASS B, TROWEL FINISH	N/A	PT1	PT1	PT1	PT1
30-112A	LARGE AUXILIARY VEHICLES 01	SEALED/ CLASS C, BROOM FINISH	N/A	PT1	PT1	PT1	PT1
30-112B	LARGE AUXILIARY VEHICLES 02	SEALED/ CLASS C, BROOM FINISH	N/A	PT1	PT1	PT1	PT1
30-113	LUBE ROOM	CLASS B, TROWEL FINISH, EPXY	EB	PT1	PT1	PT1	PT1
30-114	JANITORIAL CLOSET 02 (MG)	PCT1	PCT1	PT1	PT1 & PCT2	PT1 & PCT2	PT1
30-115	GENDER NEUTRAL WASHROOM 06	PCT1	N/A	PT1 & PCT2	PT1 & PCT2	PT1 & PCT2	PT1 & PCT2
30-116	GENDER NEUTRAL WASHROOM 07	PCT1	N/A	PT1 & PCT2	PT1 & PCT2	PT1 & PCT2	PT1 & PCT2
30-117	FACILITY REFUSE & RECYCLING COMPOUND	CLASS B, TROWEL FINISH, EPXY	EB	PT1	PT1	PT1	PT1
30-118	COMMON WORK AREA	SEALED/ CLASS C, BROOM FINISH	N/A	PT1	PT1	PT1	PT1
30-119A	SMALL AUXILIARY VEHICLES 01	SEALED/ CLASS C, BROOM FINISH	N/A	N/A	N/A	PT1	PT1
30-119B	SMALL AUXILIARY VEHICLES 02	SEALED/ CLASS C, BROOM FINISH	N/A	N/A	N/A	PT1	PT1
30-119C	SMALL AUXILIARY VEHICLES 03	SEALED/ CLASS C, BROOM FINISH	N/A	N/A	N/A	PT1	PT1
30-120	INTERIOR CIRCULARION (MG)	SEALED/ CLASS C, BROOM FINISH	N/A	PT1	PT1	PT1	PT1
30-121	60' - REPAIR BAY 06	SEALED/ CLASS C, BROOM FINISH	N/A	N/A	N/A	PT1	PT1
30-122	60' - REPAIR BAY 05	SEALED/ CLASS C, BROOM FINISH	N/A	N/A	N/A	PT1	PT1
30-123	60' - REPAIR BAY 04	SEALED/ CLASS C, BROOM FINISH	N/A	N/A	N/A	PT1	PT1
30-124	60' - REPAIR BAY 03	SEALED/ CLASS C, BROOM FINISH	N/A	N/A	N/A	PT1	PT1
30-125	60' - REPAIR BAY 02	SEALED/ CLASS C, BROOM FINISH	N/A	N/A	N/A	PT1	PT1
30-126	60' - REPAIR BAY 01	SEALED/ CLASS C, BROOM FINISH	N/A	N/A	N/A	PT1	PT1
30-127	INTERIOR CIRCULATION	SEALED/ CLASS C, BROOM FINISH	N/A	PT1	PT1	PT1	PT1
30-128	BUILDING MAINTENANCE SUPERVISOR	RBT	RBB1	PT1	PT1	PT1	PT1
30-129	FM CHARGE HAND	RBT	RBB1	PT1	PT1	PT1	PT1
30-130	MAINT. SUPERVISOR	RBT	RBB1	PT1	PT1	PT1	PT1
30-131	MAINT. IN CHARGE	RBT	RBB1	PT1	PT1	PT1	PT1
30-132	ELECTRICAL SUPERVISOR	RBT	RBB1	PT1	PT1	PT1	PT1
30-133	ELECTRICAL IN CHARGE	RBT	RBB1	PT1	PT1	PT1	PT1
30-134	MAINT. SUPERVISOR 02	RBT	RBB1	PT1	PT1	PT1	PT1
30-135	FILE STORAGE	RBT	RBB1	PT1	PT1	PT1	PT1
30-136	FIRST AID STATION	SEALED/ CLASS B, TROWEL FINISH	N/A	PT1	N/A	N/A	PT1

Printed on 30 Post-Consumer Recycled Content Paper

This drawing has been prepared for the use of AECOM's client and may not be used, reproduced or relied upon by third parties, except as agreed by AECOM and its client, as required by law or for use by governmental reviewing agencies. AECOM accepts no responsibility, and denies any liability whatsoever, to any party that modifies this drawing without AECOM's express written consent. Do not scale this document. All measurements must be obtained from the stated dimensions.

AECOM

PROJECT

WINNIPEG NORTH GARAGE REPLACEMENT
100 Oak Point Hwy, Winnipeg, MB R2R 1V1

CLIENT

Winnipeg
City of Winnipeg
510 Main St.
Winnipeg, MB R3B 1B9
1.877.311.4974

Winnipeg Transit
B-414 Osborne St.
Winnipeg, MB R3L 2A1

CONSULTANT

AECOM CANADA ULC
99 Commerce Dr,
Winnipeg, MB R3P 0Y7

REGISTRATION

ISSUE/REVISION

IR	DATE	DESCRIPTION
0	02/19/2025	ISSUED FOR TENDER

PROJECT NUMBER

60721079

SHEET TITLE

MAINTENANCE GARAGE - ENLARGED MEZZANINE PLAN - FINISHES

SHEET NUMBER

30-A-413

©2018 AECOM Corporation

Project Management Initials:
Designer: Designer Checked: Checker Approved: Approver A0 33.1"x46.8"

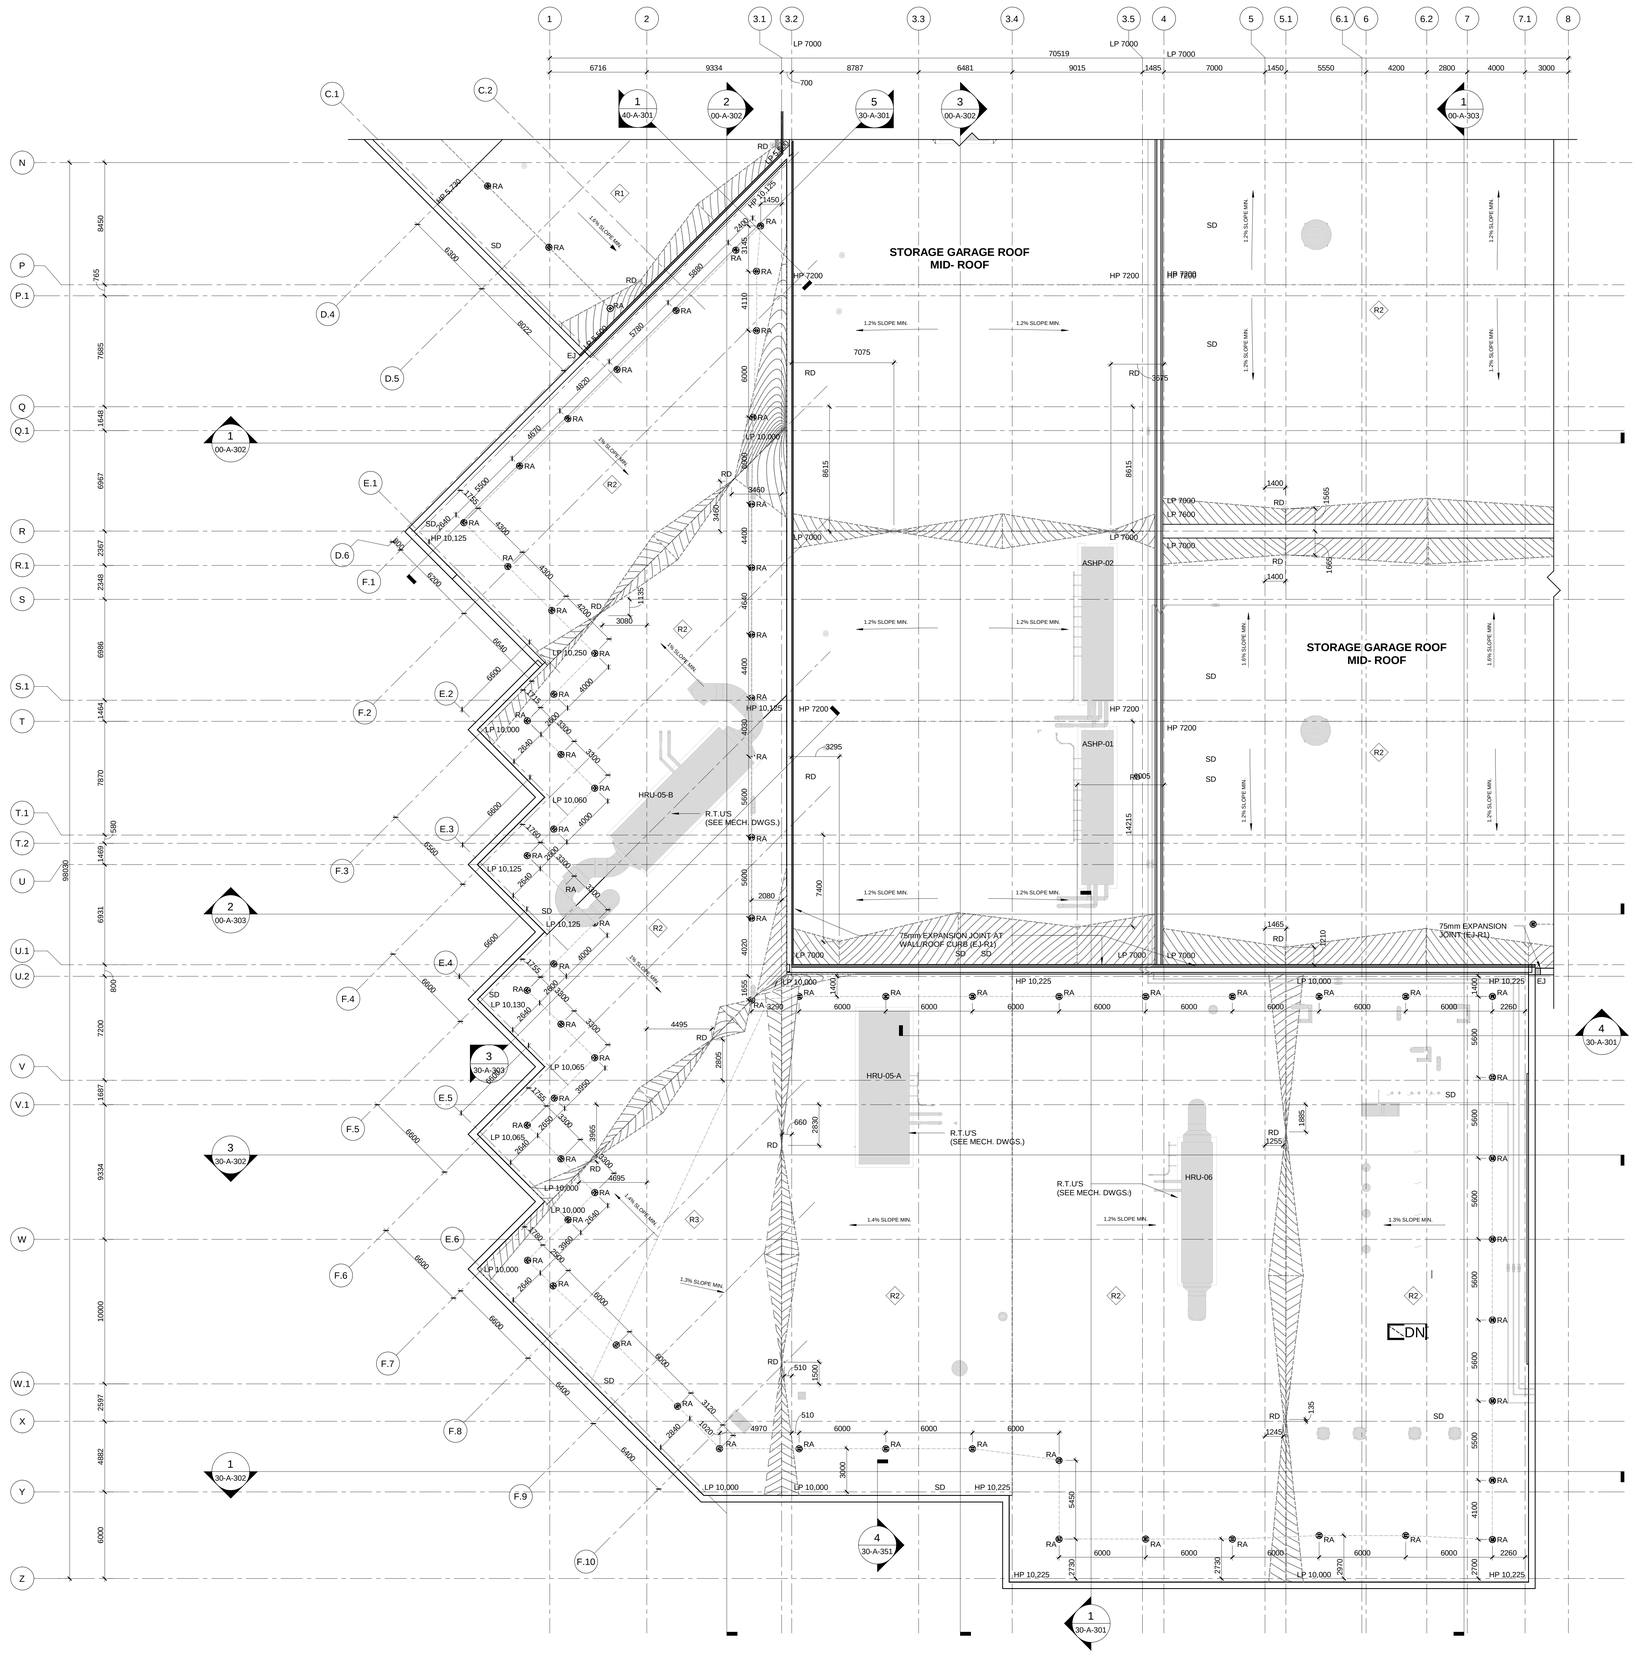

Project Management Initials:
Designer: Designer Checked: Checker Approved: Approver A0 33.1 1"x46.8"
Last Printed: 2025-02-17 7:01:23 PM
Filename: Autodesk Docs://BP-AMER (CAN) 60721079-Winnipeg North Transit Garage Replacement/60721079-Winnipeg Transit North Garage-A_DO.rvt
Printed on 30% Post-Consumer Recycled Content Paper

ROOM FINSH SCHEDULE - MAINTENANCE GARAGE

ROOM#	ROOM NAME	AREA PROVIDED	FLOOR			WALLS								CEILING			COMMENTS
						NORTH		SOUTH		EAST		WEST					
			MATERIAL	FINISH	BASE	MATERIAL	FINISH	MATERIAL	FINISH	MATERIAL	FINISH	MATERIAL	FINISH	MATERIAL	FINISH	HEIGHT*	
30-101	PARTS COUNTER	8 m²	CONCRETE	SEALED/ CLASS B, TROWEL FINISH	N/A	CMU BLK	PT1	CMU BLK	PT1	CMU BLK	PT1	N/A	N/A	EXPOSED	N/A	10000	
30-102	CYCLE COUNTER & WAREHOUSE TECH	8 m²	CONCRETE	SEALED/ CLASS B, TROWEL FINISH	N/A	CMU BLK	PT1	CMU BLK	PT1	CMU BLK	PT1	N/A	N/A	EXPOSED	N/A	10000	
30-103	STORE MANAGER	16 m²	CONCRETE	RBT	RBB1	CMU BLK	PT1	CMU BLK	PT1	CMU BLK	PT1	CMU BLK	PT1	GB1	PT4	2750	
30-104	SECURE STORAGE	28 m²	CONCRETE	SEALED/ CLASS B, TROWEL FINISH	N/A	CMU BLK	PT1	CMU BLK	PT1	CMU BLK	PT1	CMU BLK	PT1	EXPOSED	N/A	10000	
30-105	GENDER NEUTRAL WASHROOM 03	4 m²	CONCRETE	PCT1	N/A	CMU BLK	PT1 & PCT2	CMU BLK	PT1 & PCT2	CMU BLK	PT1 & PCT2	GWB	PT1 & PCT2	GB1	PT4	2750	PCT. TO 1500mm A.F.F. AT ALL WALLS
30-106	CORRIDOR (SP)	53 m²	CONCRETE	SEALED/ CLASS B, TROWEL FINISH	N/A	CMU BLK	PT1	CMU BLK	PT1	CMU BLK & GWB	PT1	CMU BLK	PT1	EXPOSED	N/A	10000	
30-106A	CORRIDOR (MG)	19 m²	CONCRETE	SEALED/ CLASS B, TROWEL FINISH	N/A	CMU BLK	PT1	CMU BLK	PT1	CMU BLK	PT1	CMU BLK	PT1	EXPOSED	N/A	10000	
30-107	ELEC. ROOM 01 (SP)	36 m²	CONCRETE	SEALED/ CLASS B, TROWEL FINISH	RBB1	CMU BLK	PT1	CMU BLK	PT1	CMU BLK & GWB	PT1	CMU BLK	PT1	EXPOSED	N/A	10000	
30-108	MECH. RM 01 (SP)	231 m²	CONCRETE	SEALED/ CLASS B, TROWEL FINISH	RBB1	CMU BLK	PT1	CMU BLK	PT1	CMU BLK	PT1	CMU BLK	PT1	EXPOSED	N/A	5400	
30-109	PARTS STORAGE & PM STORES - GF	617 m²	CONCRETE	SEALED/ CLASS B, TROWEL FINISH	N/A	CMU BLK	PT1	CMU BLK	PT1	CMU BLK & GWB	PT1	CMU BLK	PT1	EXPOSED	N/A	10000	
30-110	TIRE STORAGE/ SHIPPING & RECEIVING AREA / HIGH VOLTAGE BATTERY STORAGE	101 m²	CONCRETE	SEALED/ CLASS B, TROWEL FINISH	N/A	CMU BLK	PT1	CMU BLK & GWB	PT1	CMU BLK & GWB	PT1	CMU BLK	PT1	EXPOSED	N/A	10000	
30-111	LOW VOLTAGE BATTERY STORAGE ROOM	92 m²	CONCRETE	CLASS B, TROWEL FINISH, EPXY	EB	CMU BLK	PT1	CMU BLK & GWB	PT1	CMU BLK	PT1	CMU BLK	PT1	EXPOSED	N/A	10000	
30-112	VESTIBULE (SP)	7 m²	CONCRETE	SEALED/ CLASS B, TROWEL FINISH	N/A	CMU BLK	PT1	CMU BLK	PT1	CMU BLK	PT1	CMU BLK	PT1	EXPOSED	N/A	10000	
30-112A	LARGE AUXILIARY VEHICLES 01	183 m²	CONCRETE	SEALED/ CLASS C, BROOM FINISH	N/A	CMU BLK	PT1	CMU BLK & GWB	PT1	CMU BLK	PT1	CMU BLK & GWB	PT1	EXPOSED	N/A	10000	
30-113B	LARGE AUXILIARY VEHICLES 02	107 m²	CONCRETE	SEALED/ CLASS C, BROOM FINISH	N/A	CMU BLK	PT1	CMU BLK & GWB	PT1	CMU BLK	PT1	CMU BLK & GWB	PT1	EXPOSED	N/A	10000	
30-113	LUBE ROOM	54 m²	CONCRETE	CLASS B, TROWEL FINISH, EPXY	EB	CMU BLK	PT1	CMU BLK & GWB	PT1	CMU BLK	PT1	CMU BLK	PT1	EXPOSED	N/A	10000	
30-114	JANITORIAL CLOSET 02 (MG)	7 m²	CONCRETE	PCT1	PCT1	CMU BLK	PT1	CMU BLK	PT1 & PCT2	CMU BLK	PT1 & PCT2	CMU BLK	PT1	GB1	PT4	2750	PCT. TO 1500mm FOR WALLS AT MOP SINK
30-115	GENDER NEUTRAL WASHROOM 06	3 m²	CONCRETE	PCT1	N/A	GWB	PT1 & PCT2	CMU BLK	PT1 & PCT2	CMU BLK	PT1 & PCT2	CMU BLK	PT1 & PCT2	GB1	PT4	2750	PCT. TO 1500mm A.F.F. AT ALL WALLS
30-116	GENDER NEUTRAL WASHROOM 07	3 m²	CONCRETE	PCT1	N/A	CMU BLK	PT1 & PCT2	GWB	PT1 & PCT2	CMU BLK	PT1 & PCT2	CMU BLK	PT1 & PCT2	GB1	PT4	2750	PCT. TO 1500mm A.F.F. AT ALL WALLS
30-117	FACILITY REFUSE & RECYCLING COMPOUND	38 m²	CONCRETE	CLASS B, TROWEL FINISH, EPXY	EB	CMU BLK	PT1	CMU BLK & GWB	PT1	CMU BLK	PT1	CMU BLK	PT1	EXPOSED	N/A	10000	
30-118	COMMON WORK AREA	155 m²	CONCRETE	SEALED/ CLASS C, BROOM FINISH	N/A	CMU BLK	PT1	CMU BLK	PT1	CMU BLK	PT1	CMU BLK	PT1	EXPOSED	N/A	10000	
30-119A	SMALL AUXILIARY VEHICLES 01	51 m²	CONCRETE	SEALED/ CLASS C, BROOM FINISH	N/A	N/A	N/A	CMU BLK	PT1	N/A	N/A	CMU BLK	PT1	EXPOSED	N/A	10000	
30-119B	SMALL AUXILIARY VEHICLES 02	41 m²	CONCRETE	SEALED/ CLASS C, BROOM FINISH	N/A	N/A	N/A	CMU BLK	PT1	N/A	N/A	CMU BLK	PT1	EXPOSED	N/A	10000	
30-119C	SMALL AUXILIARY VEHICLES 03	37 m²	CONCRETE	SEALED/ CLASS C, BROOM FINISH	N/A	N/A	N/A	CMU BLK	PT1	N/A	N/A	N/A	N/A	EXPOSED	N/A	10000	
30-120	INTERIOR CIRCULARION (MG)	326 m²	CONCRETE	SEALED/ CLASS C, BROOM FINISH	N/A	CMU BLK & GWB	PT1	CMU BLK & GWB	PT1	CMU BLK	PT1	CMU BLK	PT1	EXPOSED	N/A	10000	
30-121	60' - REPAIR BAY 06	180 m²	CONCRETE	SEALED/ CLASS C, BROOM FINISH	N/A	N/A	N/A	CMU BLK & GWB	PT1	N/A	N/A	CMU BLK & GWB	PT1	EXPOSED	N/A	10000	PROVIDE WATERPROOFING ALL SURFACES OF PITS
30-122	60' - REPAIR BAY 05	177 m²	CONCRETE	SEALED/ CLASS C, BROOM FINISH	N/A	N/A	N/A	CMU BLK & GWB	PT1	CMU BLK & GWB	PT1	CMU BLK & GWB	PT1	EXPOSED	N/A	10000	PROVIDE WATERPROOFING ALL SURFACES OF PITS
30-123	60' - REPAIR BAY 04	177 m²	CONCRETE	SEALED/ CLASS C, BROOM FINISH	N/A	N/A	N/A	CMU BLK & GWB	PT1	CMU BLK & GWB	PT1	CMU BLK & GWB	PT1	EXPOSED	N/A	10000	PROVIDE WATERPROOFING ALL SURFACES OF PITS
30-124	60' - REPAIR BAY 03	177 m²	CONCRETE	SEALED/ CLASS C, BROOM FINISH	N/A	N/A	N/A	CMU BLK & GWB	PT1	CMU BLK & GWB	PT1	CMU BLK & GWB	PT1	EXPOSED	N/A	10000	PROVIDE WATERPROOFING ALL SURFACES OF PITS
30-125	60' - REPAIR BAY 02	177 m²	CONCRETE	SEALED/ CLASS C, BROOM FINISH	N/A	N/A	N/A	CMU BLK & GWB	PT1	CMU BLK & GWB	PT1	CMU BLK & GWB	PT1	EXPOSED	N/A	10000	PROVIDE WATERPROOFING ALL SURFACES OF PITS
30-126	60' - REPAIR BAY 01	177 m²	CONCRETE	SEALED/ CLASS C, BROOM FINISH	N/A	N/A	N/A	CMU BLK & GWB	PT1	CMU BLK & GWB	PT1	CMU BLK & GWB	PT1	EXPOSED	N/A	10000	PROVIDE WATERPROOFING ALL SURFACES OF PITS
30-127	INTERIOR CIRCULATION	61 m²	CONCRETE	SEALED/ CLASS C, BROOM FINISH	N/A	CMU BLK	PT1	CMU BLK	PT1	CMU BLK	PT1	CMU BLK & GWB	PT1	EXPOSED	N/A	10000	
30-128	BUILDING MAINTENANCE SUPERVISOR	18 m²	CONCRETE	RBT	RBB1	CMU BLK & GWB	PT1	CMU BLK	PT1	CMU BLK	PT1	CMU BLK & GWB	PT1	AT2	N/A	2750	
30-129	FM CHARGE HAND	14 m²	CONCRETE	RBT	RBB1	CMU BLK & GWB	PT1	CMU BLK	PT1	CMU BLK	PT1	CMU BLK	PT1	AT2	N/A	2750	
30-130	MAINT. SUPERVISOR	14 m²	CONCRETE	RBT	RBB1	CMU BLK & GWB	PT1	CMU BLK	PT1	CMU BLK	PT1	CMU BLK	PT1	AT2	N/A	2750	
30-131	MAINT. IN CHARGE	14 m²	CONCRETE	RBT	RBB1	CMU BLK & GWB	PT1	CMU BLK	PT1	CMU BLK	PT1	CMU BLK	PT1	AT2	N/A	2750	
30-132	ELECTRICAL SUPERVISOR	14 m²	CONCRETE	RBT	RBB1	CMU BLK & GWB	PT1	GWB	PT1	CMU BLK	PT1	CMU BLK	PT1	AT2	N/A	2750	
30-133	ELECTRICAL IN CHARGE	14 m²	CONCRETE	RBT	RBB1	CMU BLK	PT1	CMU BLK	PT1	CMU BLK	PT1	CMU BLK	PT1	AT2	N/A	2750	
30-134	MAINT. SUPERVISOR 02	14 m²	CONCRETE	RBT	RBB1	CMU BLK	PT1	CMU BLK	PT1	CMU BLK	PT1	CMU BLK	PT1	AT2	N/A	2750	
30-135	FILE STORAGE	10 m²	CONCRETE	RBT	RBB1	CMU BLK	PT1	CMU BLK	PT1	CMU BLK	PT1	CMU BLK	PT1	AT2	N/A	2750	
30-136	FIRST AID STATION	20 m²	CONCRETE	SEALED/ CLASS B, TROWEL FINISH	N/A	CMU BLK	PT1	N/A	N/A	N/A	N/A	N/A	N/A	EXPOSED	N/A	10000	
30-202	MECH. MEZZANINE (MG)	205 m²	CONCRETE	SEALED/ CLASS B, TROWEL FINISH	N/A	CMU BLK	PT1	N/A	N/A	CMU BLK	PT1	N/A	N/A	EXPOSED	N/A	4500	

ABBREVIATIONS:
NOTE: REFER TO FINISHES SCHEDULE IN SPECIFICATIONS.

AT1 — ACOUSTIC CEILING TILE
- 610 X 1220mm ACOUSTIC CEILING TILES
- METAL STUDS
- COLOUR: WHITE (REFER TO FINISHES SCHEDULE FOR COLOUR & STYLE)

AT2 — ACOUSTIC CEILING TILE
- 610 x 1220mm ACCOUSTIC CEILING TILES (HIGH NRC/HIGH-CAC)
- T-BAR METAL SUSPENSION SYSTEM
- COLOUR: WHITE (REFER TO FINISHES SCHEDULE FOR COLOUR & STYLE)

CMU BLK — CONCRETE MASONRY UNIT BLOCK

CW — CURTAIN WALL

CWB — CEMENT WATERPROOFING WALLBOARD

CG — VISION GLAZING

CPT1 — CARPET
- 500x500mm
- COLOUR: 103276 IRON (REFER TO FINISHES SCHEDULE FOR SIZE, COLOUR & STYLE)

CPT2 — CARPET
- 500x500mm
- COLOUR: 10328 FLANNEL (REFER TO FINISHES SCHEDULE FOR SIZE, COLOUR & STYLE)

EB — EPOXY COVE BASE
- (REFER TO FINISHES SCHEDULE FOR COLOUR)
- EXTEND UP WALL 150mm MIN.

EPXY — EPOXY
- (REFER TO FINISHES SCHEDULE FOR COLOUR)

GWB — GYPSUM WALL BOARD

GB1 — GYPSUM BOARD CEILING
- 16mm ABUSE RESISTANT GYPSUM BOARD
- 92mm METAL STUDS

LC2 — LINEAR PAN METAL CEILING - COLOUR: TIMBRE – GOLDEN GLOW OAK 4198
- LINEAR PAN (PERFORATED)
- ACOUSTIC BACKING FELT
- T-BAR METAL SUSPENSION SYSTEM

MWB — 110mm HIGH STAINLESS STEEL WALL BASE

N/A — NOT APPLICABLE

PCT — PORCELAIN TILE
- (REFER TO FINISHES SCHEDULE FOR SIZE, COLOUR & STYLE)

PCT1 — PORCELAIN TILE (FLOOR)
- 300x600mm
- COLOUR: ASH (REFER TO FINISHES SCHEDULE FOR SIZE, COLOUR & STYLE)

PCT2 — PORCELAIN TILE (WALL)
- 300x600mm
- COLOUR: WHITE (REFER TO FINISHES SCHEDULE FOR SIZE, COLOUR & STYLE)

PCT3 — PORCELAIN TILE (SHOWER FLOOR)
- 50x50mm (300x300mm SHEET)
- COLOUR: STONE(REFER TO FINISHES SCHEDULE FOR SIZE, COLOUR & STYLE)

PT1 — PAINT (GENERAL WALL PAINT, OFFICES WALLS)
- BENJAMINE MOORE
- COLOUR: RODEO 1534
- LRV INDEX: LRV59.84
- TEXTURE: EGG SHELL

PT2 — PAINT (ACCENT)
- BENJAMINE MOORE
- COLOUR: CEMENT GRAY 2112-60
- LRV INDEX: LRV 59.96
- TEXTURE: EGG SHELL

PT4 — PAINT (GYPSUM CEILING)
- BENJAMINE MOORE
- COLOUR: CHANTILLY LACE 2121-70
- LRV INDEX: LRV 90.04
- TEXTURE: FLAT

RBT — RUBBER TILE
- 610x610mm
- COLOUR: PS3 NOBLE KNIGHT

RVB1 — RESILIENT VINYL BASE
- 150mm x 3mm
- COLOUR: TA5 COLONIAL GREY

RBB1 — RUBBER COVE BASE
- 150mm x 3mm
- COLOUR: TA5 COLONIAL GREY

RBB2 — RESILIENT RUBBER COVE BASE
- 100mm x 3mm
- COLOUR: VL4 COOL METAL

SEALED — SEALED CONCRETE FLOOR WITH BROOM OR TROWEL FINISH

VSDT — VINYL STATIC DISSIPATIVE TILE
- 610x610mm
- COLOUR: GRANIT GREY 0948

This drawing has been prepared for the use of AECOM's client and may not be used, reproduced or relied upon by third parties, except as agreed by AECOM and its client, as required by law or for use by governmental reviewing agencies. AECOM accepts no responsibility, and denies any liability whatsoever, to any party that modifies this drawing without AECOM's express written consent. Do not scale this document. All measurements must be obtained from the stated dimensions.

AECOM

PROJECT
WINNIPEG NORTH GARAGE REPLACEMENT
100 Oak Point Hwy, Winnipeg, MB R2R 1V1

CLIENT
Winnipeg
City of Winnipeg
510 Main St.
Winnipeg, MB R3B 1B9
1.877.311.4974

Winnipeg Transit
B-414 Osborne St.
Winnipeg, MB R3L 2A1

CONSULTANT
AECOM CANADA ULC
99 Commerce Dr,
Winnipeg, MB R3P 0Y7

REGISTRATION

ISSUE/REVISION

I/R	DATE	DESCRIPTION
0	02/19/2025	ISSUED FOR TENDER
C	12/06/2024	ISSUED FOR 66% DESIGN RESUBMISSION
B	08/12/2024	ISSUED FOR 66% DESIGN

PROJECT NUMBER
60721079

SHEET TITLE
MAINTENANCE GARAGE - ROOM FINISH SCHEDULE

SHEET NUMBER
30-A-601

©2018 AECOM Corporation

Project Management Initials:
Designer: Designer Checked: Checker Approved: Approver
A0 33.1"x46.8"

DOOR PANEL TYPES

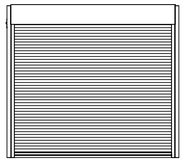

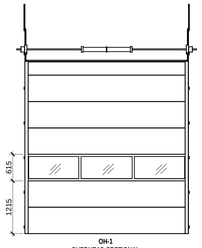

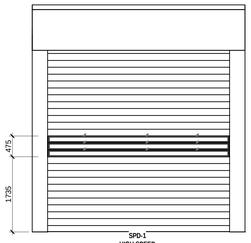

GENERAL NOTE:

FOR ALL DOORS RECEIVING BUS TRAFFIC:
PROVIDE INDUCTION LOOP AND TRAFFIC SIGNAL ON DOOR'S APPROACH SIDE (TO BUS TRAFFIC FLOW). TRAFFIC SIGNAL TO BE MOUNTED ON LEFT SIDE OF DOOR.

DOOR/OPENING SCHEDULE - MAINTENANCE GARAGE

	DOOR												FRAME										
No.	TYPE	LEAFS	WIDTH (1)	WIDTH (2)	HEIGHT	THICKNESS	MATERIAL	INSULATED	UNDERCUT	FINISH	LOUVRE	GLASS	TYPE	MATERIAL	DEPTH	FINISH	HEAD DETAIL	SILL DETAIL	JAMB DETAIL	FIRE RATING	AUTOMATIC OPERATOR	EXIT DEVICE	IAC	COMMENTS
30-101	RD-3	2000		1200		MTL			PREFIN			-	MTL		PREFIN	4/00-A-514	-	5/00-A-514					
30-102	HG	1	915		2150	45	HM			PT		VG	F01	PS	297	PT	H3	-	J3				✓	
30-103	HG	1	915		2150	45	HM			PT		VG	F11	PS	197	PT	H8	-	J8				✓	
30-104	F	1	915		2150	45	HM			PT			F01	PS	197	PT	H2	-	J2					
30-105	F	1	915		2150	45	HM			PT			F01	PS	197	PT	H2	-	J2					
30-106A	NL1	1	915		2150	45	HM			PT		FRG	F01	PS	297	PT	H3	-	J3	1.5 HR.		✓		
30-106AA	NL1	1	915		2150	45	HM			PT		FRG	F01	PS	297	PT	H3	-	J3	1.5 HR.		✓	✓	
30-106AB	NL1	1	915		2150	45	HM			PT		FRG	F01	PS	297	PT	H3	-	J3	1.5 HR.		✓		
30-106B	NL1	1	915		2150	45	HM			PT		FRG	F01	PS	297	PT	H3	-	J3	1.5 HR.		✓		
30-106C	NL1	1	915		2150	45	HM			PT		FRG	F01	PS	297	PT	H3	-	J3	1.5 HR.		✓		
30-106D	NL1	1	915		2150	45	HM	√		PT		IG	F01	PS	197	PT	HE1	SE1	JE1			✓	✓	
30-107A	F	2	1200	1200	3150	45	HM	√		PT			F01	PS	197	PT	HE1	SE1	JE1			✓	✓	
30-107B	F	1	915		2150	45	HM			PT		FRG	F01	PS	197	PT	H2	-	J2	1.5 HR.		✓	✓	
30-108A	F	1	915		2150	45	HM	√		PT			F01	PS	197	PT	HE1	SE1	JE1			✓	✓	
30-108B	RD-1		2000		4200		MTL	√		PREFIN			-	MTL		PREFIN	1/00-A-514	3/00-A-514	2/00-A-514					
30-108C	F	1	915		2150	45	HM	√		PT			F01	PS	197	PT	HE1	SE1	JE1					
30-109	RD-1		3000		3600		MTL			PREFIN			-	MTL		PREFIN	4/00-A-514	6/00-A-514	5/00-A-514					
30-110A	RD-1		3600		4000		MTL			PREFIN			-	MTL		PREFIN	4/00-A-514	6/00-A-514	5/00-A-514	45 MIN.				
30-110B	NL1	1	915		2150	45	HM			PT		FRG	F01	PS	197	PT	H2	-	J2	45 MIN.		✓		
30-110C	OH-1		3600		4200	51		√		PREFIN		IG				-	4/00-A-511	3/00-A-511	2/00-A-511					VERTICAL LIFT
30-110D	NL1	1	915		2150	45	HM	√		PT		IG	F01	PS	197	PT	HE1	SE1	JE1			✓	✓	
30-111A	NL1	1	915		2150	45	HM			PT		FRG	F01	PS	197	PT	H2	-	J2	45 MIN.		✓		
30-111B	RD-1		3600		4000		MTL			PREFIN			-	MTL		PREFIN	4/00-A-514	6/00-A-514	5/00-A-514	45 MIN.				
30-111C	NL1	1	915		2150	45	HM	√		PT		IG	F01	PS	197	PT	HE1	SE1	JE1			✓	✓	
30-111D	OH-1		3600		4200	51		√		PREFIN		IG				-	4/00-A-511	3/00-A-511	2/00-A-511					VERTICAL LIFT
30-112A	NL1	1	915		2150	45	HM			PT		FRG	F01	PS	197	PT	H2	-	J2	1.5 HR.		✓	✓	
30-112AA	F	1	915		2150	45	HM	√		PT		IG	F01	PS	197	PT	HE1	SE1	JE1			✓	✓	
30-112AB	OH-1		7500		4200	51		√		PREFIN		IG				-	4/00-A-511	3/00-A-511	2/00-A-511					VERTICAL LIFT
30-112AC	OH-1		7500		4200	51		√		PREFIN		IG				-	4/00-A-511	3/00-A-511	2/00-A-511					VERTICAL LIFT
30-112B	NL1	1	915		2150	45	HM			PT		FRG	F01	PS	197	PT	H2	-	J2	1.5 HR.		✓		
30-112BA	F	1	915		2150	45	HM			PT			F01	PS	197	PT	H2	-	J2	45 MIN.				
30-112BB	F	1	915		2150	45	HM	√		PT			F01	PS	197	PT	HE1	SE1	JE1			✓	✓	
30-112BC	OH-1		5800		4200	51		√		PREFIN		FRG				-	4/00-A-511	3/00-A-511	2/00-A-511					VERTICAL LIFT
30-112BD	OH-1		5800		4200	51		√		PREFIN		IG				-	4/00-A-511	3/00-A-511	2/00-A-511					VERTICAL LIFT
30-113A	F	1	915		2150	45	HM			PT			F01	PS	197	PT	H2	-	J2	45 MIN.				
30-113B	RD-1		3000		3600		MTL			PREFIN			-	MTL		PREFIN	4/00-A-514	6/00-A-514	5/00-A-514	45 MIN.				
30-113C	OH-1		2500		4200	51		√		PREFIN		IG				-	4/00-A-511	3/00-A-511	2/00-A-511					VERTICAL LIFT
30-114	F	1	915		2150	45	HM			PT			F01	PS	197	PT	H2	-	J2	0 HR.		✓		
30-115	F	1	915		2150	45	HM			PT			F01	PS	197	PT	H2	-	J2					
30-116	F	1	915		2150	45	HM			PT			F01	PS	197	PT	H2	-	J2					
30-117A	F	1	915		2150	45	HM			PT			F01	PS	197	PT	H2	-	J2	45 MIN.		✓		
30-117B	RD-1		3000		3600		MTL			PREFIN			-	MTL		PREFIN	4/00-A-514	6/00-A-514	5/00-A-514	45 MIN.				
30-117C	OH-1		3000		4200	51		√		PREFIN		IG		-		-	4/00-A-511	3/00-A-514	2/00-A-511					VERTICAL LIFT
30-120A	NL1	1	915		2150	45	HM	√				IG	F01	PS	197	PT	HE1	SE1	JE1			✓	✓	
30-120B	SPD-1		4200		4200	30	AL	√				IG				PREFIN	3/00-A-510	5/00-A-510	4/00-A-510					HIGH SPEED ROLL-UP WITH WINDOWS
30-120C	OH-1		8150		4200	51	MTL			PREFIN		VG	-	MTL			8/00-A-513	7/00-A-513	5/00-A-513					STANDARD LIFT
30-121A	OH-1		3600		4200	51		√		PREFIN		IG				-	4/00-A-511	3/00-A-511	2/00-A-511					VERTICAL LIFT
30-122A	OH-1		3600		4200	51		√		PREFIN		IG				-	4/00-A-511	3/00-A-511	2/00-A-511					VERTICAL LIFT
30-122B	OH-1		7850		4200	51	MTL			PREFIN		VG	-	MTL		PREFIN	4/00-A-513	6/00-A-513	5/00-A-513					STANDARD LIFT
30-123A	OH-1		3600		4200	51		√		PREFIN		IG				-	4/00-A-511	3/00-A-511	2/00-A-511					VERTICAL LIFT
30-123B	OH-1		7850		4200	51	MTL			PREFIN		VG	-	MTL		PREFIN	4/00-A-513	6/00-A-513	5/00-A-513					STANDARD LIFT
30-123C	NL1	1	915		2150	45	HM	√		PT		IG	F01	PS	197	PT	HE1	SE1	JE1			✓	✓	
30-124A	OH-1		3600		4200	51		√		PREFIN		IG				-	4/00-A-511	3/00-A-511	2/00-A-511					VERTICAL LIFT
30-124B	OH-1		7850		4200	51	MTL			PREFIN		VG	-	MTL		PREFIN	4/00-A-513	6/00-A-513	5/00-A-513					STANDARD LIFT
30-125A	OH-1		3600		4200	51		√		PREFIN		IG				-	4/00-A-511	3/00-A-511	2/00-A-511					VERTICAL LIFT
30-125B	OH-1		7850		4200	51	MTL			PREFIN		VG	-	MTL		PREFIN	4/00-A-513	6/00-A-513	5/00-A-513					STANDARD LIFT
30-126A	OH-1		3600		4200	51		√		PREFIN		IG				-	4/00-A-511	3/00-A-511	2/00-A-511					VERTICAL LIFT
30-126B	OH-1		7850		4200	51	MTL			PREFIN		VG	-	MTL		PREFIN	4/00-A-513	6/00-A-513	5/00-A-513					STANDARD LIFT
30-127	NL1	1	915		2150	45	HM	√		PT		IG	F01	PS	197	PT	HE1	SE1	JE1			✓	✓	
30-128	HG	1	915		2150	45	HM			PT		VG	F11	FS	297	PT	H9	-	J9				✓	
30-129	HG	1	915		2150	45	HM			PT		VG	F11	FS	297	PT	H9	-	J9				✓	
30-130	HG	1	915		2150	45	HM			PT		VG	F11	FS	297	PT	H9	-	J9				✓	
30-131	HG	1	915		2150	45	HM			PT		VG	F11	FS	297	PT	H9	-	J9				✓	
30-132	HG	1	915		2150	45	HM			PT		VG	F11	FS	297	PT	H9	-	J9				✓	
30-133	HG	1	915		2150	45	HM			PT		VG	F11	FS	297	PT	H9	-	J9				✓	
30-134	HG	1	915		2150	45	HM			PT		VG	F11	FS	297	PT	H9	-	J9				✓	
30-135	HG	1	915		2150	45	HM			PT		VG	F01	PS	297	PT	H3	-	J3				✓	
30-136	NL1	1	915		2150	45	HM			PT		VG	F01	PS	297	PT	H3	-	J3				✓	

DOOR SCHEDULE GENERAL NOTES

1. REFER TO SPECIFICATIONS FOR DOOR HARDWARE SCHEDULE
2. ROUGH OPENING FOR ALL INTERIOR DOORS TO BE 100mm FROM INSIDE FACE OF ADJACENT WALL UNLESS NOTED OTHERWISE.
3. REFER TO SHEETS 'TYPICAL EXTERIOR MAN DOOR DETAILS' & 'TYPICAL INTERIOR MAN DOOR DETAILS' FOR CORRESPONDING HEAD,JAMB, SILL DETAILS:

ABBREVIATIONS

AL	ALUMINIUM
HM	HOLLOW METAL
DRPO	DOOR POWER OPERATOR
FRG	FIRE RATED GLAZING
IAC	INSTRUSION ACCESS CONTROL
IG	INSULATED TEMPERED VISION GLAZING
MTL	METAL
PREFIN	PREFINISHED
PS	PRESSED STEEL
PT	PAINT
VG	TEMPERED VISION GLAZING

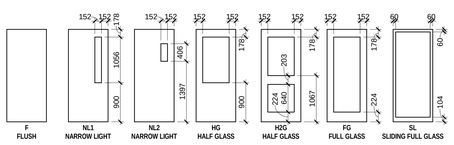

DOOR PANEL TYPES

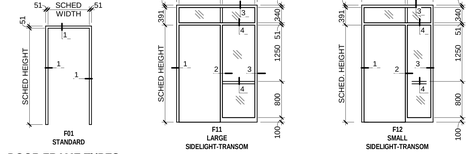

DOOR FRAME TYPES

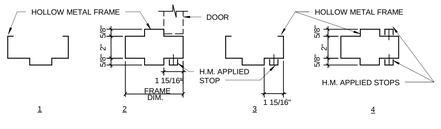

HOLLOW METAL FRAME PROFILES

GENERAL NOTES:
1. FRAMES ARE TO BE WELDED UNLESS NOTED OTHERWISE.
2. FRAME INFO SHOWN IS TYP. UNLESS NOTED OTHERWISE BY SPECIFIC DETAIL REFERENCE OR FRAME, PROFILE REFERENCE.

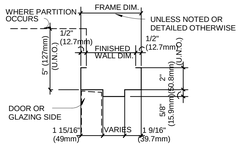

GENERAL NOTES:
1. FRAMES ARE TO WELDED UNLESS NOTED OTHERWISE.
2. FRAME INFO SHOWN IS TYP. UNLESS NOTED OTHERWISE BY SPECIFIC DETAIL REFERENCE ON PLANS/SCHEDULE.

TYP HOLLOW METAL FRAME INFO

Last Plotted: 2025-01-17 02:26 PM
Filename: Autodesk Docs://BP-AMER (CAN) 60721079 Winnipeg North Transit Garage Replacement/60721079-Winnipeg Transit North Garage-A_2D.rvt
Printed on 30% Post-Consumer Recycled Content Paper

AECOM
PROJECT
WINNIPEG NORTH GARAGE REPLACEMENT
100 Oak Point Hwy, Winnipeg, MB R2R 1V1

CLIENT
City of Winnipeg
510 Main St.
Winnipeg, MB R3B 1B9
1.877.311.4974

Winnipeg Transit
B-414 Osborne St.
Winnipeg, MB R3L 2A1

CONSULTANT
AECOM CANADA ULC
99 Commerce Dr,
Winnipeg, MB R3P 0Y7

REGISTRATION

This drawing has been prepared for the use of AECOM's client and may not be used, reproduced or relied upon by third parties, except as agreed by AECOM and its client, as required by law or for use by governmental reviewing agencies. AECOM accepts no responsibility, and denies any liability whatsoever, to any party that modifies this drawing without AECOM's express written consent. Do not scale this document. All measurements must be obtained from the stated dimensions.

ISSUE/REVISION

0	02/19/2025	ISSUED FOR TENDER
C	12/06/2024	ISSUED FOR 66% DESIGN RESUBMISSION
B	08/12/2024	ISSUED FOR 66% DESIGN
I/R	DATE	DESCRIPTION

PROJECT NUMBER
60721079

SHEET TITLE
MAINTENANCE GARAGE - DOOR SCHEDULE

SHEET NUMBER
30-A-602

©2018 AECOM Corporation

Project Management Initials:
Designer: Designer Checked: Checker Approved: Approver A0 33.1"x46.8"
Last Plotted: 2025-02-17 7:03:33 PM
Filename: Autodesk Docs://BF-AAES\ (CAN) 60721079-Winnipeg North Transit Garage Replacement\60721079-Winnipeg Transit North Garage-A_BO.rvt
Printed on 30% Post-Consumer Recycled Content Paper

1 | GROUND FLOOR PLAN - OFFICE

40-A-101 | REF: 00-A-101 | SCALE: 1 : 75

AECOM

PROJECT
WINNIPEG NORTH GARAGE REPLACEMENT
100 Oak Point Hwy, Winnipeg, MB R2R 1V1

CLIENT
Winnipeg
City of Winnipeg
510 Main St.
Winnipeg, MB R3B 1B9
1.877.311.4974

Winnipeg Transit
B-414 Osborne St.
Winnipeg, MB R3L 2A1

CONSULTANT
AECOM CANADA ULC
99 Commerce Dr,
Winnipeg, MB R3P 0Y7

REGISTRATION

ISSUE/REVISION

I/R	DATE	DESCRIPTION
0	02/19/2025	ISSUED FOR TENDER
C	12/06/2024	ISSUED FOR 66% DESIGN RESUBMISSION
B	08/12/2024	ISSUED FOR 66% DESIGN

PROJECT NUMBER
60721079

SHEET TITLE
OFFICE - GROUND FLOOR PLAN

SHEET NUMBER
40-A-101

This drawing has been prepared for the use of AECOM's client and may not be used, reproduced or relied upon by third parties, except as agreed by AECOM and its clients, as required by law or for use by governmental reviewing agencies. AECOM accepts no responsibility, and denies any liability whatsoever, to any party that modifies this drawing without AECOM's express written consent. Do not scale this document. All measurements must be obtained from the stated dimensions.

©2018 AECOM Corporation

Designer: Designer Checked: Checker Approved: Approver A0 33.1"x46.8"
Project Management Initials:

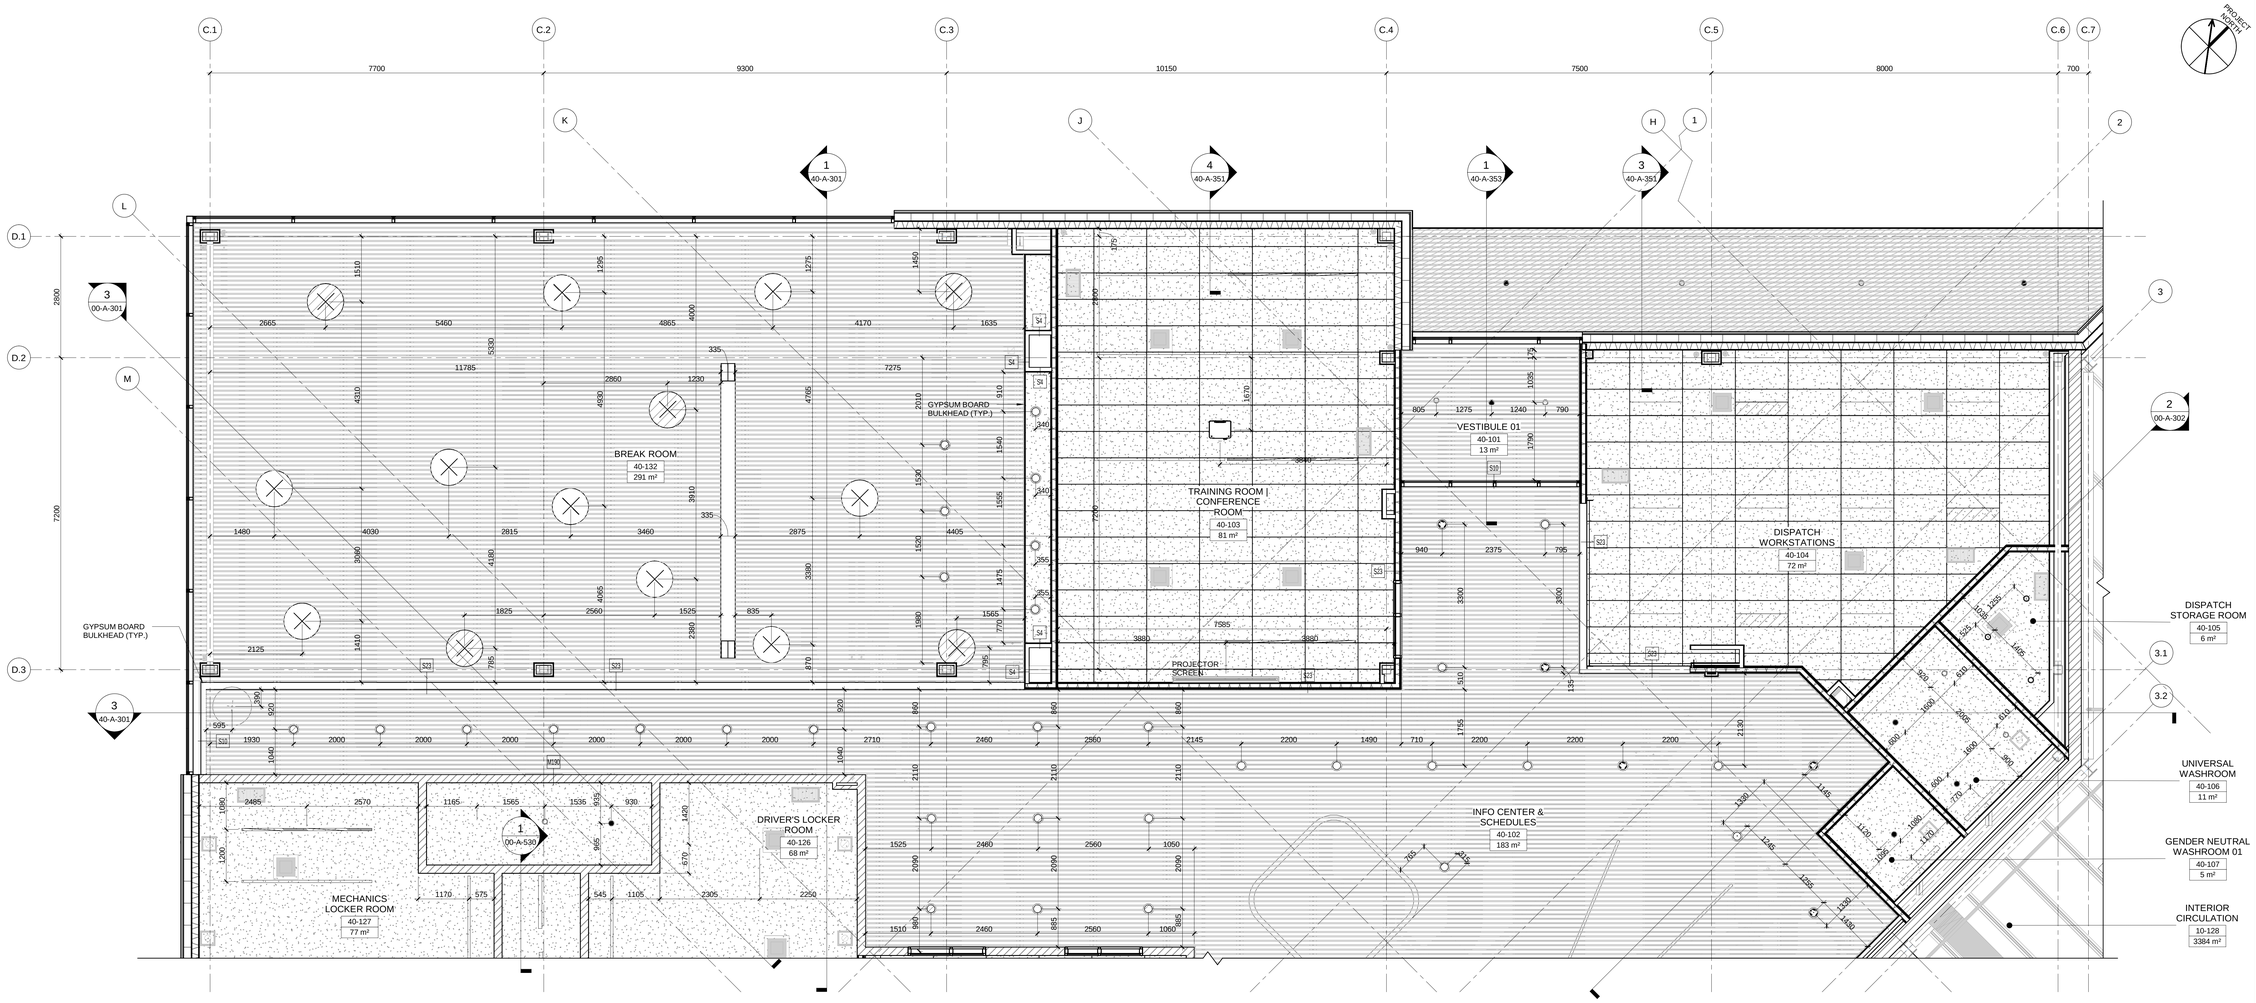

1 | ENLARGED REFLECTED CEILING PLAN - GROUND FLOOR - OFFICE - NORTH SIDE

40-A-151 | REF: 00-A-201 | SCALE: 1 : 50

RCP - OFFICE

Description				
Number	Name	MATERIAL	FINISH	HEIGHT
40-101	VESTIBULE 01	LC2	N/A	2750
40-102	INFO CENTER & SCHEDULES	LC2	N/A	3200
40-103	TRAINING ROOM | CONFERENCE ROOM	AT2	N/A	2750
40-104	DISPATCH WORKSTATIONS	AT2	N/A	2750
40-105	DISPATCH STORAGE ROOM	GB1	PT4	2750
40-106	UNIVERSAL WASHROOM	GB1	PT4	2750
40-107	GENDER NEUTRAL WASHROOM 01	GB1	PT4	2750
40-108	GARAGE MANAGER OFFICE	AT2	N/A	2750
40-109	LEAD HAND OFFICE	AT2	N/A	2750
40-110	SUPERVISOR OFFICE I	AT2	N/A	2750
40-111	SUPERVISOR OFFICE II	AT2	N/A	2750
40-112	UNIFORM STORAGE	AT1	N/A	2750
40-113	VESTIBULE 03	GB1	PT4	2750
40-114	CORRIDOR 01 (OFF)	AT1	N/A	2750
40-115	G.N. WASHROOM 01	GB1	PT4	2750
40-116	G.N. WASHROOM 02	GB1	PT4	2750
40-117	G.N. WASHROOM 03	GB1	PT4	2750
40-118	G.N. WASHROOM 06	GB1	PT4	2750
40-119	G.N. WASHROOM 05	GB1	PT4	2750
40-120	G.N. WASHROOM 04	GB1	PT4	2750
40-121	G.N. WASHROOM 07	GB1	PT4	2750
40-122	G.N. WASHROOM 08	GB1	PT4	2750
40-123	URINAL WATER CLOSET	GB1	PT4	2750
40-124	VESTIBULE 04	AT1	N/A	2750
40-125	CUSTODIAL CLOSET	GB1	PT4	2750
40-126	DRIVER'S LOCKER ROOM	GB1	PT4	2750
40-126A	DRIVERS - G.N. CHANGEROOM 04	GB1	PT4	2750
40-126B	DRIVERS - G.N. CHANGEROOM 05	GB1	PT4	2750
40-126C	DRIVERS - G.N. CHANGEROOM 03	GB1	PT4	2750
40-126D	DRIVERS - G.N. CHANGEROOM 02	GB1	PT4	2750
40-126E	DRIVERS - G.N. CHANGEROOM 01	GB1	PT4	2750
40-126F	DRIVERS - G.N. SHOWER 04	GB1	PT4	2750
40-126G	DRIVERS - G.N. SHOWER 03	GB1	PT4	2750
40-126H	DRIVERS - G.N. SHOWER 02	GB1	PT4	2750
40-126J	DRIVERS - B.F. G.N. SHOWER 01	GB1	PT4	2750
40-127	MECHANICS LOCKER ROOM	GB1	PT4	2750
40-127A	MECHANICS - B.F. G.N. SHOWER	GB1	PT4	2750
40-127B	MECHANICS - G.N. SHOWER	GB1	PT4	2750
40-127C	MECHANICS - G.N. SHOWER	GB1	PT4	2750
40-127D	MECHANICS - G.N. SHOWER	GB1	PT4	2750
40-127E	MECHANICS - G.N. CHANGEROOM	GB1	PT4	2750
40-127F	MECHANICS - G.N. CHANGEROOM	GB1	PT4	2750
40-127G	MECHANICS - G.N. CHANGEROOM	GB1	PT4	2750
40-127H	MECHANICS - G.N. CHANGEROOM	GB1	PT4	2750
40-127J	MECHANICS - G.N. CHANGEROOM	GB1	PT4	2750
40-128	TV ROOM	AT2	N/A	2750
40-129	QUIET ROOM	AT2	N/A	2750
40-130	GENERAL STORAGE	AT1	N/A	2750
40-131	VESTIBULE 02	GB1	PT4	2750
40-132	BREAK ROOM	LC2	PT4	3200 & 3900

LEGEND:

CEILING TYPES

AT1
610 x 1220mm ACOUSTIC CEILING TILES & T-BAR METAL SUSPENSION SYSTEM

AT2
610 x 1220mm ACCOUSTIC CEILING TILES (HIGH NRC/HIGH-CAC) & T-BAR METAL SUSPENSION SYSTEM

GB1
16mm GYPSUM BOARD ON METAL SUSPENSION SYSTEM

CB1
16mm WATERPROOF CEMENT BOARD ON METAL SUSPENSION SYSTEM

LC1
LINEAR PAN METAL CEILING
LINEAR PAN (PERFORATED)
ACOUSTIC BACKING FELT
T-BAR METAL SUSPENSION SYSTEM

SOFFIT TYPES

LC1
LINEAR PAN
T-BAR METAL SUSPENSION SYSTEM

S2
38mm PREFINISHED METAL PANEL (AD300) (MC3)
22mm METAL FURRING CHANNEL (VERTICAL)(MAINTAIN AIRSPACE)
175mm SEMI-RIGID INSULATION (R-30) WITH THERMAL ISOLATION CLIPS & ANGLES
SELF ADHERED PERMEABLE AIR AND VAPOUR BARRIER (AVB)
16mm FIBERGLASS MAT GYPSUM SHEATHING
152mm METAL STUD AT 610mm O.C. AND FILL BETWEEN STUDS WITH 152mm SEMI-RIGID INSULATION (R-25)

CEILING FIXTURES

AIR SUPPLY OR RETURN DIFFUSER, VENT OR GRILLE (REFER TO MECH. DWGS.)

AIR CURTAIN (REFER TO MECH. DWGS.)

DUCTWORK (REFER TO MECH. DWGS.)

FAN (REFER TO MECH. DWGS.)

DOWNLIGHT (REFER TO ELEC. DWGS.)

SUSPENDED OR RECESSED LIGHTING FIXTURE (REFER TO ELEC. DWGS.)

CEILING FINISH

PT4 - FIELD PAINT
- COMPANY: BENJAMIN MOORE
- FINISH: EGG SHELL
- COLOUR: CHANTILLY LACE 2121-70

This drawing has been prepared for the use of AECOM's client and may not be used, reproduced or relied upon by third parties, except as agreed by AECOM and its client, as required by law or for use by governmental reviewing agencies. AECOM accepts no responsibility, and denies any liability whatsoever, to any party that modifies this drawing without AECOM's express written consent. Do not scale this document. All measurements must be obtained from the stated dimensions.

AECOM

PROJECT
WINNIPEG NORTH GARAGE REPLACEMENT
100 Oak Point Hwy, Winnipeg, MB R2R 1V1

CLIENT

Winnipeg
City of Winnipeg
510 Main St.
Winnipeg, MB R3B 1B9
1.877.311.4974

Winnipeg Transit
B-414 Osborne St.
Winnipeg, MB R3L 2A1

CONSULTANT

AECOM CANADA ULC
99 Commerce Dr,
Winnipeg, MB R3P 0Y7

REGISTRATION

ISSUE/REVISION

I/R	DATE	DESCRIPTION
0	02/19/2025	ISSUED FOR TENDER

PROJECT NUMBER
60721079

SHEET TITLE
OFFICE - ENLARGED REFLECTED CEILING PLAN - NORTH SIDE

SHEET NUMBER
40-A-151

©2018 AECOM Corporation

Last Plotted: 2025-02-17 7:05:46 PM
Filename: Auckland Docs://BP-AMER (CAN) 60721079 Winnipeg North Transit Garage Replacement\60721079 Winnipeg Transit North Garage_A_DD.rvt
Printed on 30% Post-Consumer Recycled Content Paper

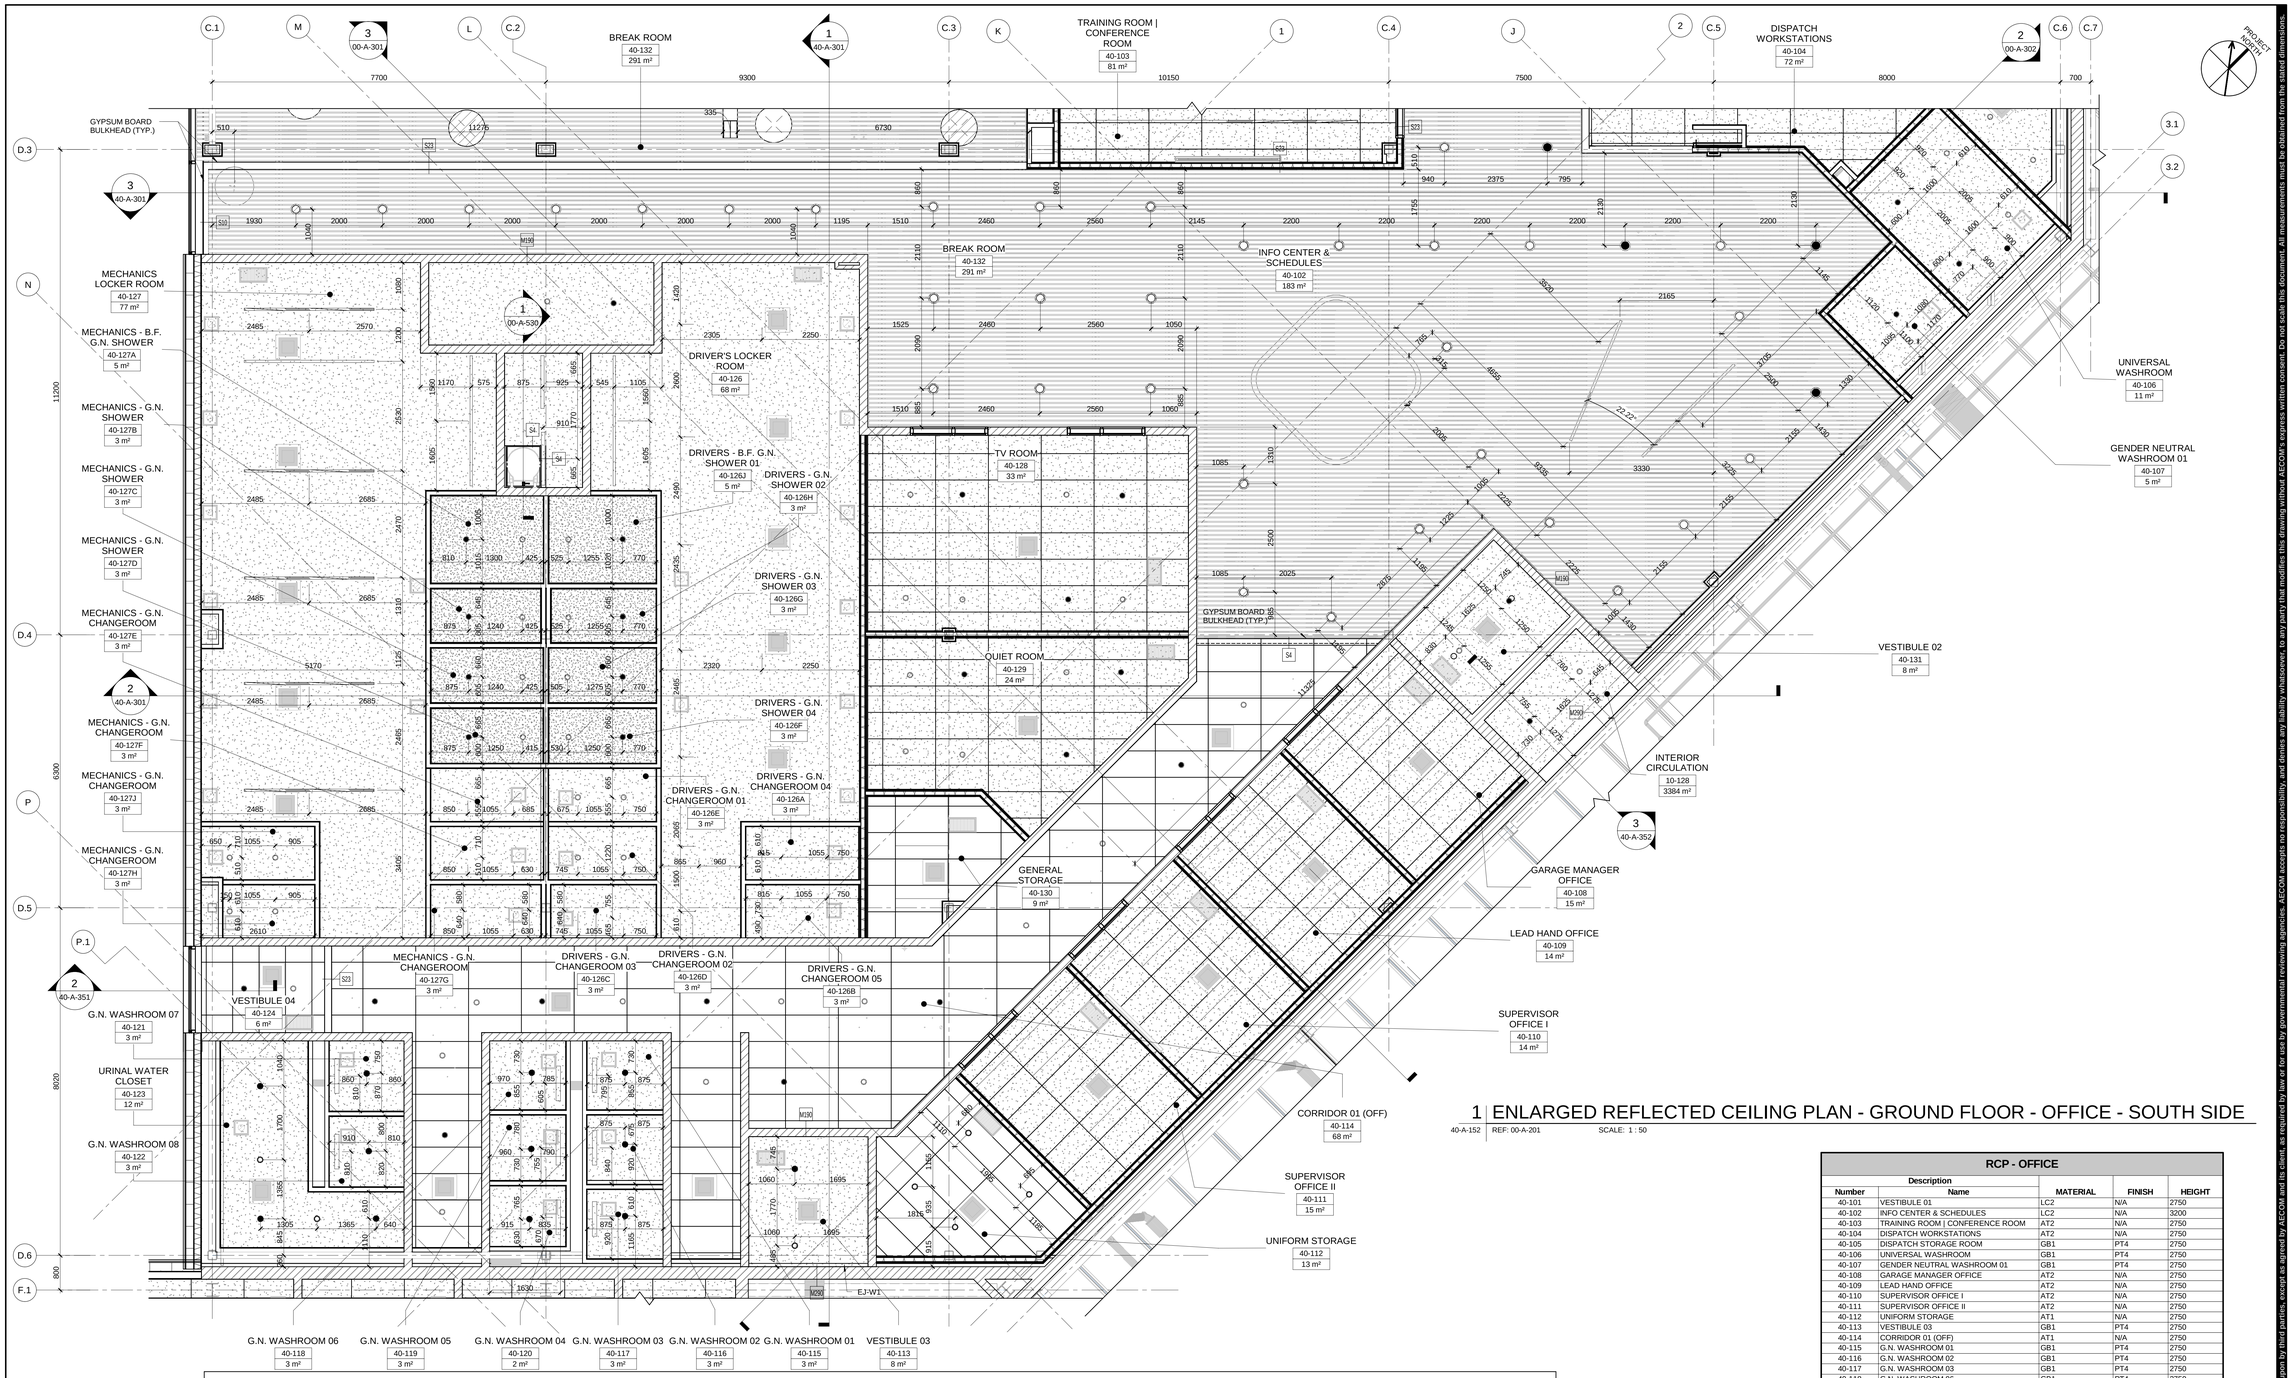

1 | ENLARGED REFLECTED CEILING PLAN - GROUND FLOOR - OFFICE - SOUTH SIDE

40-A-152 | REF: 00-A-201 | SCALE: 1 : 50

LEGEND:

CEILING TYPES

AT1
610 x 1220mm ACOUSTIC CEILING TILES & T-BAR
METAL SUSPENSION SYSTEM

AT2
610 x 1220mm ACCOUSTIC CEILING TILES (HIGH NRC/HIGH-CAC) &
T-BAR METAL SUSPENSION SYSTEM

GB1
16mm GYPSUM BOARD ON METAL SUSPENSION SYSTEM

CB1
16mm WATERPROOF CEMENT BOARD ON METAL SUSPENSION SYSTEM

LC1
LINEAR PAN METAL CEILING
LINEAR PAN (PERFORATED)
ACOUSTIC BACKING FELT
T-BAR METAL SUSPENSION SYSTEM

SOFFIT TYPES

LC1
LINEAR PAN
T-BAR METAL SUSPENSION SYSTEM

S2
38mm PREFINISHED METAL PANEL (AD300) (MC3)
22mm METAL FURRING CHANNEL (VERTICAL)(MAINTAIN AIRSPACE)
175mm SEMI-RIGID INSULATION (R-30) WITH THERMAL ISOLATION CLIPS & ANGLES
SELF ADHERED PERMEABLE AIR AND VAPOUR BARRIER (AVB)
16mm FIBERGLASS MAT GYPSUM SHEATHING
152mm METAL STUD AT 610mm O.C. AND FILL BETWEEN STUDS WITH 152mm SEMI-RIGID INSULATION (R-25)

CEILING FIXTURES

AIR SUPPLY OR RETURN DIFFUSER, VENT OR GRILLE (REFER TO MECH. DWGS.)

AIR CURTAIN (REFER TO MECH. DWGS.)

DUCTWORK (REFER TO MECH. DWGS.)

FAN (REFER TO MECH. DWGS.)

DOWNLIGHT (REFER TO ELEC. DWGS.)

SUSPENDED OR RECESSED LIGHTING FIXTURE (REFER TO ELEC. DWGS.)

CEILING FINISH

PT4 - FIELD PAINT
- COMPANY: BENJAMIN MOORE
- FINISH: EGG SHELL
- COLOUR: CHANTILLY LACE 2121-70

RCP - OFFICE

Description				
Number	Name	MATERIAL	FINISH	HEIGHT
40-101	VESTIBULE 01	LC2	N/A	2750
40-102	INFO CENTER & SCHEDULES	LC2	N/A	3200
40-103	TRAINING ROOM	CONFERENCE ROOM	AT2	N/A	2750
40-104	DISPATCH WORKSTATIONS	AT2	N/A	2750
40-105	DISPATCH STORAGE ROOM	GB1	PT4	2750
40-106	UNIVERSAL WASHROOM	GB1	PT4	2750
40-107	GENDER NEUTRAL WASHROOM 01	GB1	PT4	2750
40-108	GARAGE MANAGER OFFICE	AT2	N/A	2750
40-109	LEAD HAND OFFICE	AT2	N/A	2750
40-110	SUPERVISOR OFFICE I	AT2	N/A	2750
40-111	SUPERVISOR OFFICE II	AT2	N/A	2750
40-112	UNIFORM STORAGE	AT1	N/A	2750
40-113	VESTIBULE 03	GB1	PT4	2750
40-114	CORRIDOR 01 (OFF)	AT1	N/A	2750
40-115	G.N. WASHROOM 01	GB1	PT4	2750
40-116	G.N. WASHROOM 02	GB1	PT4	2750
40-117	G.N. WASHROOM 03	GB1	PT4	2750
40-118	G.N. WASHROOM 06	GB1	PT4	2750
40-119	G.N. WASHROOM 05	GB1	PT4	2750
40-120	G.N. WASHROOM 04	GB1	PT4	2750
40-121	G.N. WASHROOM 07	GB1	PT4	2750
40-122	G.N. WASHROOM 08	GB1	PT4	2750
40-123	URINAL WATER CLOSET	GB1	PT4	2750
40-124	VESTIBULE 04	AT1	N/A	2750
40-125	CUSTODIAL CLOSET	GB1	PT4	2750
40-126	DRIVER'S LOCKER ROOM	GB1	PT4	2750
40-126A	DRIVERS - G.N. CHANGEROOM 04	GB1	PT4	2750
40-126B	DRIVERS - G.N. CHANGEROOM 05	GB1	PT4	2750
40-126C	DRIVERS - G.N. CHANGEROOM 03	GB1	PT4	2750
40-126D	DRIVERS - G.N. CHANGEROOM 02	GB1	PT4	2750
40-126E	DRIVERS - G.N. CHANGEROOM 01	GB1	PT4	2750
40-126F	DRIVERS - G.N. SHOWER 04	GB1	PT4	2750
40-126G	DRIVERS - G.N. SHOWER 03	GB1	PT4	2750
40-126H	DRIVERS - G.N. SHOWER 02	GB1	PT4	2750
40-126J	DRIVERS - B.F. G.N. SHOWER 01	GB1	PT4	2750
40-127	MECHANICS LOCKER ROOM	GB1	PT4	2750
40-127A	MECHANICS - B.F. G.N. SHOWER	GB1	PT4	2750
40-127B	MECHANICS - G.N. SHOWER	GB1	PT4	2750
40-127C	MECHANICS - G.N. SHOWER	GB1	PT4	2750
40-127D	MECHANICS - G.N. SHOWER	GB1	PT4	2750
40-127E	MECHANICS - G.N. CHANGEROOM	GB1	PT4	2750
40-127F	MECHANICS - G.N. CHANGEROOM	GB1	PT4	2750
40-127G	MECHANICS - G.N. CHANGEROOM	GB1	PT4	2750
40-127H	MECHANICS - G.N. CHANGEROOM	GB1	PT4	2750
40-127J	MECHANICS - G.N. CHANGEROOM	GB1	PT4	2750
40-128	TV ROOM	AT2	N/A	2750
40-129	QUIET ROOM	AT2	N/A	2750
40-130	GENERAL STORAGE	AT1	N/A	2750
40-131	VESTIBULE 02	GB1	PT4	2750
40-132	BREAK ROOM	LC2	PT4	3200 & 3900

AECOM

PROJECT
WINNIPEG NORTH GARAGE REPLACEMENT
100 Oak Point Hwy, Winnipeg, MB R2R 1V1

CLIENT
Winnipeg
City of Winnipeg
510 Main St.
Winnipeg, MB R3B 1B9
1.877.311.4974

Winnipeg Transit
B-414 Osborne St.
Winnipeg, MB R3L 2A1

CONSULTANT
AECOM CANADA ULC
99 Commerce Dr,
Winnipeg, MB R3P 0Y7

REGISTRATION

ISSUE/REVISION

IR	DATE	DESCRIPTION
0	02/19/2025	ISSUED FOR TENDER

PROJECT NUMBER
60721079

SHEET TITLE
OFFICE - ENLARGED REFLECTED CEILING PLAN - SOUTH SIDE

SHEET NUMBER
40-A-152

This drawing has been prepared for the use of AECOM's client and may not be used, reproduced or relied upon by third parties, except as agreed by AECOM and its client, as required by law or for use by governmental reviewing agencies. AECOM accepts no responsibility, and denies any liability whatsoever, to any party that modifies this drawing without AECOM's express written consent. Do not scale this document. All measurements must be obtained from the stated dimensions.

©2018 AECOM Corporation

Project Management Initials:
Designer: Designer Checked: Checker Approved: Approver A0 33.1"x46.8"
Last Plotted: 2025-02-17 7:03:17 PM
Filename: Autodesk Docs://BP-AMER (CAN) 60721079 Winnipeg North Transit Garage Replacement/60721079-Winnipeg Transit North Garage_A_R20.rvt
Printed on 30% Post-Consumer Recycled Content Paper

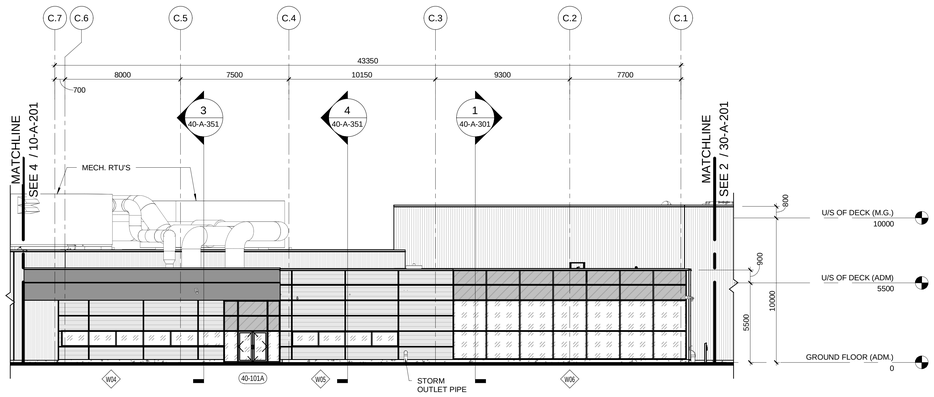

1 | ENLARGED NORTH-WEST ELEVATION - OFFICE

40-A-201 | REF: 00-A-201 | SCALE: 1 : 150

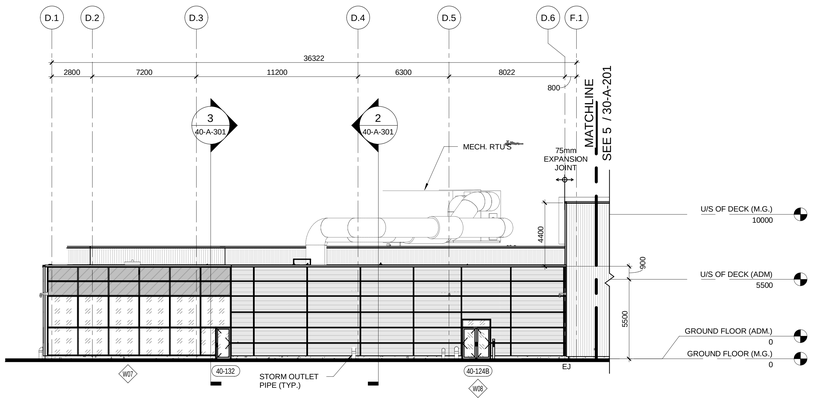

2 | ENLARGED SOUTH-WEST ELEVATION - OFFICE

40-A-201 | REF: 00-A-201 | SCALE: 1 : 150

LEGEND - ENLARGED ELEVATION

EXTERIOR WALL
- CEMENT FACED POLYSTYRENE INSULATION BOARD ON CONCRETE CURB

EXTERIOR WALL
- METAL SIDING (AD330R PROFILE (MC1) & CAMBRIDGE WHITE COLOUR) & PREFENISHED METAL CAP FLASHING AT PARAPET

EXTERIOR WALL
- METAL FLASHING (DEEP GRAY COLOUR)

EXTERIOR WALL
- METAL SIDING (AD300 (MC2),AD200(MC3) PROFILE & WHITE WHITE COLOUR) C/W T-TRIM & PREFENISHED METAL CAP FLASHING AT PARAPET

EXTERIOR WALL
- SPANDREL PANEL (BACK PAINTED GLASS WITH INSULATION & BACK PANEL) (CLEAR ANODIZED COLOUR)

EXTERIOR WALL CURTAIN WALL
- (CLEAR ANODIZED MULLIONS)
- BIRD FRIENDLY INSULATED GLASS WITH FRIT (GLAZING PANEL TYPE TO BE CONFIRMED)

EXTERIOR CURTAIN WALL
OFFICE RIBBON WINDOWS
- (CLEAR ANODIZED MULLIONS)
- BIRD FRIENDLY INSULATED GLASS WITH FRIT (GLAZING PANEL TYPE TO BE CONFIRMED)

- WALL PACK LIGHT FIXTURE & SECURITY CAMERA (REFER TO ELEC. DWGS.)
- 150 DIA. BOLLARD (REFER TO STRUC. DWGS.)
- HOLLOW METAL DOOR & FRAME (PAINT)
- HIGHSPEED DOOR DOORS WITH VISION SLATS (WHITE COLOUR)
- OVERHEAD DOORS WITH FULLVIEW GLAZING (WHITE COLOUR)
- LOUVER (SEE MECH. DWGS.) ANTI-STORM LOUVRES WITH 50% OPENNESS & CLEAR ANODIZED COLOUR

AECOM

PROJECT

WINNIPEG NORTH GARAGE REPLACEMENT
100 Oak Point Hwy, Winnipeg, MB R2R 1V1

CLIENT

Winnipeg

City of Winnipeg
510 Main St.
Winnipeg, MB R3B 1B9
1.877.311.4974

Winnipeg Transit
B-414 Osborne St.
Winnipeg, MB R3L 2A1

CONSULTANT

AECOM CANADA ULC
99 Commerce Dr,
Winnipeg, MB R3P 0Y7

REGISTRATION

ISSUE/REVISION

0	02/19/2025	ISSUED FOR TENDER
C	12/06/2024	ISSUED FOR 66% DESIGN RESUBMISSION
B	08/12/2024	ISSUED FOR 66% DESIGN
I/R	DATE	DESCRIPTION

PROJECT NUMBER

60721079

SHEET TITLE

OFFICE - ENLARGED ELEVATIONS

SHEET NUMBER

40-A-201

This drawing has been prepared for the use of AECOM's client and may not be used, reproduced or relied upon by third parties, except as agreed by AECOM and its client, as required by law or for use by governmental reviewing agencies. AECOM accepts no responsibility, and denies any liability whatsoever, to any party that modifies this drawing without AECOM's express written consent. Do not scale this document. All measurements must be obtained from the stated dimensions.

©2018 AECOM Corporation

Project Management Initials:
Designer: Designer Checked: Checker Approved: Approver
A0 33.1"x46.8"

Last Plotted: 2025-01-17 7:56:06 PM
Filename: Autodesk Docs://BP-AMER (CAN) 60721079 Winnipeg North Transit Garage Replacement/60721079 Winnipeg Transit North Garage_A_2D.rvt

Printed on 30 Post-Consumer Recycled Content Paper

Project Management Initials:
Designer: Designer Checked: Checker Approved: Approver A0 33.1 1"x46.8"
Last Plotted: 2025-02-17 7:06:23 PM
Filename: Autodesk Docs://RP-AMER (CAN) 60721079 Winnipeg North Transit Garage Replacement/60721079-Winnipeg North Transit Garage_A_DO.rvt
Printed on 30% Post-Consumer Recycled Content Paper

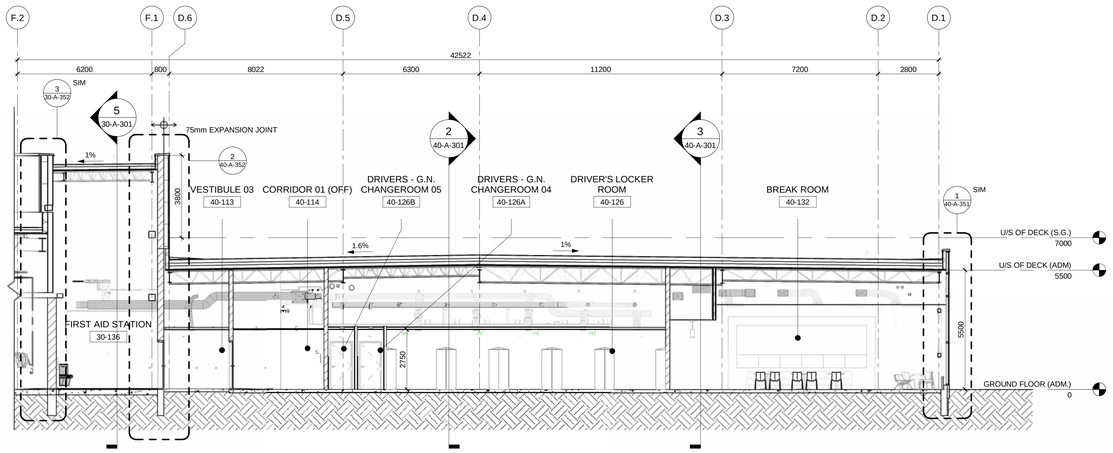

1 | ENLARGED BUILDING SECTION 13 - OFFICE - DRIVERS LOCKER ROOM & BREAK ROOM

40-A-301 | REF: 00-A-101 SCALE: 1 : 100

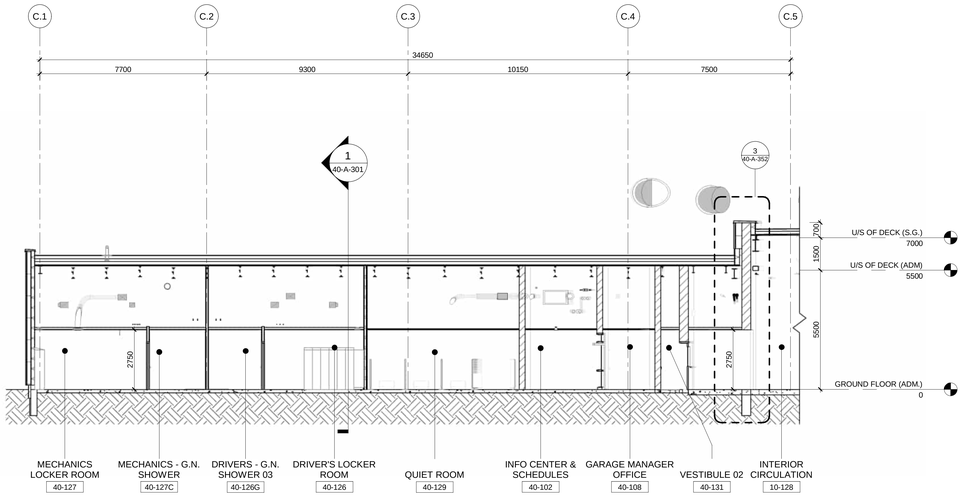

2 | ENLARGED BUILDING SECTION 15 - OFFICE - LOCKER ROOM

40-A-301 | REF: 00-A-101 SCALE: 1 : 100

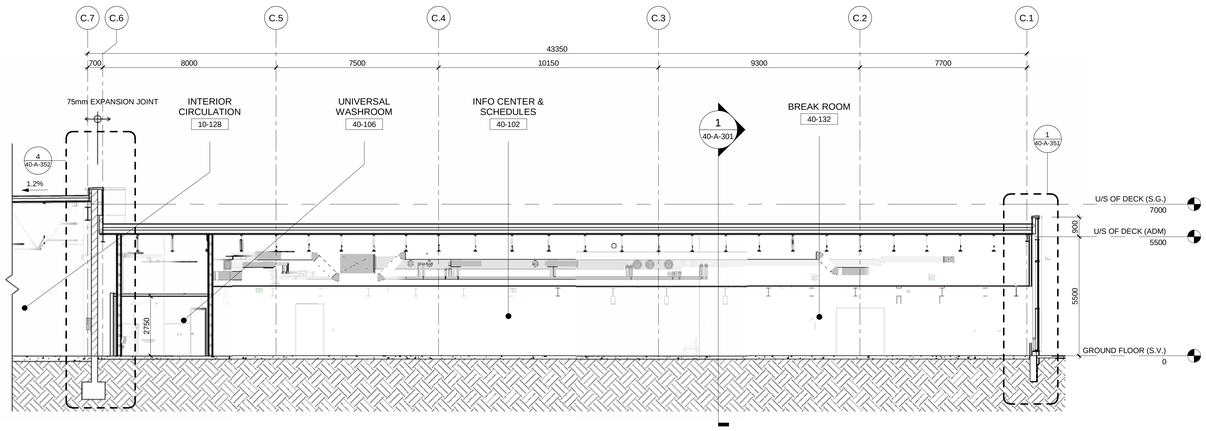

3 | ENLARGED BUILDING SECTION 14 - OFFICE - BREAK ROOM & INFO SCHEDULE

40-A-301 | REF: 00-A-101 SCALE: 1 : 100

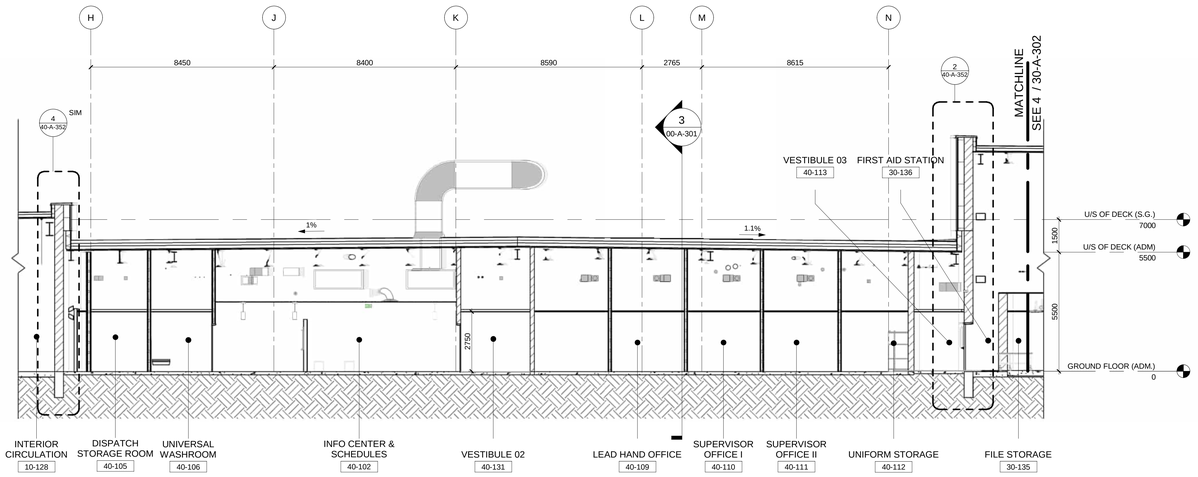

4 | ENLARGED BUILDING SECTION 09 - OFFICE - INFO SCHEDULE & OFFICE

40-A-301 | REF: 00-A-302 SCALE: 1 : 100

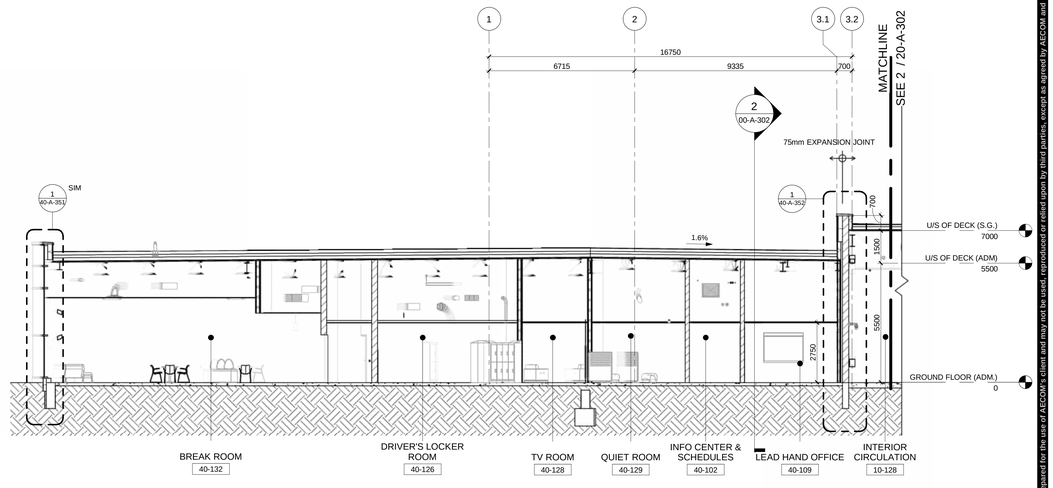

5 | ENLARGED BUILDING SECTION - OFFICE - BREAK ROOM

40-A-301 | REF: 00-A-301 SCALE: 1 : 100

This drawing has been prepared for the use of AECOM's client and may not be used, reproduced or relied upon by third parties, except as agreed by AECOM and its client, as required by law or for use by governmental reviewing agencies. AECOM accepts no responsibility, and denies any liability whatsoever, to any party that modifies this drawing without AECOM's express written consent. Do not scale this document. All measurements must be obtained from the stated dimensions.

AECOM

PROJECT

WINNIPEG NORTH GARAGE REPLACEMENT
100 Oak Point Hwy, Winnipeg, MB R2R 1V1

CLIENT

Winnipeg
City of Winnipeg
510 Main St.
Winnipeg, MB R3B 1B9
1.877.311.4974

Winnipeg Transit
B-414 Osborne St.
Winnipeg, MB R3L 2A1

CONSULTANT

AECOM CANADA ULC
99 Commerce Dr,
Winnipeg, MB R3P 0Y7

REGISTRATION

ISSUE/REVISION

0	02/19/2025	ISSUED FOR TENDER
C	12/06/2024	ISSUED FOR 66% DESIGN RESUBMISSION
B	08/12/2024	ISSUED FOR 66% DESIGN
A	03/28/2024	ISSUED FOR SCHEMATIC DESIGN
I/R	DATE	DESCRIPTION

PROJECT NUMBER

60721079

SHEET TITLE

OFFICE - BUILDING SECTIONS

SHEET NUMBER

40-A-301

©2018 AECOM Corporation

Project Management Initials:
Designer: Designer Checked: Checker Approved: Approver A0 33.1"x46.8"

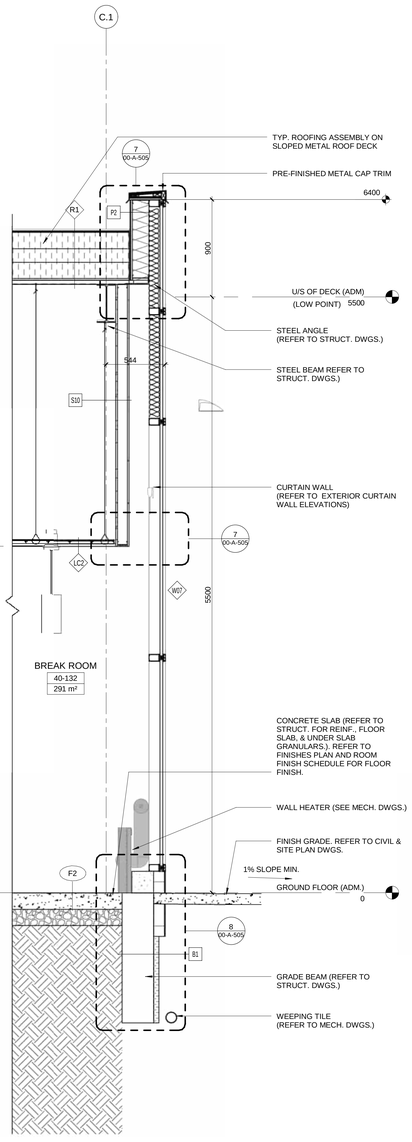

1 | WALL SECT. OFFICE - CURTAIN WALL (GL. C.1)

40-A-351 | REF: 00-A-301 | SCALE: 1 : 20

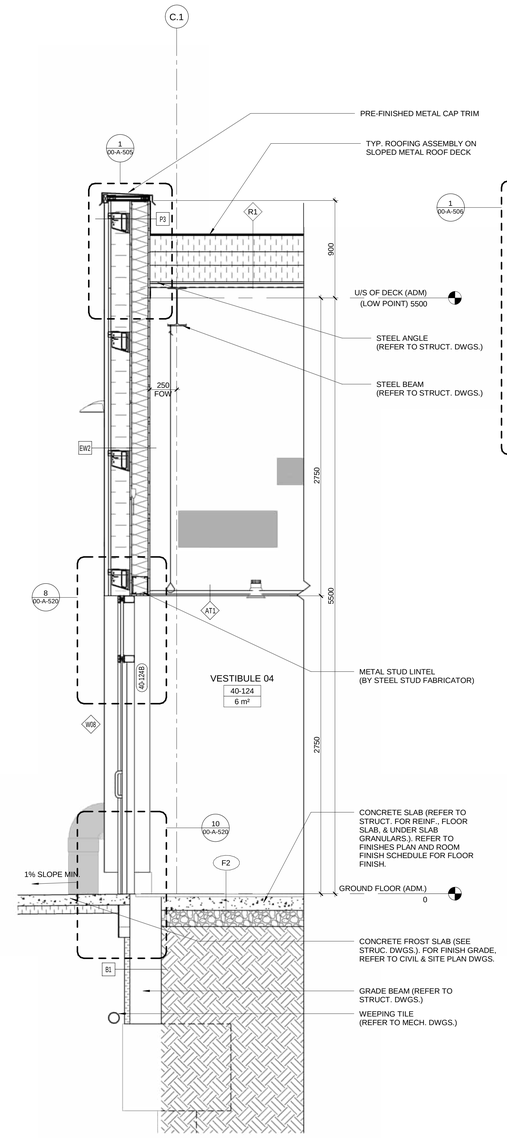

2 | WALL SECTION - OFFICE (GL. C.1).

40-A-351 | REF: 30-A-152 | SCALE: 1 : 20

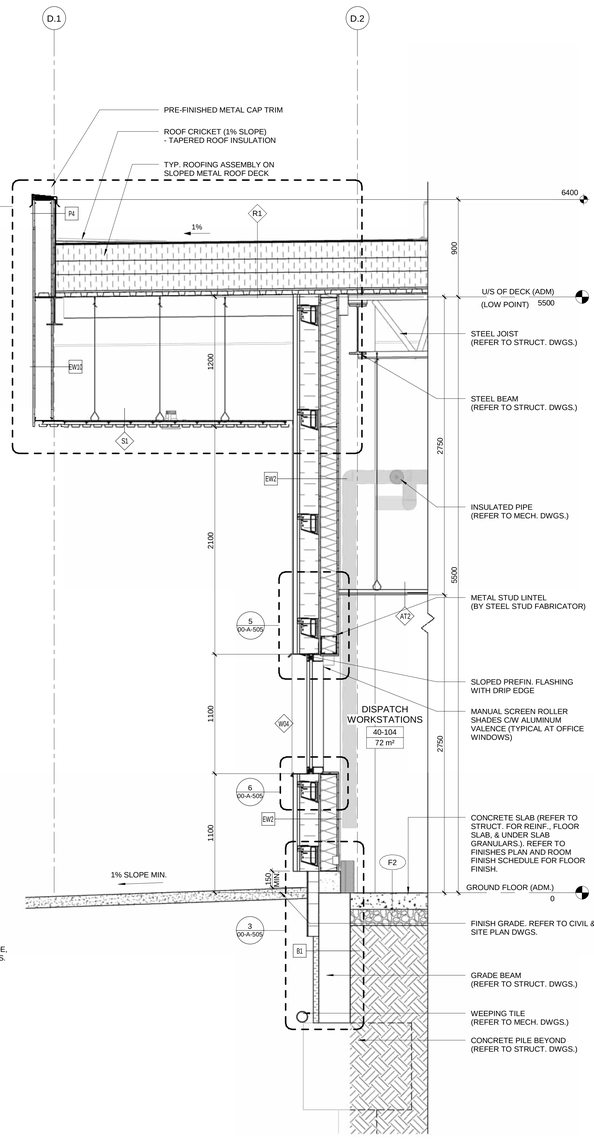

3 | WALL SECTION (GL. D.1 & D.2)

40-A-351 | REF: 40-A-101 | SCALE: 1 : 20

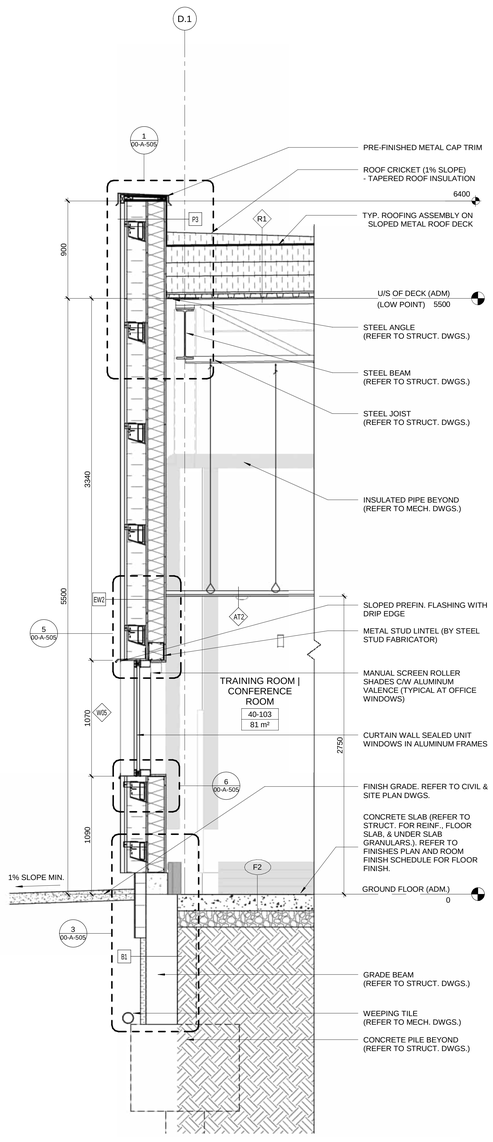

4 | WALL SECTION - OFFICE (GL. D.1)

40-A-351 | REF: 40-A-101 | SCALE: 1 : 20

This drawing has been prepared for the use of AECOM's client and may not be used, reproduced or relied upon by third parties, except as agreed by AECOM and its client, as required by law or for use by governmental reviewing agencies. AECOM accepts no responsibility, and denies any liability whatsoever, to any party that modifies this drawing without AECOM's express written consent. Do not scale this document. All measurements must be obtained from the stated dimensions.

AECOM

PROJECT

WINNIPEG NORTH GARAGE REPLACEMENT
100 Oak Point Hwy, Winnipeg, MB R2R 1V1

CLIENT

Winnipeg

City of Winnipeg
510 Main St.
Winnipeg, MB R3B 1B9
1.877.311.4974

Winnipeg Transit
B-414 Osborne St.
Winnipeg, MB R3L 2A1

CONSULTANT

AECOM CANADA ULC
99 Commerce Dr,
Winnipeg, MB R3P 0Y7

REGISTRATION

ISSUE/REVISION

I/R	DATE	DESCRIPTION
0	02/19/2025	ISSUED FOR TENDER
C	12/06/2024	ISSUED FOR 66% DESIGN RESUBMISSION
B	08/12/2024	ISSUED FOR 66% DESIGN

PROJECT NUMBER

60721079

SHEET TITLE

OFFICE - WALL SECTIONS

SHEET NUMBER

40-A-351

Last Plotted: 2025-02-19 9:27:06 AM
Filename: Auckland Docs (IBP:AMER (CAN) 60721079 Winnipeg North Transit Garage Replacement\60721079 Winnipeg Transit North Garage A_DD.rvt
Printed on: 30% Post-Consumer Recycled Content Paper
©2018 AECOM Corporation

Project Management Initials:
Designer: Designer
Checked: Checker
Approved: Approver
A0 33.1"x46.8"
Last Plotted: 2025-02-17 2:04:36 PM
Filename: Autodesk Docs://BP-MAER (CAN) 60721079-Winnipeg North Transit Garage Replacement/60721079-Winnipeg Transit North Garage-A_00.rvt
Printed on 30% Post-Consumer Recycled EcoWrit Paper

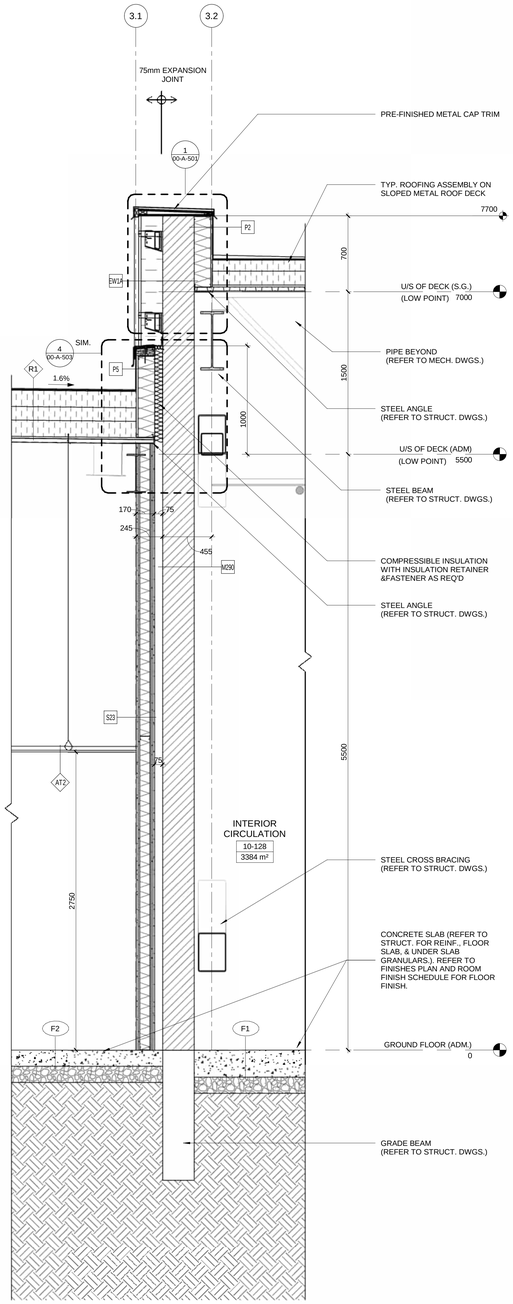

1 | WALL SECTION OFFICE (GL 3.1/ 3.2)

40-A-352 | REF: 00-A-301 | SCALE: 1 : 20

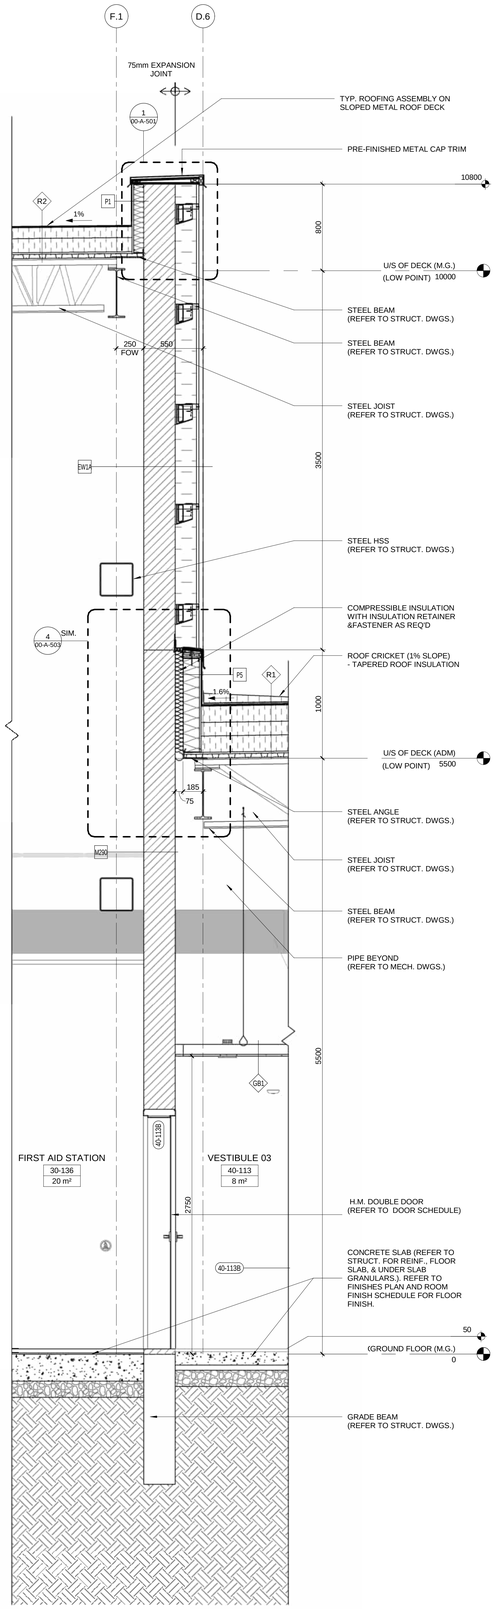

2 | WALL SECTION OFFICE (GL. F.1/ D.6)

40-A-352 | REF: 30-A-302 | SCALE: 1 : 20

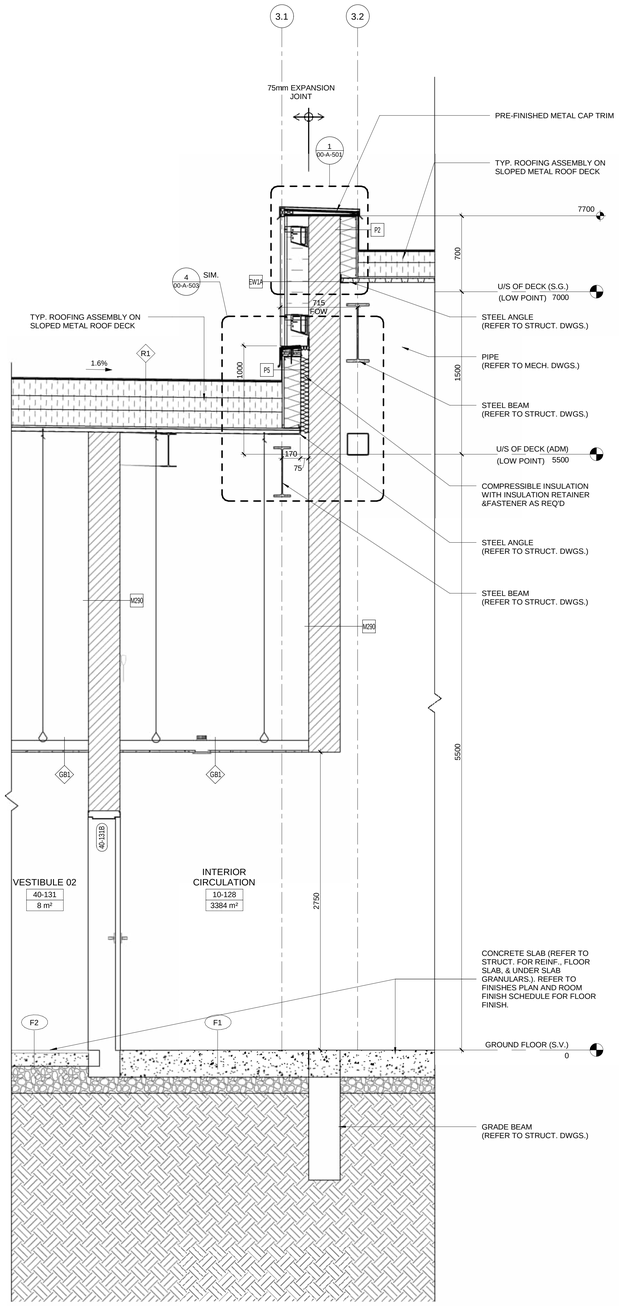

3 | WALL SECTION OFFICE (GL 3.1 / 3.2)

40-A-352 | REF: 40-A-101 | SCALE: 1 : 20

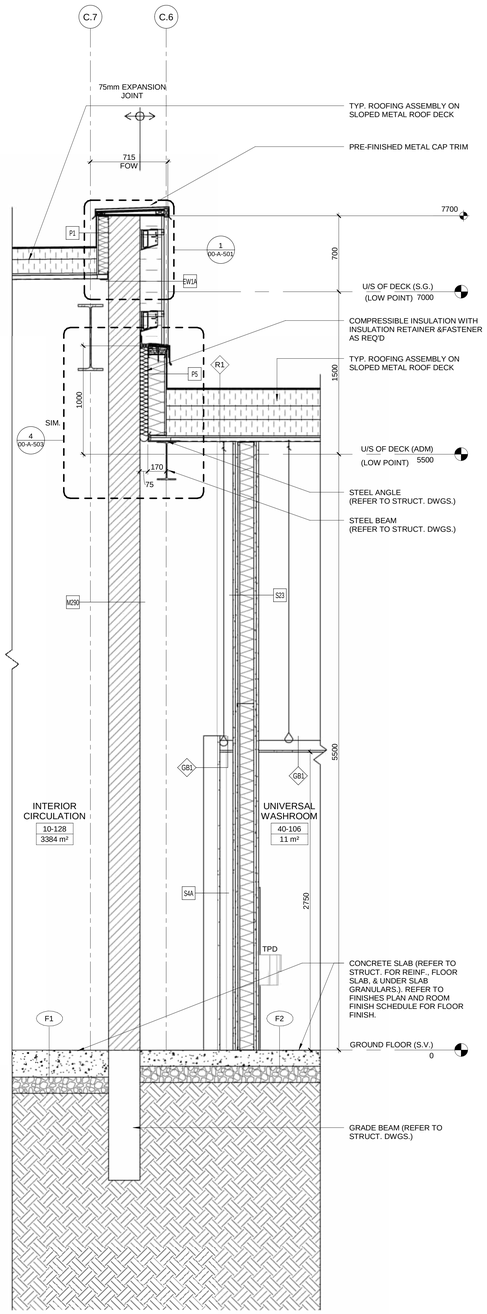

4 | WALL SECTION OFFICE GL C.7 C.6

40-A-352 | REF: 00-A-302 | SCALE: 1 : 20

This drawing has been prepared for the use of AECOM's client and may not be used, reproduced or relied upon by third parties, except as agreed by AECOM and its client, as required by law or for use by governmental reviewing agencies. AECOM accepts no responsibility, and denies any liability whatsoever, to any party that modifies this drawing without AECOM's express written consent. Do not scale this document. All measurements must be obtained from the stated dimensions.

AECOM

PROJECT

WINNIPEG NORTH GARAGE REPLACEMENT
100 Oak Point Hwy, Winnipeg, MB R2R 1V1

CLIENT

Winnipeg
City of Winnipeg
510 Main St.
Winnipeg, MB R3B 1B9
1.877.311.4974

Winnipeg Transit
B-414 Osborne St.
Winnipeg, MB R3L 2A1

CONSULTANT

AECOM CANADA ULC
99 Commerce Dr,
Winnipeg, MB R3P 0Y7

REGISTRATION

ISSUE/REVISION

I/R	DATE	DESCRIPTION
0	02/19/2025	ISSUED FOR TENDER
C	12/06/2024	ISSUED FOR 66% DESIGN RESUBMISSION
B	08/12/2024	ISSUED FOR 66% DESIGN

PROJECT NUMBER

60721079

SHEET TITLE

OFFICE - WALL SECTIONS

SHEET NUMBER

40-A-352

©2018 AECOM Corporation

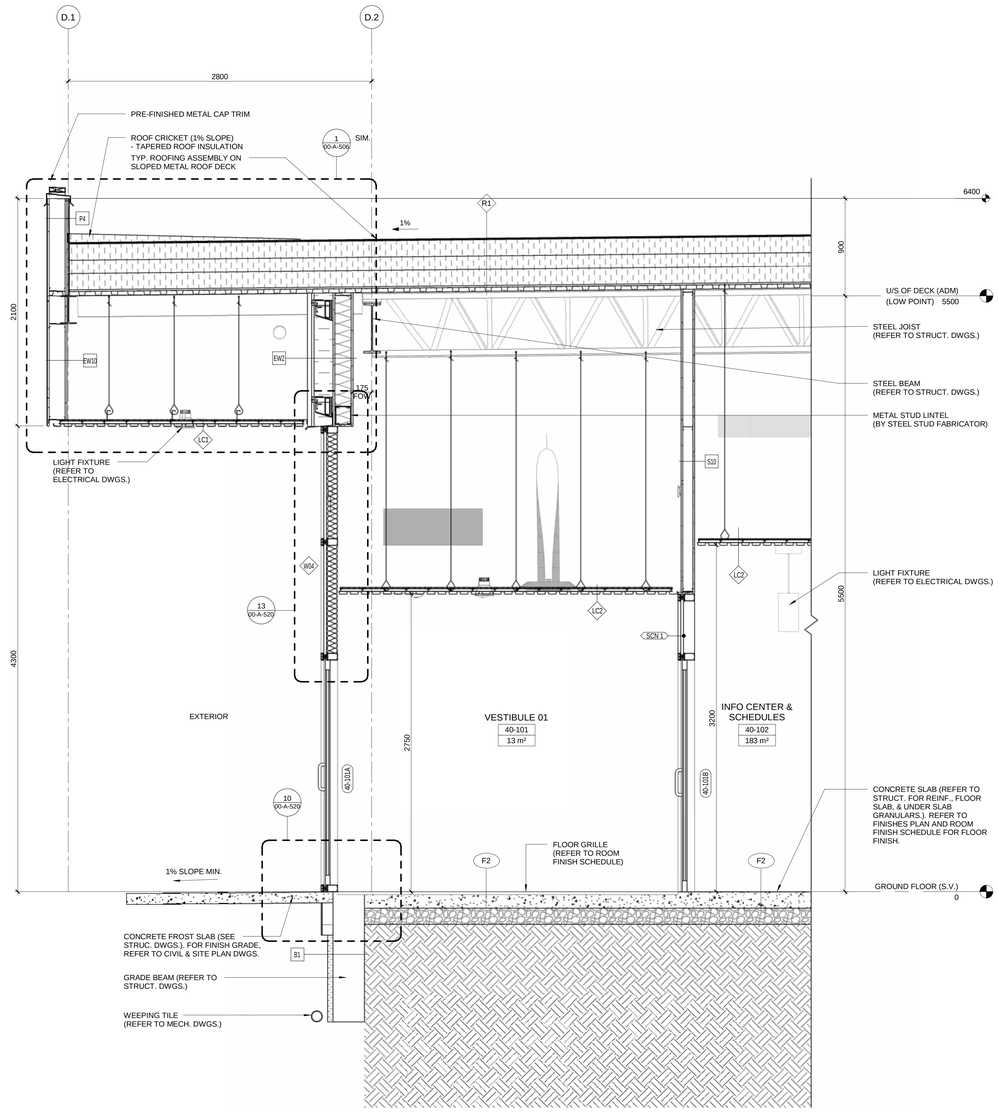

1 | WALL SECTION OFFICE (GL D.1 / D.2)

40-A-353 | REF: 40-A-101 | SCALE: 1 : 20

This drawing has been prepared for the use of AECOM's client and may not be used, reproduced or relied upon by third parties, except as agreed by AECOM and its clients, as required by law or for use by governmental reviewing agencies. AECOM accepts no responsibility, and denies any liability whatsoever, to any party that modifies this drawing without AECOM's express written consent. Do not scale this document. All measurements must be obtained from the stated dimensions.

AECOM

PROJECT

WINNIPEG NORTH GARAGE REPLACEMENT
100 Oak Point Hwy, Winnipeg, MB R2R 1V1

CLIENT

Winnipeg
City of Winnipeg
510 Main St.
Winnipeg, MB R3B 1B9
1.877.311.4974

Winnipeg Transit
B-414 Osborne St.
Winnipeg, MB R3L 2A1

CONSULTANT

AECOM CANADA ULC
99 Commerce Dr,
Winnipeg, MB R3P 0Y7

REGISTRATION

ISSUE/REVISION

I/R	DATE	DESCRIPTION
0	02/19/2025	ISSUED FOR TENDER
C	12/06/2024	ISSUED FOR 66% DESIGN RESUBMISSION
B	08/12/2024	ISSUED FOR 66% DESIGN

PROJECT NUMBER

60721079

SHEET TITLE

OFFICE - WALL SECTIONS

SHEET NUMBER

40-A-353

©2018 AECOM Corporation

Project Management Initials:
Designer: Designer Checked: Checker Approved: Approver A0 33.1"x46.8"

Last Plotted: 2025-02-18 9:27:24 AM
Filename: Autodesk Docs://BP-AAECI-(CAN) 60721079-Winnipeg North Transit Garage Replacement/60721079-Winnipeg Transit North Garage-A_D0.rvt

Printed on 30% Post-Consumer Recycled Content Paper

Project Management Initials:
Designer: Designer Checked: Checker Approved: Approver A0 33.1"x46.8"

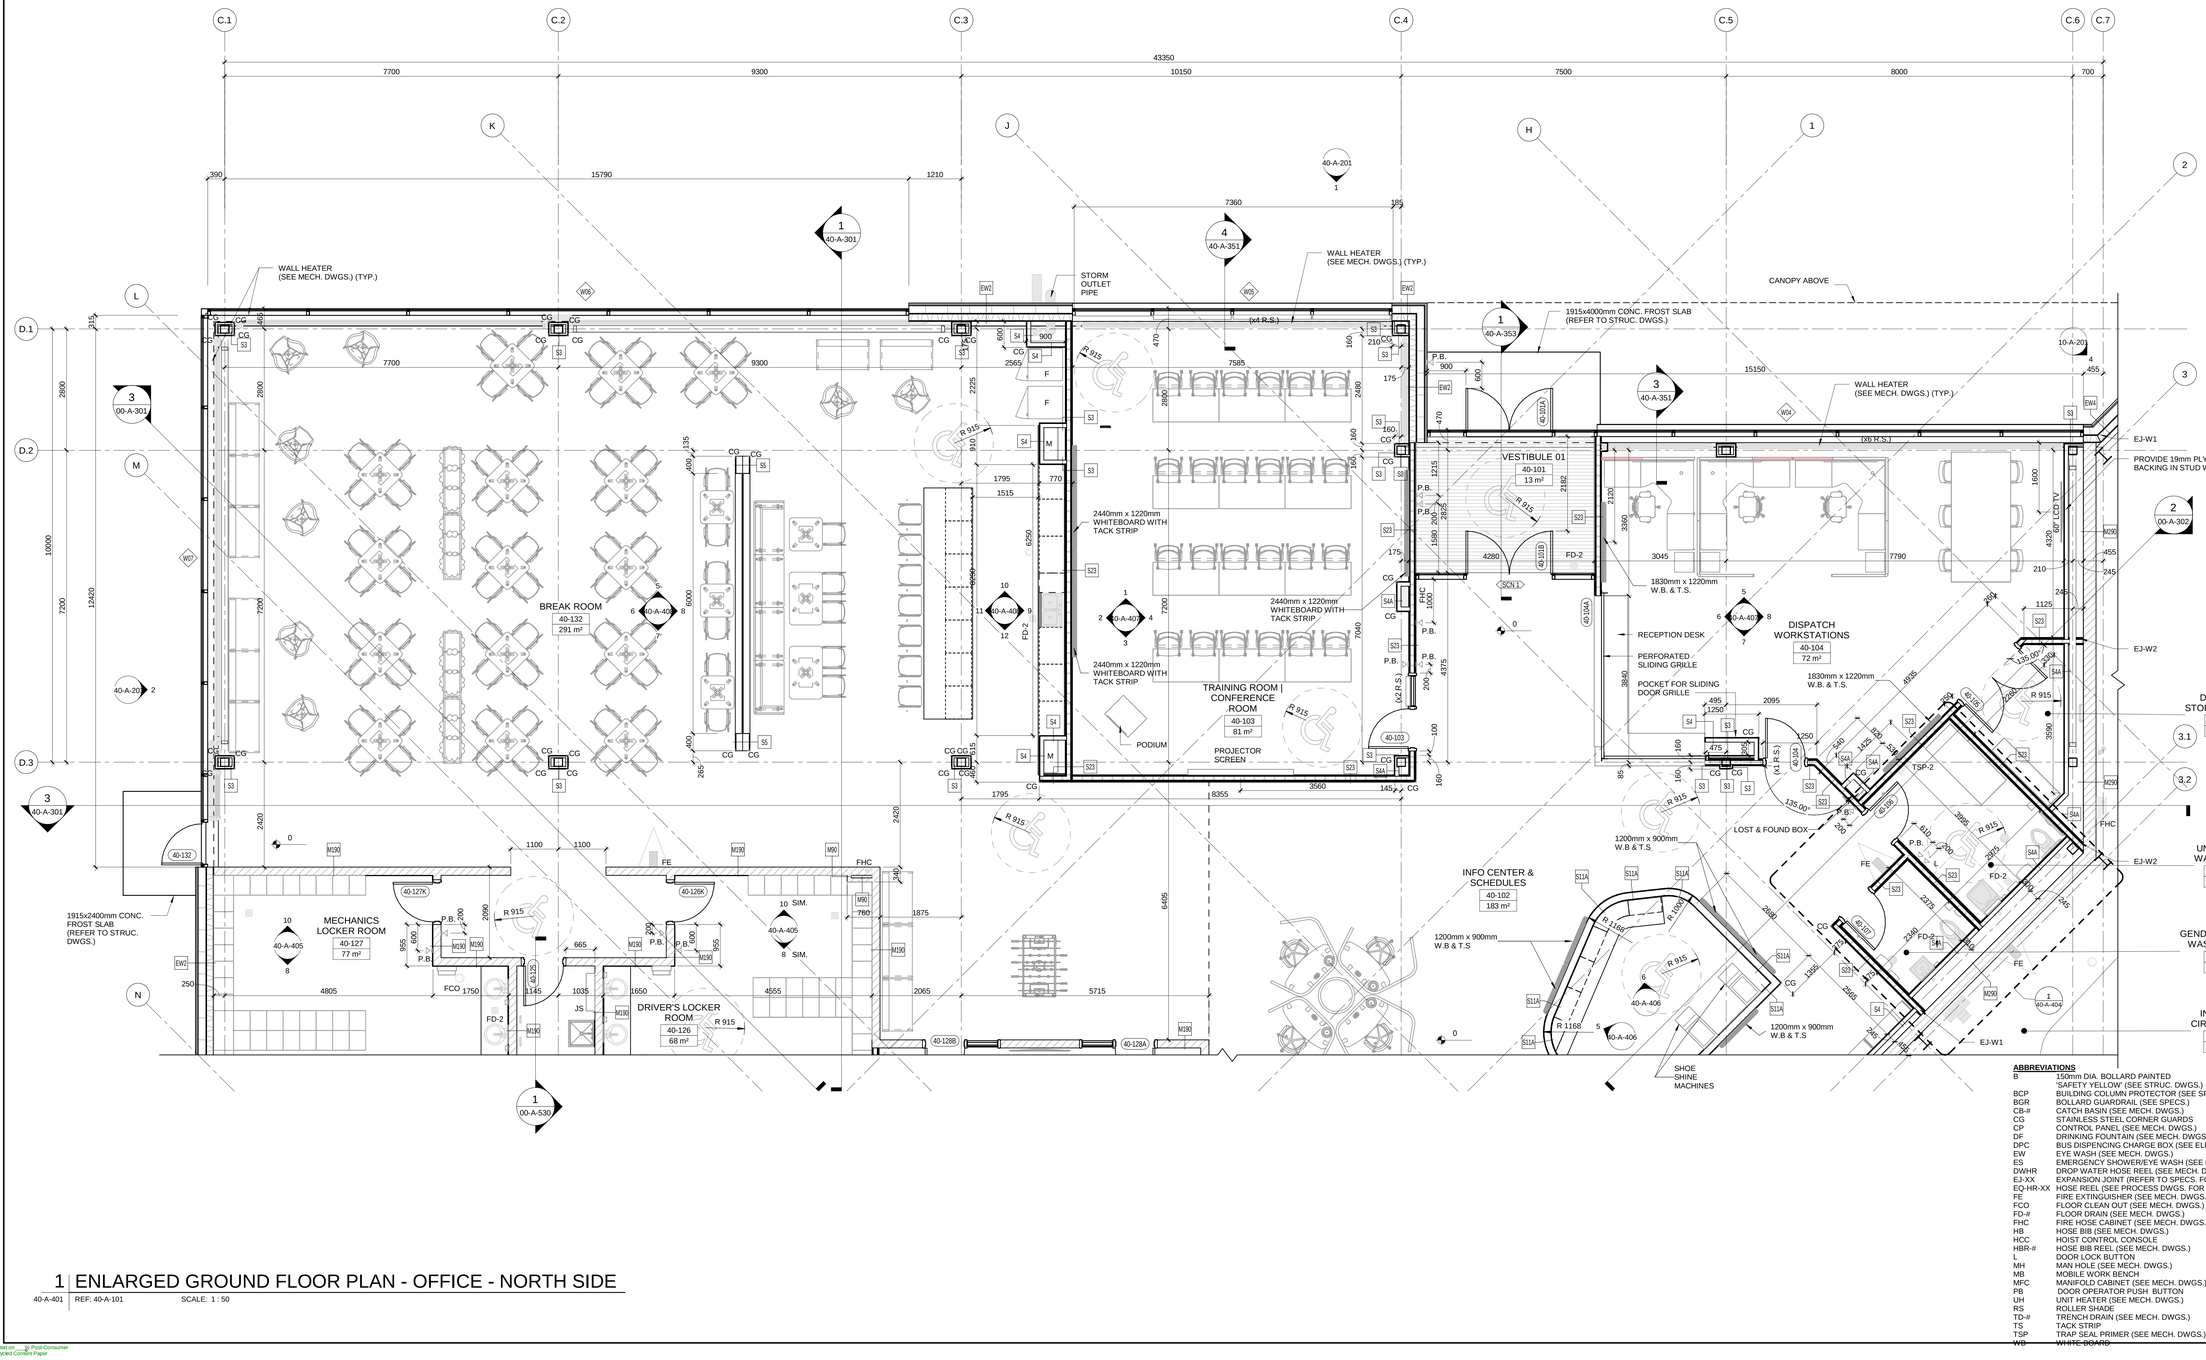

1 | ENLARGED GROUND FLOOR PLAN - OFFICE - NORTH SIDE

40-A-401 | REF: 40-A-101 | SCALE: 1 : 50

ABBREVIATIONS

B	150mm DIA. BOLLARD PAINTED 'SAFETY YELLOW' (SEE STRUC. DWGS.)
BCP	BUILDING COLUMN PROTECTOR (SEE SPECS.)
BGR	BOLLARD GUARDRAIL (SEE SPECS.)
CB-#	CATCH BASIN (SEE MECH. DWGS.)
CG	STAINLESS STEEL CORNER GUARDS
CP	CONTROL PANEL (SEE MECH. DWGS.)
DF	DRINKING FOUNTAIN (SEE MECH. DWGS.)
DPC	BUS DISPENCING CHARGE BOX (SEE ELEC. DWGS.)
EW	EYE WASH (SEE MECH. DWGS.)
ES	EMERGENCY SHOWER/EYE WASH (SEE MECH. DWGS.)
DWHR	DROP WATER HOSE REEL (SEE MECH. DWGS.)
EJ-XX	EXPANSION JOINT (REFER TO SPECS. FOR TYPES)
EQ-HR-XX	HOSE REEL (SEE PROCESS DWGS. FOR TYPES)
FE	FIRE EXTINGUISHER (SEE MECH. DWGS.)
FCO	FLOOR CLEAN OUT (SEE MECH. DWGS.)
FD-#	FLOOR DRAIN (SEE MECH. DWGS.)
FHC	FIRE HOSE CABINET (SEE MECH. DWGS.)
HB	HOSE BIB (SEE MECH. DWGS.)
HCC	HOIST CONTROL CONSOLE
HBR-#	HOSE BIB REEL (SEE MECH. DWGS.)
L	DOOR LOCK BUTTON
MH	MAN HOLE (SEE MECH. DWGS.)
MB	MOBILE WORK BENCH
MFC	MANIFOLD CABINET (SEE MECH. DWGS.)
PB	DOOR OPERATOR PUSH BUTTON
UH	UNIT HEATER (SEE MECH. DWGS.)
RS	ROLLER SHADE
TD-#	TRENCH DRAIN (SEE MECH. DWGS.)
TS	TACK STRIP
TSP	TRAP SEAL PRIMER (SEE MECH. DWGS.)
WB	WHITE BOARD

This drawing has been prepared for the use of AECOM's client and may not be used, reproduced or relied upon by third parties, except as agreed by AECOM and its client, as required by law or for use by governmental reviewing agencies. AECOM accepts no responsibility, and denies any liability whatsoever, to any party that modifies this drawing without AECOM's express written consent. Do not scale this document. All measurements must be obtained from the stated dimensions.

©2018 AECOM Corporation

AECOM

PROJECT
WINNIPEG NORTH GARAGE REPLACEMENT
100 Oak Point Hwy, Winnipeg, MB R2R 1V1

CLIENT
City of Winnipeg
510 Main St.
Winnipeg, MB R3B 1B9
1.877.311.4974

Winnipeg Transit
B-414 Osborne St.
Winnipeg, MB R3L 2A1

CONSULTANT
AECOM CANADA ULC
99 Commerce Dr,
Winnipeg, MB R3P 0Y7

REGISTRATION

ISSUE/REVISION

0	02/19/2025	ISSUED FOR TENDER
I/R	DATE	DESCRIPTION

PROJECT NUMBER
60721079

SHEET TITLE
OFFICE - ENLARGED GROUND FLOOR PLAN - NORTH SIDE

SHEET NUMBER
40-A-401

Last Printed: 2026-02-17 7:56:49 PM
Filename: ...Autodesk Docs://RP-AMER (CAN) 60721079 Winnipeg North Transit Garage Replacement/60721079 Winnipeg Transit North Garage_A_2D.rvt
Printed on 30% Post-Consumer Recycled Content Paper

Project Management Initials:
Designer: Designer Checked: Checker Approved: Approver A0 33.1"x46.8"
Last Plotted: 2025-02-17 7:04:54 PM
Filename: Autodesk Docs://BP-AMER (CAN) 60721079 Winnipeg North Transit Garage Replacement/60721079-Winnipeg Transit North Garage-A_R20.rvt
Printed on 30% Post-Consumer Recycled Content Paper

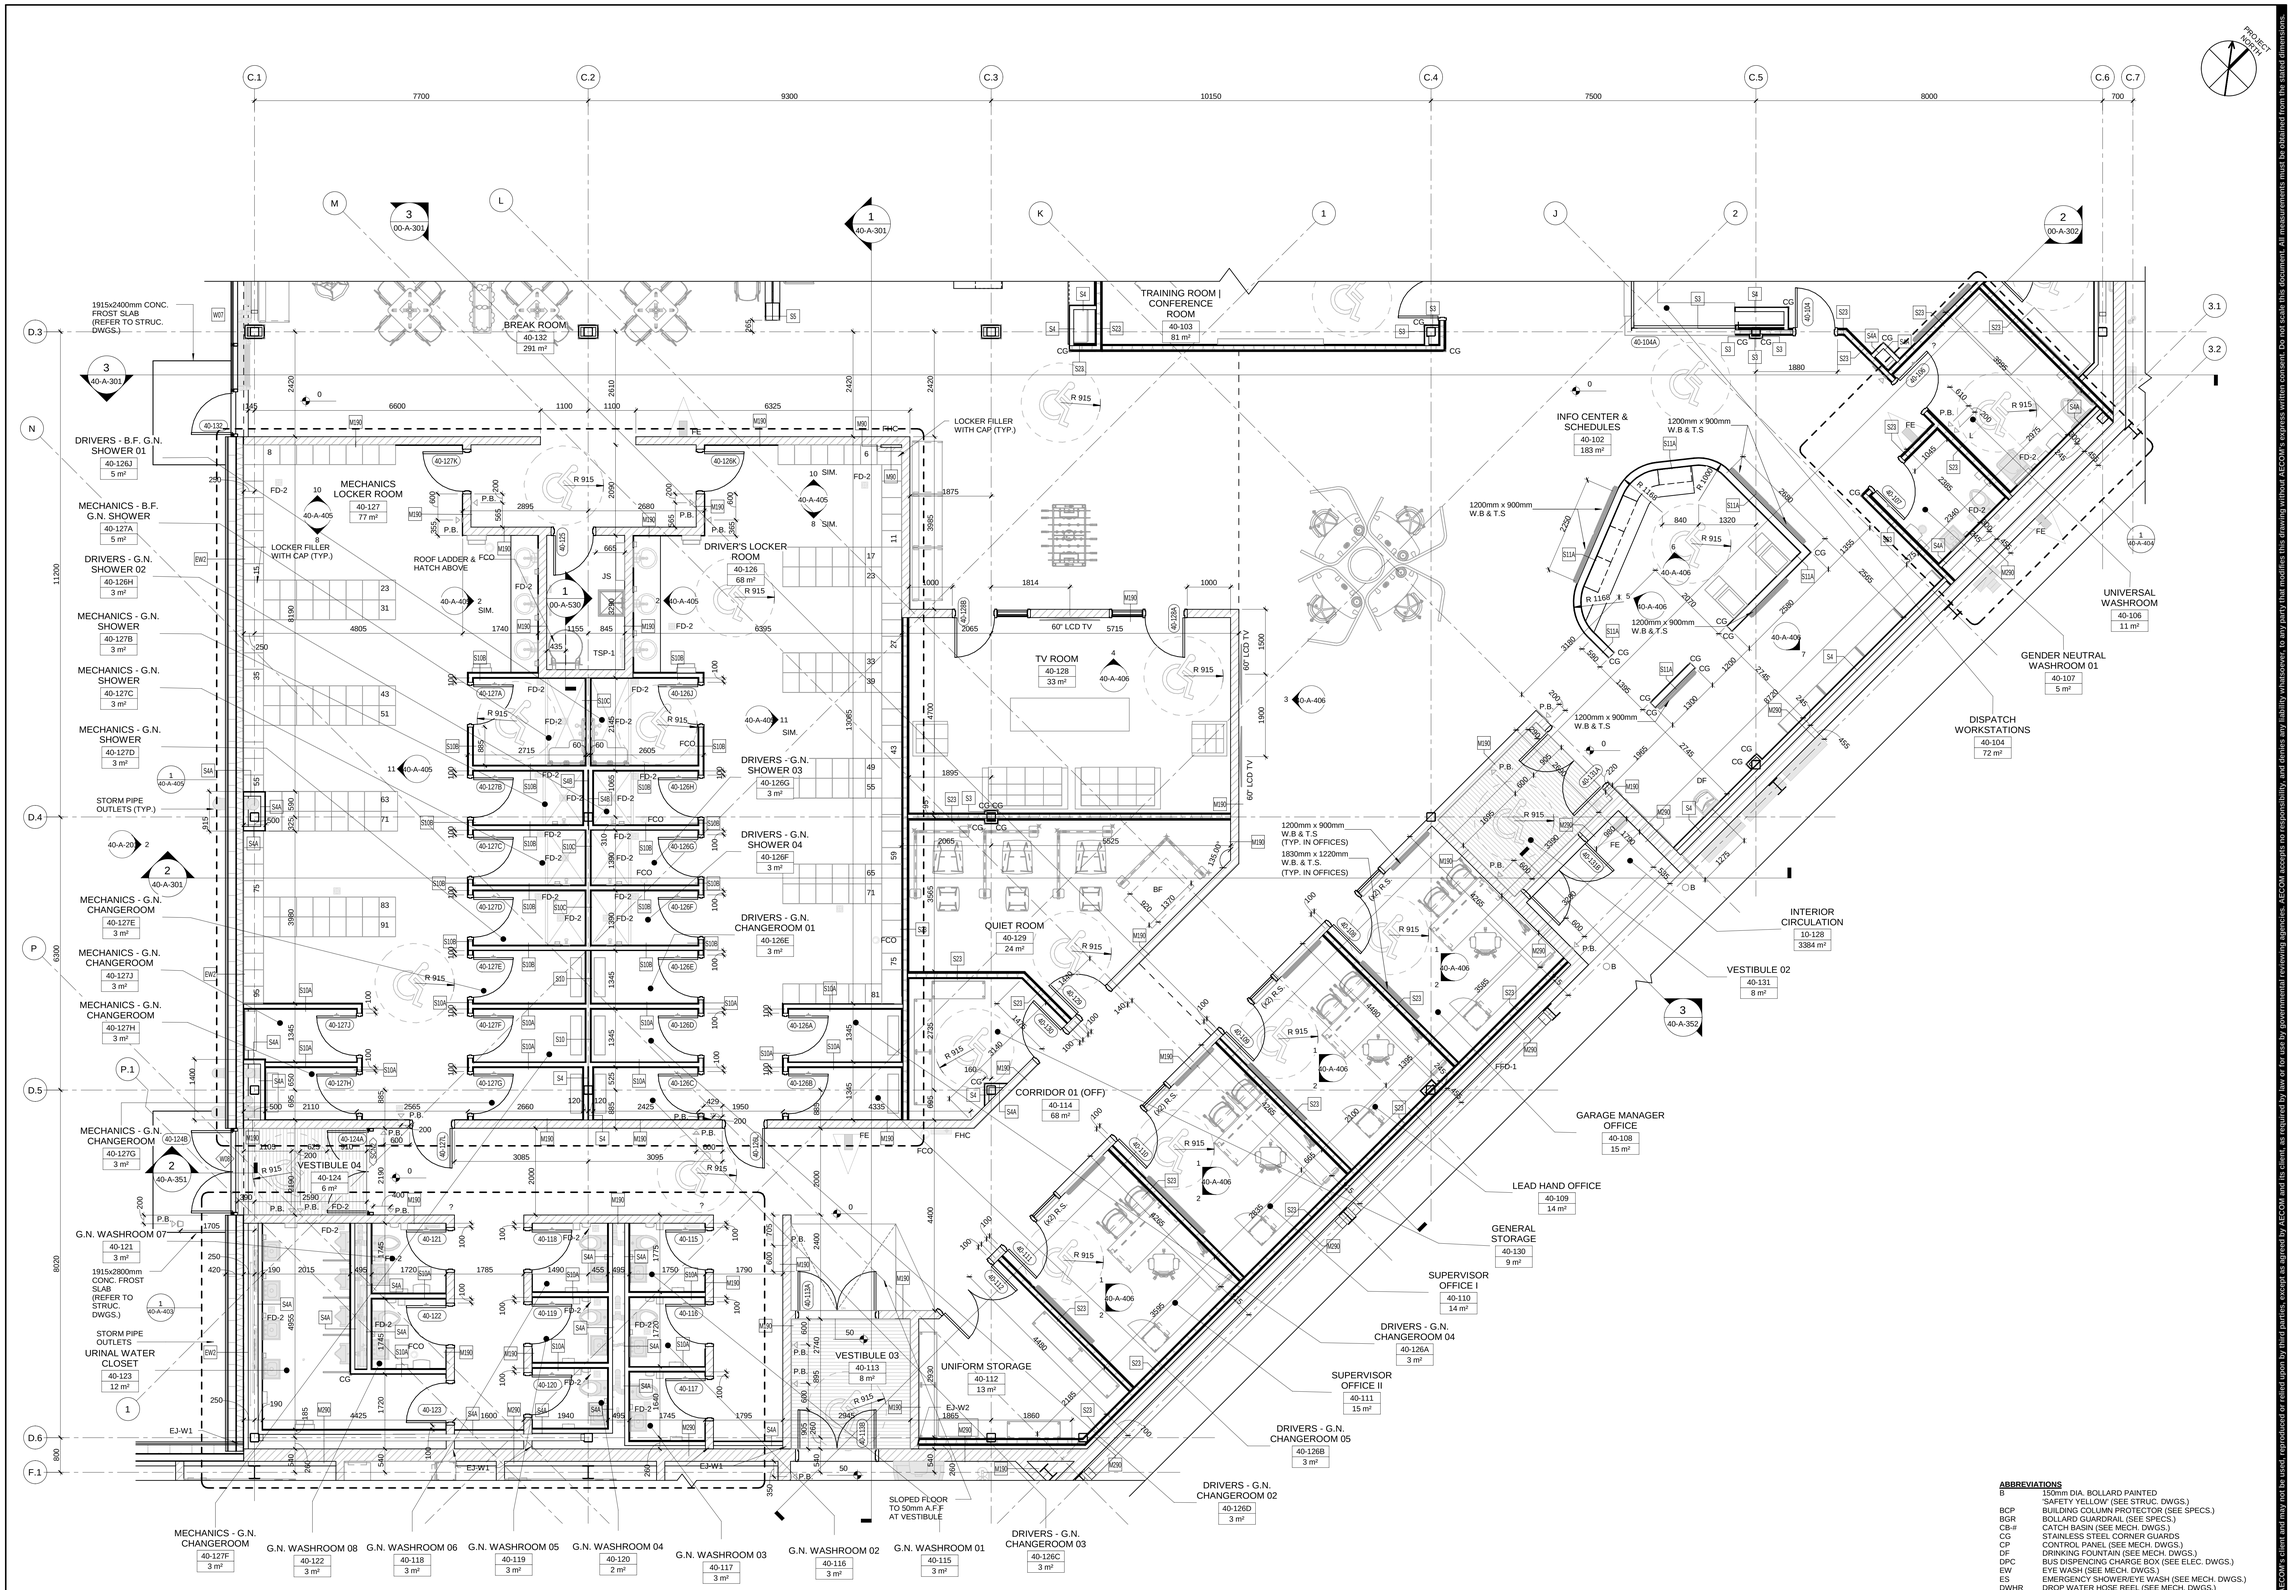

1 | ENLARGED GROUND FLOOR PLAN - OFFICE - SOUTH SIDE

40-A-402 | REF: 40-A-101 | SCALE: 1 : 50

ABBREVIATIONS

B	150mm DIA. BOLLARD PAINTED 'SAFETY YELLOW' (SEE STRUC. DWGS.)
BCP	BUILDING COLUMN PROTECTOR (SEE SPECS.)
BGR	BOLLARD GUARDRAIL (SEE SPECS.)
CB-#	CATCH BASIN (SEE MECH. DWGS.)
CG	STAINLESS STEEL CORNER GUARDS
CP	CONTROL PANEL (SEE MECH. DWGS.)
DF	DRINKING FOUNTAIN (SEE MECH. DWGS.)
DPC	BUS DISPENCING CHARGE BOX (SEE ELEC. DWGS.)
EW	EYE WASH (SEE MECH. DWGS.)
ES	EMERGENCY SHOWER/EYE WASH (SEE MECH. DWGS.)
DWHR	DROP WATER HOSE REEL (SEE MECH. DWGS.)
EJ-XX	EXPANSION JOINT (REFER TO SPECS. FOR TYPES)
EQ-HR-XX	HOSE REEL (SEE PROCESS DWGS. FOR TYPES)
FE	FIRE EXTINGUISHER (SEE MECH. DWGS.)
FCO	FLOOR CLEAN OUT (SEE MECH. DWGS.)
FD-#	FLOOR DRAIN (SEE MECH. DWGS.)
FHC	FIRE HOSE CABINET (SEE MECH. DWGS.)
HB	HOSE BIB (SEE MECH. DWGS.)
HCC	HOIST CONTROL CONSOLE
HBR-#	HOSE BIB REEL (SEE MECH. DWGS.)
L	DOOR LOCK BUTTON
MH	MAN HOLE (SEE MECH. DWGS.)
MB	MOBILE WORK BENCH
MFC	MANIFOLD CABINET (SEE MECH. DWGS.)
PB	DOOR OPERATOR PUSH BUTTON
UH	UNIT HEATER (SEE MECH. DWGS.)
RS	ROLLER SHADE
TD-#	TRENCH DRAIN (SEE MECH. DWGS.)
TS	TACK STRIP
TSP	TRAP SEAL PRIMER (SEE MECH. DWGS.)
WB	WHITE BOARD

This drawing has been prepared for the use of AECOM's client and may not be used, reproduced or relied upon by third parties, except as agreed by AECOM and its clients, as required by law or for use by governmental reviewing agencies. AECOM accepts no responsibility, and denies any liability whatsoever, to any party that modifies this drawing without AECOM's express written consent. Do not scale this document. All measurements must be obtained from the stated dimensions.

AECOM

PROJECT
WINNIPEG NORTH GARAGE REPLACEMENT
100 Oak Point Hwy, Winnipeg, MB R2R 1V1

CLIENT

Winnipeg
City of Winnipeg
510 Main St.
Winnipeg, MB R3B 1B9
1.877.311.4974

Winnipeg Transit
B-414 Osborne St.
Winnipeg, MB R3L 2A1

CONSULTANT

AECOM CANADA ULC
99 Commerce Dr,
Winnipeg, MB R3P 0Y7

REGISTRATION

ISSUE/REVISION

IR	DATE	DESCRIPTION
0	02/19/2025	ISSUED FOR TENDER

PROJECT NUMBER
60721079

SHEET TITLE
OFFICE - ENLARGED GROUND FLOOR PLAN - SOUTH SIDE

SHEET NUMBER
40-A-402

©2018 AECOM Corporation

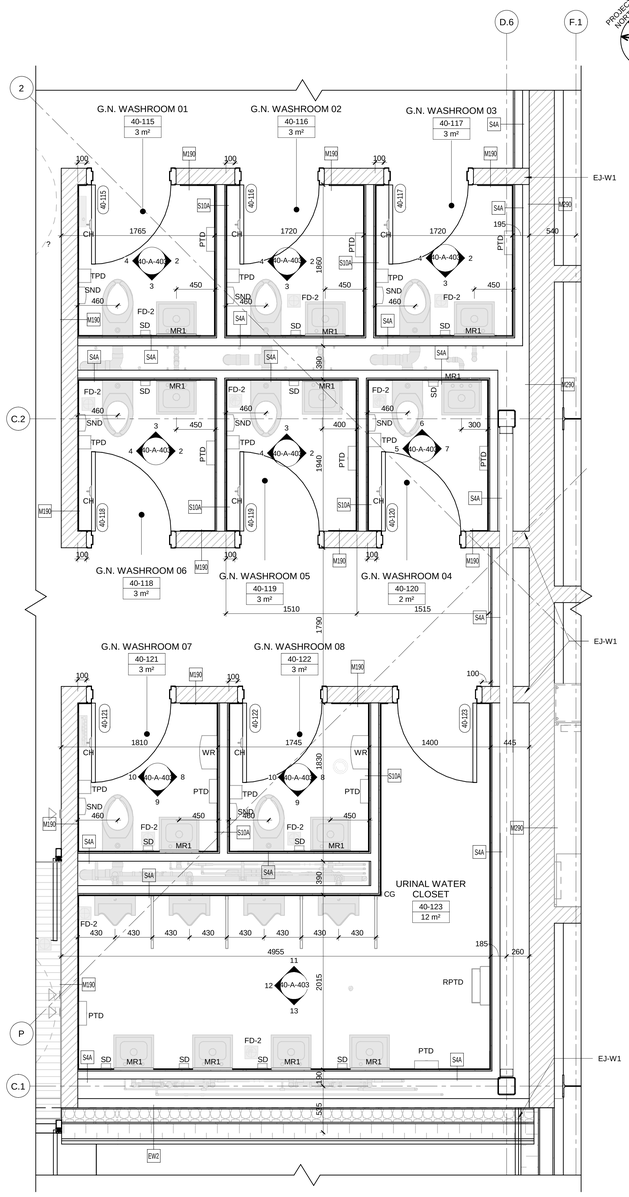

1 | ENLARGED GROUND FLOOR PLAN-OFFICE G.N. WASHROOMS

40-A-403 | REF: 40-A-402 | SCALE: 1 : 25

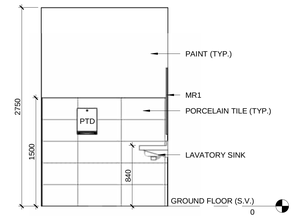

2 | INT. ELEV.-RM 40-115 - EAST

40-A-403 | REF: 40-A-403 | SCALE: 1 : 30

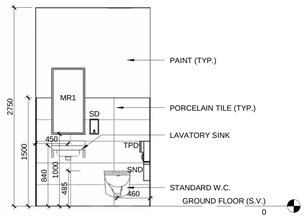

3 | INT. ELEV.-RM 40-115 - SOUTH

40-A-403 | REF: 40-A-403 | SCALE: 1 : 30

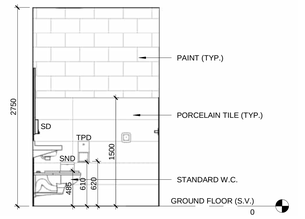

4 | INT. ELEV.-RM 40-115 - WEST

40-A-403 | REF: 40-A-403 | SCALE: 1 : 30

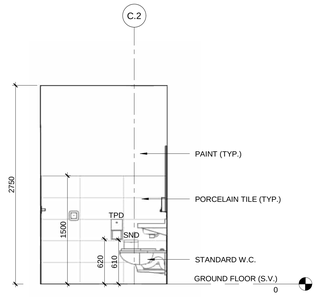

5 | INT. ELEV.-RM 40-120 - WEST

40-A-403 | REF: 40-A-403 | SCALE: 1 : 30

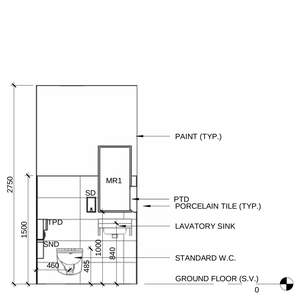

6 | INT. ELEV.-RM 40-120 - NORTH

40-A-403 | REF: 40-A-403 | SCALE: 1 : 30

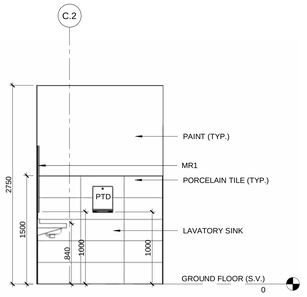

7 | INT. ELEV.-RM 40-120 - EAST

40-A-403 | REF: 40-A-403 | SCALE: 1 : 30

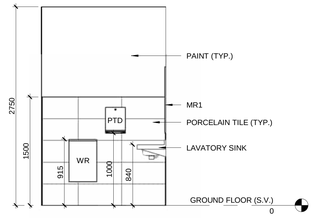

8 | INT. ELEV.-RM 40-121 - EAST

40-A-403 | REF: 40-A-403 | SCALE: 1 : 30

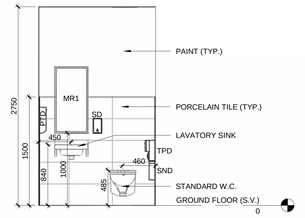

9 | INT. ELEV.-RM 40-121 - SOUTH

40-A-403 | REF: 40-A-403 | SCALE: 1 : 30

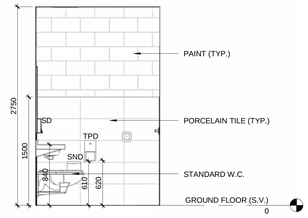

10 | INT. ELEV.-RM 40-121 - WEST

40-A-403 | REF: 40-A-403 | SCALE: 1 : 30

WASHROOM ACCESSORIES - OFFICE		
TYPE	TYPE MARK	COUNT
ADULT CHANGE TABLE	ADCT	1
BENCH 915mm LENGTH	BN-1	10
COAT HOOK (COLLAPSIBLE)	CH	28
GRAB BAR 760mm LENGTH HORIZONTAL	GB1	1
GRAB BAR 760mm LENGTH VERTICAL	GB2	2
GRAB BAR 'L'-SHAPE 760mm x 760mm LENGTH	GB3	3
JANITOR SHELF	JS	1
MIRROR (FLAT) 460 x 915mm	MR1	19
MIRROR (TILT) 460 x 915mm C/W SHELF	MR2	1
PAPER TOWEL DISPENSER	PTD	12
COMBO WASTE & PAPER TOWEL DISPENSER	RPTD	5
SOAP DISPENSER	SD	28
SHOWER SEAT (FOLDING)	SHS	2
SANITARY NAPKIN DISPOSAL	SND	10
TOILET PAPER DISPENSER	TPD	10
URINAL SCREEN (WALL MOUNTED)	URP-1	4
WASTE RECEPTACLE	WR	4

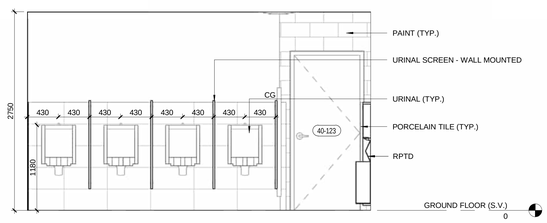

11 | INT. ELEV.-RM 40-123 - NORTH

40-A-403 | REF: 40-A-403 | SCALE: 1 : 30

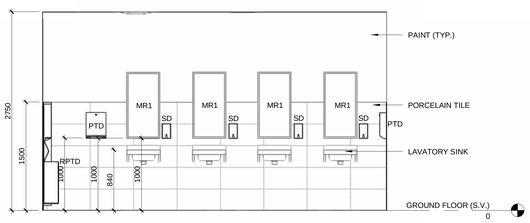

13 | INT. ELEV.-RM 40-123 - SOUTH

40-A-403 | REF: 40-A-403 | SCALE: 1 : 30

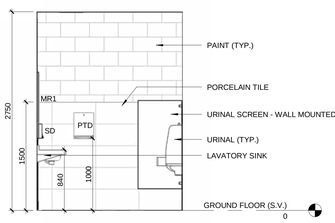

12 | INT. ELEV.-RM 40-123 - WEST

40-A-403 | REF: 40-A-403 | SCALE: 1 : 30

NOTE:
REFER TO DETAIL FOR TYPICAL MOUNTING HEIGHTS FOR WASHROM FIXTURES/ACCESSORIES
1 / 40-A-413

ABBREVIATIONS

B	150mm DIA. BOLLARD PAINTED 'SAFETY YELLOW' (SEE STRUC. DWGS.)
BCP	BUILDING COLUMN PROTECTOR (SEE SPECS.)
BGR	BOLLARD GUARDRAIL (SEE SPECS.)
CB-#	CATCH BASIN (SEE MECH. DWGS.)
CG	STAINLESS STEEL CORNER GUARDS
CP	CONTROL PANEL (SEE MECH. DWGS.)
DF	DRINKING FOUNTAIN (SEE MECH. DWGS.)
DPC	BUS DISPENCING CHARGE BOX (SEE ELEC. DWGS.)
EW	EYE WASH (SEE MECH. DWGS.)
ES	EMERGENCY SHOWER/EYE WASH (SEE MECH. DWGS.)
DWHR	DROP WATER HOSE REEL (SEE MECH. DWGS.)
EJ-XX	EXPANSION JOINT (REFER TO SPECS. FOR TYPES)
EQ-HR-XX	HOSE REEL (SEE PROCESS DWGS. FOR TYPES)
FE	FIRE EXTINGUISHER (SEE MECH. DWGS.)
FCO	FLOOR CLEAN OUT (SEE MECH. DWGS.)
FD-#	FLOOR DRAIN (SEE MECH. DWGS.)
FHC	FIRE HOSE CABINET (SEE MECH. DWGS.)
HB	HOSE BIB (SEE MECH. DWGS.)
HCC	HOIST CONTROL CONSOLE
HBR-#	HOSE BIB REEL (SEE MECH. DWGS.)
L	DOOR LOCK BUTTON
MH	MAN HOLE (SEE MECH. DWGS.)
MB	MOBILE WORK BENCH
MFC	MANIFOLD CABINET (SEE MECH. DWGS.)
PB	DOOR OPERATOR PUSH BUTTON
UH	UNIT HEATER (SEE MECH. DWGS.)
RS	ROLLER SHADE
TD-#	TRENCH DRAIN (SEE MECH. DWGS.)
TS	TACK STRIP
TSP	TRAP SEAL PRIMER (SEE MECH. DWGS.)
WB	WHITE BOARD

This drawing has been prepared for the use of AECOM's client and may not be used, reproduced or relied upon by third parties, except as agreed by AECOM and its client, as required by law or for use by governmental reviewing agencies. AECOM accepts no responsibility, and denies any liability whatsoever, to any party that modifies this drawing without AECOM's express written consent. Do not scale this document. All measurements must be obtained from the stated dimensions.

AECOM

PROJECT
WINNIPEG NORTH GARAGE REPLACEMENT
100 Oak Point Hwy, Winnipeg, MB R2R 1V1

CLIENT

City of Winnipeg
510 Main St.
Winnipeg, MB R3B 1B9
1.877.311.4974

Winnipeg Transit
B-414 Osborne St.
Winnipeg, MB R3L 2A1

CONSULTANT

AECOM CANADA ULC
99 Commerce Dr,
Winnipeg, MB R3P 0Y7

REGISTRATION

ISSUE/REVISION

0	02/19/2025	ISSUED FOR TENDER
UR	DATE	DESCRIPTION

PROJECT NUMBER
60721079

SHEET TITLE
OFFICE - ENLARGED GROUND FLOOR PLAN - WASHROOMS

SHEET NUMBER
40-A-403

©2018 AECOM Corporation

Project Management Initials:
Designer: Designer Checked: Checker Approved: Approver A0 33.1"x46.8"
Last Plotted: 2025-02-17 05:11 PM
Filename: Autodesk Docs://BP-XAER (CAN) 60721079 Winnipeg North Transit Garage Replacement/60721079-Winnipeg North Transit Garage-A_DO.rvt
Printed on 30% Post-Consumer Recycled Content Paper

Designer: Designer Checked: Checker Approved: Approver A0 33.1"x46.8"
Project Management Initials:

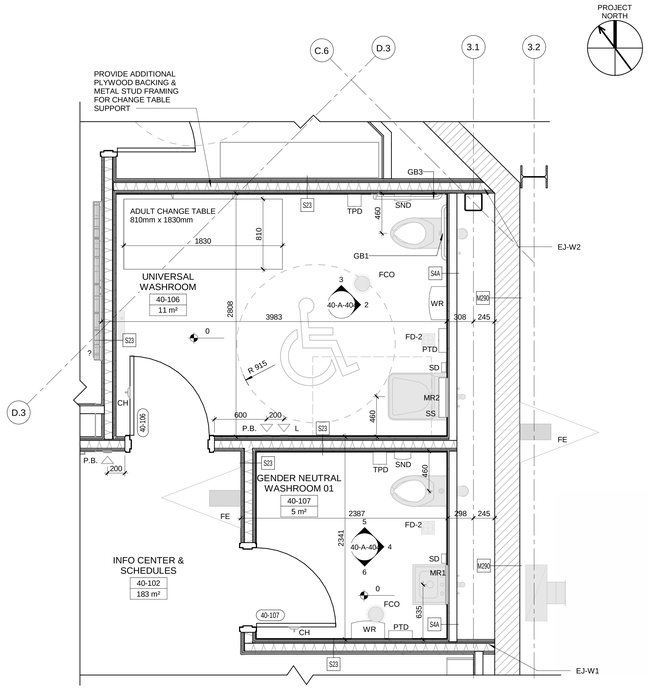

1 ENLARGED GROUND FLOOR PLAN - OFFICE WASHROOMS

40-A-404 | REF: 40-A-101 | SCALE: 1 : 25

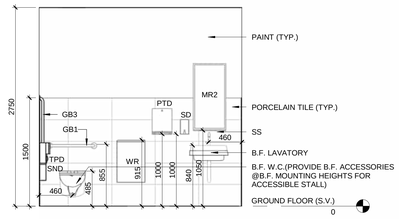

2 INT. ELEV.- RM 40-106 - NORTH

40-A-404 | REF: 40-A-404 | SCALE: 1 : 30

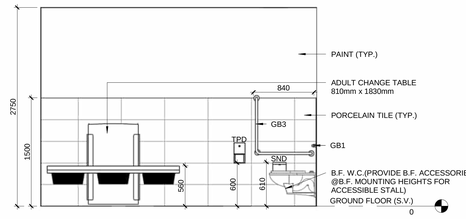

3 INT. ELEV.-RM 40-106 - EAST

40-A-404 | REF: 40-A-404 | SCALE: 1 : 30

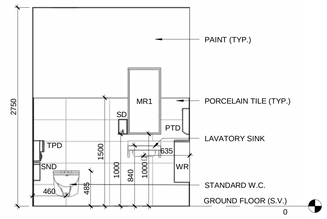

4 INT. ELEV.-RM 40-107 - EAST

40-A-404 | REF: 40-A-404 | SCALE: 1 : 30

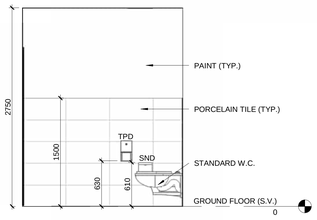

5 INT. ELEV.-RM 40-107 - NORTH

40-A-404 | REF: 40-A-404 | SCALE: 1 : 30

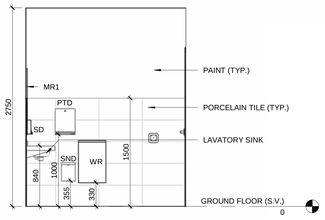

6 INT. ELEV.-RM 40-107 - SOUTH

40-A-404 | REF: 40-A-404 | SCALE: 1 : 30

WASHROOM ACCESSORIES - OFFICE		
TYPE	TYPE MARK	COUNT
ADULT CHANGE TABLE	ADCT	1
BENCH 915mm LENGTH	BN-1	10
COAT HOOK (COLLAPSIBLE)	CH	28
GRAB BAR 760mm LENGTH HORIZONTAL	GB1	1
GRAB BAR 760mm LENGTH VERTICAL	GB2	2
GRAB BAR 'L'-SHAPE 760mm x 760mm LENGTH	GB3	3
JANITOR SHELF	JS	1
MIRROR (FLAT) 460 x 915mm	MR1	19
MIRROR (TILT) 460 x 915mm C/W SHELF	MR2	1
PAPER TOWEL DISPENSER	PTD	12
COMBO WASTE & PAPER TOWEL DISPENSER	RPTD	5
SOAP DISPENSER	SD	28
SHOWER SEAT (FOLDING)	SHS	2
SANITARY NAPKIN DISPOSAL	SND	10
TOILET PAPER DISPENSER	TPD	10
URINAL SCREEN (WALL MOUNTED)	URP-1	4
WASTE RECEPTACLE	WR	4

NOTE:
REFER TO DETAIL FOR TYPICAL MOUNTING HEIGHTS FOR WASHROM FIXTURES/ACCESSORIES
1 / 40-A-413

ABBREVIATIONS

B	150mm DIA. BOLLARD PAINTED 'SAFETY YELLOW' (SEE STRUC. DWGS.)
BCP	BUILDING COLUMN PROTECTOR (SEE SPECS.)
BGR	BOLLARD GUARDRAIL (SEE SPECS.)
CB-#	CATCH BASIN (SEE MECH. DWGS.)
CG	STAINLESS STEEL CORNER GUARDS
CP	CONTROL PANEL (SEE MECH. DWGS.)
DF	DRINKING FOUNTAIN (SEE MECH. DWGS.)
DPC	BUS DISPENCING CHARGE BOX (SEE ELEC. DWGS.)
EW	EYE WASH (SEE MECH. DWGS.)
ES	EMERGENCY SHOWER/EYE WASH (SEE MECH. DWGS.)
DWHR	DROP WATER HOSE REEL (SEE MECH. DWGS.)
EJ-XX	EXPANSION JOINT (REFER TO SPECS. FOR TYPES)
EQ-HR-XX	HOSE REEL (SEE PROCESS DWGS. FOR TYPES)
FE	FIRE EXTINGUISHER (SEE MECH. DWGS.)
FCO	FLOOR CLEAN OUT (SEE MECH. DWGS.)
FD-#	FLOOR DRAIN (SEE MECH. DWGS.)
FHC	FIRE HOSE CABINET (SEE MECH. DWGS.)
HB	HOSE BIB (SEE MECH. DWGS.)
HCC	HOIST CONTROL CONSOLE
HBR-#	HOSE BIB REEL (SEE MECH. DWGS.)
L	DOOR LOCK BUTTON
MH	MAN HOLE (SEE MECH. DWGS.)
MB	MOBILE WORK BENCH
MFC	MANIFOLD CABINET (SEE MECH. DWGS.)
PB	DOOR OPERATOR PUSH BUTTON
UH	UNIT HEATER (SEE MECH. DWGS.)
RS	ROLLER SHADE
TD-#	TRENCH DRAIN (SEE MECH. DWGS.)
TS	TACK STRIP
TSP	TRAP SEAL PRIMER (SEE MECH. DWGS.)
WB	WHITE BOARD

This drawing has been prepared for the use of AECOM's client and may not be used, reproduced or relied upon by third parties, except as agreed by AECOM and its client, as required by law or for use by governmental reviewing agencies. AECOM accepts no responsibility, and denies any liability whatsoever, to any party that modifies this drawing without AECOM's express written consent. Do not scale this document. All measurements must be obtained from the stated dimensions.

AECOM

PROJECT
WINNIPEG NORTH GARAGE REPLACEMENT
100 Oak Point Hwy, Winnipeg, MB R2R 1V1

CLIENT
Winnipeg
City of Winnipeg
510 Main St.
Winnipeg, MB R3B 1B9
1.877.311.4974

Winnipeg Transit
B-414 Osborne St.
Winnipeg, MB R3L 2A1

CONSULTANT
AECOM CANADA ULC
99 Commerce Dr,
Winnipeg, MB R3P 0Y7

REGISTRATION

ISSUE/REVISION

I/R	DATE	DESCRIPTION
0	02/19/2025	ISSUED FOR TENDER

PROJECT NUMBER
60721079

SHEET TITLE
OFFICE - ENLARGED GROUND FLOOR PLAN - WASHROOMS

SHEET NUMBER
40-A-404

©2018 AECOM Corporation

Last Plotted: 2025-03-17 7:06:39 PM
Filename: Autodesk Docs://BP-AMER (CAN) 60721079 Winnipeg North Transit Garage (Replacement)/60721079 Winnipeg Transit North Garage_A_2DO.rvt
Printed on 30% Post-Consumer Recycled Content Paper

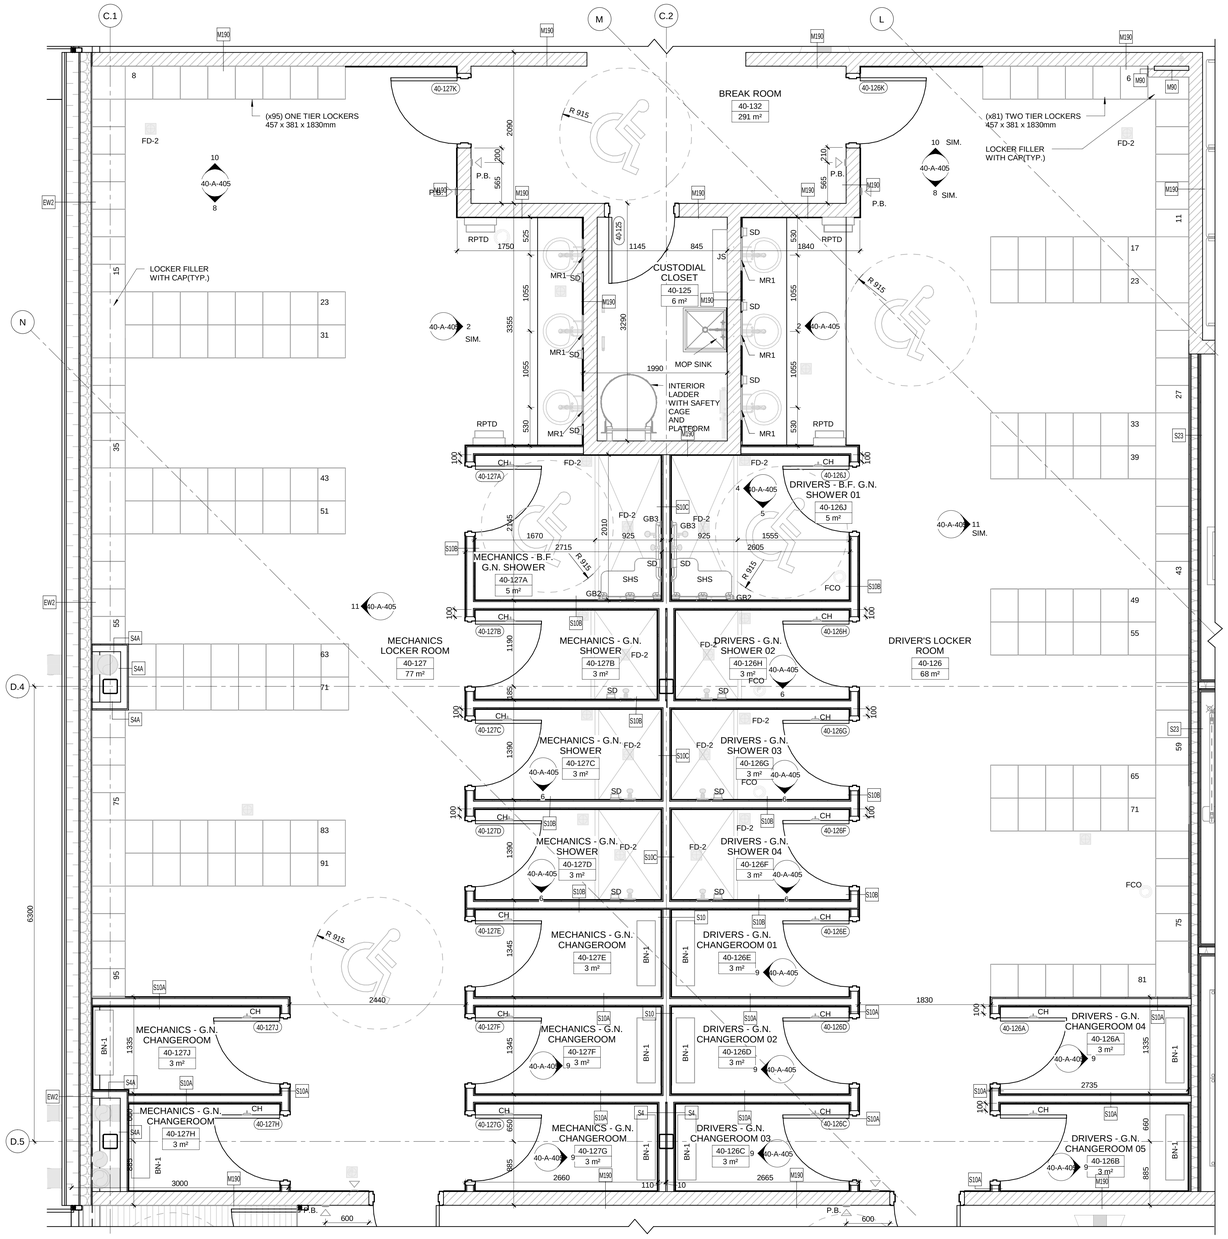

1 | ENLARGED GROUND FLOOR PLAN - OFFICE - CHANGEROOMS AND SHOWERS

40-A-405 | REF: 40-A-402 | SCALE: 1 : 30

WASHROOM ACCESSORIES - OFFICE		
TYPE	TYPE MARK	COUNT
ADULT CHANGE TABLE	ADCT	1
BENCH 915mm LENGTH	BN-1	10
COAT HOOK (COLLAPSIBLE)	CH	28
GRAB BAR 760mm LENGTH HORIZONTAL	GB1	1
GRAB BAR 760mm LENGTH VERTICAL	GB2	2
GRAB BAR 'L' SHAPE 760mm x 760mm LENGTH	GB3	3
JANITOR SHELF	JS	1
MIRROR (FLAT) 460 x 915mm	MR1	19
MIRROR (TILT) 460 x 915mm C/W SHELF	MR2	1
PAPER TOWEL DISPENSER	PTD	12
COMBO WASTE & PAPER TOWEL DISPENSER	RPTD	5
SOAP DISPENSER	SD	28
SHOWER SEAT (FOLDING)	SHS	2
SANITARY NAPKIN DISPOSAL	SND	10
TOILET PAPER DISPENSER	TPD	10
URINAL SCREEN (WALL MOUNTED)	URP-1	4
WASTE RECEPTACLE	WR	4

ABBREVIATIONS

B	150mm DIA. BOLLARD PAINTED 'SAFETY YELLOW' (SEE STRUC. DWGS.)
BCP	BUILDING COLUMN PROTECTOR (SEE SPECS.)
BGR	BOLLARD GUARDRAIL (SEE SPECS.)
CB-#	CATCH BASIN (SEE MECH. DWGS.)
CG	STAINLESS STEEL CORNER GUARDS
CP	CONTROL PANEL (SEE MECH. DWGS.)
DF	DRINKING FOUNTAIN (SEE MECH. DWGS.)
DPC	BUS DISPENCING CHARGE BOX (SEE ELEC. DWGS.)
EJ-XX	EXPANSION JOINT (REFER TO SPECS. FOR TYPES)
EQ-HR-XX	HOSE REEL (SEE PROCESS DWGS. FOR TYPES)
FE	FIRE EXTINGUISHER (SEE MECH. DWGS.)
FCO	FLOOR CLEAN OUT (SEE MECH. DWGS.)
FD-#	FLOOR DRAIN (SEE MECH. DWGS.)
FHC	FIRE HOSE CABINET (SEE MECH. DWGS.)
HB	HOSE BIB (SEE MECH. DWGS.)
HCC	HOIST CONTROL CONSOLE
HBR-#	HOSE BIB REEL (SEE MECH. DWGS.)
L	DOOR LOCK BUTTON
MH	MAN HOLE (SEE MECH. DWGS.)
MB	MOBILE WORK BENCH
MFC	MANIFOLD CABINET (SEE MECH. DWGS.)
PB	DOOR OPERATOR PUSH BUTTON
UH	UNIT HEATER (SEE MECH. DWGS.)
RS	ROLLER SHADE
TD-#	TRENCH DRAIN (SEE MECH. DWGS.)
TS	TACK STRIP
TSP	TRAP SEAL PRIMER (SEE MECH. DWGS.)
WB	WHITE BOARD

NOTE:
REFER TO DETAIL FOR TYPICAL MOUNTING HEIGHTS FOR WASHROM FIXTURES/ACCESSORIES
1 / 40-A-413

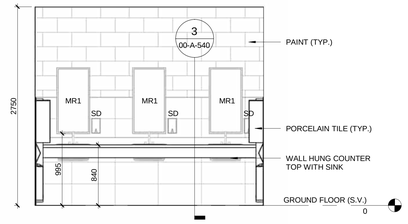

2 | INT. ELEV.-RM 40-127 - WEST

40-A-405 | REF: 40-A-402 | SCALE: 1 : 30

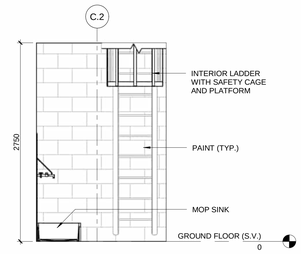

3 | INT. ELEV.-RM 40-125 - SOUTH

40-A-405 | SCALE: 1 : 30

4 | INT. ELEV.-RM 40-127A - EAST

40-A-405 | REF: 40-A-402 | SCALE: 1 : 30

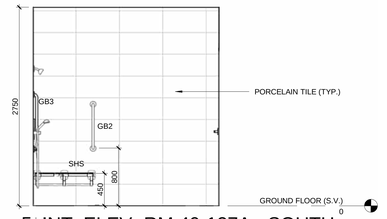

5 | INT. ELEV.-RM 40-127A - SOUTH

40-A-405 | REF: 40-A-405 | SCALE: 1 : 30

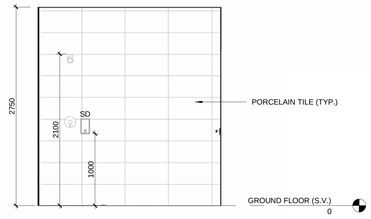

6 | INT. ELEV.-RM 40-127B - SOUTH

40-A-405 | REF: 40-A-405 | SCALE: 1 : 30

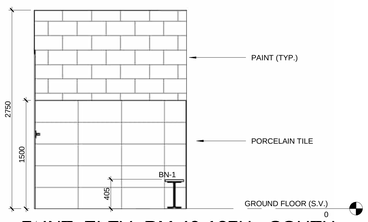

7 | INT. ELEV.-RM 40-127H - SOUTH

40-A-405 | SCALE: 1 : 30

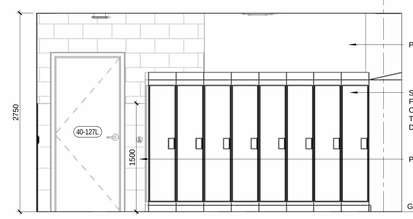

8 | INT. ELEV.-RM 40-127 - SOUTH

40-A-405 | REF: 40-A-401 | SCALE: 1 : 30

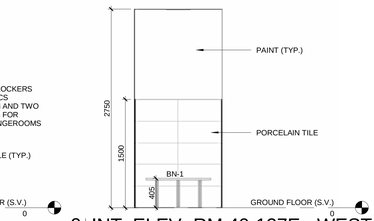

9 | INT. ELEV.-RM 40-127E - WEST

40-A-405 | REF: 40-A-405 | SCALE: 1 : 30

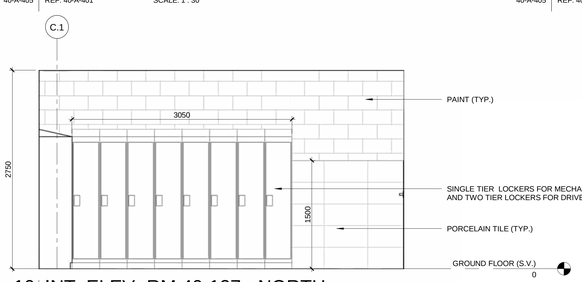

10 | INT. ELEV.-RM 40-127 - NORTH

40-A-405 | REF: 40-A-401 | SCALE: 1 : 30

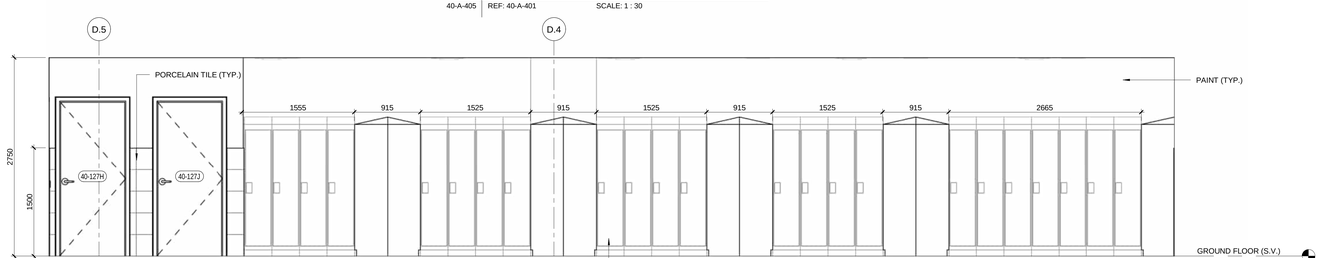

11 | INT. ELEV.-RM 40-127 - EAST

40-A-405 | REF: 40-A-401 | SCALE: 1 : 30

AECOM

PROJECT
WINNIPEG NORTH GARAGE REPLACEMENT
100 Oak Point Hwy, Winnipeg, MB R2R 1V1

CLIENT

City of Winnipeg
510 Main St.
Winnipeg, MB R3B 1B9
1.877.311.4974

Winnipeg Transit
B-414 Osborne St.
Winnipeg, MB R3L 2A1

CONSULTANT

AECOM CANADA ULC
99 Commerce Dr,
Winnipeg, MB R3P 0Y7

REGISTRATION

ISSUE/REVISION

UR	DATE	DESCRIPTION
0	02/19/2025	ISSUED FOR TENDER

PROJECT NUMBER
60721079

SHEET TITLE
OFFICE - ENLARGED GROUND FLOOR PLAN - CHANGEROOMS & SHOWERS

SHEET NUMBER
40-A-405

This drawing has been prepared for the use of AECOM's client and may not be used, reproduced or relied upon by third parties, except as agreed by AECOM and its clients as required by law or for use by governmental reviewing agencies. AECOM accepts no responsibility, and denies any liability whatsoever, to any party that modifies this drawing without AECOM's express written consent. Do not scale this document. All measurements must be obtained from the stated dimensions.

©2018 AECOM Corporation

Project Management Initials:
Designer: Designer Checked: Checker Approved: Approver A0 33.1"x46.8"
Last Plotted: 2025-02-17 7:06:37 PM
Filename: Autodesk Docs://BP-AMER (CAN) 60721079 Winnipeg North Transit Garage Replacement/60721079 Winnipeg North Transit Garage_A_DO.rvt
Printed on 30% Post-Consumer Recycled Content Paper

Designer: Designer Checked: Checker Approved: Approver A0 33.1"x46.8"
Project Management Initials:

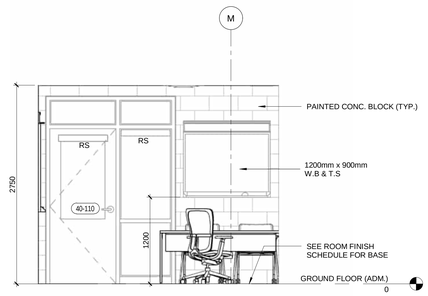

1 | INT. ELEV.-RM 40-110 - NORTH

40-A-406 | REF: 40-A-101 | SCALE: 1 : 30

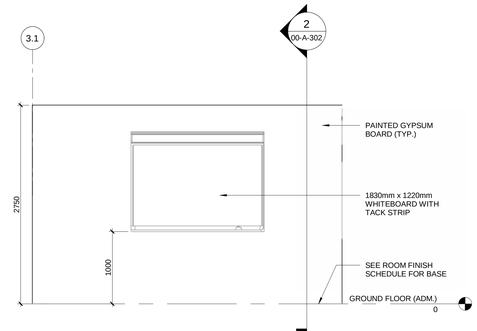

2 | INT. ELEV.-RM 40-110 - WEST

40-A-406 | REF: 40-A-101 | SCALE: 1 : 30

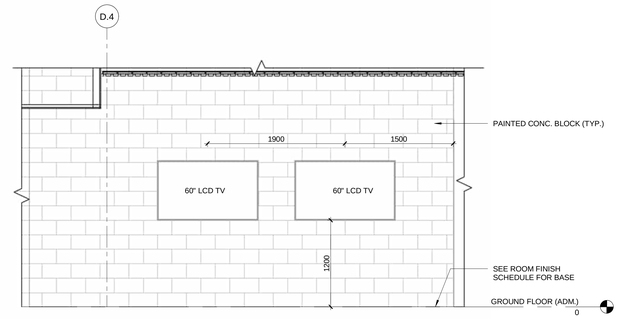

3 | INT. ELEV.-RM 40-102 - WEST

40-A-406 | REF: 40-A-101 | SCALE: 1 : 30

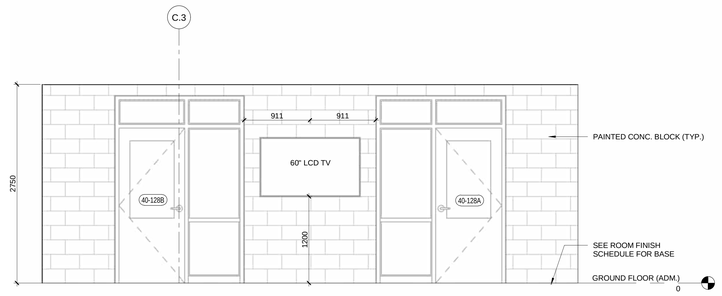

4 | INT. ELEV.-RM 40-128 - NORTH

40-A-406 | REF: 40-A-101 | SCALE: 1 : 30

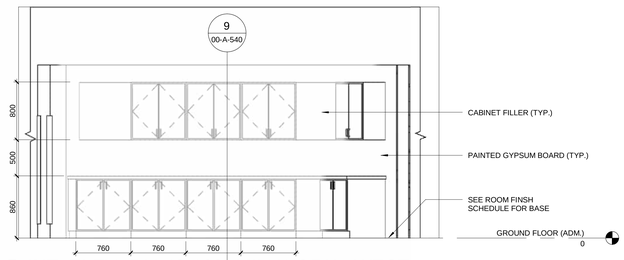

5 | INT. ELEV.-RM 40-102-MILLWORK - WEST

40-A-406 | REF: 40-A-101 | SCALE: 1 : 30

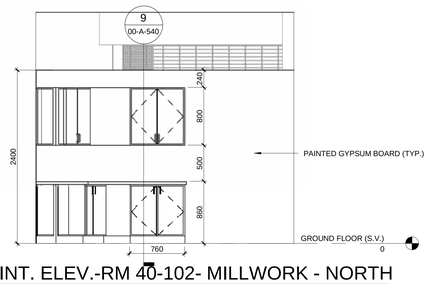

6 | INT. ELEV.-RM 40-102- MILLWORK - NORTH

40-A-406 | REF: 40-A-101 | SCALE: 1 : 30

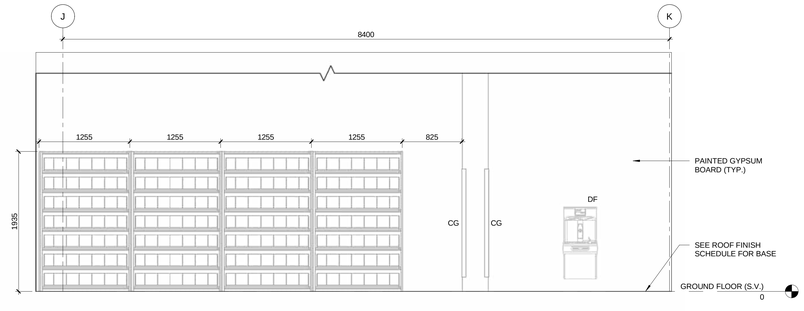

7 | INT. ELEV.-RM 40-102 - EAST

40-A-406 | REF: 40-A-101 | SCALE: 1 : 30

Last Plotted: 2025-03-17 7:06:48 PM
Filename: Autodesk Docs://BP-AAEB (CAN) 60721079 Winnipeg North Transit Garage Replacement/60721079 Winnipeg Transit North Garage_A_2DO.rvt
Printed on 30% Post-Consumer Recycled Content Paper

AECOM

PROJECT

WINNIPEG NORTH GARAGE REPLACEMENT
100 Oak Point Hwy, Winnipeg, MB R2R 1V1

CLIENT

City of Winnipeg
510 Main St.
Winnipeg, MB R3B 1B9
1.877.311.4974

Winnipeg Transit
B-414 Osborne St.
Winnipeg, MB R3L 2A1

CONSULTANT

AECOM CANADA ULC
99 Commerce Dr,
Winnipeg, MB R3P 0Y7

REGISTRATION

This drawing has been prepared for the use of AECOM's client and may not be used, reproduced or relied upon by third parties, except as agreed by AECOM and its client, as required by law or for use by governmental reviewing agencies. AECOM accepts no responsibility, and denies any liability whatsoever, to any party that modifies this drawing without AECOM's express written consent. Do not scale this document. All measurements must be obtained from the stated dimensions.

ISSUE/REVISION

I/R	DATE	DESCRIPTION
0	02/19/2025	ISSUED FOR TENDER

PROJECT NUMBER

60721079

SHEET TITLE

OFFICE - INTERIOR ELEVATIONS - OFFICES

SHEET NUMBER

40-A-406

©2018 AECOM Corporation

Project Management Initials:
Designer: Designer Checked: Checker Approved: Approver A0 33.1"x46.8"
Last Printed: 2025-02-17 7:06:04 PM
Filename: Autodesk Docs://BP-AMER (CAN) 60721079 Winnipeg North Transit Garage Replacement/60721079 Winnipeg Transit North Garage_A_ZZO.rvt

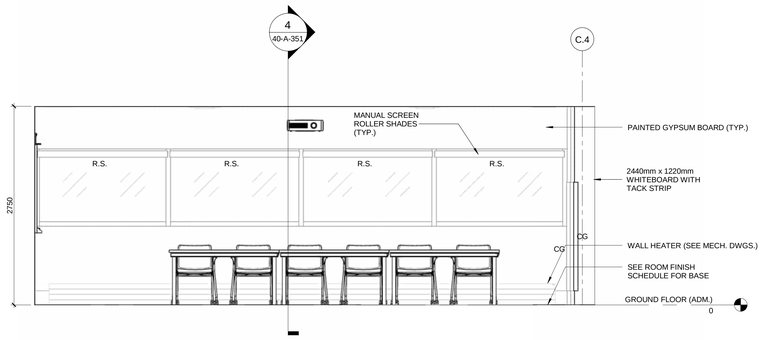

1 | INT. ELEV.-RM 40-103 - NORTH

40-A-407 | REF: 40-A-101 | SCALE: 1 : 30

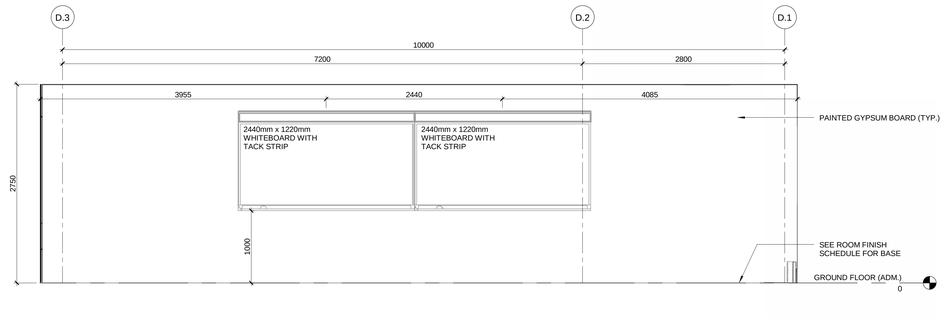

2 | INT. ELEV.-RM 40-103 - WEST

40-A-407 | REF: 40-A-101 | SCALE: 1 : 30

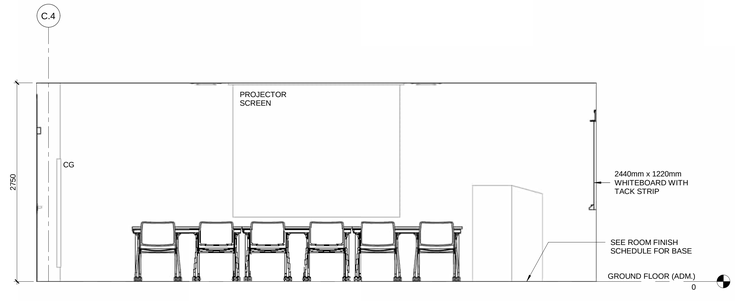

3 | INT. ELEV.-RM 40-103 - SOUTH

40-A-407 | REF: 40-A-101 | SCALE: 1 : 30

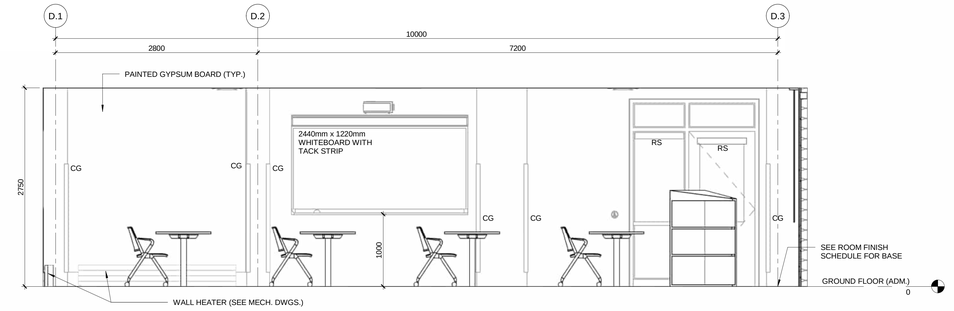

4 | INT. ELEV.-RM 40-103 - EAST

40-A-407 | REF: 40-A-101 | SCALE: 1 : 30

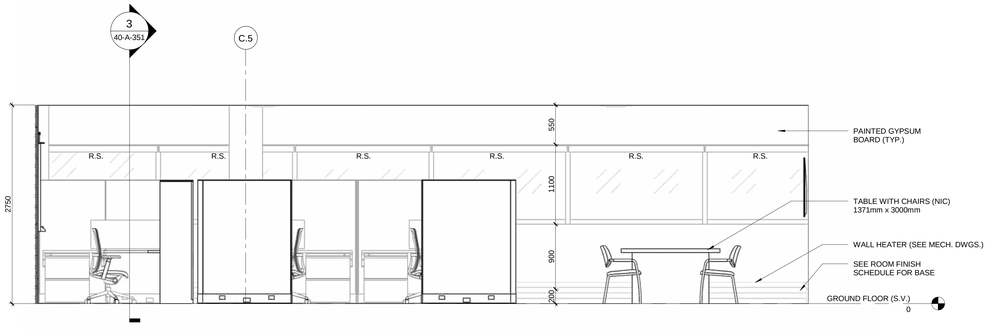

5 | INT. ELEV.-RM 40-104 - NORTH

40-A-407 | REF: 40-A-101 | SCALE: 1 : 30

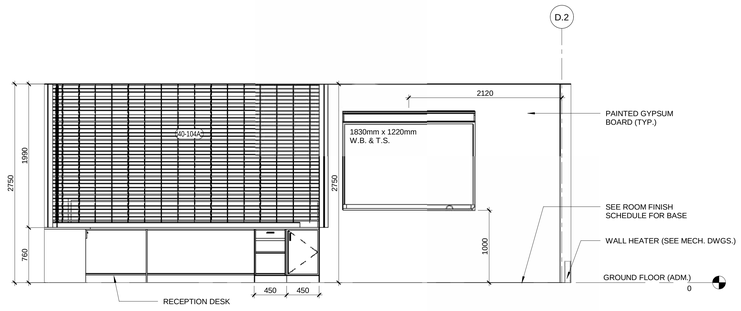

6 | INT. ELEV.-RM 40-104 - WEST

40-A-407 | REF: 40-A-101 | SCALE: 1 : 30

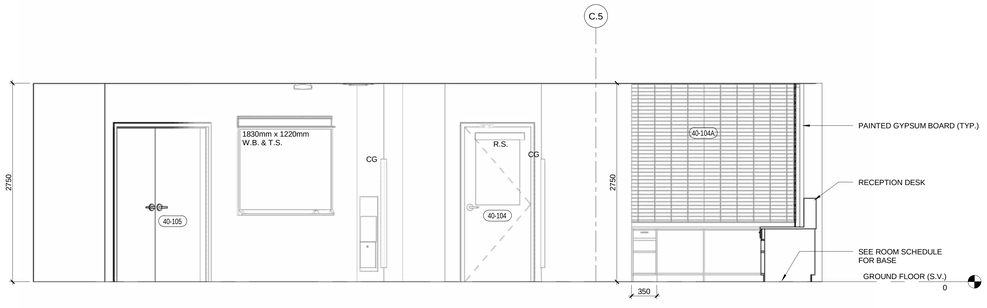

7 | INT. ELEV.-RM 40-104 - SOUTH

40-A-407 | REF: 40-A-101 | SCALE: 1 : 30

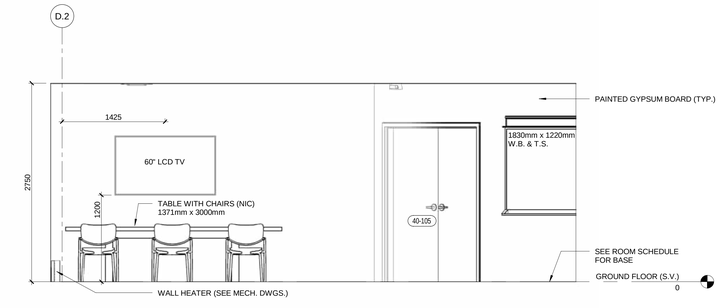

8 | INT. ELEV.-RM 40-104 - EAST

40-A-407 | REF: 40-A-101 | SCALE: 1 : 30

Printed on 30% Post-Consumer Recycled Content Paper

This drawing has been prepared for the use of AECOM's client and may not be used, reproduced or relied upon by third parties, except as agreed by AECOM and its client, as required by law or for use by governmental reviewing agencies. AECOM accepts no responsibility, and denies any liability whatsoever, to any party that modifies this drawing without AECOM's express written consent. Do not scale this document. All measurements must be obtained from the stated dimensions.

AECOM

PROJECT

WINNIPEG NORTH GARAGE REPLACEMENT
100 Oak Point Hwy, Winnipeg, MB R2R 1V1

CLIENT

Winnipeg

City of Winnipeg
510 Main St.
Winnipeg, MB R3B 1B9
1.877.311.4974

Winnipeg Transit
B-414 Osborne St.
Winnipeg, MB R3L 2A1

CONSULTANT

AECOM CANADA ULC
99 Commerce Dr,
Winnipeg, MB R3P 0Y7

REGISTRATION

ISSUE/REVISION

I/R	DATE	DESCRIPTION
0	02/19/2025	ISSUED FOR TENDER

PROJECT NUMBER

60721079

SHEET TITLE

OFFICE - INTERIOR ELEVATIONS - OFFICES

SHEET NUMBER

40-A-407

©2018 AECOM Corporation

Project Management Initials:
Designer: Designer Checked: Checker Approved: Approver
A0 33.1"x46.8"

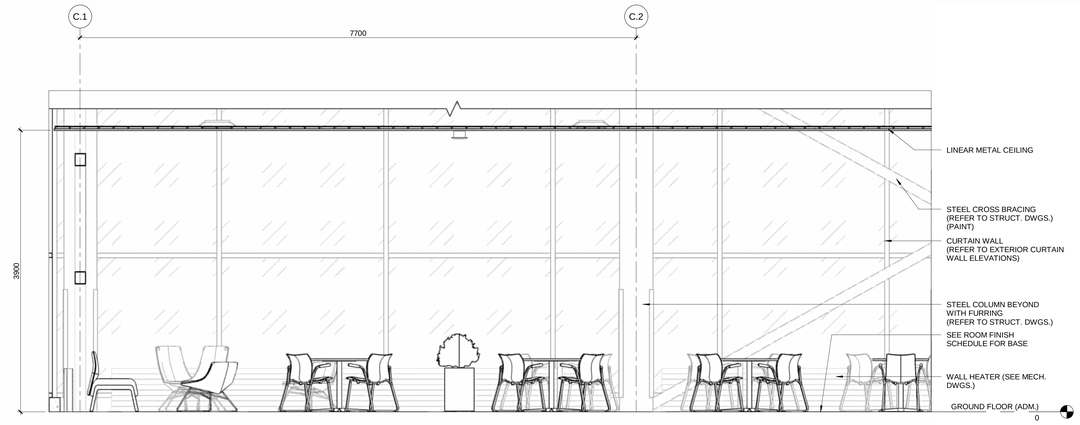

5 | INT. ELEV.-RM 40-132 - NORTH

40-A-408 | REF: 40-A-101 | SCALE: 1 : 30

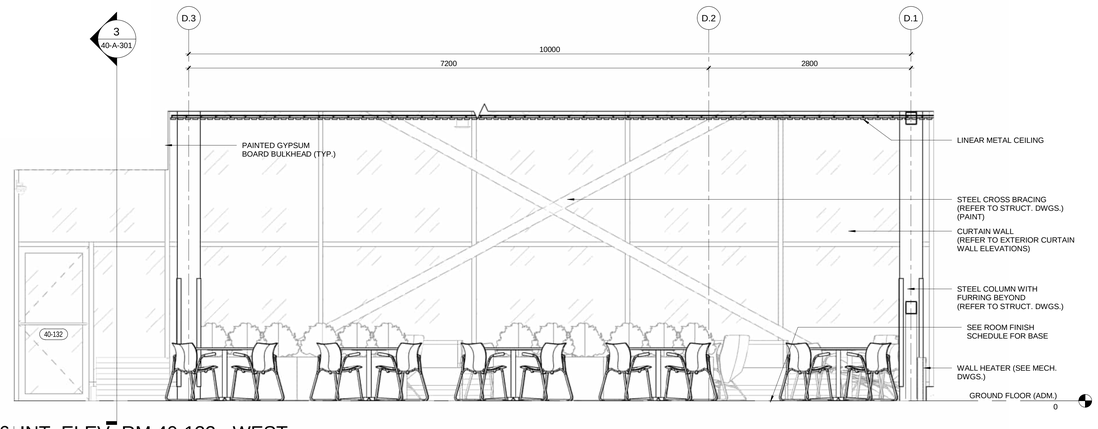

6 | INT. ELEV.-RM 40-132 - WEST

40-A-408 | REF: 40-A-101 | SCALE: 1 : 30

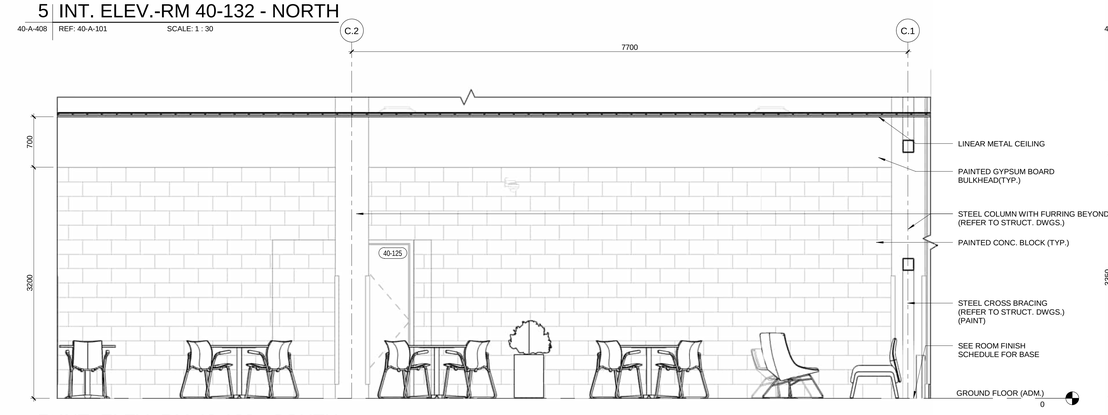

7 | INT. ELEV.-RM 40-132 - SOUTH

40-A-408 | REF: 40-A-101 | SCALE: 1 : 30

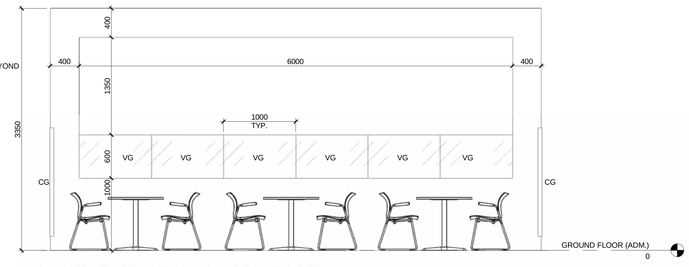

8 | INT. ELEV.-RM 40-132 - EAST

40-A-408 | REF: 40-A-101 | SCALE: 1 : 30

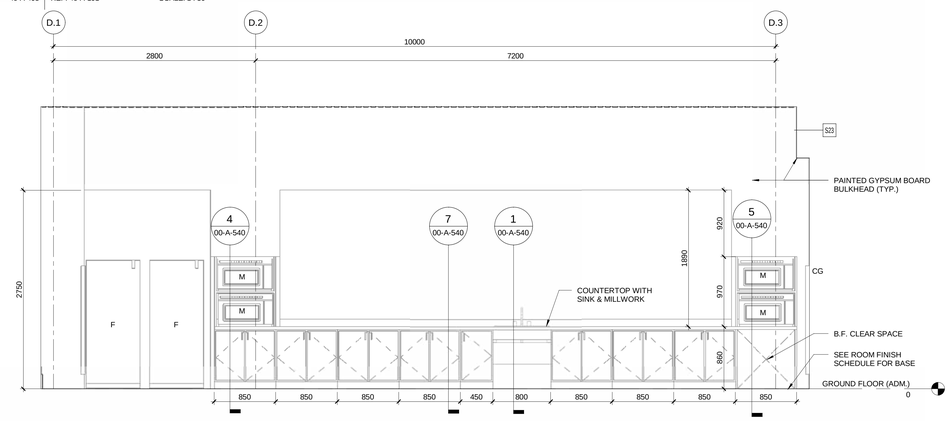

9 | INT. ELEV.-RM 40-132 - KITCHEN - EAST

40-A-408 | REF: 40-A-101 | SCALE: 1 : 30

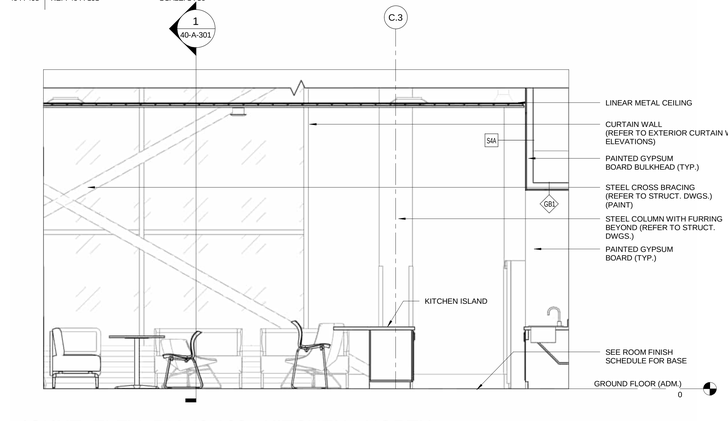

10 | INT. ELEV.-RM 40-132 - KITCHEN - NORTH

40-A-408 | REF: 40-A-101 | SCALE: 1 : 30

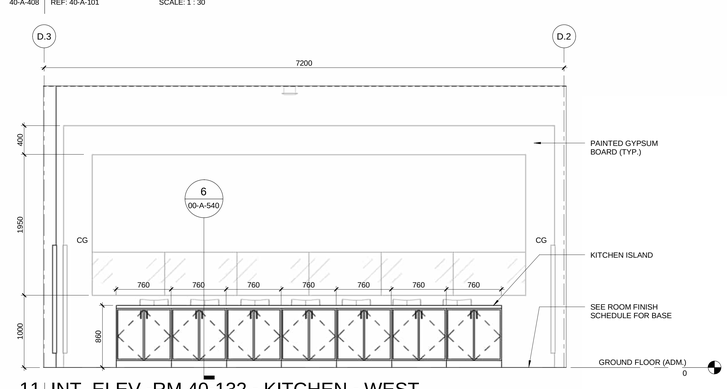

11 | INT. ELEV.-RM 40-132 - KITCHEN - WEST

40-A-408 | REF: 40-A-101 | SCALE: 1 : 30

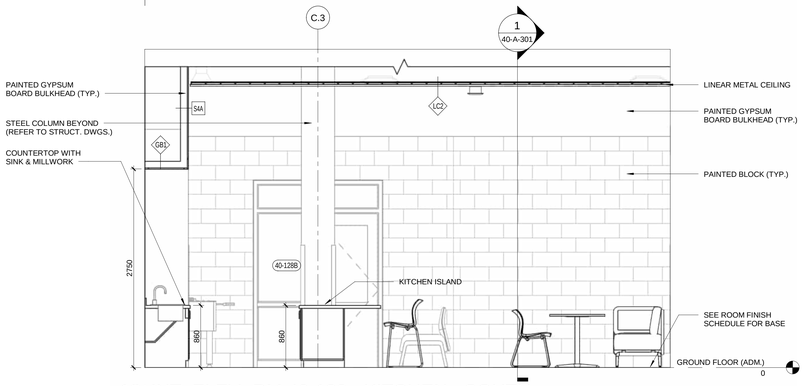

12 | INT. ELEV.-RM 40-132 - KITCHEN - SOUTH

40-A-408 | REF: 40-A-101 | SCALE: 1 : 30

This drawing has been prepared for the use of AECOM's client and may not be used, reproduced or relied upon by third parties, except as agreed by AECOM and its client, as required by law or for use by governmental reviewing agencies. AECOM accepts no responsibility, and denies any liability whatsoever, to any party that modifies this drawing without AECOM's express written consent. Do not scale this document. All measurements must be obtained from the stated dimensions.

AECOM

PROJECT

WINNIPEG NORTH GARAGE REPLACEMENT

100 Oak Point Hwy, Winnipeg, MB R2R 1V1

CLIENT

Winnipeg

City of Winnipeg
510 Main St.
Winnipeg, MB R3B 1B9
1.877.311.4974

Winnipeg Transit
B-414 Osborne St.
Winnipeg, MB R3L 2A1

CONSULTANT

AECOM CANADA ULC
99 Commerce Dr,
Winnipeg, MB R3P 0Y7

REGISTRATION

ISSUE/REVISION

UR	DATE	DESCRIPTION
0	02/19/2025	ISSUED FOR TENDER

PROJECT NUMBER

60721079

SHEET TITLE

OFFICE - INTERIOR ELEVATIONS - BREAK ROOM

SHEET NUMBER

40-A-408

Last Printed: 2026-02-17 7:56:37 PM
Filename: Autodesk Docs://BP-AMER (CAN) 60721079 Winnipeg North Transit Garage Replacement/60721079 Winnipeg Transit North Garage-A_DO.rvt
Printed on 30% Post-Consumer Recycled Content Paper
©2018 AECOM Corporation

Project Management Initials:
Designer: Designer: Checked: Checker: Approved: Approver: A0 33.1"x46.8"

ROOM FINSH SCHEDULE - OFFICE - GROUND FLOOR

LEVEL	ROOM #	LOCATION ROOM NAME	FLOOR FINISH	FLOOR BASE	WALLS NORTH FINISH	WALLS SOUTH FINISH	WALLS EAST FINISH	WALLS WEST FINISH	Comments
GROUND FLOOR (ADM.)	40-101	VESTIBULE 01	N/A	MWB	CG	CG	PT1	PT1	FLOOR GRILLE (FGR-1)
GROUND FLOOR (S.V.)	40-102	INFO CENTER & SCHEDULES	POLISH/SEALED	RBB1	PT1	PT1	PT1	PT1	
GROUND FLOOR (ADM.)	40-103	TRAINING ROOM	CONFERENCE ROOM	CPT1	RBB2	PT1	PT1	PT1	PT1	
GROUND FLOOR (ADM.)	40-104	DISPATCH WORKSTATIONS	CPT1	RBB2	PT1	PT1	PT1	PT1	
GROUND FLOOR (ADM.)	40-105	DISPATCH STORAGE ROOM	CPT1	RBB2	PT1	PT1	PT1	PT1	
GROUND FLOOR (ADM.)	40-106	UNIVERSAL WASHROOM	PCT1	N/A	PT1 & PCT2	PT1 & PCT2	PT1 & PCT2	PT1 & PCT2	PCT. TO 1500mm A.F.F. AT ALL WALLS
GROUND FLOOR (ADM.)	40-107	GENDER NEUTRAL WASHROOM 01	PCT1	N/A	PT1 & PCT2	PT1 & PCT2	PT1 & PCT2	PT1 & PCT2	PCT. TO 1500mm A.F.F. AT ALL WALLS
GROUND FLOOR (S.V.)	40-108	GARAGE MANAGER OFFICE	CPT1	RBB2	PT1	PT1	PT2	PT1	
GROUND FLOOR (S.V.)	40-109	LEAD HAND OFFICE	CPT1	RBB2	PT1	PT1	PT2	PT1	
GROUND FLOOR (S.V.)	40-110	SUPERVISOR OFFICE I	CPT1	RBB2	PT1	PT1	PT2	PT1	
GROUND FLOOR (S.V.)	40-111	SUPERVISOR OFFICE II	CPT1	RBB2	PT1	PT1	PT2	PT1	
GROUND FLOOR (S.V.)	40-112	UNIFORM STORAGE	RBT	RBB1	PT1	PT1	PT1	PT1	
GROUND FLOOR (S.V.)	40-113	VESTIBULE 03	N/A	MWB	PT1	PT1	PT1	PT1	FLOOR GRILLE (FGR-1)
GROUND FLOOR (S.V.)	40-114	CORRIDOR 01 (OPP.)	POLISH/SEALED	RBB1	PT1	PT1	PT1	PT1	
GROUND FLOOR (S.V.)	40-115	G.N. WASHROOM 01	PCT1	N/A	PT1 & PCT2	PT1 & PCT2	PT1 & PCT2	PT1 & PCT2	PCT. TO 1500mm A.F.F. AT ALL WALLS
GROUND FLOOR (S.V.)	40-116	G.N. WASHROOM 02	PCT1	N/A	PT1 & PCT2	PT1 & PCT2	PT1 & PCT2	PT1 & PCT2	PCT. TO 1500mm A.F.F. AT ALL WALLS
GROUND FLOOR (S.V.)	40-117	G.N. WASHROOM 03	PCT1	N/A	PT1 & PCT2	PT1 & PCT2	PT1 & PCT2	PT1 & PCT2	PCT. TO 1500mm A.F.F. AT ALL WALLS
GROUND FLOOR (S.V.)	40-118	G.N. WASHROOM 06	PCT1	N/A	PT1 & PCT2	PT1 & PCT2	PT1 & PCT2	PT1 & PCT2	PCT. TO 1500mm A.F.F. AT ALL WALLS
GROUND FLOOR (S.V.)	40-119	G.N. WASHROOM 05	PCT1	N/A	PT1 & PCT2	PT1 & PCT2	PT1 & PCT2	PT1 & PCT2	PCT. TO 1500mm A.F.F. AT ALL WALLS
GROUND FLOOR (S.V.)	40-120	G.N. WASHROOM 04	PCT1	N/A	PT1 & PCT2	PT1 & PCT2	PT1 & PCT2	PT1 & PCT2	PCT. TO 1500mm A.F.F. AT ALL WALLS
GROUND FLOOR (S.V.)	40-121	G.N. WASHROOM 07	PCT1	N/A	PT1 & PCT2	PT1 & PCT2	PT1 & PCT2	PT1 & PCT2	PCT. TO 1500mm A.F.F. AT ALL WALLS
GROUND FLOOR (S.V.)	40-122	G.N. WASHROOM 08	PCT1	N/A	PT1 & PCT2	PT1 & PCT2	PT1 & PCT2	PT1 & PCT2	PCT. TO 1500mm A.F.F. AT ALL WALLS
GROUND FLOOR (S.V.)	40-123	URINAL WATER CLOSET	PCT1	N/A	PT1 & PCT2	PT1 & PCT2	PT1 & PCT2	PT1 & PCT2	PCT. TO 1500mm A.F.F. AT ALL WALLS
GROUND FLOOR (S.V.)	40-124	VESTIBULE 04	N/A	MWB	PT1	PT1	CG	CG	FLOOR GRILLE (FGR-1)
GROUND FLOOR (S.V.)	40-125	CUSTODIAL CLOSET	PCT	PCT1	PT1	PT1	PT1 & PCT2	PT1	PCT. TO 1500mm FOR WALLS AT MOP SINK
GROUND FLOOR (S.V.)	40-126	DRIVER'S LOCKER ROOM	PCT1	PCT1	PT1 & PCT2	PT1 & PCT2	PT1 & PCT2	PT1 & PCT2	PCT. TO 1500mm A.F.F. AT ALL WALLS
GROUND FLOOR (S.V.)	40-126A	DRIVERS - G.N. CHANGEROOM 04	PCT1	N/A	PT1 & PCT2	PT1 & PCT2	PT1 & PCT2	PT1 & PCT2	PCT. TO 1500mm A.F.F. AT ALL WALLS
GROUND FLOOR (S.V.)	40-126B	DRIVERS - G.N. CHANGEROOM 05	PCT1	N/A	PT1 & PCT2	PT1 & PCT2	PT1 & PCT2	PT1 & PCT2	PCT. TO 1500mm A.F.F. AT ALL WALLS
GROUND FLOOR (S.V.)	40-126C	DRIVERS - G.N. CHANGEROOM 03	PCT1	N/A	PT1 & PCT2	PT1 & PCT2	PT1 & PCT2	PT1 & PCT2	PCT. TO 1500mm A.F.F. AT ALL WALLS
GROUND FLOOR (S.V.)	40-126D	DRIVERS - G.N. CHANGEROOM 02	PCT1	N/A	PT1 & PCT2	PT1 & PCT2	PT1 & PCT2	PT1 & PCT2	PCT. TO 1500mm A.F.F. AT ALL WALLS
GROUND FLOOR (S.V.)	40-126E	DRIVERS - G.N. CHANGEROOM 01	PCT1	N/A	PT1 & PCT2	PT1 & PCT2	PT1 & PCT2	PT1 & PCT2	PCT. TO 1500mm A.F.F. AT ALL WALLS
GROUND FLOOR (S.V.)	40-126F	DRIVERS - G.N. SHOWER 04	PCT3	N/A	PCT2	PCT2	PCT2	PCT2	PCT. FULL HEIGHT AT ALL WALLS
GROUND FLOOR (S.V.)	40-126G	DRIVERS - G.N. SHOWER 03	PCT3	N/A	PCT2	PCT2	PCT2	PCT2	PCT. FULL HEIGHT AT ALL WALLS
GROUND FLOOR (S.V.)	40-126H	DRIVERS - G.N. SHOWER 02	PCT3	N/A	PCT2	PCT2	PCT2	PCT2	PCT. FULL HEIGHT AT ALL WALLS
GROUND FLOOR (S.V.)	40-126J	DRIVERS - B.F. G.N. SHOWER 01	PCT3	N/A	PCT2	PCT2	PCT2	PCT2	PCT. FULL HEIGHT AT ALL WALLS
GROUND FLOOR (S.V.)	40-127	MECHANICS LOCKER ROOM	PCT1	PCT1	PT1 & PCT2	PT1 & PCT2	PT1 & PCT2	PT1 & PCT2	PCT. TO 1500mm A.F.F. AT ALL WALLS
GROUND FLOOR (S.V.)	40-127A	MECHANICS - B.F. G.N. SHOWER	PCT3	N/A	PCT2	PCT2	PCT2	PCT2	PCT. FULL HEIGHT AT ALL WALLS
GROUND FLOOR (S.V.)	40-127B	MECHANICS - G.N. SHOWER	PCT3	N/A	PCT2	PCT2	PCT2	PCT2	PCT. FULL HEIGHT AT ALL WALLS
GROUND FLOOR (S.V.)	40-127C	MECHANICS - G.N. SHOWER	PCT3	N/A	PCT2	PCT2	PCT2	PCT2	PCT. FULL HEIGHT AT ALL WALLS
GROUND FLOOR (S.V.)	40-127D	MECHANICS - G.N. SHOWER	PCT3	N/A	PCT2	PCT2	PCT2	PCT2	PCT. FULL HEIGHT AT ALL WALLS
GROUND FLOOR (S.V.)	40-127E	MECHANICS - G.N. CHANGEROOM	PCT1	N/A	PT1 & PCT2	PT1 & PCT2	PT1 & PCT2	PT1 & PCT2	PCT. TO 1500mm A.F.F. AT ALL WALLS
GROUND FLOOR (S.V.)	40-127F	MECHANICS - G.N. CHANGEROOM	PCT1	N/A	PT1 & PCT2	PT1 & PCT2	PT1 & PCT2	PT1 & PCT2	PCT. TO 1500mm A.F.F. AT ALL WALLS
GROUND FLOOR (S.V.)	40-127G	MECHANICS - G.N. CHANGEROOM	PCT1	N/A	PT1 & PCT2	PT1 & PCT2	PT1 & PCT2	PT1 & PCT2	PCT. TO 1500mm A.F.F. AT ALL WALLS
GROUND FLOOR (S.V.)	40-127H	MECHANICS - G.N. CHANGEROOM	PCT	N/A	PT1 & PCT2	PT1 & PCT2	PT1 & PCT2	PT1 & PCT2	PCT. TO 1500mm A.F.F. AT ALL WALLS
GROUND FLOOR (S.V.)	40-127J	MECHANICS - G.N. CHANGEROOM	PCT	N/A	PT1 & PCT2	PT1 & PCT2	PT1 & PCT2	PT1 & PCT2	PCT. TO 1500mm A.F.F. AT ALL WALLS
GROUND FLOOR (S.V.)	40-128	TV ROOM	POLISH/SEALED	N/A	PT2	PT1	PT1	PT1	
GROUND FLOOR (S.V.)	40-129	QUIET ROOM	CPT2	RBB2	PT2	PT1	PT1	PT1	
GROUND FLOOR (S.V.)	40-130	GENERAL STORAGE	CPT1	RBB2	PT1	PT1	PT1	PT1	
GROUND FLOOR (S.V.)	40-131	VESTIBULE 02	N/A	MWB	PT1	PT1	PT1	PT1	FLOOR GRILLE (FGR-1)
GROUND FLOOR (S.V.)	40-132	BREAK ROOM	POLISH/SEALED	RBB1	PT1	PT1	PT1	PT1	

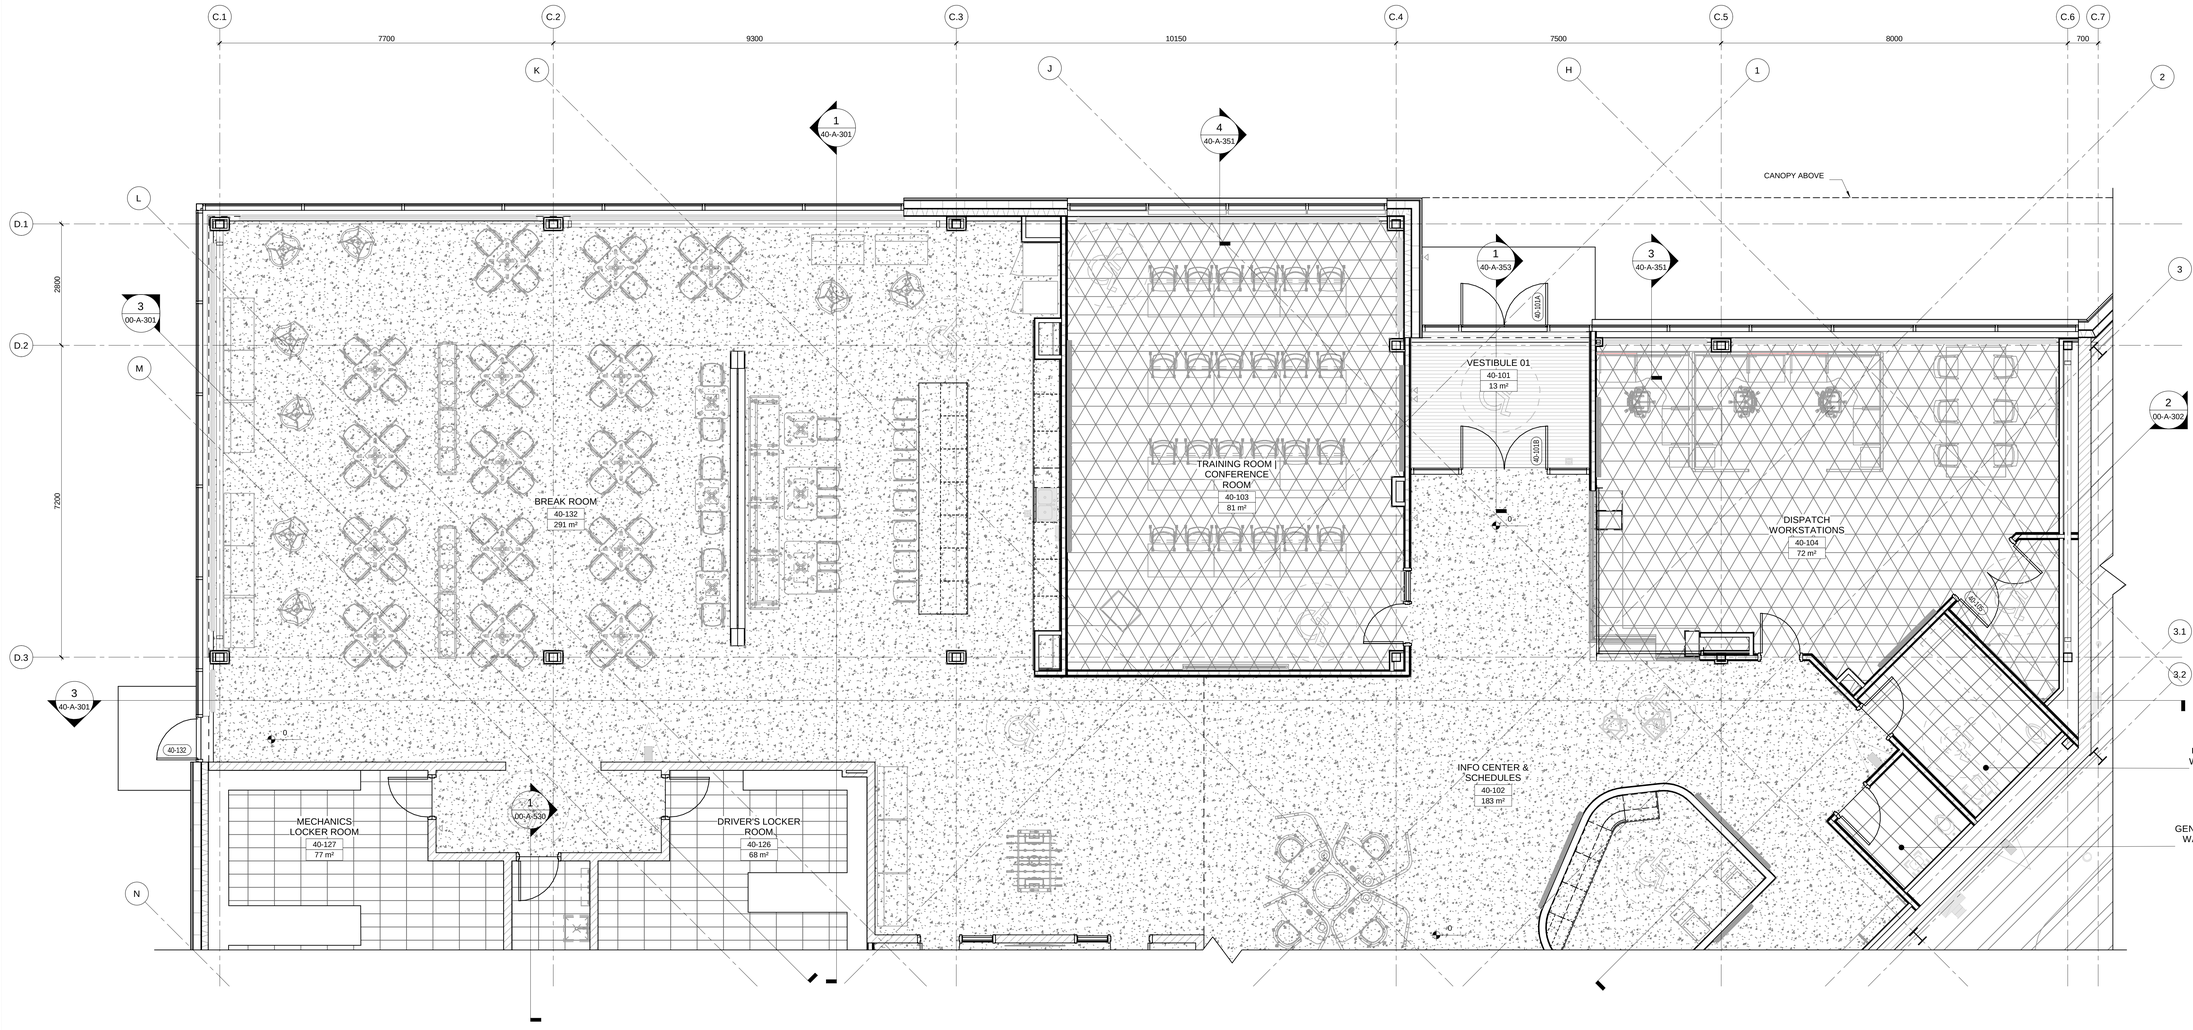

LEGEND:

- CPT1
- PCT1
- PCT3
- POLISH/SEALED
- SEALED/ CLASS C, BROOM FINISH
- STEEL COLUMN/FRAMING WITH EPOXY FINISH
- 150mm WIDE PAINTED LINES FOR WALK AISLES ('SAFETY YELLOW' COLOUR)

1 | ENLARGED GROUND FLOOR PLAN - OFFICE - NORTH SIDE - FINISHES

40-A-410 | SCALE: 1 : 50

PROJECT NORTH

AECOM

PROJECT

WINNIPEG NORTH GARAGE REPLACEMENT
100 Oak Point Hwy, Winnipeg, MB R2R 1V1

CLIENT

Winnipeg

City of Winnipeg
510 Main St.
Winnipeg, MB R3B 1B9
1.877.311.4974

Winnipeg Transit
B-414 Osborne St.
Winnipeg, MB R3L 2A1

CONSULTANT

AECOM CANADA ULC
99 Commerce Dr,
Winnipeg, MB R3P 0Y7

REGISTRATION

ISSUE/REVISION

I/R	DATE	DESCRIPTION
0	02/19/2025	ISSUED FOR TENDER

PROJECT NUMBER

60721079

SHEET TITLE

OFFICE - ENLARGED GROUND FLOOR PLAN - NORTH SIDE - FINISHES

SHEET NUMBER

40-A-410

This drawing has been prepared for the use of AECOM's client and may not be used, reproduced or relied upon by third parties, except as agreed by AECOM and its client, as required by law or for use by governmental reviewing agencies. AECOM accepts no responsibility, and denies any liability whatsoever, to any party that modifies this drawing without AECOM's express written consent. Do not scale this document. All measurements must be obtained from the stated dimensions.

©2018 AECOM Corporation

Last Plotted: 2025-02-17 7:06:45 PM
Filename: Auodesk Docs://BP-AMER (CAN) 60721079-Winnipeg North Transit Garage Replacement/60721079-Winnipeg North Transit Garage_A_DD.rvt

Printed on ___% Post-Consumer Recycled Content Paper

Designer: Designer Checked: Checker Approved: Approver A0 33.1"x46.8"
Project Management Initials:

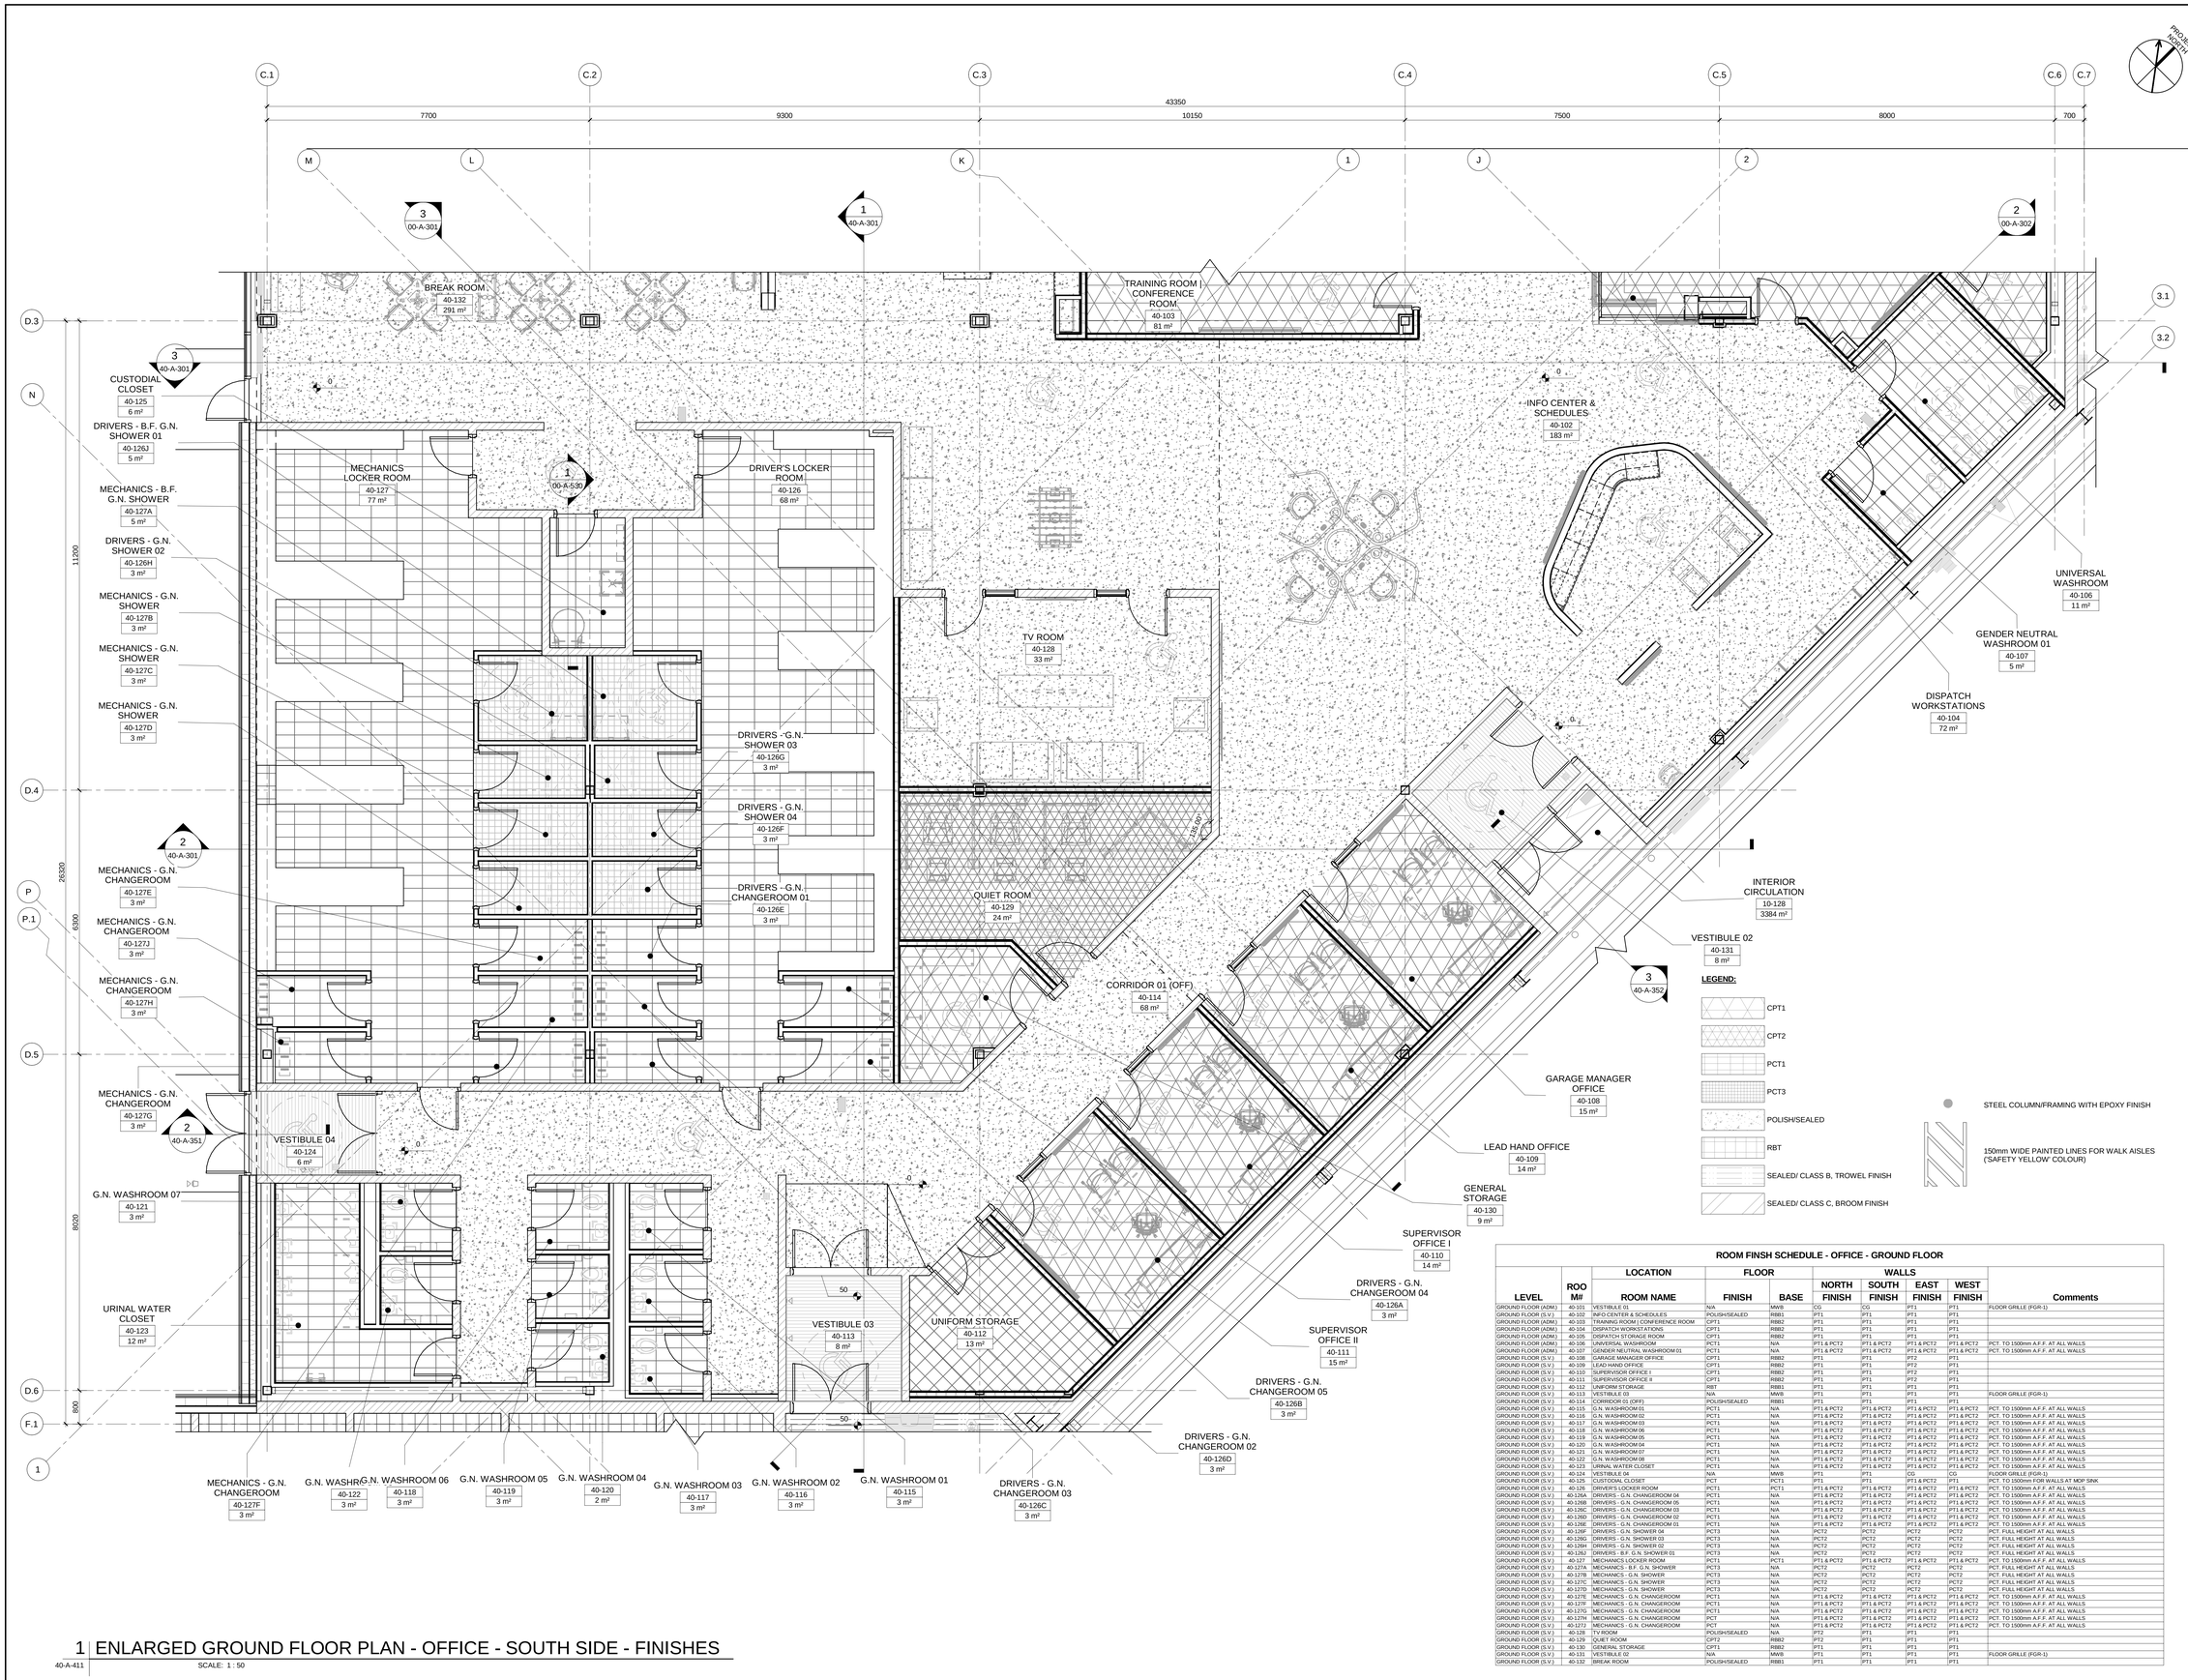

1 ENLARGED GROUND FLOOR PLAN - OFFICE - SOUTH SIDE - FINISHES

40-A-411 SCALE: 1 : 50

ROOM FINSH SCHEDULE - OFFICE - GROUND FLOOR

LEVEL	ROOM #	LOCATION ROOM NAME	FLOOR FINISH	FLOOR BASE	WALLS NORTH FINISH	WALLS SOUTH FINISH	WALLS EAST FINISH	WALLS WEST FINISH	Comments
GROUND FLOOR (ADM.)	40-101	VESTIBULE 01	N/A	MWB	CG	CG	PT1	PT1	FLOOR GRILLE (FGR-1)
GROUND FLOOR (S.V.)	40-102	INFO CENTER & SCHEDULES	POLISH/SEALED	RBB1	PT1	PT1	PT1	PT1	
GROUND FLOOR (ADM.)	40-103	TRAINING ROOM	CONFERENCE ROOM	CPT1	RBB2	PT1	PT1	PT1	PT1	
GROUND FLOOR (ADM.)	40-104	DISPATCH WORKSTATIONS	CPT1	RBB2	PT1	PT1	PT1	PT1	
GROUND FLOOR (ADM.)	40-105	DISPATCH STORAGE ROOM	CPT1	RBB2	PT1	PT1	PT1	PT1	
GROUND FLOOR (ADM.)	40-106	UNIVERSAL WASHROOM	PCT1	N/A	PT1 & PCT2	PT1 & PCT2	PT1 & PCT2	PT1 & PCT2	PCT. TO 1500mm A.F.F. AT ALL WALLS
GROUND FLOOR (ADM.)	40-107	GENDER NEUTRAL WASHROOM 01	PCT1	N/A	PT1 & PCT2	PT1 & PCT2	PT1 & PCT2	PT1 & PCT2	PCT. TO 1500mm A.F.F. AT ALL WALLS
GROUND FLOOR (S.V.)	40-108	GARAGE MANAGER OFFICE	CPT1	RBB2	PT1	PT1	PT2	PT1	
GROUND FLOOR (S.V.)	40-109	LEAD HAND OFFICE	CPT1	RBB2	PT1	PT1	PT2	PT1	
GROUND FLOOR (S.V.)	40-110	SUPERVISOR OFFICE I	CPT1	RBB2	PT1	PT1	PT2	PT1	
GROUND FLOOR (S.V.)	40-111	SUPERVISOR OFFICE II	CPT1	RBB2	PT1	PT1	PT2	PT1	
GROUND FLOOR (S.V.)	40-112	UNIFORM STORAGE	RBT	RBB1	PT1	PT1	PT1	PT1	
GROUND FLOOR (S.V.)	40-113	VESTIBULE 03	N/A	MWB	PT1	PT1	PT1	PT1	FLOOR GRILLE (FGR-1)
GROUND FLOOR (S.V.)	40-114	CORRIDOR 01 (OFF)	POLISH/SEALED	RBB1	PT1	PT1	PT1	PT1	
GROUND FLOOR (S.V.)	40-115	G.N. WASHROOM 01	PCT1	N/A	PT1 & PCT2	PT1 & PCT2	PT1 & PCT2	PT1 & PCT2	PCT. TO 1500mm A.F.F. AT ALL WALLS
GROUND FLOOR (S.V.)	40-116	G.N. WASHROOM 02	PCT1	N/A	PT1 & PCT2	PT1 & PCT2	PT1 & PCT2	PT1 & PCT2	PCT. TO 1500mm A.F.F. AT ALL WALLS
GROUND FLOOR (S.V.)	40-117	G.N. WASHROOM 03	PCT1	N/A	PT1 & PCT2	PT1 & PCT2	PT1 & PCT2	PT1 & PCT2	PCT. TO 1500mm A.F.F. AT ALL WALLS
GROUND FLOOR (S.V.)	40-118	G.N. WASHROOM 06	PCT1	N/A	PT1 & PCT2	PT1 & PCT2	PT1 & PCT2	PT1 & PCT2	PCT. TO 1500mm A.F.F. AT ALL WALLS
GROUND FLOOR (S.V.)	40-119	G.N. WASHROOM 05	PCT1	N/A	PT1 & PCT2	PT1 & PCT2	PT1 & PCT2	PT1 & PCT2	PCT. TO 1500mm A.F.F. AT ALL WALLS
GROUND FLOOR (S.V.)	40-120	G.N. WASHROOM 04	PCT1	N/A	PT1 & PCT2	PT1 & PCT2	PT1 & PCT2	PT1 & PCT2	PCT. TO 1500mm A.F.F. AT ALL WALLS
GROUND FLOOR (S.V.)	40-121	G.N. WASHROOM 07	PCT1	N/A	PT1 & PCT2	PT1 & PCT2	PT1 & PCT2	PT1 & PCT2	PCT. TO 1500mm A.F.F. AT ALL WALLS
GROUND FLOOR (S.V.)	40-122	G.N. WASHROOM 08	PCT1	N/A	PT1 & PCT2	PT1 & PCT2	PT1 & PCT2	PT1 & PCT2	PCT. TO 1500mm A.F.F. AT ALL WALLS
GROUND FLOOR (S.V.)	40-123	URINAL WATER CLOSET	PCT1	N/A	PT1 & PCT2	PT1 & PCT2	PT1 & PCT2	PT1 & PCT2	PCT. TO 1500mm A.F.F. AT ALL WALLS
GROUND FLOOR (S.V.)	40-124	VESTIBULE 04	N/A	MWB	PT1	PT1	CG	CG	FLOOR GRILLE (FGR-1)
GROUND FLOOR (S.V.)	40-125	CUSTODIAL CLOSET	PCT	PCT1	PT1	PT1	PT1 & PCT2	PT1	PCT. TO 1500mm FOR WALLS AT MOP SINK
GROUND FLOOR (S.V.)	40-126	DRIVER'S LOCKER ROOM	PCT1	N/A	PT1 & PCT2	PT1 & PCT2	PT1 & PCT2	PT1 & PCT2	PCT. TO 1500mm A.F.F. AT ALL WALLS
GROUND FLOOR (S.V.)	40-126A	DRIVERS - G.N. CHANGEROOM 04	PCT1	N/A	PT1 & PCT2	PT1 & PCT2	PT1 & PCT2	PT1 & PCT2	PCT. TO 1500mm A.F.F. AT ALL WALLS
GROUND FLOOR (S.V.)	40-126B	DRIVERS - G.N. CHANGEROOM 05	PCT1	N/A	PT1 & PCT2	PT1 & PCT2	PT1 & PCT2	PT1 & PCT2	PCT. TO 1500mm A.F.F. AT ALL WALLS
GROUND FLOOR (S.V.)	40-126C	DRIVERS - G.N. CHANGEROOM 03	PCT1	N/A	PT1 & PCT2	PT1 & PCT2	PT1 & PCT2	PT1 & PCT2	PCT. TO 1500mm A.F.F. AT ALL WALLS
GROUND FLOOR (S.V.)	40-126D	DRIVERS - G.N. CHANGEROOM 02	PCT1	N/A	PT1 & PCT2	PT1 & PCT2	PT1 & PCT2	PT1 & PCT2	PCT. TO 1500mm A.F.F. AT ALL WALLS
GROUND FLOOR (S.V.)	40-126E	DRIVERS - G.N. CHANGEROOM 01	PCT1	N/A	PT1 & PCT2	PT1 & PCT2	PT1 & PCT2	PT1 & PCT2	PCT. TO 1500mm A.F.F. AT ALL WALLS
GROUND FLOOR (S.V.)	40-126F	DRIVERS - G.N. SHOWER 04	PCT3	N/A	PCT2	PCT2	PCT2	PCT2	PCT. FULL HEIGHT AT ALL WALLS
GROUND FLOOR (S.V.)	40-126G	DRIVERS - G.N. SHOWER 03	PCT3	N/A	PCT2	PCT2	PCT2	PCT2	PCT. FULL HEIGHT AT ALL WALLS
GROUND FLOOR (S.V.)	40-126H	DRIVERS - G.N. SHOWER 02	PCT3	N/A	PCT2	PCT2	PCT2	PCT2	PCT. FULL HEIGHT AT ALL WALLS
GROUND FLOOR (S.V.)	40-126J	DRIVERS - B.F. G.N. SHOWER 01	PCT3	N/A	PCT2	PCT2	PCT2	PCT2	PCT. FULL HEIGHT AT ALL WALLS
GROUND FLOOR (S.V.)	40-127	MECHANICS LOCKER ROOM	PCT1	PCT1	PT1 & PCT2	PT1 & PCT2	PT1 & PCT2	PT1 & PCT2	PCT. TO 1500mm A.F.F. AT ALL WALLS
GROUND FLOOR (S.V.)	40-127A	MECHANICS - B.F. G.N. SHOWER	PCT3	N/A	PCT2	PCT2	PCT2	PCT2	PCT. FULL HEIGHT AT ALL WALLS
GROUND FLOOR (S.V.)	40-127B	MECHANICS - G.N. SHOWER	PCT3	N/A	PCT2	PCT2	PCT2	PCT2	PCT. FULL HEIGHT AT ALL WALLS
GROUND FLOOR (S.V.)	40-127C	MECHANICS - G.N. SHOWER	PCT3	N/A	PCT2	PCT2	PCT2	PCT2	PCT. FULL HEIGHT AT ALL WALLS
GROUND FLOOR (S.V.)	40-127D	MECHANICS - G.N. SHOWER	PCT3	N/A	PCT2	PCT2	PCT2	PCT2	PCT. FULL HEIGHT AT ALL WALLS
GROUND FLOOR (S.V.)	40-127E	MECHANICS - G.N. CHANGEROOM	PCT1	N/A	PT1 & PCT2	PT1 & PCT2	PT1 & PCT2	PT1 & PCT2	PCT. TO 1500mm A.F.F. AT ALL WALLS
GROUND FLOOR (S.V.)	40-127F	MECHANICS - G.N. CHANGEROOM	PCT1	N/A	PT1 & PCT2	PT1 & PCT2	PT1 & PCT2	PT1 & PCT2	PCT. TO 1500mm A.F.F. AT ALL WALLS
GROUND FLOOR (S.V.)	40-127G	MECHANICS - G.N. CHANGEROOM	PCT1	N/A	PT1 & PCT2	PT1 & PCT2	PT1 & PCT2	PT1 & PCT2	PCT. TO 1500mm A.F.F. AT ALL WALLS
GROUND FLOOR (S.V.)	40-127H	MECHANICS - G.N. CHANGEROOM	PCT1	N/A	PT1 & PCT2	PT1 & PCT2	PT1 & PCT2	PT1 & PCT2	PCT. TO 1500mm A.F.F. AT ALL WALLS
GROUND FLOOR (S.V.)	40-127J	MECHANICS - G.N. CHANGEROOM	PCT1	N/A	PT1 & PCT2	PT1 & PCT2	PT1 & PCT2	PT1 & PCT2	PCT. TO 1500mm A.F.F. AT ALL WALLS
GROUND FLOOR (S.V.)	40-128	TV ROOM	POLISH/SEALED	N/A	PT2	PT1	PT1	PT1	
GROUND FLOOR (S.V.)	40-129	QUIET ROOM	CPT2	RBB2	PT2	PT1	PT1	PT1	
GROUND FLOOR (S.V.)	40-130	GENERAL STORAGE	CPT1	RBB2	PT1	PT1	PT1	PT1	
GROUND FLOOR (S.V.)	40-131	VESTIBULE 02	N/A	MWB	PT1	PT1	PT1	PT1	FLOOR GRILLE (FGR-1)
GROUND FLOOR (S.V.)	40-132	BREAK ROOM	POLISH/SEALED	RBB1	PT1	PT1	PT1	PT1	

AECOM

PROJECT
WINNIPEG NORTH GARAGE REPLACEMENT
100 Oak Point Hwy, Winnipeg, MB R2R 1V1

CLIENT
Winnipeg
City of Winnipeg
510 Main St.
Winnipeg, MB R3B 1B9
1.877.311.4974

Winnipeg Transit
B-414 Osborne St.
Winnipeg, MB R3L 2A1

CONSULTANT
AECOM CANADA ULC
99 Commerce Dr,
Winnipeg, MB R3P 0Y7

REGISTRATION

ISSUE/REVISION

I/R	DATE	DESCRIPTION
0	02/19/2025	ISSUED FOR TENDER

PROJECT NUMBER
60721079

SHEET TITLE
OFFICE - ENLARGED GROUND FLOOR PLAN - SOUTH SIDE - FINISHES

SHEET NUMBER
40-A-411

This drawing has been prepared for the use of AECOM's client and may not be used, reproduced or relied upon by third parties, except as agreed by AECOM and its client, as required by law or for use by governmental reviewing agencies. AECOM accepts no responsibility, and denies any liability whatsoever, to any party that modifies this drawing without AECOM's express written consent. Do not scale this document. All measurements must be obtained from the stated dimensions.
©2018 AECOM Corporation

Last Plotted: 2025-02-17 06:54 PM
Filename: Auodesk Docs://RP-AMER (CAN) 60721079 Winnipeg North Transit Garage Replacement/60721079 Winnipeg Transit North Garage A_DD.rvt
Printed on: ___ lb Post-Consumer Recycled Content Paper

Project Management Initials:
Designer: Designer Checked: Checker Approved: Approver A0 33.1"x46.8"

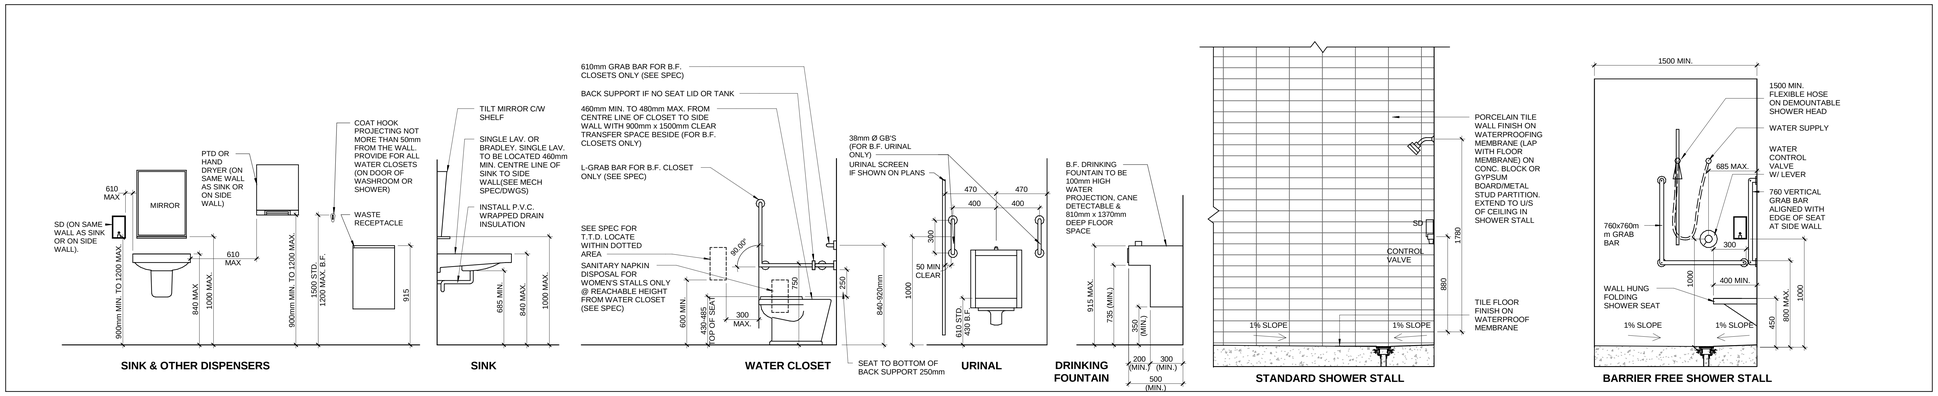

1 | TYP. MOUNTING HEIGHTS (STANDARD AND BARRIER FREE) - OFFICE

40-A-413 | SCALE: 1 : 20

AECOM

PROJECT

WINNIPEG NORTH GARAGE REPLACEMENT
100 Oak Point Hwy, Winnipeg, MB R2R 1V1

CLIENT

Winnipeg

City of Winnipeg
510 Main St.
Winnipeg, MB R3B 1B9
1.877.311.4974

Winnipeg Transit
B-414 Osborne St.
Winnipeg, MB R3L 2A1

CONSULTANT

AECOM CANADA ULC
99 Commerce Dr,
Winnipeg, MB R3P 0Y7

REGISTRATION

This drawing has been prepared for the use of AECOM's client and may not be used, reproduced or relied upon by third parties, except as agreed by AECOM and its client, as required by law or for use by governmental reviewing agencies. AECOM accepts no responsibility, and denies any liability whatsoever, to any party that modifies this drawing without AECOM's express written consent. Do not scale this document. All measurements must be obtained from the stated dimensions.

ISSUE/REVISION

I/R	DATE	DESCRIPTION
0	02/19/2025	ISSUED FOR TENDER

PROJECT NUMBER

60721079

SHEET TITLE

OFFICE - TYPICAL MOUNTING HEIGHTS OF WASHROOM ACCESSORIES

SHEET NUMBER

40-A-413

Last Plotted: 2025-02-17 7:06:58 PM
Filename: Autodesk Docs://BP-AMER (CAN) 60721079 Winnipeg North Transit Garage Replacement/60721079 Winnipeg Transit North Garage_A_2DO.rvt
Printed on 30% Post-Consumer Recycled Content Paper
©2018 AECOM Corporation

Project Management Initials:
Designer: Designer Checked: Checker Approved: Approver A0 33.1"x46.8"

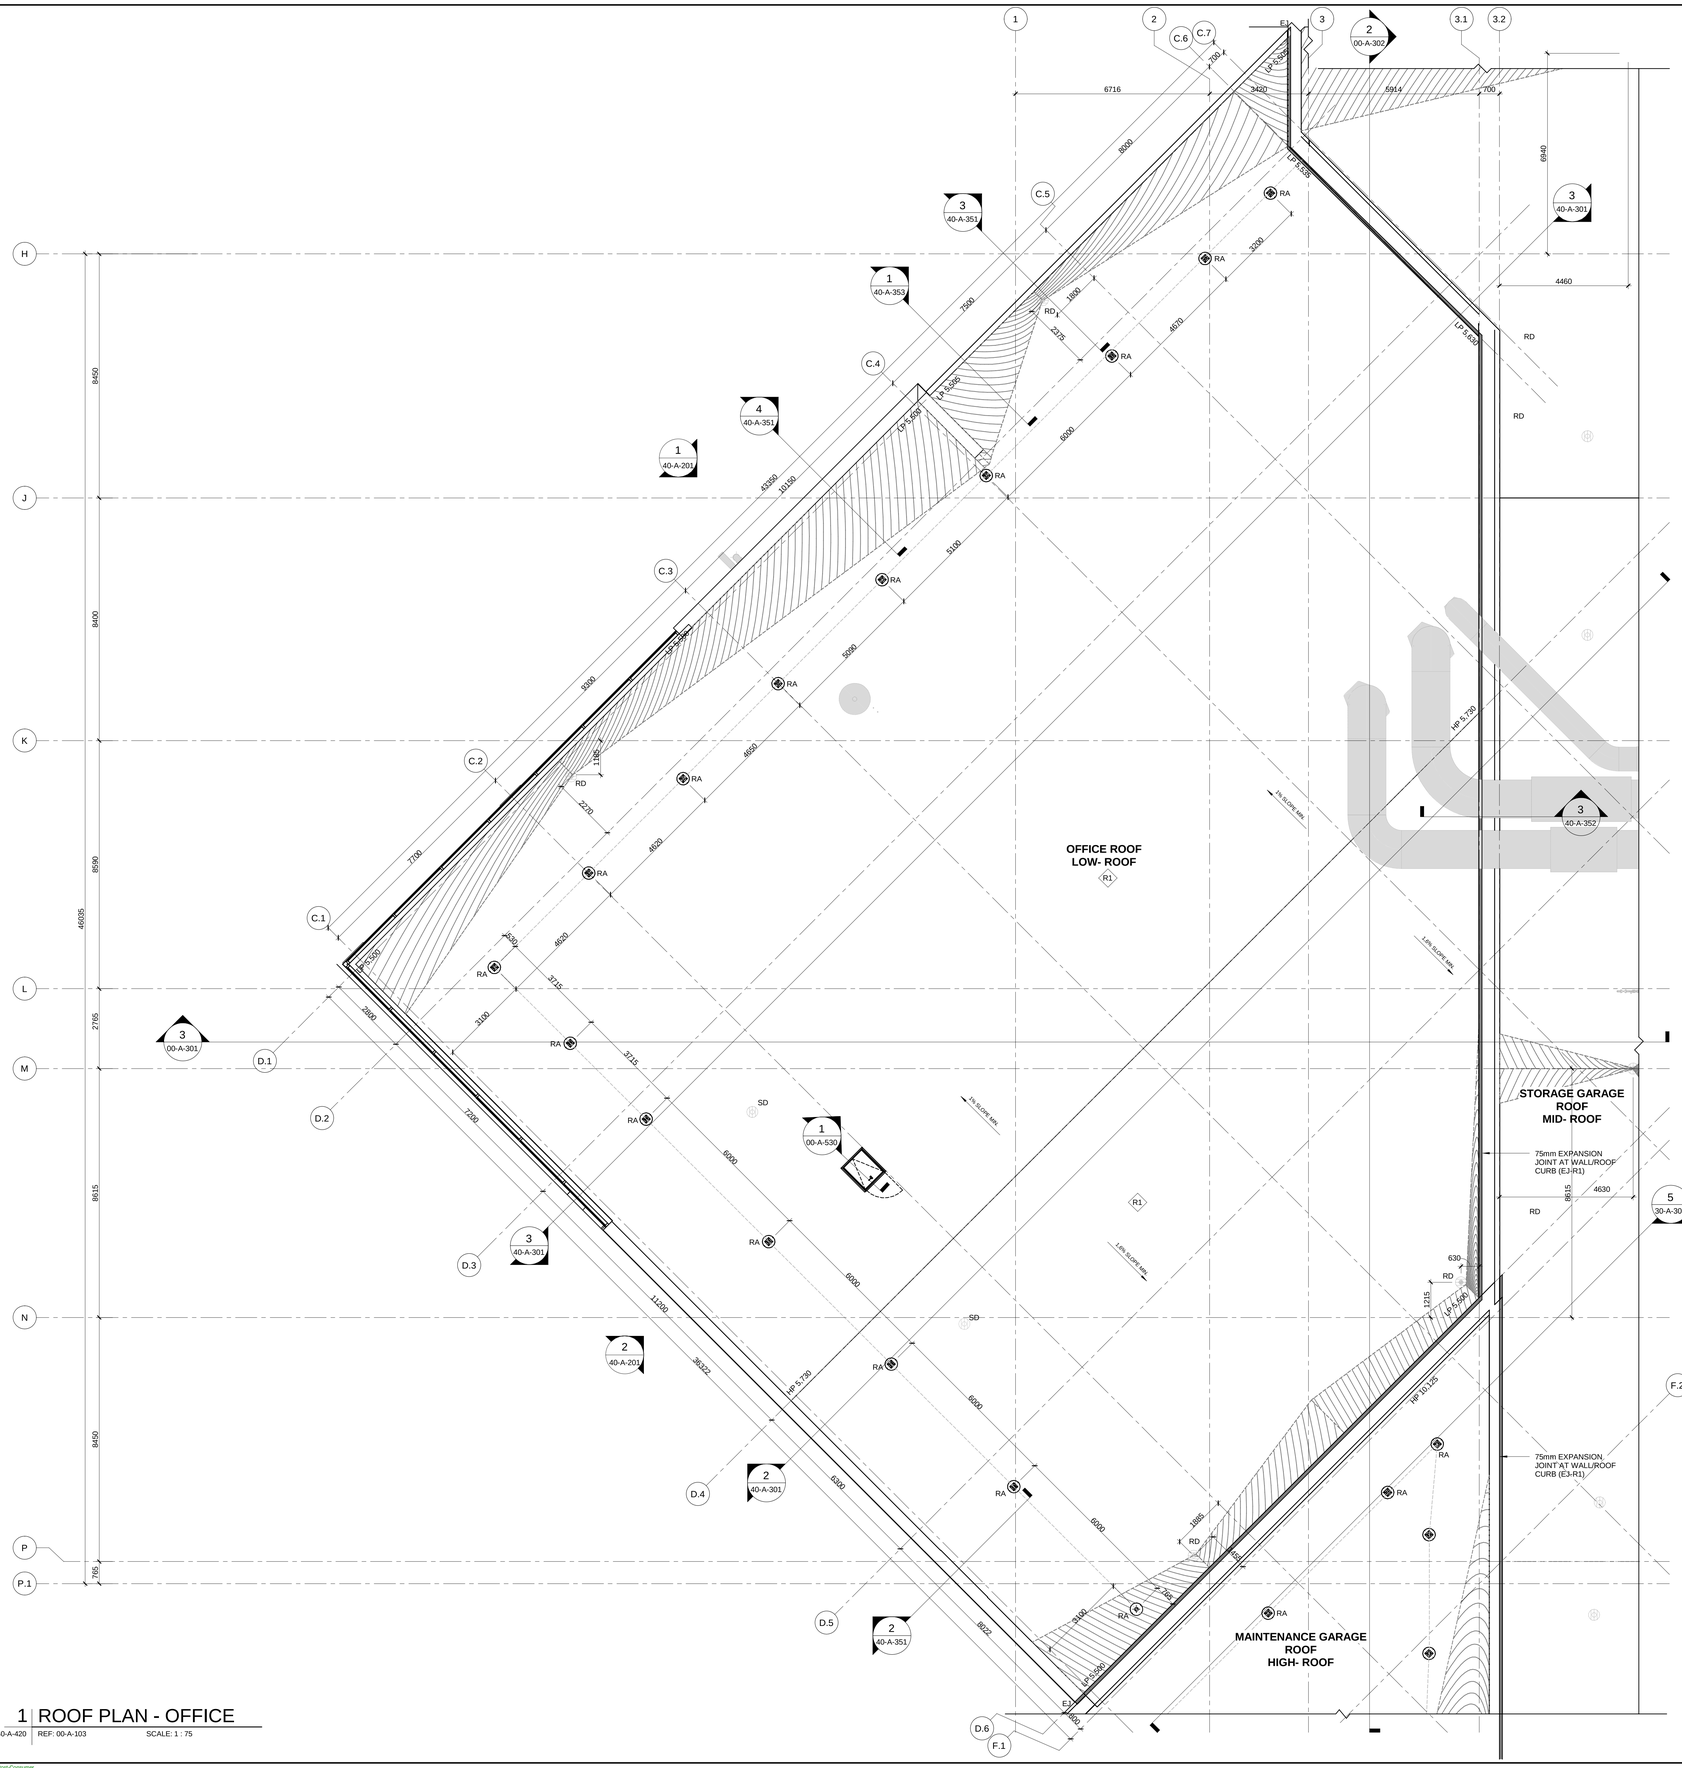

1 | ROOF PLAN - OFFICE

40-A-420 | REF: 00-A-103 | SCALE: 1 : 75

LEGEND - ROOF PLAN

LP 7000	LOW POINT (U/S OF DECK)	RD	ROOF DRAIN (PROVIDE 1% MIN. SLOPE TO DRAIN)
HP 7150	HIGH POINT (U/S OF DECK)	SD	SCUPPER/OVERFLOW DRAIN
	914x760mm ROOF HATCH C/W RAILING SYSTEM/ GATE		SMOKE EXHAUST FAN (SEE MECH. DWGS.)
	762x2438mm ROOF HATCH C/W RAILING SYSTEM/ GATE		HVAC FAN (SEE MECH. DWGS.)
	ROOF CRICKET TAPERED ROOF INSULATION	RA	ROOF ANCHORS & LIFELINE CABLE
	75mm ROOF EXPANSION JOINT AT ROOF CURBS EJ-R1 (REFER TO SPECS.)		CONDENSING UNIT (SEE MECH. DWGS.)
	75mm ROOF EXPANSION JOINT AT WALL/ROOF CURB EJ-R1 (REFER TO SPECS.)		ROOFTOP OR MAKE-UP AIR UNITS (SEE MECH. DWGS.)
EJ	PROVIDE 75mm EXPANSION JOINT IN METAL COPING		

This drawing has been prepared for the use of AECOM's client and may not be used, reproduced or relied upon by third parties, except as agreed by AECOM and its client, as required by law or for review by governmental reviewing agencies. AECOM accepts no responsibility, and denies any liability whatsoever, to any party that modifies this drawing without AECOM's express written consent. Do not scale this document. All measurements must be obtained from the stated dimensions.

AECOM

PROJECT
WINNIPEG NORTH GARAGE REPLACEMENT
100 Oak Point Hwy, Winnipeg, MB R2R 1V1

CLIENT
City of Winnipeg
510 Main St.
Winnipeg, MB R3B 1B9
1.877.311.4974

Winnipeg Transit
B-414 Osborne St.
Winnipeg, MB R3L 2A1

CONSULTANT
AECOM CANADA ULC
99 Commerce Dr,
Winnipeg, MB R3P 0Y7

REGISTRATION

ISSUE/REVISION

I/R	DATE	DESCRIPTION
0	02/19/2025	ISSUED FOR TENDER

PROJECT NUMBER
60721079

SHEET TITLE
OFFICE - ROOF PLAN

SHEET NUMBER
40-A-420

Last Plotted: 2025-02-17 07:08 PM
Filename: Autodesk Docs://RP-AMER (CAN) 60721079 Winnipeg North Transit Garage Replacement/60721079-Winnipeg Transit North Garage_A_DO.rvt

Printed on 30% Post-Consumer Recycled Content Paper
©2018 AECOM Corporation

Designer: Designer Checked: Checker Approved: Approver A0 33.1"x46.8"
Project Management Initials:

ROOM FINISH SCHEDULE - OFFICE

ROOM#	ROOM NAME	AREA PROVIDED	FLOOR			WALLS								CEILING			COMMENTS
						NORTH		SOUTH		EAST		WEST					
			MATERIAL	FINISH	BASE	MATERIAL	FINISH	MATERIAL	FINISH	MATERIAL	FINISH	MATERIAL	FINISH	MATERIAL	FINISH	HEIGHT*	
40-101	VESTIBULE 01	13 m²	CONCRETE		MWB	CW	CG	CW	CG	GWB	PT1	GWB	PT1	GC2	N/A	2750	FLOOR GRILLE (FGR-1)
40-102	INFO CENTER & SCHEDULES	183 m²	CONCRETE	POLISH/SEALED	RBB1	GWB	PT1	CMU BLK & GWB	PT1	CMU BLK & GWB	PT1	CMU BLK & GWB	PT1	LC2	N/A	3200	
40-103	TRAINING ROOM / CONFERENCE ROOM	81 m²	CONCRETE	CPT1	RBB2	CW & GWB	PT1	GWB	PT1	GWB	PT1	GWB	PT1	AT2	N/A	2750	
40-104	DISPATCH WORKSTATIONS	72 m²	CONCRETE	CPT1	RBB2	GWB	PT1	GWB	PT1	GWB	PT1	GWB	PT1	AT2	N/A	2750	
40-105	DISPATCH STORAGE ROOM	8 m²	CONCRETE	CPT1	RBB2	CMU BLK	PT1	GWB	PT1	GWB	PT1	GWB	PT1	GB1	PT4	2750	
40-106	UNIVERSAL WASHROOM	11 m²	CONCRETE	PCT1	N/A	GWB	PT1 & PCT2	GWB	PT1 & PCT2	GWB	PT1 & PCT2	GWB	PT1 & PCT2	GB1	PT4	2750	PCT. TO 1500mm A.F.F. AT ALL WALLS
40-107	GENDER NEUTRAL WASHROOM 01	5 m²	CONCRETE	PCT1	N/A	GWB	PT1 & PCT2	GWB	PT1 & PCT2	GWB	PT1 & PCT2	GWB	PT1 & PCT2	GB1	PT4	2750	PCT. TO 1500mm A.F.F. AT ALL WALLS
40-108	GARAGE MANAGER OFFICE	15 m²	CONCRETE	CPT1	RBB2	CMU BLK	PT1	GWB	PT1	GWB	PT2	CMU BLK	PT1	AT2	N/A	2750	
40-109	LEAD HAND OFFICE	14 m²	CONCRETE	CPT1	RBB2	GWB	PT1	GWB	PT1	GWB	PT2	CMU BLK	PT1	AT2	N/A	2750	
40-110	SUPERVISOR OFFICE I	14 m²	CONCRETE	CPT1	RBB2	GWB	PT1	GWB	PT1	GWB	PT2	CMU BLK	PT1	AT2	N/A	2750	
40-111	SUPERVISOR OFFICE II	15 m²	CONCRETE	CPT1	RBB2	GWB	PT1	GWB	PT1	GWB	PT2	CMU BLK	PT1	AT2	N/A	2750	
40-112	UNIFORM STORAGE	13 m²	CONCRETE		RBB1	GWB	PT1	CMU BLK & GWB	PT1	GWB	PT1	CMU BLK	PT1	AT1	N/A	2750	
40-113	VESTIBULE 03	8 m²	CONCRETE	N/A	MWB	CMU BLK	PT1	CMU BLK	PT1	CMU BLK	PT1	CMU BLK	PT1	GB1	PT4	2750	FLOOR GRILLE (FGR-1)
40-114	CORRIDOR 01 (OFF)	68 m²	CONCRETE	POLISH/SEALED	RBB1	CMU BLK	PT1	CMU BLK	PT1	CMU BLK	PT1	CW & CMU BLOCK	PT1	AT1	N/A	2750	
40-115	G.N. WASHROOM 01	3 m²	CONCRETE	PCT1	N/A	CMU BLK	PT1 & PCT2	GWB	PT1 & PCT2	CMU BLK	PT1 & PCT2	GWB	PT1 & PCT2	GB1	PT4	2750	PCT. TO 1500mm A.F.F. AT ALL WALLS
40-116	G.N. WASHROOM 02	3 m²	CONCRETE	PCT1	N/A	GWB	PT1 & PCT2	GWB	PT1 & PCT2	CMU BLK	PT1 & PCT2	GWB	PT1 & PCT2	GB1	PT4	2750	PCT. TO 1500mm A.F.F. AT ALL WALLS
40-117	G.N. WASHROOM 03	3 m²	CONCRETE	PCT1	N/A	GWB	PT1 & PCT2	GWB	PT1 & PCT2	CMU BLK	PT1 & PCT2	GWB	PT1 & PCT2	GB1	PT4	2750	PCT. TO 1500mm A.F.F. AT ALL WALLS
40-118	G.N. WASHROOM 06	3 m²	CONCRETE	PCT1	N/A	CMU BLK	PT1 & PCT2	GWB	PT1 & PCT2	GWB	PT1 & PCT2	CMU BLK	PT1 & PCT2	GB1	PT4	2750	PCT. TO 1500mm A.F.F. AT ALL WALLS
40-119	G.N. WASHROOM 05	3 m²	CONCRETE	PCT1	N/A	GWB	PT1 & PCT2	GWB	PT1 & PCT2	GWB	PT1 & PCT2	CMU BLK	PT1 & PCT2	GB1	PT4	2750	PCT. TO 1500mm A.F.F. AT ALL WALLS
40-120	G.N. WASHROOM 04	2 m²	CONCRETE	PCT1	N/A	GWB	PT1 & PCT2	GWB	PT1 & PCT2	GWB	PT1 & PCT2	CMU BLK	PT1 & PCT2	GB1	PT4	2750	PCT. TO 1500mm A.F.F. AT ALL WALLS
40-121	G.N. WASHROOM 07	3 m²	CONCRETE	PCT1	N/A	CMU BLK	PT1 & PCT2	GWB	PT1 & PCT2	CMU BLK	PT1 & PCT2	GWB	PT1 & PCT2	GB1	PT4	2750	PCT. TO 1500mm A.F.F. AT ALL WALLS
40-122	G.N. WASHROOM 08	3 m²	CONCRETE	PCT1	N/A	GWB	PT1 & PCT2	GWB	PT1 & PCT2	CMU BLK	PT1 & PCT2	GWB	PT1 & PCT2	GB1	PT4	2750	PCT. TO 1500mm A.F.F. AT ALL WALLS
40-123	URINAL WATER CLOSET	12 m²	CONCRETE	PCT1	N/A	GWB	PT1 & PCT2	GWB	PT1 & PCT2	CMU BLK	PT1 & PCT2	GWB	PT1 & PCT2	GB1	PT4	2750	PCT. TO 1500mm A.F.F. AT ALL WALLS
40-124	VESTIBULE 04	6 m²	CONCRETE	N/A	MWB	CMU BLK	PT1	CMU BLK	PT1	CW	CG	CW	CG	AT1	N/A	2750	FLOOR GRILLE (FGR-1)
40-125	CUSTODIAL CLOSET	8 m²	CONCRETE	PCT	PCT1	CMU BLK	PT1	CMU BLK	PT1	CMU BLK	PT1 & PCT2	CMU BLK	PT1	GB1	PT4	2750	PCT. TO 1500mm FOR WALLS AT MOP SINK
40-126	DRIVER'S LOCKER ROOM	68 m²	CONCRETE	PCT1	PCT1	CMU BLK	PT1 & PCT2	CMU BLK & GWB	PT1 & PCT2	CMU BLK & GWB	PT1 & PCT2	CMU BLK & GWB	PT1 & PCT2	GB1	PT4	2750	PCT. TO 1500mm A.F.F. AT ALL WALLS
40-126A	DRIVERS - G.N. CHANGEROOM 04	3 m²	CONCRETE	PCT1	N/A	GWB	PT1 & PCT2	GWB	PT1 & PCT2	GWB	PT1 & PCT2	GWB	PT1 & PCT2	GB1	PT4	2750	PCT. TO 1500mm A.F.F. AT ALL WALLS
40-126B	DRIVERS - G.N. CHANGEROOM 05	3 m²	CONCRETE	PCT1	N/A	GWB	PT1 & PCT2	CMU BLK	PT1 & PCT2	GWB	PT1 & PCT2	GWB	PT1 & PCT2	GB1	PT4	2750	PCT. TO 1500mm A.F.F. AT ALL WALLS
40-126C	DRIVERS - G.N. CHANGEROOM 03	3 m²	CONCRETE	PCT1	N/A	GWB	PT1 & PCT2	CMU BLK	PT1 & PCT2	GWB	PT1 & PCT2	GWB	PT1 & PCT2	GB1	PT4	2750	PCT. TO 1500mm A.F.F. AT ALL WALLS
40-126D	DRIVERS - G.N. CHANGEROOM 02	3 m²	CONCRETE	PCT1	N/A	GWB	PT1 & PCT2	GWB	PT1 & PCT2	GWB	PT1 & PCT2	GWB	PT1 & PCT2	GB1	PT4	2750	PCT. TO 1500mm A.F.F. AT ALL WALLS
40-126E	DRIVERS - G.N. CHANGEROOM 01	3 m²	CONCRETE	PCT1	N/A	GWB	PT1 & PCT2	GWB	PT1 & PCT2	GWB	PT1 & PCT2	GWB	PT1 & PCT2	GB1	PT4	2750	PCT. TO 1500mm A.F.F. AT ALL WALLS
40-126F	DRIVERS - G.N. SHOWER 04	3 m²	CONCRETE	PCT3	N/A	GWB	PCT2	CWB	PCT2	CWB	PCT2	CWB	PCT2	GB1	PT4	2750	PCT. FULL HEIGHT AT ALL WALLS
40-126G	DRIVERS - G.N. SHOWER 03	3 m²	CONCRETE	PCT3	N/A	CWB	PCT2	CWB	PCT2	CWB	PCT2	CWB	PCT2	GB1	PT4	2750	PCT. FULL HEIGHT AT ALL WALLS
40-126H	DRIVERS - G.N. SHOWER 02	3 m²	CONCRETE	PCT3	N/A	CWB	PCT2	CWB	PCT2	CWB	PCT2	CWB	PCT2	GB1	PT4	2750	PCT. FULL HEIGHT AT ALL WALLS
40-126J	DRIVERS - B.F. G.N. SHOWER 01	5 m²	CONCRETE	PCT3	N/A	CMU BLK & CWB	PCT2	CWB	PCT2	CWB	PCT2	CWB	PCT2	GB1	PT4	2750	PCT. FULL HEIGHT AT ALL WALLS
40-127	MECHANICS LOCKER ROOM	77 m²	CONCRETE	PCT1	PCT1	CMU BLK	PT1 & PCT2	CMU BLK & GWB	PT1 & PCT2	CMU BLK & GWB	PT1 & PCT2	CMU BLK & GWB	PT1 & PCT2	GB1	PT4	2750	PCT. TO 1500mm A.F.F. AT ALL WALLS
40-127A	MECHANICS - B.F. G.N. SHOWER	5 m²	CONCRETE	PCT3	N/A	CMU BLK & CWB	PCT2	CWB	PCT2	CWB	PCT2	CWB	PCT2	GB1	PT4	2750	PCT. FULL HEIGHT AT ALL WALLS
40-127B	MECHANICS - G.N. SHOWER	3 m²	CONCRETE	PCT3	N/A	CWB	PCT2	CWB	PCT2	CWB	PCT2	CWB	PCT2	GB1	PT4	2750	PCT. FULL HEIGHT AT ALL WALLS
40-127C	MECHANICS - G.N. SHOWER	3 m²	CONCRETE	PCT3	N/A	GWB	PCT2	CWB	PCT2	CWB	PCT2	CWB	PCT2	GB1	PT4	2750	PCT. FULL HEIGHT AT ALL WALLS
40-127D	MECHANICS - G.N. SHOWER	3 m²	CONCRETE	PCT3	N/A	GWB	PCT2	CWB	PCT2	CWB	PCT2	CWB	PCT2	GB1	PT4	2750	PCT. FULL HEIGHT AT ALL WALLS
40-127E	MECHANICS - G.N. CHANGEROOM	3 m²	CONCRETE	PCT1	N/A	GWB	PT1 & PCT2	GWB	PT1 & PCT2	GWB	PT1 & PCT2	GWB	PT1 & PCT2	GB1	PT4	2750	PCT. TO 1500mm A.F.F. AT ALL WALLS
40-127F	MECHANICS - G.N. CHANGEROOM	3 m²	CONCRETE	PCT1	N/A	GWB	PT1 & PCT2	GWB	PT1 & PCT2	GWB	PT1 & PCT2	GWB	PT1 & PCT2	GB1	PT4	2750	PCT. TO 1500mm A.F.F. AT ALL WALLS
40-127G	MECHANICS - G.N. CHANGEROOM	3 m²	CONCRETE	PCT1	N/A	GWB	PT1 & PCT2	CMU BLK	PT1 & PCT2	GWB	PT1 & PCT2	GWB	PT1 & PCT2	GB1	PT4	2750	PCT. TO 1500mm A.F.F. AT ALL WALLS
40-127H	MECHANICS - G.N. CHANGEROOM	3 m²	CONCRETE	PCT	N/A	GWB	PT1 & PCT2	CMU BLK	PT1 & PCT2	GWB	PT1 & PCT2	GWB	PT1 & PCT2	GB1	PT4	2750	PCT. TO 1500mm A.F.F. AT ALL WALLS
40-127J	MECHANICS - G.N. CHANGEROOM	3 m²	CONCRETE	PCT	N/A	GWB	PT1 & PCT2	GWB	PT1 & PCT2	GWB	PT1 & PCT2	GWB	PT1 & PCT2	GB1	PT4	2750	PCT. TO 1500mm A.F.F. AT ALL WALLS
40-128	TV ROOM	33 m²	CONCRETE	POLISH/SEALED	N/A	CMU BLK	PT2	GWB	PT1	CMU BLK	PT1	GWB	PT1	AT2	N/A	2750	
40-129	QUIET ROOM	24 m²	CONCRETE	CPT2	RBB2	GWB	PT2	GWB	PT1	CMU BLK	PT1	GWB	PT1	AT2	N/A	2750	
40-130	GENERAL STORAGE	9 m²	CONCRETE	CPT1	RBB2	GWB	PT1	CMU BLK	PT1	CMU BLK	PT1	GWB	PT1	AT1	N/A	2750	
40-131	VESTIBULE 02	8 m²	CONCRETE	N/A	MWB	CMU BLK	PT1	CMU BLK	PT1	CMU BLK	PT1	CMU BLK	PT1	GB1	PT4	2750	FLOOR GRILLE (FGR-1)
40-132	BREAK ROOM	291 m²	CONCRETE	POLISH/SEALED	RBB1	GWB	PT1	CMU BLK	PT1	GWB	PT1	CW	PT1	LC2	PT4	3200 & 3900	

ABBREVIATIONS:
NOTE: REFER TO FINISHES SCHEDULE IN SPECIFICATIONS.

AT1	ACOUSTIC CEILING TILE • 610 X 1220mm ACOUSTIC CEILING TILES • METAL STUDS • COLOUR: WHITE (REFER TO FINISHES SCHEDULE FOR COLOUR & STYLE)
AT2	ACOUSTIC CEILING TILE • 610 x 1220mm ACCOUSTIC CEILING TILES (HIGH NRC/HIGH-CAC) • T-BAR METAL SUSPENSION SYSTEM • COLOUR: WHITE (REFER TO FINISHES SCHEDULE FOR COLOUR & STYLE)
CMU BLK	CONCRETE MASONRY UNIT BLOCK
CW	CURTAIN WALL
CWB	CEMENT WATERPROOFING WALLBOARD
CG	VISION GLAZING
CPT1	CARPET • 500x500mm • COLOUR: 103276 IRON (REFER TO FINISHES SCHEDULE FOR SIZE, COLOUR & STYLE)
CPT2	CARPET • 500x500mm • COLOUR: 10328 FLANNEL (REFER TO FINISHES SCHEDULE FOR SIZE, COLOUR & STYLE)
EB	EPOXY COVE BASE • (REFER TO FINISHES SCHEDULE FOR COLOUR) • EXTEND UP WALL 150mm MIN.
EPXY	EPOXY • (REFER TO FINISHES SCHEDULE FOR COLOUR)
GWB	GYPSUM WALL BOARD
GB1	GYPSUM BOARD CEILING • 16mm ABUSE RESISTANT GYPSUM BOARD • 92mm METAL STUDS
LC2	LINEAR PAN METAL CEILING - COLOUR: TIMBRE – GOLDEN GLOW OAK 4198 • LINEAR PAN (PERFORATED) • ACOUSTIC BACKING FELT • T-BAR METAL SUSPENSION SYSTEM
MWB	110mm HIGH STAINLESS STEEL WALL BASE
N/A	NOT APPLICABLE
PCT	PORCELAIN TILE • (REFER TO FINISHES SCHEDULE FOR SIZE, COLOUR & STYLE)
PCT1	PORCELAIN TILE (FLOOR) • 300x600mm • COLOUR: ASH (REFER TO FINISHES SCHEDULE FOR SIZE, COLOUR & STYLE)
PCT2	PORCELAIN TILE (WALL) • 300x600mm • COLOUR: WHITE (REFER TO FINISHES SCHEDULE FOR SIZE, COLOUR & STYLE)
PCT3	PORCELAIN TILE (SHOWER FLOOR) • 50x50mm (300x300mm SHEET) • COLOUR: STONE(REFER TO FINISHES SCHEDULE FOR SIZE, COLOUR & STYLE)
PT1	PAINT (GENERAL WALL PAINT, OFFICES WALLS) • BENJAMINE MOORE • COLOUR: RODEO 1534 • LRV INDEX: LRV59.84 • TEXTURE: EGG SHELL
PT2	PAINT (ACCENT) • BENJAMINE MOORE • COLOUR: CEMENT GRAY 2112-60 • LRV INDEX: LRV 59.96 • TEXTURE: EGG SHELL
PT4	PAINT (GYPSUM CEILING) • BENJAMINE MOORE • COLOUR: CHANTILLY LACE 2121-70 • LRV INDEX: LRV 90.04 • TEXTURE: FLAT
RBT	RUBBER TILE • 610x610mm • COLOUR: PS3 NOBLE KNIGHT
RVB1	RESILIENT VINYL BASE • 150mm x 3mm • COLOUR: TA5 COLONIAL GREY
RBB1	RUBBER COVE BASE • 150mm x 3mm • COLOUR: TA5 COLONIAL GREY
RBB2	RESILIENT RUBBER COVE BASE • 100mm x 3mm • COLOUR: VL4 COOL METAL
SEALED	SEALED CONCRETE FLOOR WITH BROOM OR TROWEL FINISH
VSDT	VINYL STATIC DISSIPATIVE TILE • 610x610mm • COLOUR: GRANIT GREY 0948

This drawing has been prepared for the use of AECOM's client and may not be used, reproduced or relied upon by third parties, except as agreed by AECOM and its client, as required by law or by governmental reviewing agencies. AECOM accepts no responsibility, and denies any liability whatsoever, to any party that modifies this drawing without AECOM's express written consent. Do not scale this document. All measurements must be obtained from the stated dimensions.

AECOM

PROJECT
WINNIPEG NORTH GARAGE REPLACEMENT
100 Oak Point Hwy, Winnipeg, MB R2R 1V1

CLIENT
Winnipeg
City of Winnipeg
510 Main St.
Winnipeg, MB R3B 1B9
1.877.311.4974

Winnipeg Transit
B-414 Osborne St.
Winnipeg, MB R3L 2A1

CONSULTANT
AECOM CANADA ULC
99 Commerce Dr,
Winnipeg, MB R3P 0Y7

REGISTRATION

ISSUE/REVISION

I/R	DATE	DESCRIPTION
0	02/19/2025	ISSUED FOR TENDER
C	12/06/2024	ISSUED FOR 66% DESIGN RESUBMISSION
B	08/12/2024	ISSUED FOR 66% DESIGN

PROJECT NUMBER
60721079

SHEET TITLE
OFFICE - ROOM FINISH SCHEDULE

SHEET NUMBER
40-A-601

©2018 AECOM Corporation

Last Plotted: 2025-02-17 07:19 PM
Filename: Autodesk Docs://BP-AMER (CAN) 60721079-Winnipeg North Transit Garage Replacement/60721079-Winnipeg Transit North Garage_A_DO.rvt

Printed on: 30% Post-Consumer Recycled Content Paper

Project Management Initials:
Designer: Designer
Checked: Checker
Approved: Approver
A0 33.1 1"x46.8"

DOOR/OPENING SCHEDULE - OFFICE

	DOOR												FRAME									
No.	TYPE	LEAFS	WIDTH (1)	WIDTH (2)	HEIGHT	THICKNESS	MATERIAL	INSULATED	UNDERCUT	FINISH	LOUVRE	GLASS	TYPE	MATERIAL	DEPTH	FINISH	HEAD DETAL	SILL DETAIL	JAMB DETAIL	FIRE RATING	AUTOMATIC OPERATOR	EXIT DEVICE	IAC	COMMENTS
40-101A	FG	2	1000	1000	2100	45	AL	√		PREFIN		IG	-	AL		PREFIN	HE5	SE4	JE4		✓	✓	✓	DRPO WEST LEAF
40-101B	FG	2	1000	1000	2150	45	AL			PREFIN		VG	-	AL		PREFIN	H10	-	J10		✓	✓		DRPO WEST LEAF
40-103	HG	1	915		2150	45	HM			PT		VG	F11	FS	197	PT	H11	-	J11		✓		✓	
40-104	HG	1	915		2150	45	HM			PT		VG	F01	PS	197	PT	H5	-	J5				✓	
40-104A	RSG-1		3755	2400	1990	3	AL			PREFIN				AL		PREFIN								
40-105	F	2	900	900	2150	45	HM			PT			F01	PS	197	PT	H5	-	J5	45 MIN.				
40-106	F	1	915		2150	45	HM			PT			F01	PS	197	PT	H5	-	J5		✓			PROVIDE UNIVERSAL WASHROOM KIT. (REFER TO ELEC. DWGS. & DOOR HARDWARE SCHEDULE)
40-107	F	1	915		2150	45	HM			PT			F01	PS	197	PT	H5	-	J5					
40-108	HG	1	915		2150	45	HM			PT			F11	FS	197	PT	H8	-	J8				✓	
40-109	HG	1	915		2150	45	HM			PT			F11	FS	197	PT	H8	-	J8				✓	
40-110	HG	1	915		2150	45	HM			PT			F11	FS	197	PT	H8	-	J8				✓	
40-111	HG	1	915		2150	45	HM			PT			F11	FS	197	PT	H8	-	J8				✓	
40-112	NL1	2	800	800	2150	45	HM			PT		FRG	F01	PS	197	PT	H2	-	J2	45 MIN.			✓	
40-113A	NL1	2	900	900	2150	45	HM			PT		VG	F01	PS	197	PT	H2	-	J2		✓	✓		DRPO WEST LEAF
40-113B	NL1	2	900	900	2150	45	HM			PT		FRG	F01	PS	297	PT	H3	-	J2	1.5 HR.	✓	✓	✓	DRPO WEST LEAF
40-115	F	1	915		2150	45	HM			PT			F01	PS	197	PT	H2	-	J2					
40-116	F	1	915		2150	45	HM			PT			F01	PS	197	PT	H2	-	J2					
40-117	F	1	915		2150	45	HM			PT			F01	PS	197	PT	H2	-	J2					
40-118	F	1	915		2150	45	HM			PT			F01	PS	197	PT	H2	-	J2					
40-119	F	1	915		2150	45	HM			PT			F01	PS	197	PT	H2	-	J2					
40-120	F	1	915		2150	45	HM			PT			F01	PS	197	PT	H2	-	J2					
40-121	F	1	915		2150	45	HM			PT			F01	PS	197	PT	H2	-	J2					
40-122	F	1	915		2150	45	HM			PT			F01	PS	197	PT	H2	-	J2					
40-123	F	1	915		2150	45	HM			PT			F01	PS	197	PT	H2	-	J2					
40-124A	FG	2	950	950	2150	45	AL			PREFIN		VG	-	AL		PREFIN	H10	-	J10 SIM.		✓	✓	✓	DRPO SOUTH LEAF
40-124B	FG	2	950	950	2150	45	AL	√		PREFIN		IG	-	AL		PREFIN	HE4	SE4	JE4		✓	✓	✓	DRPO SOUTH LEAF/ PB ON PEDESTAL
40-125	F	1	915		2150	45	HM			PT			F01	PS	197	PT	H2	-	J2	0 HR.			✓	
40-126A	F	1	915		2150	45	HM			PT			F01	PS	146	PT	H4	-	J4					
40-126B	F	1	915		2150	45	HM			PT			F01	PS	146	PT	H4	-	J4					
40-126C	F	1	915		2150	45	HM			PT			F01	PS	146	PT	H4	-	J4					
40-126D	F	1	915		2150	45	HM			PT			F01	PS	146	PT	H4	-	J4					
40-126E	F	1	915		2150	45	HM			PT			F01	PS	146	PT	H4	-	J4					
40-126F	F	1	915		2150	45	HM			PT			F01	PS	146	PT	H4	-	J4					
40-126G	F	1	915		2150	45	HM			PT			F01	PS	146	PT	H4	-	J4					
40-126H	F	1	915		2150	45	HM			PT			F01	PS	146	PT	H4	-	J4					
40-126J	F	1	915		2150	45	HM			PT			F01	PS	146	PT	H4	-	J4					
40-126K	F	1	915		2150	45	HM			PT			F01	PS	197	PT	H2	-	J2		✓		✓	
40-126L	F	1	915		2150	45	HM			PT			F01	PS	197	PT	H2	-	J2		✓		✓	
40-127A	F	1	915		2150	45	HM			PT			F01	PS	146	PT	H4	-	J4		✓		✓	
40-127B	F	1	915		2150	45	HM			PT			F01	PS	146	PT	H4	-	J4					
40-127C	F	1	915		2150	45	HM			PT			F01	PS	146	PT	H4	-	J4					
40-127D	F	1	915		2150	45	HM			PT			F01	PS	146	PT	H4	-	J4					
40-127E	F	1	915		2150	45	HM			PT			F01	PS	146	PT	H4	-	J4					
40-127F	F	1	915		2150	45	HM			PT			F01	PS	146	PT	H4	-	J4					
40-127G	F	1	915		2150	45	HM			PT			F01	PS	146	PT	H4	-	J4					
40-127H	F	1	915		2150	45	HM			PT			F01	PS	146	PT	H4	-	J4					
40-127J	F	1	915		2150	45	HM			PT			F01	PS	146	PT	H4	-	J4					
40-127K	F	1	915		2150	45	HM			PT			F01	PS	197	PT	H2	-	J2		✓		✓	
40-127L	F	1	915		2150	45	HM			PT			F01	PS	197	PT	H2	-	J2					
40-128A	HG	1	915		2150	45	HM			PT		VG	F11	FS	197	PT	H8	-	J8					
40-128B	HG	1	915		2150	45	HM			PT		VG	F11	FS	197	PT	H8	-	J2					
40-129	NL1	1	915		2150	45	HM			PT		VG	F01	PS	197	PT	H2	-	J2					
40-130	NL1	1	915		2150	45	HM			PT		FRG	F01	PS	197	PT	H2	-	J2	45 MIN.			✓	
40-131A	NL1	2	900	900	2150	45	HM			PT		VG	F01	PS	197	PT	H2	-	J2		✓		✓	DRPO WEST LEAF
40-131B	NL1	2	900	900	2150	45	HM			PT		FRG	F01	PS	297	PT	H3	-	J3	1.5 HR.	✓			DRPO SOUTH LEAF
40-132	FG	1	950		2151	45	AL	√		PREFIN		IG	-	AL		PREFIN	HE6	SE4	JE4				✓	

DOOR SCHEDULE GENERAL NOTES

1. REFER TO SPECIFICATIONS FOR DOOR HARDWARE SCHEDULE
2. ROUGH OPENING FOR ALL INTERIOR DOORS TO BE 100mm FROM INSIDE FACE OF ADJACENT WALL UNLESS NOTED OTHERWISE.
3. REFER TO SHEETS 'TYPICAL EXTERIOR MAN DOOR DETAILS' & TYPICAL INTERIOR MAN DOOR DETAILS' FOR CORRESPONDING HEAD,JAMB, SILL DETAILS:

ABBREVIATIONS

AL	ALUMINIUM
HM	HOLLOW METAL
DRPO	DOOR POWER OPERATOR
FRG	FIRE RATED GLAZING
IAC	INSTRUSION ACCESS CONTROL
IG	INSULATED TEMPERED VISION GLAZING
MTL	METAL
PREFIN	PREFINISHED
PS	PRESSED STEEL
PT	PAINT
VG	TEMPERED VISION GLAZING

RSG-1
ROLLING SECURITY GRILLE
(PERFORATED)

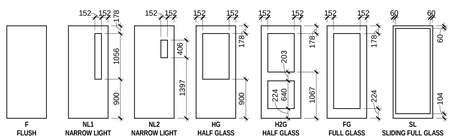

DOOR PANEL TYPES

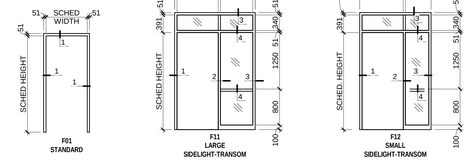

DOOR FRAME TYPES

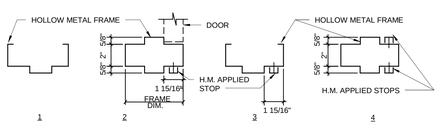

HOLLOW METAL FRAME PROFILES

GENERAL NOTES:
1. FRAMES ARE TO BE WELDED UNLESS NOTED OTHERWISE.
2. FRAME INFO SHOWN IS TYP. UNLESS NOTED OTHERWISE BY SPECIFIC DETAIL REFERENCE OR FRAME, PROFILE REFERENCE.

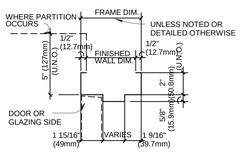

GENERAL NOTES:
1. FRAMES ARE TO WELDED UNLESS NOTED OTHERWISE.
2. FRAME INFO SHOWN IS TYP. UNLESS NOTED OTHERWISE BY SPECIFIC DETAIL REFERENCE ON PLANS/SCHEDULE.

TYP HOLLOW METAL FRAME INFO

Last Printed: 3/25/20 17:07:12 PM
Filename: Autodesk Docs://BFI AMER (CAN) 60721079 Winnipeg North Transit Garage Replacement/60721079 Winnipeg Transit North Garage A_DO.rvt
Printed on: 30% Post-Consumer Recycled Content Paper

This drawing has been prepared for the use of AECOM's client and may not be used, reproduced or relied upon by third parties, except as agreed by AECOM and its client, as required by law or by governmental reviewing agencies. AECOM accepts no responsibility, and denies any liability whatsoever, to any party that modifies this drawing without AECOM's express written consent. Do not scale this document. All measurements must be obtained from the stated dimensions.

AECOM

PROJECT
WINNIPEG NORTH GARAGE REPLACEMENT
100 Oak Point Hwy, Winnipeg, MB R2R 1V1

CLIENT
City of Winnipeg
510 Main St.
Winnipeg, MB R3B 1B9
1.877.311.4974

Winnipeg Transit
B-414 Osborne St.
Winnipeg, MB R3L 2A1

CONSULTANT
AECOM CANADA ULC
99 Commerce Dr,
Winnipeg, MB R3P 0Y7

REGISTRATION

ISSUE/REVISION

I/R	DATE	DESCRIPTION
0	02/19/2025	ISSUED FOR TENDER
C	12/06/2024	ISSUED FOR 66% DESIGN RESUBMISSION
B	08/12/2024	ISSUED FOR 66% DESIGN

PROJECT NUMBER
60721079

SHEET TITLE
OFFICE - DOOR SCHEDULE

SHEET NUMBER
40-A-602

©2018 AECOM Corporation

Project Management Initials:
Designer: Designer Checked: Checker Approved: Approver A0 33.1 1"x46.8"

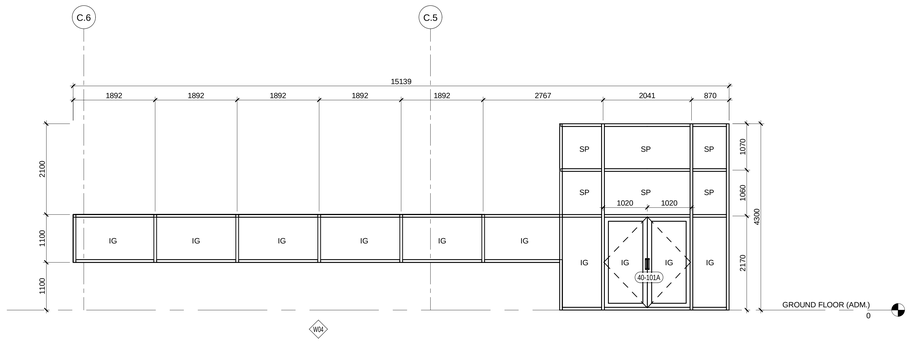

1 | EXTERIOR CURTAIN WALL ELEVATION - W04
40-A-603 | SCALE: 1 : 50

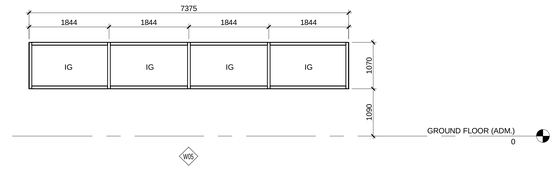

2 | EXTERIOR CURTAIN WALL ELEVATION - W05
40-A-603 | SCALE: 1 : 50

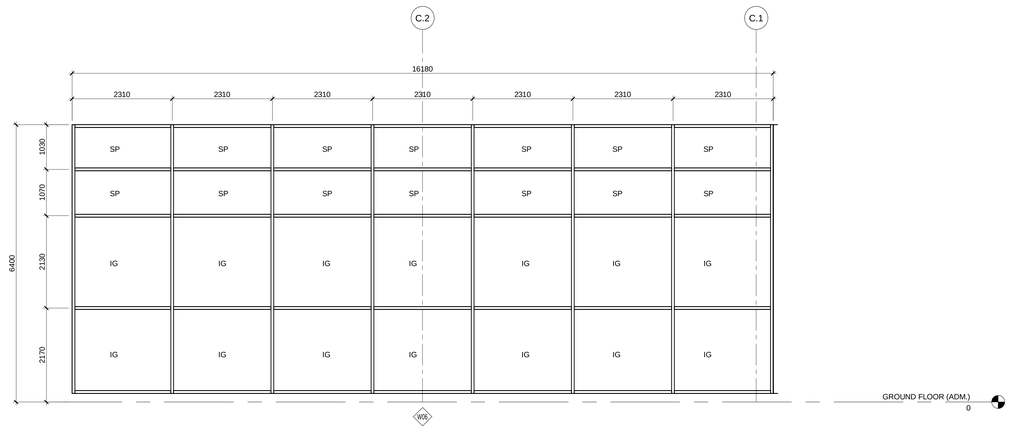

3 | EXTERIOR CURTAIN WALL ELEVATION - W06
40-A-603 | SCALE: 1 : 50

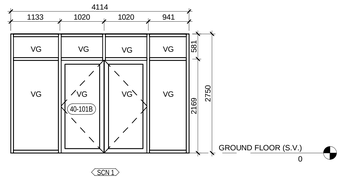

5 | SCREEN 1
40-A-603 | SCALE: 1 : 50

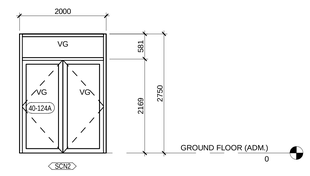

6 | SCREEN 2
40-A-603 | SCALE: 1 : 50

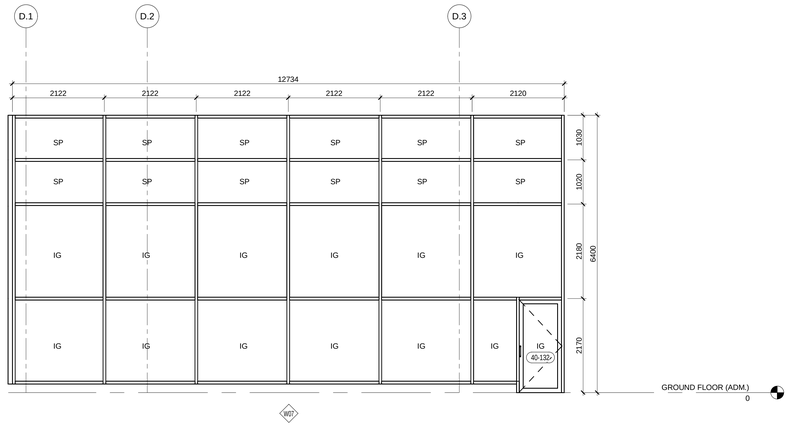

4 | EXTERIOR CURTAIN WALL ELEVATION - W07
40-A-603 | SCALE: 1 : 50

LEGEND

NOTE:
REFER TO DETAILS FOR GALV. STEEL SUPPORTS AT HEAD AND JAMBS WHERE INDICATED.

IG - BIRD FRIENDLY INSULATED GLASS WITH FRIT

SP - SPANDREL GLASS (SHADOWGLASS)

VG - TEMPERED VISION GLASS

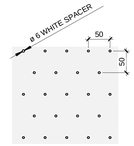

IG - BIRD FRIENDLY INSULATED GLASS WITH FRIT PATTERN

AECOM

PROJECT
WINNIPEG NORTH GARAGE REPLACEMENT
100 Oak Point Hwy, Winnipeg, MB R2R 1V1

CLIENT

City of Winnipeg
510 Main St.
Winnipeg, MB R3B 1B9
1.877.311.4974

Winnipeg Transit
B-414 Osborne St.
Winnipeg, MB R3L 2A1

CONSULTANT

AECOM CANADA ULC
99 Commerce Dr,
Winnipeg, MB R3P 0Y7

REGISTRATION

ISSUE/REVISION

I/R	DATE	DESCRIPTION
0	02/19/2025	ISSUED FOR TENDER
C	12/06/2024	ISSUED FOR 66% DESIGN RESUBMISSION

PROJECT NUMBER
60721079

SHEET TITLE
OFFICE - EXTERIOR CURTAIN WALL & INTERIOR SCREEN ELEVATIONS

SHEET NUMBER
40-A-603

This drawing has been prepared for the use of AECOM & client and may not be used, reproduced or relied upon by third parties, except as agreed by AECOM and its clients, as required by law or for use by governmental reviewing agencies. AECOM accepts no responsibility, and denies any liability whatsoever, to any party that modifies this drawing without AECOM's express written consent. Do not scale this document. All measurements must be obtained from the stated dimensions.
©2018 AECOM Corporation

Last Plotted: 2025-02-17 7:07:14 PM
File name: Autodesk Docs://FBF-AAAEH (CAN) 60721079-Winnipeg North Transit Garage Replacement/60721079-Winnipeg Transit North Garage-A_R20.rvt
Printed on 30% Post-Consumer Recycled Content Paper

Project Management Initials:
Designer: Designer Checked: Checker Approved: Approver A0 33.1"x46.8"

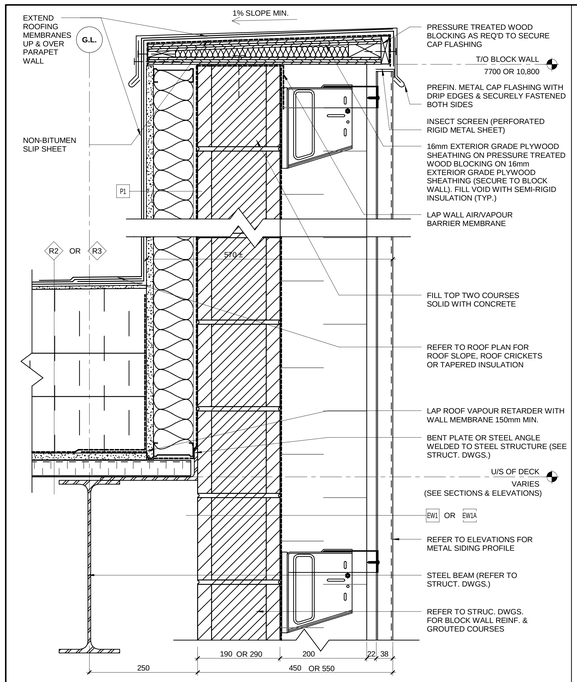

1 | DETAIL - PARAPET - BLOCK WALL & METAL SIDING

00-A-501 | REF: 10-A-352 | SCALE: 1 : 5

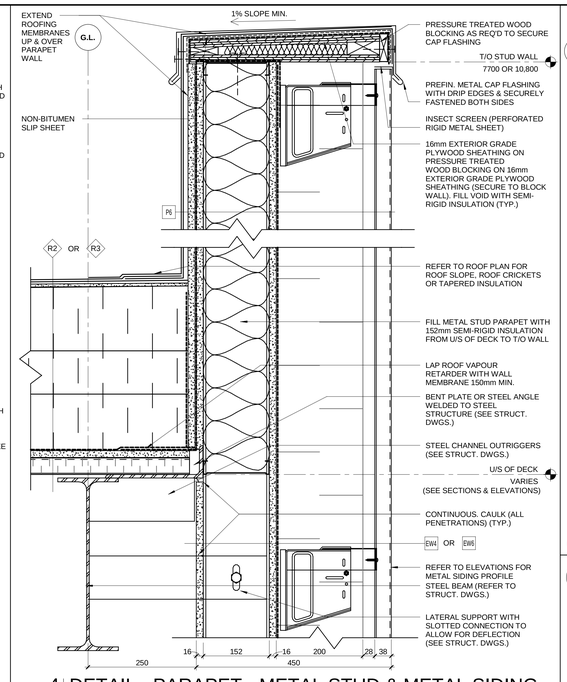

4 | DETAIL - PARAPET - METAL STUD & METAL SIDING

00-A-501 | REF: 10-A-351 | SCALE: 1 : 5

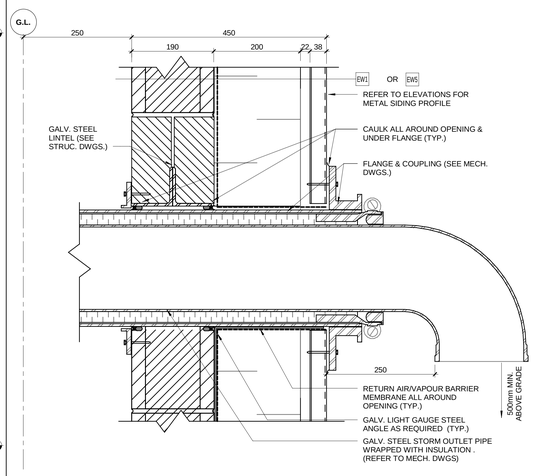

7 | DETAIL - STORM PIPE AT BLOCK WALL

00-A-501 | SCALE: 1 : 5

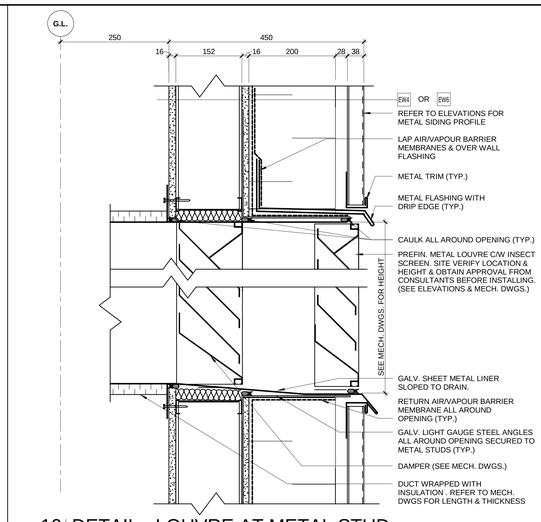

10 | DETAIL - LOUVRE AT METAL STUD

00-A-501 | REF: 10-A-351 | SCALE: 1 : 5

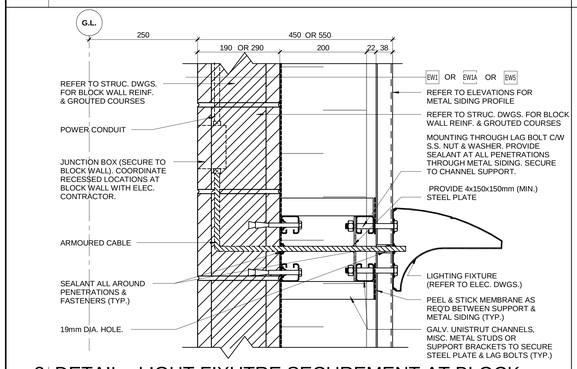

2 | DETAIL - LIGHT FIXUTRE SECUREMENT AT BLOCK

00-A-501 | SCALE: 1 : 5

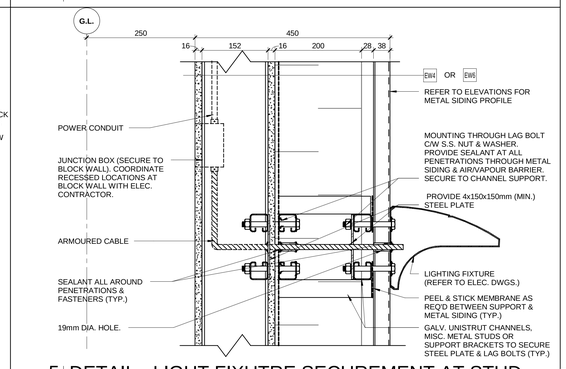

5 | DETAIL - LIGHT FIXUTRE SECUREMENT AT STUD

00-A-501 | SCALE: 1 : 5

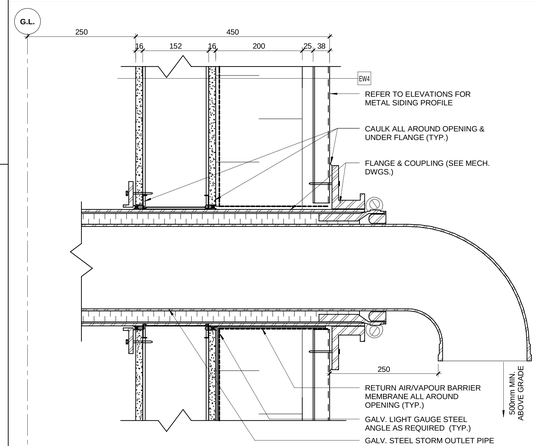

8 | DETAIL - STORM PIPE AT METAL STUD

00-A-501 | SCALE: 1 : 5

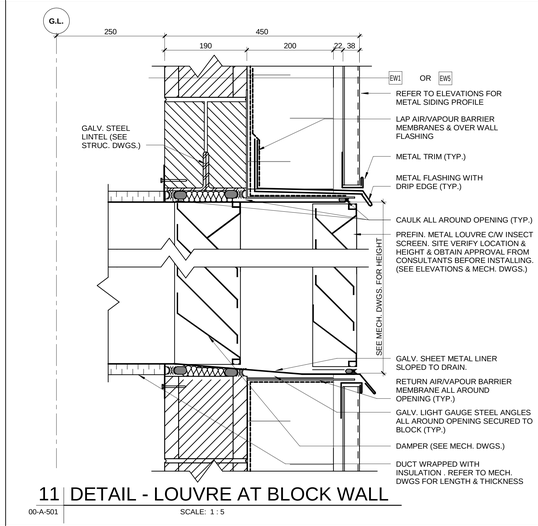

11 | DETAIL - LOUVRE AT BLOCK WALL

00-A-501 | SCALE: 1 : 5

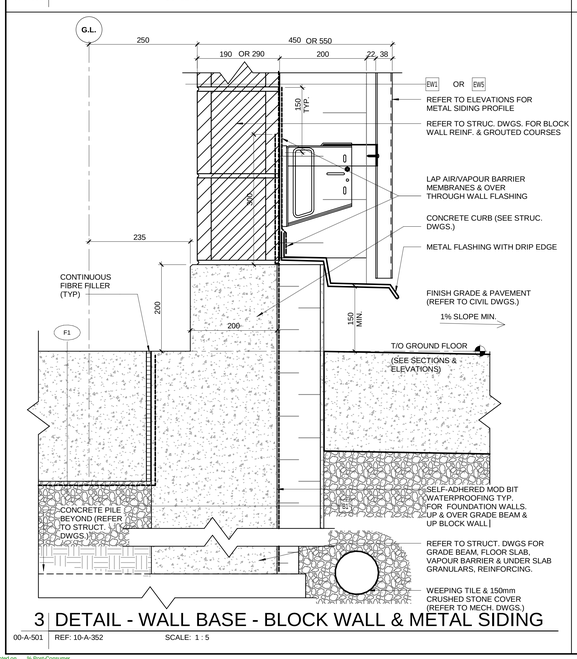

3 | DETAIL - WALL BASE - BLOCK WALL & METAL SIDING

00-A-501 | REF: 10-A-352 | SCALE: 1 : 5

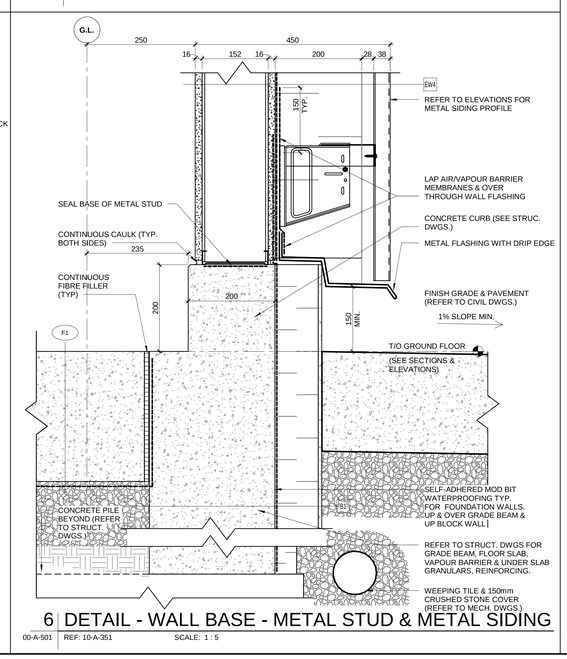

6 | DETAIL - WALL BASE - METAL STUD & METAL SIDING

00-A-501 | REF: 10-A-351 | SCALE: 1 : 5

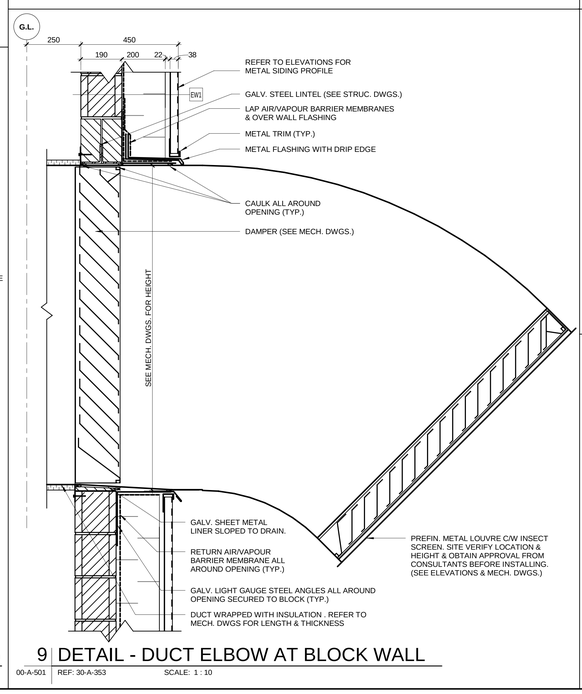

9 | DETAIL - DUCT ELBOW AT BLOCK WALL

00-A-501 | REF: 30-A-353 | SCALE: 1 : 10

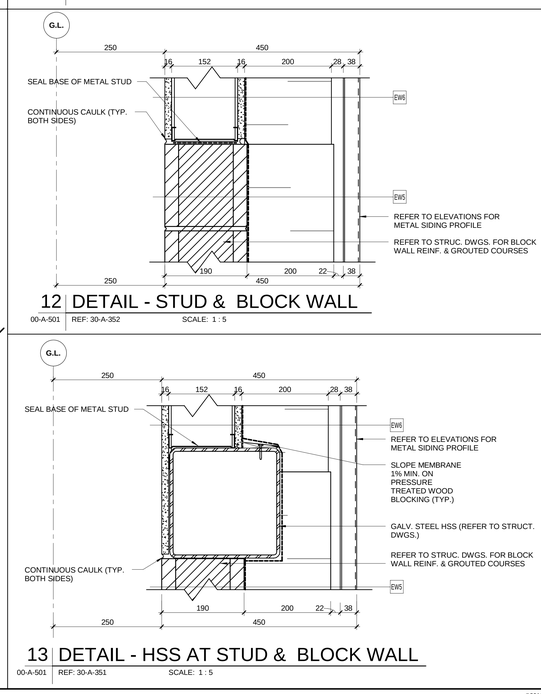

12 | DETAIL - STUD & BLOCK WALL

00-A-501 | REF: 30-A-352 | SCALE: 1 : 5

13 | DETAIL - HSS AT STUD & BLOCK WALL

00-A-501 | REF: 30-A-351 | SCALE: 1 : 5

This drawing has been prepared for the use of AECOM's client and may not be used, reproduced or edited upon by third parties, except as agreed by AECOM and its clients, as required by law or for uses by governmental reviewing agencies. AECOM accepts no responsibility, and denies any liability whatsoever, to any party that modifies this drawing without AECOM's express written consent. Do not scale this document. All measurements must be obtained from the stated dimensions.

AECOM

PROJECT

WINNIPEG NORTH GARAGE REPLACEMENT
100 Oak Point Hwy, Winnipeg, MB R2R 1V1

CLIENT

Winnipeg
City of Winnipeg
510 Main St.
Winnipeg, MB R3B 1B9
1.877.311.4974

Winnipeg Transit
B-414 Osborne St.
Winnipeg, MB R3L 2A1

CONSULTANT

AECOM CANADA ULC
99 Commerce Dr,
Winnipeg, MB R3P 0Y7

REGISTRATION

ISSUE/REVISION

I/R	DATE	DESCRIPTION
0	02/19/2025	ISSUED FOR TENDER

PROJECT NUMBER

60721079

SHEET TITLE

TYPICAL WALL DETAILS - SERVICE LANES, STORAGE & MAINTENANCE GARAGE

SHEET NUMBER

00-A-501

Last Plotted: 2025-02-17 2:07:17 PM
Filename: Autodesk Docs://WP-AMER (CAN) 60721079 Winnipeg North Transit Garage Replacement/60721079-Winnipeg Transit North Garage_A_R24.rvt
Printed on 30% Post-Consumer Recycled Content Paper
©2018 AECOM Corporation

Project Management Initials:
Designer: Designer Checked: Checker Approved: Approver
A0 33.1"x46.8"

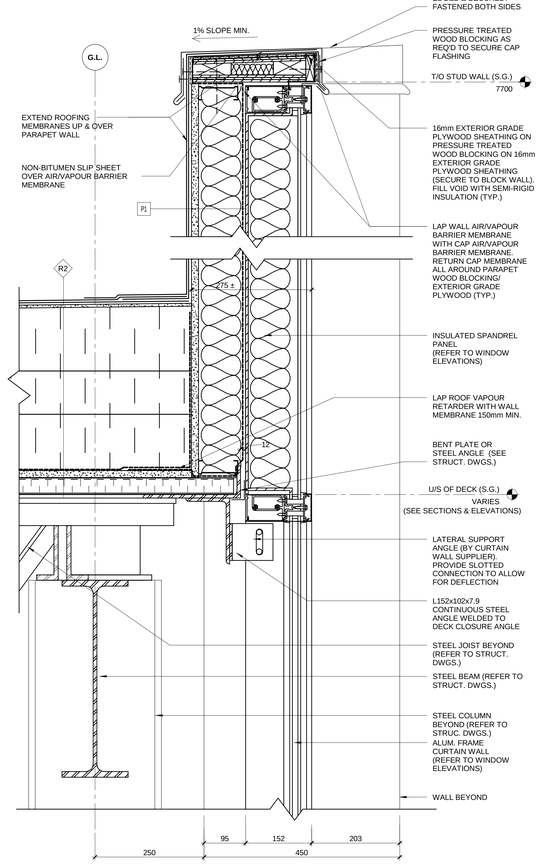

1 | DETAIL - PARAPET - CURTAIN WALL

00-A-502 | REF: 10-A-352 | SCALE: 1 : 5

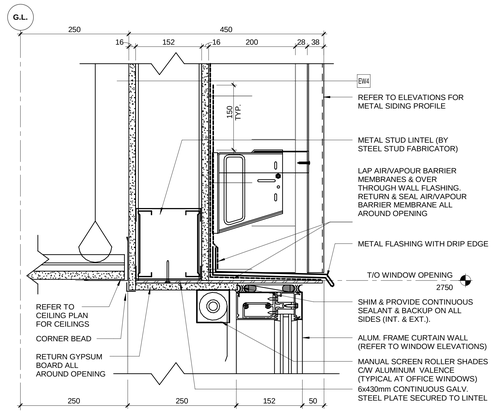

3 | DETAIL - WINDOW HEAD AT STUD

00-A-502 | REF: 10-A-351 | SCALE: 1 : 5

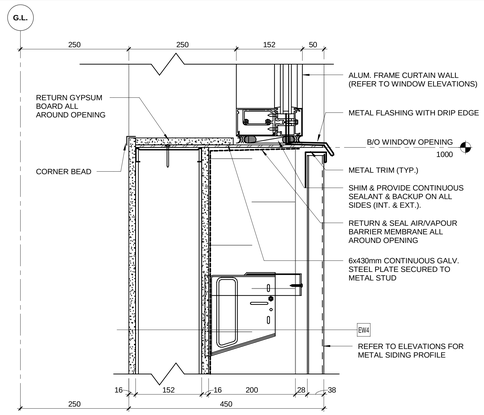

4 | DETAIL - WINDOW SILL AT STUD

00-A-502 | REF: 10-A-351 | SCALE: 1 : 5

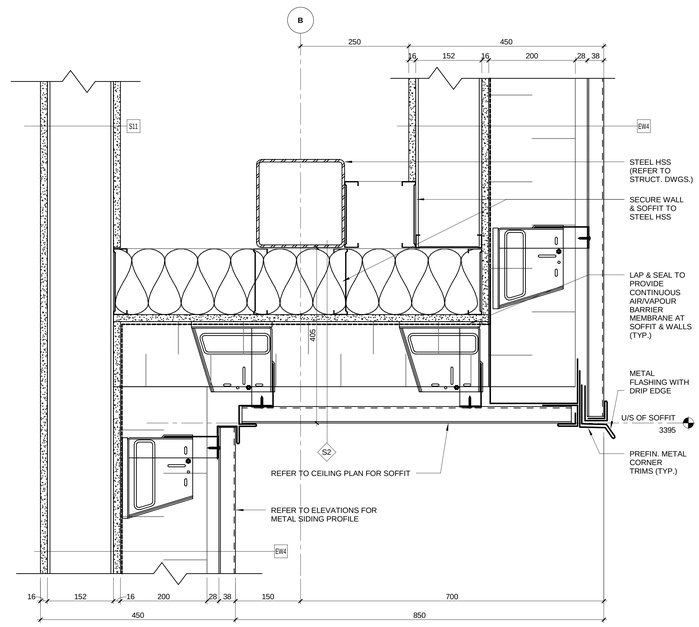

6 | DETAIL - SOFFIT AT METAL STUD

00-A-502 | REF: 10-A-352 | SCALE: 1 : 5

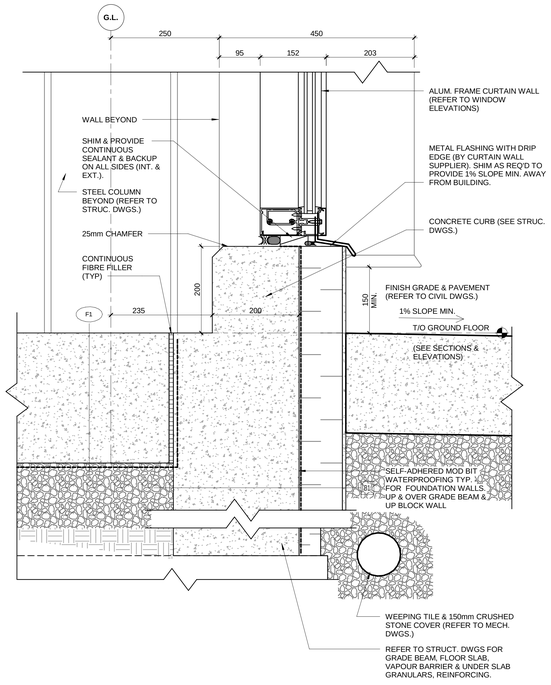

2 | DETAIL - WALL BASE - CURTAIN WALL

00-A-502 | REF: 10-A-352 | SCALE: 1 : 5

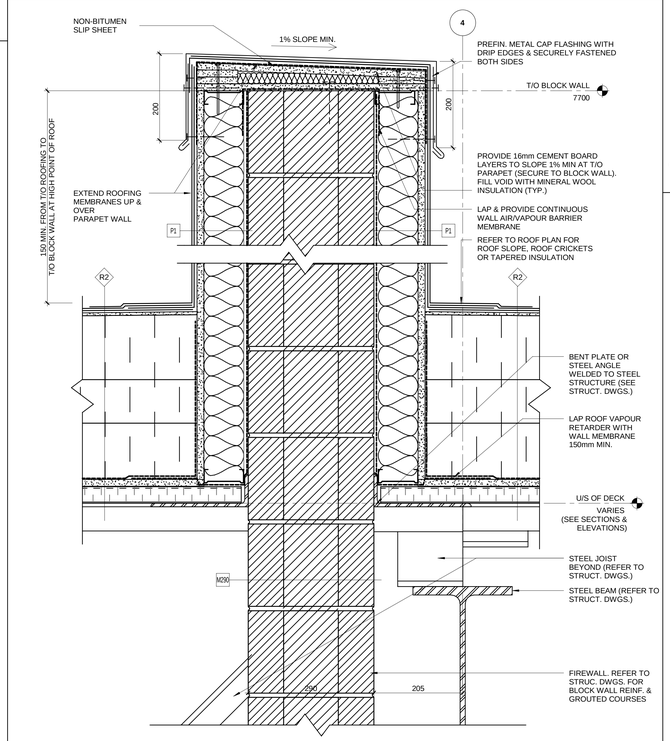

5 | DETAIL - FIREWALL PARAPET G.L. '4'

00-A-502 | REF: 20-A-351 | SCALE: 1 : 5

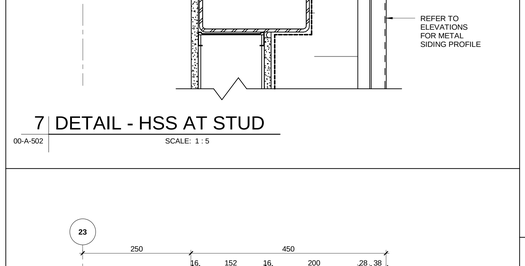

7 | DETAIL - HSS AT STUD

00-A-502 | SCALE: 1 : 5

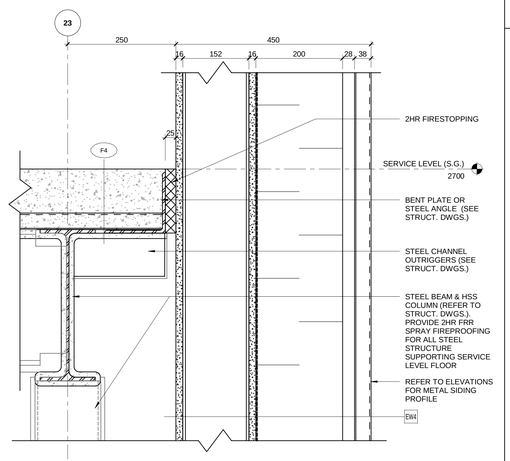

8 | DETAIL -SERVICE LEVEL FLOOR AT STUD

00-A-502 | REF: 20-A-351 | SCALE: 1 : 5

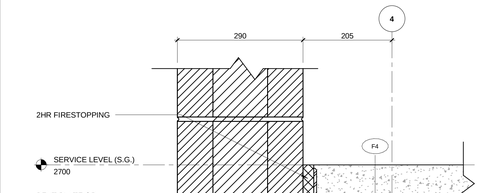

9 | DETAIL -SERVICE LEVEL FLOOR AT BLOCK

00-A-502 | REF: 20-A-351 | SCALE: 1 : 5

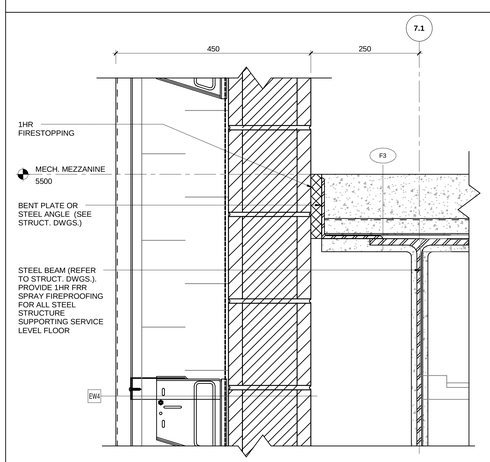

10 | DETAIL -MEZZ. FLOOR AT EXT. BLOCK WALL

00-A-502 | REF: 30-A-353 | SCALE: 1 : 5

This drawing has been prepared for the use of AECOM's client and may not be used, reproduced or relied upon by third parties, except as agreed by AECOM and its client, as required by law or for use by governmental reviewing agencies. AECOM accepts no responsibility, and denies any liability whatsoever, to any party that modifies this drawing without AECOM's express written consent. Do not scale this document. All measurements must be obtained from the stated dimensions.

AECOM

PROJECT

WINNIPEG NORTH GARAGE REPLACEMENT
100 Oak Point Hwy, Winnipeg, MB R2R 1V1

CLIENT

Winnipeg
City of Winnipeg
510 Main St.
Winnipeg, MB R3B 1B9
1.877.311.4974

Winnipeg Transit
B-414 Osborne St.
Winnipeg, MB R3L 2A1

CONSULTANT

AECOM CANADA ULC
99 Commerce Dr,
Winnipeg, MB R3P 0Y7

REGISTRATION

ISSUE/REVISION

UR	DATE	DESCRIPTION
0	02/19/2025	ISSUED FOR TENDER

PROJECT NUMBER

60721079

SHEET TITLE

TYPICAL WALL DETAILS - SERVICE LANES, STORAGE & MAINTENANCE GARAGE

SHEET NUMBER

00-A-502

Last Printed: 2026-02-17 7:07:18 PM
Filename: Autodesk Docs://BP-AMER (CAN) 60721079 Winnipeg North Transit Garage Replacement/60721079 Winnipeg Transit North Garage_A_2D.rvt
Printed on 30% Post-Consumer Recycled Content Paper
©2018 AECOM Corporation

Designer: Designer Checked: Checker Approved: Approver A0 33.1"x46.8"
Project Management Initials:

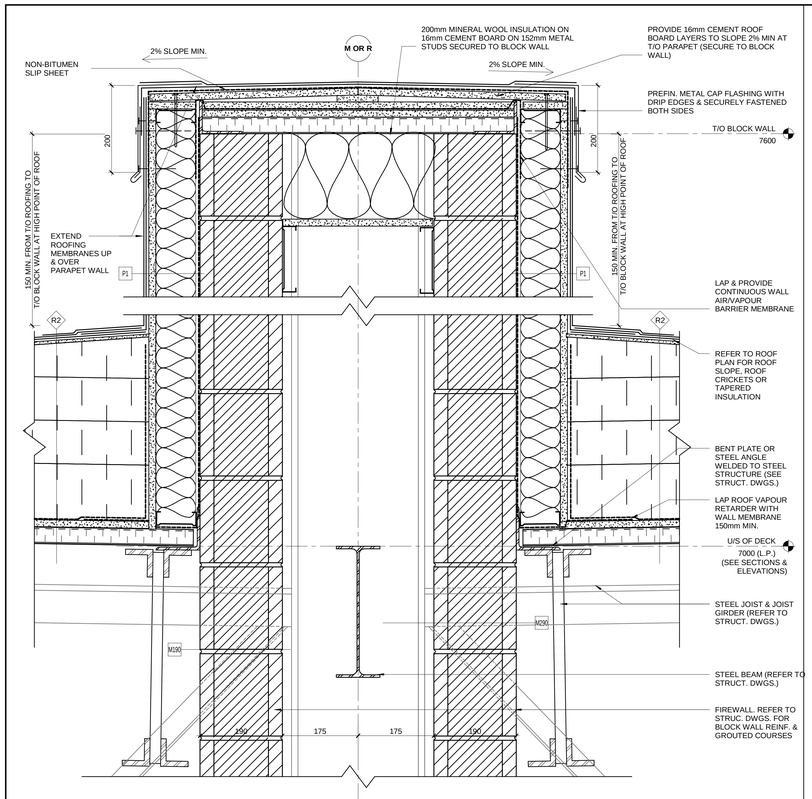

1 | DETAIL - FIREWALL PARAPET G.L. 'M' & 'R'

00-A-503 | REF: 20-A-352 | SCALE: 1 : 5

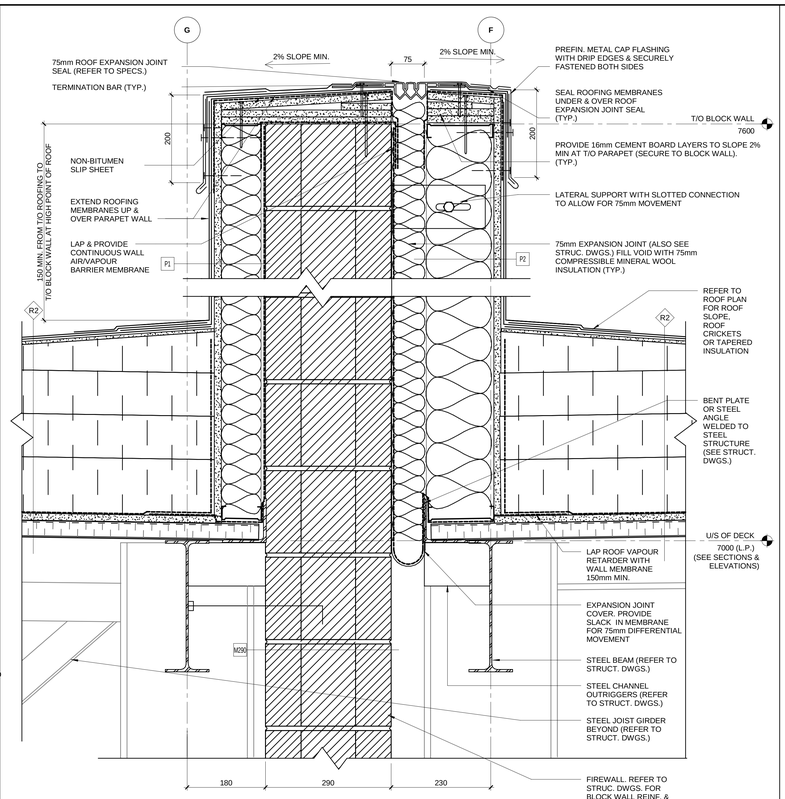

2 | DETAIL - FIREWALL PARAPET G.L. 'G' & F

00-A-503 | REF: 20-A-352 | SCALE: 1 : 5

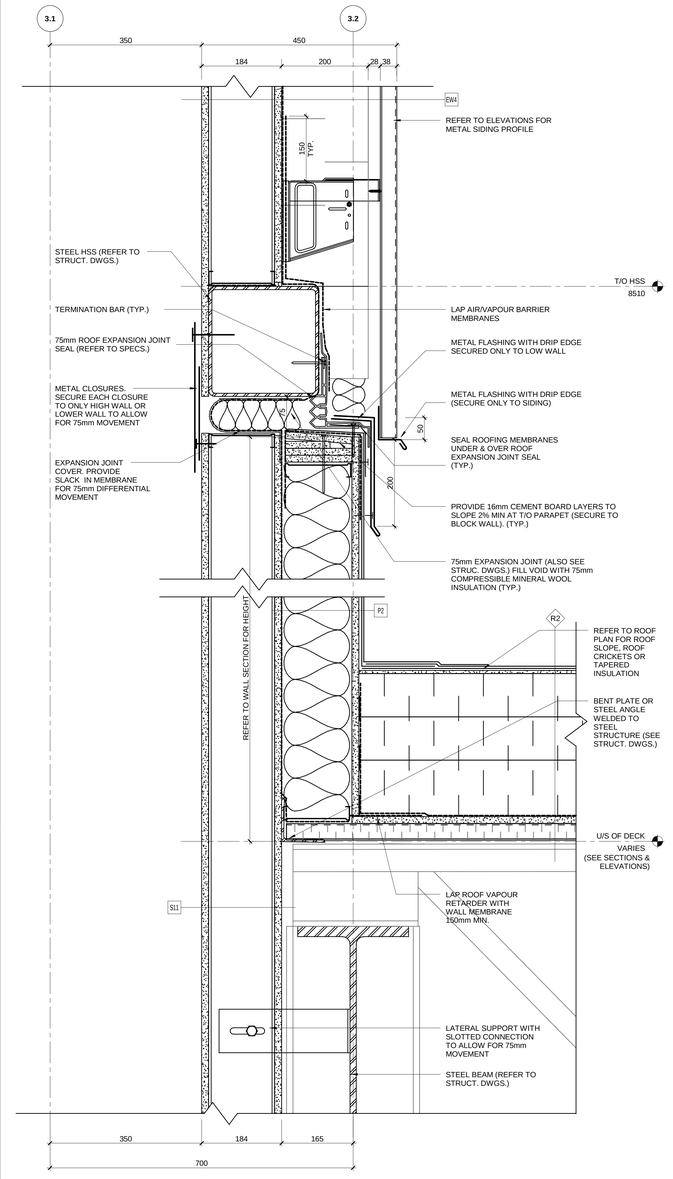

5 | DETAIL - WALL AT LOW ROOF G.L. '3.1' & '3.2'

00-A-503 | REF: 30-A-352 | SCALE: 1 : 5

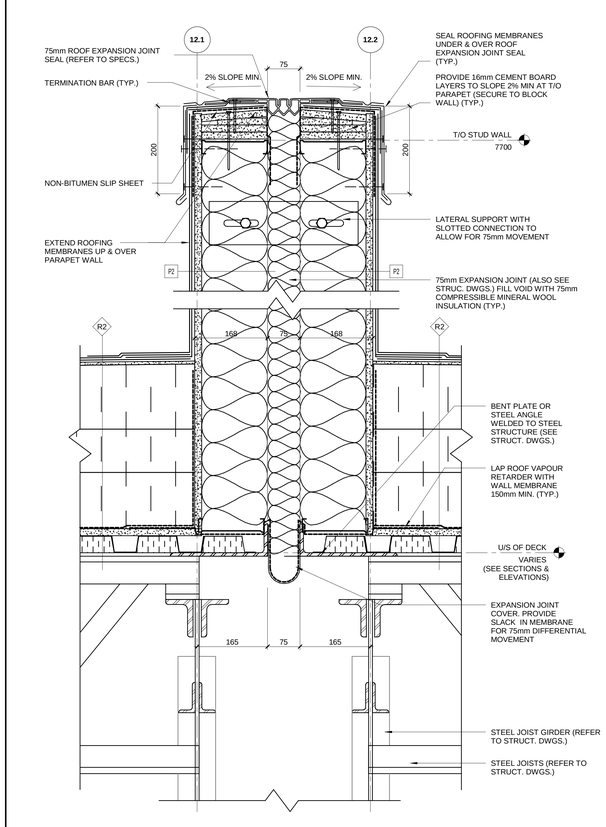

3 | DETAIL - ROOF CURB EXP. JOINT

00-A-503 | SCALE: 1 : 5

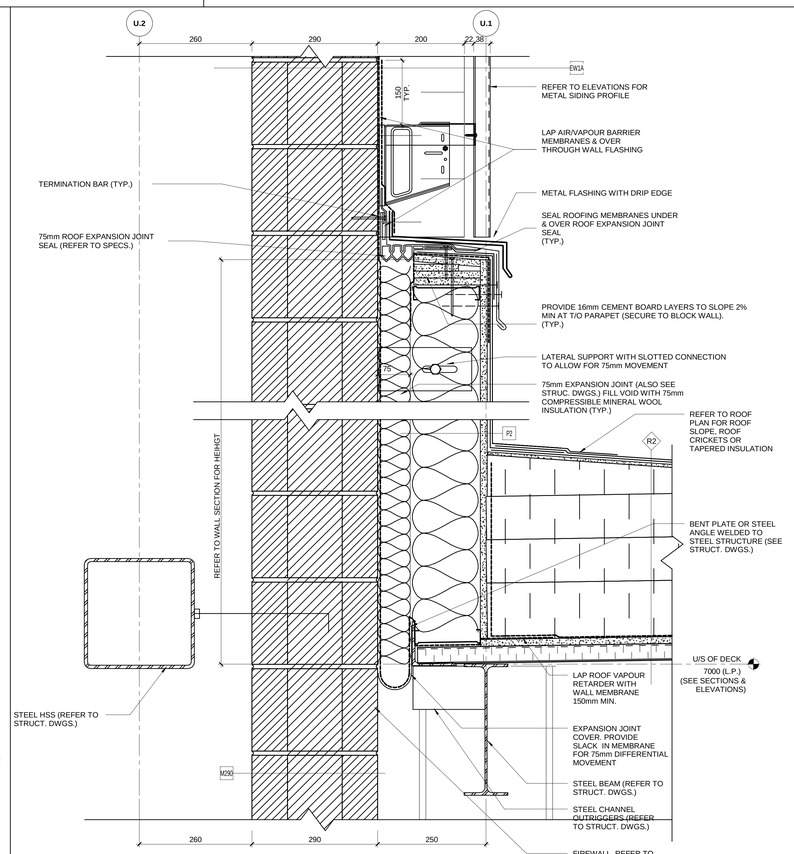

4 | DETAIL - WALL AT LOW ROOF G.L. 'U.2' & 'U.1'

00-A-503 | REF: 30-A-351 | SCALE: 1 : 5

This drawing has been prepared for the use of AECOM's client and may not be used, reproduced or relied upon by third parties, except as agreed by AECOM and its clients, as required by law or for uses by governmental reviewing agencies. AECOM accepts no responsibility, and denies any liability whatsoever, to any party that modifies this drawing without AECOM's express written consent. Do not scale this document. All measurements must be obtained from the stated dimensions.

AECOM

PROJECT

WINNIPEG NORTH GARAGE REPLACEMENT
100 Oak Point Hwy, Winnipeg, MB R2R 1V1

CLIENT

Winnipeg
City of Winnipeg
510 Main St.
Winnipeg, MB R3B 1B9
1.877.311.4974

Winnipeg Transit
B-414 Osborne St.
Winnipeg, MB R3L 2A1

CONSULTANT

AECOM CANADA ULC
99 Commerce Dr,
Winnipeg, MB R3P 0Y7

REGISTRATION

ISSUE/REVISION

I/R	DATE	DESCRIPTION
0	02/19/2025	ISSUED FOR TENDER

PROJECT NUMBER

60721079

SHEET TITLE

TYPICAL WALL DETAILS - SERVICE LANES, STORAGE & MAINTENANCE GARAGE

SHEET NUMBER

00-A-503

©2018 AECOM Corporation

Last Plotted: 2025-02-17 07:20 PM
Filename: Autodesk Docs://BF-AAECI (CAN) 60721079-Winnipeg North Transit Garage Replacement/60721079-Winnipeg Transit North Garage-A_RO.rvt
Printed on 30% Post-Consumer Recycled Content Paper

Project Management Initials:
Designer: Designer
Checked: Checker
Approved: Approver
A0 33.1"x46.8"

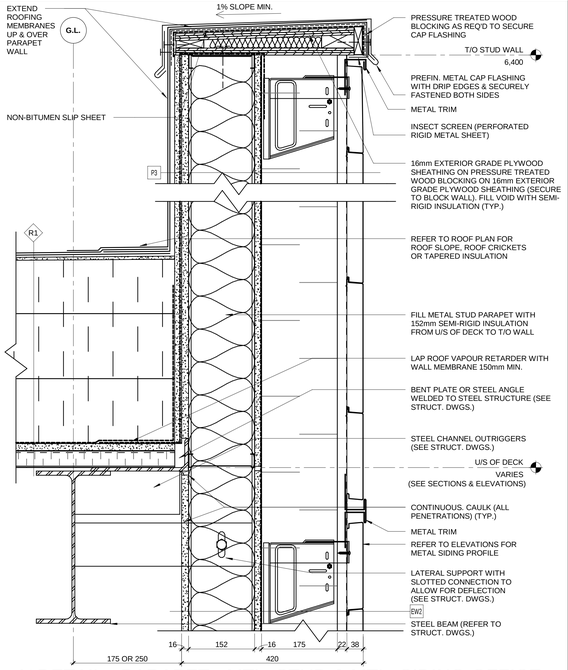

1 | DETAIL - PARAPET - MTL. STUD & MTL. SIDING-OFFICE

00-A-505 | REF: 40-A-351 | SCALE: 1 : 5

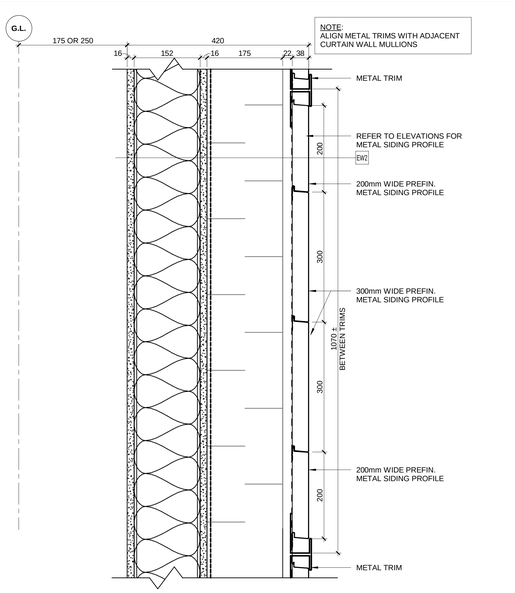

4 | DETAIL - METAL STUD & METAL SIDING - OFFICE

00-A-505 | SCALE: 1 : 5

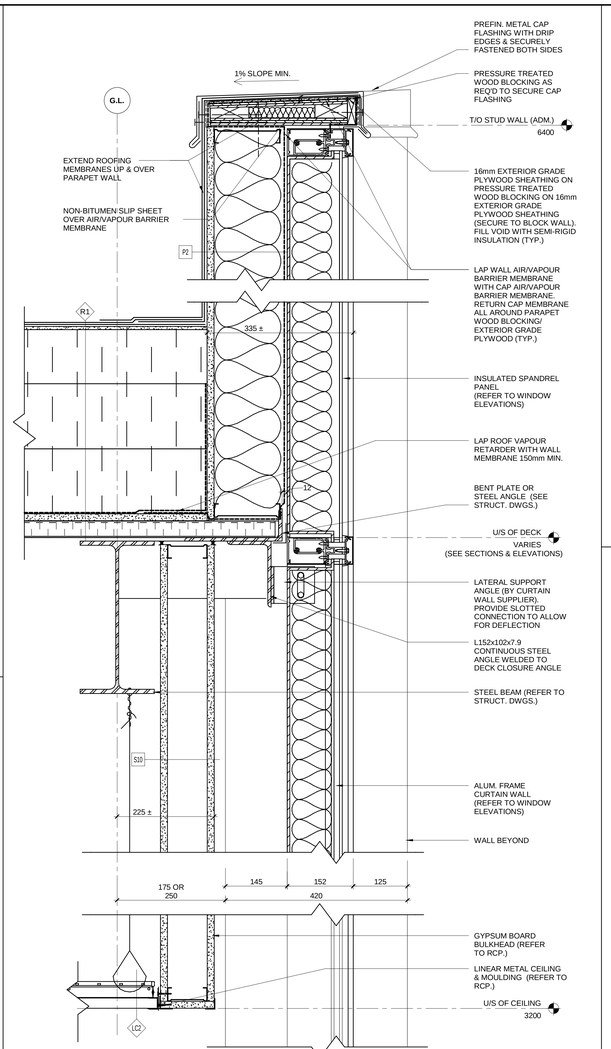

7 | DETAIL - PARAPET - CURTAIN WALL- OFFICE

00-A-505 | REF: 40-A-351 | SCALE: 1 : 5

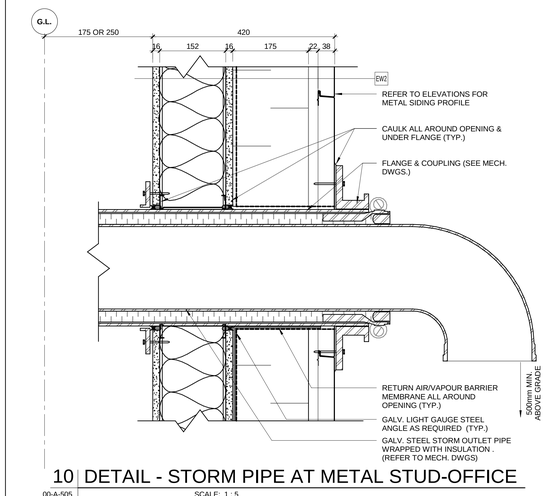

10 | DETAIL - STORM PIPE AT METAL STUD-OFFICE

00-A-505 | SCALE: 1 : 5

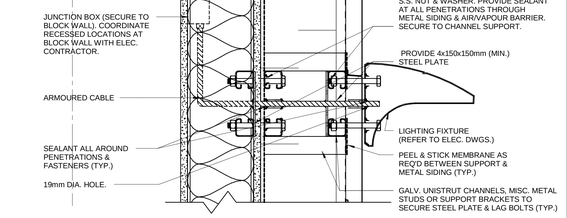

2 | DETAIL - LIGHT FIXUTRE SECUREMENT AT STUD-OFFICE

00-A-505 | SCALE: 1 : 5

5 | DETAIL - WINDOW HEAD AT STUD-OFFICE

00-A-505 | REF: 40-A-351 | SCALE: 1 : 5

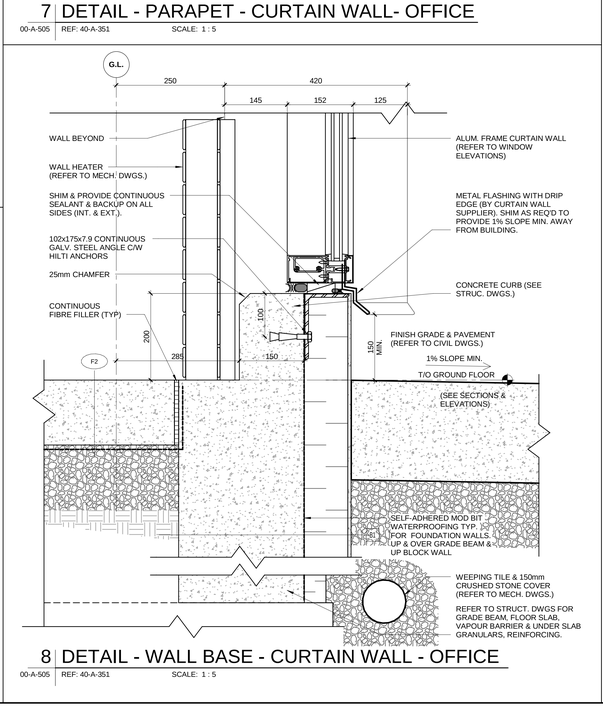

8 | DETAIL - WALL BASE - CURTAIN WALL - OFFICE

00-A-505 | REF: 40-A-351 | SCALE: 1 : 5

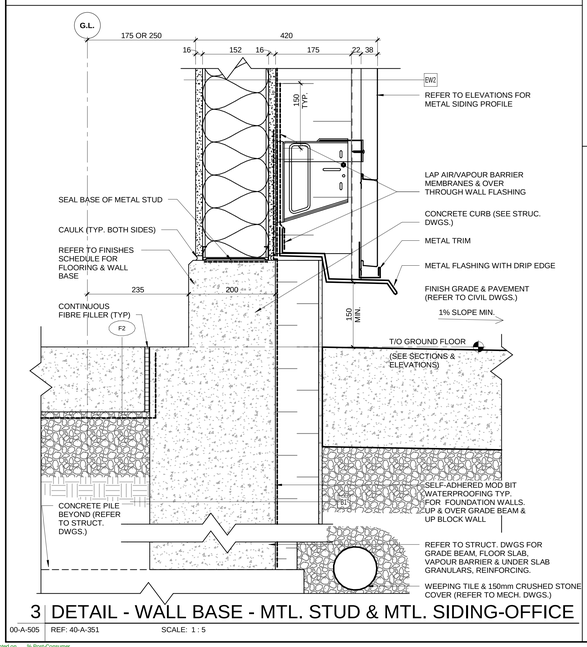

3 | DETAIL - WALL BASE - MTL. STUD & MTL. SIDING-OFFICE

00-A-505 | REF: 40-A-351 | SCALE: 1 : 5

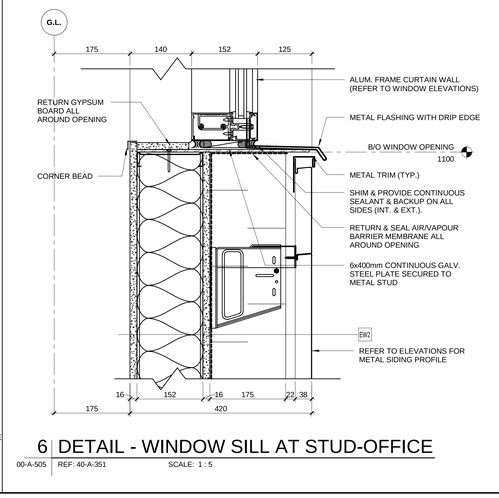

6 | DETAIL - WINDOW SILL AT STUD-OFFICE

00-A-505 | REF: 40-A-351 | SCALE: 1 : 5

This drawing has been prepared for the use of AECOM's client and may not be used, reproduced or relied upon by third parties, except as agreed by AECOM and its client, as required by law or for use by governmental reviewing agencies. AECOM accepts no responsibility, and denies any liability whatsoever, to any party that modifies this drawing without AECOM's express written consent. Do not scale this document. All measurements must be obtained from the stated dimensions.

AECOM

PROJECT

WINNIPEG NORTH GARAGE REPLACEMENT
100 Oak Point Hwy, Winnipeg, MB R2R 1V1

CLIENT

Winnipeg
City of Winnipeg
510 Main St.
Winnipeg, MB R3B 1B9
1.877.311.4974

Winnipeg Transit
B-414 Osborne St.
Winnipeg, MB R3L 2A1

CONSULTANT

AECOM CANADA ULC
99 Commerce Dr,
Winnipeg, MB R3P 0Y7

REGISTRATION

ISSUE/REVISION

IR	DATE	DESCRIPTION
0	02/19/2025	ISSUED FOR TENDER

PROJECT NUMBER

60721079

SHEET TITLE

TYPICAL WALL DETAILS - OFFICE

SHEET NUMBER

00-A-505

©2018 AECOM Corporation

Last Plotted: 2025-02-17 7:07:31 PM
Filename: ...Autodesk Docs://BP-AMER (CAN) 60721079 Winnipeg North Transit Garage Replacement/60721079 Winnipeg Transit North Garage_A_2D.rvt
Printed on 30% Post-Consumer Recycled Content Paper

Project Management Initials:
Designer: Designer Checked: Checker Approved: Approver A0 33.1"x46.8"

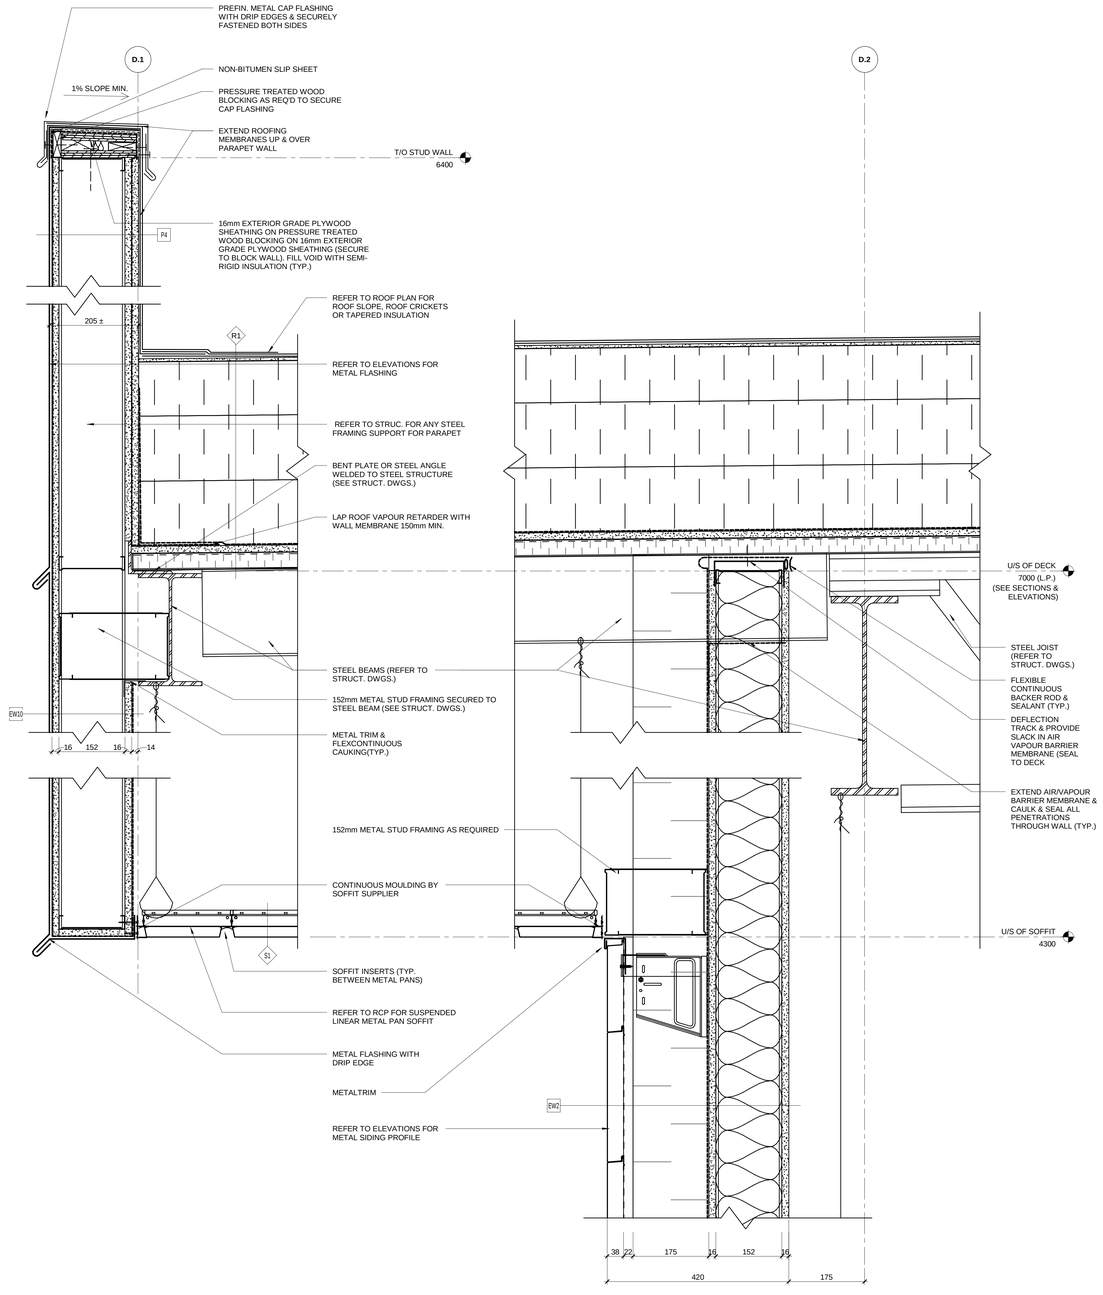

1 | DETAIL - CANOPY-OFFICE

00-A-506 | REF: 40-A-351 SCALE: 1 : 5

Last Printed: 2026-02-18 9:27:24 AM
Filename: Autodesk Docs://IBP-AMER (CAN) 60721079/Winnipeg North Transit Garage Replacement/60721079-Winnipeg Transit North Garage-A_DO.rvt
Printed on 30 Post-Consumer Recycled Content Paper

This drawing has been prepared for the use of AECOM's client and may not be used, reproduced or relied upon by third parties, except as agreed by AECOM and its client, as required by law or for use by governmental reviewing agencies. AECOM accepts no responsibility, and denies any liability whatsoever, to any party that modifies this drawing without AECOM's express written consent. Do not scale this document. All measurements must be obtained from the stated dimensions.

AECOM

PROJECT

WINNIPEG NORTH GARAGE REPLACEMENT
100 Oak Point Hwy, Winnipeg, MB R2R 1V1

CLIENT

Winnipeg

City of Winnipeg
510 Main St.
Winnipeg, MB R3B 1B9
1.877.311.4974

Winnipeg Transit
B-414 Osborne St.
Winnipeg, MB R3L 2A1

CONSULTANT

AECOM CANADA ULC
99 Commerce Dr,
Winnipeg, MB R3P 0Y7

REGISTRATION

ISSUE/REVISION

0	02/19/2025	ISSUED FOR TENDER
I/R	DATE	DESCRIPTION

PROJECT NUMBER

60721079

SHEET TITLE

TYPICAL WALL DETAILS - OFFICE

SHEET NUMBER

00-A-506

©2018 AECOM Corporation

Project Management Initials:
Designer: Designer Checked: Checker Approved: Approver A0 33.1"x46.8"

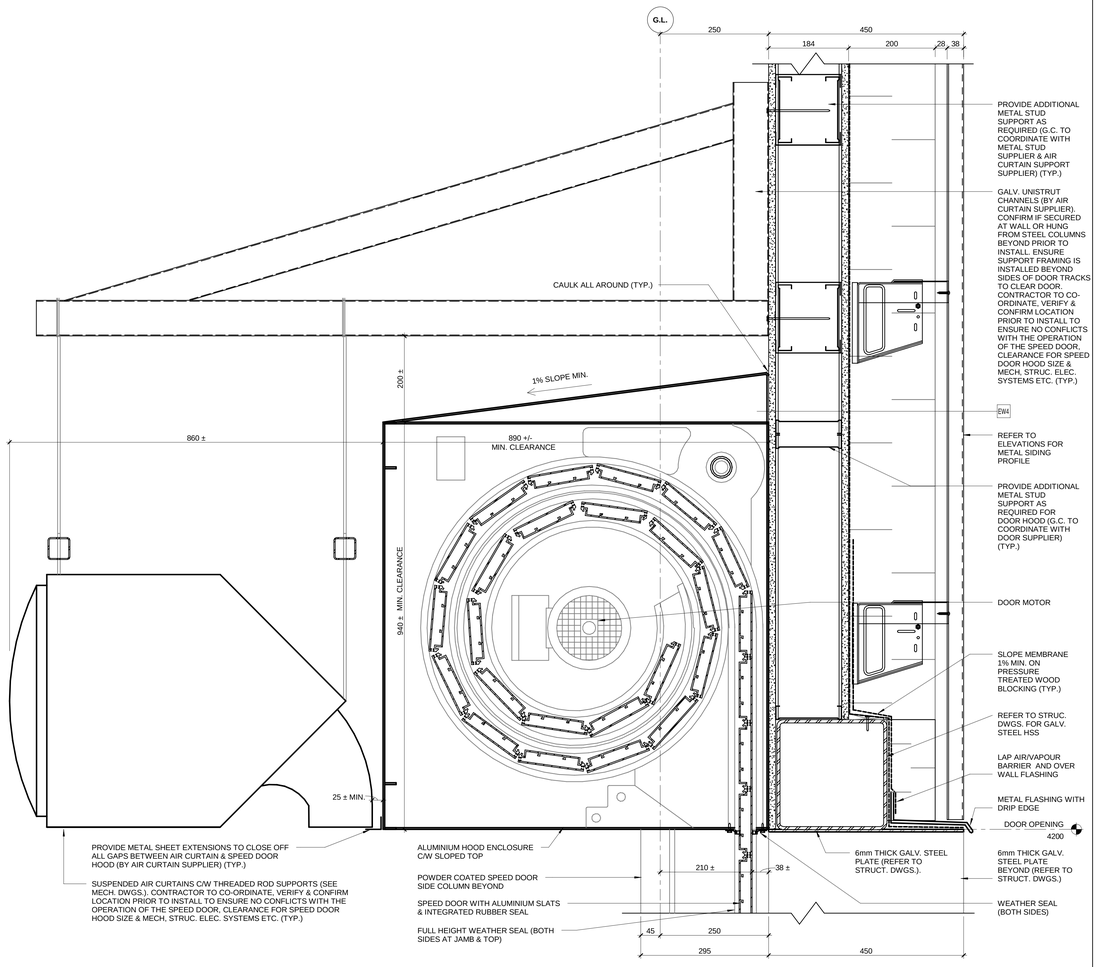

1 | DETAIL - SPEED DOOR AT METAL STUD - HEAD

00-A-510 | REF: 10-A-351 | SCALE: 1 : 5

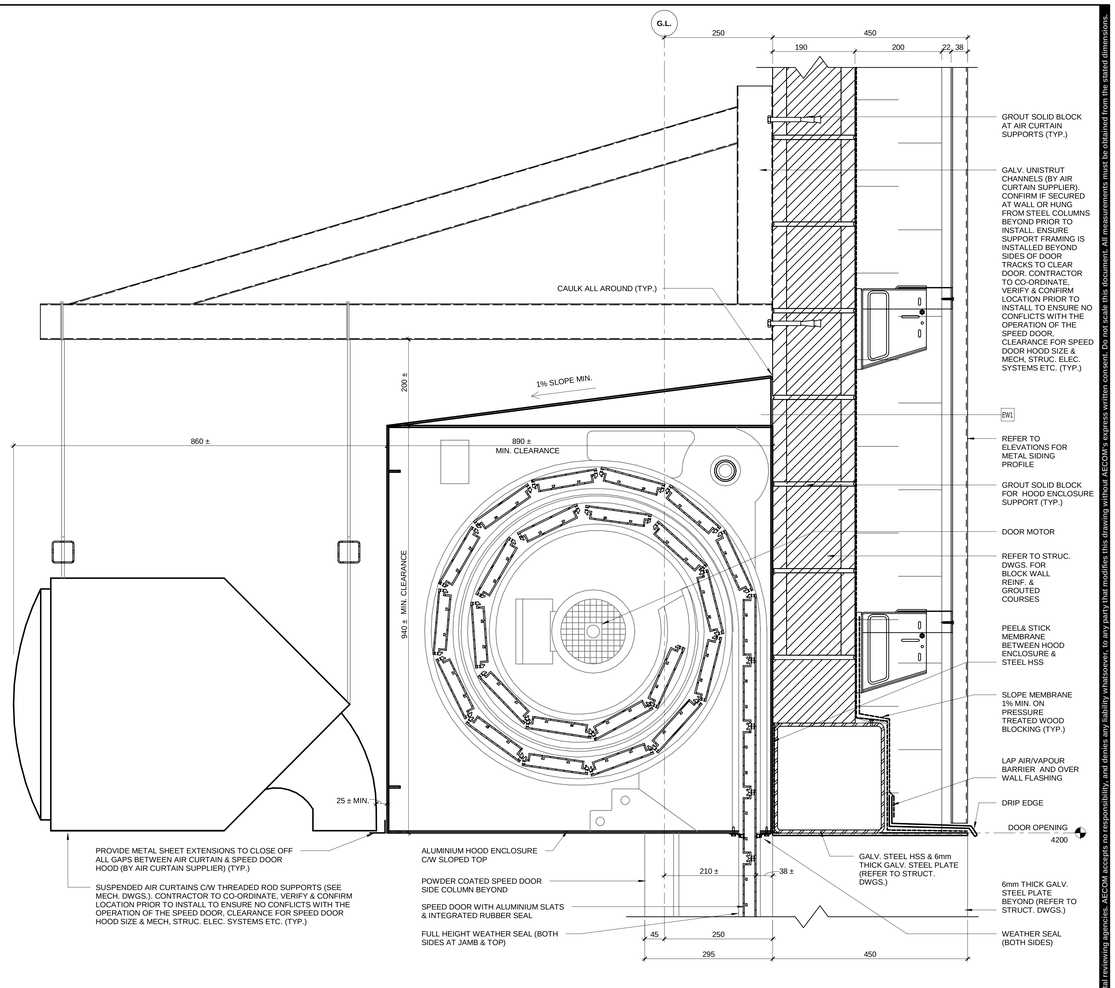

3 | DETAIL - SPEED DOOR AT BLOCK WALL- HEAD

00-A-510 | REF: 10-A-352 | SCALE: 1 : 5

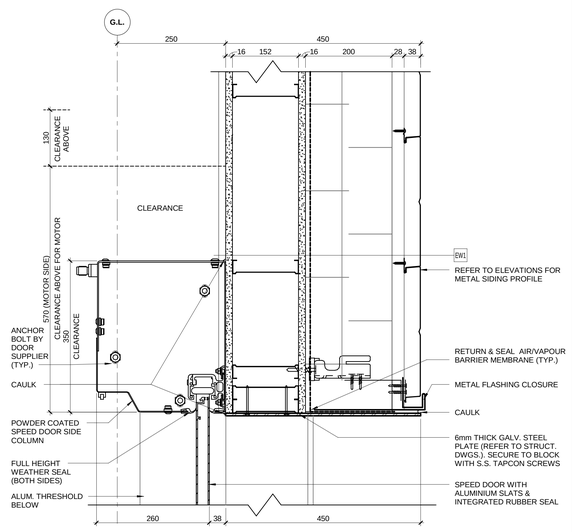

2 | DETAIL - SPEED DOOR AT METAL STUD- JAMB

00-A-510 | SCALE: 1 : 5

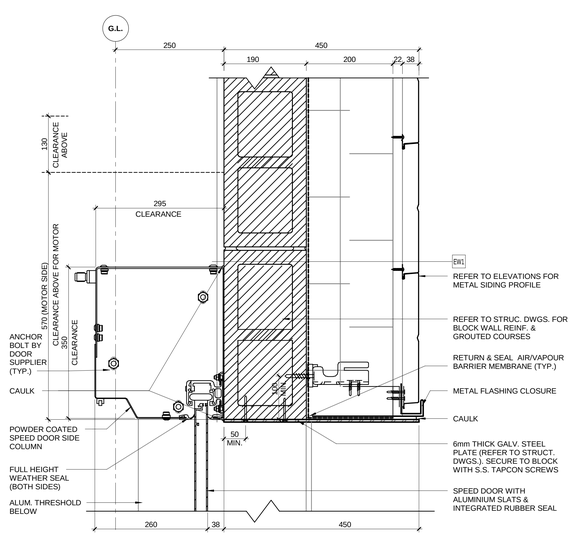

4 | DETAIL - SPEED DOOR AT BLOCK WALL - JAMB

00-A-510 | SCALE: 1 : 5

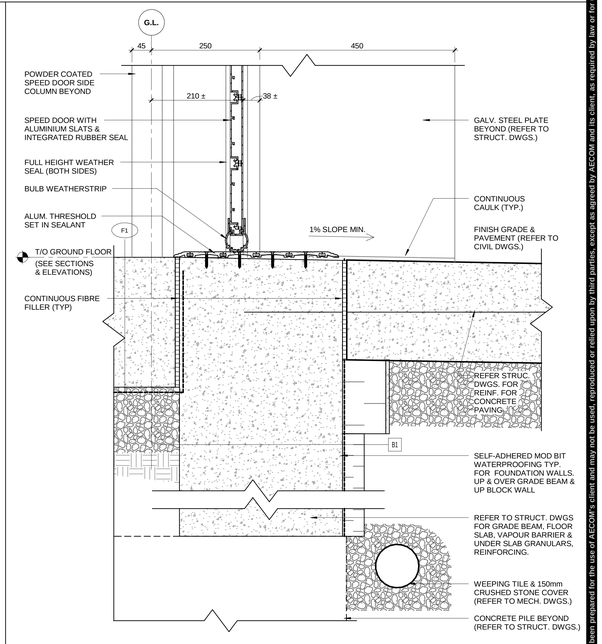

5 | DETAIL - SPEED DOOR -SILL

00-A-510 | REF: 10-A-351 | SCALE: 1 : 5

This drawing has been prepared for the use of AECOM's client and may not be used, reproduced or relied upon by third parties, except as agreed by AECOM and its clients, as required by law or for uses by governmental reviewing agencies. AECOM accepts no responsibility, and denies any liability whatsoever, to any party that modifies this drawing without AECOM's express written consent. Do not scale this documents. All measurements must be obtained from the stated dimensions.

AECOM

PROJECT

WINNIPEG NORTH GARAGE REPLACEMENT

100 Oak Point Hwy, Winnipeg, MB R2R 1V1

CLIENT

Winnipeg

City of Winnipeg
510 Main St.
Winnipeg, MB R3B 1B9
1.877.311.4974

Winnipeg Transit
B-414 Osborne St.
Winnipeg, MB R3L 2A1

CONSULTANT

AECOM CANADA ULC
99 Commerce Dr,
Winnipeg, MB R3P 0Y7

REGISTRATION

ISSUE/REVISION

I/R	DATE	DESCRIPTION
0	02/19/2025	ISSUED FOR TENDER

PROJECT NUMBER

60721079

SHEET TITLE

TYPICAL SPEED DOOR DETAILS

SHEET NUMBER

00-A-510

Last Plotted: 2026-02-17 7:07:23 PM
Filename: Autodesk Docs://IBF-AAIEH (CAN) 60721079-Winnipeg North Transit Garage Replacement/60721079-Winnipeg Transit North Garage-A_R20.rvt
Printed on 30% Post-Consumer Recycled Content Paper
©2018 AECOM Corporation

Project Management Initials:
Designer: Designer Checked: Checker Approved: Approver A0 33.1"x46.8"

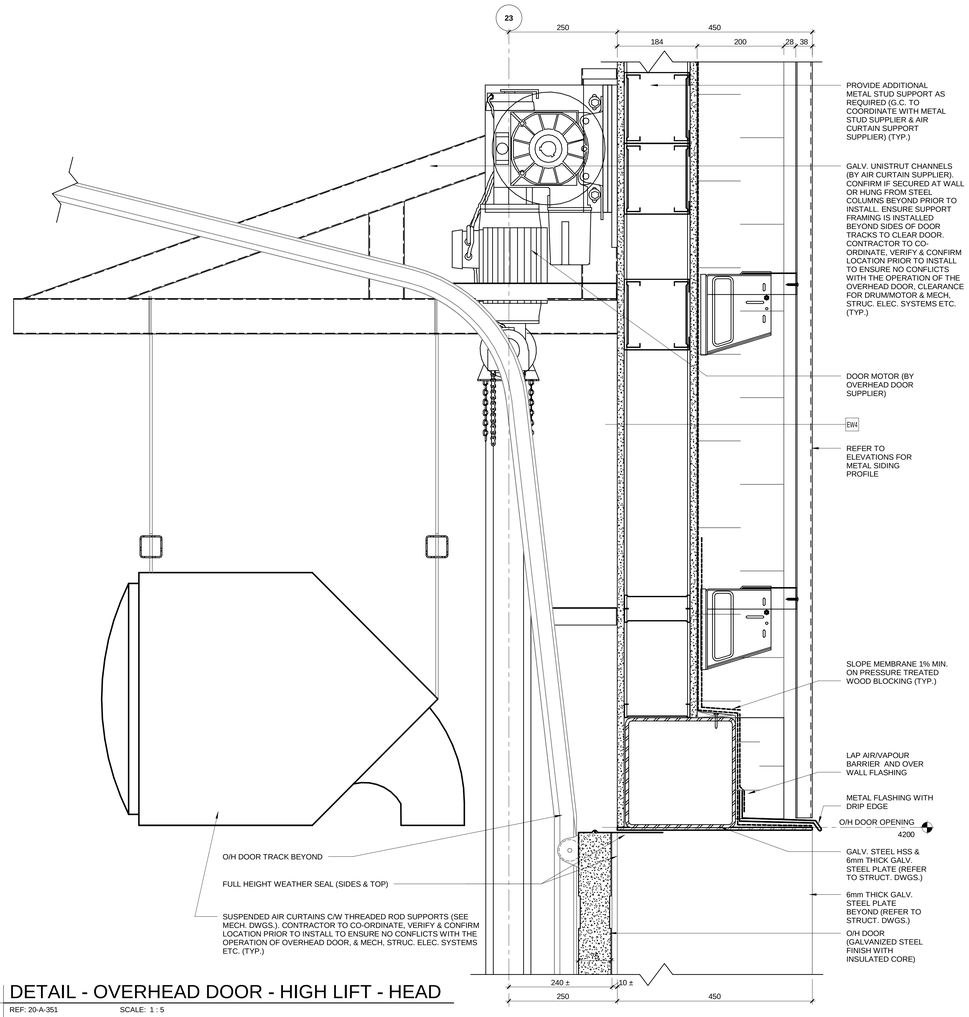

1 | DETAIL - OVERHEAD DOOR - HIGH LIFT - HEAD

00-A-511 | REF: 20-A-351 | SCALE: 1 : 5

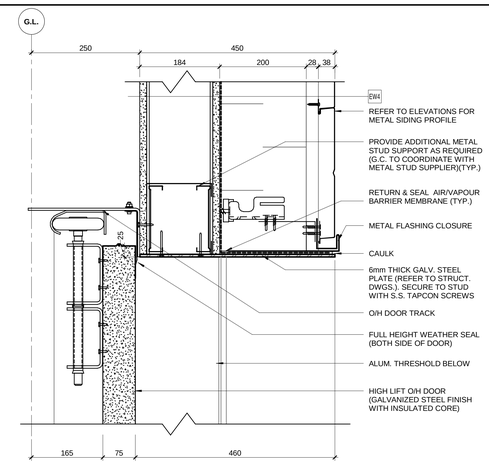

5 | DETAIL - OVERHEAD DOOR AT STUD - JAMB

00-A-511 | SCALE: 1 : 5

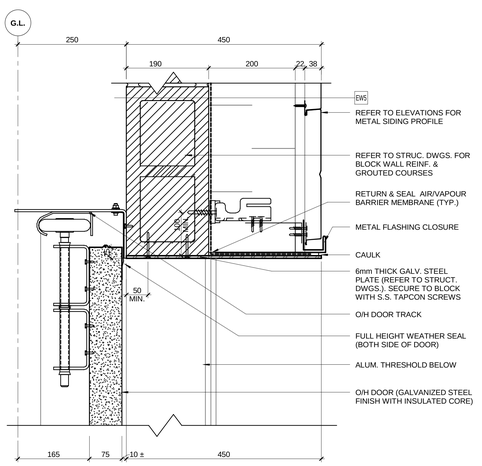

2 | DETAIL - OVERHEAD DOOR AT BLOCK - JAMB

00-A-511 | SCALE: 1 : 5

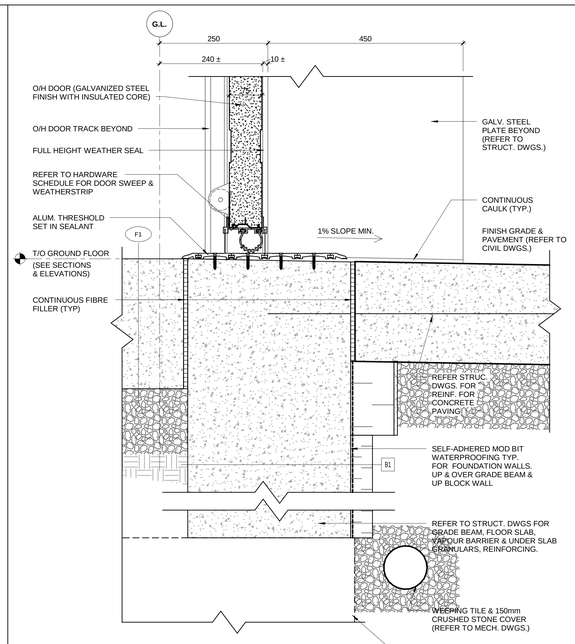

3 | DETAIL - OVERHEAD DOOR -SILL

00-A-511 | REF: 20-A-351 | SCALE: 1 : 5

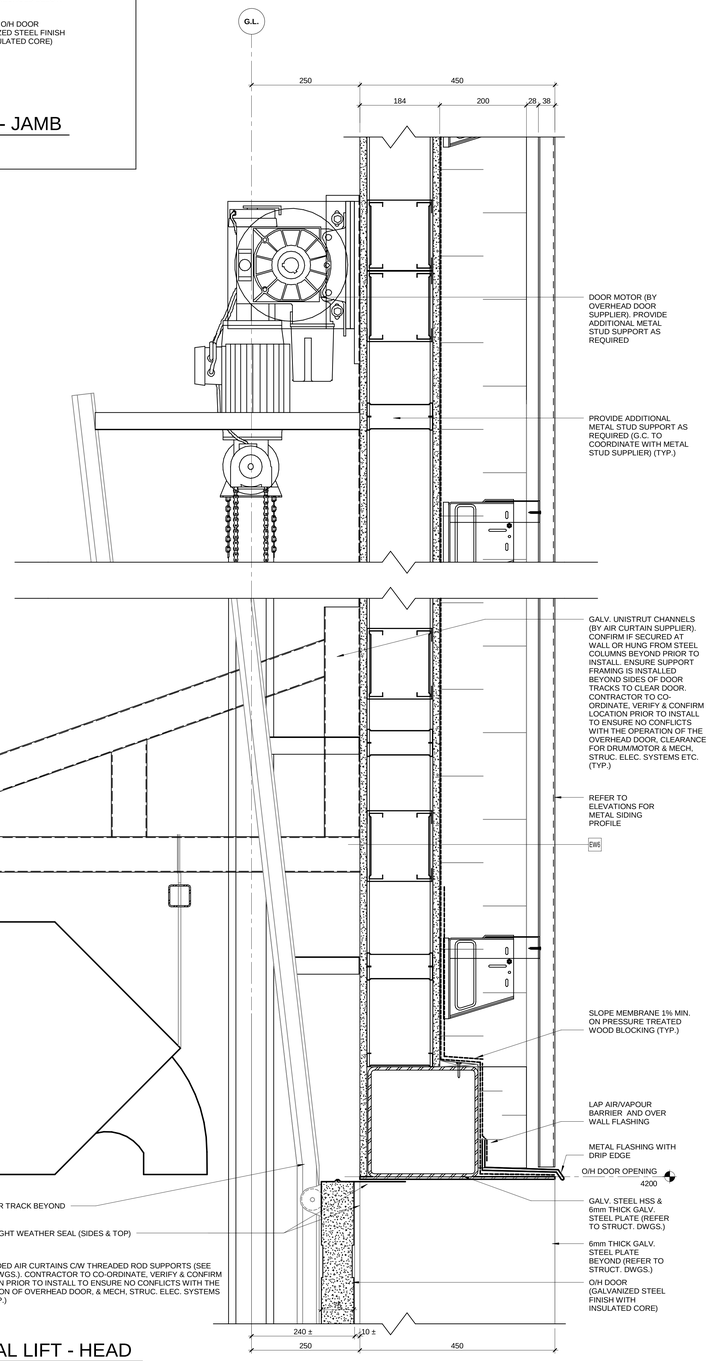

4 | DETAIL - OVERHEAD DOOR - VERTICAL LIFT - HEAD

00-A-511 | REF: 30-A-351 | SCALE: 1 : 5

This drawing has been prepared for the use of AECOM's client and may not be used, reproduced or relied upon by third parties, except as agreed by AECOM and its clients, as required by law or for uses by governmental reviewing agencies. AECOM accepts no responsibility, and denies any liability whatsoever, to any party that modifies this drawing without AECOM's express written consent. Do not scale this document. All measurements must be obtained from the stated dimensions.

AECOM

PROJECT

WINNIPEG NORTH GARAGE REPLACEMENT
100 Oak Point Hwy, Winnipeg, MB R2R 1V1

CLIENT

Winnipeg

City of Winnipeg
510 Main St.
Winnipeg, MB R3B 1B9
1.877.311.4974

Winnipeg Transit
B-414 Osborne St.
Winnipeg, MB R3L 2A1

CONSULTANT

AECOM CANADA ULC
99 Commerce Dr,
Winnipeg, MB R3P 0Y7

REGISTRATION

ISSUE/REVISION

0	02/19/2025	ISSUED FOR TENDER
I/R	DATE	DESCRIPTION

PROJECT NUMBER

60721079

SHEET TITLE

TYPICAL EXT. OVERHEAD DOOR DETAILS

SHEET NUMBER

00-A-511

Last Plotted: 2025-02-17 7:07:24 PM
Filename: Autodesk Docs://BP-AAECI (CAN) 60721079 Winnipeg North Transit Garage Replacement/60721079-Winnipeg Transit North Garage-A_DO.rvt
Printed on 30% Post-Consumer Recycled Content Paper
©2018 AECOM Corporation

Project Management Initials:
Designer: Designer Checked: Checker Approved: Approver A0 33.1"x46.8"
Last Printed: 2026-03-17 7:07:36 PM
Filename: Autodesk Docs://IBP-AMER (CAN) 60721079 Winnipeg North Transit Garage Replacement/60721079 Winnipeg Transit North Garage_A_2D.rvt
Printed on 30 Post-Consumer Recycled Content Paper

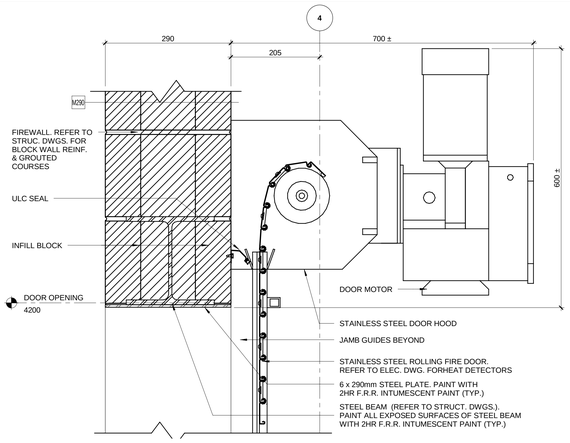

1 | DETAIL - ROLLING FIRE DOOR - HEAD

00-A-513 | REF: 20-A-351 | SCALE: 1 : 5

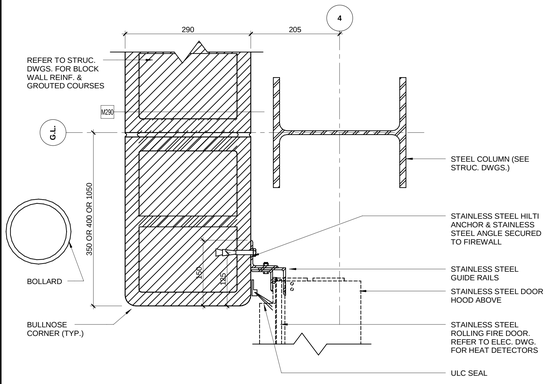

2 | DETAIL - ROLLING FIRE DOOR - JAMB

00-A-513 | SCALE: 1 : 5

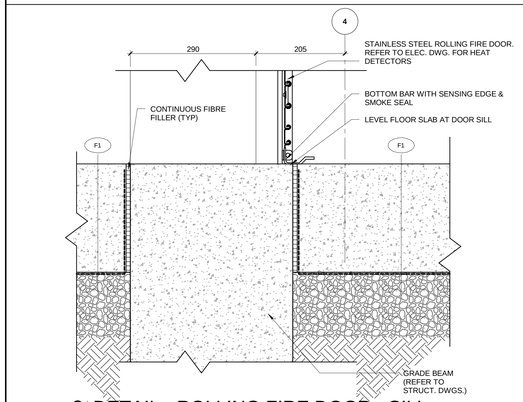

3 | DETAIL - ROLLING FIRE DOOR - SILL

00-A-513 | REF: 20-A-351 | SCALE: 1 : 5

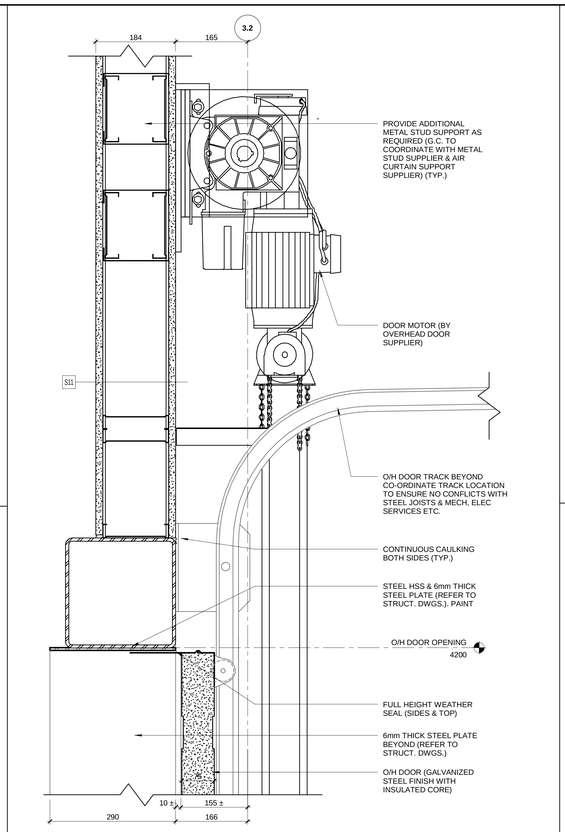

4 | DETAIL - O/H DOOR AT STUD WALL - STD. LIFT - HEAD

00-A-513 | REF: 30-A-352 | SCALE: 1 : 5

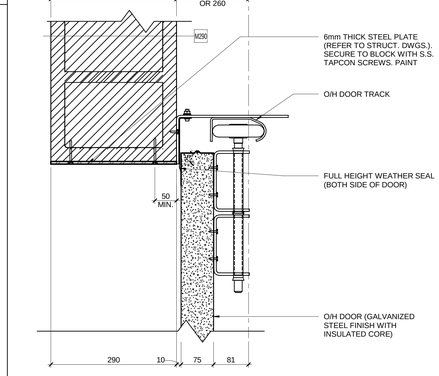

5 | DETAIL - OVERHEAD DOOR AT BLOCK- INT. - JAMB

00-A-513 | SCALE: 1 : 5

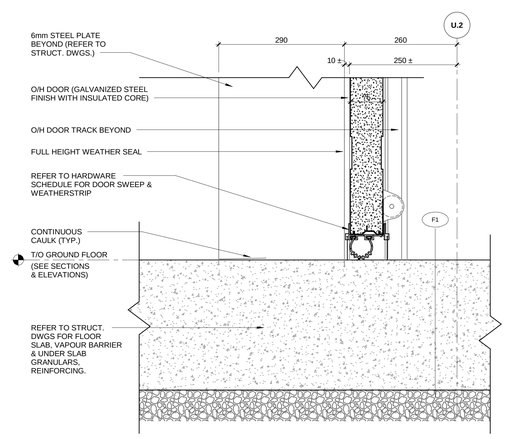

7 | DETAIL - OVERHEAD DOOR - INT. SILL

00-A-513 | SCALE: 1 : 5

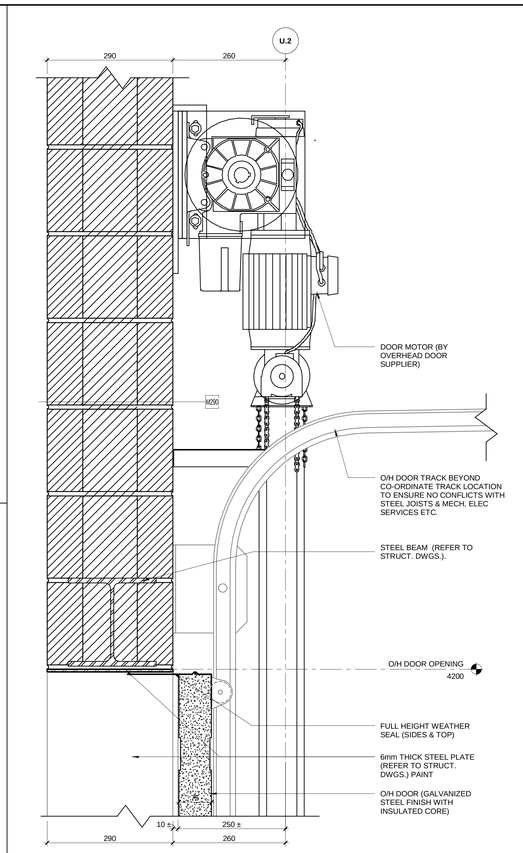

8 | DETAIL - O/H DOOR AT BLK. - STD. LIFT - HEAD

00-A-513 | SCALE: 1 : 5

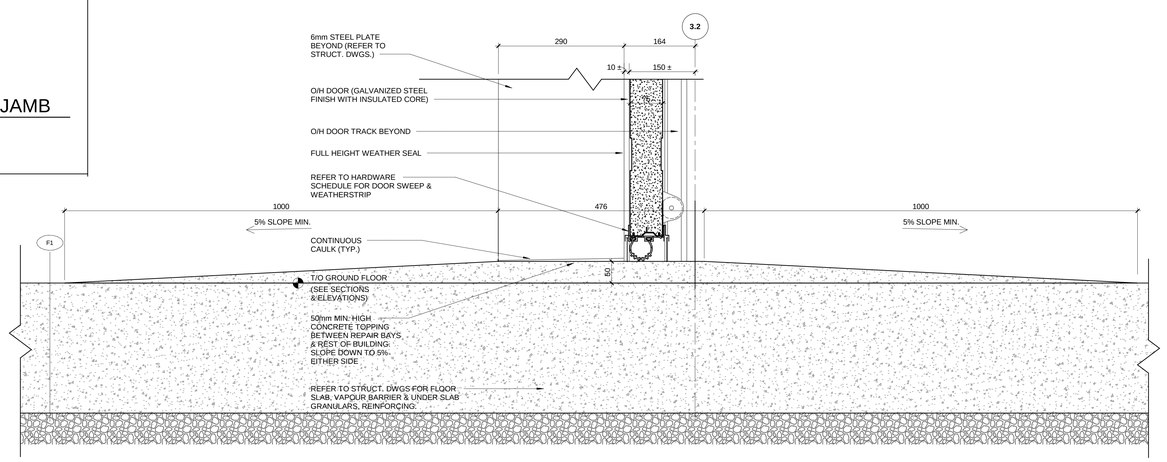

6 | DETAIL - OVERHEAD DOOR - INT. SILL (SLOPED)

00-A-513 | REF: 30-A-352 | SCALE: 1 : 5

AECOM

PROJECT

WINNIPEG NORTH GARAGE REPLACEMENT
100 Oak Point Hwy, Winnipeg, MB R2R 1V1

CLIENT

City of Winnipeg
510 Main St.
Winnipeg, MB R3B 1B9
1.877.311.4974

Winnipeg Transit
B-414 Osborne St.
Winnipeg, MB R3L 2A1

CONSULTANT

AECOM CANADA ULC
99 Commerce Dr,
Winnipeg, MB R3P 0Y7

REGISTRATION

ISSUE/REVISION

0	02/19/2025	ISSUED FOR TENDER
I/R	DATE	DESCRIPTION

PROJECT NUMBER

60721079

SHEET TITLE

TYPICAL INT. OVERHEAD & FIRE SHUTTER DOOR DETAILS

SHEET NUMBER

00-A-513

This drawing has been prepared for the use of AECOM's client and may not be used, reproduced or relied upon by third parties, except as agreed by AECOM and its client, as required by law or for use by governmental reviewing agencies. AECOM accepts no responsibility, and denies any liability whatsoever, to any party that modifies this drawing without AECOM's express written consent. Do not scale this document. All measurements must be obtained from the stated dimensions.
©2018 AECOM Corporation

Project Management Initials:
Designer: Designer Checked: Checker Approved: Approver
A0 33.1"x46.8"

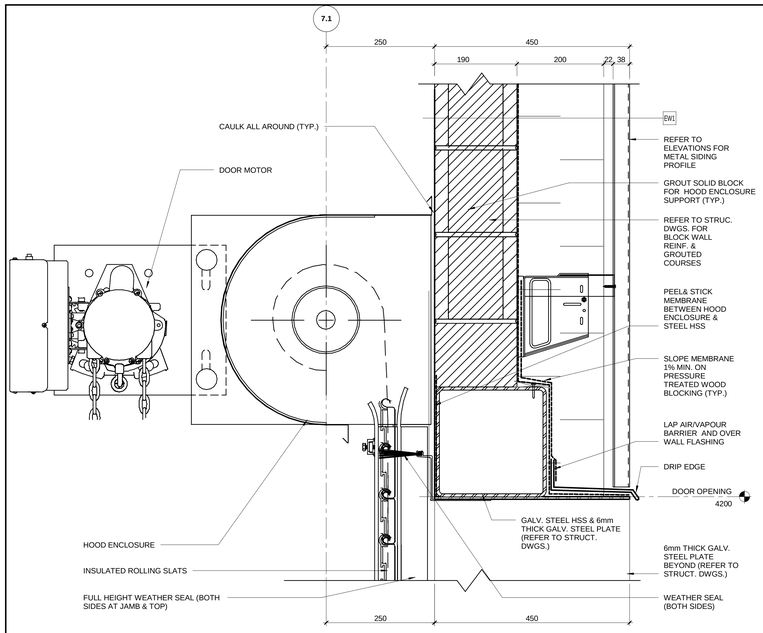

1 | DETAIL - ROLLING DOOR AT EXT. BLOCK WALL- HEAD

00-A-514 | REF: 30-A-353 SCALE: 1 : 5

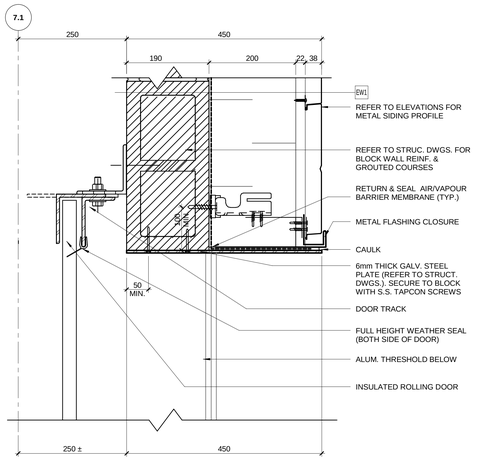

2 | DETAIL - ROLLING DOOR AT EXT. BLOCK - JAMB

00-A-514 SCALE: 1 : 5

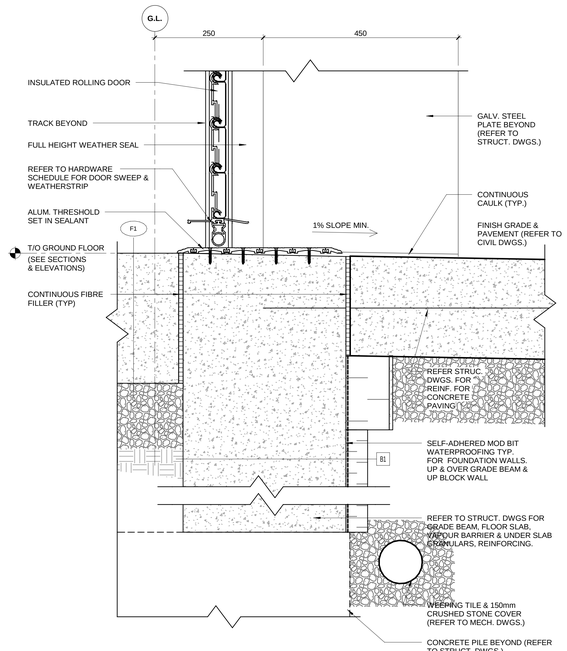

3 | DETAIL - ROLLING DOOR AT EXT. -SILL

00-A-514 SCALE: 1 : 5

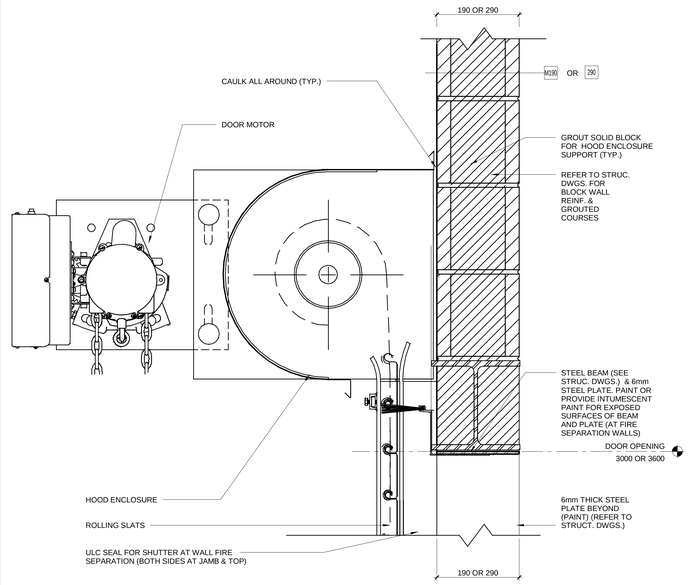

4 | DETAIL - ROLLING DOOR AT BLOCK WALL- HEAD

00-A-514 SCALE: 1 : 5

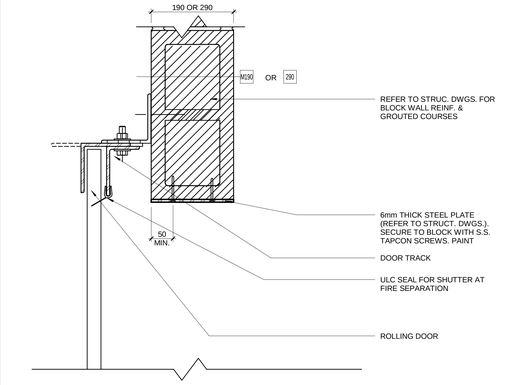

5 | DETAIL - ROLLING DOOR AT BLOCK - JAMB

00-A-514 SCALE: 1 : 5

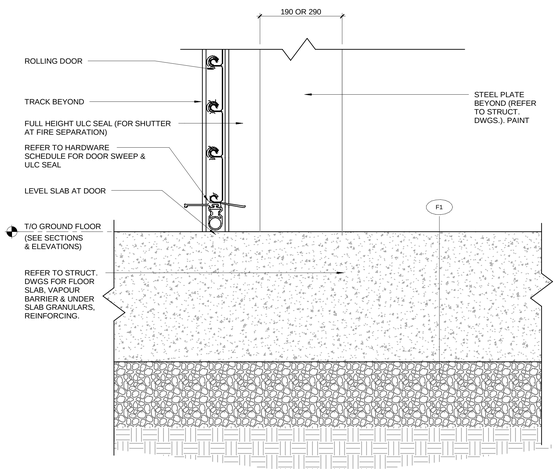

6 | DETAIL - ROLLING DOOR AT INT. -SILL

00-A-514 SCALE: 1 : 5

This drawing has been prepared for the use of AECOM's client and may not be used, reproduced or relied upon by third parties, except as agreed by AECOM and its clients, as required by law or for use by governmental reviewing agencies. AECOM accepts no responsibility, and denies any liability whatsoever, to any party that modifies this drawing without AECOM's express written consent. Do not scale this document. All measurements must be obtained from the stated dimensions.

AECOM

PROJECT

WINNIPEG NORTH GARAGE REPLACEMENT
100 Oak Point Hwy, Winnipeg, MB R2R 1V1

CLIENT

Winnipeg

City of Winnipeg
510 Main St.
Winnipeg, MB R3B 1B9
1.877.311.4974

Winnipeg Transit
B-414 Osborne St.
Winnipeg, MB R3L 2A1

CONSULTANT

AECOM CANADA ULC
99 Commerce Dr,
Winnipeg, MB R3P 0Y7

REGISTRATION

ISSUE/REVISION

I/R	DATE	DESCRIPTION
0	02/19/2025	ISSUED FOR TENDER

PROJECT NUMBER

60721079

SHEET TITLE

TYPICAL ROLLING SHUTTER DOOR DETAILS

SHEET NUMBER

00-A-514

Last Plotted: 2025-02-17 07:28 PM
Filename: Autodesk Docs://BP-AAEDI (CAN) 60721079-Winnipeg North Transit Garage Replacement/60721079-Winnipeg Transit North Garage-A_BD.rvt
Printed on 30% Post-Consumer Recycled Content Paper
©2018 AECOM Corporation

Project Management Initials:
Designer: Designer: Checked: Checker Approved: Approver
A0 33.1"x46.8"

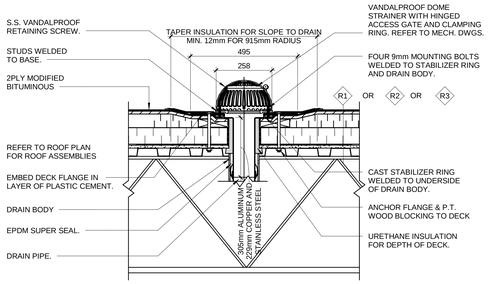

1 | DETAIL - ROOF DRAIN
00-A-519 | SCALE: 1 : 10

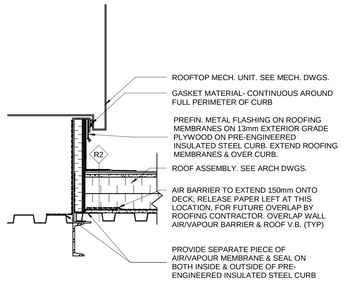

2 | DETAIL - ROOF UNIT CURB
00-A-519 | SCALE: 1 : 10

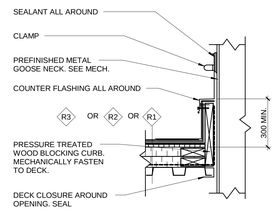

3 | DETAIL - GOOSENECK CURB
00-A-519 | SCALE: 1 : 10

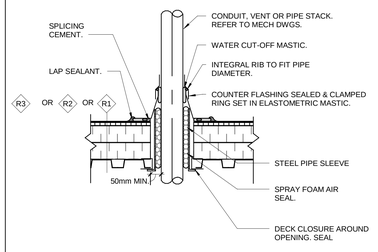

4 | DETAIL - VENT PIPE FLASHING
00-A-519 | SCALE: 1 : 10

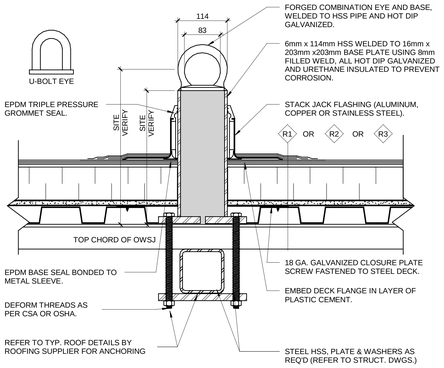

5 | DETAIL - FALL ARREST ROOF ANCHOR
00-A-519 | SCALE: 1 : 5

This drawing has been prepared for the use of AECOM's client and may not be used, reproduced or relied upon by third parties, except as agreed by AECOM and its client, as required by law or for use by governmental reviewing agencies. AECOM accepts no responsibility, and denies any liability whatsoever, to any party that modifies this drawing without AECOM's express written consent. Do not scale this document. All measurements must be obtained from the stated dimensions.

AECOM

PROJECT
WINNIPEG NORTH GARAGE REPLACEMENT
100 Oak Point Hwy, Winnipeg, MB R2R 1V1

CLIENT

Winnipeg

City of Winnipeg
510 Main St.
Winnipeg, MB R3B 1B9
1.877.311.4974

Winnipeg Transit
B-414 Osborne St.
Winnipeg, MB R3L 2A1

CONSULTANT

AECOM CANADA ULC
99 Commerce Dr,
Winnipeg, MB R3P 0Y7

REGISTRATION

ISSUE/REVISION

0	02/19/2025	ISSUED FOR TENDER
I/R	DATE	DESCRIPTION

PROJECT NUMBER
60721079

SHEET TITLE
TYPICAL ROOF DETAILS

SHEET NUMBER
00-A-519

©2018 AECOM Corporation

Last Printed: 2025-03-17 7:07:28 PM
Filename: Autodesk Docs://BP-AMER (CAN) 60721079/Winnipeg North Transit Garage Replacement/60721079-Winnipeg Transit North Garage_A_2DO.rvt
Printed on 30% Post-Consumer Recycled Content Paper

Project Management Initials:
Designer: Designer Checked: Checker Approved: Approver
A0 33.1"x46.8"

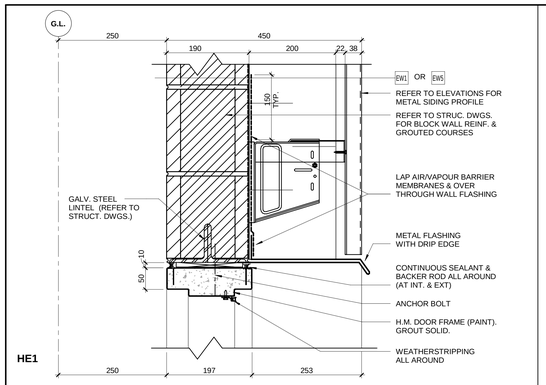

1 | DETAIL - HE1

00-A-520 | REF: 30-A-352 | SCALE: 1 : 5

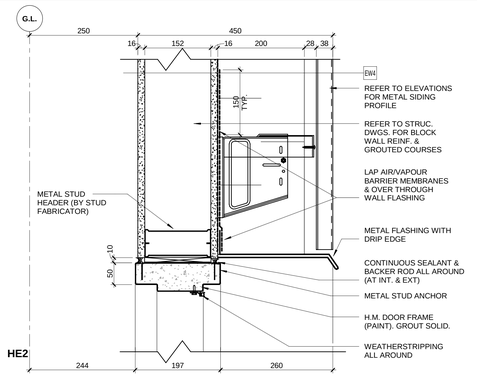

4 | DETAIL - HE2

00-A-520 | REF: 10-A-351 | SCALE: 1 : 5

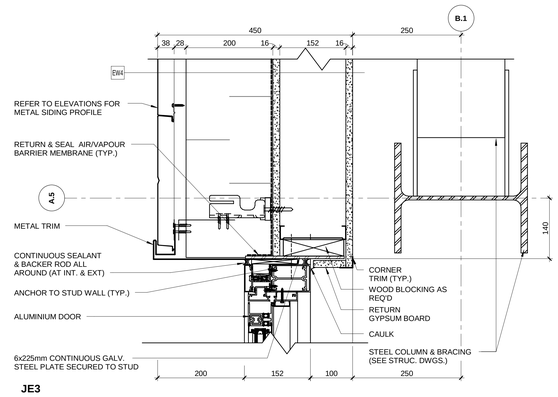

6 | DETAIL - JE3

00-A-520 | SCALE: 1 : 5

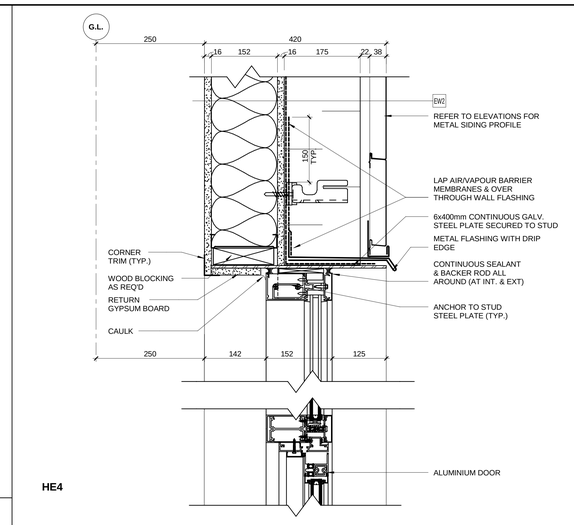

8 | DETAIL - HE4

00-A-520 | REF: 40-A-351 | SCALE: 1 : 5

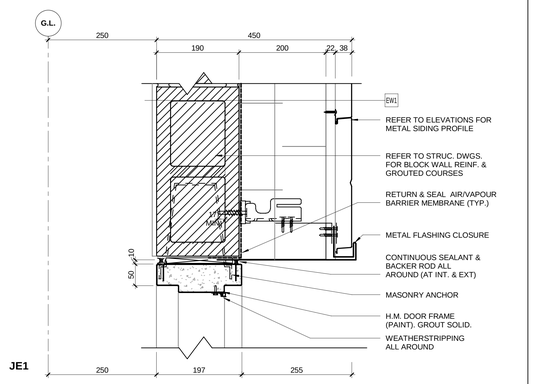

2 | DETAIL - JE1

00-A-520 | SCALE: 1 : 5

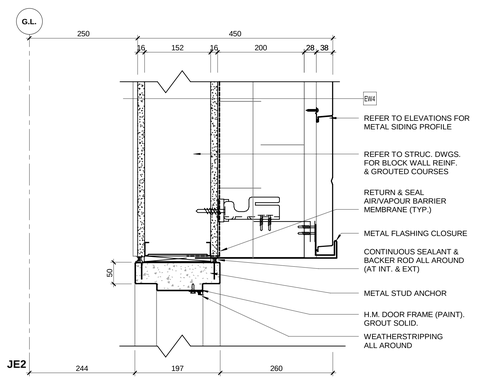

5 | DETAIL - JE2

00-A-520 | SCALE: 1 : 5

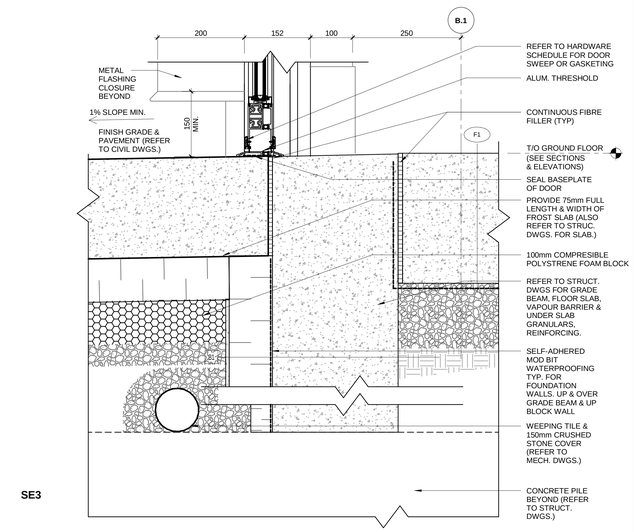

7 | DETAIL - SE3

00-A-520 | SCALE: 1 : 5

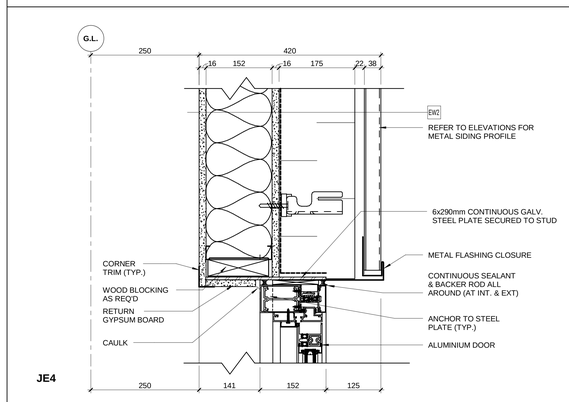

9 | DETAIL - JE4

00-A-520 | SCALE: 1 : 5

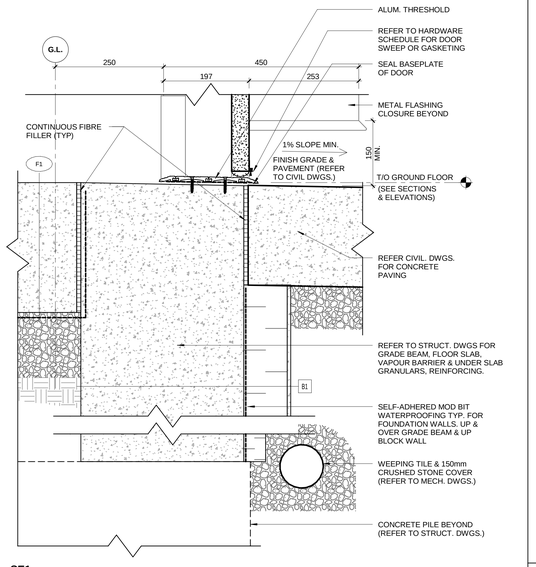

3 | DETAIL - SE1

00-A-520 | REF: 10-A-351 | SCALE: 1 : 5

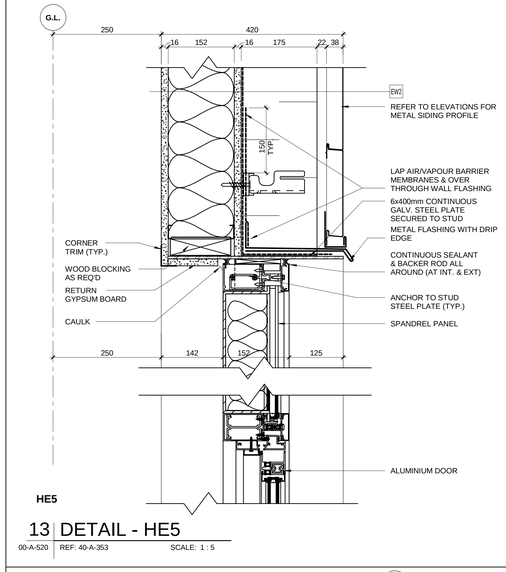

13 | DETAIL - HE5

00-A-520 | REF: 40-A-353 | SCALE: 1 : 5

11 | DETAIL - HE6

00-A-520 | REF: 40-A-353 | SCALE: 1 : 5

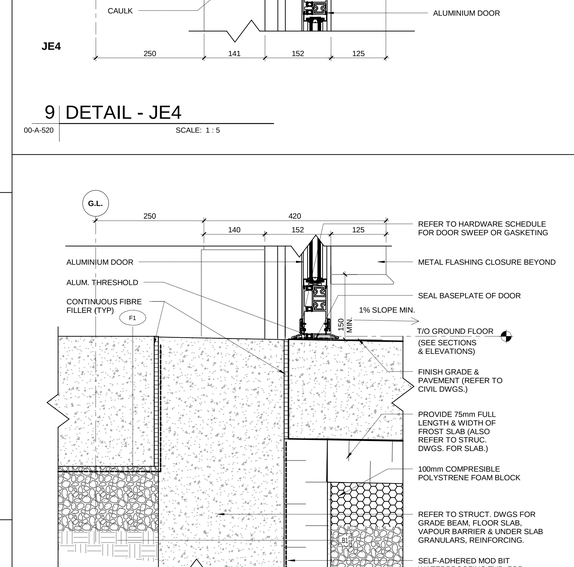

10 | DETAIL - SE4

00-A-520 | REF: 40-A-351 | SCALE: 1 : 5

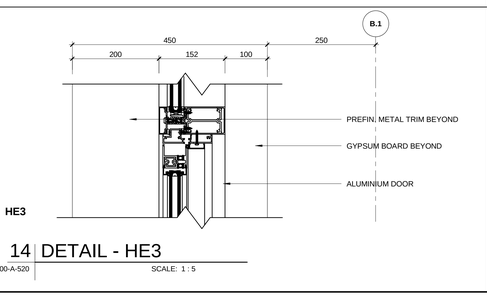

14 | DETAIL - HE3

00-A-520 | SCALE: 1 : 5

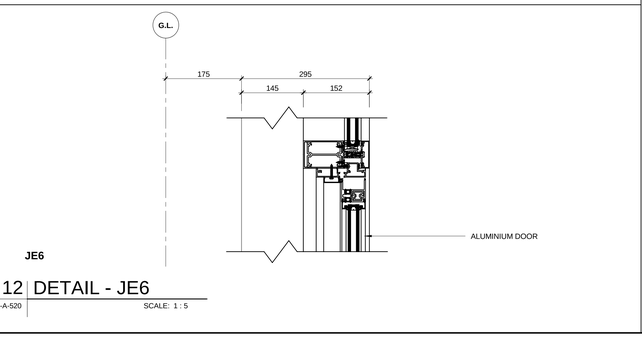

12 | DETAIL - JE6

00-A-520 | SCALE: 1 : 5

This drawing has been prepared for the use of AECOM's client and may not be used, reproduced or relied upon by third parties, except as agreed by AECOM and its client, as required by law or for use by governmental reviewing agencies. AECOM accepts no responsibility, and denies any liability whatsoever, to any party that modifies this drawing without AECOM's express written consent. Do not scale this document. All measurements must be obtained from the stated dimensions.

AECOM

PROJECT

WINNIPEG NORTH GARAGE REPLACEMENT

100 Oak Point Hwy, Winnipeg, MB R2R 1V1

CLIENT

Winnipeg

City of Winnipeg
510 Main St.
Winnipeg, MB R3B 1B9
1.877.311.4974

Winnipeg Transit
B-414 Osborne St.
Winnipeg, MB R3L 2A1

CONSULTANT

AECOM CANADA ULC
99 Commerce Dr,
Winnipeg, MB R3P 0Y7

REGISTRATION

ISSUE/REVISION

IR	DATE	DESCRIPTION
0	02/19/2025	ISSUED FOR TENDER

PROJECT NUMBER

60721079

SHEET TITLE

TYPICAL EXTERIOR MAN DOOR DETAILS

SHEET NUMBER

00-A-520

©2018 AECOM Corporation

Last Plotted: 2025-02-17 7:07:31 PM
Filename: Autodesk Docs://BP-AMER (CAN) 60721079 Winnipeg North Transit Garage Replacement/60721079-Winnipeg Transit North Garage_A_R20.rvt

Printed on 30% Post-Consumer Recycled Content Paper

Designer: Designer Checked: Checker Approved: Approver A0 33.1"x46.8"
Project Management Initials:

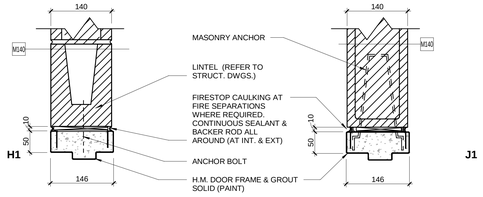

H1 J1

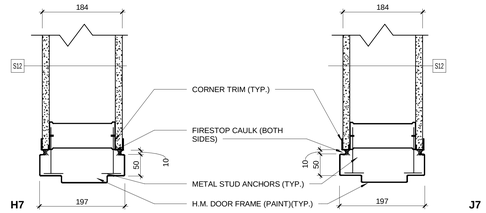

H7 J7

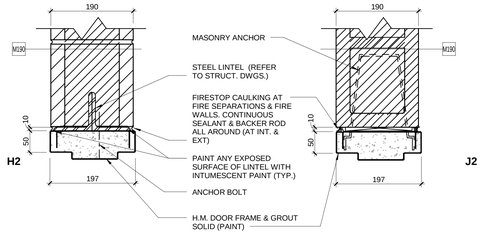

H2 J2

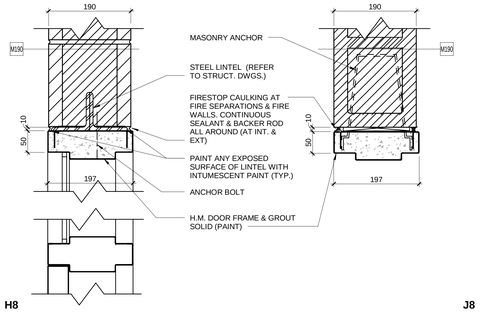

H8 J8

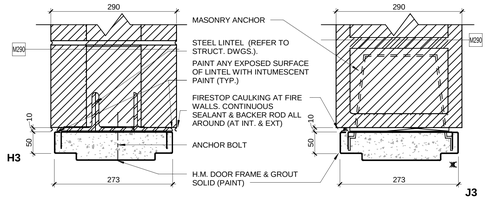

H3 J3

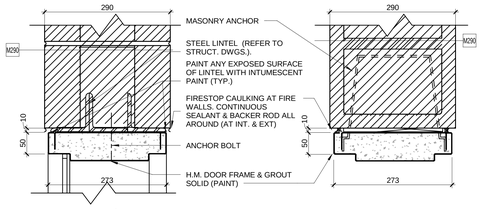

H9 J9

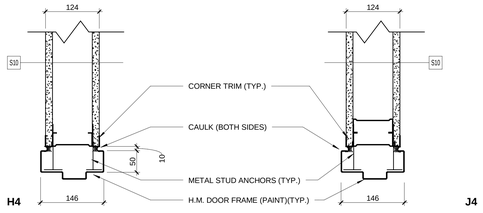

H4 J4

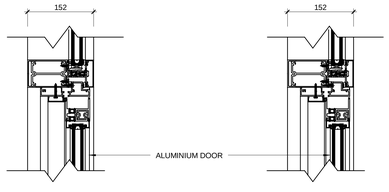

H10 J10

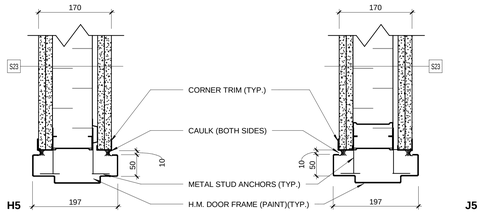

H5 J5

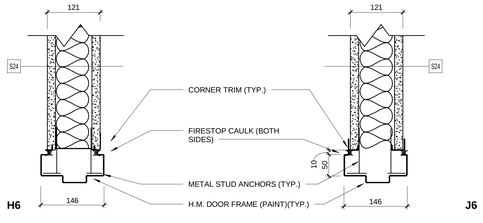

H6 J6

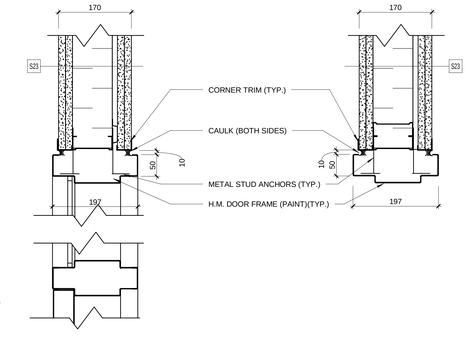

H11 J11

1 DETAIL - TYP. INTERIOR DOOR HEAD & JAMBS

00-A-521

SCALE: 1 : 5

Last Plotted: 2025-02-17 7:07:32 PM
Filename: Autodesk Docs://RP-AMER (CAN) 60721079-Winnipeg North Transit Garage Replacement/60721079-Winnipeg Transit North Garage_A_DO.rvt
Printed on 30% Post-Consumer Recycled Content Paper

AECOM

PROJECT

WINNIPEG NORTH GARAGE REPLACEMENT
100 Oak Point Hwy, Winnipeg, MB R2R 1V1

CLIENT

Winnipeg

City of Winnipeg
510 Main St.
Winnipeg, MB R3B 1B9
1.877.311.4974

Winnipeg Transit
B-414 Osborne St.
Winnipeg, MB R3L 2A1

CONSULTANT

AECOM CANADA ULC
99 Commerce Dr,
Winnipeg, MB R3P 0Y7

REGISTRATION

This drawing has been prepared for the use of AECOM's client and may not be used, reproduced or relied upon by third parties, except as agreed by AECOM and its clients, as required by law or for use by governmental reviewing agencies. AECOM accepts no responsibility, and denies any liability whatsoever, to any party that modifies this drawing without AECOM's express written consent. Do not scale this document. All measurements must be obtained from the stated dimensions.

ISSUE/REVISION

I/R	DATE	DESCRIPTION
0	02/19/2025	ISSUED FOR TENDER

PROJECT NUMBER

60721079

SHEET TITLE

TYPICAL INTERIOR MAN DOOR DETAILS

SHEET NUMBER

00-A-521

©2018 AECOM Corporation

Project Management Initials:
Designer: Designer Checked: Checker Approved: Approver A0 33.1"x46.8"
Last Plotted: 2025-02-17 07:36 PM
Filename: Autodesk Docs://IBP-AMER (CAN) 60721079 Winnipeg North Transit Garage Replacement/60721079-Winnipeg Transit North Garage_A_DO.rvt
Printed on 30% Post-Consumer Recycled Content Paper

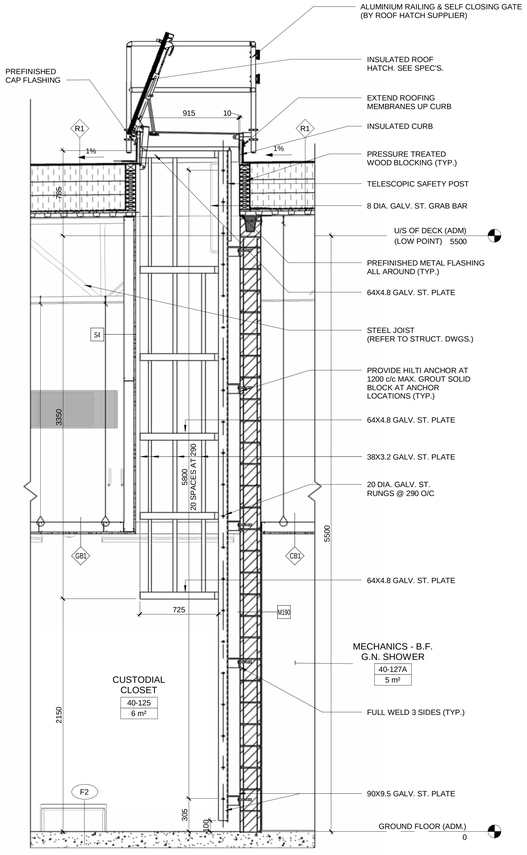

1 | SECTION - INTERIOR LADDER - OFFICE

00-A-530 | REF: 40-A-151 SCALE: 1 : 20

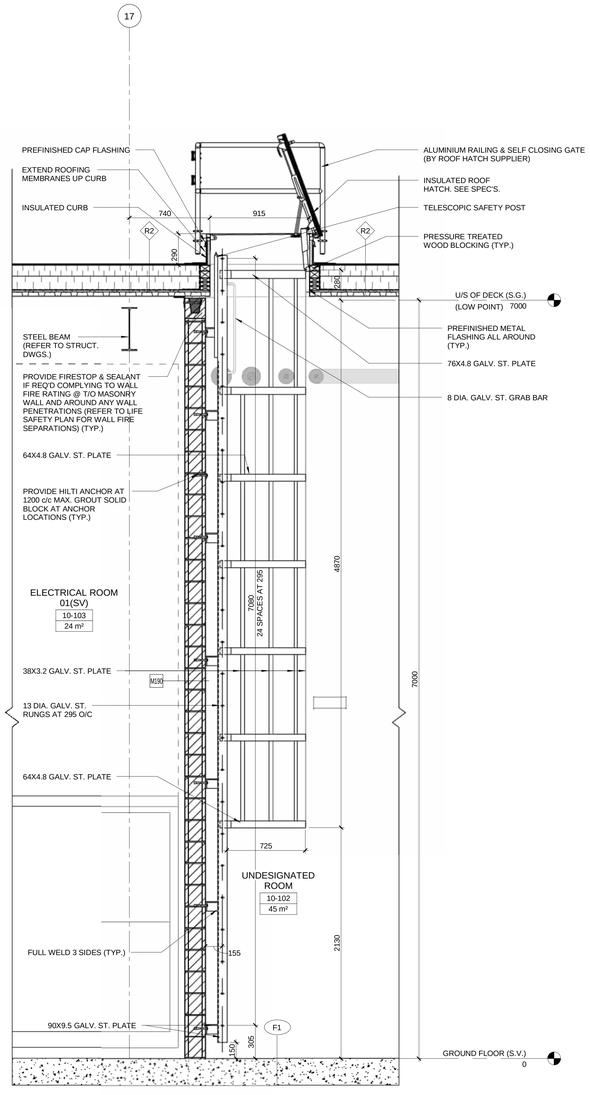

2 | SECTION - INTERIOR LADDER - SERVICE LANES

00-A-530 | REF: 10-A-151 SCALE: 1 : 20

This drawing has been prepared for the use of AECOM's client and may not be used, reproduced or relied upon by third parties, except as agreed by AECOM and its clients, as required by law or for use by governmental reviewing agencies. AECOM accepts no responsibility, and denies any liability whatsoever, to any party that modifies this drawing without AECOM's express written consent. Do not scale this document. All measurements must be obtained from the stated dimensions.

AECOM

PROJECT

WINNIPEG NORTH GARAGE REPLACEMENT
100 Oak Point Hwy, Winnipeg, MB R2R 1V1

CLIENT

Winnipeg

City of Winnipeg
510 Main St.
Winnipeg, MB R3B 1B9
1.877.311.4974

Winnipeg Transit
B-414 Osborne St.
Winnipeg, MB R3L 2A1

CONSULTANT

AECOM CANADA ULC
99 Commerce Dr,
Winnipeg, MB R3P 0Y7

REGISTRATION

ISSUE/REVISION

I/R	DATE	DESCRIPTION
0	02/19/2025	ISSUED FOR TENDER

PROJECT NUMBER

60721079

SHEET TITLE

INTERIOR LADDER DETAILS

SHEET NUMBER

00-A-530

©2018 AECOM Corporation

Project Management Initials:
Designer: Designer Checked: Checker Approved: Approver A0 33.1"x46.8"
Last Plotted: 2025-03-17 3:07:37 PM
Filename: Autodesk Docs://BP-AAER (CAN) 60721079 Winnipeg North Transit Garage Replacement/60721079 Winnipeg Transit North Garage_A_2D.rvt
PRELIMINARY NOT FOR CONSTRUCTION

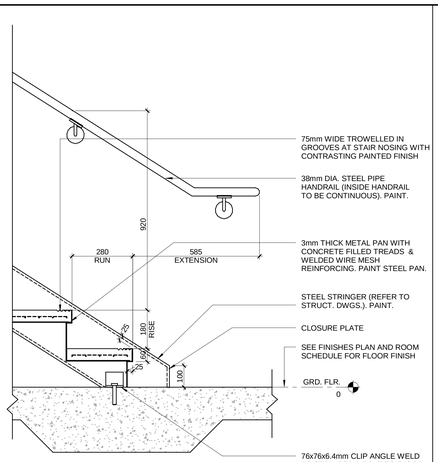

WALL SIDE

1 SECTION DETAIL - A/B STAIR

00-A-531 | REF: 20-A-404 | SCALE: 1 : 10

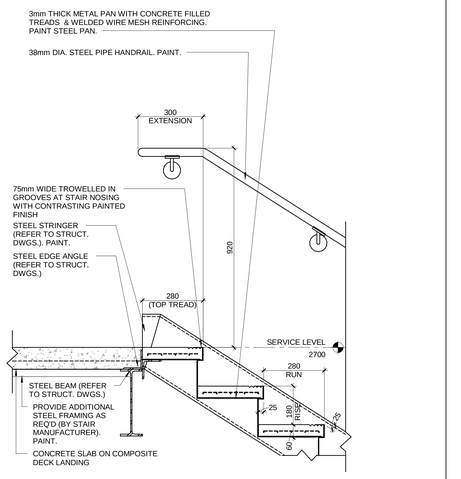

2 SECTION DETAIL - TOP OF STAIR - WALL SIDE

00-A-531 | REF: 20-A-404 | SCALE: 1 : 10

NOTE:

1. ALL WELDS TO BE GROUND SMOOTH.
2. RAILING, STRINGER, HANDRAILS, BRACKETS AND STRINGER TO RECEIVE PAINT FINISH.

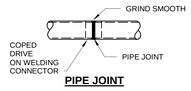

PIPE JOINT

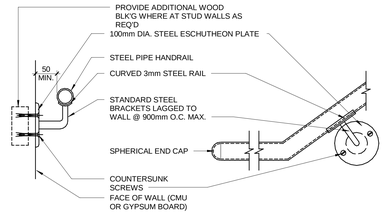

SECTION **ELEVATION**

3 DETAIL - RAILINGS

00-A-531 | SCALE: 1 : 5

This drawing has been prepared for the use of AECOM's client and may not be used, reproduced or relied upon by third parties, except as agreed by AECOM and its client, as required by law or for use by governmental reviewing agencies. AECOM accepts no responsibility, and denies any liability whatsoever, to any party that modifies this drawing without AECOM's express written consent. Do not scale this document. All measurements must be obtained from the stated dimensions.

AECOM

PROJECT

WINNIPEG NORTH GARAGE REPLACEMENT
100 Oak Point Hwy, Winnipeg, MB R2R 1V1

CLIENT

City of Winnipeg
510 Main St.
Winnipeg, MB R3B 1B9
1.877.311.4974

Winnipeg Transit
B-414 Osborne St.
Winnipeg, MB R3L 2A1

CONSULTANT

AECOM CANADA ULC
99 Commerce Dr,
Winnipeg, MB R3P 0Y7

REGISTRATION

ISSUE/REVISION

I/R	DATE	DESCRIPTION
0	02/19/2025	ISSUED FOR TENDER

PROJECT NUMBER

60721079

SHEET TITLE

STORAGE GARAGE - TYPICAL STAIR DETAILS

SHEET NUMBER

00-A-531

©2018 AECOM Corporation

Printed on 30 Post-Consumer Recycled Content Paper

Project Management Initials:
Designer: Designer: Checked: Checker: Approved: Approver: A0 33.1"x46.8"
Last Plotted: 2025-02-17 07:39 PM
Filename: Autodesk Docs://BP AMER (CAN) 60721079-Winnipeg North Transit Garage Replacement/60721079-Winnipeg Transit North Garage-A_RD.rvt
Printed on 30% Post-Consumer Recycled Content Paper

STEEL PIPE RAILING NOTES:

1. ALL WELDS TO BE GROUND SMOOTH.

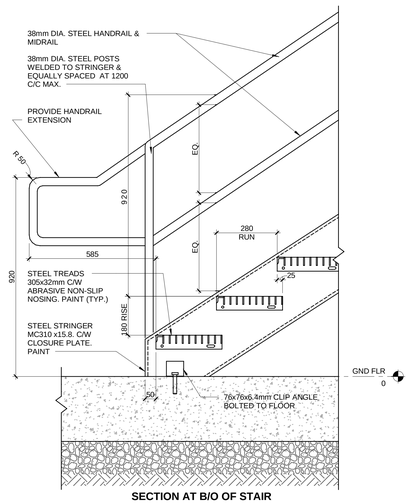

SECTION AT B/O OF STAIR

1 | DETAIL- STR-2 - BASE

00-A-532 | REF: 30-A-406 | SCALE: 1 : 10

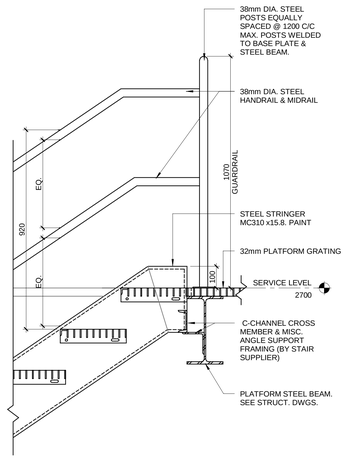

SECTION AT T/O STAIR

2 | DETAIL- STR-2 - LANDING

00-A-532 | REF: 30-A-406 | SCALE: 1 : 10

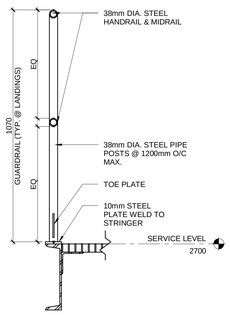

3 | GUARDRAIL DETAIL

00-A-532 | REF: 30-A-406 | SCALE: 1 : 10

STEEL PIPE RAILING NOTES:

1. ALL WELDS TO BE GROUND SMOOTH.
2. ALL STEEL FOR STAIRS INCLUDING BUT NOT EXCLUSIVE TO RAILINGS, TREADS, STRINGERS ETC. TO BE GALVANIZED & PAINTED 'SAFETY YELLOW'.

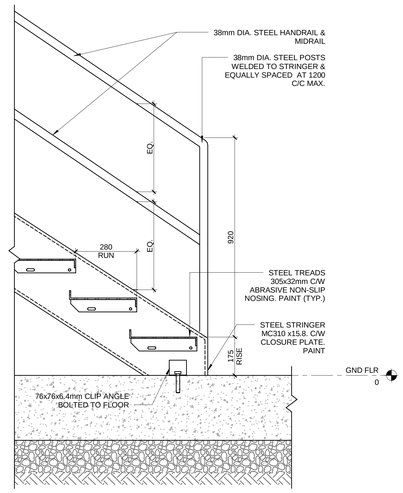

4 | DETAIL- STR-3 - BASE

00-A-532 | REF: 30-A-406 | SCALE: 1 : 10

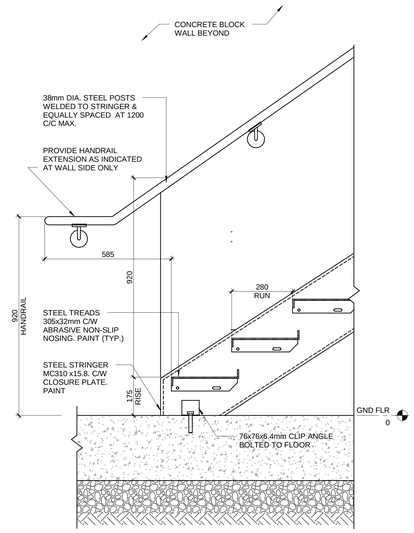

5 | DETAIL- STR-3 - BASE-WALL SIDE

00-A-532 | REF: 30-A-406 | SCALE: 1 : 10

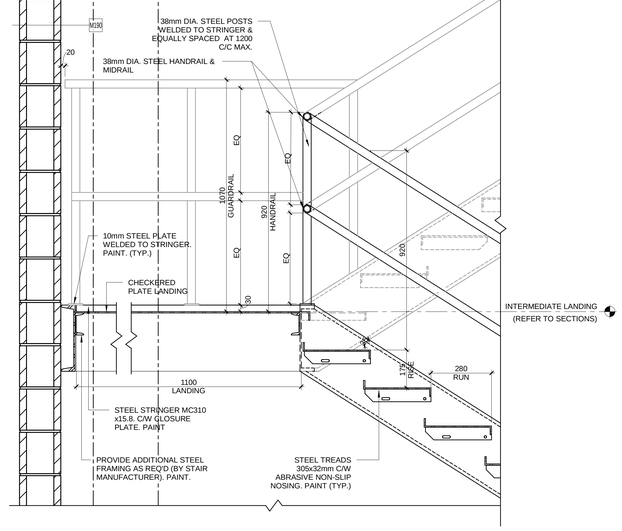

6 | DETAIL - STR-3 - INTERMEDIATE

00-A-532 | REF: 30-A-406 | SCALE: 1 : 10

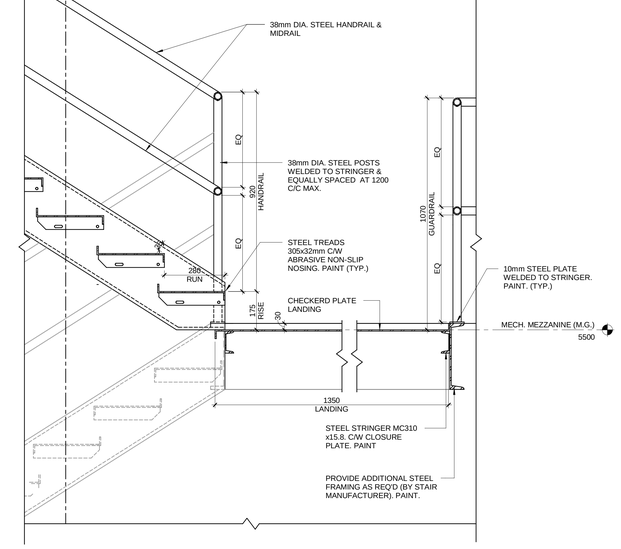

7 | DETAIL - STR-3 - LANDING MEZZ.

00-A-532 | REF: 30-A-406 | SCALE: 1 : 10

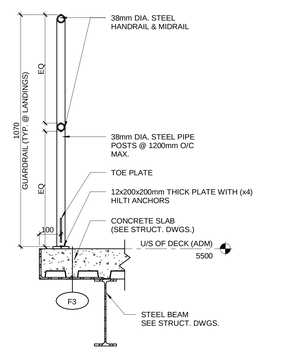

8 | GUARDRAIL DETAIL MAINT.

00-A-532 | REF: 30-A-406 | SCALE: 1 : 10

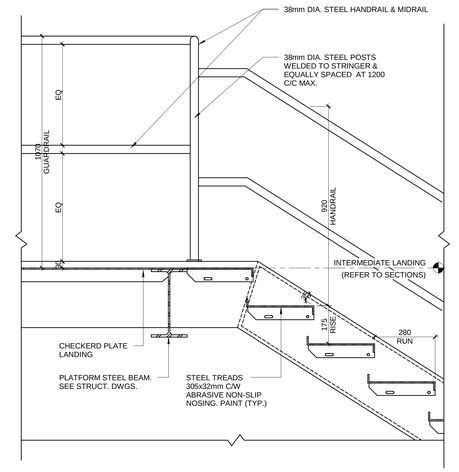

9 | DETAIL - STR-3 - INT. LANDING

00-A-532 | REF: 30-A-406 | SCALE: 1 : 10

This drawing has been prepared for the use of AECOM's client and may not be used, reproduced or relied upon by third parties, except as agreed by AECOM and its client, as required by law or by governmental reviewing agencies. AECOM accepts no responsibility, and denies any liability whatsoever, to any party that modifies this drawing without AECOM's express written consent. Do not scale this document. All measurements must be obtained from the stated dimensions.

AECOM

PROJECT

WINNIPEG NORTH GARAGE REPLACEMENT
100 Oak Point Hwy, Winnipeg, MB R2R 1V1

CLIENT

Winnipeg

City of Winnipeg
510 Main St.
Winnipeg, MB R3B 1B9
1.877.311.4974

Winnipeg Transit
B-414 Osborne St.
Winnipeg, MB R3L 2A1

CONSULTANT

AECOM CANADA ULC
99 Commerce Dr,
Winnipeg, MB R3P 0Y7

REGISTRATION

ISSUE/REVISION

I/R	DATE	DESCRIPTION
0	02/19/2025	ISSUED FOR TENDER

PROJECT NUMBER

60721079

SHEET TITLE

MAINTENANCE GARAGE - STAIR DETAILS

SHEET NUMBER

00-A-532

©2018 AECOM Corporation

Project Management Initials:
Designer: Designer Checked: Checker Approved: Approver A0 33.1"x46.8"

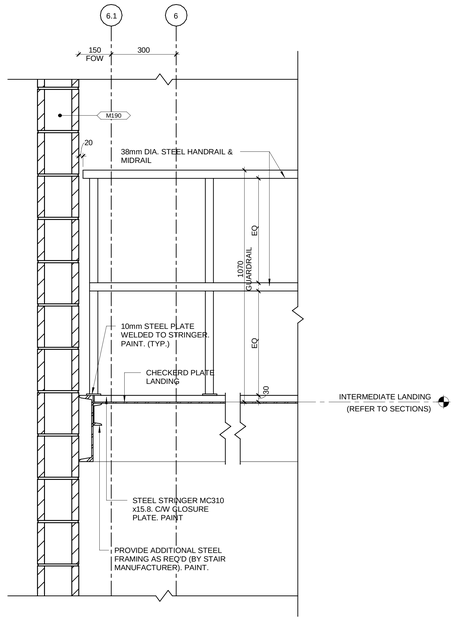

1 | DETAIL - STR-3 - INTERMEDIATE LANDING

00-A-533 | REF: 30-A-406 | SCALE: 1 : 10

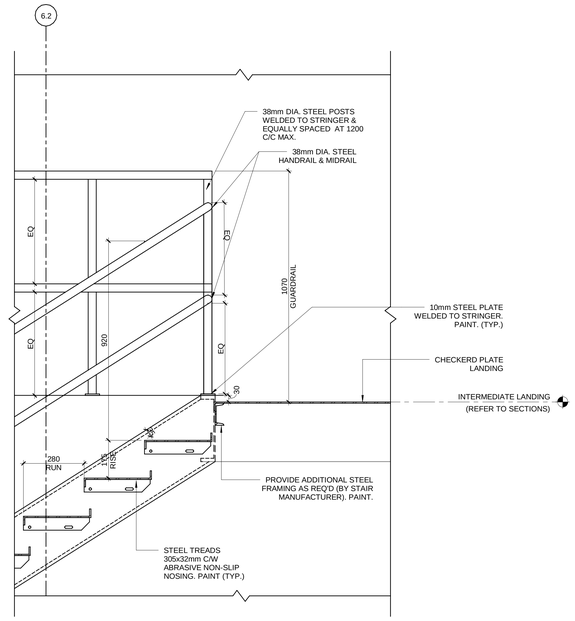

2 | DETAIL - STR-3 - INTERMEDIATE LANDING AT MECH. MEZZANINE

00-A-533 | REF: 30-A-406 | SCALE: 1 : 10

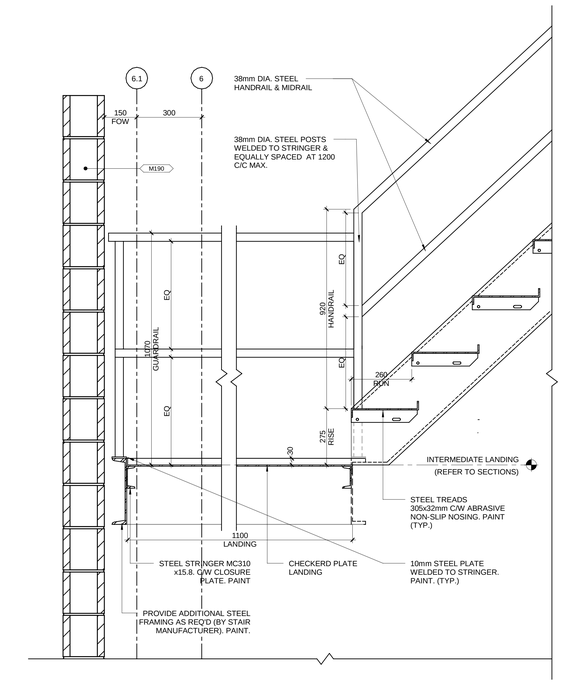

3 | DETAIL - STR-3 - INT. BASE

00-A-533 | REF: 30-A-406 | SCALE: 1 : 10

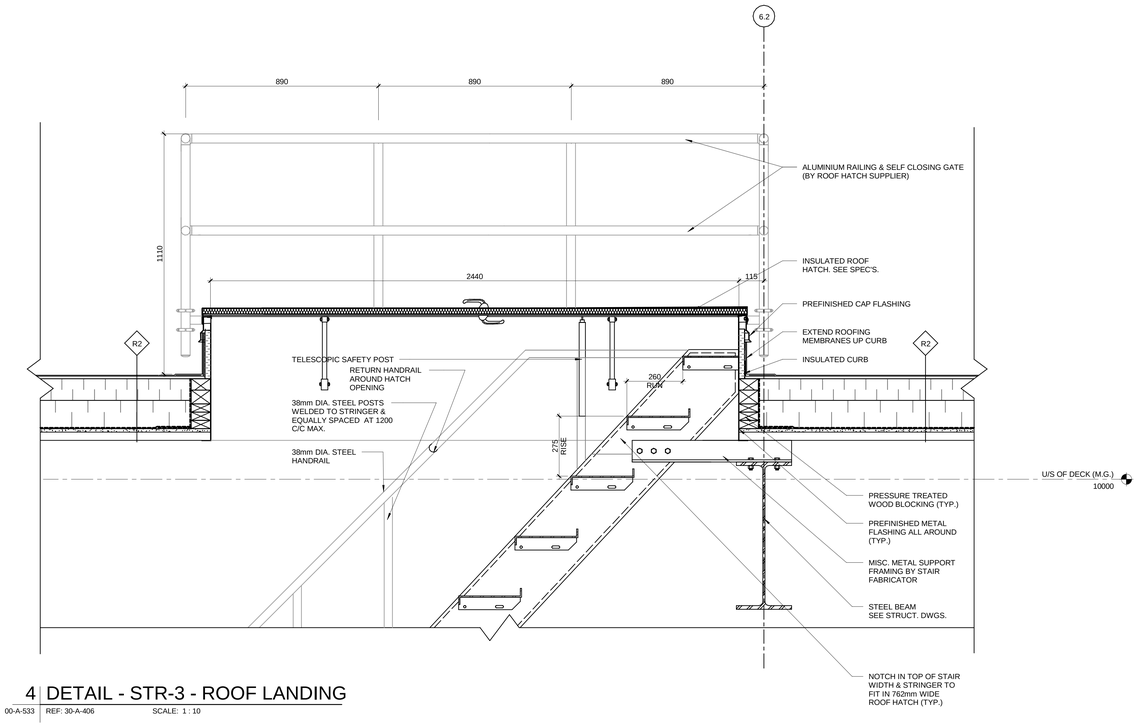

4 | DETAIL - STR-3 - ROOF LANDING

00-A-533 | REF: 30-A-406 | SCALE: 1 : 10

Last Plotted: 2025-03-17 3:57:39 PM
Filename: Autodesk Docs://BP-AMER (CAN) 60721079 Winnipeg North Transit Garage Replacement/60721079 Winnipeg Transit North Garage_A_2DO.rvt
Printed on 30% Post-Consumer Recycled Content Paper

This drawing has been prepared for the use of AECOM's client and may not be used, reproduced or relied upon by third parties, except as agreed by AECOM and its client, as required by law or for use by governmental reviewing agencies. AECOM accepts no responsibility, and denies any liability whatsoever, to any party that modifies this drawing without AECOM's express written consent. Do not scale this document. All measurements must be obtained from the stated dimensions.

AECOM

PROJECT

WINNIPEG NORTH GARAGE REPLACEMENT
100 Oak Point Hwy, Winnipeg, MB R2R 1V1

CLIENT

Winnipeg
City of Winnipeg
510 Main St.
Winnipeg, MB R3B 1B9
1.877.311.4974

Winnipeg Transit
B-414 Osborne St.
Winnipeg, MB R3L 2A1

CONSULTANT

AECOM CANADA ULC
99 Commerce Dr,
Winnipeg, MB R3P 0Y7

REGISTRATION

ISSUE/REVISION

I/R	DATE	DESCRIPTION
0	02/19/2025	ISSUED FOR TENDER

PROJECT NUMBER

60721079

SHEET TITLE

MAINTENANCE GARAGE - STAIR DETAILS

SHEET NUMBER

00-A-533

©2018 AECOM Corporation

Designer: Designer Checked: Checker Approved: Approver A0 33.1"x46.8"
Project Management Initials:

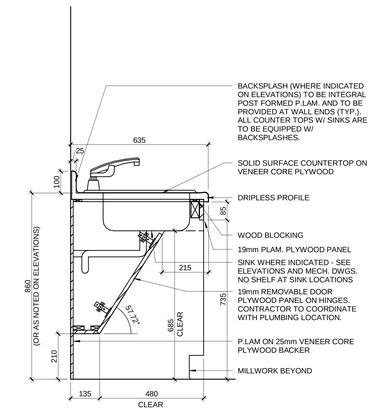

1 DETAIL - BARRIER FREE SINK

00-A-540 | REF: 40-A-408 | SCALE: 1 : 10

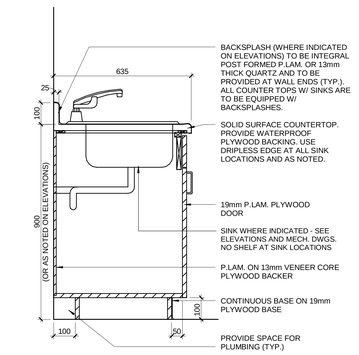

2 DETAIL - STANDARD SINK

00-A-540 | REF: 10-A-404 | SCALE: 1 : 10

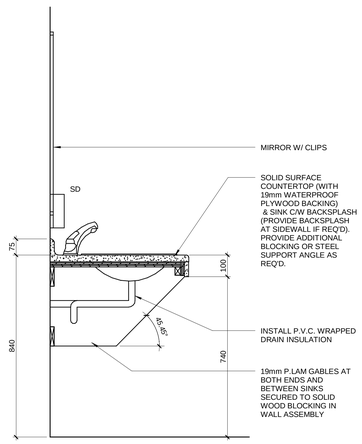

3 DETAIL - CHANGEROOM COUNTERTOP

00-A-540 | REF: 40-A-405 | SCALE: 1 : 10

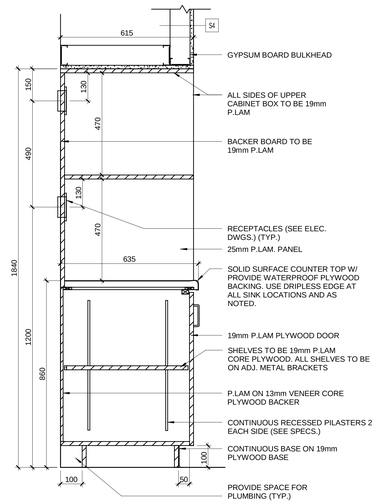

4 DETAIL - MICROWAVE SHELF & LOWER CABINET

00-A-540 | REF: 40-A-408 | SCALE: 1 : 10

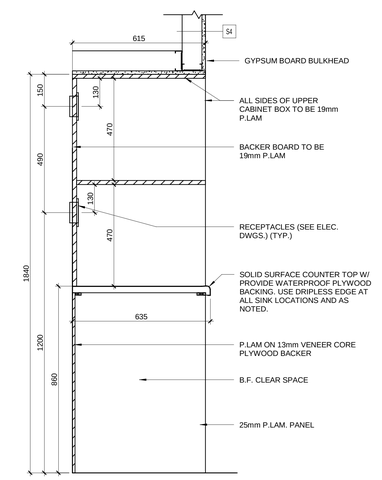

5 DETAIL - MICROWAVE SHELF - B.F.

00-A-540 | REF: 40-A-408 | SCALE: 1 : 10

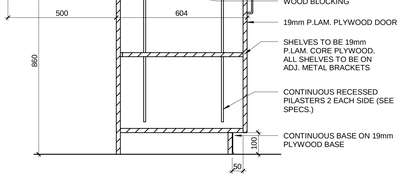

6 DETAIL - KITCHEN ISLAND

00-A-540 | REF: 40-A-408 | SCALE: 1 : 10

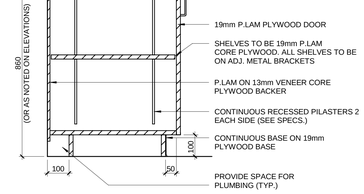

7 DETAIL - LOWER CABINET B.F.

00-A-540 | REF: 40-A-408 | SCALE: 1 : 10

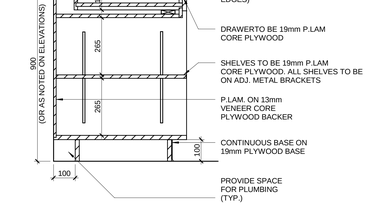

8 DETAIL - DRAWER

00-A-540 | REF: 30-A-404 | SCALE: 1 : 10

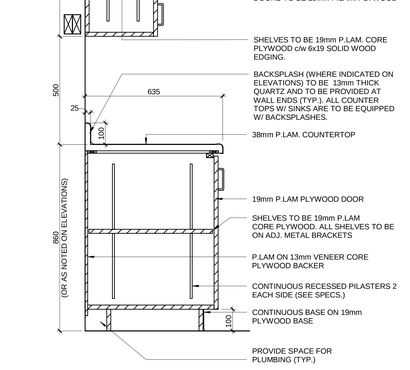

9 DETAIL - UPPER & BASE (NO SINK)

00-A-540 | REF: 40-A-406 | SCALE: 1 : 10

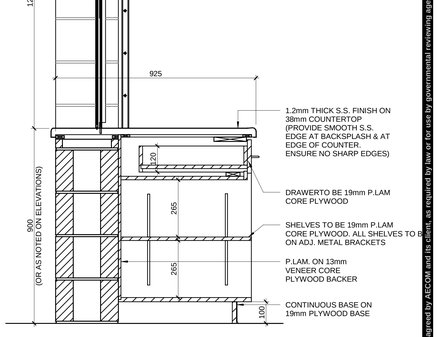

10 DETAIL - PARTS COUNTER

00-A-540 | REF: 30-A-404 | SCALE: 1 : 10

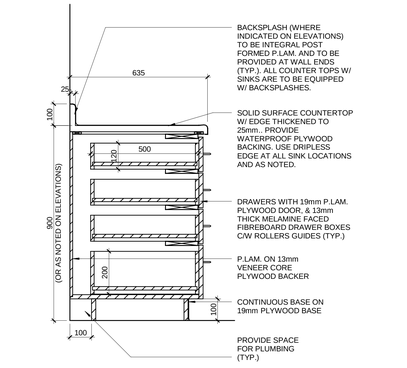

11 DETAIL - DRAWERS BASE

00-A-540 | REF: 10-A-404 | SCALE: 1 : 10

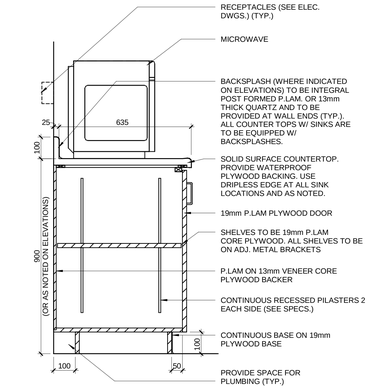

12 DETAIL - LOWER CABINET

00-A-540 | REF: 10-A-404 | SCALE: 1 : 10

AECOM

PROJECT

WINNIPEG NORTH GARAGE REPLACEMENT
100 Oak Point Hwy, Winnipeg, MB R2R 1V1

CLIENT

Winnipeg
City of Winnipeg
510 Main St.
Winnipeg, MB R3B 1B9
1.877.311.4974

Winnipeg Transit
B-414 Osborne St.
Winnipeg, MB R3L 2A1

CONSULTANT

AECOM CANADA ULC
99 Commerce Dr,
Winnipeg, MB R3P 0Y7

REGISTRATION

This drawing has been prepared for the use of AECOM's client and may not be used, reproduced or relied upon by third parties, except as agreed by AECOM and its client, as required by law or for use by governmental reviewing agencies. AECOM accepts no responsibility, and denies any liability whatsoever, to any party that modifies this drawing without AECOM's express written consent. Do not scale this document. All measurements must be obtained from the stated dimensions.

ISSUE/REVISION

I/R	DATE	DESCRIPTION
0	02/19/2025	ISSUED FOR TENDER

PROJECT NUMBER

60721079

SHEET TITLE

TYP. MILLWORK DETAILS

SHEET NUMBER

00-A-540

Last Plotted: 2025-02-17 3:07:49 PM
Filename: Autodesk Docs://BP-AMER (CAN) 60721079 Winnipeg North Transit Garage Replacement/60721079 Winnipeg Transit North Garage_A_ZDO.rvt
Printed on 30% Post-Consumer Recycled Content Paper
©2018 AECOM Corporation

Project Management Initials:
Designer: Designer Checked: Checker Approved: Approver A0 33.1 1"x48.8"
Last Plotted: 2025-02-17 7:07:42 PM
Filename: Autodesk Docs://WP-AMER (CAN) 60721079 Winnipeg North Transit Garage Replacement/60721079-Winnipeg Transit North Garage_A_DO.rvt
Printed on ♻ 30 Post-Consumer Recycled Content Paper

NOTES:

1. FOR FINISHES CODES REFER TO SECTION 09 06 00- FINISHES SCHEDULE .

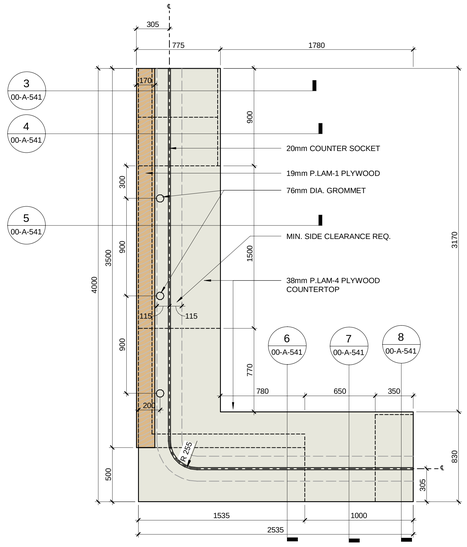

1 | LEVEL AT WORKING SURFACE - RECEPTION DESK

00-A-541 SCALE: 1 : 20

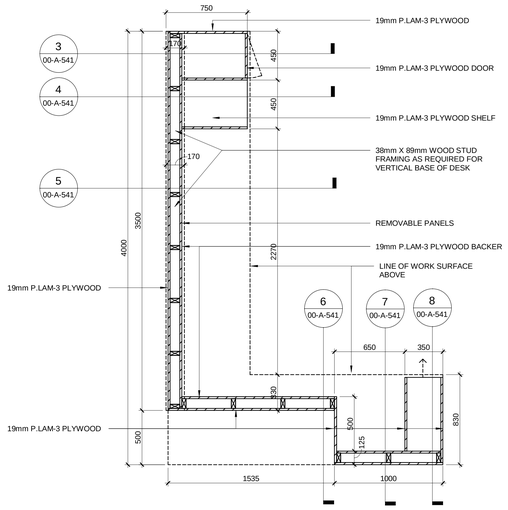

2 | LEVEL BELOW WORKING SURFACE - RECEPTION DESK

00-A-541 SCALE: 1 : 20

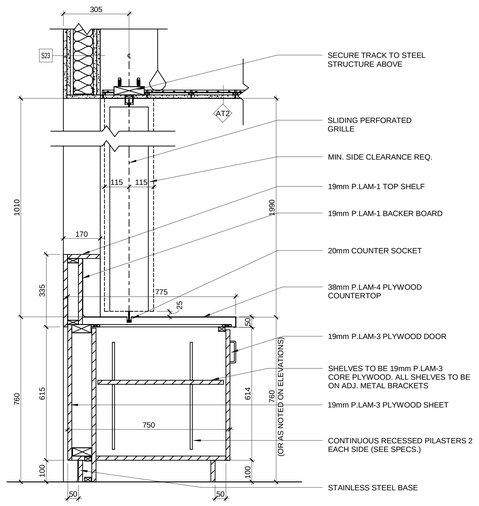

3 | DETAIL 01 - SHELVES - RECEPTION DESK

00-A-541 REF: 00-A-541 SCALE: 1 : 10

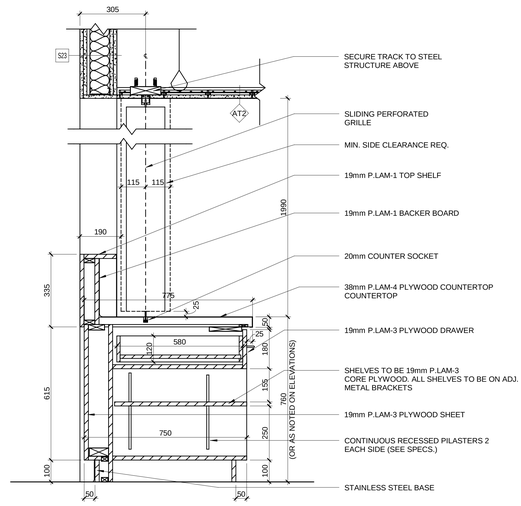

4 | DETAIL 02 - CUBBY - RECEPTION DESK

00-A-541 REF: 00-A-541 SCALE: 1 : 10

5 | DETAIL 03 - COUNTER - RECEPTION DESK

00-A-541 REF: 00-A-541 SCALE: 1 : 10

6 | DETAIL 04 - COUNTER- RECEPTION DESK

00-A-541 REF: 00-A-541 SCALE: 1 : 10

7 | DETAIL 05 - COUNTER- RECEPTION DESK

00-A-541 REF: 00-A-541 SCALE: 1 : 10

8 | DETAIL 06 - DRAWERS - RECEPTION DESK

00-A-541 REF: 00-A-541 SCALE: 1 : 10

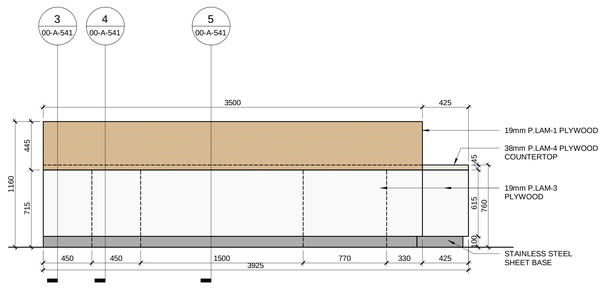

9 | FRONT ELEV. - RECEPTION DESK - WEST ELEV.

00-A-541 SCALE: 1 : 20

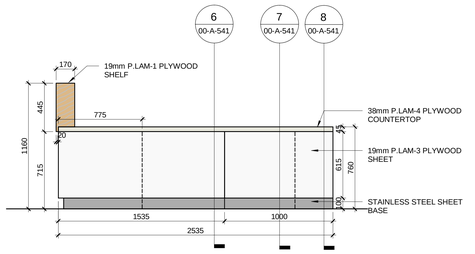

10 | FRONT ELEV.- RECEPTION DESK - SOUTH ELEV.

00-A-541 SCALE: 1 : 20

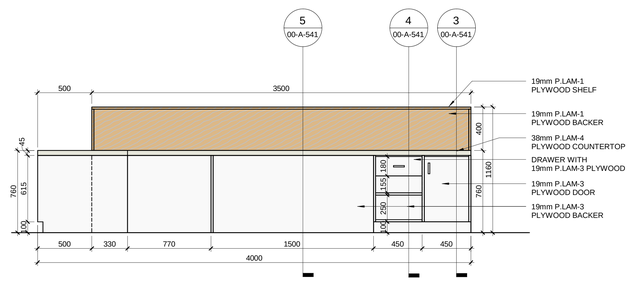

11 | BACK ELEV. - RECEPTION DESK - EAST ELEV.

00-A-541 SCALE: 1 : 20

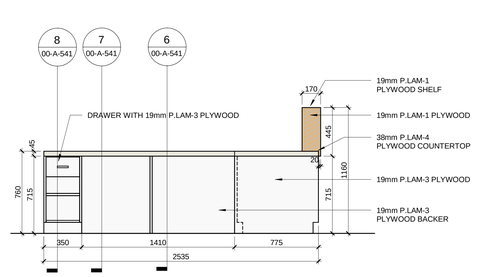

12 | BACK ELEV. - RECEPTION DESK - NORTH ELEV.

00-A-541 SCALE: 1 : 20

This drawing has been prepared for the use of AECOM's client and may not be used, reproduced or edited upon by third parties, except as agreed by AECOM and its clients, as required by law or for use by governmental reviewing agencies. AECOM accepts no responsibility, and denies any liability whatsoever, to any party that modifies this drawing without AECOM's express written consent. Do not scale this document. All measurements must be obtained from the stated dimensions.

AECOM

PROJECT

WINNIPEG NORTH GARAGE REPLACEMENT
100 Oak Point Hwy, Winnipeg, MB R2R 1V1

CLIENT

City of Winnipeg
510 Main St.
Winnipeg, MB R3B 1B9
1.877.311.4974

Winnipeg Transit
B-414 Osborne St.
Winnipeg, MB R3L 2A1

CONSULTANT

AECOM CANADA ULC
99 Commerce Dr,
Winnipeg, MB R3P 0Y7

REGISTRATION

ISSUE/REVISION

I/R	DATE	DESCRIPTION
0	02/19/2025	ISSUED FOR TENDER

PROJECT NUMBER

60721079

SHEET TITLE

OFFICE - DISPATCH RECEPTION DESK

SHEET NUMBER

00-A-541

©2018 AECOM Corporation

Project Management Initials:
Designer: Designer Checked: Checker Approved: Approver A0 33.1"x46.8"

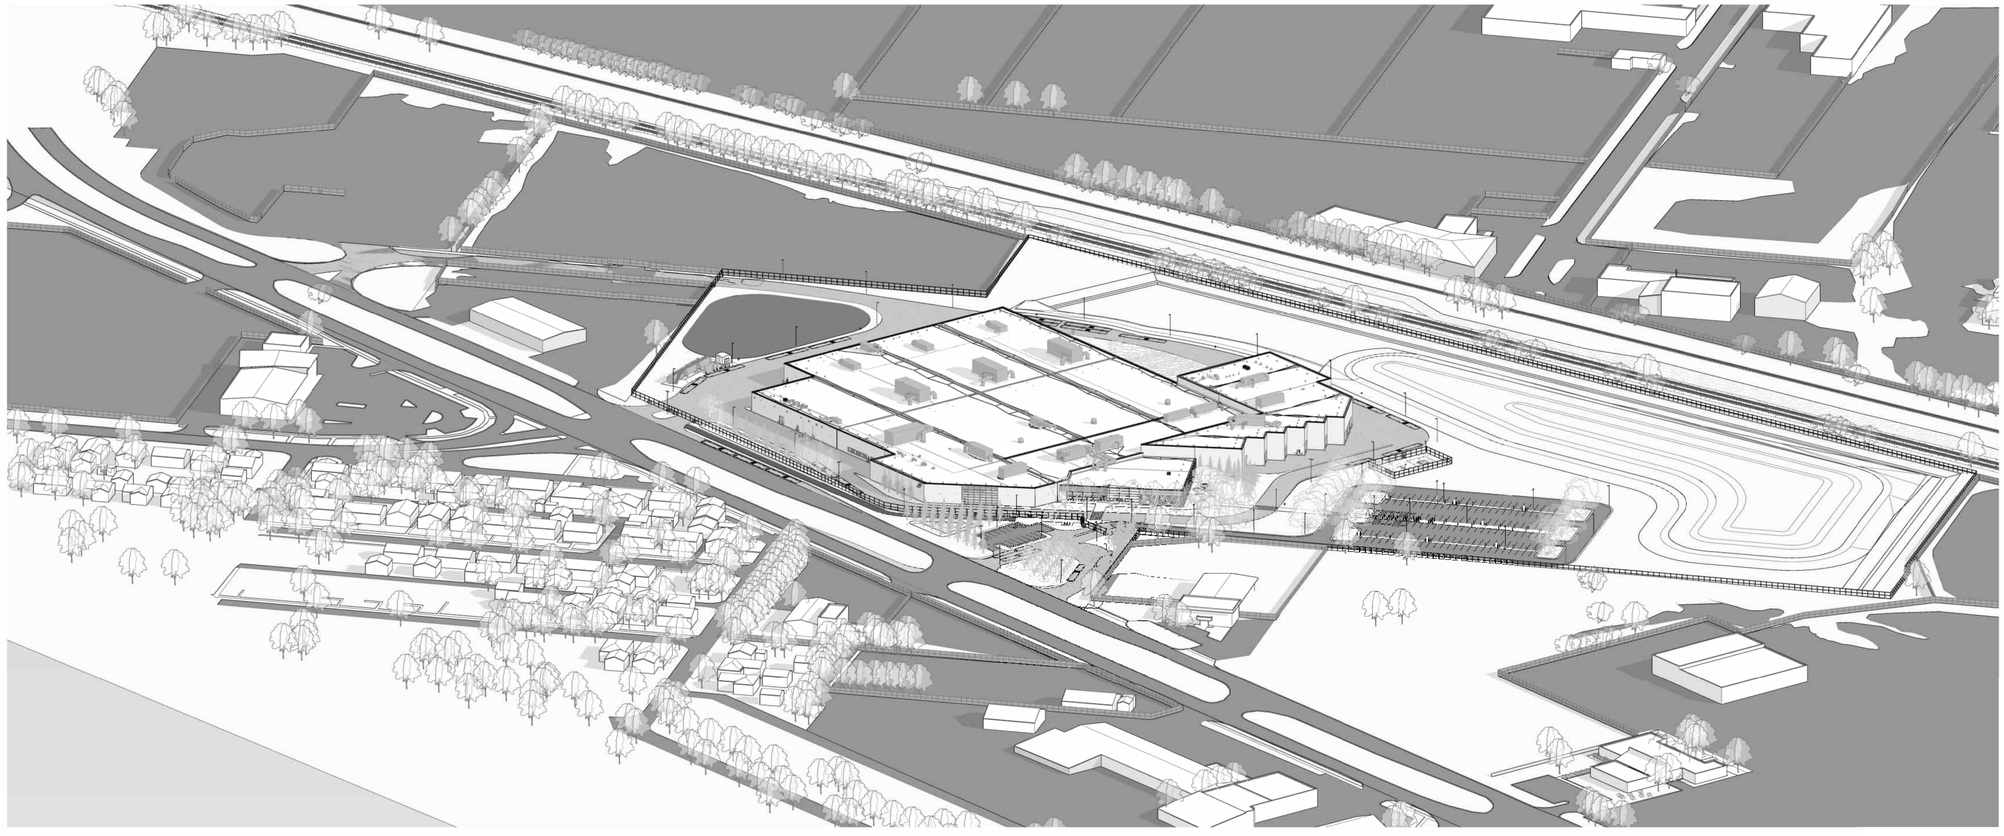

1 | AERIAL PERSPECTIVE - LOOKING SOUTH-EAST
00-A-901 SCALE:

AECOM

PROJECT
WINNIPEG TRANSIT NORTH GARAGE REPLACEMENT
100 Oak Point Hwy, Winnipeg, MB R2R 1V1

CLIENT
Winnipeg
City of Winnipeg
510 Main St.
Winnipeg, MB R3B 1B9
1.877.311.4974

Winnipeg Transit
B-414 Osborne St.
Winnipeg, MB R3L 2A1

CONSULTANT
AECOM CANADA ULC
99 Commerce Dr.
Winnipeg, MB R3P 0Y7

REGISTRATION

This drawing has been prepared for the use of AECOM's client and may not be used, reproduced or relied upon by third parties, except as agreed by AECOM and its client, as required by law or for use by governmental reviewing agencies. AECOM accepts no responsibility, and denies any liability whatsoever, to any party that modifies this drawing without AECOM's express written consent. Do not scale this document. All measurements must be obtained from the stated dimensions.

ISSUE/REVISION

I/R	DATE	DESCRIPTION
0	02/19/2025	ISSUED FOR TENDER
C	12/06/2024	ISSUED FOR 66% DESIGN RESUBMISSION
B	08/12/2024	ISSUED FOR 66% DESIGN
A	03/28/2024	ISSUED FOR SCHEMATIC DESIGN

PROJECT NUMBER
60721079

SHEET TITLE
AERIAL PERSPECTIVE - LOOKING SOUTH-EAST

SHEET NUMBER
00-A-901

Last Plotted: 2025-02-17 7:34:15 PM
Filename: Autodesk Docs://BP-AMER (CAN) 60721079-Winnipeg North Transit Garage Replacement/60721079-Winnipeg North Transit Garage-A-SITE.rvt
Printed on: 30% Post-Consumer Recycled Content Paper
©2018 AECOM Corporation

Project Management Initials:
Designer: Designer Checked: Checker Approved: Approver A0 33.1"x46.8"

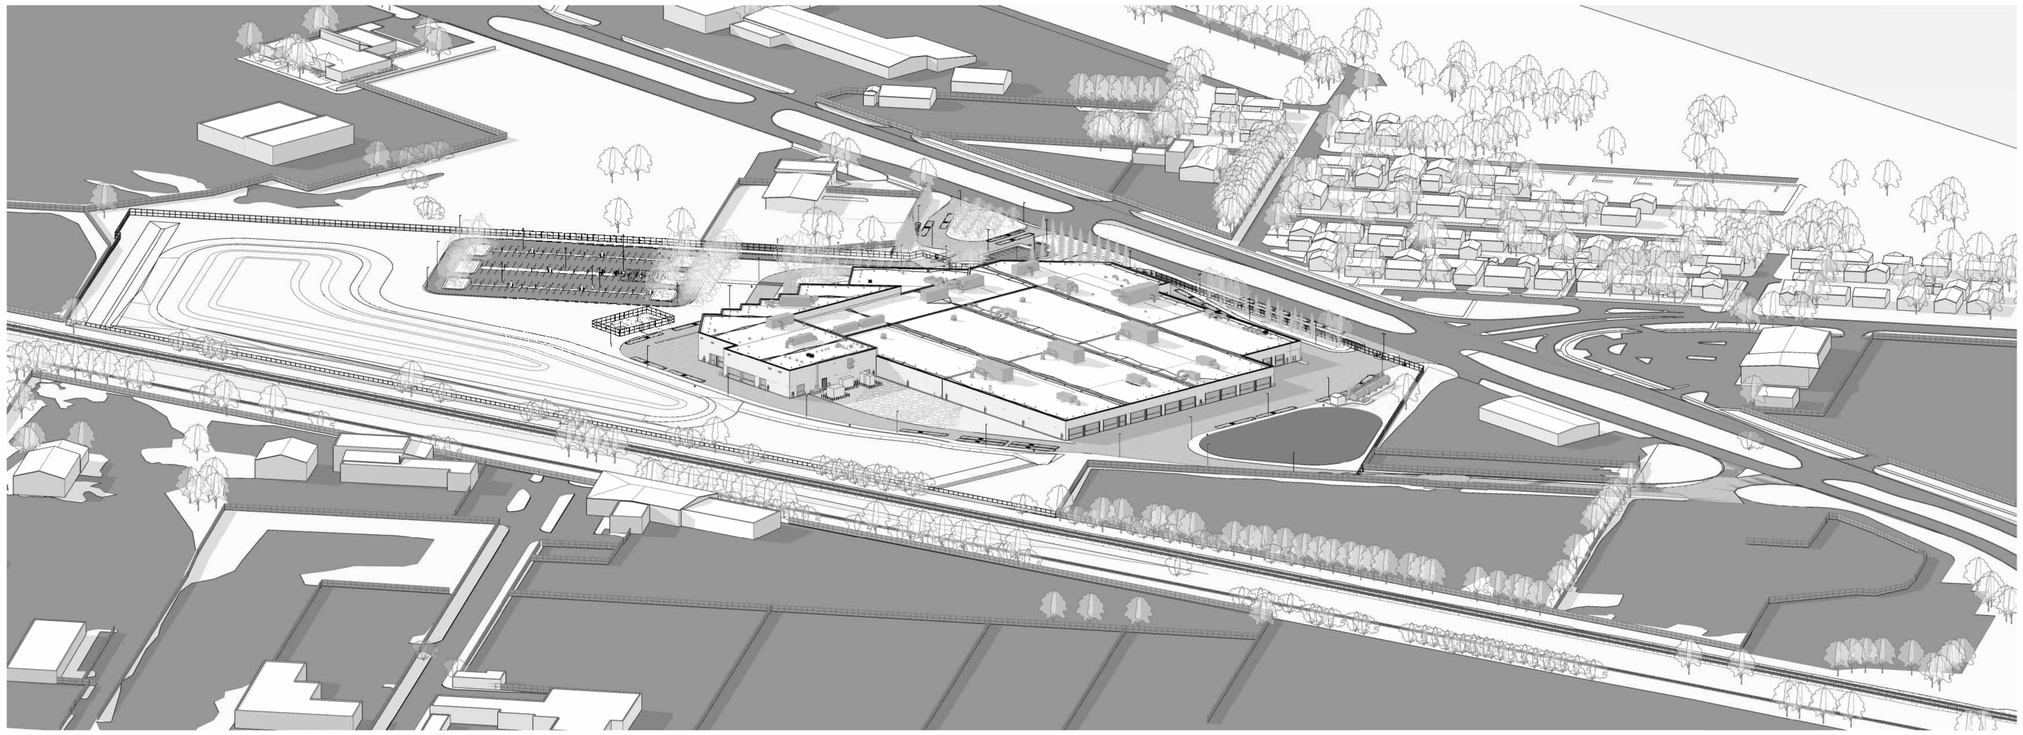

1 | AERIAL PERSPECTIVE - LOOKING NORTH-WEST
00-A-902 | SCALE:

AECOM

PROJECT
WINNIPEG TRANSIT NORTH GARAGE REPLACEMENT
100 Oak Point Hwy, Winnipeg, MB R2R 1V1

CLIENT
Winnipeg
City of Winnipeg
510 Main St.
Winnipeg, MB R3B 1B9
1.877.311.4974

Winnipeg Transit
B-414 Osborne St.
Winnipeg, MB R3L 2A1

CONSULTANT
AECOM CANADA ULC
99 Commerce Dr,
Winnipeg, MB R3P 0Y7

REGISTRATION

This drawing has been prepared for the use of AECOM's client and may not be used, reproduced or relied upon by third parties, except as agreed by AECOM and its client, as required by law or for use by governmental reviewing agencies. AECOM accepts no responsibility, and denies any liability whatsoever, to any party that modifies this drawing without AECOM's express written consent. Do not scale this document. All measurements must be obtained from the stated dimensions.

ISSUE/REVISION

I/R	DATE	DESCRIPTION
0	02/19/2025	ISSUED FOR TENDER
C	12/06/2024	ISSUED FOR 66% DESIGN RESUBMISSION
B	08/12/2024	ISSUED FOR 66% DESIGN
A	03/28/2024	ISSUED FOR SCHEMATIC DESIGN

PROJECT NUMBER
60721079

SHEET TITLE
AERIAL PERSPECTIVE - LOOKING SOUTH-WEST

SHEET NUMBER
00-A-902

Last Plotted: 2025-02-17 2:36:10 PM
Filename: Autodesk Docs://BP-AAER (CAN) 60721079-Winnipeg North Transit Garage Replacement/60721079-Winnipeg Transit North Garage-A-SITE.rvt
Printed on 30% Post-Consumer Recycled Content Paper
©2018 AECOM Corporation

Project Management Initials:
Designer: Designer Checked: Checker Approved: Approver A0 33.1"x46.8"
Last Printed: 2026-02-17 7:40:13 PM
Filename: Autodesk Docs://BP-KAREB (CAN) 60721079-Winnipeg North Transit Garage Replacement/60721079-Winnipeg Transit North Garage-A-SITE.rvt
Printed on: 30 Post-Consumer Recycled Content Paper

1 PERSPECTIVE - LOOKING AT MAIN ENTRANCE FROM BUS LOOP

00-A-903 SCALE:

This drawing has been prepared for the use of AECOM's client and may not be used, reproduced or relied upon by third parties, except as agreed by AECOM and its client, as required by law or for use by governmental reviewing agencies. AECOM accepts no responsibility, and denies any liability whatsoever, to any party that modifies this drawing without AECOM's express written consent. Do not scale this document. All measurements must be obtained from the stated dimensions.

AECOM

PROJECT

WINNIPEG TRANSIT NORTH GARAGE REPLACEMENT
100 Oak Point Hwy, Winnipeg, MB R2R 1V1

CLIENT

Winnipeg

City of Winnipeg
510 Main St.
Winnipeg, MB R3B 1B9
1.877.311.4974

Winnipeg Transit
B-414 Osborne St.
Winnipeg, MB R3L 2A1

CONSULTANT

AECOM CANADA ULC
99 Commerce Dr,
Winnipeg, MB R3P 0Y7

REGISTRATION

ISSUE/REVISION

I/R	DATE	DESCRIPTION
0	02/19/2025	ISSUED FOR TENDER
C	12/06/2024	ISSUED FOR 66% DESIGN RESUBMISSION
B	08/12/2024	ISSUED FOR 66% DESIGN
A	03/28/2024	ISSUED FOR SCHEMATIC DESIGN

PROJECT NUMBER

60721079

SHEET TITLE

PERSPECTIVE - LOOKING AT MAIN ENTRANCE FROM BUS LOOP

SHEET NUMBER

00-A-903

©2018 AECOM Corporation

Project Management Initials:
Designer: Designer Checked: Checker Approved: Approver A0 33.1"x46.8"

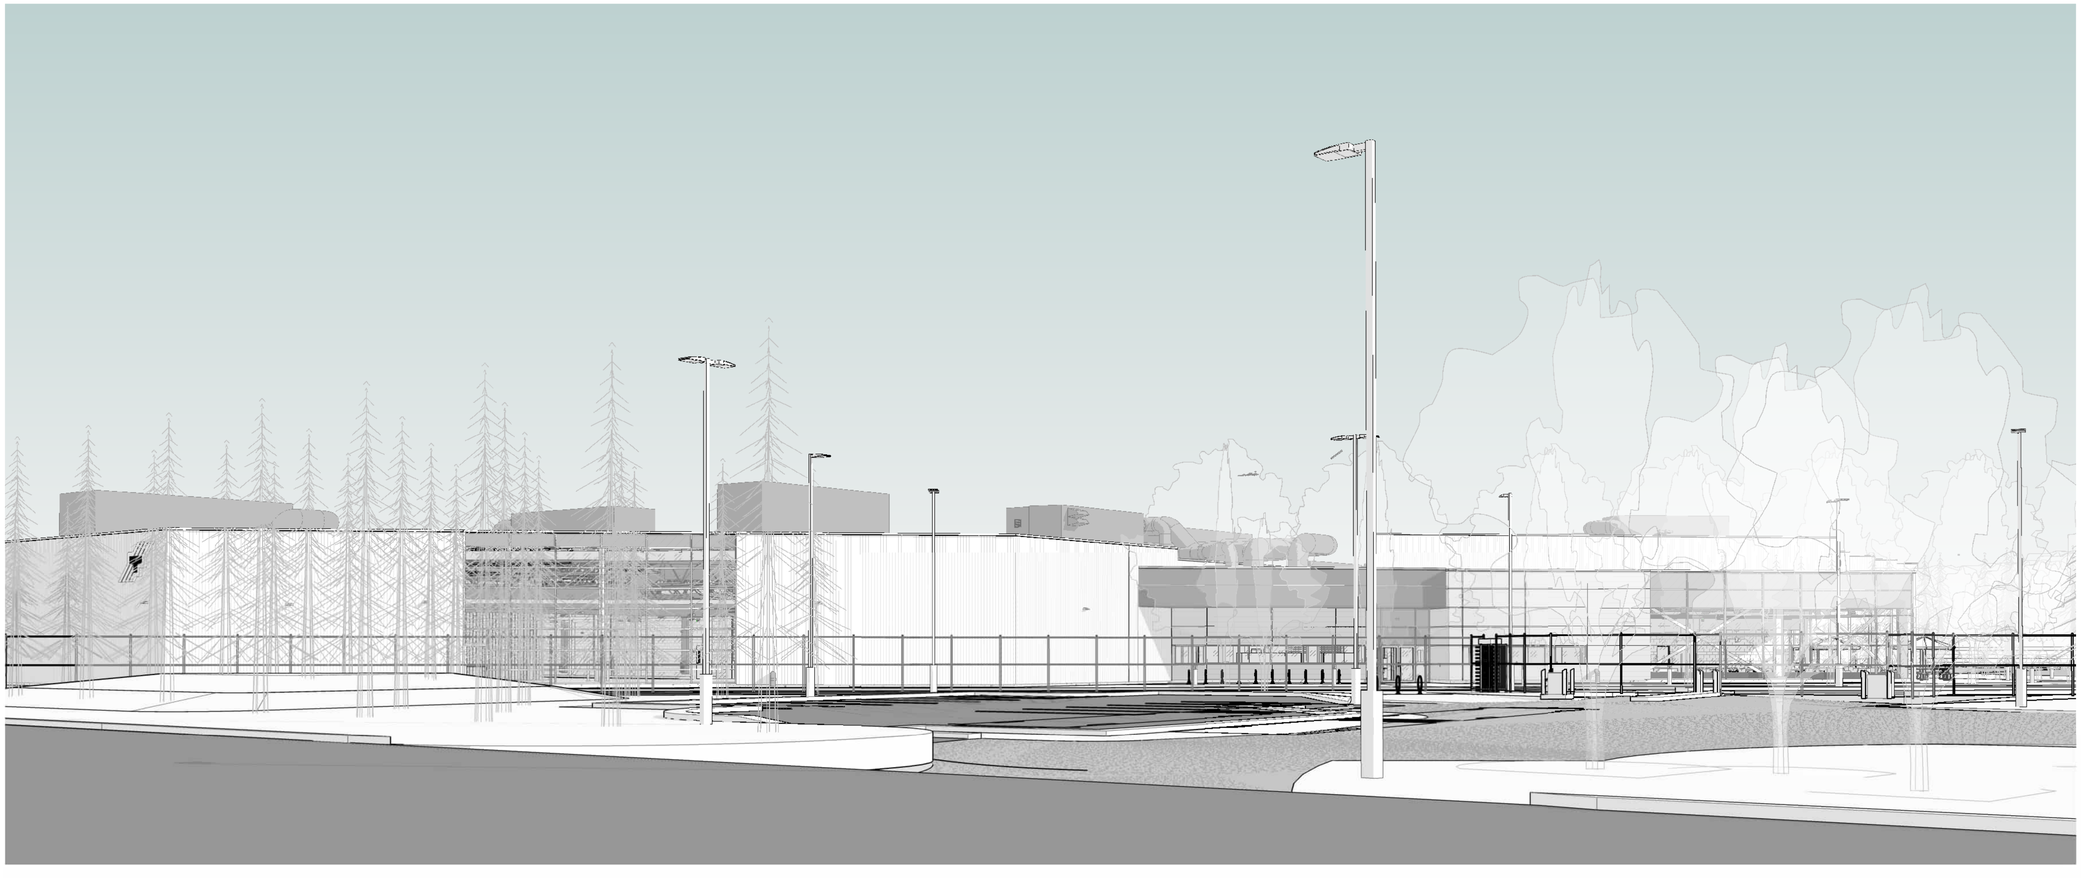

1 | PERSPECTIVE - LOOKING FROM OAK POINT HIGHWAY

00-A-904 | SCALE:

AECOM

PROJECT

WINNIPEG TRANSIT NORTH GARAGE REPLACEMENT
100 Oak Point Hwy, Winnipeg, MB R2R 1V1

CLIENT

Winnipeg

City of Winnipeg
510 Main St.
Winnipeg, MB R3B 1B9
1.877.311.4974

Winnipeg Transit
B-414 Osborne St.
Winnipeg, MB R3L 2A1

CONSULTANT

AECOM CANADA ULC
99 Commerce Dr,
Winnipeg, MB R3P 0Y7

REGISTRATION

ISSUE/REVISION

I/R	DATE	DESCRIPTION
0	02/19/2025	ISSUED FOR TENDER
C	12/06/2024	ISSUED FOR 66% DESIGN RESUBMISSION
B	08/12/2024	ISSUED FOR 66% DESIGN
A	03/28/2024	ISSUED FOR SCHEMATIC DESIGN

PROJECT NUMBER

60721079

SHEET TITLE

PERSPECTIVE - LOOKING FROM OAK POINT HIGHWAY

SHEET NUMBER

00-A-904

This drawing has been prepared for the use of AECOM's client and may not be used, reproduced or relied upon by third parties, except as agreed by AECOM and its clients, as required by law or for use by governmental reviewing agencies. AECOM accepts no responsibility, and denies any liability whatsoever, to any party that modifies this drawing without AECOM's express written consent. Do not scale this document. All measurements must be obtained from the stated dimensions.

Last Plotted: 2025-02-17 4:59 PM
Filename: Autodesk Docs://RP-AMER (CAN) 60721079-Winnipeg North Transit Garage Replacement/60721079-Winnipeg Transit North Garage-A-SITE.rvt

Printed on 30% Post-Consumer Recycled Content Paper

©2018 AECOM Corporation

Project Management Initials:
Designer: Designer Checked: Checker Approved: Approver AO 33.1"x46.8"
Last Printed: 2026-02-17 7:59:06 PM
Filename: Autodesk Docs://[IP-AMER (CAN) 60721079-Winnipeg North Transit Garage Replacement/60721079-Winnipeg Transit North Garage-A-SITE.rvt
Printed on: 30 Post-Consumer Recycled Content Paper

1 | PERSPECTIVE - LOOKING FROM OAK POINT HIGHWAY & SELKIRK AVE
00-A-905 | SCALE:

This drawing has been prepared for the use of AECOM's client and may not be used, reproduced or relied upon by third parties, except as agreed by AECOM and its client, as required by law or for use by governmental reviewing agencies. AECOM accepts no responsibility, and denies any liability whatsoever, to any party that modifies this drawing without AECOM's express written consent. Do not scale this document. All measurements must be obtained from the stated dimensions.

AECOM

PROJECT
WINNIPEG TRANSIT NORTH GARAGE REPLACEMENT
100 Oak Point Hwy, Winnipeg, MB R2R 1V1

CLIENT

Winnipeg

City of Winnipeg
510 Main St.
Winnipeg, MB R3B 1B9
1.877.311.4974

Winnipeg Transit
B-414 Osborne St.
Winnipeg, MB R3L 2A1

CONSULTANT

AECOM CANADA ULC
99 Commerce Dr,
Winnipeg, MB R3P 0Y7

REGISTRATION

ISSUE/REVISION

I/R	DATE	DESCRIPTION
0	02/19/2025	ISSUED FOR TENDER
C	12/06/2024	ISSUED FOR 66% DESIGN RESUBMISSION
B	08/12/2024	ISSUED FOR 66% DESIGN
A	03/28/2024	ISSUED FOR SCHEMATIC DESIGN

PROJECT NUMBER
60721079

SHEET TITLE
PERSPECTIVE - LOOKING FROM OAK POINT HIGHWAY & SELKIRK AVE

SHEET NUMBER
00-A-905

©2018 AECOM Corporation

Project Management Initials:
Designer: Designer Checked: Checker Approved: Approver A0 33.1"x46.8"

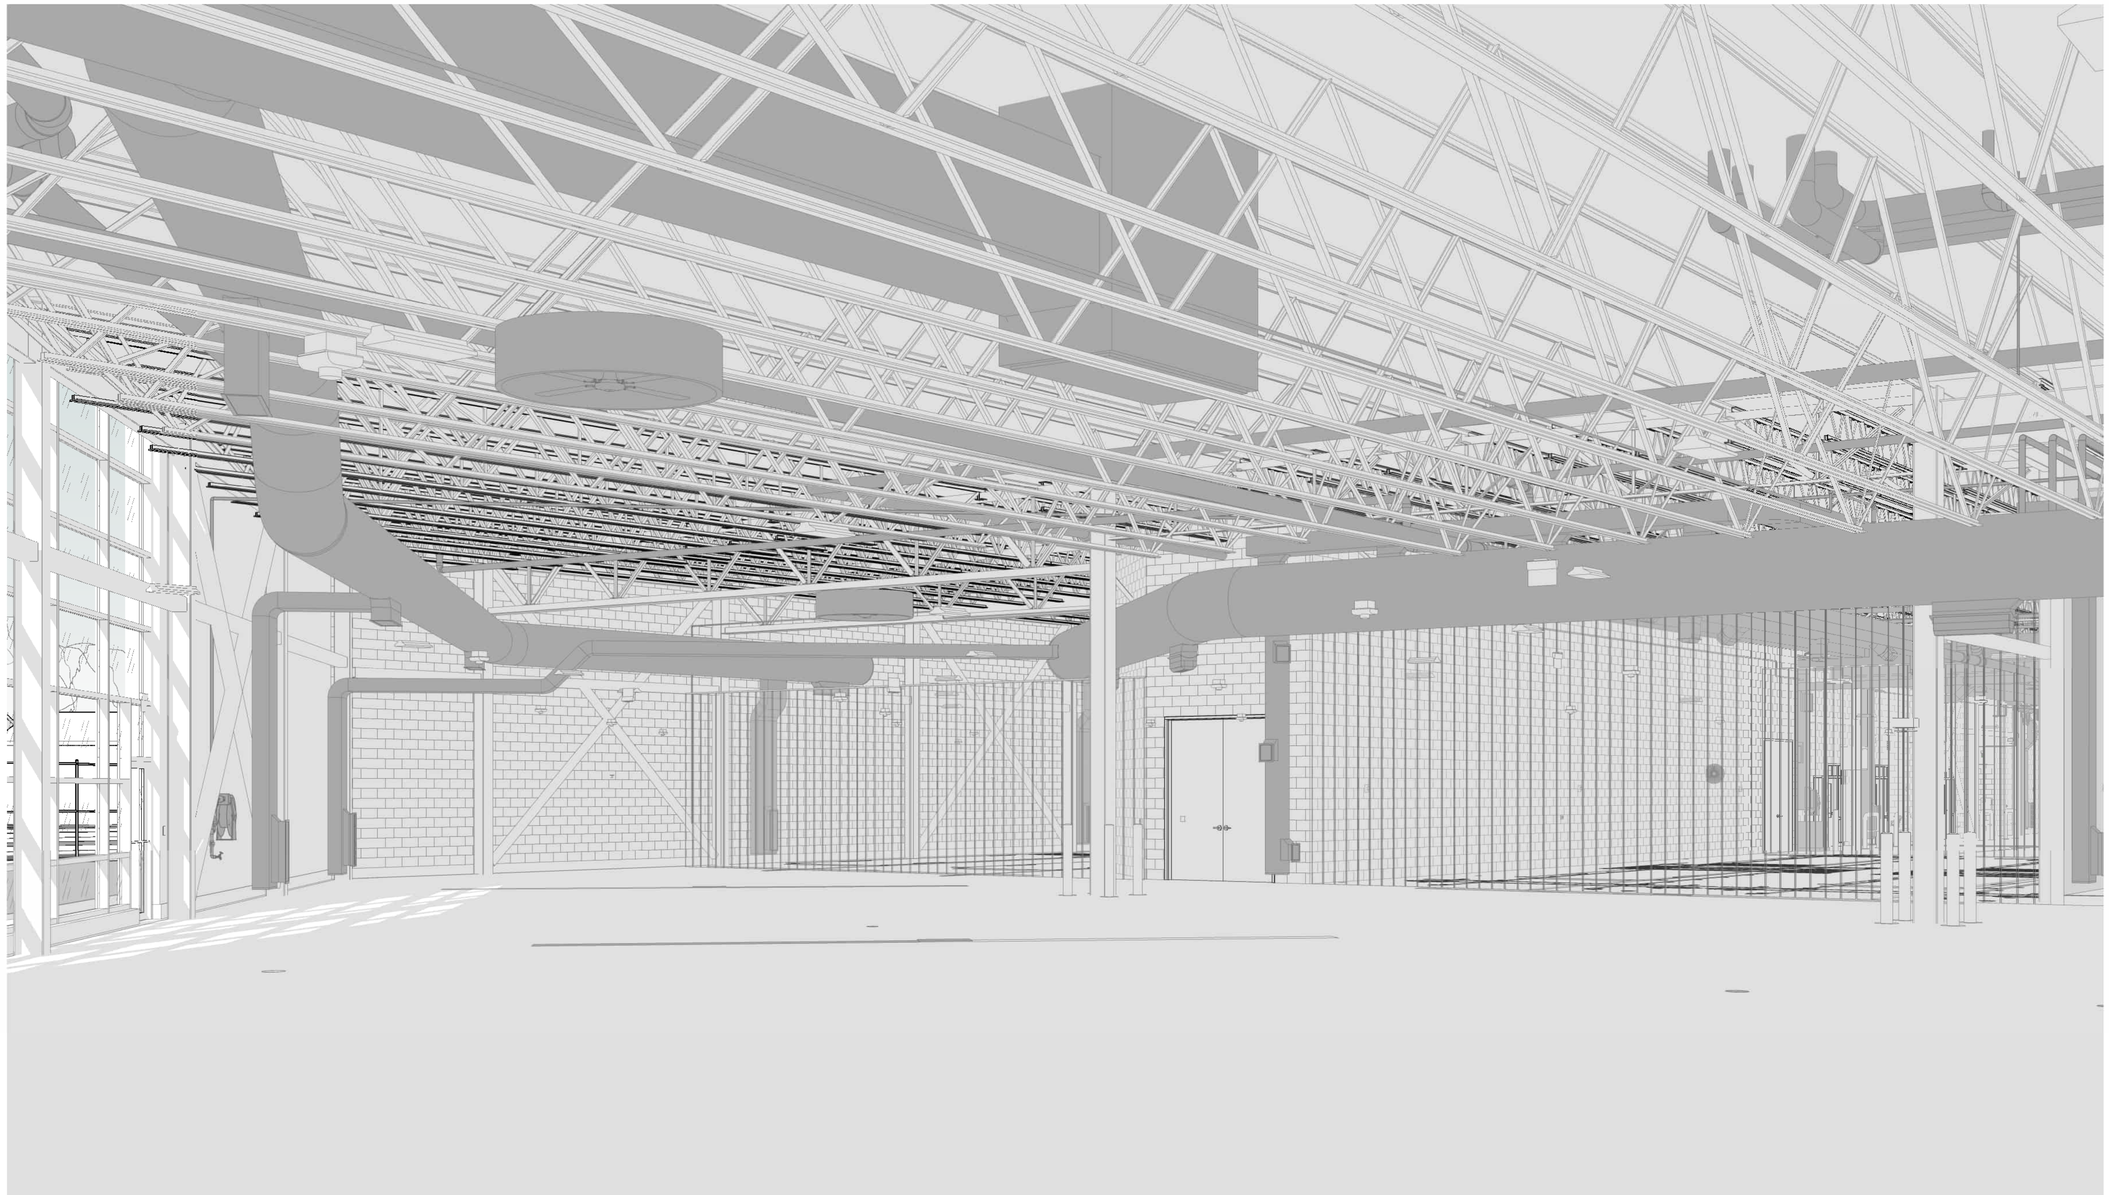

1 | PERSPECTIVE - STORAGE GARAGE - LOOKING AT END OF BYPASS & BUS WASH LANES
00-A-906 | SCALE:

This drawing has been prepared for the use of AECOM's client and may not be used, reproduced or relied upon by third parties, except as agreed by AECOM and its client, as required by law or for use by governmental reviewing agencies. AECOM accepts no responsibility, and denies any liability whatsoever, to any party that modifies this drawing without AECOM's express written consent. Do not scale this document. All measurements must be obtained from the stated dimensions.

AECOM

PROJECT
WINNIPEG TRANSIT NORTH GARAGE REPLACEMENT
100 Oak Point Hwy, Winnipeg, MB R2R 1V1

CLIENT

Winnipeg

City of Winnipeg
510 Main St.
Winnipeg, MB R3B 1B9
1.877.311.4974

Winnipeg Transit
B-414 Osborne St.
Winnipeg, MB R3L 2A1

CONSULTANT

AECOM CANADA ULC
99 Commerce Dr,
Winnipeg, MB R3P 0Y7

REGISTRATION

ISSUE/REVISION

I/R	DATE	DESCRIPTION
0	02/19/2025	ISSUED FOR TENDER
C	12/06/2024	ISSUED FOR 66% DESIGN RESUBMISSION
B	08/12/2024	ISSUED FOR 66% DESIGN
A	03/28/2024	ISSUED FOR SCHEMATIC DESIGN

PROJECT NUMBER
60721079

SHEET TITLE
PERSPECTIVE - STORAGE GARAGE - LOOKING AT END OF BYPASS & BUS WASH LANES

SHEET NUMBER
00-A-906

©2018 AECOM Corporation

Last Plotted: 2025-02-17 8:27:49 PM
Filename: Auckland.Docs.ISP.AMER.(CAN).60721079.Winnipeg North Transit Garage Replacement\60721079-Winnipeg North Transit Garage-A-SITE.rvt
Printed on 30% Post-Consumer Recycled Content Paper

Project Management Initials:
Designer: Designer Checked: Checker Approved: Approver AO 33.1"x46.8"

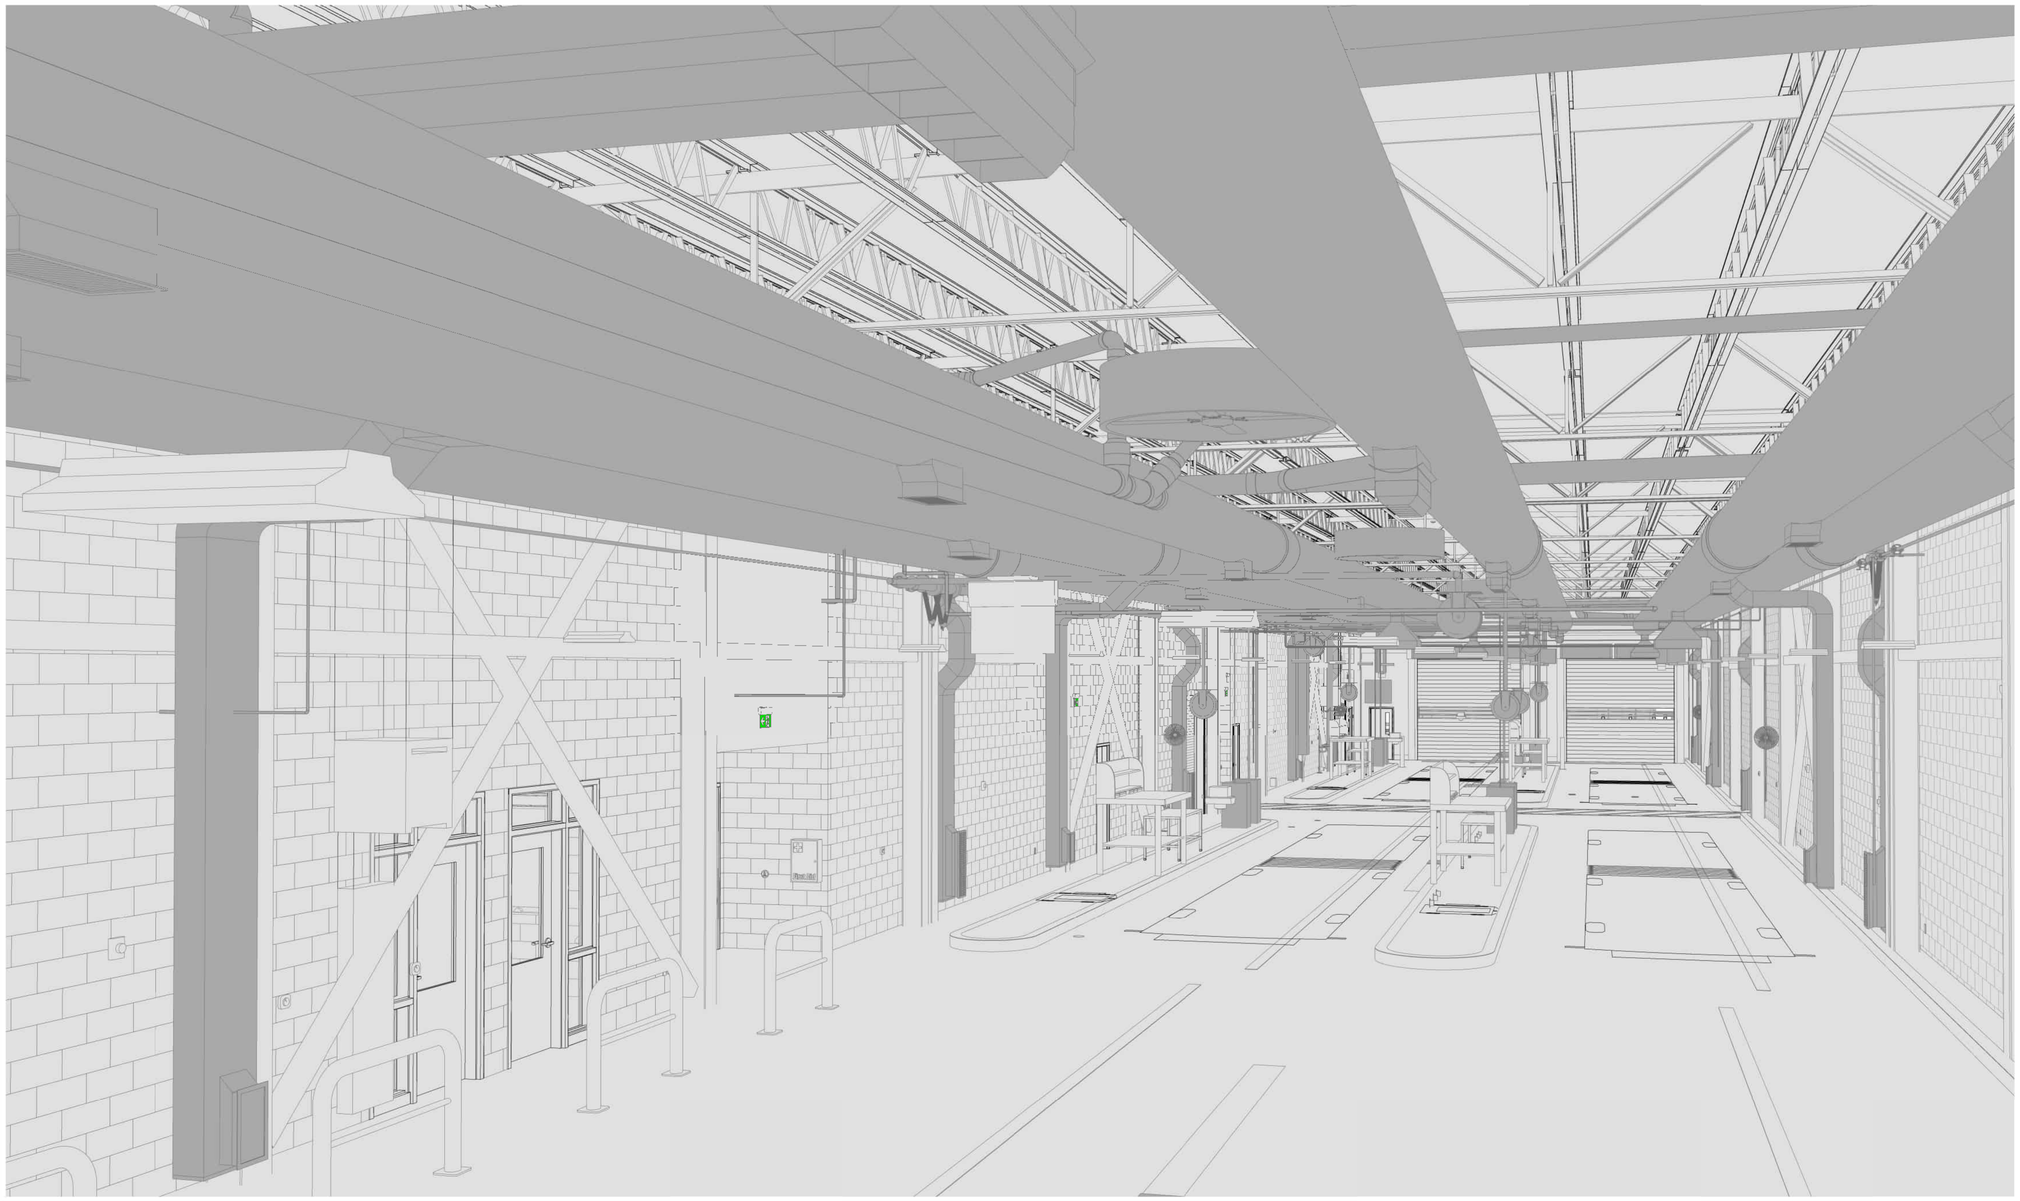

1 | PERSPECTIVE - STORAGE GARAGE - LOOKING AT SERVICE LANES
00-A-907 SCALE:

This drawing has been prepared for the use of AECOM's client and may not be used, reproduced or relied upon by third parties, except as agreed by AECOM and its client, as required by law or for use by governmental reviewing agencies. AECOM accepts no responsibility, and denies any liability whatsoever, to any party that modifies this drawing without AECOM's express written consent. Do not scale this document. All measurements must be obtained from the stated dimensions.

AECOM

PROJECT
WINNIPEG TRANSIT NORTH GARAGE REPLACEMENT
100 Oak Point Hwy, Winnipeg, MB R2R 1V1

CLIENT

Winnipeg

City of Winnipeg
510 Main St.
Winnipeg, MB R3B 1B9
1.877.311.4974

Winnipeg Transit
B-414 Osborne St.
Winnipeg, MB R3L 2A1

CONSULTANT

AECOM CANADA ULC
99 Commerce Dr.
Winnipeg, MB R3P 0Y7

REGISTRATION

ISSUE/REVISION

I/R	DATE	DESCRIPTION
0	02/19/2025	ISSUED FOR TENDER
C	12/06/2024	ISSUED FOR 66% DESIGN RESUBMISSION
B	08/12/2024	ISSUED FOR 66% DESIGN
A	03/28/2024	ISSUED FOR SCHEMATIC DESIGN

PROJECT NUMBER
60721079

SHEET TITLE
PERSPECTIVE - STORAGE GARAGE - LOOKING AT SERVICE LANES

SHEET NUMBER
00-A-907

Last Printed: 2025-02-17 9:04:33 PM
Filename: Autodesk Docs://IBP-AMER (CAN) 60721079 Winnipeg North Transit Garage Replacement/60721079 Winnipeg Transit North Garage-A-SITE.rvt
Printed on 30 Post-Consumer Recycled Content Paper
©2018 AECOM Corporation

Project Management Initials:
Designer: Designer Checked: Checker Approved: Approver A0 33.1"x46.8"

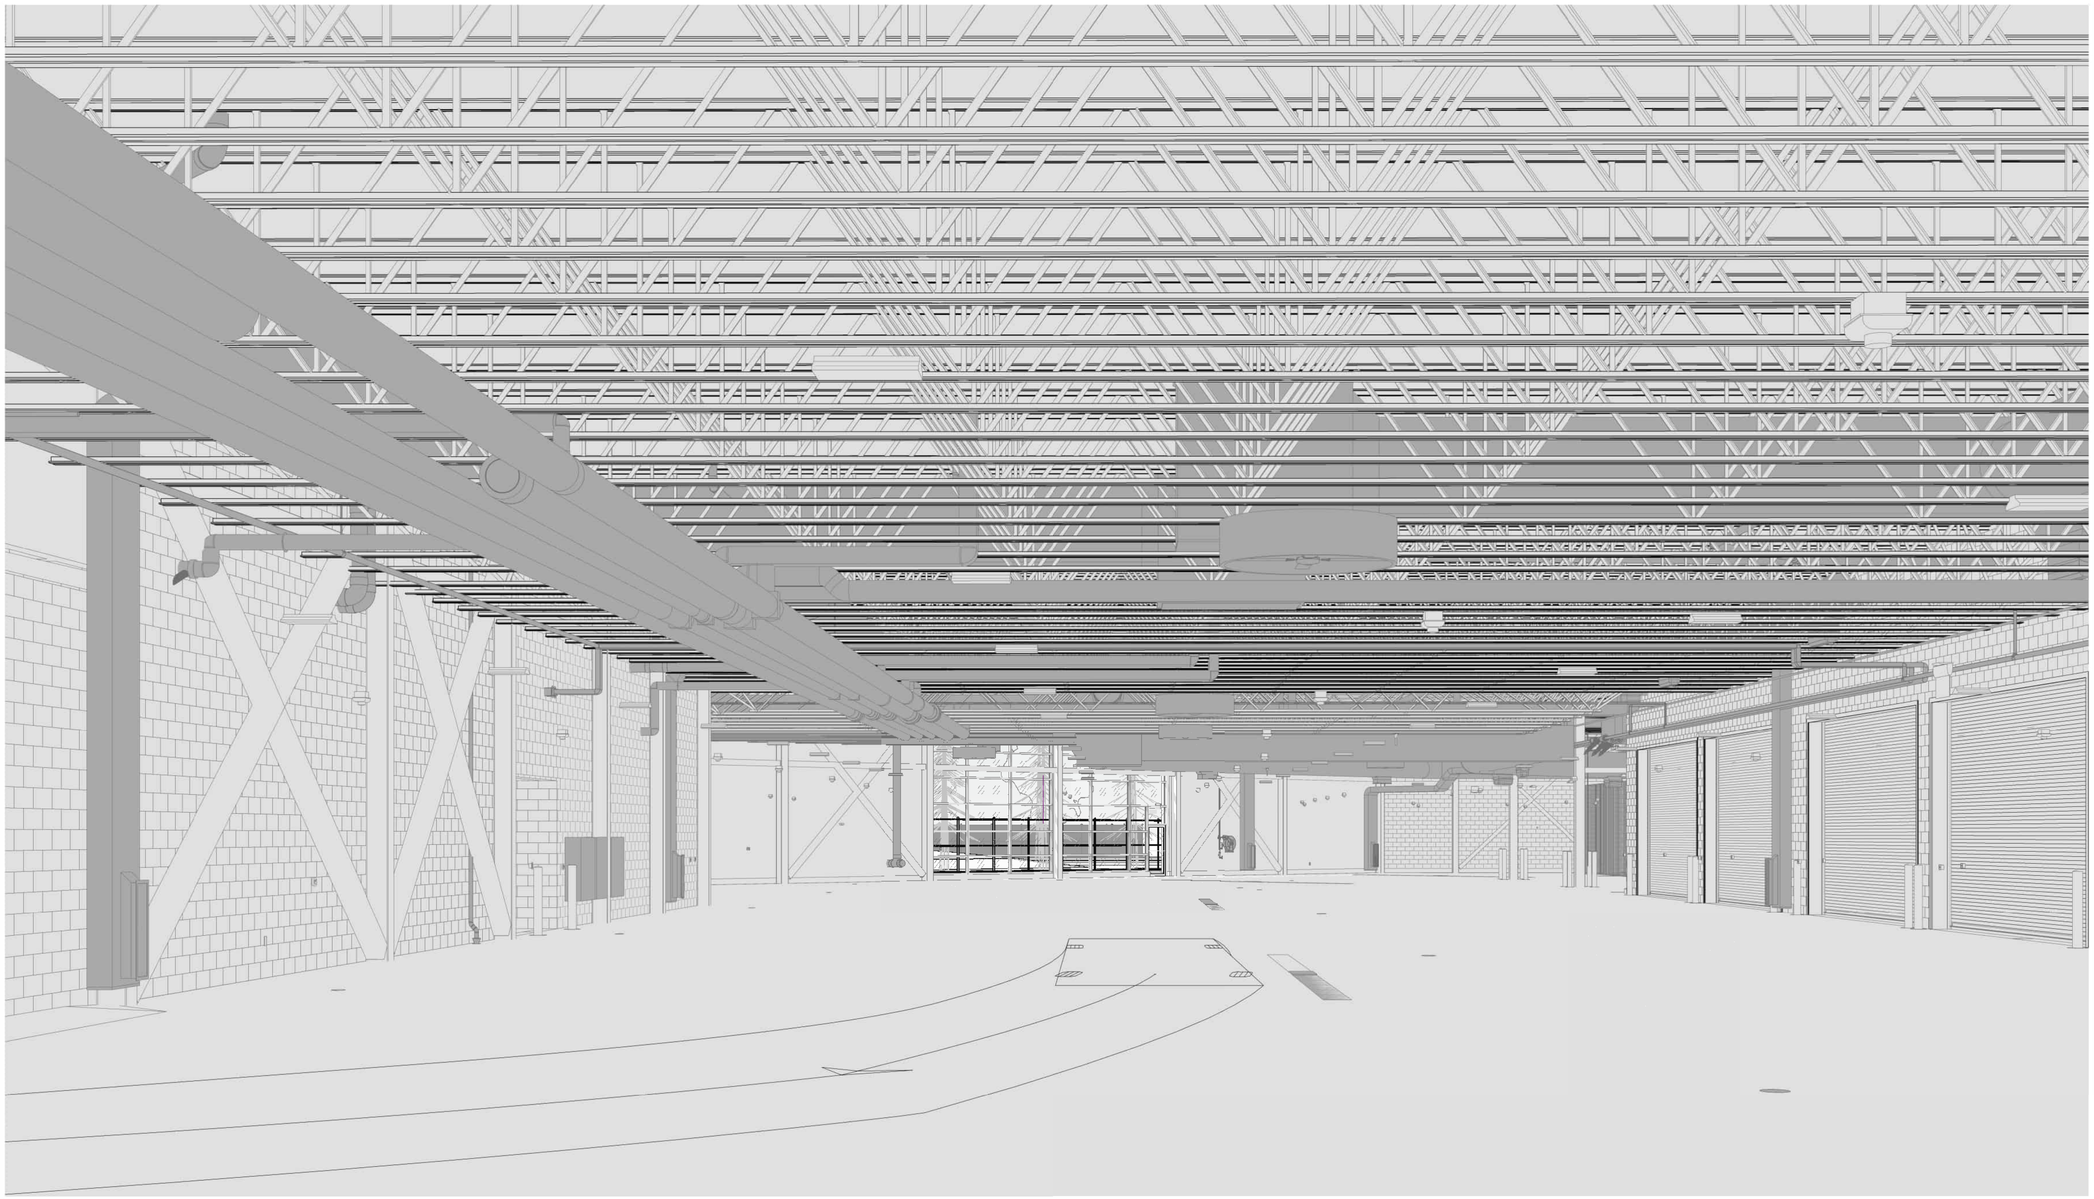

1 PERSPECTIVE - STORAGE GARAGE - LOOKING AT INTERIOR CIRCULATION AREA

00-A-908 SCALE:

This drawing has been prepared for the use of AECOM's client and may not be used, reproduced or relied upon by third parties, except as agreed by AECOM and its client, as required by law or for use by governmental reviewing agencies. AECOM accepts no responsibility, and denies any liability whatsoever, to any party that modifies this drawing without AECOM's express written consent. Do not scale this document. All measurements must be obtained from the stated dimensions.

AECOM

PROJECT

WINNIPEG TRANSIT NORTH GARAGE REPLACEMENT
100 Oak Point Hwy, Winnipeg, MB R2R 1V1

CLIENT

Winnipeg

City of Winnipeg
510 Main St.
Winnipeg, MB R3B 1B9
1.877.311.4974

Winnipeg Transit
B-414 Osborne St.
Winnipeg, MB R3L 2A1

CONSULTANT

AECOM CANADA ULC
99 Commerce Dr.
Winnipeg, MB R3P 0Y7

REGISTRATION

ISSUE/REVISION

I/R	DATE	DESCRIPTION
0	02/19/2025	ISSUED FOR TENDER
C	12/06/2024	ISSUED FOR 66% DESIGN RESUBMISSION
B	08/12/2024	ISSUED FOR 66% DESIGN
A	03/28/2024	ISSUED FOR SCHEMATIC DESIGN

PROJECT NUMBER

60721079

SHEET TITLE

PERSPECTIVE - STORAGE GARAGE - LOOKING AT INTERIOR CIRCULATION AREA

SHEET NUMBER

00-A-908

Last Plotted: 2025-02-17 8:28:35 PM
Filename: Autodesk Docs://RP-AMER (CAN) 60721079-Winnipeg North Transit Garage Replacement/60721079-Winnipeg Transit North Garage-A-SITE.rvt
Printed on 30% Post-Consumer Recycled Content Paper
©2018 AECOM Corporation

Project Management Initials:
Designer: Designer Checked: Checker Approved: Approver A0 33.1"x46.8"

1 PERSPECTIVE - STORAGE GARAGE - LOOKING AT BUS TRACKS

00-A-909 SCALE:

This drawing has been prepared for the use of AECOM's client and may not be used, reproduced or relied upon by third parties, except as agreed by AECOM and its client, as required by law or as by governmental reviewing agencies. AECOM accepts no responsibility, and denies any liability whatsoever, to any party that modifies this drawing without AECOM's express written consent. Do not scale this document. All measurements must be obtained from the stated dimensions.

AECOM

PROJECT

WINNIPEG TRANSIT NORTH GARAGE REPLACEMENT
100 Oak Point Hwy, Winnipeg, MB R2R 1V1

CLIENT

City of Winnipeg
510 Main St.
Winnipeg, MB R3B 1B9
1.877.311.4974

Winnipeg Transit
B-414 Osborne St.
Winnipeg, MB R3L 2A1

CONSULTANT

AECOM CANADA ULC
99 Commerce Dr,
Winnipeg, MB R3P 0Y7

REGISTRATION

ISSUE/REVISION

I/R	DATE	DESCRIPTION
0	02/19/2025	ISSUED FOR TENDER
C	12/06/2024	ISSUED FOR 66% DESIGN RESUBMISSION
B	08/12/2024	ISSUED FOR 66% DESIGN
A	03/28/2024	ISSUED FOR SCHEMATIC DESIGN

PROJECT NUMBER

60721079

SHEET TITLE

PERSPECTIVE - STORAGE GARAGE - LOOKING AT BUS TRACKS

SHEET NUMBER

00-A-909

©2018 AECOM Corporation

Last Plotted: 2025-02-17 10:08:39 PM
Filename: Auotdesk Docs://BP AAER (CAN) 60721079-Winnipeg North Transit Garage Replacement/60721079-Winnipeg Transit North Garage-A-SITE.rvt

Printed on: 30 Post-Consumer Recycled Content Paper

Project Management Initials:
Designer: Designer Checked: Checker Approved: Approver AD 33.1"x48.8"

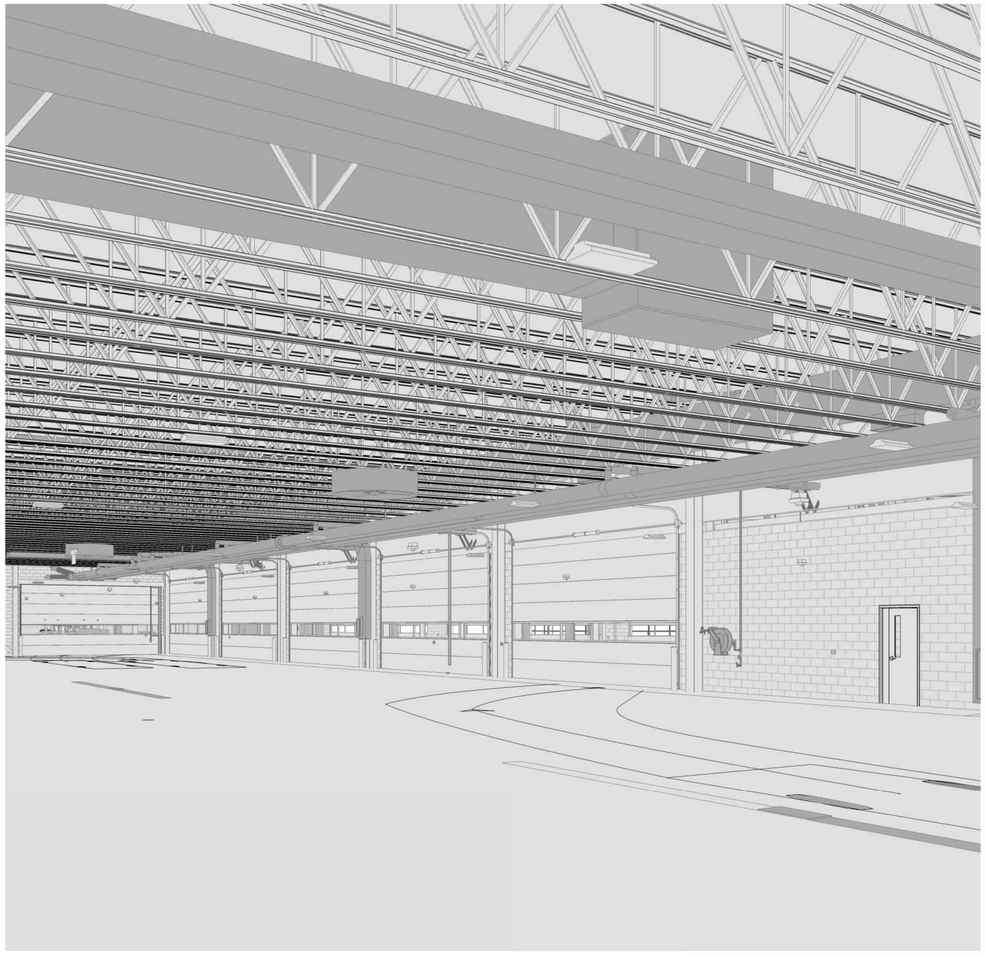

1 PERSPECTIVE - MAINTENANCE GARAGE - LOOKING TOWARDS THE ACCESS TO REPAIR BAYS

00-A-910 SCALE:

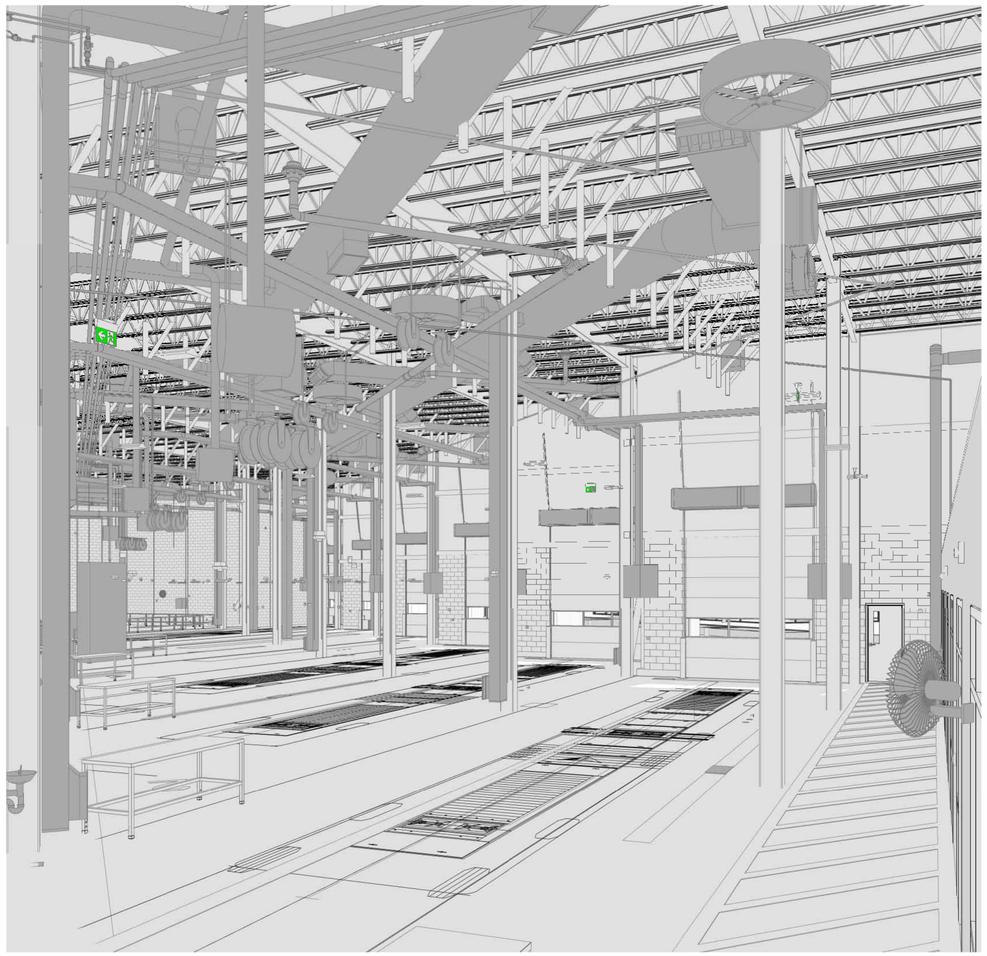

2 PERSPECTIVES - MAINTENANCE GARAGE - LOOKING AT REPAIR BAYS

00-A-910 SCALE:

Last Printed: 2025-02-12 10:12:13 PM
Filename: Autodesk Docs://BP- AMER (CAN) 60721079 Winnipeg North Transit Garage Replacement/60721079 Winnipeg Transit North Garage-A-SITE.rvt
Printed on 30 Post-Consumer Recycled Content Paper

This drawing has been prepared for the use of AECOM's client and may not be used, reproduced or relied upon by third parties, except as agreed by AECOM and its client, as required by law or for use by governmental reviewing agencies. AECOM accepts no responsibility, and denies any liability whatsoever, to any party that modifies this drawing without AECOM's express written consent. Do not scale this document. All measurements must be obtained from the stated dimensions.

AECOM

PROJECT

WINNIPEG TRANSIT NORTH GARAGE REPLACEMENT
100 Oak Point Hwy, Winnipeg, MB R2R 1V1

CLIENT

Winnipeg

City of Winnipeg
510 Main St.
Winnipeg, MB R3B 1B9
1.877.311.4974

Winnipeg Transit
B-414 Osborne St.
Winnipeg, MB R3L 2A1

CONSULTANT

AECOM CANADA ULC
99 Commerce Dr.
Winnipeg, MB R3P 0Y7

REGISTRATION

ISSUE/REVISION

I/R	DATE	DESCRIPTION
0	02/19/2025	ISSUED FOR TENDER
C	12/06/2024	ISSUED FOR 66% DESIGN RESUBMISSION
B	08/12/2024	ISSUED FOR 66% DESIGN
A	03/28/2024	ISSUED FOR SCHEMATIC DESIGN

PROJECT NUMBER

60721079

SHEET TITLE

PERSPECTIVES - MAINTENANCE GARAGE

SHEET NUMBER

00-A-910

©2018 AECOM Corporation

Project Management Initials:
Designer: Designer Checked: Checker Approved: Approver A0 33.1"x46.8"

1 PERSPECTIVE - MAINTENANCE GARAGE - LOOKING AT AUXILIARY VEHICLE PARKING

00-A-911 SCALE:

Last Plotted: 2025-02-17 10:17:29 PM
Filename: Autodesk Docs://IBP-AMER (CAN) 60721079-Winnipeg North Transit Garage Replacement/60721079-Winnipeg Transit North Garage-A-SITE.rvt

Printed on 30 Post-Consumer Recycled Content Paper

AECOM

PROJECT

WINNIPEG TRANSIT NORTH GARAGE REPLACEMENT
100 Oak Point Hwy, Winnipeg, MB R2R 1V1

CLIENT

Winnipeg

City of Winnipeg
510 Main St.
Winnipeg, MB R3B 1B9
1.877.311.4974

Winnipeg Transit
B-414 Osborne St.
Winnipeg, MB R3L 2A1

CONSULTANT

AECOM CANADA ULC
99 Commerce Dr.
Winnipeg, MB R3P 0Y7

REGISTRATION

This drawing has been prepared for the use of AECOM's client and may not be used, reproduced or relied upon by third parties, except as agreed by AECOM and its clients, as required by law or for use by governmental reviewing agencies. AECOM accepts no responsibility, and denies any liability whatsoever, to any party that modifies this drawing without AECOM's express written consent. Do not scale this document. All measurements must be obtained from the stated dimensions.

ISSUE/REVISION

I/R	DATE	DESCRIPTION
0	02/19/2025	ISSUED FOR TENDER
C	12/06/2024	ISSUED FOR 66% DESIGN RESUBMISSION
B	08/12/2024	ISSUED FOR 66% DESIGN
A	03/28/2024	ISSUED FOR SCHEMATIC DESIGN

PROJECT NUMBER

60721079

SHEET TITLE

PERSPECTIVES - MAINTENANCE GARAGE - LOOKING AT AUXILIARY VEHICLE

SHEET NUMBER

00-A-911

©2018 AECOM Corporation

Project Management Initials:
Designer: Designer Checked: Checker Approved: Approver A0 33.1"x46.8"
Last Plotted: 2025-02-17 10:23:27 PM
Filename: Autodesk Docs://BP-AMER (CAN) 60721079-Winnipeg North Transit Garage Replacement/60721079-Winnipeg Transit North Garage-A-SITE.rvt
Printed on: 30% Post-Consumer Recycled Content Paper

1 PERSPECTIVE - MAINTENANCE GARAGE - LOOKING AT PARTS STORAGE AND FM STORES

00-A-912 SCALE:

AECOM

PROJECT

WINNIPEG TRANSIT NORTH GARAGE REPLACEMENT
100 Oak Point Hwy, Winnipeg, MB R2R 1V1

CLIENT

City of Winnipeg
510 Main St.
Winnipeg, MB R3B 1B9
1.877.311.4974

Winnipeg Transit
B-414 Osborne St.
Winnipeg, MB R3L 2A1

CONSULTANT

AECOM CANADA ULC
99 Commerce Dr.
Winnipeg, MB R3P 0Y7

REGISTRATION

ISSUE/REVISION

I/R	DATE	DESCRIPTION
0	02/19/2025	ISSUED FOR TENDER
C	12/06/2024	ISSUED FOR 66% DESIGN RESUBMISSION
B	08/12/2024	ISSUED FOR 66% DESIGN
A	03/28/2024	ISSUED FOR SCHEMATIC DESIGN

PROJECT NUMBER

60721079

SHEET TITLE

PERSPECTIVE - MAINTENANCE GARAGE - LOOKING AT PARTS STORAGE AND FM STORES

SHEET NUMBER

00-A-912

This drawing has been prepared for the use of AECOM's client and may not be used, reproduced or relied upon by third parties, except as agreed by AECOM and its client, as required by law or for use by governmental reviewing agencies. AECOM accepts no responsibility, and denies any liability whatsoever, to any party that modifies this drawing without AECOM's express written consent. Do not scale this document. All measurements must be obtained from the stated dimensions.

©2018 AECOM Corporation

Project Management Initials:
Designer: Designer Checked: Checker Approved: Approver A0 33.1"x46.8"

1 | PERSPECTIVE - OFFICE - LOOKING AT BREAK ROOM

00-A-913 | SCALE:

Last Plotted: 2025-02-17 10:39:38 PM
Filename: Autodesk Docs://IBP-AMER (CAN) 60721079 Winnipeg North Transit Garage Replacement/60721079-Winnipeg North Transit Garage-A-SITE.rvt
Printed on 30% Post-Consumer Recycled Content Paper

AECOM

PROJECT

WINNIPEG TRANSIT NORTH GARAGE REPLACEMENT
100 Oak Point Hwy, Winnipeg, MB R2R 1V1

CLIENT

Winnipeg

City of Winnipeg
510 Main St.
Winnipeg, MB R3B 1B9
1.877.311.4974

Winnipeg Transit
B-414 Osborne St.
Winnipeg, MB R3L 2A1

CONSULTANT

AECOM CANADA ULC
99 Commerce Dr.
Winnipeg, MB R3P 0Y7

REGISTRATION

ISSUE/REVISION

I/R	DATE	DESCRIPTION
0	02/19/2025	ISSUED FOR TENDER
C	12/06/2024	ISSUED FOR 66% DESIGN RESUBMISSION
B	08/12/2024	ISSUED FOR 66% DESIGN
A	03/28/2024	ISSUED FOR SCHEMATIC DESIGN

PROJECT NUMBER

60721079

SHEET TITLE

PERSPECTIVE - OFFICE - LOOKING AT BREAK ROOM

SHEET NUMBER

00-A-913

This drawing has been prepared for the use of AECOM's client and may not be used, reproduced or relied upon by third parties, except as agreed by AECOM and its client, as required by law or for use by governmental reviewing agencies. AECOM accepts no responsibility, and denies any liability whatsoever, to any party that modifies this drawing without AECOM's express written consent. Do not scale this document. All measurements must be obtained from the stated dimensions.

©2018 AECOM Corporation

Project Management Initials:
Designer: Designer Checked: Checker Approved: Approver A0 33.1"x46.8"
Last Plotted: 2026-02-17 03:59:17 PM
Filename: Autodesk Docs://IBF-AAEN (CAN) 60721079-Winnipeg North Transit Garage Replacement/60721079-Winnipeg Transit North Garage-A-SITE.rvt

1 | PERSPECTIVE - OFFICE - LOOKING AT INFO CENTER & SCHEDULES
00-A-914 | SCALE:

This drawing has been prepared for the sole of AECOM's client and may not be used, reproduced or relied upon by third parties, except as agreed by AECOM and its clients, as required by law or for uses by governmental reviewing agencies. AECOM accepts no responsibility, and denies any liability whatsoever, to any party that modifies this drawing without AECOM's express written consent. Do not scale this document. All measurements must be obtained from the stated dimensions.

AECOM

PROJECT
WINNIPEG TRANSIT NORTH GARAGE REPLACEMENT
100 Oak Point Hwy, Winnipeg, MB R2R 1V1

CLIENT

Winnipeg

City of Winnipeg
510 Main St.
Winnipeg, MB R3B 1B9
1.877.311.4974

Winnipeg Transit
B-414 Osborne St.
Winnipeg, MB R3L 2A1

CONSULTANT

AECOM CANADA ULC
99 Commerce Dr,
Winnipeg, MB R3P 0Y7

REGISTRATION

ISSUE/REVISION

I/R	DATE	DESCRIPTION
0	02/19/2025	ISSUED FOR TENDER
C	12/06/2024	ISSUED FOR 66% DESIGN RESUBMISSION
B	08/12/2024	ISSUED FOR 66% DESIGN
A	03/28/2024	ISSUED FOR SCHEMATIC DESIGN

PROJECT NUMBER
60721079

SHEET TITLE
PERSPECTIVE - OFFICE - LOOKING AT INFO CENTER & SCHEDULES

SHEET NUMBER
00-A-914

Printed on 30% Post-Consumer Recycled Content Paper
©2018 AECOM Corporation

Project Management Initials:
Designer: Designer Checked: Checker Approved: Approver A0 33.1"x46.8"

1 | PERSPECTIVE - OFFICE - LOOKING AT OFFICE AREA
00-A-915 | SCALE:

This drawing has been prepared for the use of AECOM's client and may not be used, reproduced or relied upon by third parties, except as agreed by AECOM and its client, as required by law or for use by governmental reviewing agencies. AECOM accepts no responsibility, and denies any liability whatsoever, to any party that modifies this drawing without AECOM's express written consent. Do not scale this document. All measurements must be obtained from the stated dimensions.

AECOM

PROJECT
WINNIPEG TRANSIT NORTH GARAGE REPLACEMENT
100 Oak Point Hwy, Winnipeg, MB R2R 1V1

CLIENT

Winnipeg

City of Winnipeg
510 Main St.
Winnipeg, MB R3B 1B9
1.877.311.4974

Winnipeg Transit
B-414 Osborne St.
Winnipeg, MB R3L 2A1

CONSULTANT

AECOM CANADA ULC
99 Commerce Dr,
Winnipeg, MB R3P 0Y7

REGISTRATION

ISSUE/REVISION

I/R	DATE	DESCRIPTION
0	02/19/2025	ISSUED FOR TENDER
C	12/06/2024	ISSUED FOR 66% DESIGN RESUBMISSION
B	08/12/2024	ISSUED FOR 66% DESIGN
A	03/28/2024	ISSUED FOR SCHEMATIC DESIGN

PROJECT NUMBER
60721079

SHEET TITLE
PERSPECTIVE - OFFICE - LOOKING AT OFFICE AREA

SHEET NUMBER
00-A-915

Last Plotted: 2025-02-17 11:09:24 PM
Filename: Autodesk Docs://RP-AAER (CAN) 60721079 Winnipeg North Transit Garage Replacement/60721079-Winnipeg Transit North Garage_A-SITE.rvt
Printed on 30% Post-Consumer Recycled Content Paper
©2018 AECOM Corporation