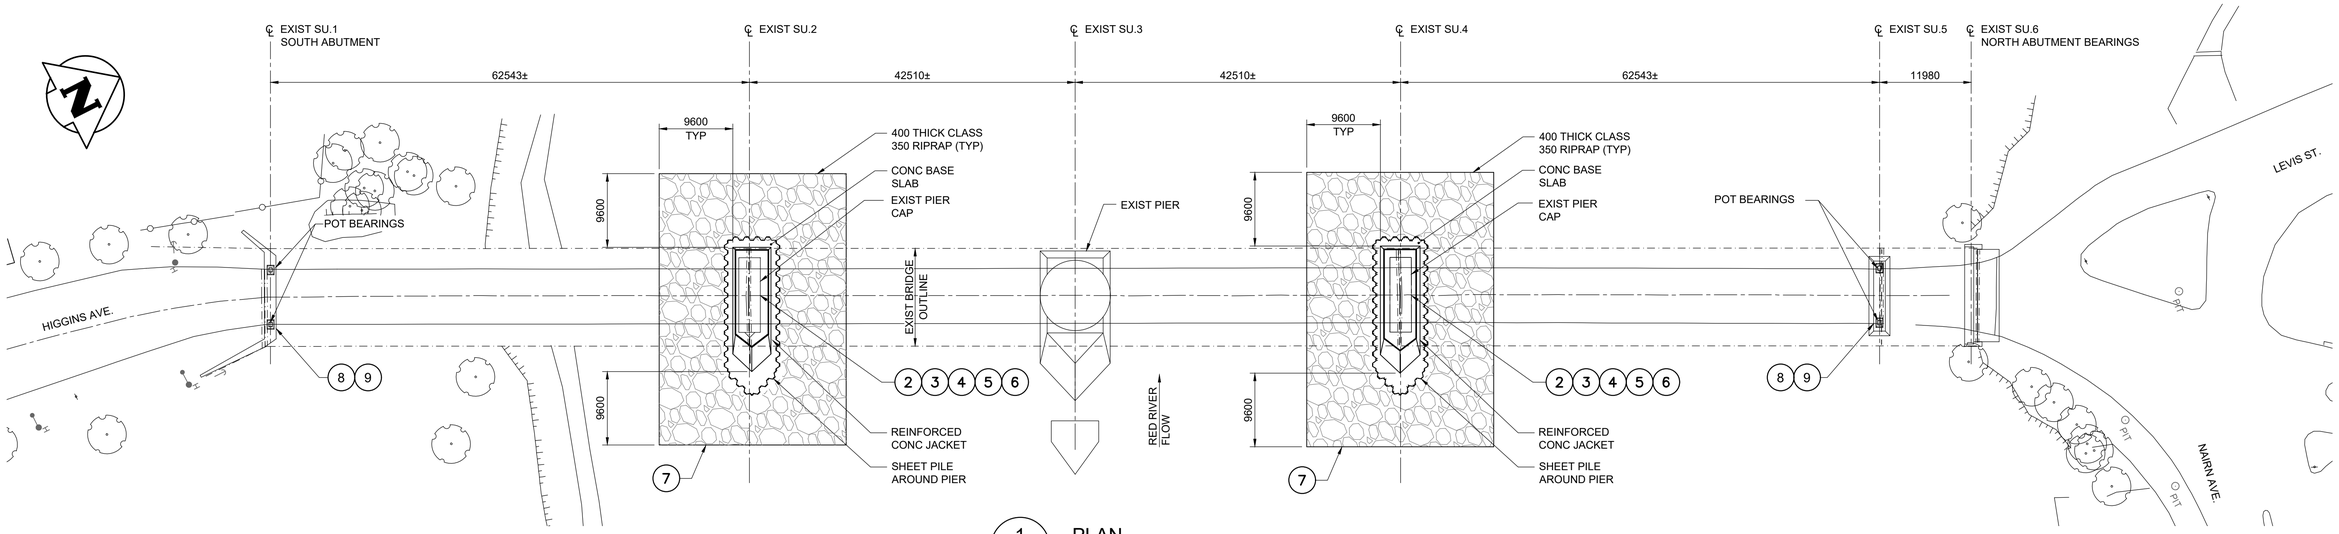

1 / - | - PLAN
1 : 400

(1) SEE SHEET 4 FOR TEMPORARY ACCESS BERM

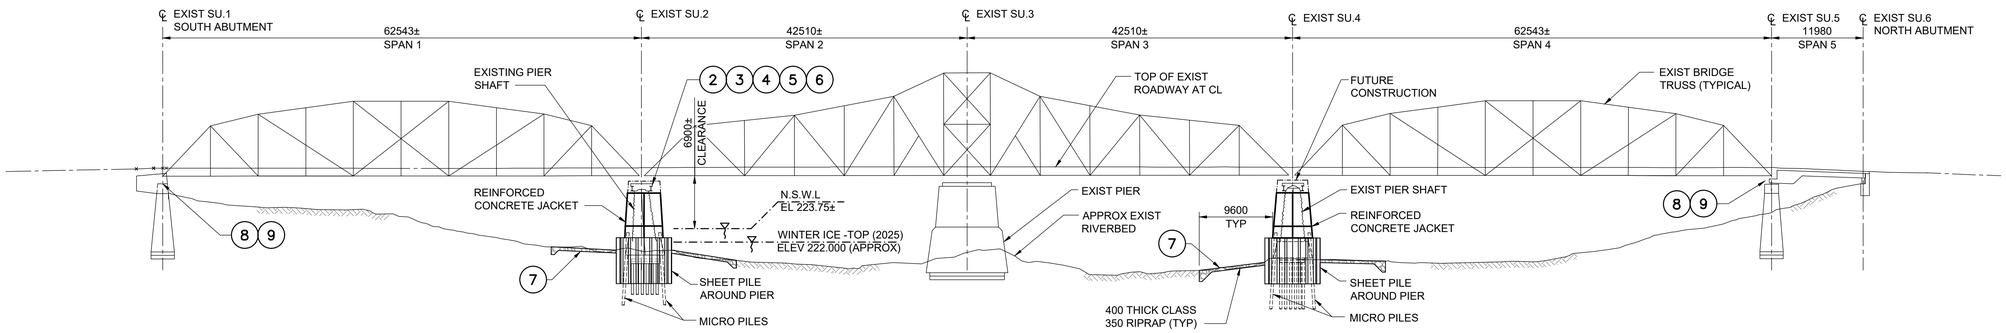

2 / - | - ELEVATION
1 : 400

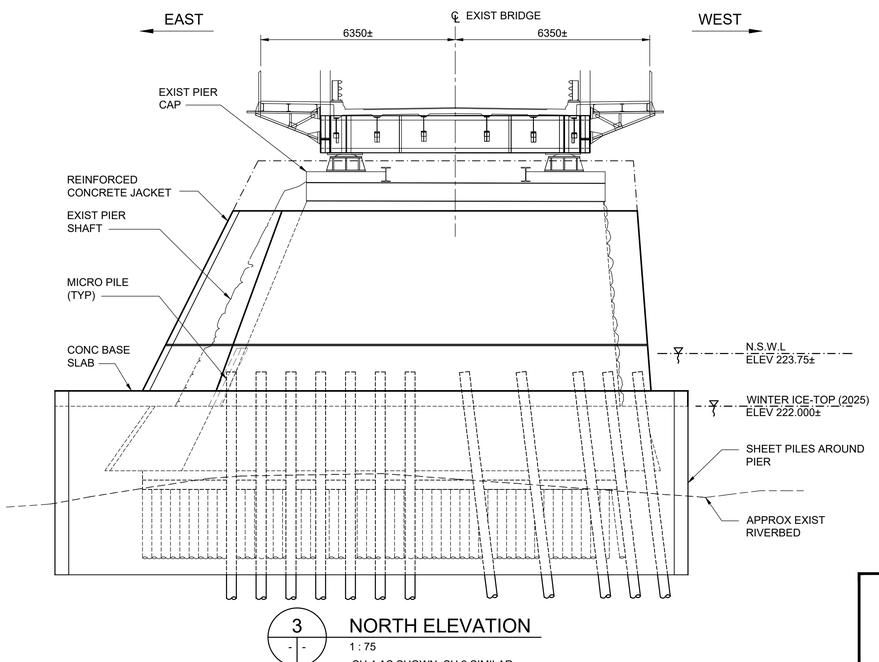

3 / - | - NORTH ELEVATION
1 : 75
- SU.4 AS SHOWN, SU.2 SIMILAR

SCOPE OF WORK

SCOPE OF WORK ITEMS NOT NECESSARILY PRESENTED IN SEQUENCE OF WORK

ITEM	DESCRIPTION
1	CONSTRUCT TEMPORARY ACCESS BERMS FOR PIER SU.2 AND SU.4
2	CONSTRUCT SHEET PILES AROUND PIERS SU.2 AND SU.4
3	PARTIALLY DEMOLISH EXISTING CONCRETE COLLAR AT SU.2 AND SU.4
4	DRIVE MICROPILES AT PIERS SU.2 AND SU.4
5	INSTALL TIE BARS THROUGH PIER AT PIERS SU.2 AND SU.4
6	CONSTRUCT REINFORCED CONCRETE BASE SLAB AND JACKET AT SU.2 AND SU.4
7	REMOVE TEMPORARY ACCESS BERMS AND PLACE RIRPAP AT SU.2 AND SU.4
8	JACK BRIDGE AT SU.1 AND SU.5
9	REPLACE BEARINGS AT SU.1 AND SU.5

ENGINEERS GEOSCIENTISTS MANITOBA
Certificate of Authorization
Tetra Tech Canada Inc.
No. 6499

B.M.
ELEV.

NO.	REVISIONS	DATE	BY
0	ISSUED FOR TENDER	25.11.14	TN

TETRA TECH

DESIGNED BY	TN	REVIEWED BY	BN
DRAWN BY	BM	APPROVED BY	MB
SCALE:	AS NOTED	ACCEPTED BY / DATE	CAM WARD, P.ENG. 25.11.14
DATE	25.11.14		

PROVINCE OF MANITOBA
T.A.B. NEIRINCK
Member
37947
2025-11-14
REGISTERED PROFESSIONAL ENGINEER

CONSULTANT DRAWING NO.
704-INF.MBI03029.01-DWG-S1003

Winnipeg
THE CITY OF WINNIPEG
PUBLIC WORKS DEPARTMENT

LOUISE BRIDGE
SUBSTRUCTURE REHABILITATION WORKS - PHASE 1

CITY DRAWING NUMBER
B107-25-003

SHEET 3 OF 23

GENERAL ARRANGEMENT
AND SCOPE OF WORK

3