A1 SIZE - 594mm x 841mm

SITE PLAN LEGEND:

- LIMITS OF CONSTRUCTION SITE
- LAYDOWN AREA
- CLEARING AND GRUBBING AREA
- SITE TO BECOME CONTRACTOR'S RESPONSIBILITY AFTER RFP 659-2018B CONTRACTOR HAS VACATED AREA (EXPECTED OCTOBER, 2026)

DETAIL A SOILS LEGEND:

- SUITABLE MATERIAL STOCKPILES
- IMPACTED SOIL STOCKPILES

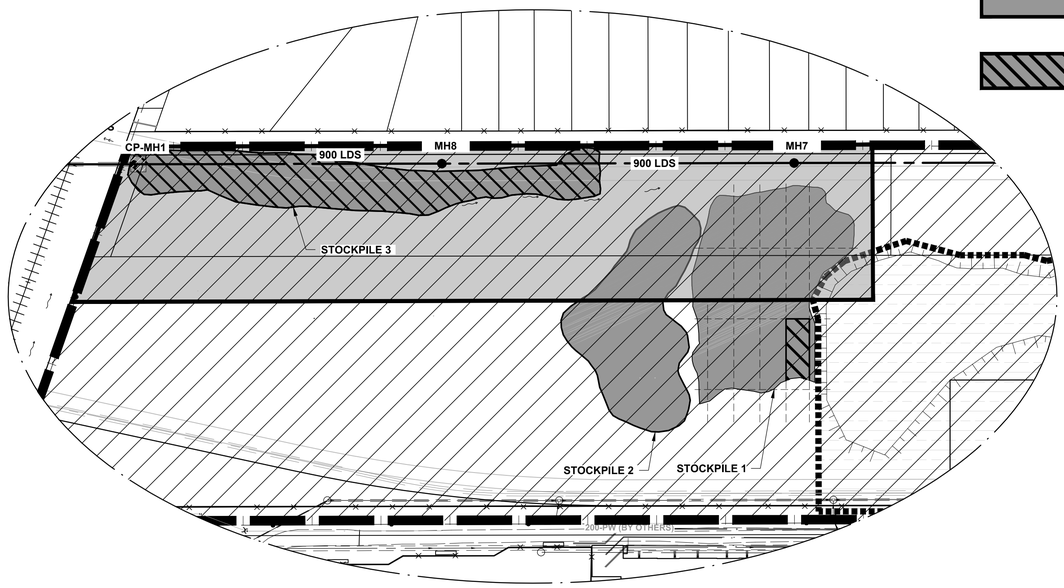

DETAIL 'A' - CHIEF PEGUIS TRAIL RoW STOCKPILES

0 25 50 m

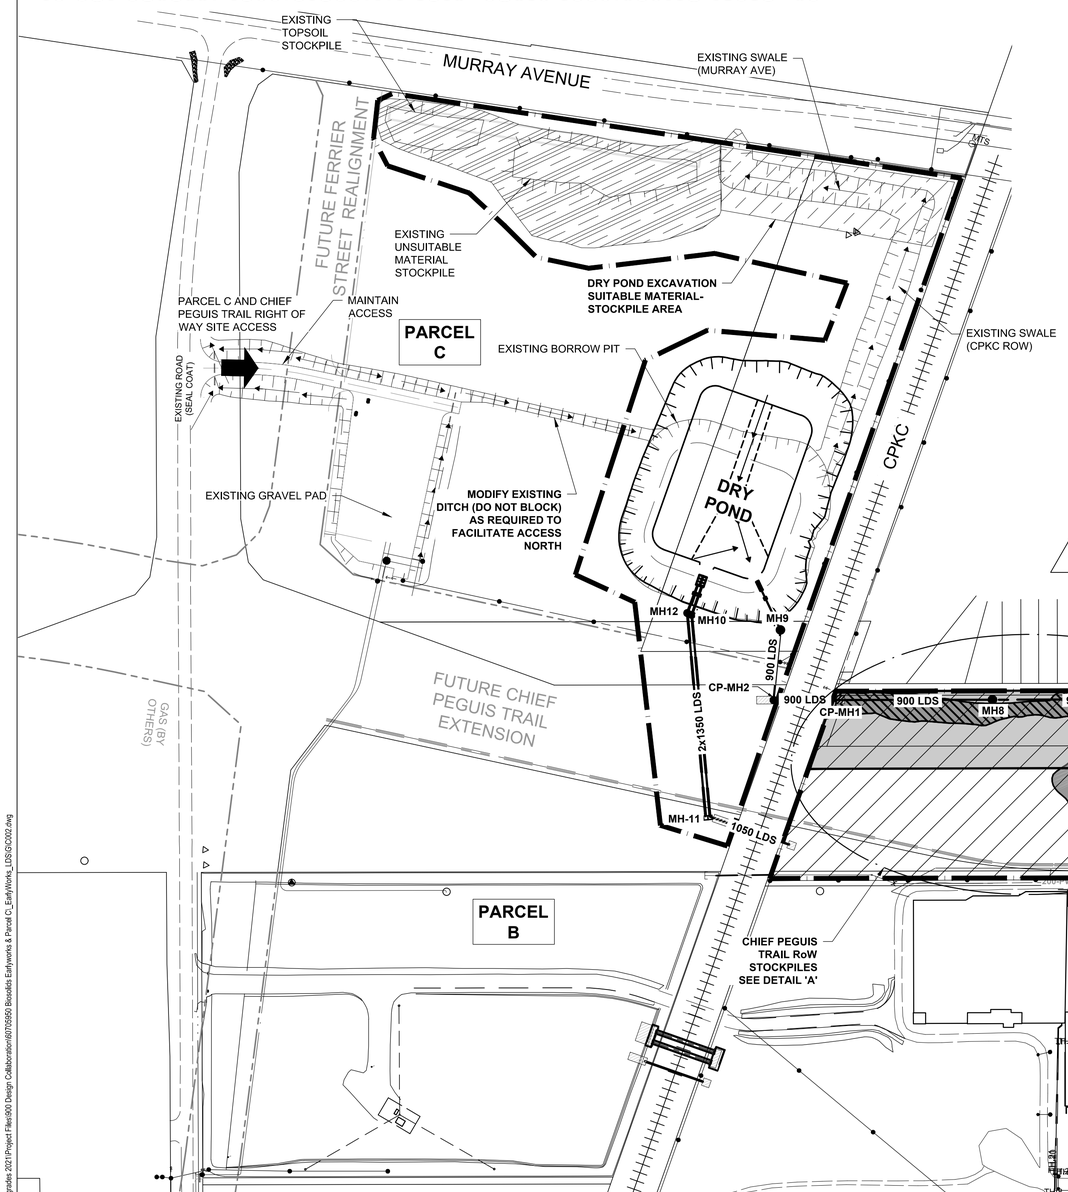

SITE PLAN

0 50 100 m

1:2000

FOR INDEX SEE C001

150 WM	WATERMAIN	150 WM		CURB STOP		230.850	GRADE	231.000
	HYDRANT			REDUCER		230.50	CONTOUR ELEVATION	
	VALVE			COUPLING			SWALE	
300 LDS	LAND DRAINAGE SEWER	300 LDS		HYDRO				
250 WWS	WASTE WATER SEWER	250 WWS		MTS				
	MANHOLE			GAS				
	CATCH BASIN			GRAVEL				
	CURB INLET			GRASS				
	SUBDRAIN			LIP CURB				
	COMMUNITY MAILBOX			MODIFIED BARRIER CURB				
	SURVEY BAR			RAMP CURB				
EXISTING	LEGEND - PLAN	NEW	EXISTING	LEGEND - PLAN	NEW	EXISTING	LEGEND - PLAN	NEW

WARNING

IF POWER EQUIPMENT OR EXPLOSIVES ARE TO BE USED FOR EXCAVATION ON THIS PROJECT THE CONTRACTOR MUST:

1) NOTIFY THE GAS COMPANY OF THE PROPOSED LOCATION OF EXCAVATION.

2) TAKE PRECAUTION TO AVOID DAMAGE TO GAS COMPANY INSTALLATIONS.

SEE PROVINCIAL REGULATION 210/72 FOR DETAILS

METRIC
WHOLE NUMBERS INDICATE MILLIMETRES
DECIMALIZED NUMBERS INDICATE METRES

ENGINEERS GEOSCIENTISTS MANITOBA
Certificate of Authorization
AECOM Canada ULC
No. 4671

NO.	REVISIONS	DATE	DESIGN	CHECK
1	ISSUED FOR ADDENDUM 1	2025-10-08	NJD	MPG
0	ISSUED FOR TENDER	2025-09-04	NJD	MPG

AECOM

DESIGNED BY: NJD	CHECKED BY: MPG
DRAWN BY: LMB	APPROVED BY: KWF
SCALE: 1:1500	RELEASED FOR CONSTRUCTION BY:
DATE: 2025-02-21	DATE:
CONSULTANT NO.: C002	

ENGINEER'S SEAL
PROVINCE OF MANITOBA
K.W. FITCHETT
2025-10-09
REGISTERED PROFESSIONAL ENGINEER

Winnipeg
THE CITY OF WINNIPEG
WATER AND WASTE DEPARTMENT

NEWPCC LAND DRAINAGE SYSTEM
CIVIL
LAYDOWN AREA & CONSTRUCTION SITE PLAN

TENDER NO. 116-2025

CITY DRAWING NUMBER	SHEET	REV.	SIZE
	001	1	A1

LAST SAVE: 2025/10/08 2:06 PM
PATH: C:\Users\mmeinbaz\email\DOCACCDocs\AECOM\City of Winnipeg - NEWPCC Upgrades 2021\Project Files\300 Design Collaboration\60705959 Biosolids Earthworks & Parcel C_EarthWorks_LSDS\GIO002.dwg