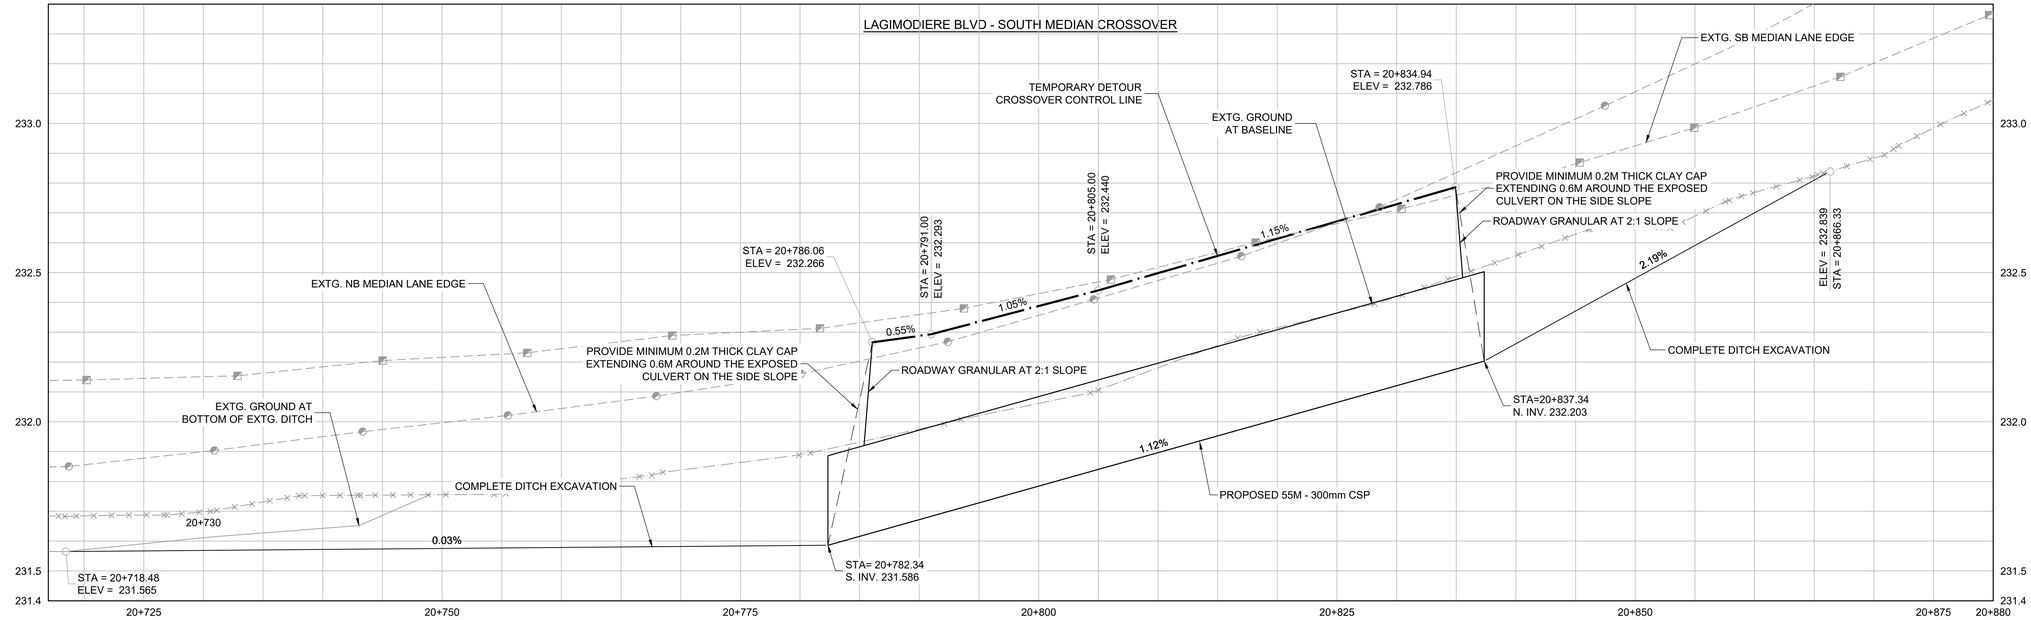

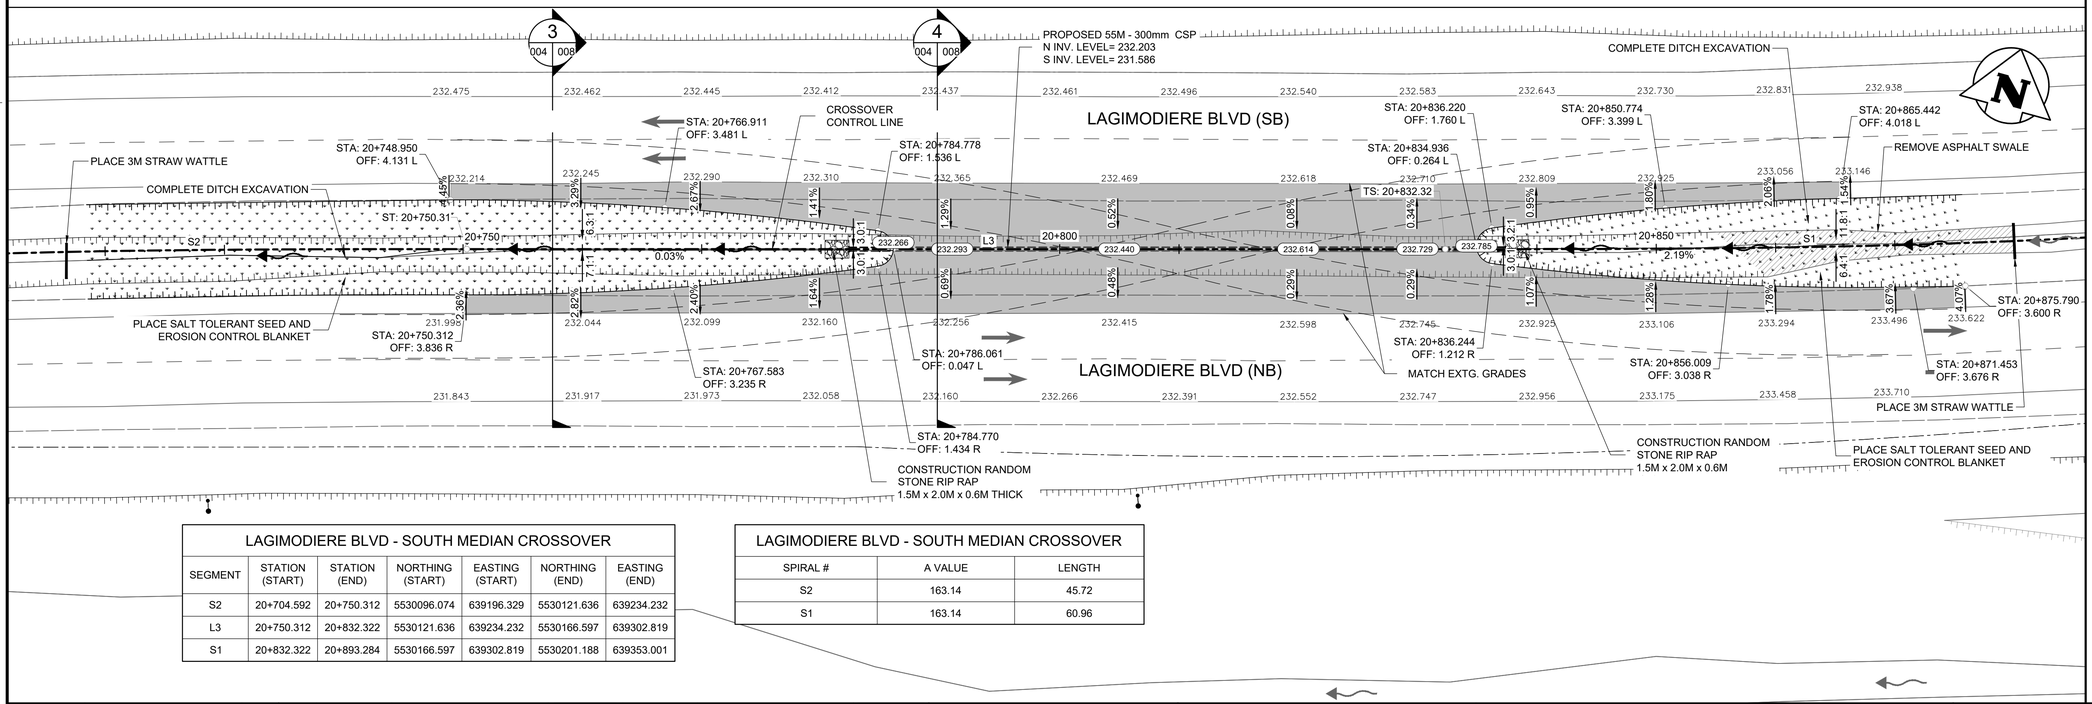

LAGIMODIERE BLVD - SOUTH MEDIAN CROSSOVER

SEGMENT	STATION (START)	STATION (END)	NORTHING (START)	EASTING (START)	NORTHING (END)	EASTING (END)
S2	20+704.592	20+750.312	5530096.074	639196.329	5530121.636	639234.232
L3	20+750.312	20+832.322	5530121.636	639234.232	5530166.597	639302.819
S1	20+832.322	20+893.284	5530166.597	639302.819	5530201.188	639353.001

LAGIMODIERE BLVD - SOUTH MEDIAN CROSSOVER

SPIRAL #	A VALUE	LENGTH
S2	163.14	45.72
L1	163.14	60.96

◇	HYDRANT	✦		CONCRETE		150 WM	WATERMAIN	150 WM
⊗	VALVE	⊗		ASPHALT		300 LDS	LAND DRAINAGE SEWER	300 LDS
○	MANHOLE	●		SIDEWALK		250 WWS	WASTE WATER SEWER	250 WWS
□	CATCH BASIN	■		PAVING STONES			HYDRANT	
▽	CATCH PIT	▼		PAVEMENT REPAIR FABRIC			VALVE	
150 WM	WATERMAIN	150 WM		PARTIAL DEPTH REPAIR			BL PROFILE	
300 LDS	LAND DRAINAGE SEWER	300 LDS		PROPERTY LINE			NORTH/WEST LANE	
250 WWS	WASTE WATER SEWER	250 WWS	232.000	ELEVATION	(232.000)		SOUTH/EAST LANE	
HYDRO	HYDRO	HYDRO		CURB RAMP			OUTER SHOULDER EDGE	
MTS	M.T.S.	MTS		DETECTABLE TILE			SOUTH/EAST DITCH	
100 GAS	GAS	100 GAS		GRANULAR SHOULDER				
EXISTING	LEGEND–PLAN	PROPOSED	EXISTING	LEGEND–PLAN	PROPOSED	EXISTING	LEGEND–PROFILE	PROPOSED

UNDERGROUND STRUCTURES

UGS APPROVED ON 2025/05/16

LOCATION OF UNDERGROUND STRUCTURES AS SHOWN ARE BASED ON THE BEST INFORMATION AVAILABLE, BUT NO GUARANTEE IS GIVEN THAT ALL EXISTING UTILITIES ARE SHOWN OR THAT THE GIVEN LOCATIONS ARE EXACT. CONFIRMATION OF EXISTENCE AND EXACT LOCATION OF ALL SERVICES MUST BE OBTAINED FROM THE INDIVIDUAL UTILITIES BEFORE PROCEEDING WITH CONSTRUCTION.

B.M.
ELEV.

NO.	REVISIONS	DATE	BY
0	ISSUED FOR TENDER	25.05.29	JNC

TETRA TECH

DESIGNED BY	EF	REVIEWED BY	JT
DRAWN BY	EF	APPROVED BY	JNC
SCALE:	HORZ 1:250 VERT 1:10	ACCEPTED BY	DATE
DATE	2025.05.29		

PROVINCE OF MANITOBA
J. N. CRANG
May 27/25
REGISTERED PROFESSIONAL ENGINEER

CONSULTANT DRAWING NO.
734-INF.MBI03007.01-DWG-C004

Winnipeg

THE CITY OF WINNIPEG
PUBLIC WORKS DEPARTMENT

LAGIMODIERE TWIN OVERPASSES
OVER CPKC KEEWATIN
TEMPORARY PAVEMENT WORKS

CITY DRAWING NUMBER
P123-25-004

SHEET 04 OF 09

TEMPORARY PAVEMENT WORKS
LAGIMODIERE BLVD. - SOUTH MEDIAN CROSSOVER
STA. 20+750 TO 20+869.35

004

CONSTRUCTION NOTES:

1. ALL WORK AND MATERIALS TO BE IN ACCORDANCE WITH LATEST REVISION OF THE CITY OF WINNIPEG STANDARD CONSTRUCTION SPECIFICATIONS.
2. LEGAL PLAN AND UNDERGROUND INFORMATION FROM CITY OF WINNIPEG LBIS. CONTRACTOR TO VERIFY ALL UNDERGROUNDS IN THE FIELD.
3. LOCATION OF EXISTING UTILITIES/SERVICES TO BE CONFIRMED IN THE FIELD BY THE CONTRACTOR.
4. LIMITS OF BOULEVARD DITCH EXCAVATION, SALT TOLERANT SEEDING AND EROSION CONTROL BLANKET TO BE FINALIZED IN THE FIELD BY THE CONTRACT ADMINISTRATOR.
5. CUTTING OF EXISTING GUARDRAILS TO COMPLETE THE SECTION OF GUARDRAIL REMOVAL WILL BE CONSIDERED INCIDENTAL TO THE PAY ITEM "SALVAGING EXISTING BARRIER RAIL."
6. REMOVE AND SALVAGE EXISTING NORTH AND SOUTH GUARDRAIL SYSTEMS WEST OF THE FIRST SET OF POSTS WEST OF THE PIER OR AS DIRECTED BY THE CONTRACT ADMINISTRATOR. CUT THE NORTH GUARDRAIL RAILS 0.3m WEST OF THE GUARDRAIL POST. REMOVE THE SOUTH GUARDRAILS AT THE SPLICE LOCATION. CUTTING OF RAILS WILL BE CONSIDERED INCIDENTAL TO "SALVAGE EXISTING BARRIER RAIL."
7. NORTH SIDEWALK ON CONCORDIA AVENUE TO BE MAINTAINED.
8. PLACEMENT OF PORTABLE PRECAST CONCRETE BARRIER - REFER TO SPECIFICATION "HAUL AND PLACEMENT OF PORTABLE PRECAST CONCRETE BARRIERS."

ABBREVIATIONS:

CONC	CONCRETE ROADWAY
ASP	ASPHALT ROADWAY
ASP OVLY	ASPHALT OVERLAY ROADWAY
PVS	PAVING STONE/BRICK
TYP	TYPICAL
EX	EXISTING
MH	MANHOLE
WV	WATER VALVE
EL	ELEVATION
CB	CATCH BASIN
CP	CATCH PIT
CI	CURB INLET
CL	CONTROL LINE

METRIC

WHOLE NUMBERS INDICATE MILLIMETRES
DECIMALIZED NUMBERS INDICATE METRES

WARNING

IF POWER EQUIPMENT OR EXPLOSIVES ARE TO BE USED FOR EXCAVATION ON THIS PROJECT THE CONTRACTOR MUST:

1. NOTIFY THE GAS COMPANY OF THE PROPOSED LOCATION OF EXCAVATION.
2. TAKE PRECAUTION TO AVOID DAMAGE TO GAS COMPANY INSTALLATIONS SEE PROVINCIAL REGULATION 210/72 FOR DETAILS.
3. OBTAIN EXCAVATION PERMITS PRIOR TO CONSTRUCTION.

TENDER DRAWING

NOT TO BE USED FOR CONSTRUCTION

ENGINEERS GEOSCIENTISTS MANITOBA
Certificate of Authorization
Tetra Tech Canada Inc.
No. 6499

TENDER #294-2025