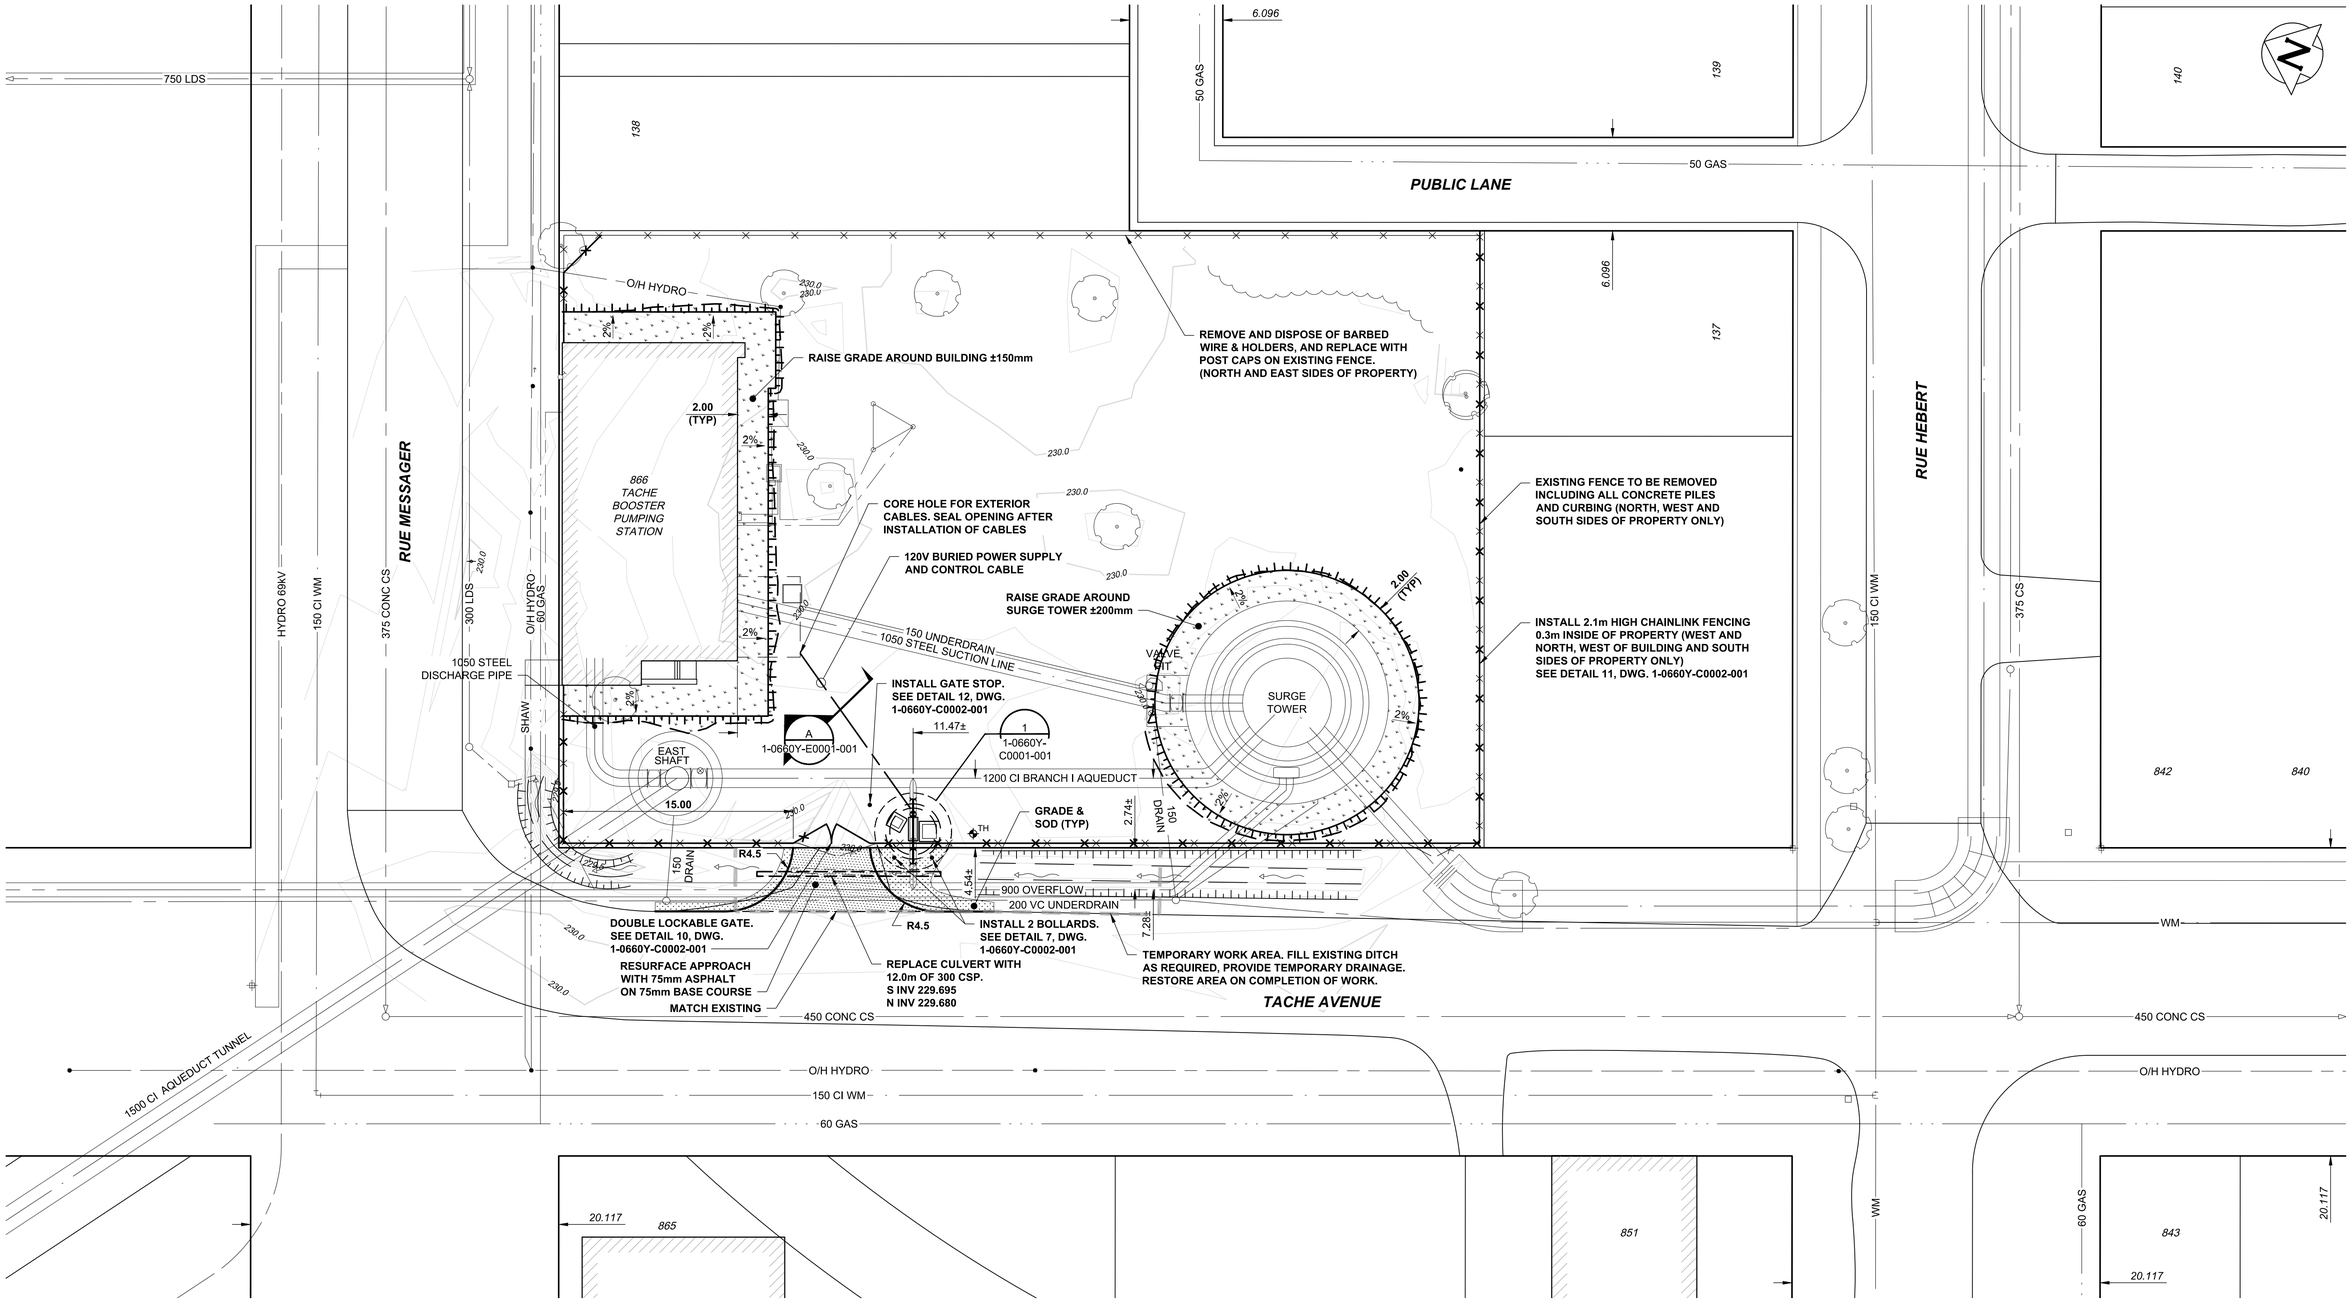

NOTICE:
THE EXISTENCE, LOCATION AND ELEVATION OF UTILITIES AND/OR CONCEALED STRUCTURES AT THE PROJECT SITE ARE NOT GUARANTEED BY AECOM CANADA ULC.

THE CONTRACTOR IS RESPONSIBLE FOR DETERMINING THE EXISTENCE, LOCATION AND ELEVATION OF ALL SUCH UTILITIES AND/OR STRUCTURES AND IS RESPONSIBLE FOR NOTIFYING THE APPROPRIATE COMPANY, DEPARTMENT OR PERSON(S) OF ITS INTENTION TO CARRY OUT ITS OPERATIONS.

0.0 5.0 10.0 15.0 20.0

METRIC
WHOLE NUMBERS INDICATE MILLIMETRES
DECIMALIZED NUMBERS INDICATE METRES

ENGINEERS GEOSCIENTISTS MANITOBA
Certificate of Authorization
AECOM Canada ULC
No. 4671

FOR INDEX SEE 1-0660Y-D0002-001

LOCATION APPROVED
UNDERGROUND STRUCTURES

SUPV. U/G STRUCTURES COMMITTEE — DATE

NOTE:
LOCATION OF UNDERGROUND STRUCTURES AS SHOWN ARE BASED ON THE BEST INFORMATION AVAILABLE BUT NO GUARANTEE IS GIVEN THAT ALL EXISTING UTILITIES ARE SHOWN OR THAT THE GIVEN LOCATIONS ARE EXACT. CONFIRMATION OF EXISTENCE AND EXACT LOCATION OF ALL SERVICES MUST BE OBTAINED FROM THE INDIVIDUAL UTILITIES BEFORE PROCEEDING WITH CONSTRUCTION.

B.M.
ELEV.

CONSTRUCTION COMPLETION DATE: YYYY MM DD

NO.	REVISIONS	DATE	BY
0	ISSUED FOR TENDER	25/07/22	ADL

AECOM

DESIGNED BY	MK/MGM	CHECKED BY	JAT
DRAWN BY	ADL	APPROVED BY	KF
SCALE: HORIZONTAL	1:200	RELEASED FOR CONSTRUCTION	M. Skinner
VERTICAL	N/A		
DATE	2025 07 22	DATE	2025 07 22

PLOT DATE: 2025 07 22

ENGINEER'S SEAL
PROVINCE OF MANITOBA
J.A. THOMPSON
Member 30632
REGISTERED PROFESSIONAL ENGINEER
2025-07-22

CONSULTANT DRAWING NUMBER
C-1001

Tender No: 639-2025

Winnipeg

THE CITY OF WINNIPEG
WATER AND WASTE DEPARTMENT
ENGINEERING SERVICES DIVISION

TACHE BOOSTER PUMPING STATION
AQUEDUCT DRAIN CHAMBER
SITE PLAN

SHEET 03 OF 07
CITY DRAWING NUMBER
1-0660Y-G0001-001

FILE PATH: C:\Users\leippia\AppData\Local\Temp\AcPublish_32948\
FILE NAME: 60668984-SHT-30-TBPS-C-1001.dwg