
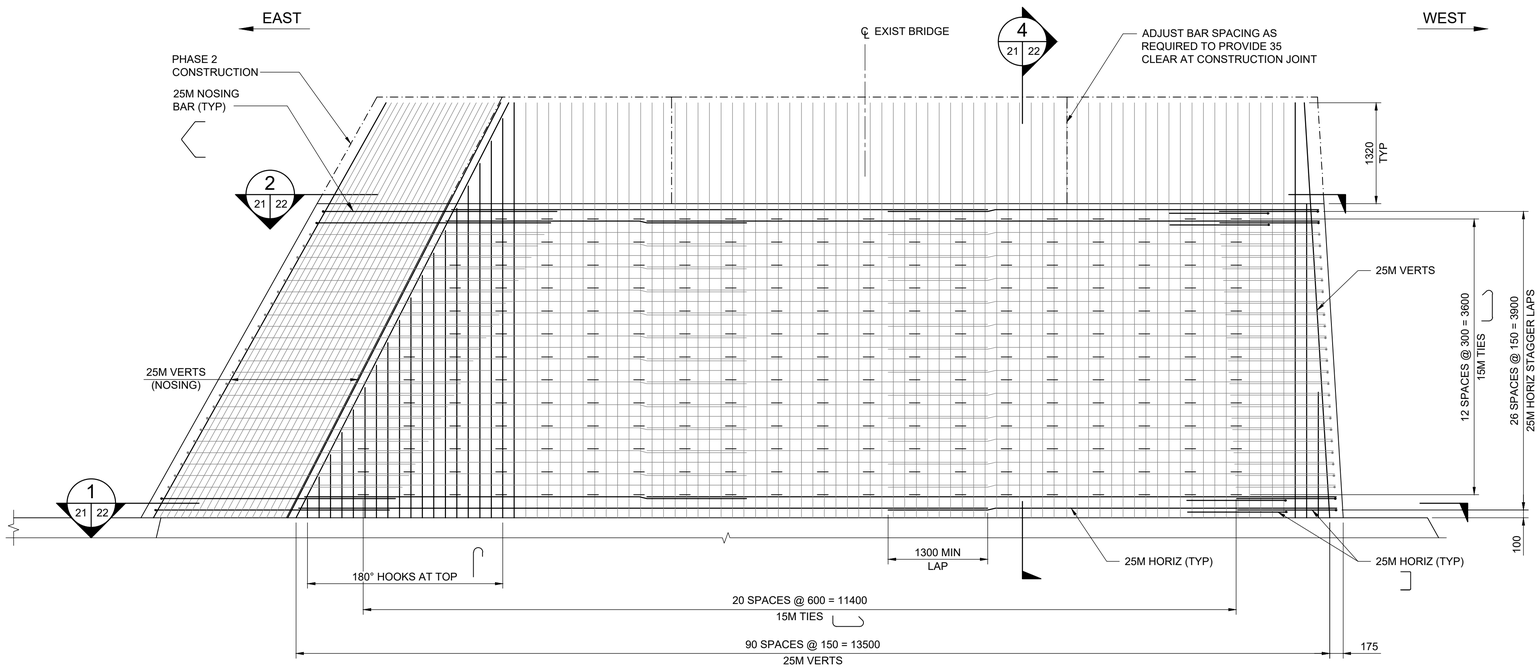



1 / - / - ELEVATION - SU.2 OUTSIDE FACE REINF

1 : 40

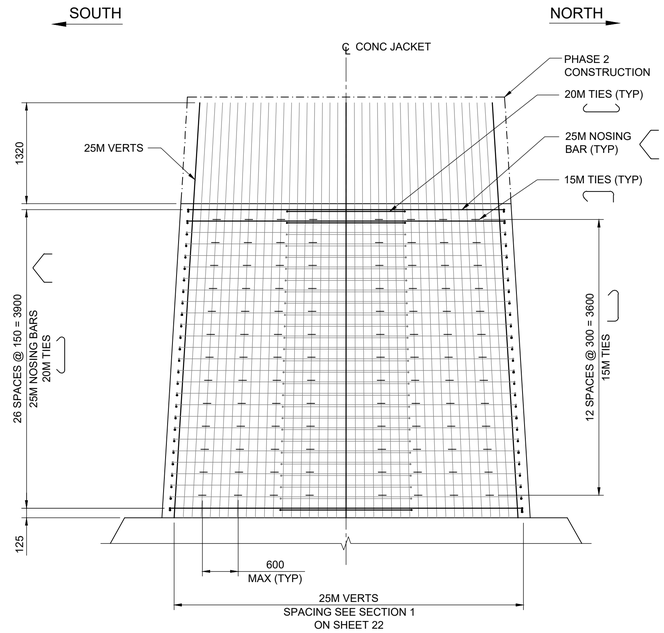

3 / - / - EAST ELEVATION - OUTSIDE FACE REINF


1 : 40

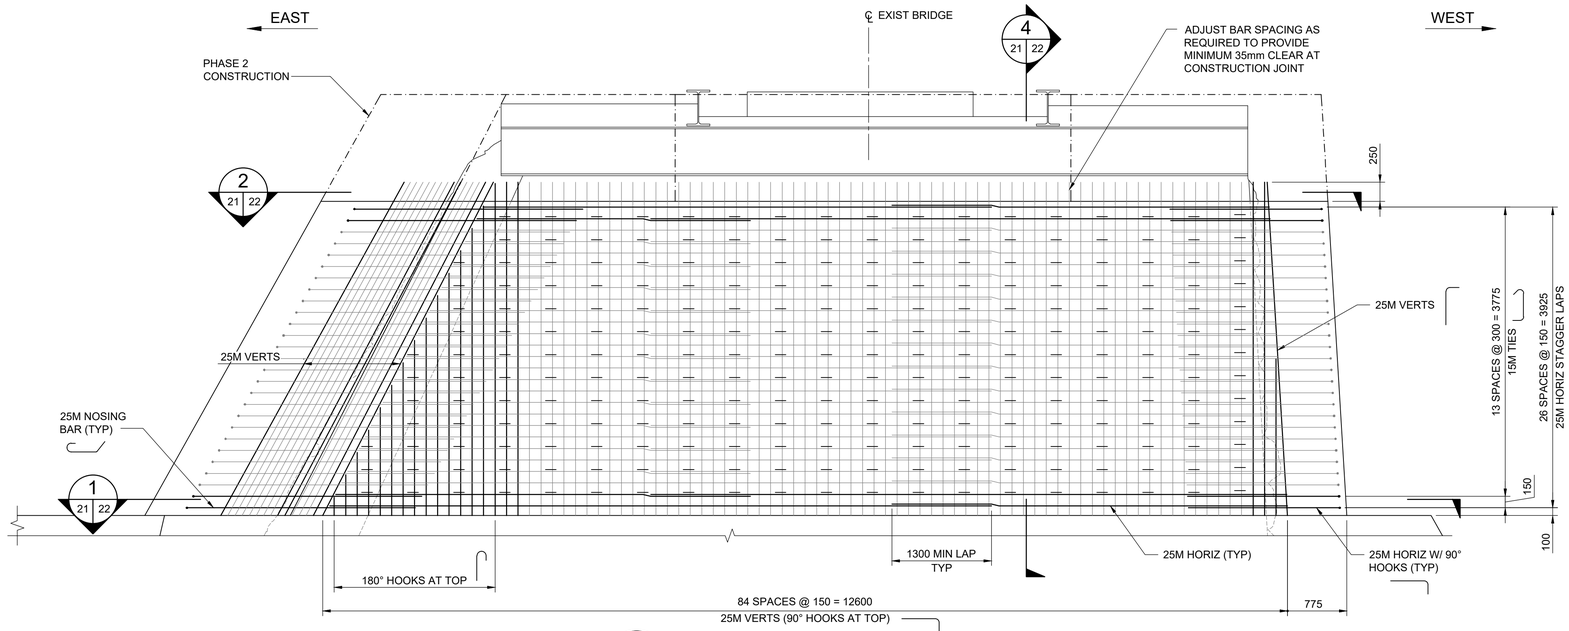

2 / - / - ELEVATION - SU.2 INSIDE FACE REINF

1 : 40

- SOUTH ELEVATION AS SHOWN, NORTH ELEVATION SIMILAR
- TIES TO INNER LAYER OF REINFORCING NOT SHOWN

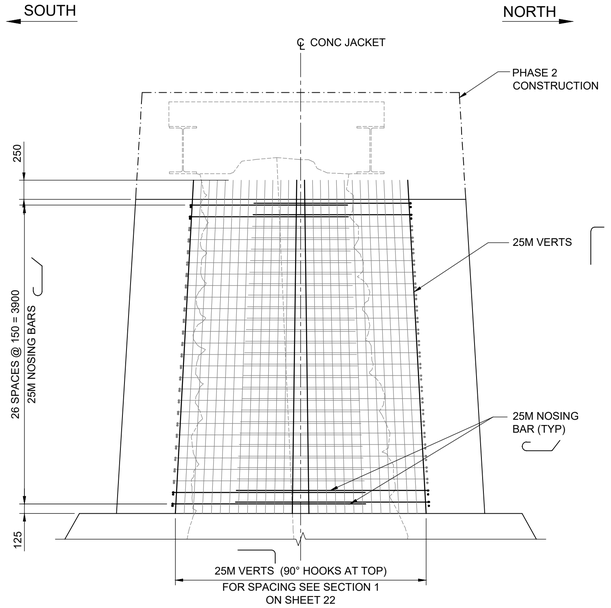

4 / - / - EAST ELEVATION - INSIDE FACE REINF

1 : 40

ENGINEERS GEOSCIENTISTS MANITOBA
Certificate of Authorization
Tetra Tech Canada Inc.
No. 6499

TETRA TECH
DILLON TREK ENGINEERING

NO.	REVISIONS	DATE	BY
0	ISSUED FOR TENDER	26.07.15	TN

VERTICAL DATUM:
HORIZONTAL DATUM:

TETRA TECH

DESIGNED BY	RE	REVIEWED BY	TN
DRAWN BY	BM	APPROVED BY	MJB
SCALE:	AS NOTED	ACCEPTED BY	CAM WARD, P.ENG.
DATE	26.07.15	DATE	26.07.15

PROVINCE OF MANITOBA
2026-07-15
R.R.A.A. ELHADARY
Riham Elhadary
Member 48728
REGISTERED PROFESSIONAL ENGINEER

CONSULTANT DRAWING NO.
704-INF.MBI03029-01-DWG-S3021

Winnipeg

THE CITY OF WINNIPEG
PUBLIC WORKS DEPARTMENT
ENGINEERING DIVISION

LOUISE BRIDGE SUBSTRUCTURE REHABILITATION
AND RIVERBANK STABILIZATION WORKS

PIER SU.2 - PHASE 1 CONSTRUCTION
REINFORCING DETAILS SHEET 4

CITY DRAWING NUMBER
B107-26-021

SHEET 21 OF 39

21