
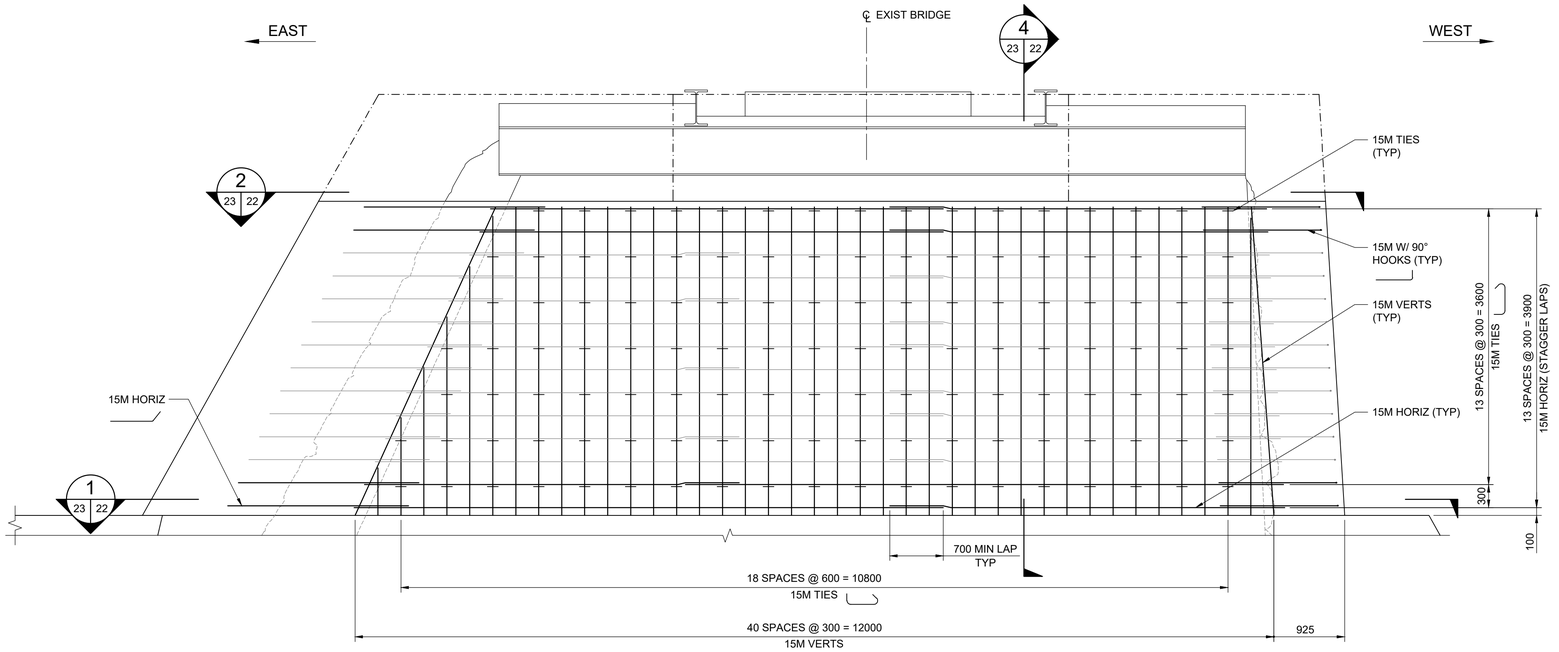


1 / - | - — ELEVATION - INNER LAYER OF REINF

1 : 40

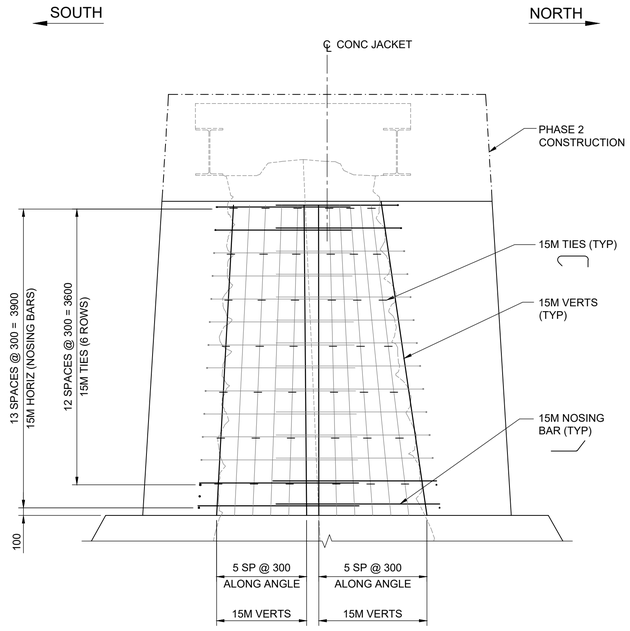

2 / - | - — EAST ELEVATION - INNER LAYER

1 : 40

ENGINEERS GEOSCIENTISTS MANITOBA
Certificate of Authorization
Tetra Tech Canada Inc.
No. 6499

TETRA TECH
DILLON TREK ENGINEERING

VERTICAL DATUM:
HORIZONTAL DATUM:

NO.	REVISIONS	DATE	BY
0	ISSUED FOR TENDER	26.07.15	TN

TETRA TECH

DESIGNED BY RE	REVIEWED BY TN
DRAWN BY BM	APPROVED BY MJB
SCALE: AS NOTED	ACCEPTED BY DATE CAM WARD, P.ENG. 26.07.15
DATE 26.07.15	

PROVINCE OF MANITOBA
2026-07-15
R.R.A.A. ELHADARY
Member 48728
REGISTERED PROFESSIONAL ENGINEER

CONSULTANT DRAWING NO.
704-INF.MBI03029-01-DWG-S3023

Winnipeg

THE CITY OF WINNIPEG
PUBLIC WORKS DEPARTMENT
ENGINEERING DIVISION

LOUISE BRIDGE SUBSTRUCTURE REHABILITATION
AND RIVERBANK STABILIZATION WORKS

PIER SU.2 - PHASE 1 CONSTRUCTION
REINFORCING DETAILS SHEET 6

CITY DRAWING NUMBER
B107-26-023

SHEET 23 OF 39

23