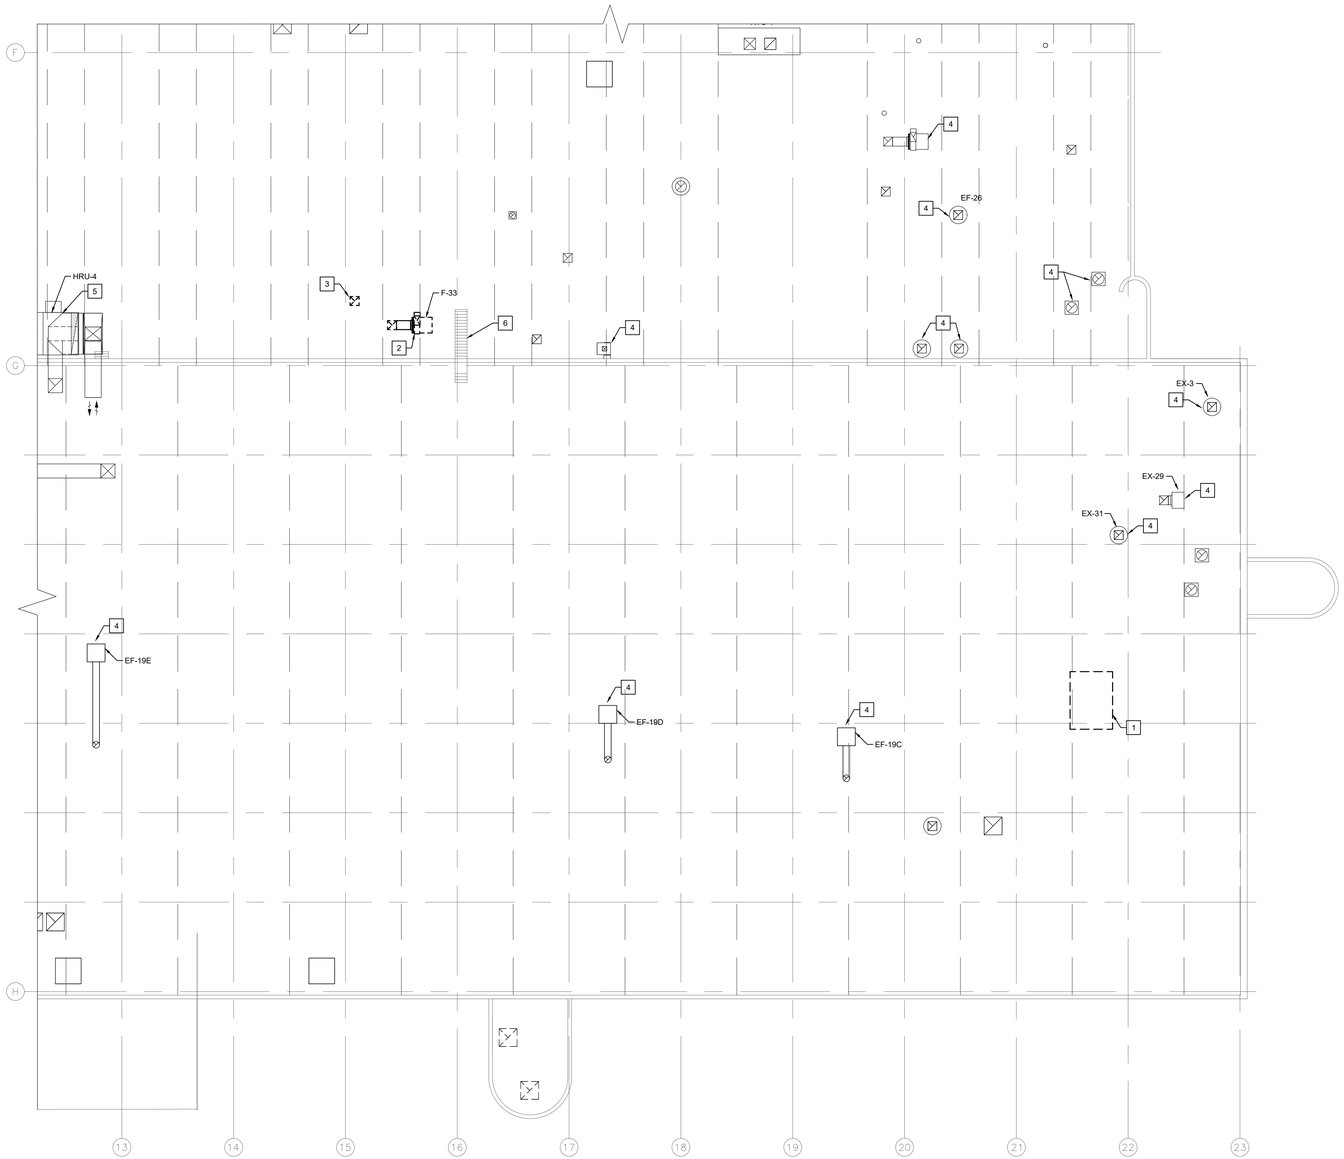

1 / M1.5 PARTIAL ROOF PLAN - VENTILATION - DEMOLITION
SCALE: 1/16"=1'-0"

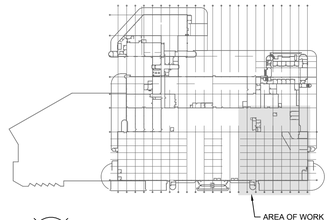

KEY PLAN
SCALE: NTS

GENERAL NOTES

A. ALL ABANDONED EQUIPMENT AND SERVICES WITHIN AREA OF WORK SHALL BE REMOVED.

B. THIS BUILDING MAY CONTAIN ASBESTOS. REFER TO FRONT END SPECIFICATIONS FOR FURTHER INFORMATION.

C. PRIOR TO DEMOLISHING AND REMOVAL OF THE EXISTING EQUIPMENT, COORDINATE WITH THE CITY. RETURN EQUIPMENT TO THE CITY AS REQUIRED.

D. FOR DRAWING CLARITY, NOT ALL MECHANICAL EQUIPMENT, PIPING AND DUCTWORK HAS BEEN SHOWN.

DEMOLITION KEY NOTES

1. MUA INSIDE BUILDING SHOWN FOR GENERAL INFORMATION AND COORDINATION. DEMOLISH AND REMOVE EXISTING MUA AND ASSOCIATED DUCTWORK, VENTING AND INTAKE. REPAIR AND SEAL ROOF OPENING. REFER TO ROOFING SPECIFICATION/ DETAILS.
2. EXISTING INTAKE FAN AND ASSOCIATED DUCTWORK THROUGH ROOF TO BE RELOCATED. REFER TO NEW CONSTRUCTION DRAWING FOR NEW LOCATION. REPAIR AND SEAL ROOF OPENING. REFER TO ROOFING SPECIFICATION/DETAILS.
3. EXISTING EXHAUST DUCT THROUGH ROOF TO BE RELOCATED, REFER TO NEW CONSTRUCTION DRAWING FOR NEW LOCATION. REPAIR AND SEAL ROOF OPENING. REFER TO ROOFING SPECIFICATION/DETAILS.
4. EXISTING EXHAUST FAN TO REMAIN (TYP).
5. EXISTING HRU TO REMAIN.
6. EXISTING LADDER TO BE RELOCATED. REFER TO STRUCTURAL DRAWINGS.

Winnipeg Transit

LETTER OR NUMBER	DESCRIPTION	BY	DD/MM/YY
0	ISSUED FOR CONSTRUCTION	JH	27/03/2026

ENGINEERS GEOSCIENTISTS MANITOBA
Certificate of Authorization
SMS Engineering Ltd.
No. 166

PROVINCE OF MANITOBA — J. HORROCKS — Member 34767 — 2026-03-27 — REGISTERED PROFESSIONAL ENGINEER

SMS Engineering™
770 Bradford Street Winnipeg, Canada (204) 775-0291
smseng.com
WINNIPEG MANITOBA

Project Title
TRANSIT MAINTENANCE AND REPAIR BUILDING MECHANICAL UPGRADE - EAST HIGH BAY

Drawing Title
PARTIAL ROOF PLAN - VENTILATION - DEMOLITION

Drawn By AP
Checked By AJ
Approved By JH
Scale AS NOTED
Date MARCH 2026
Project No. 25-330-01
Revision Number 0
Drawing Number M1.5
Sheet Order 05 OF 10

FILE NAME AND PATH: C:\Projects\2025\25 330 Transit East High Bay Ventilation Upgrade\03 CAD\3 Mech\PHASE 03\25330_M1.5_HVX_R_1.dwg
LAYOUT: M1.5 LAST SAVED BY: bpiper DATE PLOTTED: January 9, 2026 @ 10:28 AM