SHEET: COW-A1 (05/2005)

CHECK PRINT

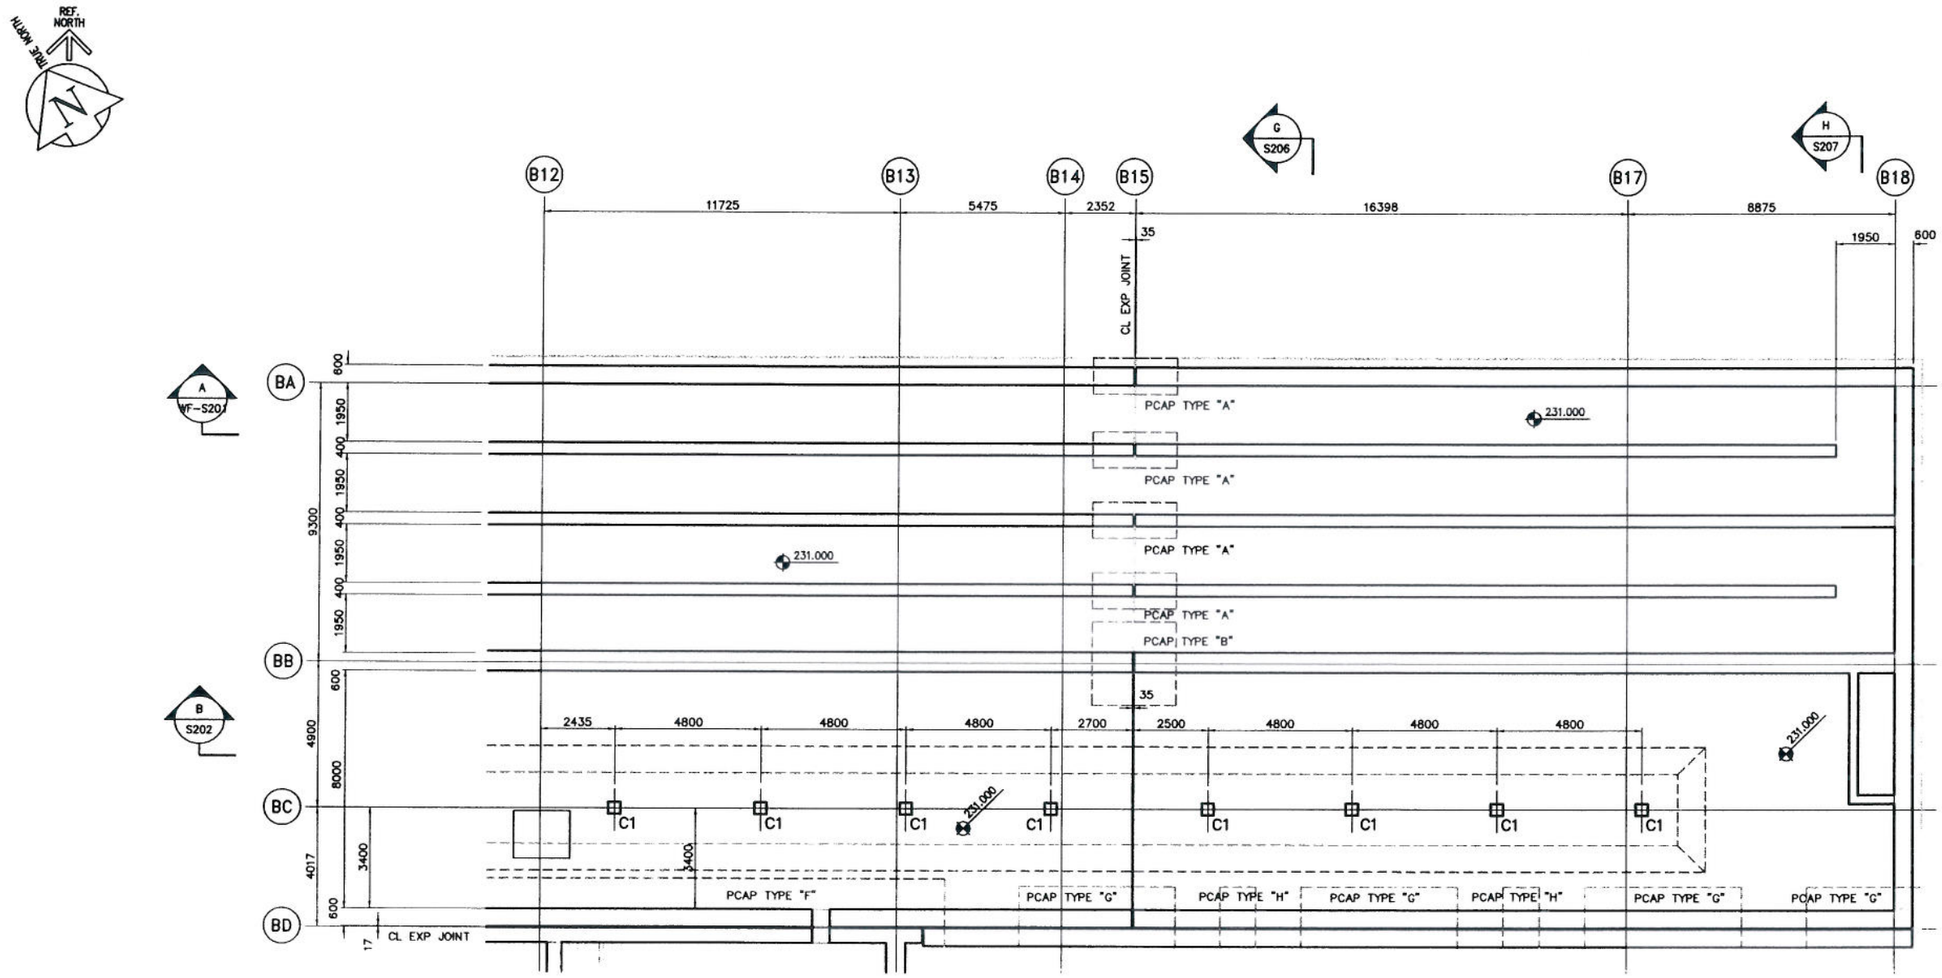

LOWER LEVEL PLAN AT EL 231.000
1:100

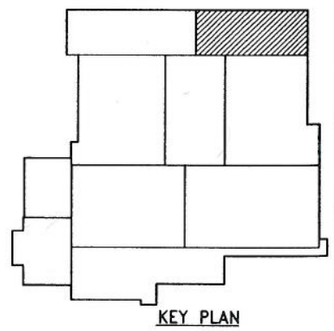

KEY PLAN

SCALE 1:100 METRES 0 2 4 6 8 10

SCALE 1:1 MILLIMETRES 0 20 40 60 80 100

NO.	REVISIONS	DATE	BY

B.M.
ELEV.

Fredericksen Cooper ARCHITECTS — CH2MHILL — EarthTech

DESIGNED BY	CHECKED BY
DRAWN BY PM	APPROVED BY
SCALE: 1:100	RELEASED FOR CONSTRUCTION BY:
DATE 2005/08/10	DATE

ENGINEER'S SEAL

PRELIMINARY
NOT FOR CONSTRUCTION

CONSULTANT DRAWING NO.
WF-S0102

Winnipeg

THE CITY OF WINNIPEG
WATER AND WASTE DEPARTMENT
ENGINEERING DIVISION

WATER TREATMENT PLANT
FILTRATION

CITY FILE NUMBER

SHEET OF

STRUCTURAL
FILTRATION AREA 2
LOWER LEVEL PLAN

CITY DRAWING NUMBER

Last Save: 2005-09-20 5:10 PM

O:\EARTHTECH\321352WINNIPEGWTP\NDM\DESIGN\ACAD\DN_WF_S0102_CH2M.DWG