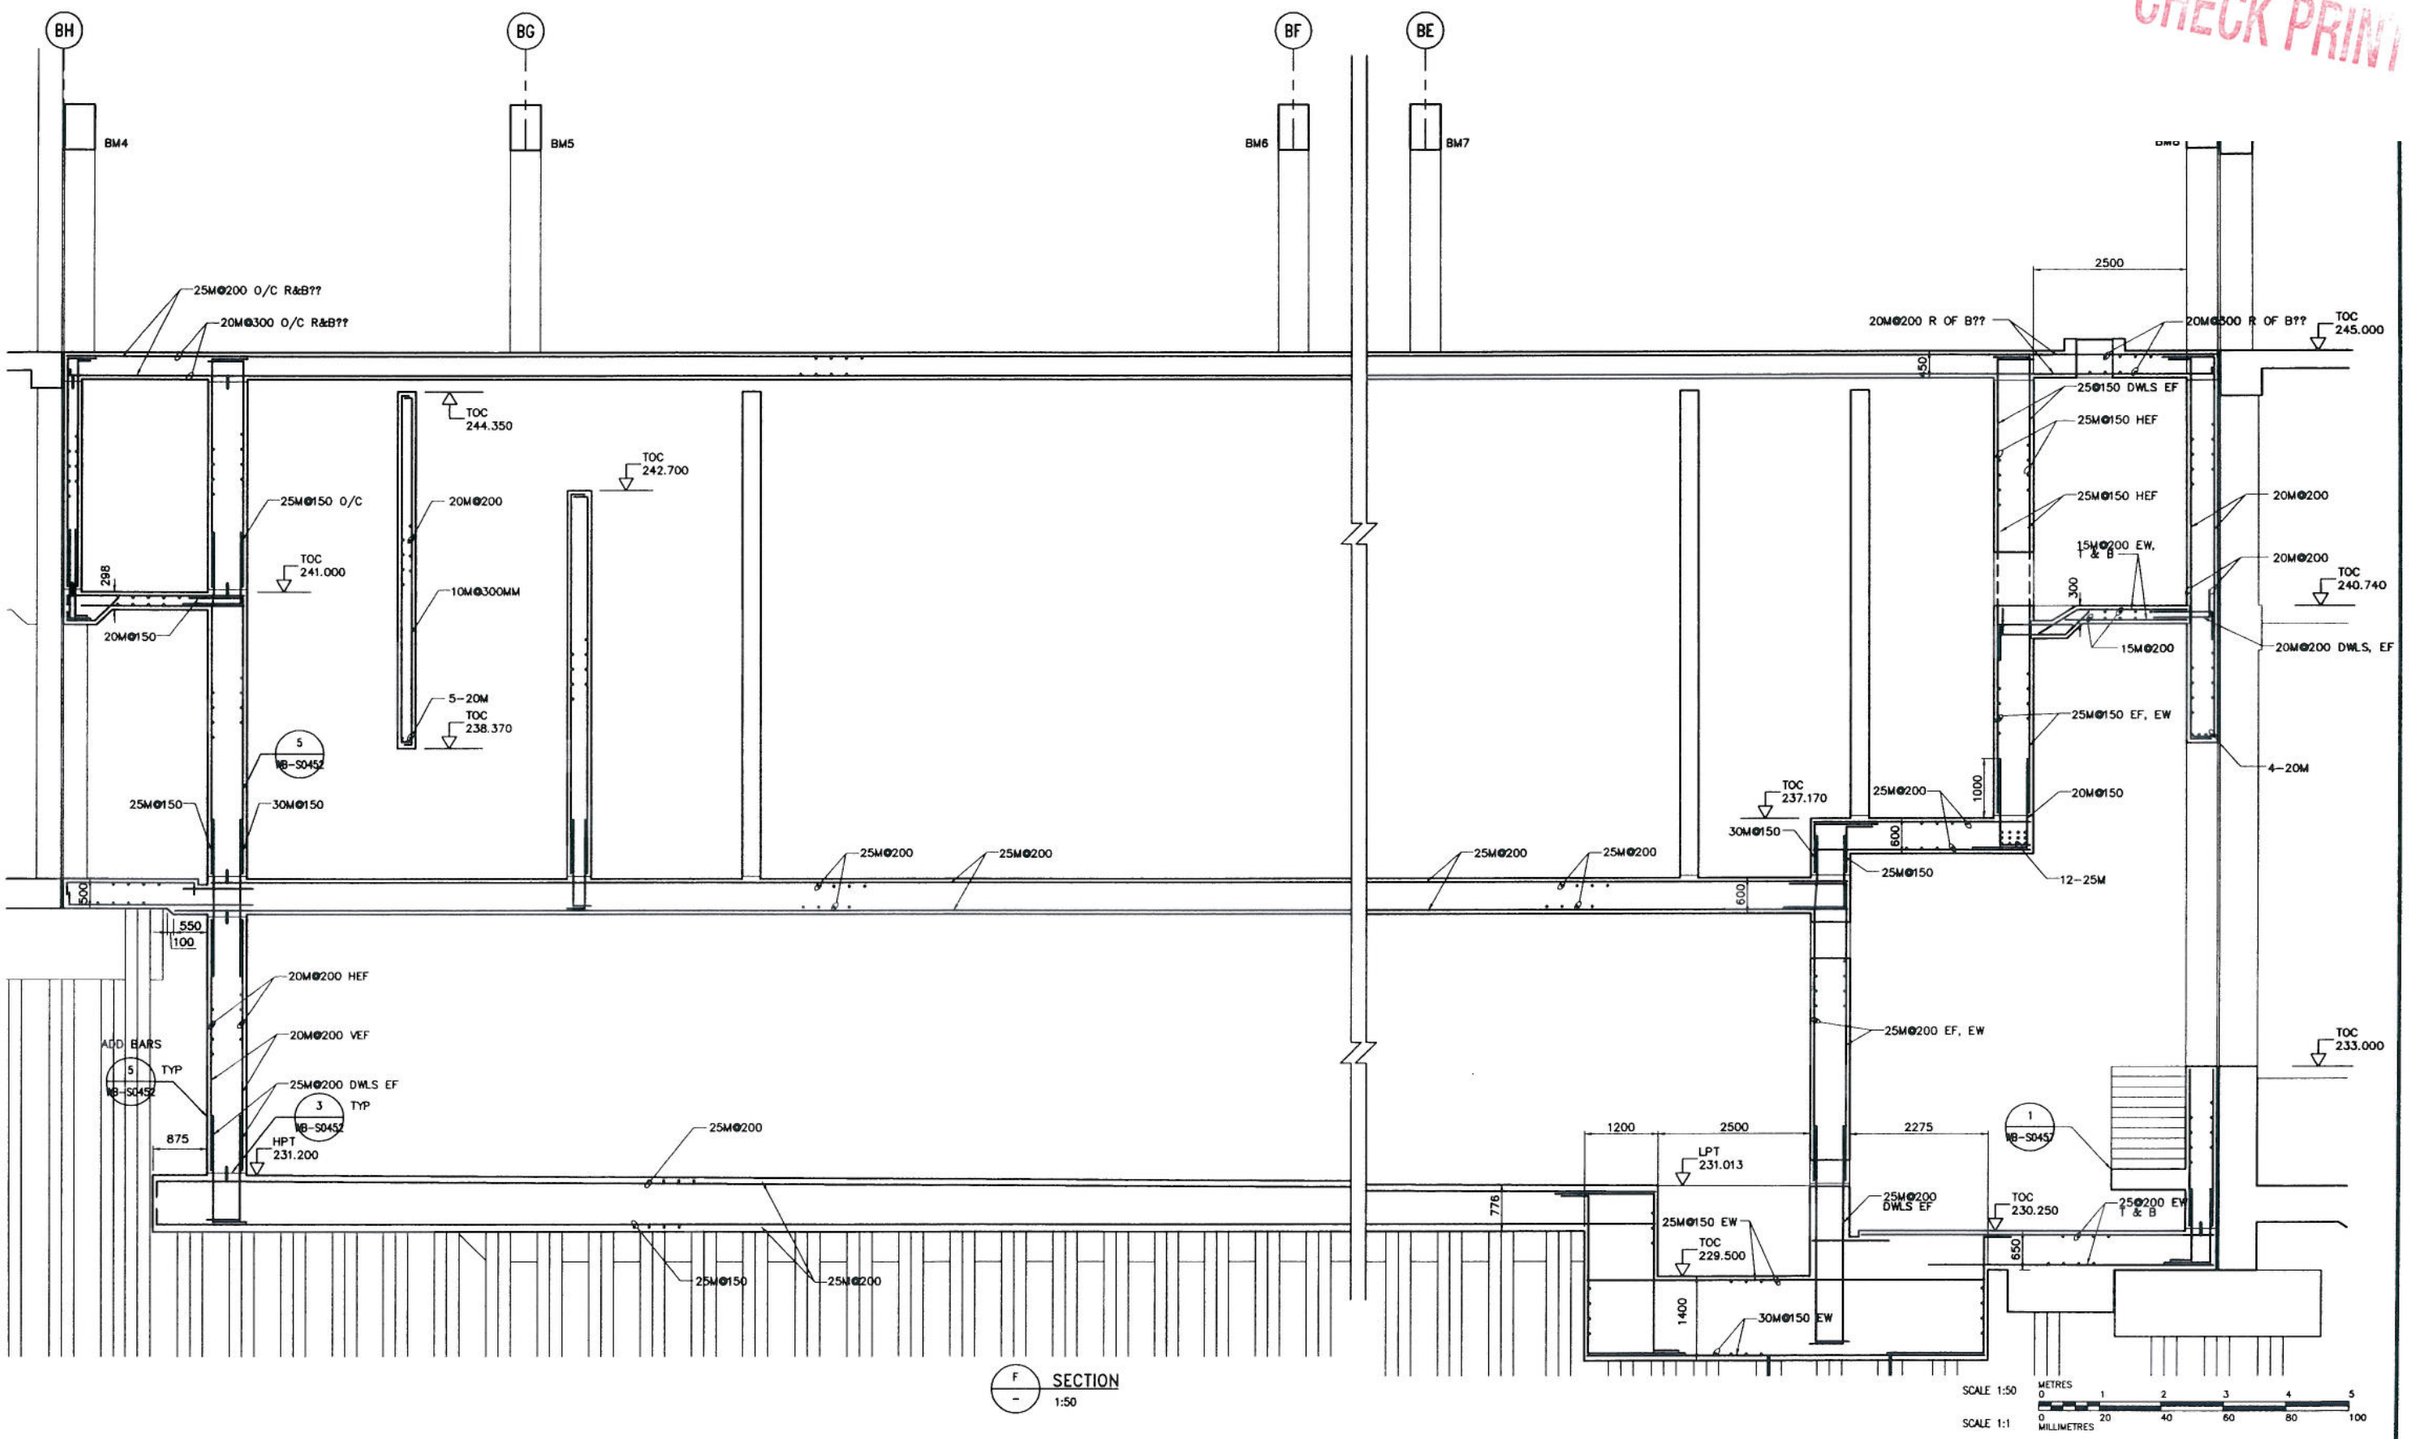


F SECTION
1:50

SCALE 1:50 METRES 0 1 2 3 4 5
SCALE 1:1 MILLIMETRES 0 20 40 60 80 100

| | | | |
|---|---|---|---|
| B.M. ELEV. | | | |
| NO. | REVISIONS | DATE | BY |

CH2MHILL
Frederickson Cooper ARCHITECTS
EarthTech A Tyco International Ltd. Company

| | | | |
|---|---|---|---|
| DESIGNED BY | | CHECKED BY | |
| DRAWN BY | MS | APPROVED BY | |
| SCALE: | 1:50 | RELEASED FOR CONSTRUCTION BY: | |
| DATE | 2005/08/10 | DATE | |

ENGINEER'S SEAL

PRELIMINARY
NOT FOR CONSTRUCTION

CONSULTANT DRAWING NO.
WO-S0206

Winnipeg
THE CITY OF WINNIPEG
WATER AND WASTE DEPARTMENT
ENGINEERING DIVISION

WATER TREATMENT PLANT
OZONE

STRUCTURAL
OZONATION AREA
SECTION

CITY FILE NUMBER
SHEET OF
CITY DRAWING NUMBER

SHEET: COW-A1 (05/2005)

CHECK PRINT

Last Save: 2005-09-16 3:54 PM