SHEET: COW-A1 (05/2005)

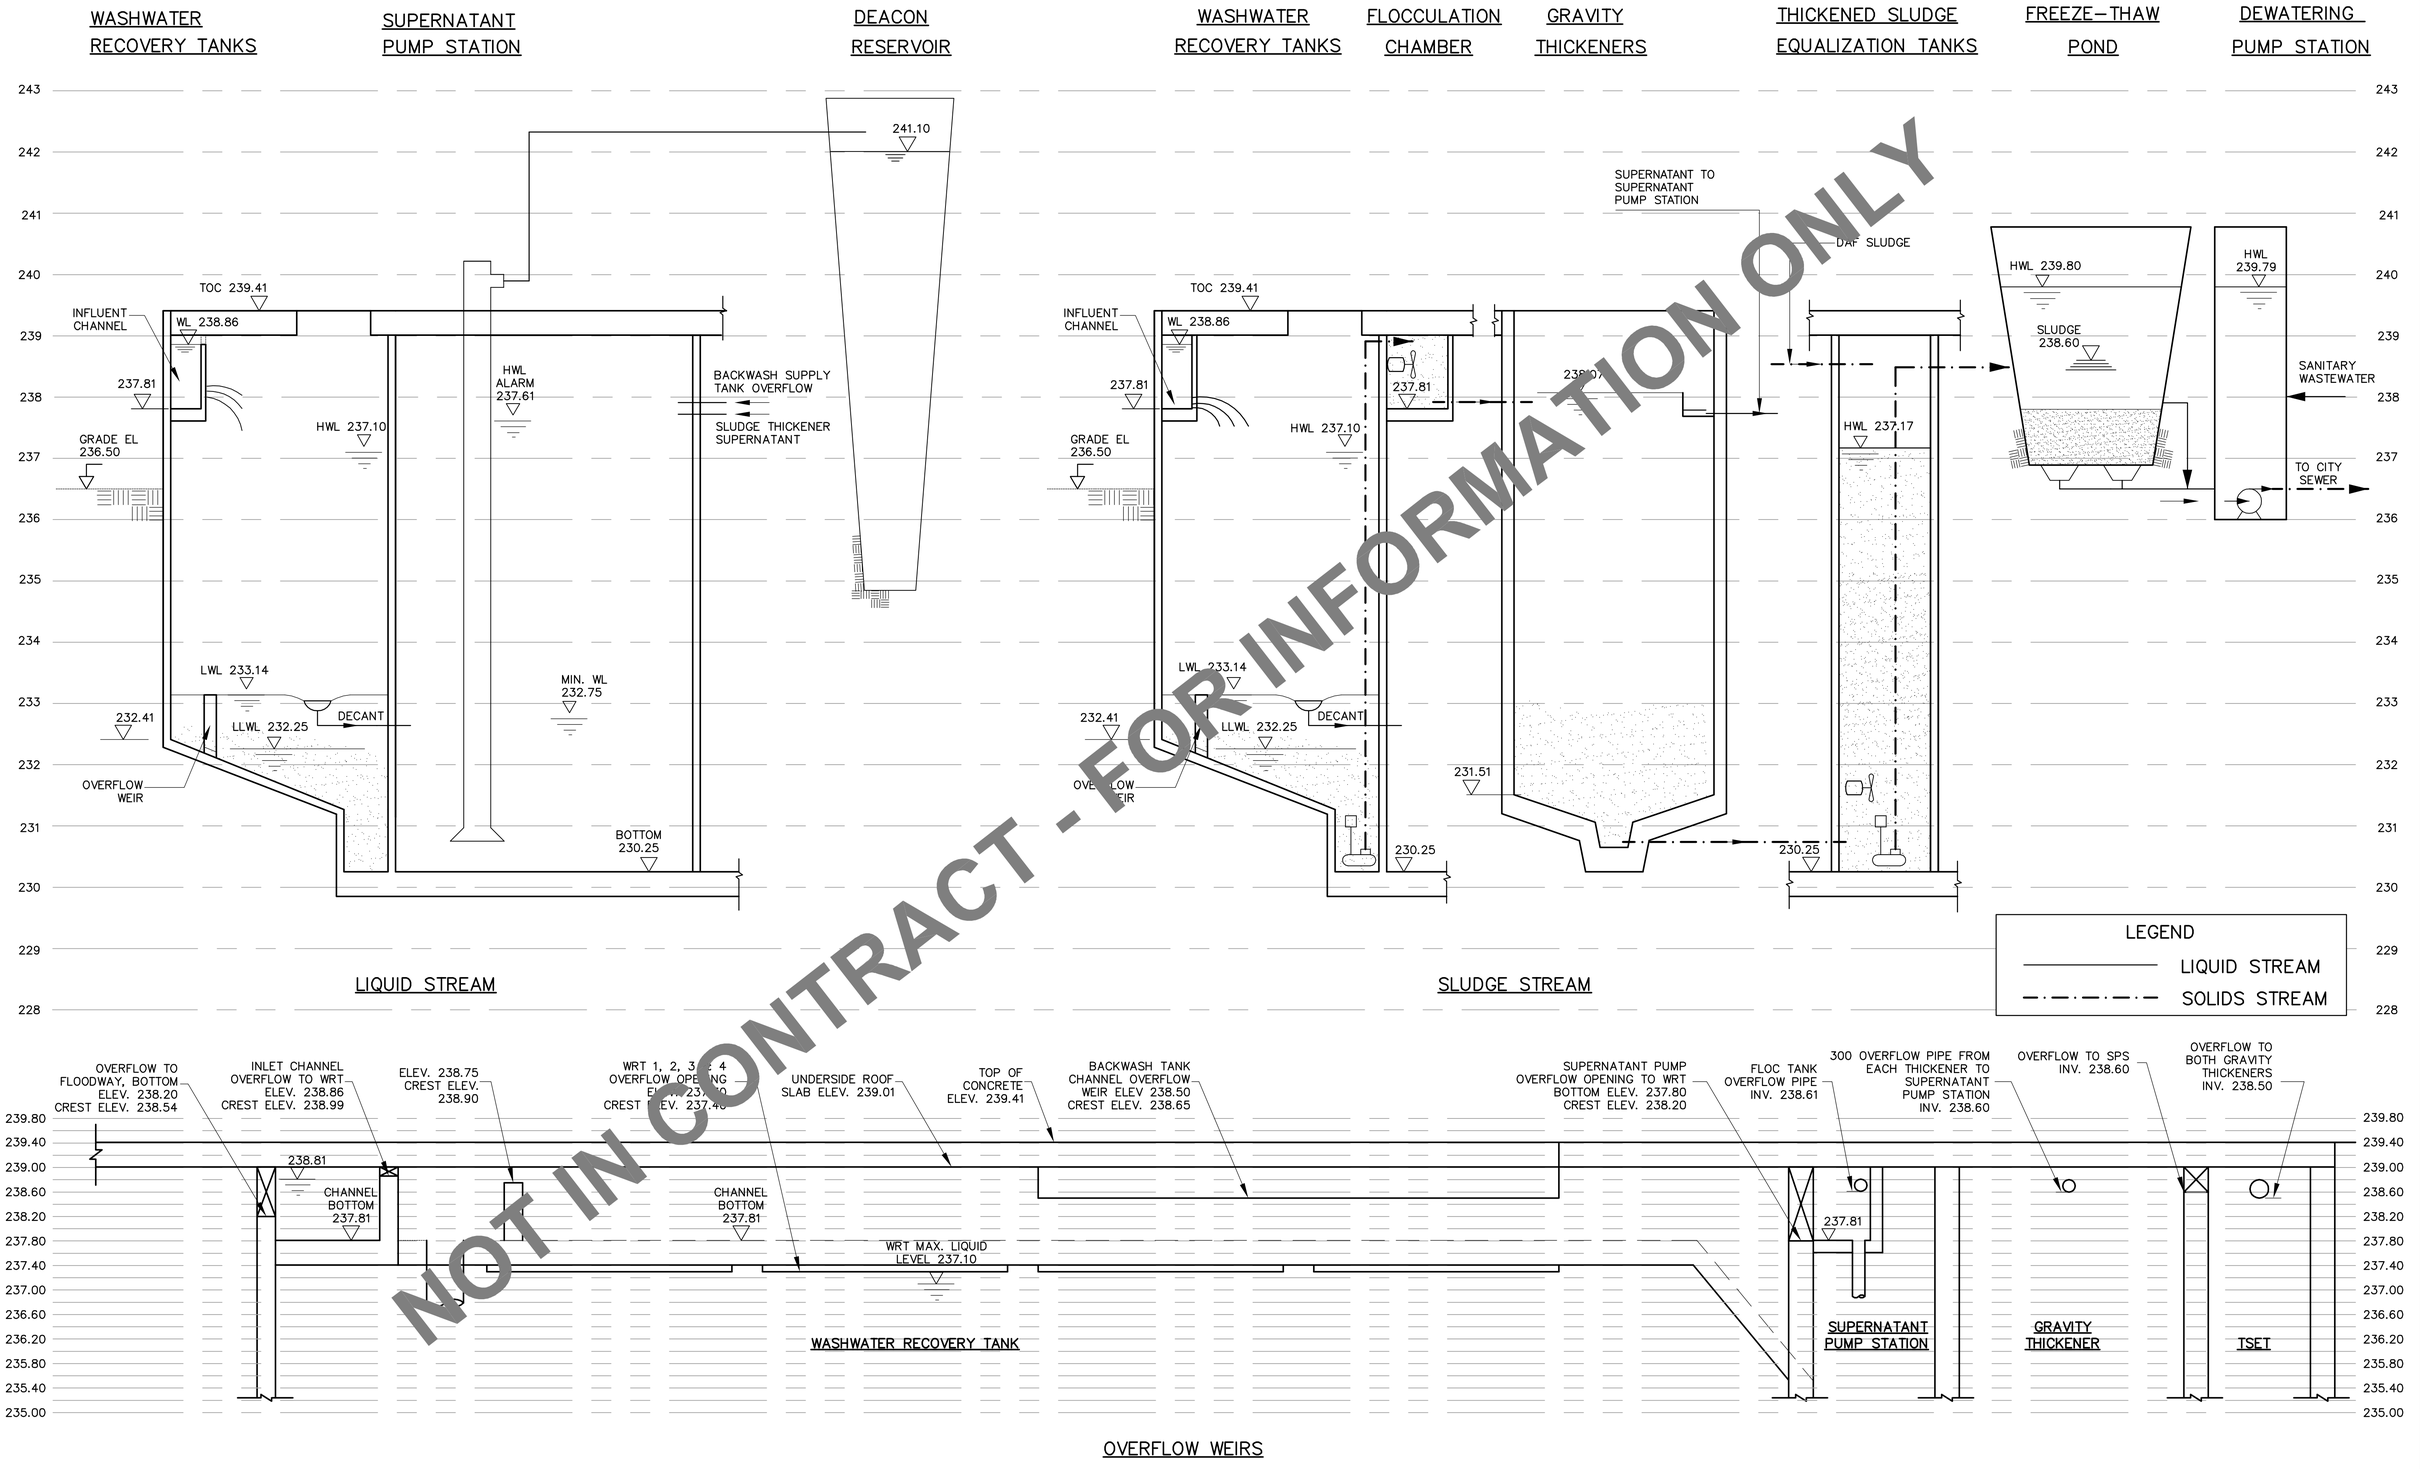

OVERFLOW WEIRS

NOT IN CONTRACT - FOR INFORMATION ONLY

NO.	REVISIONS	DATE	BY
A	ISSUED FOR CLIENT REVIEW	06/02/15	LAE

B.M. ELEV.

CH2MHILL / Frederickson Cooper ARCHITECTS — EarthTech, A Tyco International Ltd. Company

DESIGNED BY	SM	CHECKED BY	
DRAWN BY	JBC	APPROVED BY	
SCALE:	NTS	RELEASED FOR CONSTRUCTION BY:	
DATE	2006/02/14	DATE	

ENGINEER'S SEAL

PRELIMINARY
NOT FOR CONSTRUCTION

CONSULTANT DRAWING NO.
WM-G0002

Winnipeg

THE CITY OF WINNIPEG
WATER AND WASTE DEPARTMENT
ENGINEERING DIVISION

WATER TREATMENT PLANT
GENERAL PLANT SERVICES
MECHANICAL AND ELECTRICAL

PROCESS
RESIDUALS HANDLING
HYDRAULIC PROFILE

CITY FILE NUMBER

SHEET OF

CITY DRAWING NUMBER
1-0601M-D-G0002-001-00D