SHEET: COW-A1 (05/2005)

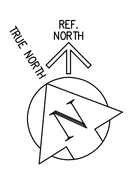

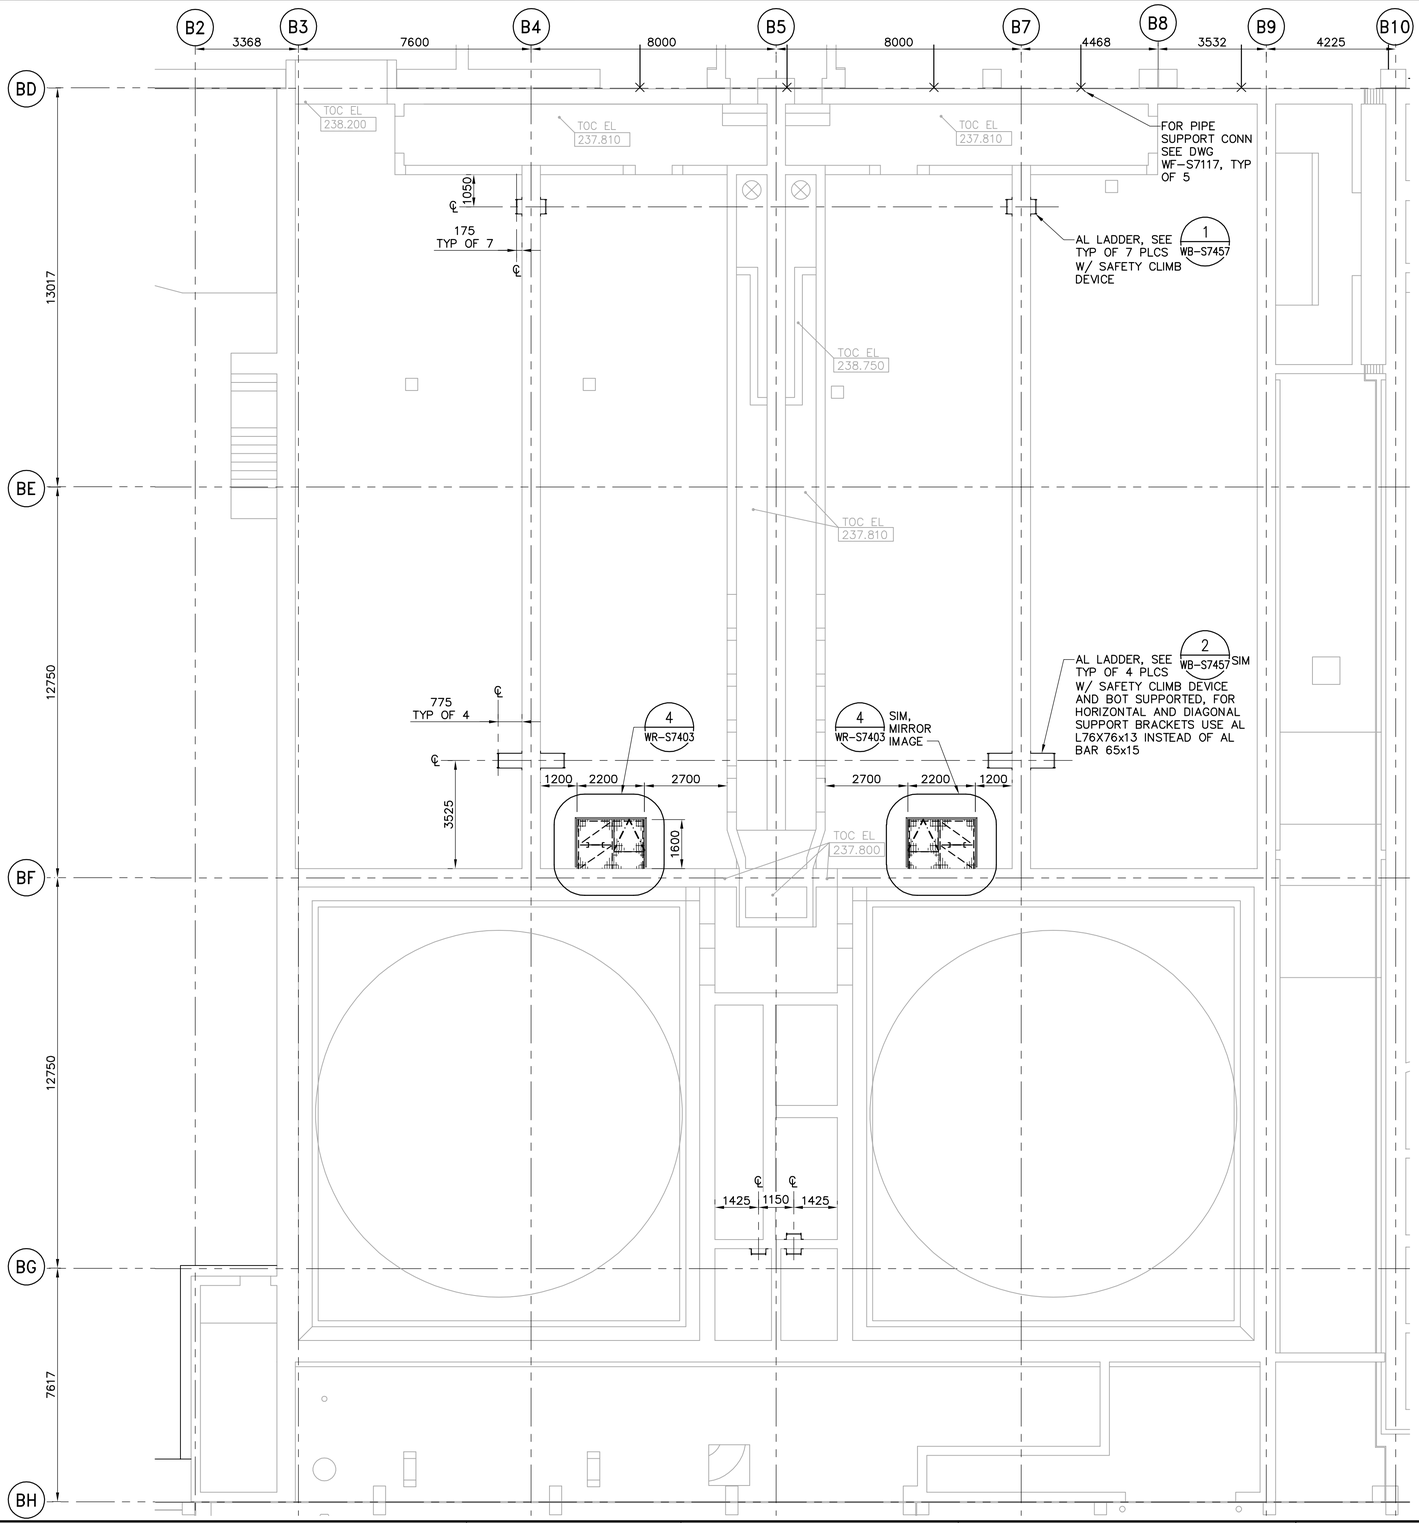

FIRST FLOOR PLAN
1:100

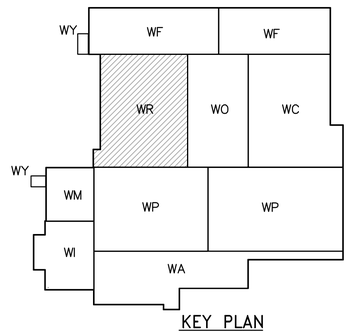

KEY PLAN

SCALE 1:100 METRES 0 2 4 6 8 10
SCALE 1:1 MILLIMETRES 0 20 40 60 80 100

APEGM
Certificate of Authorization
CH2M HILL Canada Ltd.
No. 1441 Expiry: April 30, 2006

B.M. ELEV.

NO.	REVISIONS	DATE	BY
00	742-2005 ADDENDUM 1	06/04/21	MH

CH2MHILL
Fredericksen Cooper ARCHITECTS
EarthTech A Tyco International Ltd. Company

DESIGNED BY	MFC/MH	CHECKED BY	AP
DRAWN BY	CA	APPROVED BY	AHL
SCALE:	1:100	RELEASED FOR CONSTRUCTION BY:	R. SOROKOWSKI
DATE	2005/12/13	DATE	2006/04/21

ENGINEER'S SEAL
ORIGINAL SIGNED BY
D. KRUGER
2006/04/21

CONSULTANT DRAWING NO.
WR-S7111

Winnipeg
THE CITY OF WINNIPEG
WATER AND WASTE DEPARTMENT
ENGINEERING DIVISION

WATER TREATMENT PLANT
RESIDUALS HANDLING
MECHANICAL AND ELECTRICAL

STRUCTURAL
RESIDUALS HANDLING AREA
FIRST FLOOR PLAN

CITY FILE NUMBER
SHEET OF
CITY DRAWING NUMBER
1-0601R-A-S7111-001-00D

Last Save: 2006-04-18 12:27 PM

C:\DOCUMENTS AND SETTINGS\SEVERITT\MY DOCUMENTS\NDMPROJ\321352 - WINNIPEGWTP\DN_WR-S7111_CH2M.DWG