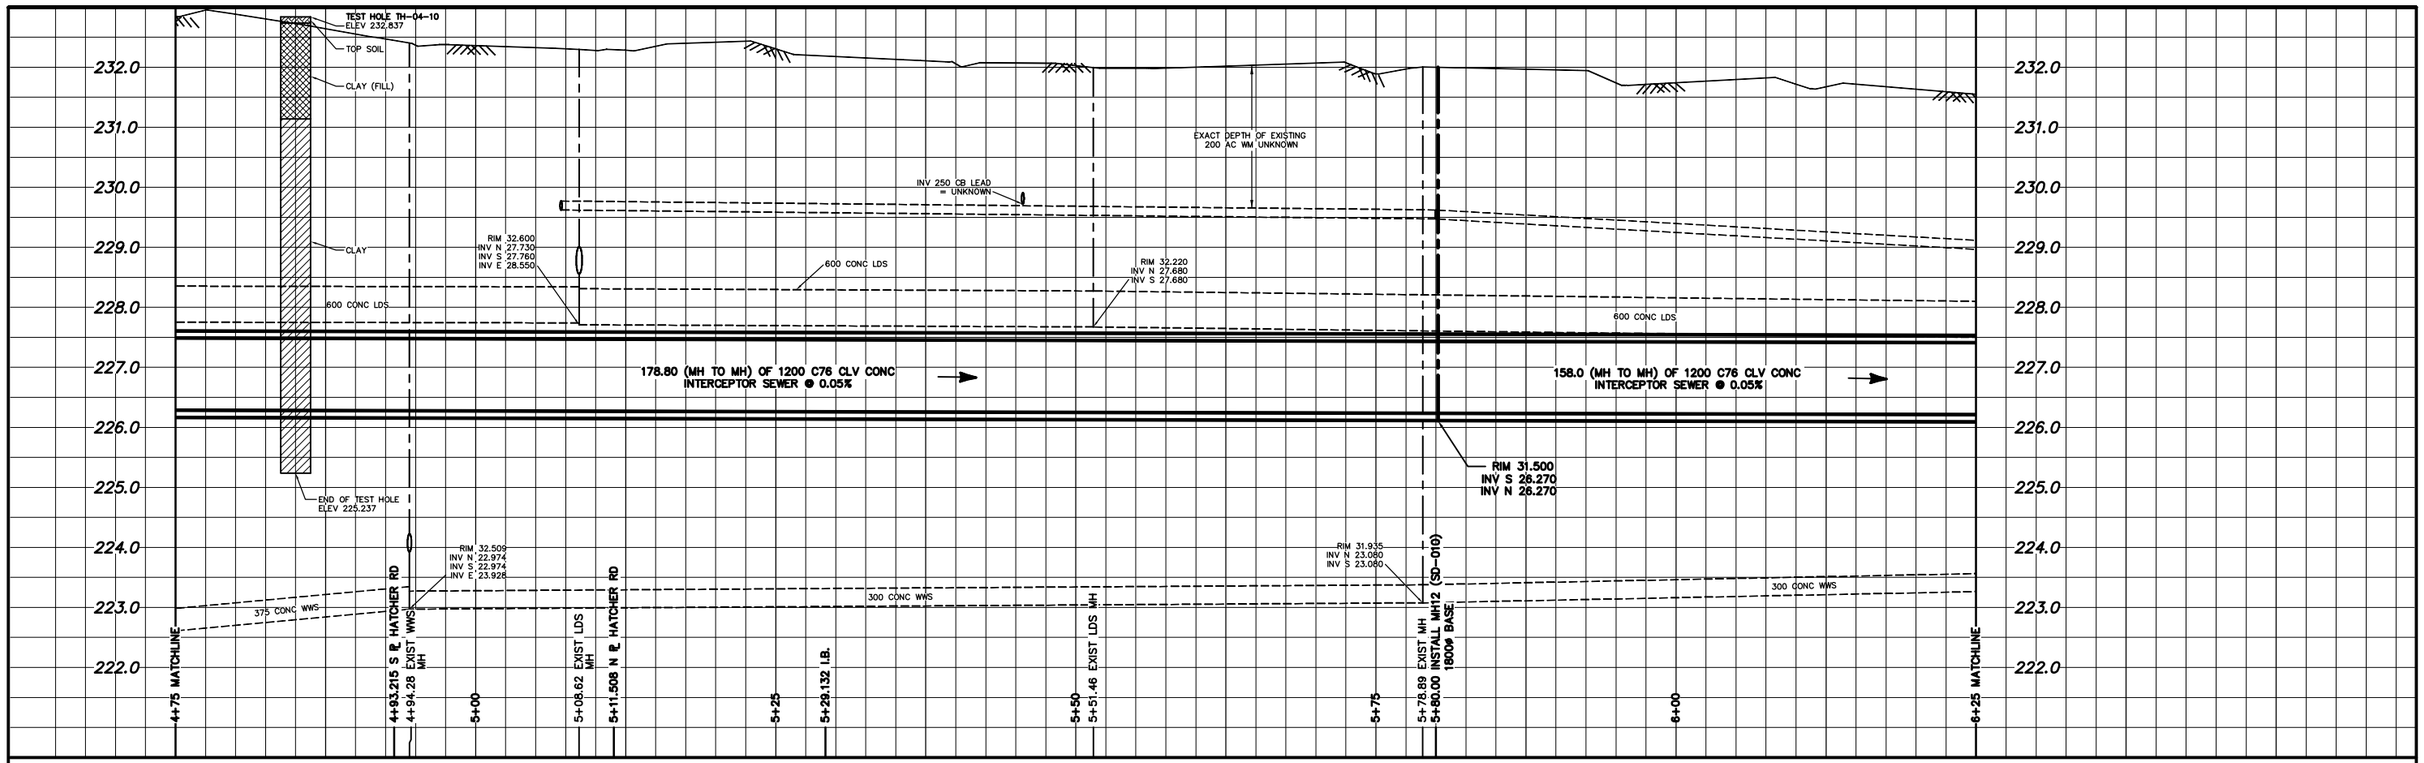

NOTE: CHAINAGES SHOWN ARE ALONG E. ℄ OF BOURNAIS DR.

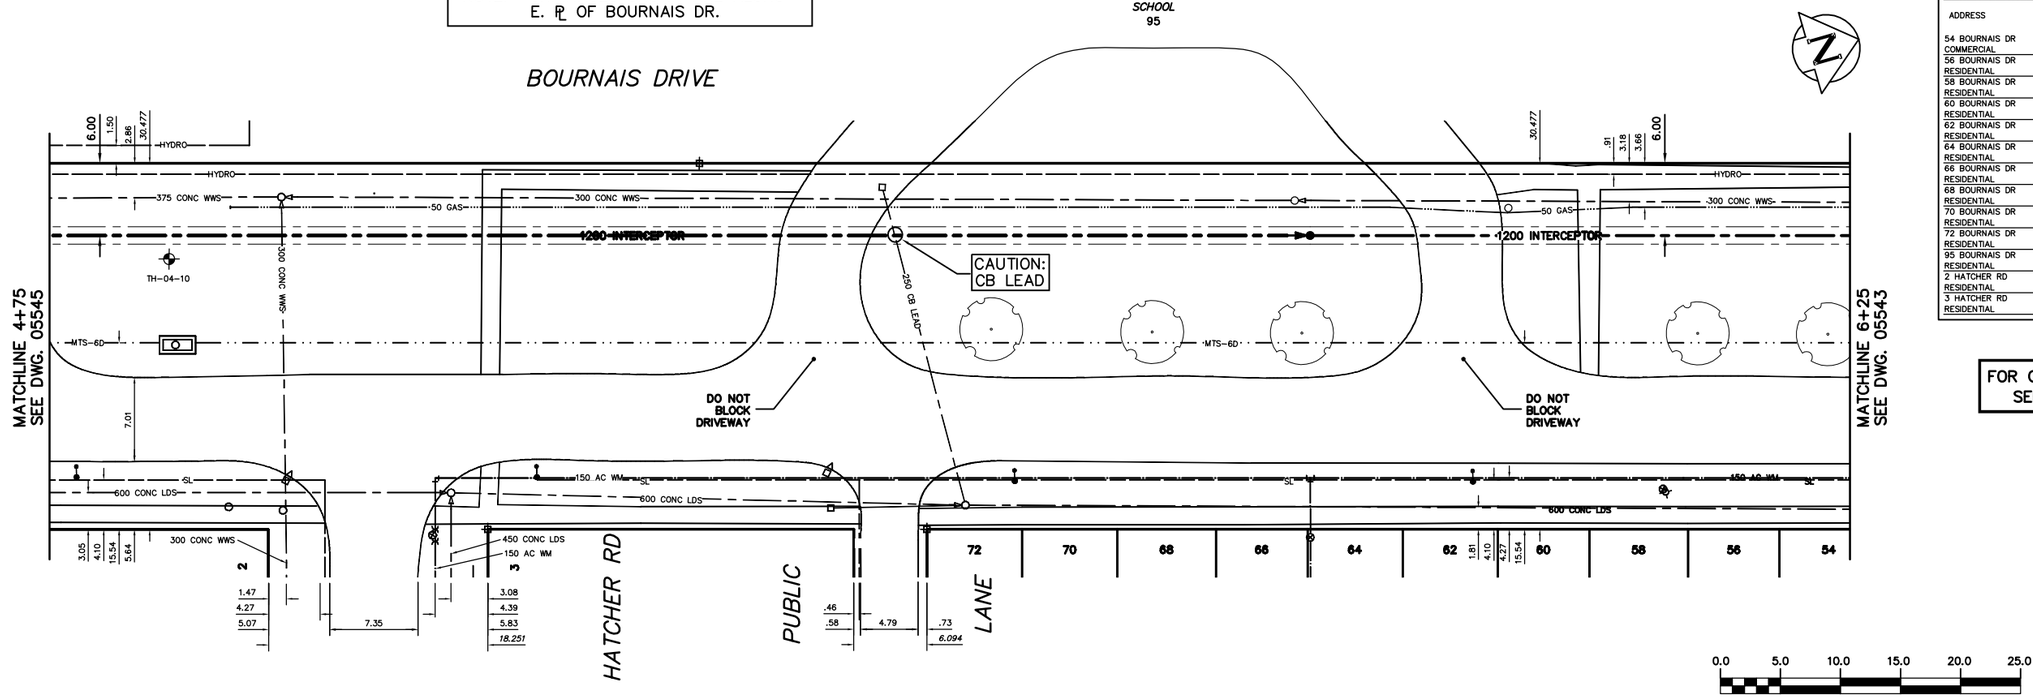

SEWER SERVICE INFORMATION		
ADDRESS	SIZE	℄ DIST JUNCTION TIE
54 BOURNAIS DR COMMERCIAL		–
56 BOURNAIS DR RESIDENTIAL		–
58 BOURNAIS DR RESIDENTIAL		–
60 BOURNAIS DR RESIDENTIAL		–
62 BOURNAIS DR RESIDENTIAL		–
64 BOURNAIS DR RESIDENTIAL		–
66 BOURNAIS DR RESIDENTIAL		–
68 BOURNAIS DR RESIDENTIAL		–
70 BOURNAIS DR RESIDENTIAL		–
72 BOURNAIS DR RESIDENTIAL		–
95 BOURNAIS DR RESIDENTIAL		–
2 HATCHER RD RESIDENTIAL		– SERV. OFF HATCHER
3 HATCHER RD RESIDENTIAL		– SERV. OFF HATCHER

FOR CONSTRUCTION NOTES
SEE DRAWING 05533

METRIC
WHOLE NUMBERS INDICATE MILLIMETRES
DECIMALIZED NUMBERS INDICATE METRES

WARNING

IF POWER EQUIPMENT OR EXPLOSIVES ARE TO BE USED FOR EXCAVATION ON THIS PROJECT THE CONTRACTOR

1) NOTIFY THE GAS COMPANY OF THE PROPOSED LOCATION OF EXCAVATION.
2) TAKE PRECAUTION TO AVOID DAMAGE TO GAS COMPANY INSTALLATIONS.

SEE PROVINCIAL REGULATION 210/72 FOR DETAILS

0.0 5.0 10.0 15.0 20.0 25.0

200 WM	WATERMAIN	200 WM		SL , HYDRO		150 WM	WATERMAIN	150 WM
⊹	HYDRANT	✦		MTS		t	HYDRANT	t
⊗	VALVE	⊙		TRAFFIC SIGNALS		X	VALVE	X
525 LDS	LAND DRAINAGE SEWER	525 LDS	50 GAS	GAS	50 GAS	300 LDS	LAND DRAINAGE SEWER	300 LDS
375 WWS	WASTEWATER SEWER	375 WWS	⊕	SURVEY BAR		250 WWS	WASTEWATER SEWER	250 WWS
○	MANHOLE	●	×—×—×	FENCE		—X—	℄ PROFILE	
□	CATCH BASIN	■	● ᴴH ᴴT	POLE – HYDRO, MTS			GROUND ABOVE PIPE	
▽	CURB INLET	▼	♂	CURB STOP	♂	—△—	℄ DITCH (NORTH & WEST)	
	JUNCTIONS		⟵	GUY ANCHOR		—▽—	℄ DITCH (SOUTH & EAST)	
	CULVERT		⟶	LIGHT STANDARD				
	ANODE			TREE				
EXISTING	LEGEND–PLAN	PROPOSED	EXISTING	LEGEND–PLAN	PROPOSED	EXISTING	LEGEND–PROFILE	PROPOSED

LOCATION APPROVED
UNDERGROUND STRUCTURES

SUPV. U/G STRUCTURES COMMITTEE — DATE

NOTE:

LOCATION OF UNDERGROUND STRUCTURES AS SHOWN ARE BASED ON THE BEST INFORMATION AVAILABLE BUT NO GUARANTEE IS GIVEN THAT ALL EXISTING UTILITIES ARE SHOWN OR THAT THE GIVEN LOCATIONS ARE EXACT. CONFIRMATION OF EXISTENCE AND EXACT LOCATION OF ALL SERVICES MUST BE OBTAINED FROM THE INDIVIDUAL UTILITIES BEFORE PROCEEDING WITH CONSTRUCTION.

B.M. ELEV. | FIELD BOOK #:

POSTED TO LBIS

NO.	REVISIONS	DATE	BY
2.)	MH9 TO MH15 INVERT CHANGES	05.04.14	KZ
1.)	REVISION – ADDED MH NUMBERS	05.04.11	SC

CITY OF WINNIPEG
WATER AND WASTE
ENGINEERING DIVISION

DESIGNED BY	SC	CHECKED BY	TW
DRAWN BY	CJH	APPROVED BY	KZ
HOR. SCALE	1:250	RELEASED FOR CONSTRUCTION	
VERTICAL	1:50		
DATE	2005 03 31	DATE	

ENGINEER'S SEAL

ORIGINAL SIGNED
BY K.R. ZUREK
05/03/31

BID OPPORTUNITY: 93–2005

PLOT DATE: 2005 04 14

Winnipeg

THE CITY OF WINNIPEG
WATER AND WASTE DEPARTMENT

NORTHEAST INTERCEPTOR
STAGE VII

BOURNAIS DRIVE

20 m S OF S℄ ROUGEAU AVENUE TO
170 m S OF S℄ ROUGEAU AVENUE

SHEET 12 OF 18

CITY DRAWING NUMBER

05544

FILENAME : 05533_to_05548_05561_D-8680.dwg