SHEET: COW-A1 (05/2005)

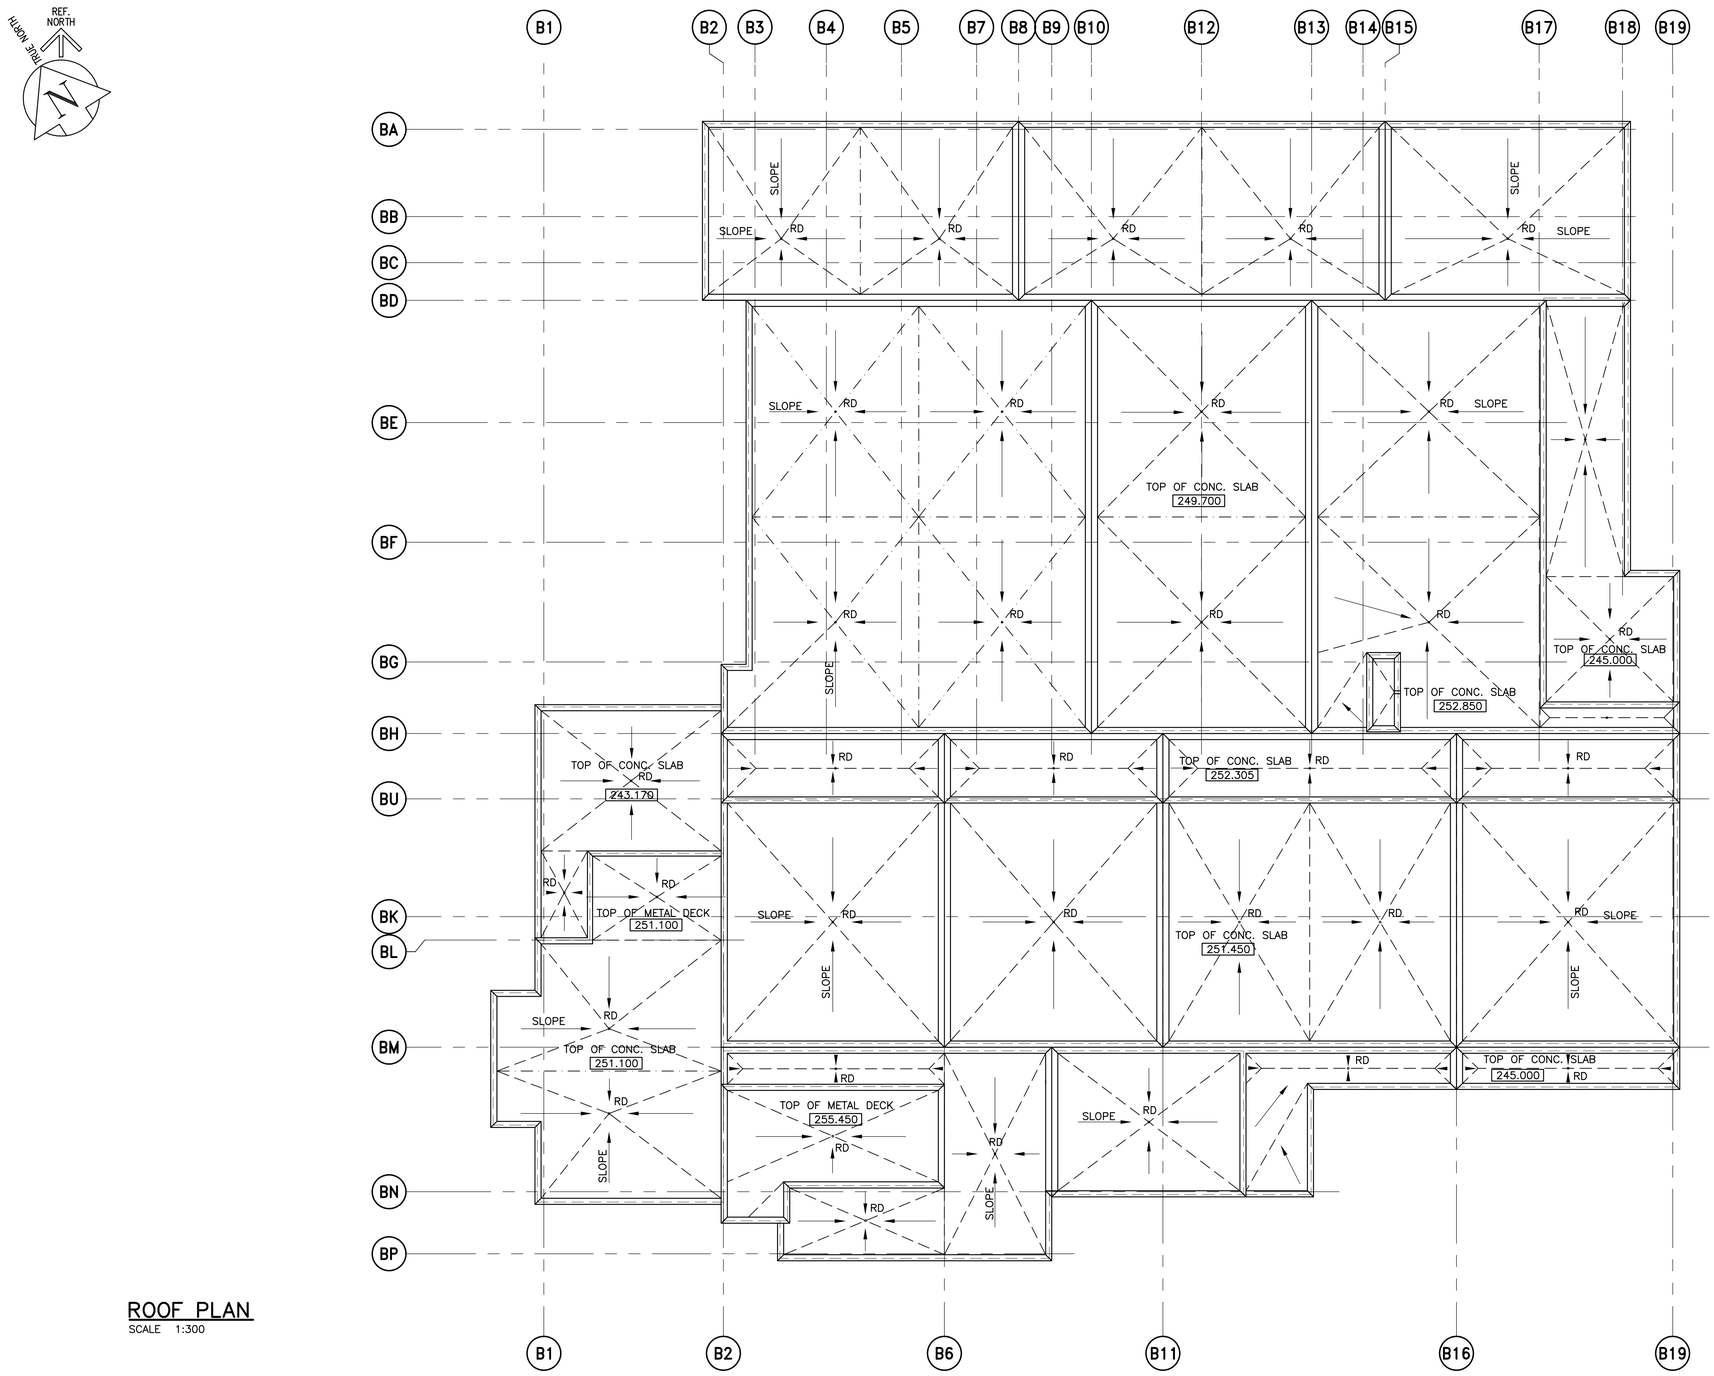

ROOF PLAN
SCALE 1:300

NO.	REVISIONS	DATE	BY
00	171-2006ADDENDUM 3	06/12/08	LK

B.M. ELEV.

CH2MHILL Fredericksen Cooper ARCHITECTS — EarthTech, A Tyco International Ltd. Company

DESIGNED BY	TWS	CHECKED BY	NC
DRAWN BY	SH/LK	APPROVED BY	AHL
SCALE:	AS NOTED	RELEASED FOR CONSTRUCTION BY:	R. SOROKOWSKI
DATE	2005/08/05	DATE	2006/12/08

PROVINCE OF MANITOBA — NEIL COOPER ARCHITECT INC. 2006/12/08 — APPROVED ARCHITECTURAL CORPORATION

ENGINEER'S SEAL: PROVINCE OF MANITOBA — NEIL COOPER 2006/12/08 — REGISTERED ARCHITECT

CONSULTANT DRAWING NO. WB-B0145

Winnipeg

THE CITY OF WINNIPEG
WATER AND WASTE DEPARTMENT
ENGINEERING DIVISION

WATER TREATMENT PLANT
MAIN BUILDING
BUILDING ENVELOPE

ARCHITECTURAL
ROOF PLAN

CITY FILE NUMBER
SHEET OF
CITY DRAWING NUMBER 1-0601B-A-B0145-001-00D

Last Save: 2006-12-11 3:34 PM

\\FCA-S\DATA\NC\JOBDATA\2004\04018 WINNIPEG WATER TREATMENT\02A-CAD\WTP\CONT DWGS\FCA\PLANS\06-12-08 171 ADDENDA\DN_WB-B0145_FC.DWG