SHEET: COW-A1 (03/2005)

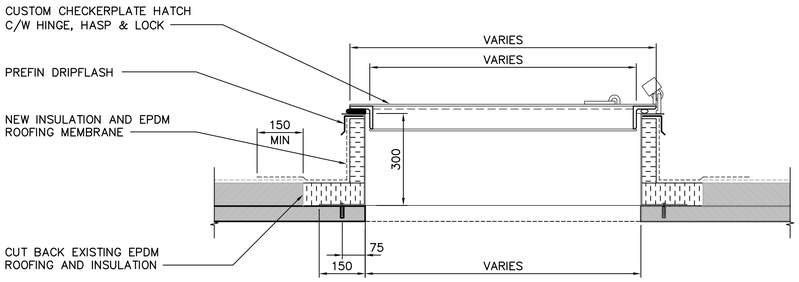

1 SA5.03 TYPICAL ACCESS HATCH SECTION
SCALE 1:10

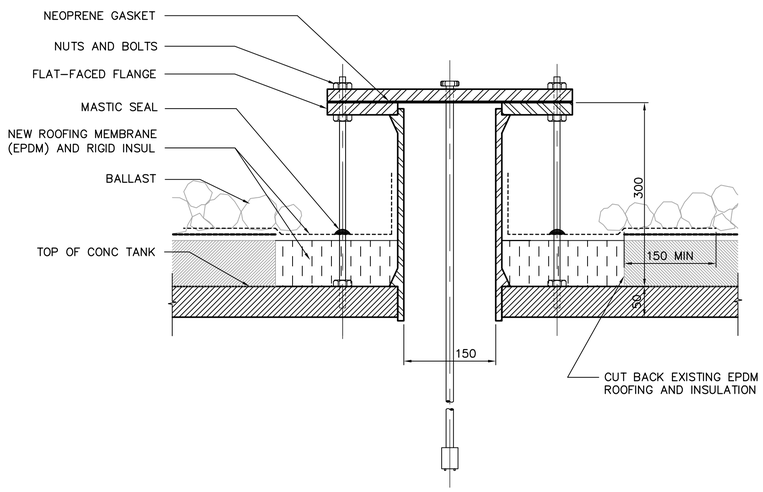

2 SA5.03 TYPICAL OXYGEN PROBE SECTION
SCALE 1:5

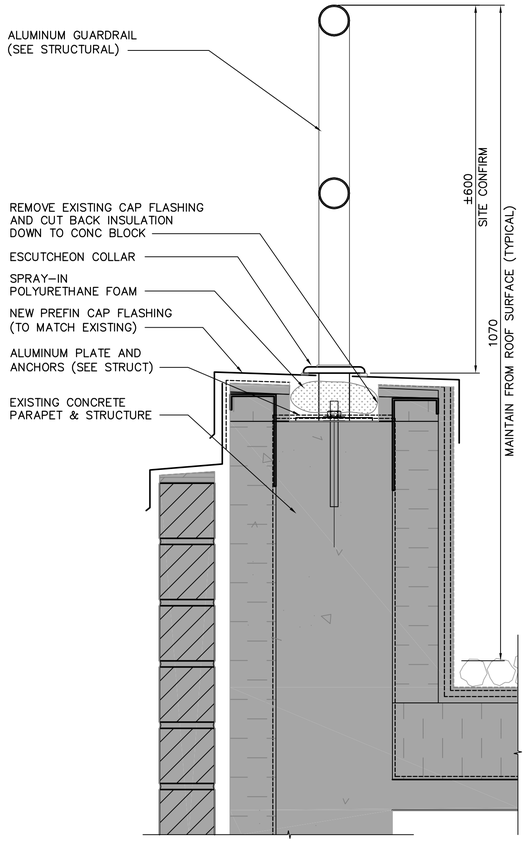

3 SA5.03 TYPICAL GUARDRAIL SECTION
SCALE 1:5

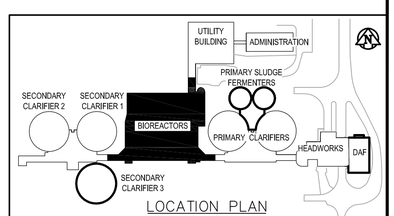

LOCATION PLAN

PROVINCE OF MANITOBA
NEIL COOPER
ARCHITECT
INC.
No.090
APPROVED ARCHITECTURAL CORPORATION

NO.	REVISIONS	DATE	BY
00	21-2006 ADDENDUM 3	06/05/25	LK

B.M.
ELEV.

EarthTech
A Tyco International Ltd. Company

DESIGNED BY	NC	CHECKED BY	NC
DRAWN BY	LK/AL	APPROVED BY	JEH
HOR. SCALE: AS NOTED VERTICAL SCALE:		RELEASED FOR CONSTRUCTION BY:	J. VEILLEUX
DATE	2006/05/16	DATE	2006/05/26

ENGINEER'S SEAL
ORIGINAL SIGNED BY
N. COOPER
2006/05/26

CONSULTANT DRAWING NO.
SA5.04

Winnipeg
THE CITY OF WINNIPEG
WATER AND WASTE DEPARTMENT
ENGINEERING DIVISION

WEWPCC
BIOLOGICAL NUTRIENT REMOVAL UPGRADE
CONTRACT No. 3

CITY FILE NUMBER
SHEET OF

ARCHITECTURAL
AREA S - BIOREACTORS
DETAILS

CITY DRAWING NUMBER

05/26/06 09:13am sondra.polten L:\work\76000\76063\02a-CAD\ARCH\CONTR\bnr - contract 3\04127-BIO-SA5.04R0-Bound.dwg Layout:Layout1