SHEET: COW-A1 (05/2005)

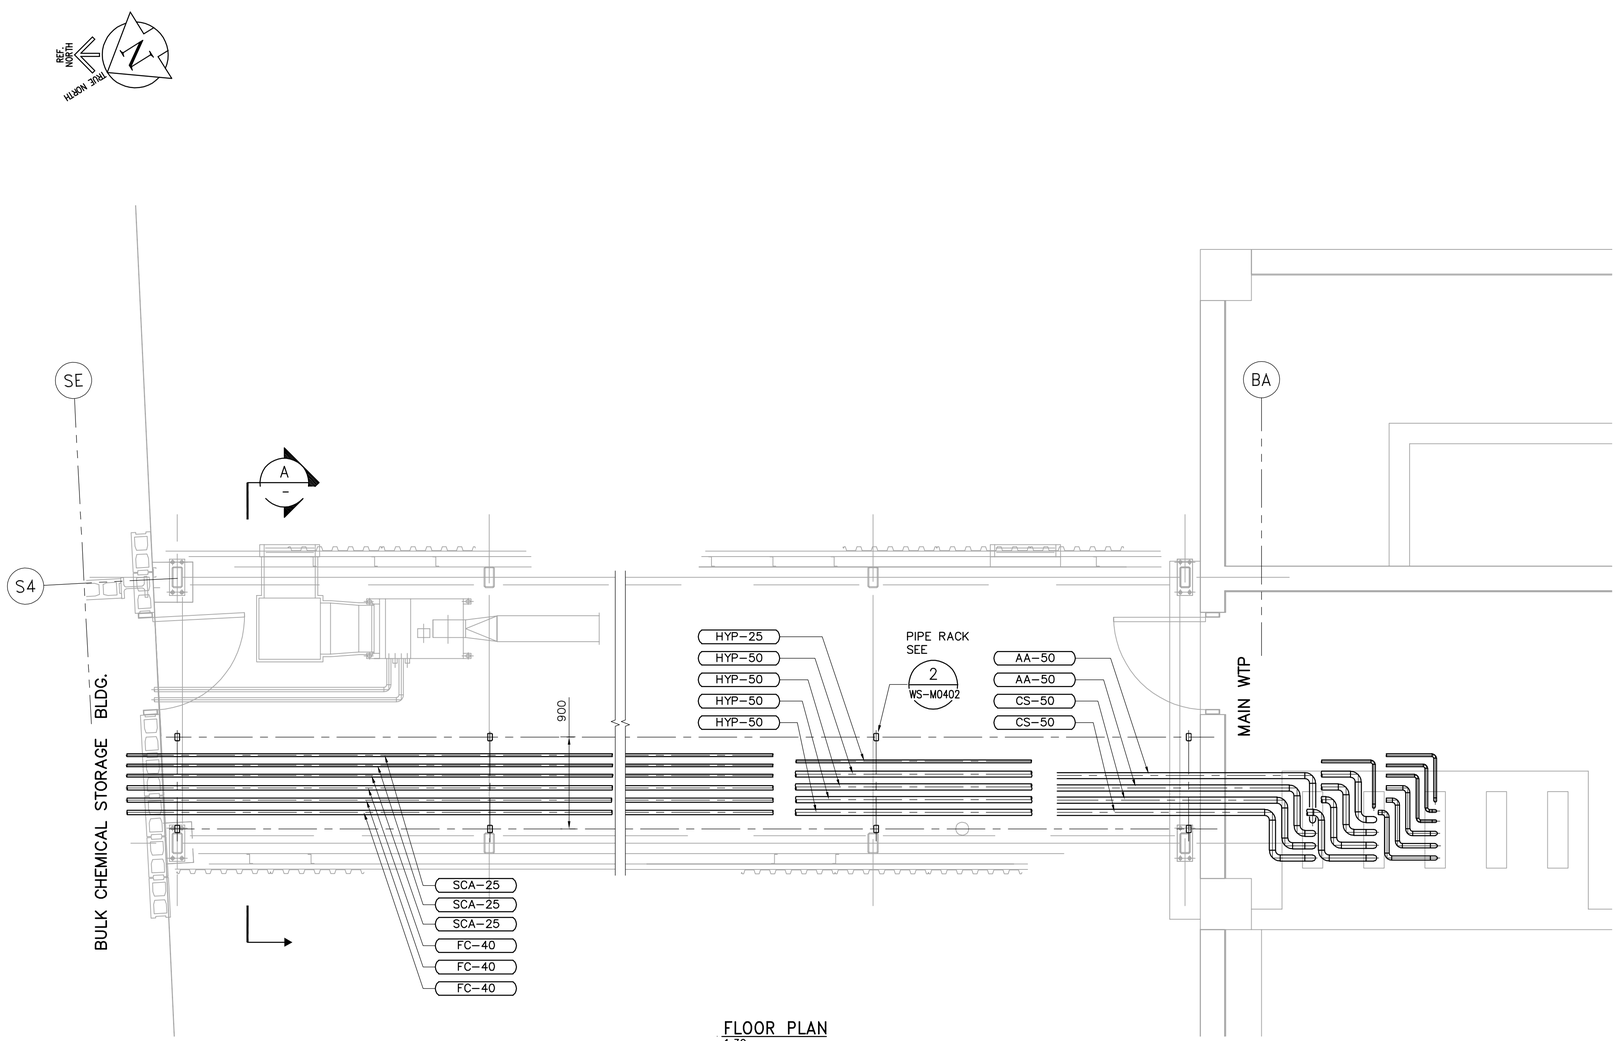

FLOOR PLAN
1:30

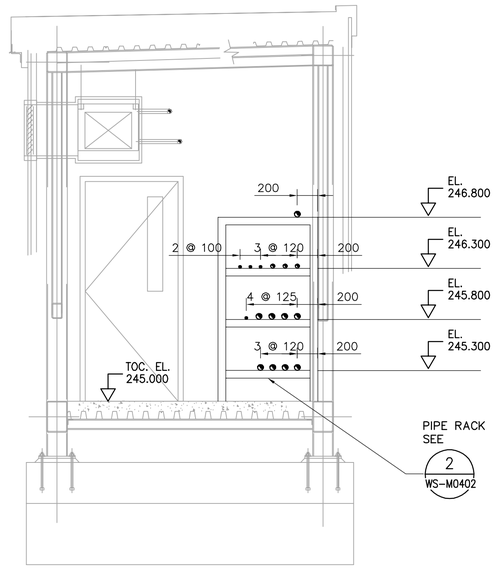

A
–
SECTION
1:30

NOTES:

1. PROVIDE PROCESS PIPES BETWEEN MAIN WTP AND CHEMICAL BUILDING THROUGH THE BRIDGE AS SHOWN ON ABOVE SKETCH C/W PIPE SUPPORTS.
2. PROVIDE PROCESS PIPE CONNECTION AT CHEMCAL BUILDING AND WTP BUILDING INTERFACE.

APEGM
Certificate of Authorization
CH2M HILL Canada Ltd.
No. 1441 Expiry: April 30, 2007

B.M. ELEV.

NO.	REVISIONS	DATE	BY
00	ISSUED FOR ADDENDUM 1	07/03/12	KS

CH2MHILL
Fredericksen Cooper ARCHITECTS
EarthTech A Tyco International Ltd. Company

DESIGNED BY	KS	CHECKED BY	NN
DRAWN BY	YFS	APPROVED BY	AHL
SCALE:	1:30	RELEASED FOR CONSTRUCTION BY:	R. SOROKOWSKI
DATE	2007/03/12	DATE	2007/03/12

ENGINEER'S SEAL
ORIGINAL SIGNED BY
P. WOBMA
2007/03/12

CONSULTANT DRAWING NO.
WJ-M0403

THE CITY OF WINNIPEG
Winnipeg
WATER AND WASTE DEPARTMENT
ENGINEERING DIVISION

WATER TREATMENT PLANT
SODIUM HYPOCHLORITE BUILDING
SODIUM HYPOCHLORITE AND CHEMICAL STORAGE BUILDINGS

PROCESS MECHANICAL
SKYWAY BRIDGE
DETAILS

CITY FILE NUMBER
SHEET OF
CITY DRAWING NUMBER
1-0601J-A-M0403-001-00D

Last Save: 2007-03-13 11:40 AM

C:\DOCUMENTS AND SETTINGS\SEVERITT\MY DOCUMENTS\NDMPROJ\321352 – WINNIPEGWTP\DN_WJ-M0403_CH2M.DWG