SHEET: COW-A1 (05/2005)

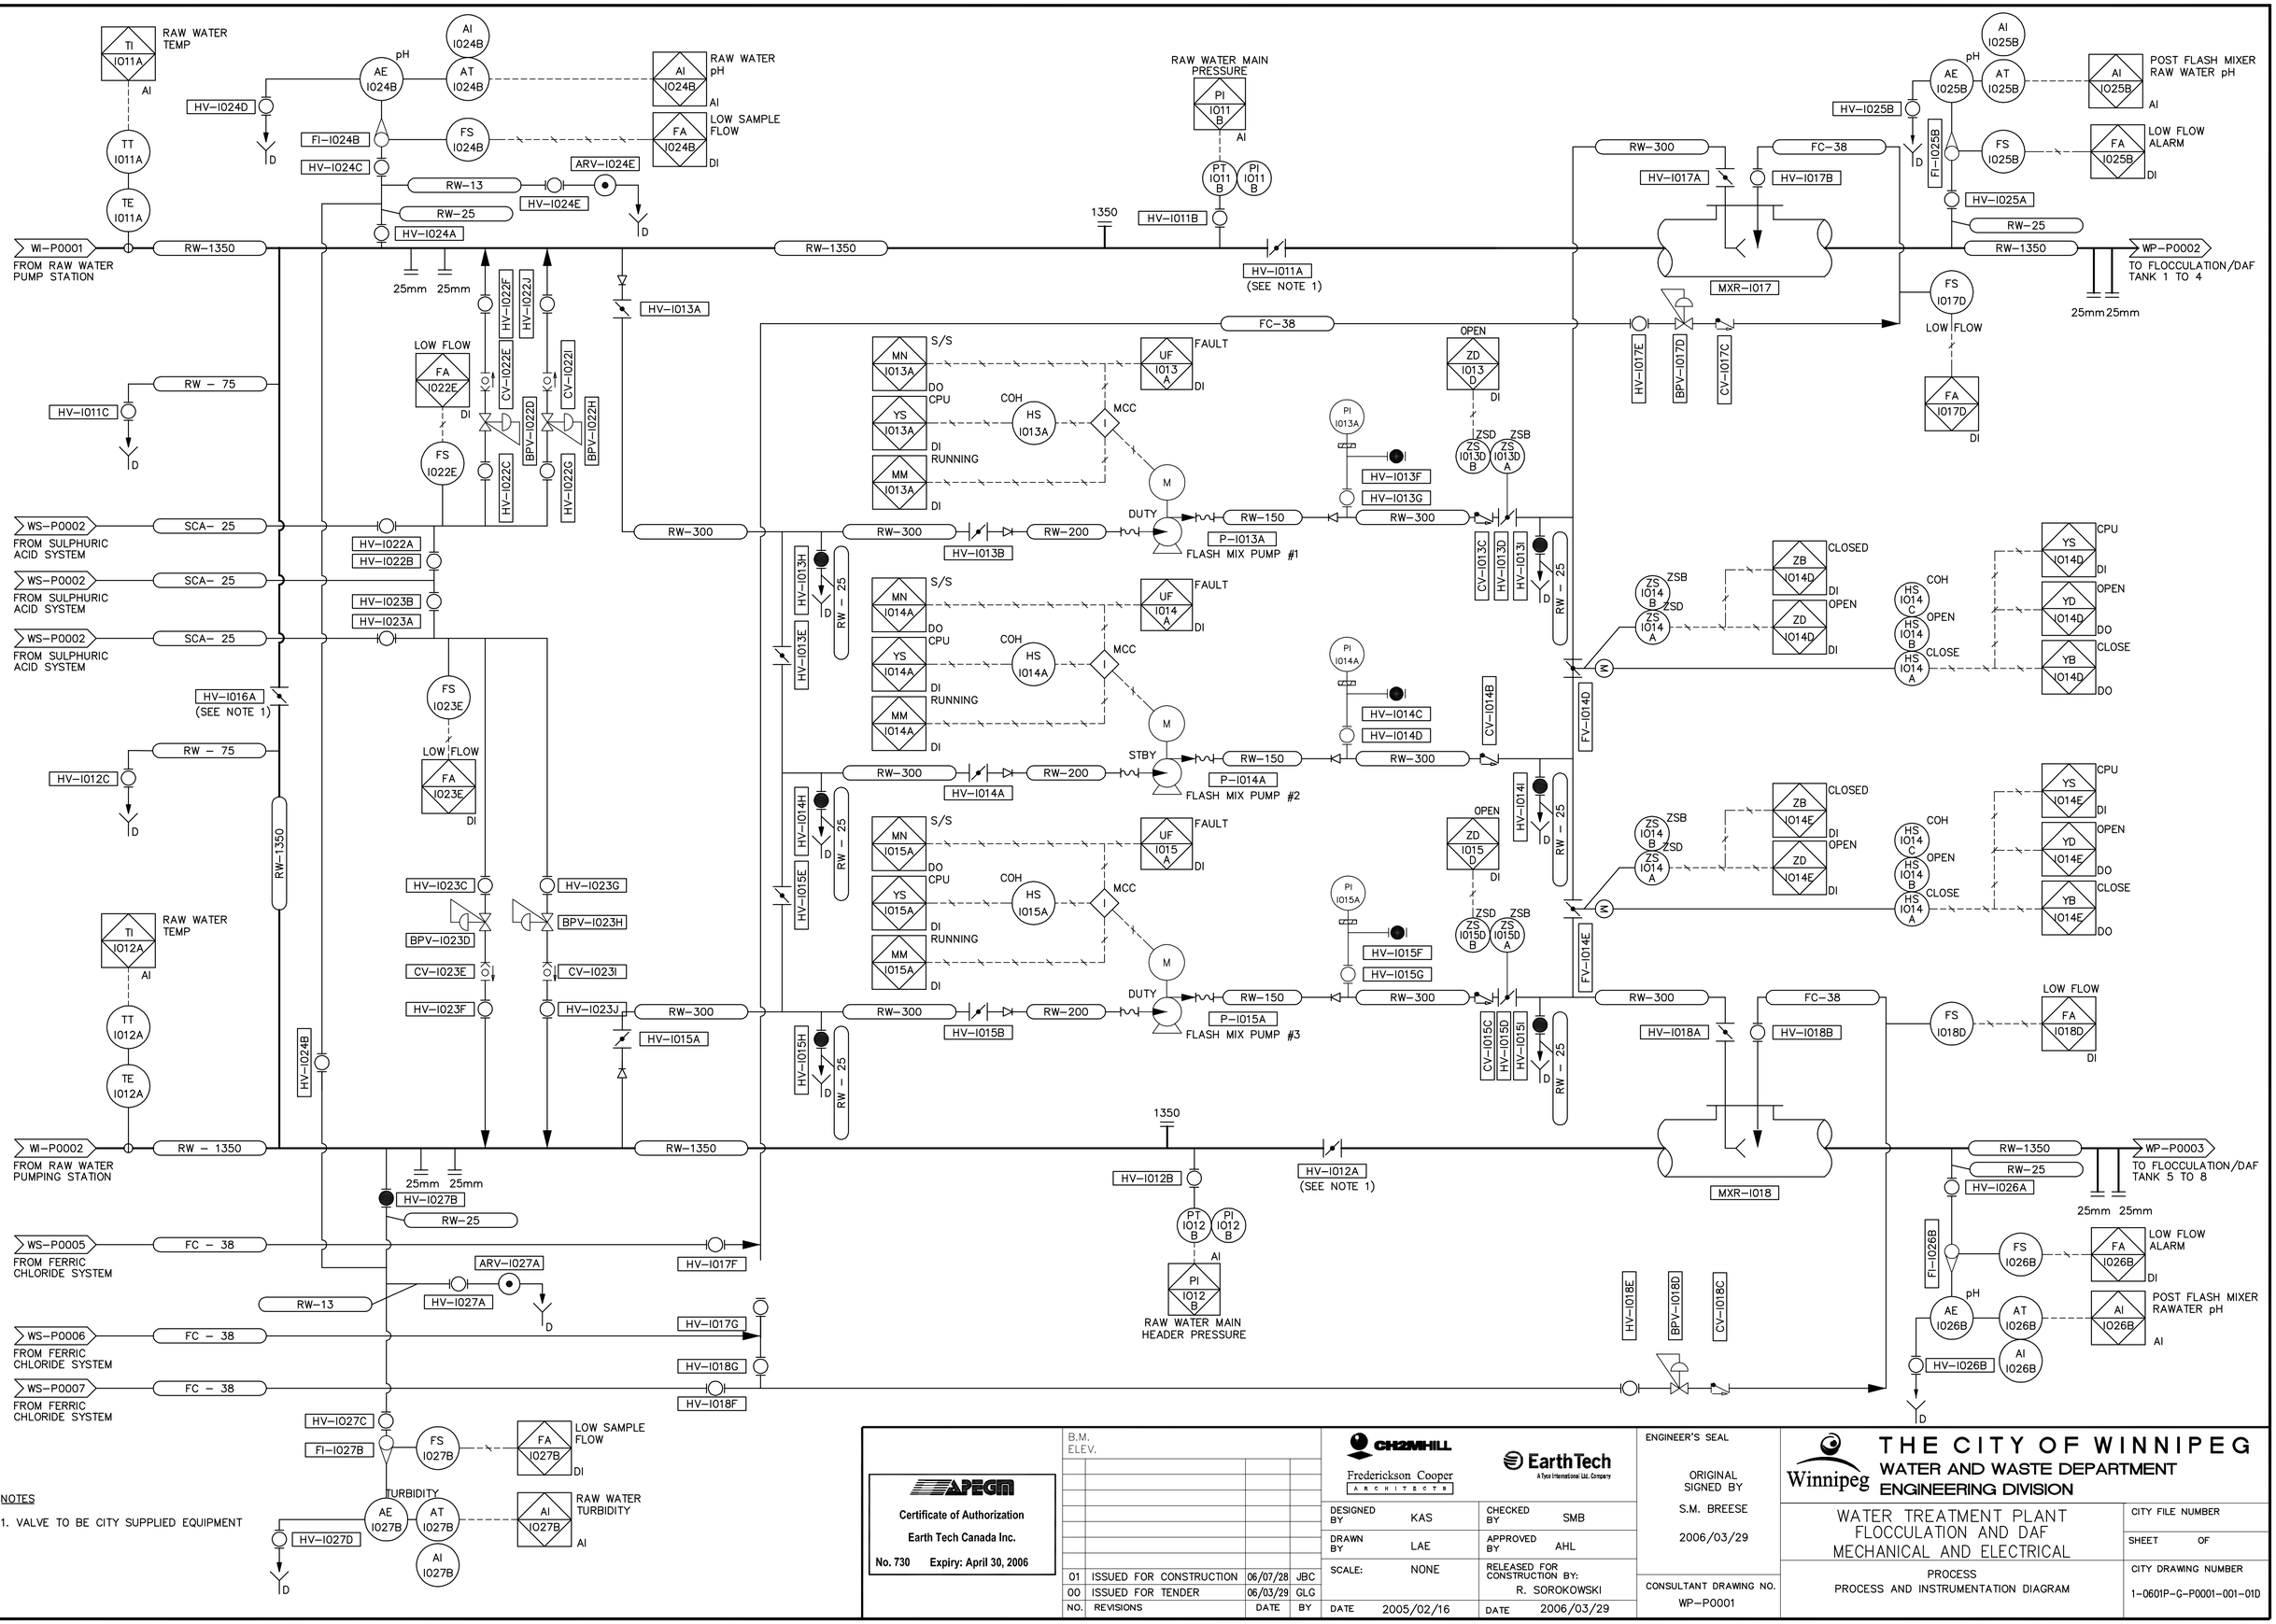

NOTES

1. VALVE TO BE CITY SUPPLIED EQUIPMENT

APEGM
Certificate of Authorization
Earth Tech Canada Inc.
No. 730 Expiry: April 30, 2006

NO.	REVISIONS	DATE	BY
01	ISSUED FOR CONSTRUCTION	06/07/28	JBC
00	ISSUED FOR TENDER	06/03/29	GLG

B.M. ELEV.

CH2MHILL Fredericksson Cooper ARCHITECTS
EarthTech A Tyco International Ltd. Company

DESIGNED BY	KAS	CHECKED BY	SMB
DRAWN BY	LAE	APPROVED BY	AHL
SCALE:	NONE	RELEASED FOR CONSTRUCTION BY:	R. SOROKOWSKI
DATE	2005/02/16	DATE	2006/03/29

ENGINEER'S SEAL
ORIGINAL SIGNED BY
S.M. BREESE
2006/03/29

CONSULTANT DRAWING NO.
WP-P0001

Winnipeg
THE CITY OF WINNIPEG
WATER AND WASTE DEPARTMENT
ENGINEERING DIVISION

WATER TREATMENT PLANT
FLOCCULATION AND DAF
MECHANICAL AND ELECTRICAL

PROCESS
PROCESS AND INSTRUMENTATION DIAGRAM

CITY FILE NUMBER
SHEET OF
CITY DRAWING NUMBER
1-0601P-G-P0001-001-01D

Last Save: 2006-03-27 2:52 PM

L:\WORK\79000\79538\02A-CAD\WAT\CONTR\WTP_DETAIL DESIGN\P&IDS\DAF\DN_WP-P0001_ET.DWG