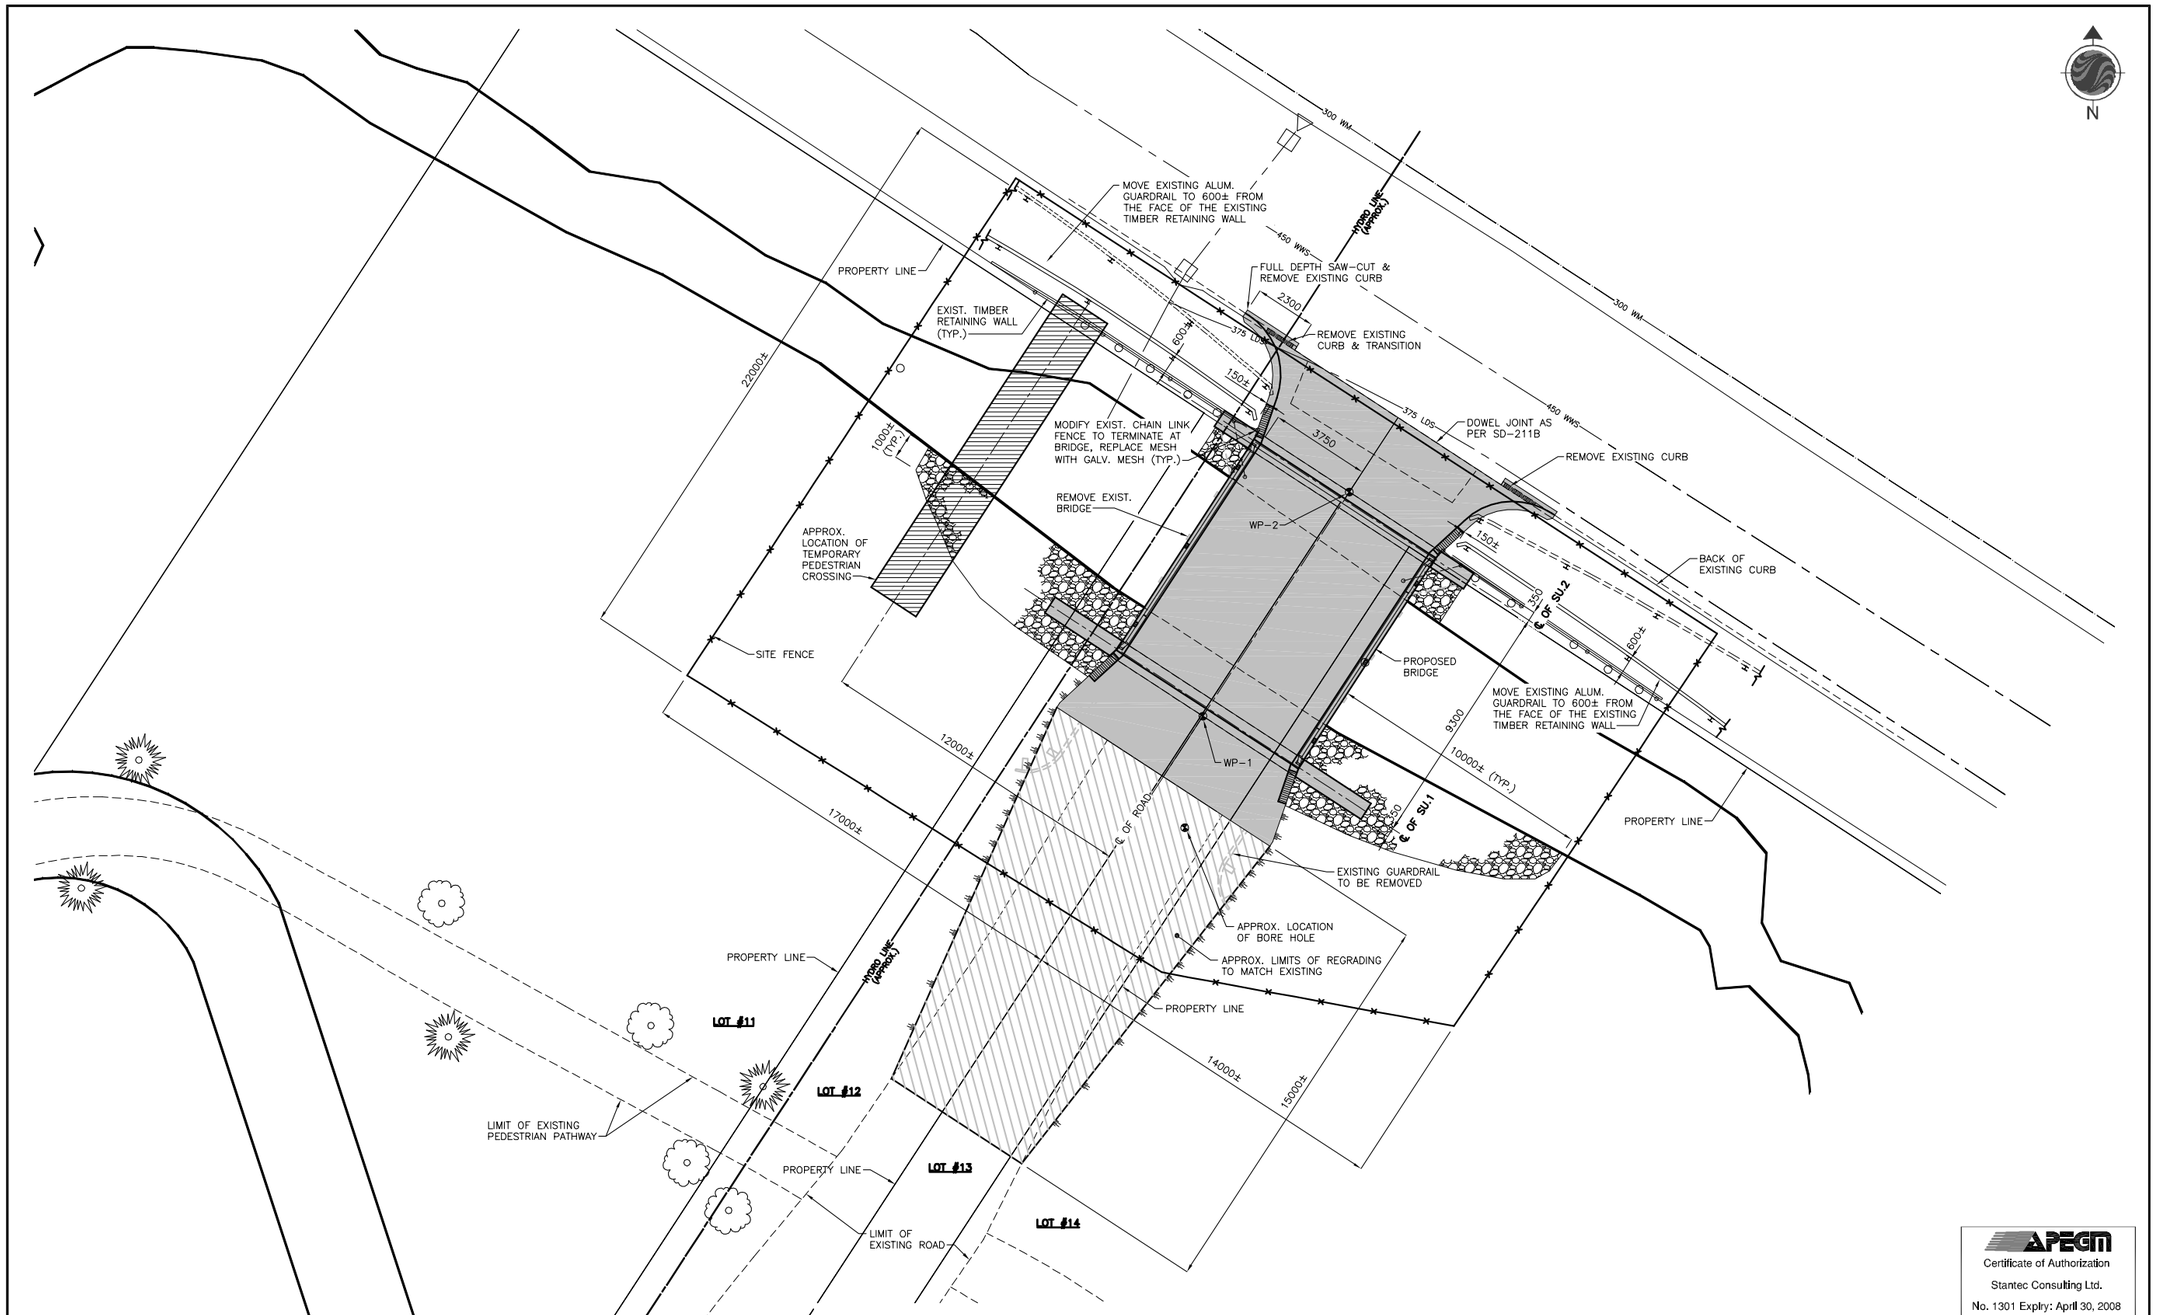

APEGM
Certificate of Authorization
Stantec Consulting Ltd.
No. 1301 Expiry: April 30, 2008

LOCATION APPROVED
UNDERGROUND STRUCTURES

SUPV. U/G STRUCTURES COMMITTEE — DATE

NOTE:
LOCATION OF UNDERGROUND STRUCTURES AS SHOWN ARE BASED ON THE BEST INFORMATION AVAILABLE BUT NO GUARANTEE IS GIVEN THAT ALL EXISTING UTILITIES ARE SHOWN OR THAT THE GIVEN LOCATIONS ARE EXACT. CONFIRMATION OF EXISTENCE AND EXACT LOCATION OF ALL SERVICES MUST BE OBTAINED FROM THE INDIVIDUAL UTILITIES BEFORE PROCEEDING WITH CONSTRUCTION.

B.M. ELEV.

NO.	REVISIONS	DATE	BY
1	ISSUED FOR ADDENDUM 1	07.12.13	K.S.A.
0	ISSUED FOR TENDER	07.12.03	K.S.A.

Stantec Consulting Ltd.
905 Waverley Street, Winnipeg, Manitoba
Tel 204-489-5900 Fax 204-453-9012

DESIGNED BY	K.S.A.	CHECKED BY	B.J.W.
DRAWN BY	J.M.B.	APPROVED BY	K.S.A.
HOR. SCALE:	AS SHOWN	AUTHORIZED BY:	DATE
VERTICAL:		BILL EBENSPANGER	DEC. 6, 2007
DATE	OCT. 20, 2007	B. EBENSPANGER, P. ENG. BRIDGE PROJECTS ENGINEER	

ENGINEER'S SEAL
ORIGINAL SEALED BY K.S. AMY P. ENG. 07.12.03

CONSULTANT DRAWING NO.
SB702-682

Winnipeg
THE CITY OF WINNIPEG
PUBLIC WORKS DEPARTMENT
TRANSPORTATION ENGINEERING DIVISION

ACCESS BRIDGE
TO 330 AND 334 BONNER AVENUE

BRIDGE SITE PLAN

SHEET 3 OF 9
CAD FILE DRAWING NUMBER 31410sb702-682.dwg
CITY DRAWING NUMBER BI76-08-03

\\s.1137\corp\1137\31410\drawing\403_addendd\wheel_files\31410sb702-682.dwg
2007-12-13 8:58:46 AM by jmaxx