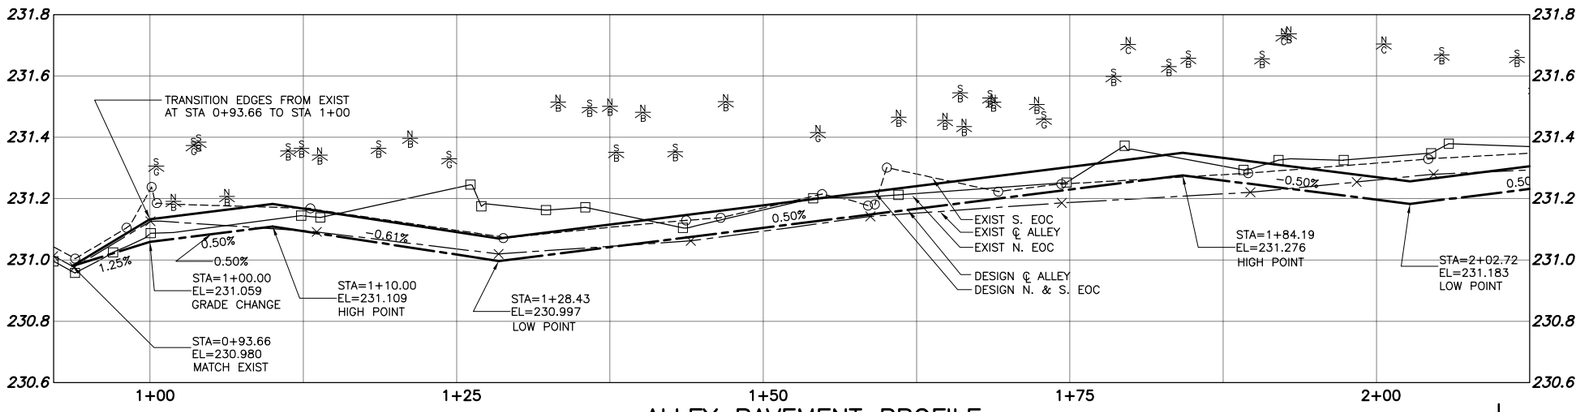

ALLEY PAVEMENT PROFILE

SCALE: 1:250 HOR
1:10 VER

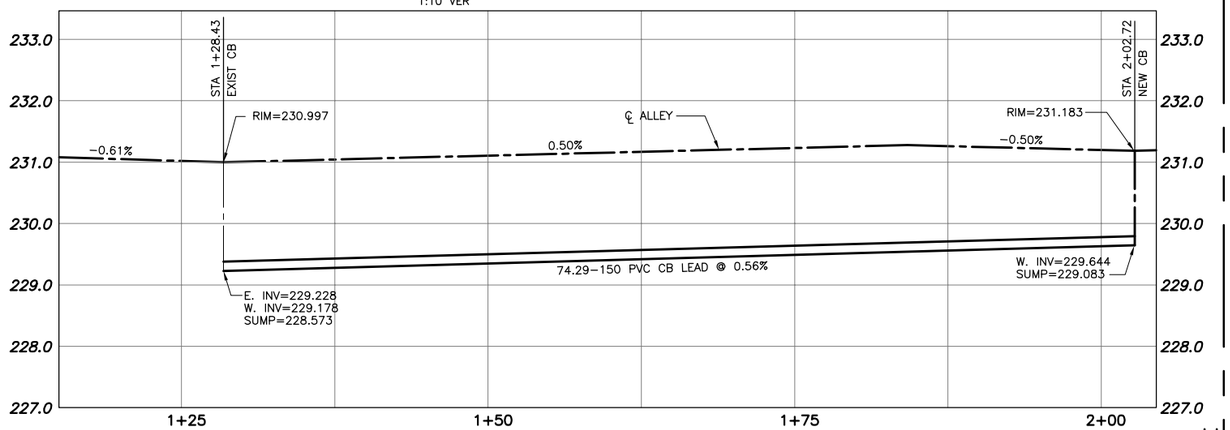

CATCH BASIN & CATCH BASIN LEAD PROFILE

SCALE: 1:250 HOR
1:50 VER

MATCH LINE STA 2+10

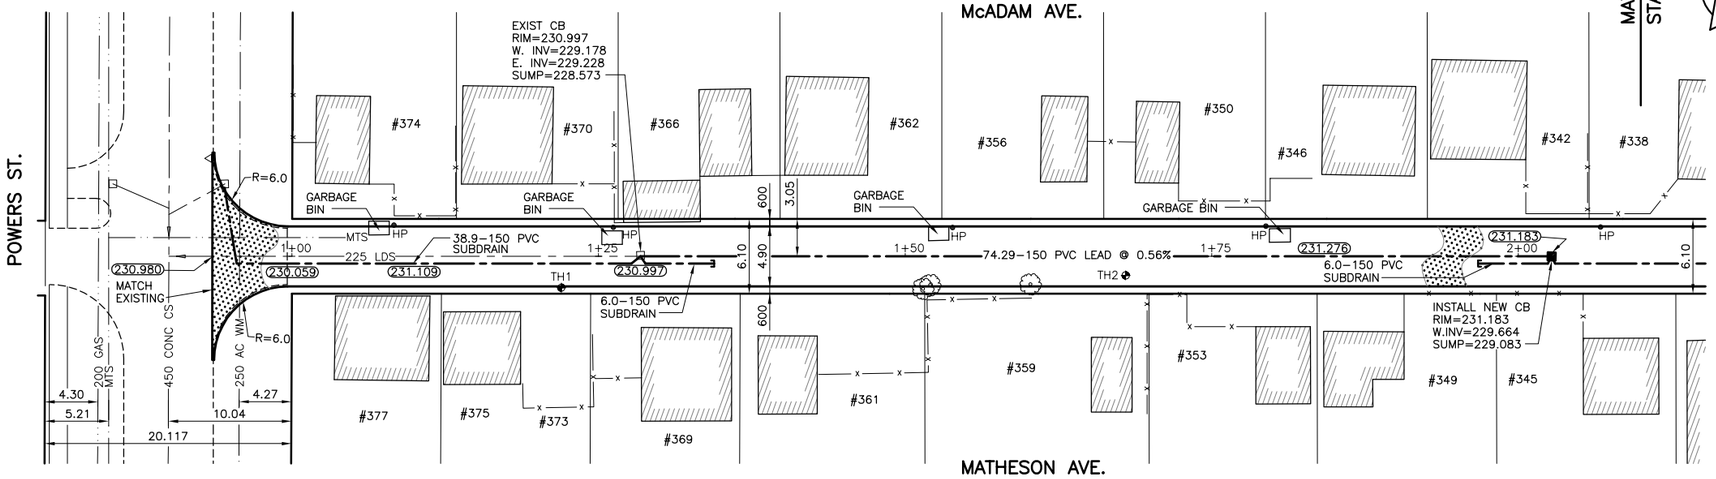

ALLEY PAVEMENT PLAN

SCALE: 1:250 HOR

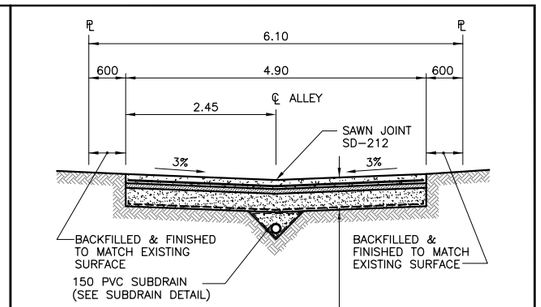

TYPICAL CROSS SECTION

SCALE: 1:50

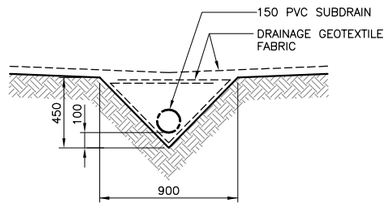

SUBDRAIN DETAIL

SCALE: 1:20

NOTE:

1. STATION CHAINAGE IS BASED ON CENTERLINE OF ALLEY RIGHT OF WAY.
2. ADJUST MH AND CB RIMS TO NEW GRADES.
3. PLUG SUBDRAINS AT TERMINAL ENDS.
4. REGRADE EXISTING PRIVATE SIDEWALKS AS REQUIRED.
5. INSTALLATION OF LIP CURBS AND THEIR EXTENTS TO BE DETERMINED BY THE CONTRACT ADMINISTRATOR.
6. LIGHT STANDARDS, HYDRO POLES AND ANCHORS MAY REQUIRE TEMPORARY SUPPORT/REMOVAL OR REPLACEMENT AT THE CONTRACTOR'S EXPENSE.
7. ISOLATE ALL POLES, BASES AND PILES WITHIN ALLEY RIGHT OF WAY (SD−228C)
8. AVOID DAMAGE TO EXISTING TREES WITHIN THE LIMITS OF CONSTRUCTION.

WARNING

IF POWER EQUIPMENT OR EXPLOSIVES ARE TO BE USED FOR EXCAVATION ON THIS PROJECT THE CONTRACTOR MUST:
1) NOTIFY THE GAS COMPANY OF THE PROPOSED LOCATION OF EXCAVATION.
2) TAKE PRECAUTION TO AVOID DAMAGE TO GAS COMPANY INSTALLATIONS.
SEE PROVINCIAL REGULATION 210/72 FOR DETAILS.

METRIC

WHOLE NUMBERS INDICATE MILLIMETRES
DECIMALIZED NUMBERS INDICATE METRES

0 1.0 2.0 3.0 4.0m
SCALE: 1:50 METRIC A1
1:100 METRIC A3

0.0 0.25 0.5 0.75 1.0m
SCALE: 1:10 METRIC A1
1:20 METRIC A3

0 5 10 15 20 25m
SCALE: 1:250 METRIC A1
1:500 METRIC A3

APEGM
Certificate of Authorization
KGS Group
No. 245 Expiry: April 30, 2007

300 LDS	LAND DRAINAGE SEWER	300 LDS						
250 WWS	WASTE WATER SEWER	250 WWS		TEST HOLE				
	GAS			GUY WIRE				
	HYDRO			LIGHT STANDARD			N GRAVEL PK/DR	
	M.T.S.			BACK OF CURB			S GRAVEL PK/DR	
150 WM	WATERMAIN	150 WM		CONCRETE			N CONC PK/DR	
	HYDRANT			ASPHALT			S CONC PK/DR	
	VALVE			SIDEWALK			N BLDG	
	MANHOLE			PROPERTY LINE			S BLDG	
	CATCH BASIN			SURVEY BAR			℄ PROFILE	
	CURB INLET			GEODETIC BENCHMARK			N/W LANE EDGE	
	POLES T−MTS H−HYDRO		231.334	ELEVATION	32.231		S/E LANE EDGE	
EXISTING	LEGEND−PLAN	PROPOSED	EXISTING	LEGEND−PLAN	PROPOSED	EXISTING	LEGEND−PROFILE	PROPOSED

LOCATION APPROVED
UNDERGROUND STRUCTURES

SUPV, U/G STRUCTURES COMMITTEE — DATE

NOTE:
LOCATION OF UNDERGROUND STRUCTURES AS SHOWN ARE BASED ON THE BEST INFORMATION AVAILABLE BUT NO GUARANTEE IS GIVEN THAT ALL EXISTING UTILITIES ARE SHOWN OR THAT THE GIVEN LOCATIONS ARE EXACT. CONFIRMATION OF EXISTENCE AND EXACT LOCATION OF ALL SERVICES MUST BE OBTAINED FROM THE INDIVIDUAL UTILITIES BEFORE PROCEEDING WITH CONSTRUCTION.

B.M. 26−044
ELEV. 231.698m

N.E. COR. MATHESON AVE. & POWERS ST., TBLT. IN N. CONC. FOUNDATION OF JOSEPH WOLINSKY SCHOOL NO. 427/437 MATHESON AVE., 1m W. & 0.5m BELOW BRICK OF N.E. COR. OF SCHOOL.

NO.	REVISIONS	DATE	BY
0	ISSUED FOR TENDER	06/02/07	CR
A	ISSUED FOR	00/00/02	RJH

KGS GROUP — CONSULTING ENGINEERS & PROJECT MANAGERS
WINNIPEG (204) 896−1209
THUNDER BAY (807) 345−2233

DESIGNED BY	RO	CHECKED BY	RJH
DRAWN BY	DW	APPROVED BY	
HOR. SCALE:	1:250	RELEASED FOR CONSTRUCTION:	
VERTICAL:	1:50		
DATE	DD/01/07	DATE	

ENGINEER'S SEAL
ORIGINAL SIGNED BY
M.C. ROWBOTHAM
FEB 07/2007

CONSULTANT DRAWING NO.
06−0107−18

Winnipeg

THE CITY OF WINNIPEG
PUBLIC WORKS DEPARTMENT
ENGINEERING SERVICES DIVISION

PROJECT TITLE
2007 ALLEY RENEWAL PROGRAM
McADAM AVE./MATHESON AVE. ALLEY
POWERS ST. TO SALTER ST.
STA. 0+93.66 TO STA. 2+10

SHEET 06 OF 09
COMPUTER FILE NAME 06−0107−18
CITY DRAWING NUMBER 0006

P:\PROJECTS\2006\06−0107−18\MUN\DWGS\MCADAM\DWG\MCADAM_ALLEY−PLOT.DWG
PLOT 1:1 A−1