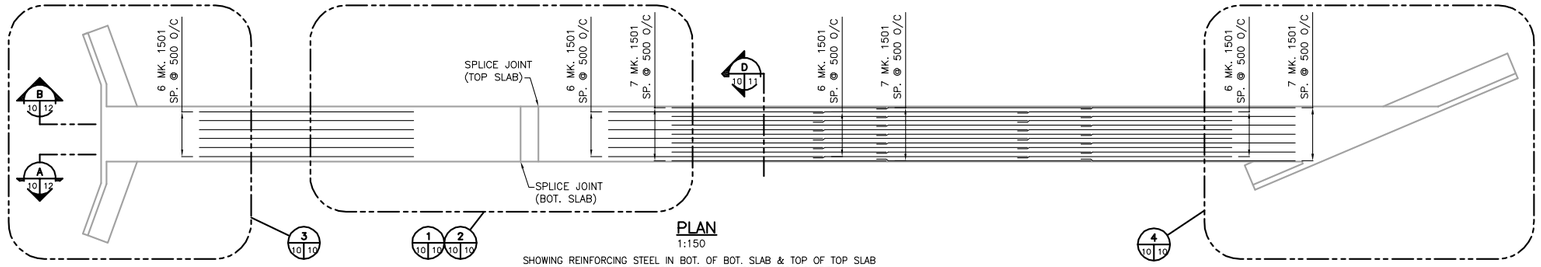

PLAN
1:150

SHOWING REINFORCING STEEL IN BOT. OF BOT. SLAB & TOP OF TOP SLAB
NOTE: TRANSVERSE REINFORCING STEEL NOT SHOWN FOR CLARITY

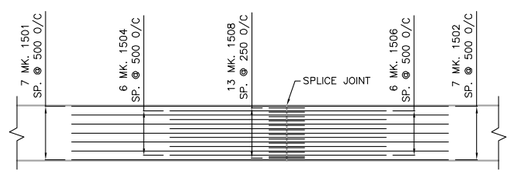

1 REINFORCING AT BOT. SLAB JOINT
10 10 — 1:50

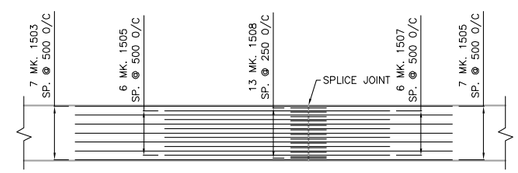

2 REINFORCING AT TOP SLAB JOINT
10 10 — 1:50

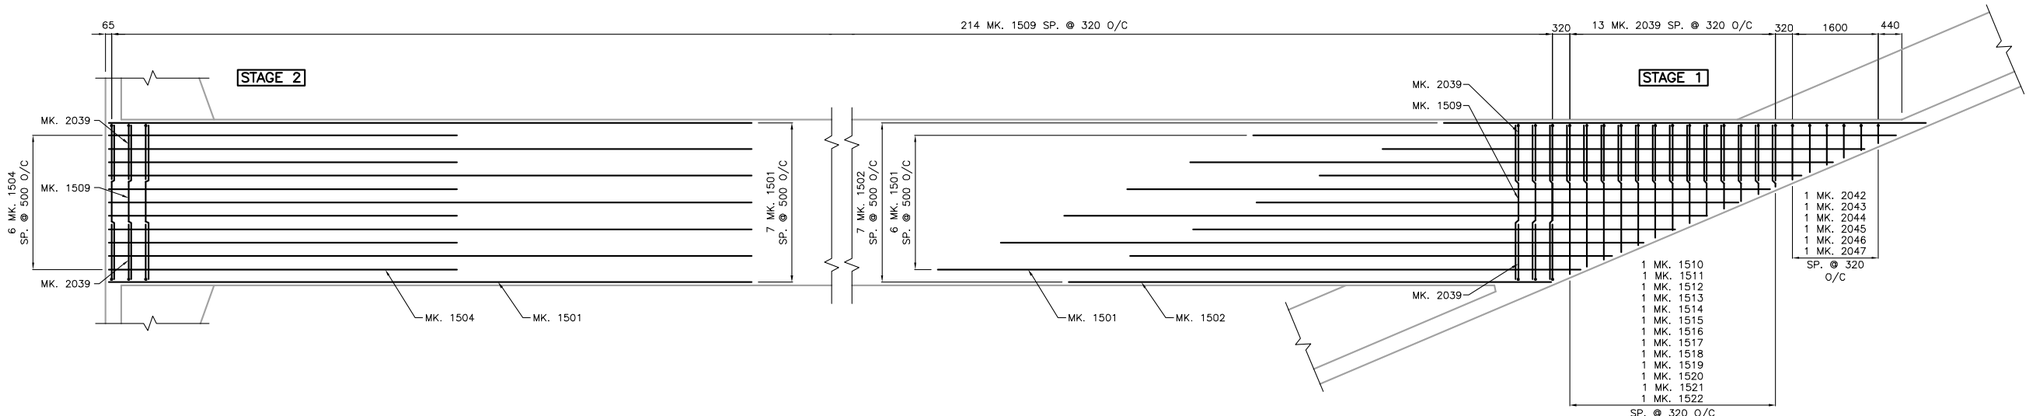

3 DETAIL
10 10 — 1:50

SHOWING REINFORCING STEEL IN BOT. OF BOT. SLAB & TOP OF TOP SLAB

4 DETAIL
10 10 — 1:50

SHOWING REINFORCING STEEL IN BOT. OF BOT. SLAB & TOP OF TOP SLAB

APEGM
Certificate of Authorization
Stantec Consulting Ltd.
No. 1301 Date:_____

LOCATION APPROVED
UNDERGROUND STRUCTURES

SUPV. U/G STRUCTURES COMMITTEE — DATE

NOTE:
LOCATION OF UNDERGROUND STRUCTURES AS SHOWN ARE BASED ON THE BEST INFORMATION AVAILABLE BUT NO GUARANTEE IS GIVEN THAT ALL EXISTING UTILITIES ARE SHOWN OR THAT THE GIVEN LOCATIONS ARE EXACT. CONFIRMATION OF EXISTENCE AND EXACT LOCATION OF ALL SERVICES MUST BE OBTAINED FROM THE INDIVIDUAL UTILITIES BEFORE PROCEEDING WITH CONSTRUCTION.

B.M. ELEV.

NO.	REVISIONS	DATE	BY
3	ISSUED FOR ADDENDUM No.1	10.01.13	J.M.B.
2	ISSUED FOR TENDER	10.01.06	J.M.B.
1	SUBMITTED FOR 90% REVIEW	09.12.11	M.L.T.

Stantec Consulting Ltd.
905 Waverley Street, Winnipeg, Manitoba
Tel 204-489-5900 Fax 204-453-9012

DESIGNED BY	M.L.T.	CHECKED BY	K.S.A.
DRAWN BY	J.M.B.	APPROVED BY	M.L.T.
HOR. SCALE: VERTICAL:	AS SHOWN	RELEASED FOR CONSTRUCTION:	
DATE	09.12.11	DATE	

ENGINEER'S SEAL

CONSULTANT DRAWING NO.
S-104

THE CITY OF WINNIPEG
PUBLIC WORKS DEPARTMENT
ENGINEERING DIVISION

GUNN ROAD RECONSTRUCTION
CORDITE DITCH CULVERT REPLACEMENT
AT DAY STREET AND GUNN ROAD
REINFORCING DETAILS - SHEET 2 OF 6

SHEET 10 OF 15
CAD FILE DRAWING NUMBER 05170S-101-726.dwg
CITY DRAWING NUMBER C365-10-10

V:\1137\active\113705170\drawing\ASL_addendum\sheet_files\contract_1\05170s-109-726.dwg
2010-01-13 02:56PM By: jbeamsarts