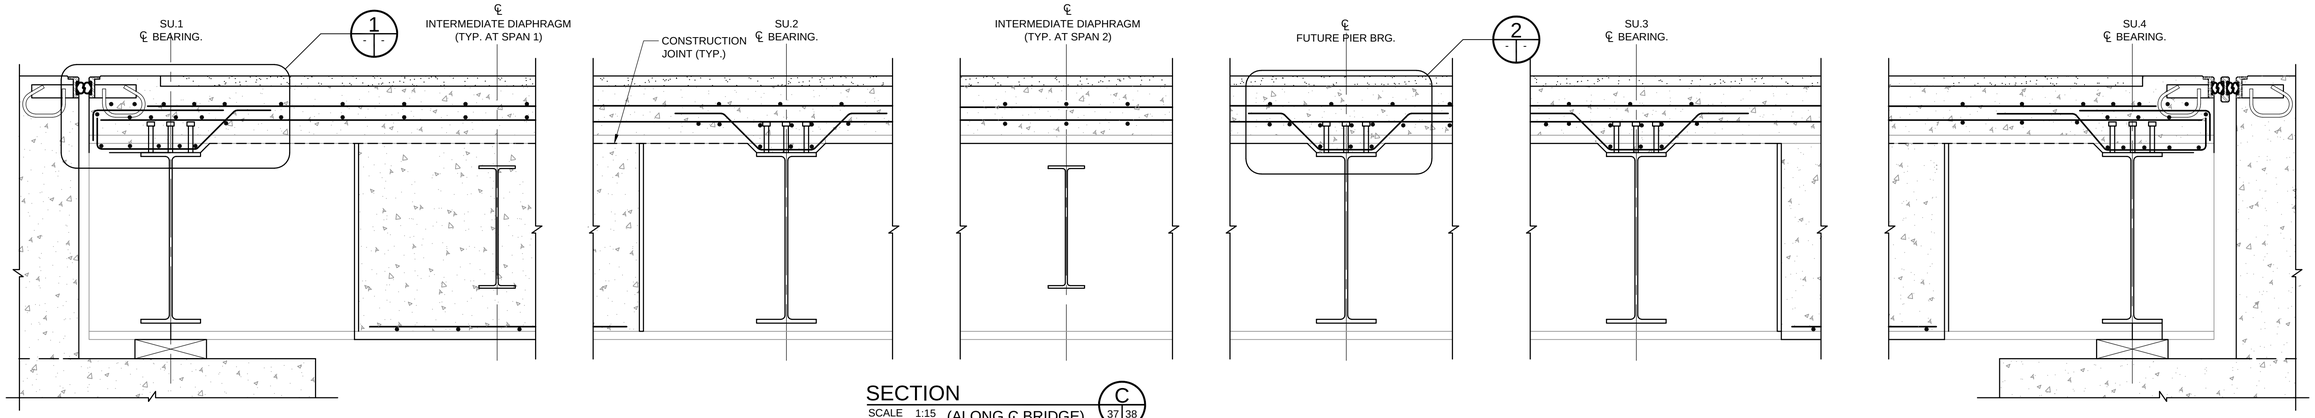

SECTION (ALONG ℄ BRIDGE)

SCALE 1:15 — C (37 | 38)

NOTE: FOR SIDE WALK REINFORCING DETAILS SEE SHEET 39

FOR DECK REINFORCING DETAILS SEE SHEET 37

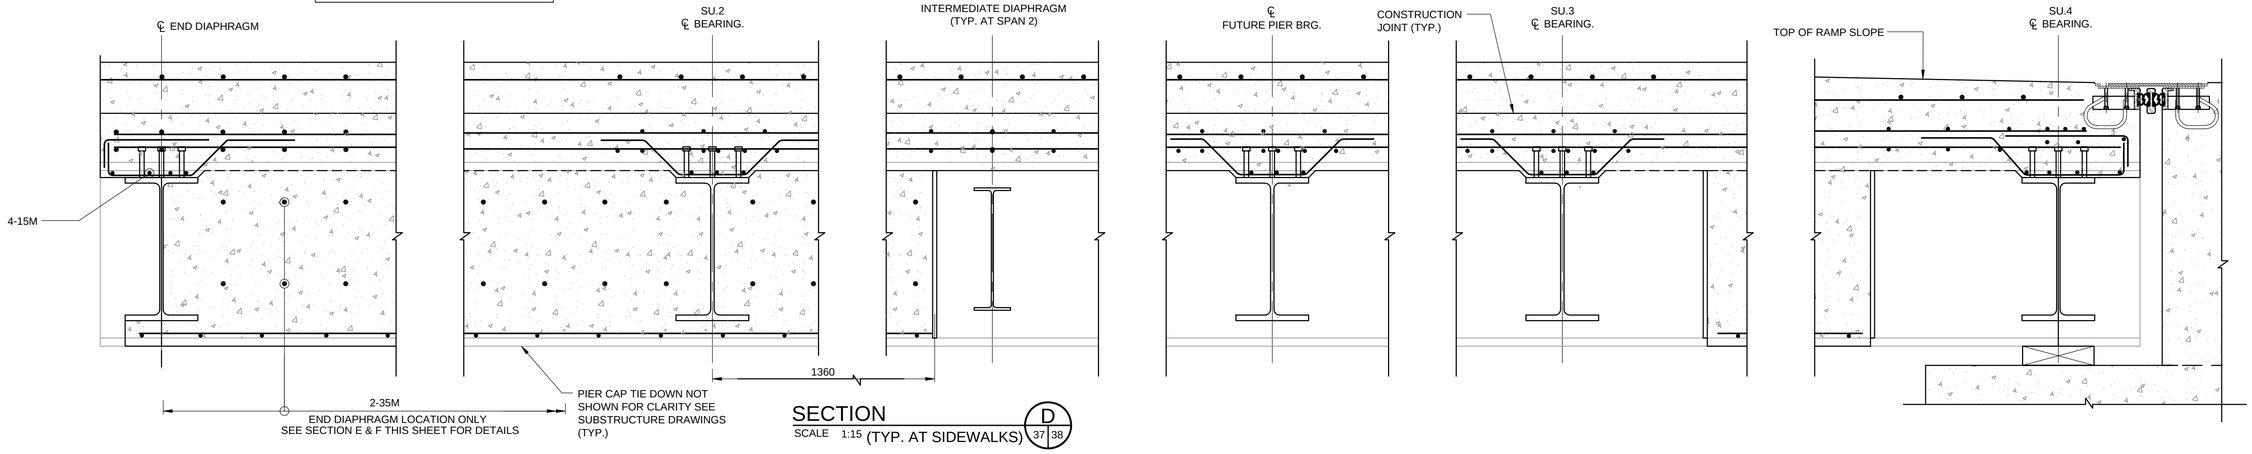

SECTION (TYP. AT SIDEWALKS)

SCALE 1:15 — D (37 | 38)

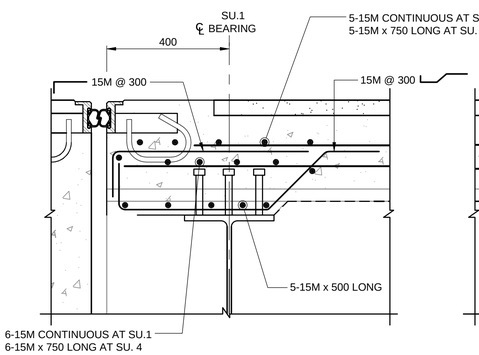

DETAIL

SCALE 1:10 — 1 (TYP. AT DECK ENDS)

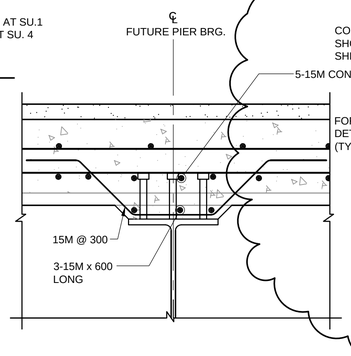

DETAIL

SCALE 1:10 — 2 (TYP. AT PIERS)

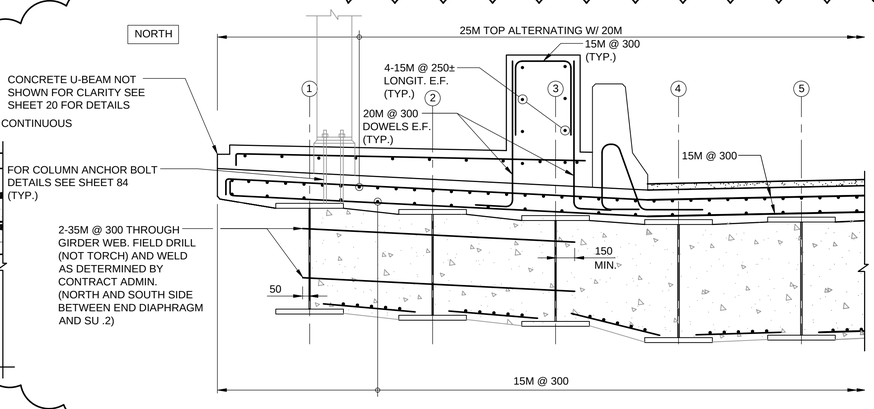

SECTION

SCALE 1:25 — E (37 | 38)

SECTION

SCALE 1:25 — F (37 | 38)

NOTE: FOR CONCRETE TRAFFIC BARRIER REINFORCEMENT DETAILS SEE SHEETS 43&44

NOTE: ROADWAY SECTIONS SHOWN FOR DETAILS 1 AND 2 SIDEWALK SECTIONS SIMILAR EXCEPT AS NOTED

APEGM
Certificate of Authorization
Dillon Consulting Limited (MB)
No. 1789 Date: 2010/05/14

LOCATION UNDERGROUND APPROVED STRUCTURES

SUPV. U/G STRUCTURES COMMITTEE — DATE

NOTE:
LOCATION OF UNDERGROUND STRUCTURES AS SHOWN ARE BASED ON THE BEST INFORMATION AVAILABLE, BUT NO GUARANTEE IS GIVEN THAT ALL EXISTING UTILITIES ARE SHOWN OR THAT THE GIVEN LOCATIONS ARE EXACT. CONFIRMATION OF EXISTENCE AND EXACT LOCATION OF ALL SERVICES MUST BE OBTAINED FROM THE INDIVIDUAL UTILITIES BEFORE PROCEEDING WITH CONSTRUCTION.

NO.	REVISIONS	DATE	BY
2	ISSUED FOR ADDENDUM #2	10/06/11	DPK
1	ISSUED FOR TENDER	10/05/14	DPK

B.M. ELEV.

DESIGNED BY BJR
DRAWN BY GDT
CHECKED BY SSR
APPROVED BY DPK
HOR. SCALE AS SHOWN
VERTICAL
DATE 2010/05/14

DILLON CONSULTING

RELEASED FOR CONSTRUCTION
ORIGINAL SIGNED BY RANDY FINGAS
DATE 2010/05/14

ENGINEER'S SEAL
PROVINCE OF MANITOBA
ORIGINAL STAMPED BY
S.S. RIHAL
2010/05/14
REGISTERED PROFESSIONAL ENGINEER

CONSULTANT PROJECT NO.
088813

Winnipeg

THE CITY OF WINNIPEG
TRANSIT DEPARTMENT

SOUTHWEST RAPID TRANSIT CORRIDOR - STAGE 1

OSBORNE STATION & ASSOCIATED WORKS

DECK DETAILS 2 OF 3

CITY DRAWING NUMBER B237-10-38

SHEET 38 OF 121

CONSULTANT DRAWING NUMBER C5-S1123-T

G:\CAD\088813\Contract\Contract 5--Osborne Station\Current\Bridge\C5--GXXXX--DECK LAYOUT.dwg