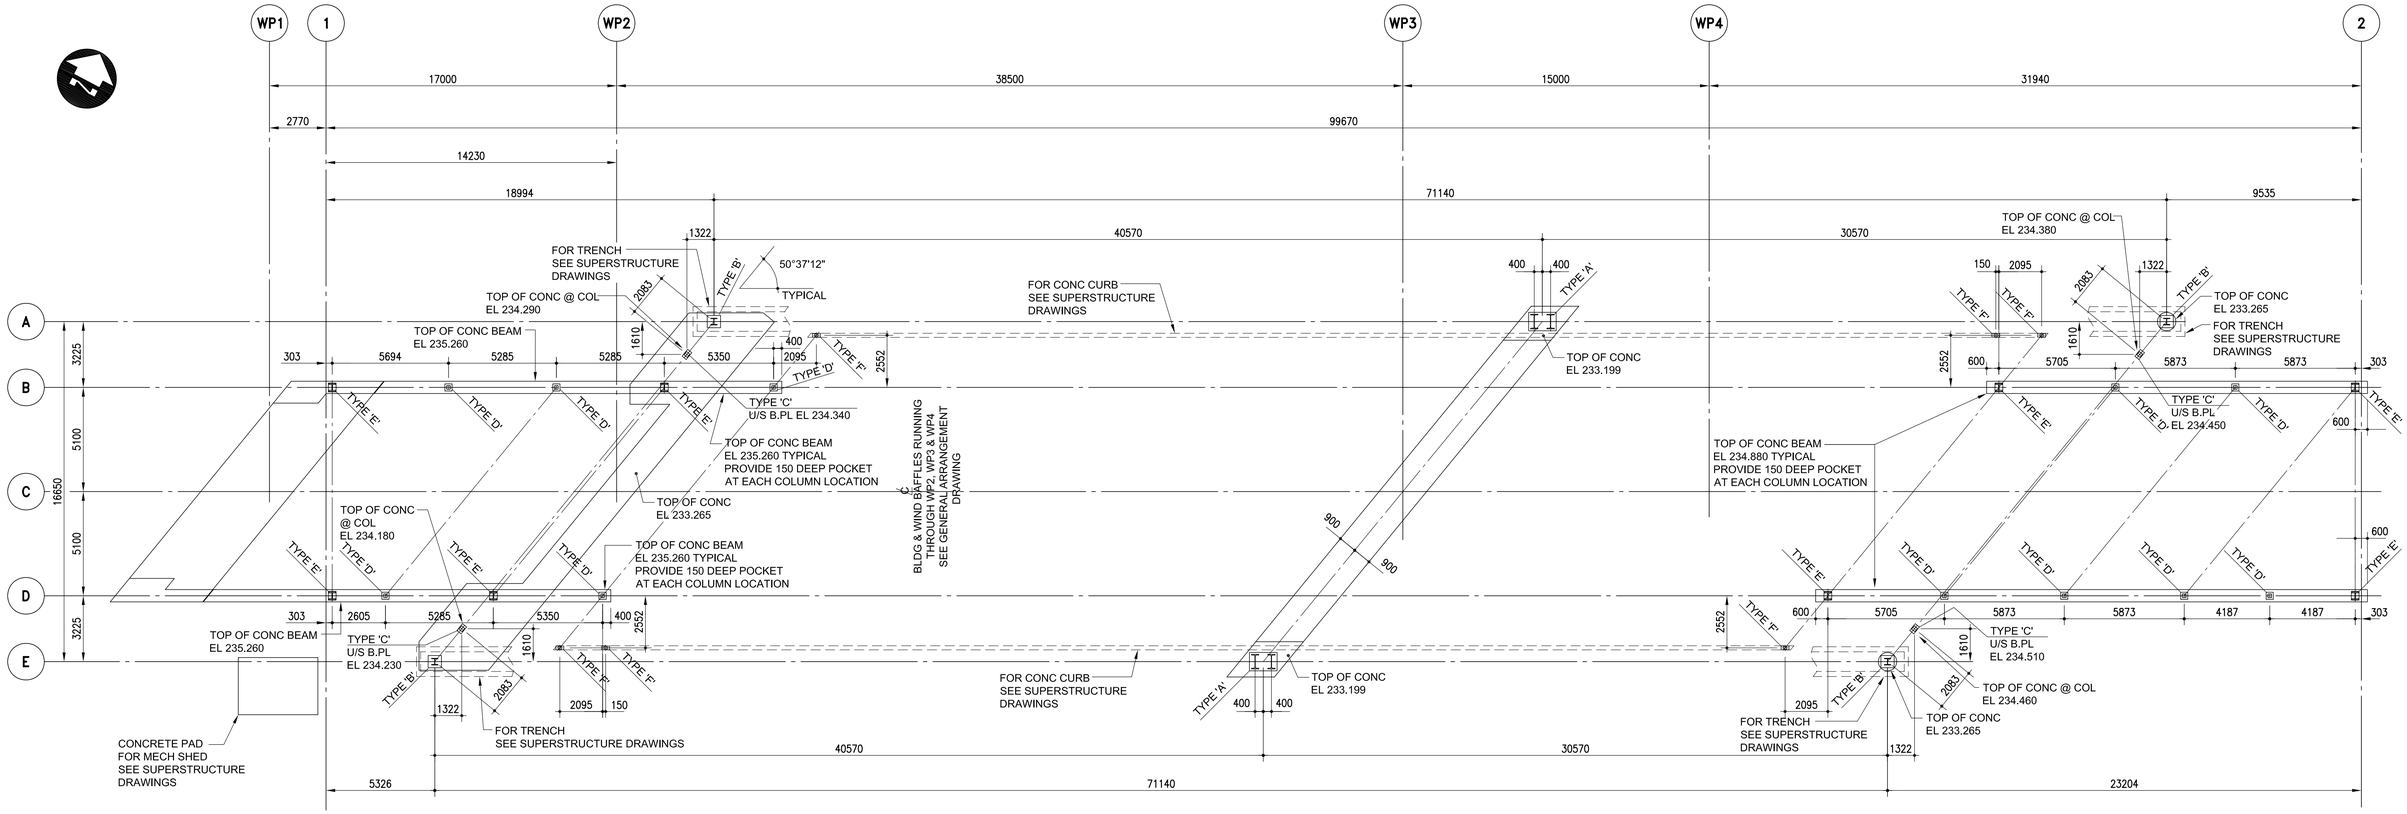

FOUNDATION PLAN

1 : 150

- DIMENSIONS ARE BASED ON TRUSS INSTALLATION TEMPERATURE OF 0° CELCIUS
- ALL ANCHOR BOLTS TO BE A307 UNLESS NOTED OTHERWISE
- ALL ANCHOR BOLTS TO BE GALVANIZED

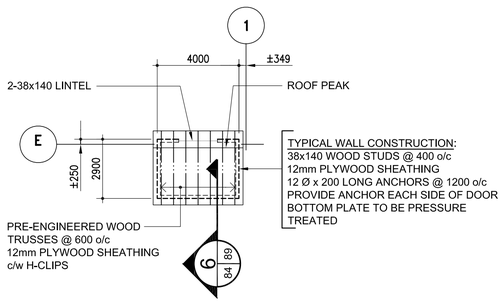

MECH SHED ROOF FRAMING PLAN

1 : 150

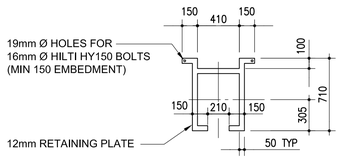

RETAINING PLATE DETAIL G — SCALE 1:30 — 84 | 84

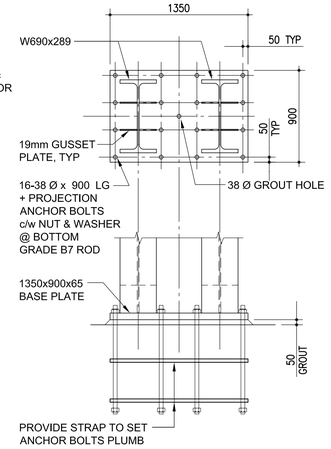

TYPE 'A' B.PLATE A — SCALE 1:30 — 84 | 84

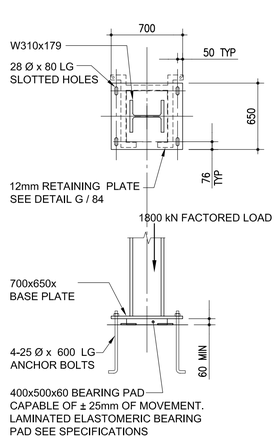

TYPE 'B' B.PLATE B — SCALE 1:30 — 84 | 84

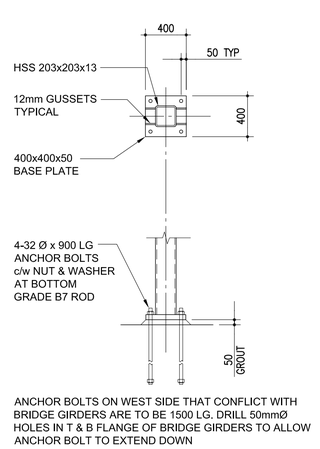

TYPE 'C' B.PLATE C — SCALE 1:30 — 84 | 84

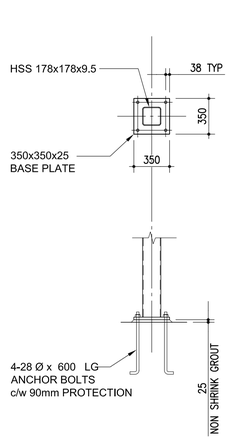

TYPE 'D' B.PLATE D — SCALE 1:30 — 84 | 84

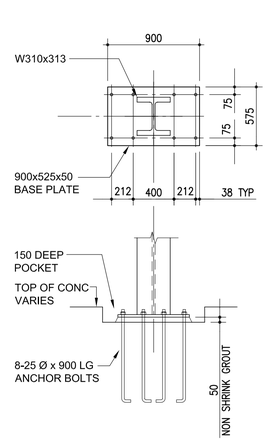

TYPE 'E' B.PLATE E — SCALE 1:30 — 84 | 84

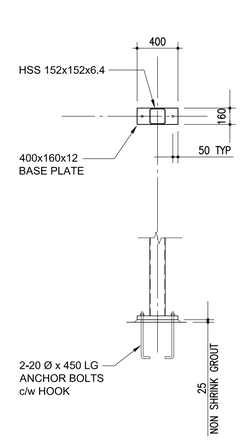

TYPE 'F' B.PLATE F — SCALE 1:30 — 84 | 84

REFER TO ADDENDUM #2 FOR WRITTEN DESCRIPTION OF REVISIONS MADE TO DRAWINGS.

APEGM
Certificate of Authorization
Crosier Kilgour & Partners Ltd.
No. 235 Date: May 14, 2010

300-275 Carlton Street
Winnipeg, Manitoba R3C 5R6
T 204. 943. 7501
F 204. 943. 7507
2009-1280
Crosier Kilgour & Partners Ltd.
CONSULTING STRUCTURAL ENGINEERS

LOCATION UNDERGROUND STRUCTURES APPROVED

SUPV. U/G STRUCTURES COMMITTEE — DATE

NOTE:
LOCATION OF UNDERGROUND STRUCTURES AS SHOWN ARE BASED ON THE BEST INFORMATION AVAILABLE, BUT NO GUARANTEE IS GIVEN THAT ALL EXISTING UTILITIES ARE SHOWN OR THAT THE GIVEN LOCATIONS ARE EXACT. CONFIRMATION OF EXISTENCE AND EXACT LOCATION OF ALL SERVICES MUST BE OBTAINED FROM THE INDIVIDUAL UTILITIES BEFORE PROCEEDING WITH CONSTRUCTION.

B.M. ELEV.

NO.	REVISIONS	DATE	BY
2	ISSUED FOR ADDENDUM #2	10/06/11	TKM
1	ISSUED FOR TENDER	10/05/14	TKM

DESIGNED BY BMN / TKM
DRAWN BY CL
CHECKED BY BMN / TKM
APPROVED BY
HOR. SCALE
VERTICAL
DATE 2010/05/14

DILLON CONSULTING

RELEASED FOR CONSTRUCTION
ORIGINAL SIGNED BY RANDY FINGAS
DATE 2010/05/14

ENGINEER'S SEAL
PROVINCE OF MANITOBA
ORIGINAL STAMPED BY
T.K. MALKIEWICZ
2010/05/14
REGISTERED PROFESSIONAL ENGINEER

CONSULTANT PROJECT NO. 088813

Winnipeg

THE CITY OF WINNIPEG
TRANSIT DEPARTMENT

SOUTHWEST RAPID TRANSIT CORRIDOR - STAGE 1

OSBORNE STATION & ASSOCIATED WORKS

FOUNDATION PLAN, BASE PLATES & MECHANICAL SHED FRAMING PLAN

CITY DRAWING NUMBER B237-10-84
SHEET 84 OF 121
CONSULTANT DRAWING NUMBER C5-S2100-T

F:\2009\1200-1299\2009-1280\dwg\2009-1280_S2100-S2101 Plans.dwg