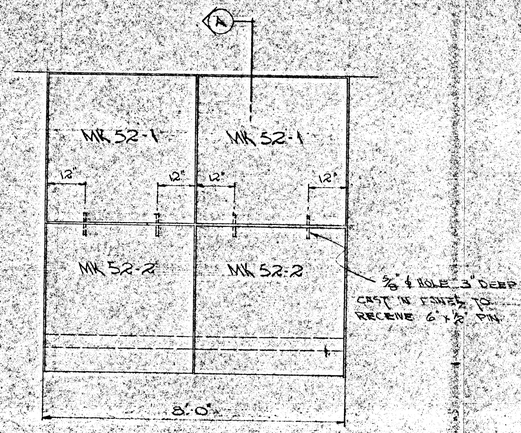

DETAIL "A"
SCALE ½" = 1'-0"

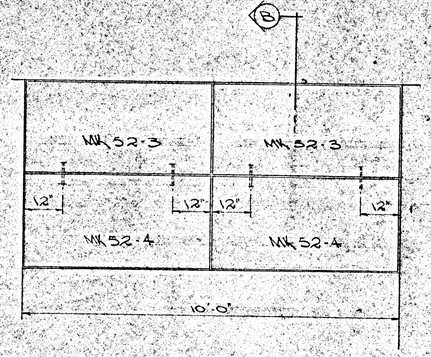

DETAIL "B"
SCALE ½" = 1'-0"

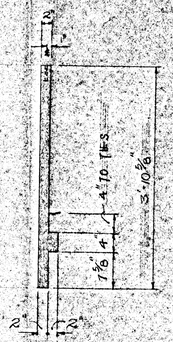

MK 52-2

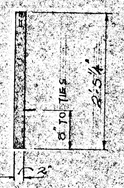

MK 52-4

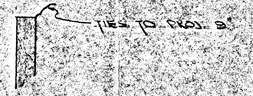

TOP OF PANELS
MK 52-1 & 52-3

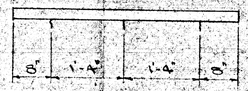

TIE SPACING FOR
MK 52-1 & 52-2

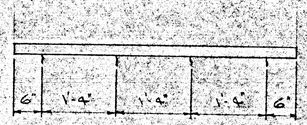

TIE SPACING FOR
MK 52-3 & 52-4

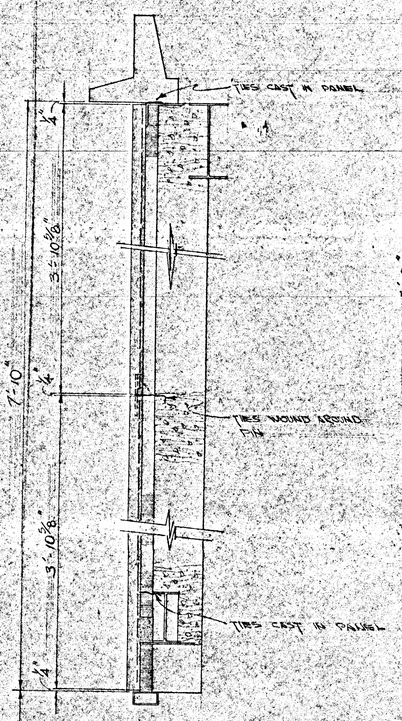

SECT. "A"
SCALE 1"=1'-0"

SECT. B
SCALE 1"=1'-0"

PANEL SCHEDULE

MARK	NO. REQ'D.	LENGTH	CONC. VOL.	WT./PCS.	TOTAL WT.	REMARKS
52-1	4	3'-10⅜"	2.63 cu.ft.	394.5 #	1578 #	
52-2	4	3'-10⅜"	2.85	427.5	1710 #	
52-3	4	2'-5¼"	2.02	303	1212 #	
52-4	4	2'-5¼"	2.02	303	1212 #	

RECEIVED
MAR 22 1960
CLAYDON CONCRETE LIMITED

CITY OF WINNIPEG
APPROVED FOR CONSTRUCTION
DATE Mar 24/60
Approval of this drawing covers only the design and arrangement of material or equipment and does not in any way relieve the Contractor of any liability or responsibility.

MISC. MATERIALS:		
REINF. STEEL	STOCK	
	ORD'D	
FINISH:		
LT. WT. CONCRETE		
STD. CONCRETE		

PRODUCTION NOTES (READ UP)	REMARKS
PRO. ENG.	
ERECTION DEPT.	
SHIPPING DEPT.	
FINAL APPR. DWGS.	
PRELIMINARY DWG. TO BE USED FOR PLANNING AND MOLD PREP. ONLY	
PRODUCTION DEPT.	
ARCH. & CONT. RECORD	
7 3 ARCHITECTS APPROVAL	24 3 60 DAY MO YR DATE
No. ISSUED FOR	

BLUE PRINT RECORD (READ UP)

DATE	No.	REMARKS	BY	CH'D

REVISIONS (READ UP)

SUPERCRETE LTD.
790 ST. JOSEPH ST. — ST. BONIFACE, MANITOBA

2" NO-SAG WALL PANEL
LAYOUT - DETAILS & SCHEDULE
WINNIPEG MANITOBA

ARCHITECT SMITH CARTER SEARLE
CONTRACTOR CLAYDON CONSTRUCTION
SCALE AS NOTED
DATE 1/60
DRAWN BY R.R.S.
CHECKED BY A.L.
APPROVED BY
W.O. NO. 24-8-952
SIZE A | GROUP 69 | NO. 809 | SHEET 3

(7)

1824