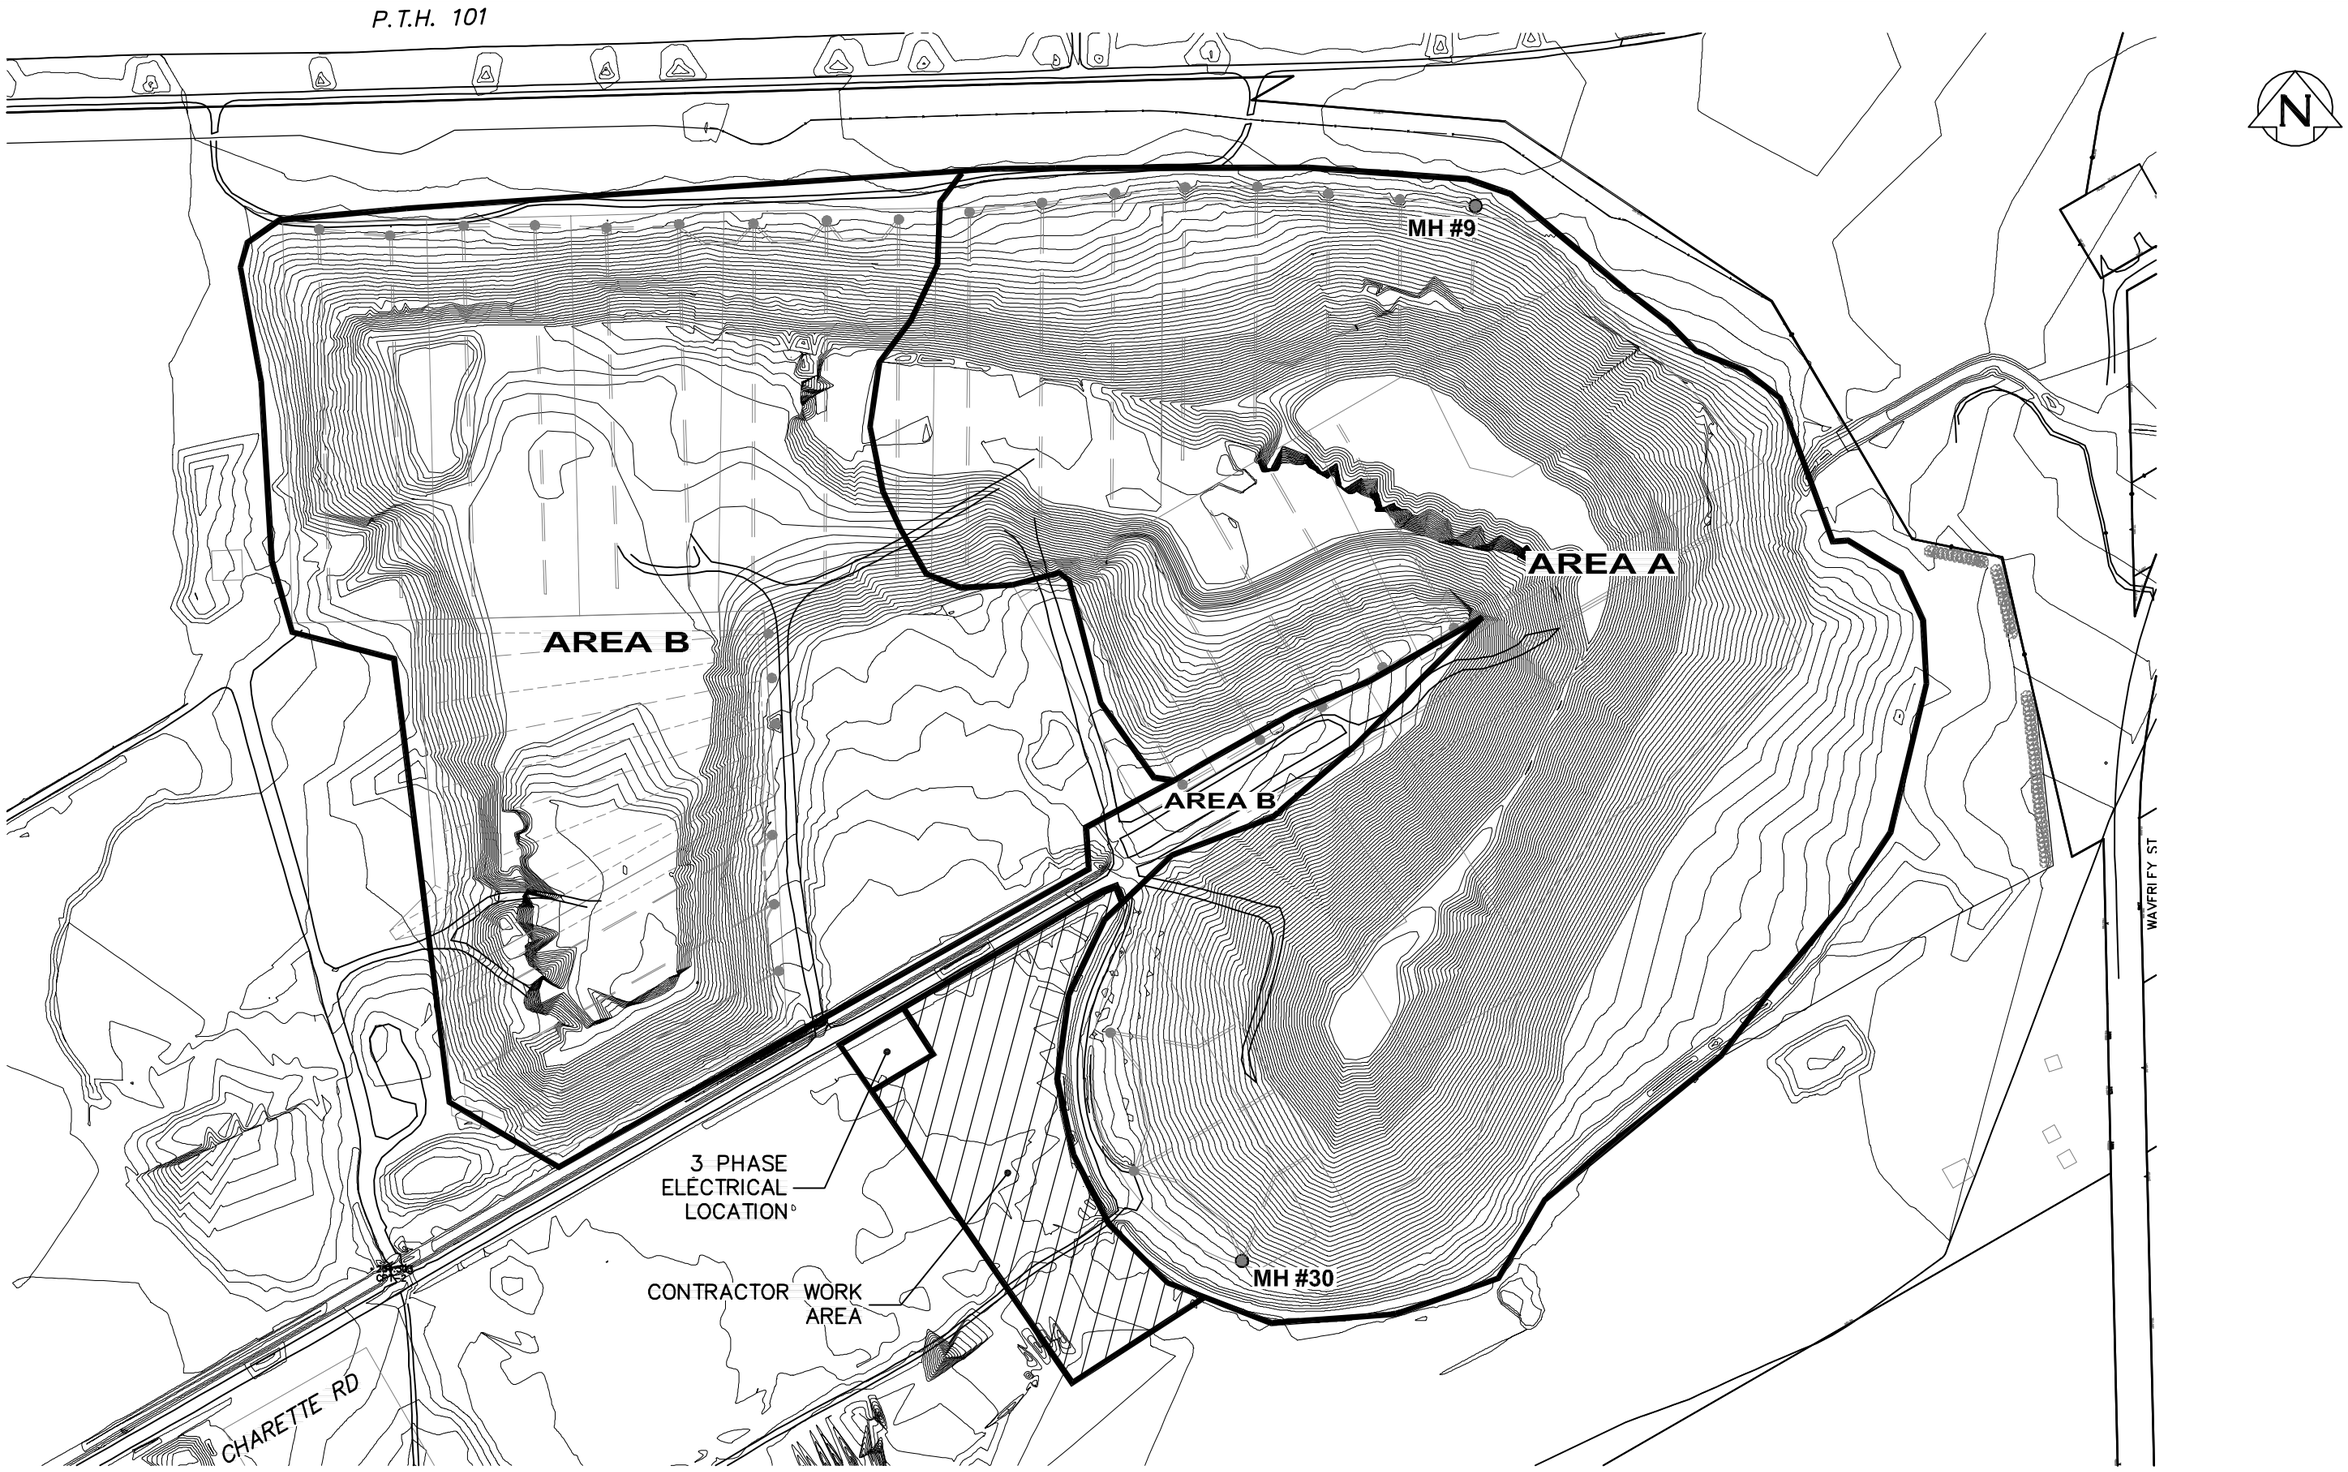

FOR INFORMATION ONLY
WATER AND WASTE DEPARTMENT

B.M. ELEV.	FIELD BOOK #:		
POSTED TO LBIS			
NO.	REVISIONS	DATE	BY

CITY OF WINNIPEG
WATER AND WASTE
ENGINEERING DIVISION

DESIGNED BY	CHECKED BY
DRAWN BY CJH	APPROVED BY
HOR. SCALE 1:2500	RELEASED FOR CONSTRUCTION
VERTICAL	
DATE 2012 04 03	DATE

ENGINEER'S SEAL

BID OPPORTUNITY:

PLOT DATE: 2012 05 15

Winnipeg

THE CITY OF WINNIPEG
WATER AND WASTE DEPARTMENT

REQUEST FOR PROPOSAL FOR A LANDFILL GAS PROJECT AT THE BRADY ROAD WASTE MANAGEMENT FACILITY

TOPOGRAHIC MAP
CONSTRUCTION PHASES

SHEET 1 OF 1

CITY DRAWING NUMBER
SWD-D-412

R:\DRAWINGS\SLDWASTE\BRADY\2009_2010_RFP_DWGS_forMETHANEGAS_EXTRACTION\299-2011\extra\SWD-D-412.dwg