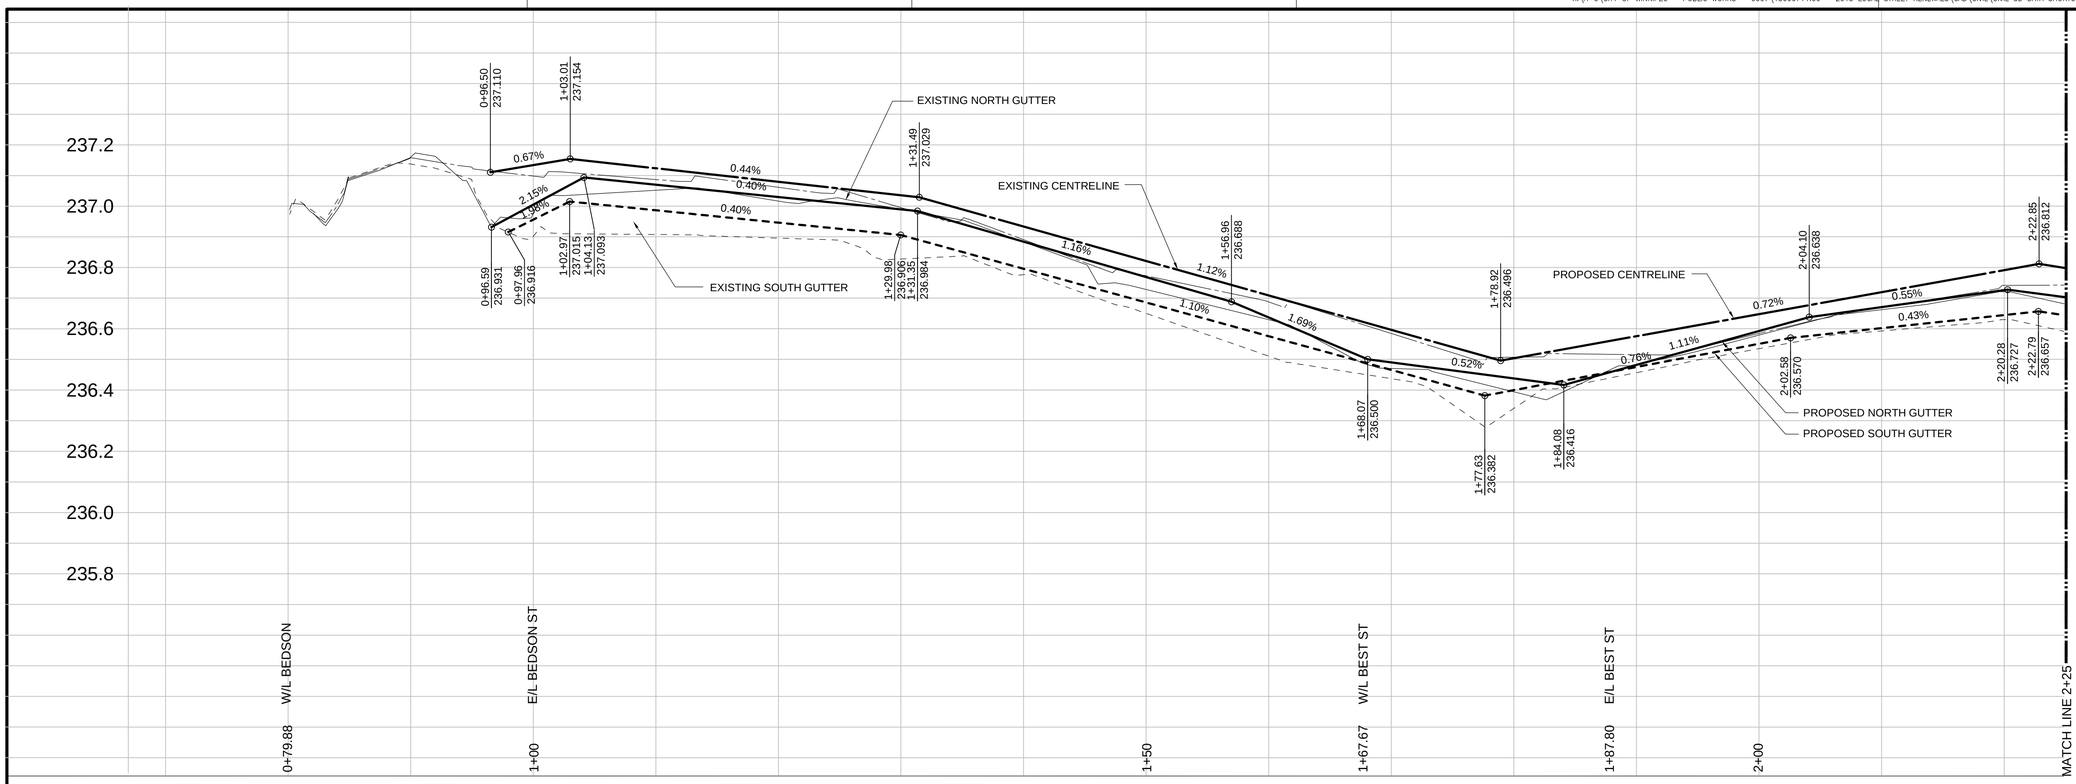

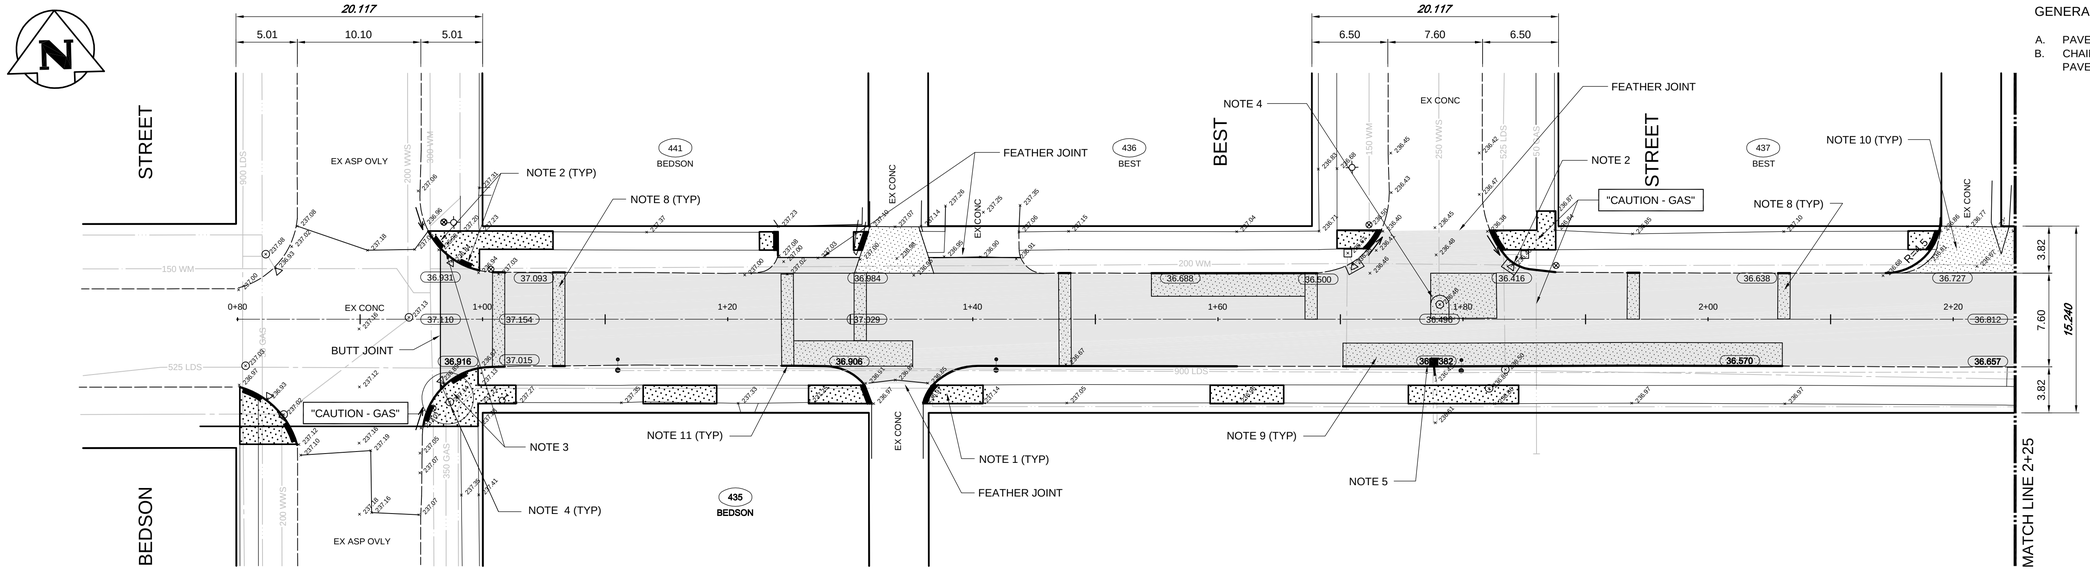

CONSTRUCTION NOTES:

1. RENEW EXISTING SIDEWALK WITH 100mm CONCRETE.
2. ADJUST DRAINAGE INLET.
3. INSTALL NEW RAMP CURB .
4. ADJUST MANHOLE TO GRADE.
5. REPLACE CURB INLET WITH NEW CATCH PIT (SD-023).
6. REMOVE AND REPLACE EXISTING CATCHBASIN (SD-024).
7. ADJUST CATCHBASIN.
8. PARTIAL SLAB PATCHES (150 CONCRETE)
9. SLAB REPLACEMENT (150 REINFORCED CONCRETE).
10. REMOVE EXISTING CONCRETE PAVEMENT AND CONSTRUCT NEW 150mm REINFORCED CONCRETE PAVEMENT.
11. RENEW 150mm BARRIER CURB AND GUTTER.
12. ALL NEW CONCRETE PAVEMENT TO BE EARLY OPENING 72 HOUR (NOT INCLUDING SIDEWALK RENEWAL).

GENERAL NOTES:

A. PAVEMENT DIMENSIONS ARE TO BACK OF CURB.
B. CHAINAGE IS ALONG CENTRELINE OF ALLARD AVENUE PAVEMENT.

ALLARD AVENUE

WARNING

IF POWER EQUIPMENT OR EXPLOSIVES ARE TO BE USED FOR EXCAVATION ON THIS PROJECT THE CONTRACTOR MUST:

1. NOTIFY THE GAS COMPANY OF THE PROPOSED LOCATION OF EXCAVATION.
2. TAKE PRECAUTION TO AVOID DAMAGE TO GAS COMPANY INSTALLATIONS. SEE PROVINCIAL REGULATION 140/92 FOR DETAILS.

EXISTING	LEGEND-PLAN	PROPOSED	EXISTING	LEGEND-PLAN	PROPOSED	EXISTING	LEGEND-PLAN	PROPOSED
150 WM	WATERMAIN	150 WM		SWALE			RIGHT-OF-WAY	
400 FM	FEEDERMAIN	400 FM		MANHOLE			GAS	
300 LDS	LAND DRAINAGE SEWER	300 LDS		CATCHBASIN			HYDRO	
250 WWS	WASTEWATER SEWER	250 WWS		HYDRO BOX			MTS	
300 CS	COMBINED SEWER	300 CS		HYDRO POLE			DETECTABLE WARNING TILE	
200 FCM	FORCEMAIN	200 FCM		LIGHT STANDARD		×31.175	ELEVATION	32.000
	JUNCTIONS			ANCHOR			SIDEWALK	
	HYDRANT			TREE			CURB	
	VALVE			SURVEY BAR			ASPHALT	
	CURB STOP			SIGNAL CONTROLLER			CONCRETE	

LOCATION APPROVED
UNDERGROUND STRUCTURES

SUPV. U/G STRUCTURES COMMITTEE — DATE

NOTE:
LOCATION OF UNDERGROUND STRUCTURES AS SHOWN ARE BASED ON THE BEST INFORMATION AVAILABLE. BUT NO GUARANTEE IS GIVEN THAT ALL EXISTING UTILITIES ARE SHOWN OR THAT THE GIVEN LOCATIONS ARE EXACT. CONFIRMATION OF EXISTENCE AND EXACT LOCATION OF ALL SERVICES MUST BE OBTAINED FROM THE INDIVIDUAL UTILITIES BEFORE PROCEEDING WITH CONSTRUCTION.

B.M.
ELEV.

NO.	REVISIONS	DATE	BY
01	ISSUED FOR TENDER	13.08.28	SV
00	ISSUED FOR APPROVAL	13.08.06	SV

TETRA TECH

DESIGNED BY	SV	CHECKED BY	
DRAWN BY	GMD	APPROVED BY	
HOR. SCALE:	1 250	RELEASED FOR CONSTRUCTION	
VERTICAL:	1 : 10		
DATE	13.07.10	DATE	

PRELIMINARY DRAWING
NOT TO BE USED FOR CONSTRUCTION

CONSULTANT DRAWING NO.
1300070100-DWG-C1004

APEGM
Certificate of Authorization
TETRA TECH WEI Inc.
No. 5313 Date: April 30, 2014

Winnipeg
THE CITY OF WINNIPEG
PUBLIC WORKS DEPARTMENT

2013 LOCAL STREET RENEWAL PROGRAM
PAVEMENT REHABILTATION

ALLARD AVENUE
BEDSON STREET TO
37m EAST OF BEST STREET

CITY DRAWING NUMBER
SHEET 4 OF 10
C1004