A1 SIZE – 594mm x 841mm

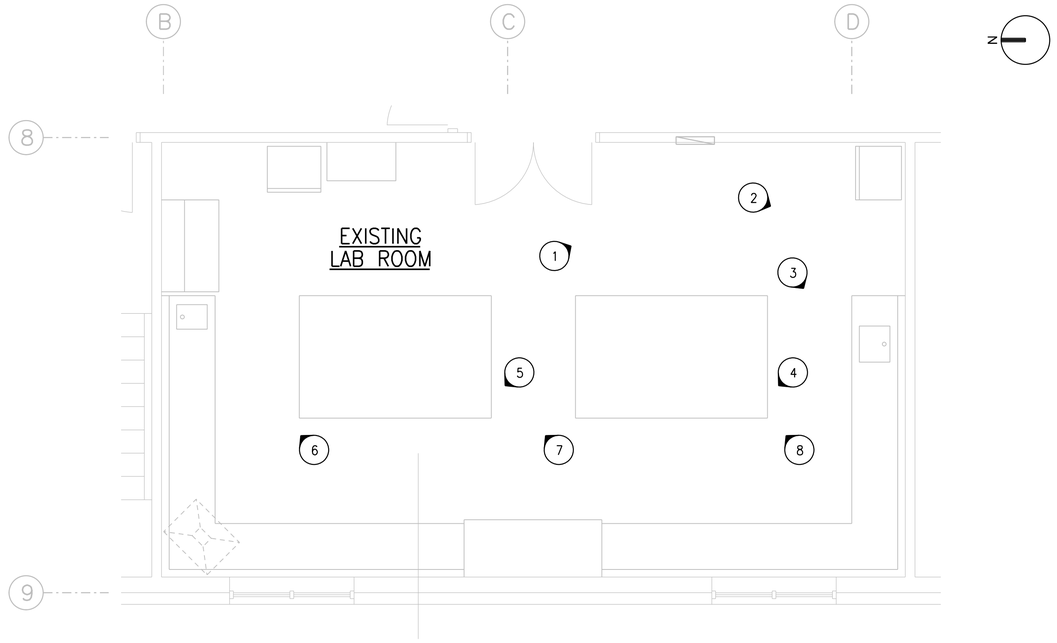


## EXISTING LAB ROOM LAYOUT
NTS

## GENERAL NOTES

1. REFER TO GENERAL DEMOLITION NOTES DRAWING 1-0102-DAAA-AD01.
2. REMOVE ALL LABORATORY FURNITURE.
3. EXISTING FLOOR, WALL AND CEILING FINISHES TO BE REMOVED AND REPLACED.
4. SEE ELECTRICAL DRAWINGS FOR REMOVAL OF ELECTRICAL WIRING, PANELS, SWITCHES AND LIGHTING.
5. SEE MECHANICAL DRAWINGS FOR REMOVAL OF HVAC AND PLUMBING WORK.
6. CONFIRMED ASBESTOS CONTAINING MATERIAL IN HEATING WATER FITTINGS INSULATION. REFER TO ASBESTOS ABATEMENT SPECIFICATIONS FOR ABATEMENT PROCEDURES.
7. CONFIRMED ASBESTOS CONTAINING MATERIAL IN FUMEHOOD. REFER TO ASBESTOS ABATEMENT SPECIFICATIONS FOR ABATEMENT PROCEDURES.

01

1 PHOTO NTS — EXISTING ELECTRICAL PANEL TO BE REMOVED AND DISCONNECTED. REFER TO ELECTRICAL DRAWINGS.

2 PHOTO NTS — EXISTING EQUIPMENTS & WORKSTATION/ MILLWORK TO BE REMOVED. EXISTING WALL-MOUNTED FAUCET TO REMAIN. EXISTING SINK TO BE REMOVED. REFER TO MECHANICAL DRAWINGS.

3 PHOTO NTS — EXISTING WORKSTATION/ MILLWORK TO BE REMOVED.

4 PHOTO NTS — EXISTING WORKSTATION/ MILLWORK TO BE REMOVED. EXISTING FUME HOOD TO BE REMOVED & DISCONNECTED. NOTE 6.

5 PHOTO NTS — EXISTING WORKSTATION/ MILLWORK TO BE REMOVED. EXISTING FUME HOODS TO BE REMOVED & DISCONNECTED. REFER TO MECHANICAL DRAWINGS. NOTE 6.

6 PHOTO NTS — EXISTING WORKSTATION/ MILLWORK AND FURNITURES TO BE REMOVED. EXISTING SINK TO BE REMOVED. REFER TO MECHANICAL DRAWINGS.

7 PHOTO NTS — EXISTING WORKSTATION/ MILLWORK, FURNITURES AND EQUIPMENTS TO BE REMOVED.

8 PHOTO NTS — EXISTING WORKSTATION/ MILLWORK TO BE REMOVED.

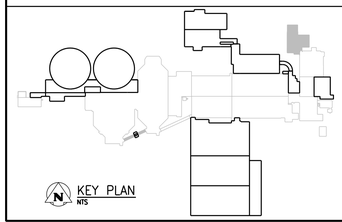

KEY PLAN NTS

APEGM
Certificate of Authorization
CH2M HILL Canada Ltd.
No. 1441

| NO. | REVISIONS | DATE | DESIGN | CHECK |
|---|---|---|---|---|
| 01 | ISSUED FOR ADDENDUM 7 – 976-2016 | 2017/07/20 | JBC | |
| 00 | ISSUED FOR CONSTRUCTION – 976-2016 | 2017/04/05 | R.B. | J.C. |

PLOT DATE: 2017\07\21

CH2MHILL CANADA Architects Inc.
SNC·LAVALIN KGS GROUP

| | |
|---|---|
| DESIGNED BY: R. ZAKKO | CHECKED BY: W. YU |
| DRAWN BY: R. BATHAN | APPROVED BY: H.T. FRIEHAMMER |
| SCALE: AS SHOWN | ISSUED FOR CONSTRUCTION BY: J. SHUMKA |
| DATE: 2017/04/05 | DATE: 2017/04/05 |
| CONSULTANT NO.: 474248 | |

ENGINEER'S SEAL
July 24 2017
PROVINCE OF MANITOBA
REID ZAKKO
REGISTERED ARCHITECT

FILE NAME:

Winnipeg
THE CITY OF WINNIPEG
WATER AND WASTE DEPARTMENT

SOUTH END WATER POLLUTION CONTROL CENTRE
SEWPCC UPGRADING/EXPANSION PROJECT
BUILDING
ADMINISTRATION BUILDING
CONTROL ROOM – DEMOLITION

| CITY DRAWING NUMBER | SHEET | REV. | SIZE |
|---|---|---|---|
| 1-0102-BGAD-MD50 | 001 | 01 | A1 |

©CH2M HILL 2017. ALL RIGHTS RESERVED.