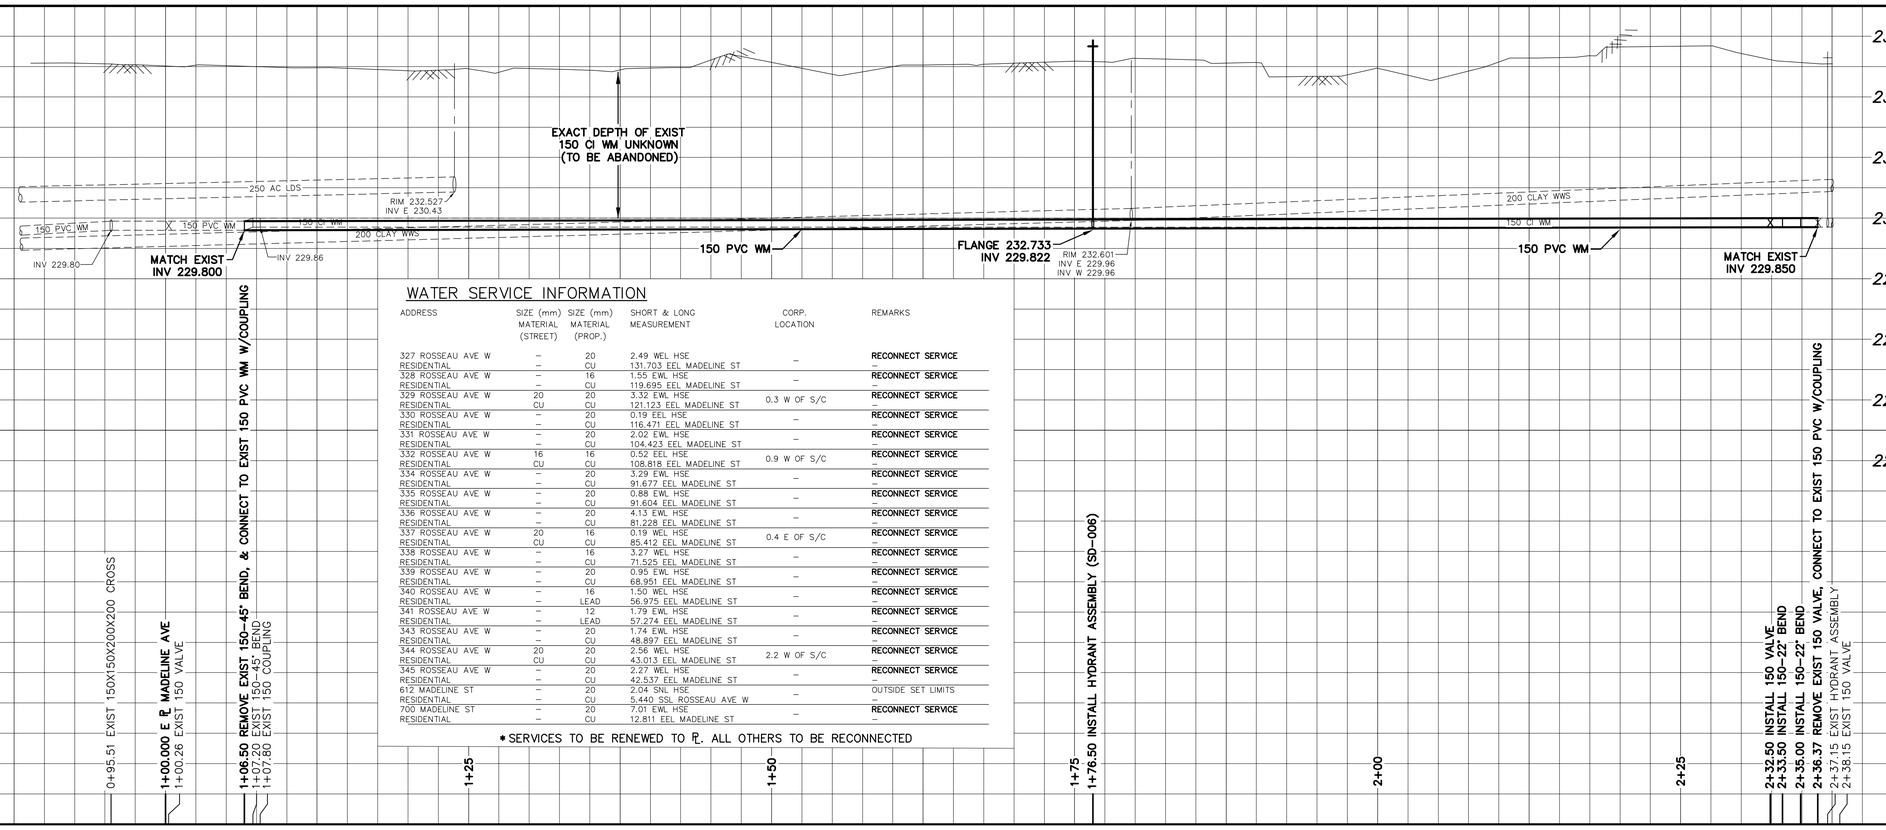

WATER SERVICE INFORMATION

ADDRESS	SIZE (mm) MATERIAL (STREET)	SIZE (mm) MATERIAL (PROP.)	SHORT & LONG MEASUREMENT	CORP. LOCATION	REMARKS
327 ROSSEAU AVE W	–	20	2.49 WEL HSE	–	RECONNECT SERVICE
RESIDENTIAL	–	CU	131.703 EEL MADELINE ST		–
328 ROSSEAU AVE W	–	16	1.55 EWL HSE	–	RECONNECT SERVICE
RESIDENTIAL	–	CU	119.695 EEL MADELINE ST		–
329 ROSSEAU AVE W	20	20	3.32 EWL HSE	0.3 W OF S/C	RECONNECT SERVICE
RESIDENTIAL	CU	CU	121.123 EEL MADELINE ST		–
330 ROSSEAU AVE W	–	20	0.19 EEL HSE	–	RECONNECT SERVICE
RESIDENTIAL	–	CU	116.471 EEL MADELINE ST		–
331 ROSSEAU AVE W	–	20	2.02 EWL HSE	–	RECONNECT SERVICE
RESIDENTIAL	–	CU	104.423 EEL MADELINE ST		–
332 ROSSEAU AVE W	16	16	0.52 EEL HSE	0.9 W OF S/C	RECONNECT SERVICE
RESIDENTIAL	CU	CU	108.818 EEL MADELINE ST		–
334 ROSSEAU AVE W	–	20	3.29 EWL HSE	–	RECONNECT SERVICE
RESIDENTIAL	–	CU	91.677 EEL MADELINE ST		–
335 ROSSEAU AVE W	–	20	0.88 EWL HSE	–	RECONNECT SERVICE
RESIDENTIAL	–	CU	91.604 EEL MADELINE ST		–
336 ROSSEAU AVE W	–	20	4.13 EWL HSE	–	RECONNECT SERVICE
RESIDENTIAL	–	CU	81.228 EEL MADELINE ST		–
337 ROSSEAU AVE W	20	16	0.19 WEL HSE	0.4 E OF S/C	RECONNECT SERVICE
RESIDENTIAL	CU	CU	85.412 EEL MADELINE ST		–
338 ROSSEAU AVE W	–	16	3.27 WEL HSE	–	RECONNECT SERVICE
RESIDENTIAL	–	CU	71.525 EEL MADELINE ST		–
339 ROSSEAU AVE W	–	20	0.95 EWL HSE	–	RECONNECT SERVICE
RESIDENTIAL	–	CU	68.951 EEL MADELINE ST		–
340 ROSSEAU AVE W	–	16	1.50 WEL HSE	–	RECONNECT SERVICE
RESIDENTIAL	–	LEAD	56.975 EEL MADELINE ST		–
341 ROSSEAU AVE W	–	12	1.79 EWL HSE	–	RECONNECT SERVICE
RESIDENTIAL	–	LEAD	57.274 EEL MADELINE ST		–
343 ROSSEAU AVE W	–	20	1.74 EWL HSE	–	RECONNECT SERVICE
RESIDENTIAL	–	CU	48.897 EEL MADELINE ST		–
344 ROSSEAU AVE W	20	20	2.56 WEL HSE	2.2 W OF S/C	RECONNECT SERVICE
RESIDENTIAL	CU	CU	43.013 EEL MADELINE ST		–
345 ROSSEAU AVE W	–	20	2.27 WEL HSE	–	RECONNECT SERVICE
RESIDENTIAL	–	CU	42.537 EEL MADELINE ST		–
612 MADELINE ST	–	20	2.04 SNL HSE	–	OUTSIDE SET LIMITS
RESIDENTIAL	–	CU	5.440 SSL ROSSEAU AVE W		–
700 MADELINE ST	–	20	7.01 EWL HSE	–	RECONNECT SERVICE
RESIDENTIAL	–	CU	12.811 EEL MADELINE ST		–

* SERVICES TO BE RENEWED TO ℄. ALL OTHERS TO BE RECONNECTED

NOTE: CHAINAGES SHOWN ARE ALONG N. ℄ OF ROSSEAU AVE W.

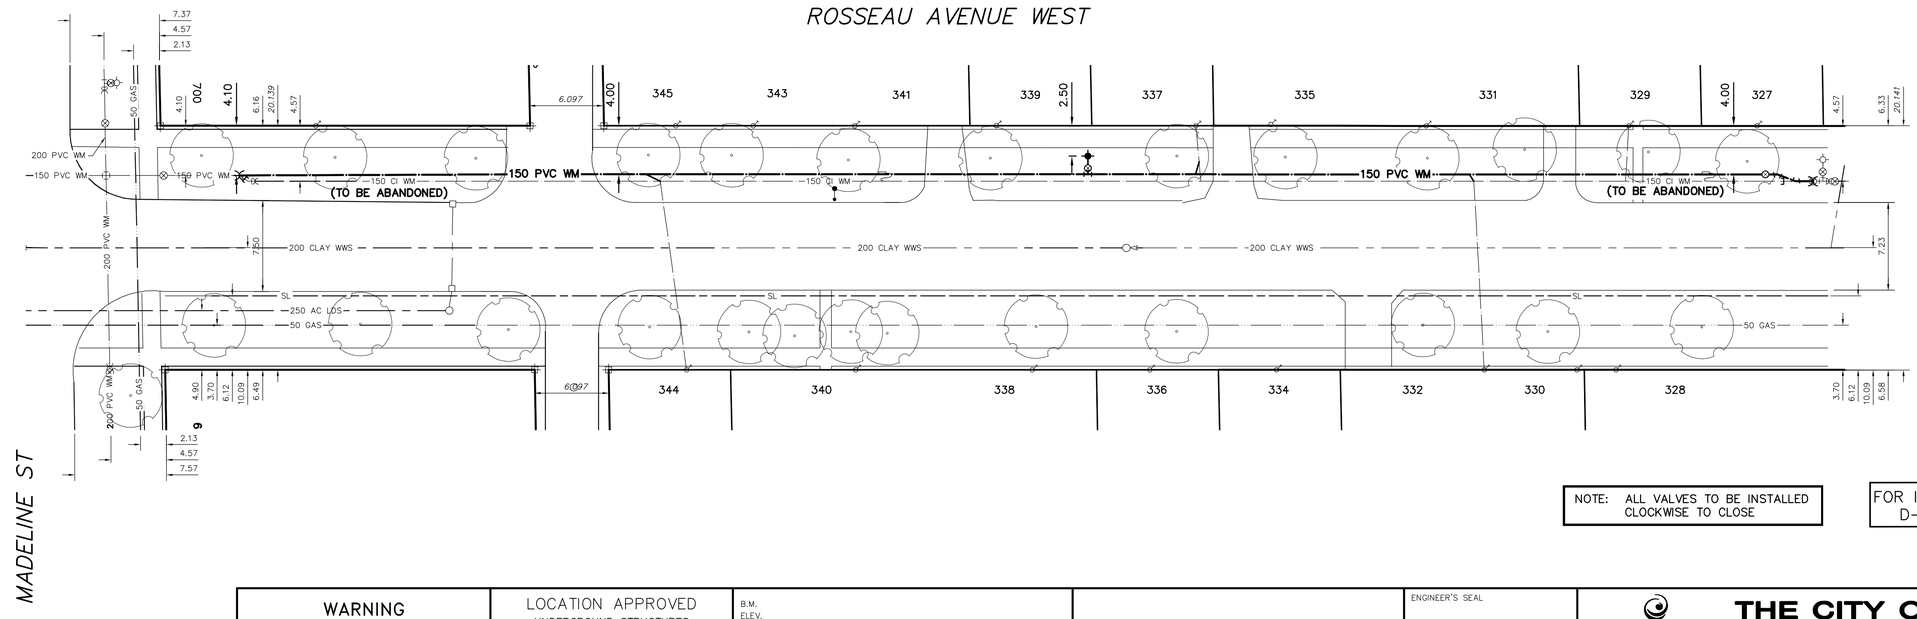

NOTE: ALL VALVES TO BE INSTALLED CLOCKWISE TO CLOSE

FOR INDEX SEE D-14780

METRIC
WHOLE NUMBERS INDICATE MILLIMETRES
DECIMALIZED NUMBERS INDICATE METRES

0.0 5.0 10.0 15.0 20.0 25.0

WARNING

IF POWER EQUIPMENT OR EXPLOSIVES ARE TO BE USED FOR EXCAVATION ON THIS PROJECT THE CONTRACTOR MUST:

1) NOTIFY THE GAS COMPANY OF THE PROPOSED LOCATION OF EXCAVATION.

2) TAKE PRECAUTION TO AVOID DAMAGE TO GAS COMPANY INSTALLATIONS.

SEE PROVINCIAL REGULATION 210/72 FOR DETAILS

LOCATION APPROVED
UNDERGROUND STRUCTURES

SUPV. U/G STRUCTURES COMMITTEE — DATE

NOTE:

LOCATION OF UNDERGROUND STRUCTURES AS SHOWN ARE BASED ON THE BEST INFORMATION AVAILABLE BUT NO GUARANTEE IS GIVEN THAT ALL EXISTING UTILITIES ARE SHOWN OR THAT THE GIVEN LOCATIONS ARE EXACT. CONFIRMATION OF EXISTENCE AND EXACT LOCATION OF ALL SERVICES MUST BE OBTAINED FROM THE INDIVIDUAL UTILITIES BEFORE PROCEEDING WITH CONSTRUCTION.

B.M.
ELEV.

NO.	REVISIONS	DATE	BY

DESIGNED BY: TS
DRAWN BY: RS
SCALE: HORIZONTAL 1:250, VERTICAL 1:50
DATE: 2017 06 30
PLOT DATE: 2017 06 30

CHECKED BY: SC
APPROVED BY: KZ
RELEASED FOR CONSTRUCTION
KAS ZUREK
DATE: 2017 06 23

ENGINEER'S SEAL
ORIGINAL SIGNED BY S.J.R. COURNOYER 17/06/23

CONSULTANT DRAWING NUMBER
–

BID OPPORTUNITY: 239-2017
CONTRACT NUMBER: 1

Winnipeg

THE CITY OF WINNIPEG
WATER AND WASTE DEPARTMENT
ENGINEERING DIVISION

2017 WATER MAIN RENEWALS
CONTRACT 1

ROSSEAU AVENUE WEST
MADELINE STREET TO
138 E OF MADELINE STREET

SHEET 6 OF 13

CITY DRAWING NUMBER
D-14784

FILE PATH: R:\DRAWINGS\WATER\RENEWAL\2017 RENEWALS\CONTRACT 1\Construction\
FILE NAME: MADELINE.dwg