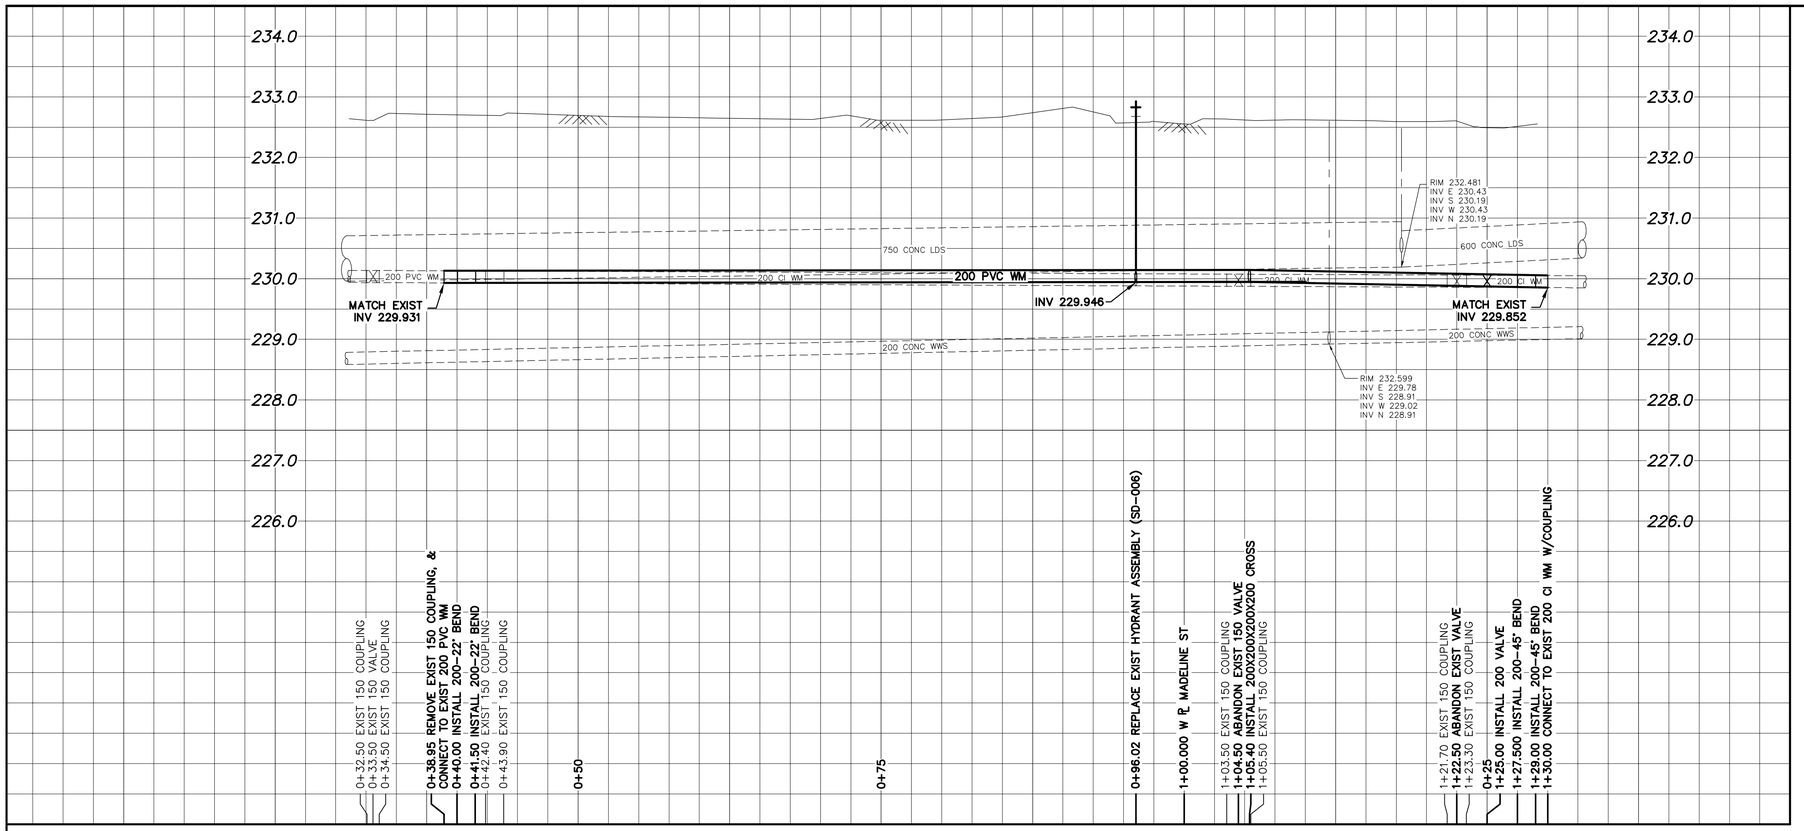

WATER SERVICE INFORMATION

ADDRESS	SIZE (mm) MATERIAL (STREET)	SIZE (mm) MATERIAL (PROP.)	SHORT & LONG MEASUREMENT	CORP. LOCATION	REMARKS
603 MADELINE ST	–	20	2.04 SNL HSE	–	RECONNECT SERVICE
RESIDENTIAL	–	CU	18.928 NNL RAVELSTON AVE W		–
604 MADELINE ST	–	20	2.08 SNL HSE	–	RECONNECT SERVICE
RESIDENTIAL	–	CU	31.552 NNL RAVELSTON AVE W		–
605 MADELINE ST	–	20	2.60 NSL HSE	–	RECONNECT SERVICE
RESIDENTIAL	–	CU	27.882 NNL RAVELSTON AVE W		–
606 MADELINE ST	–	20	1.37 NNL HSE	–	RECONNECT SERVICE
RESIDENTIAL	–	CU	47.979 NNL RAVELSTON AVE W		–
607 MADELINE ST	–	20	2.03 NSL HSE	–	RECONNECT SERVICE
RESIDENTIAL	–	CU	27.905 SSL ROSSEAU AVE W		–
609 MADELINE ST	20	20	0.80 SSL HSE	OPP S/C	RECONNECT SERVICE
RESIDENTIAL	CU	CU	21.434 SSL ROSSEAU AVE W		–
611 MADELINE ST	–	20	6.58 NSL HSE	–	RECONNECT SERVICE
RESIDENTIAL	–	CU	2.742 SSL ROSSEAU AVE W		–
612 MADELINE ST	–	20	2.17 SSL HSE	–	RECONNECT SERVICE
RESIDENTIAL	–	CU	5.440 SSL ROSSEAU AVE W		–

*SERVICES TO BE RENEWED TO ℄. ALL OTHERS TO BE RECONNECTED

NOTE: CHAINAGES SHOWN ARE ALONG E. ℄ OF MADELINE ST.

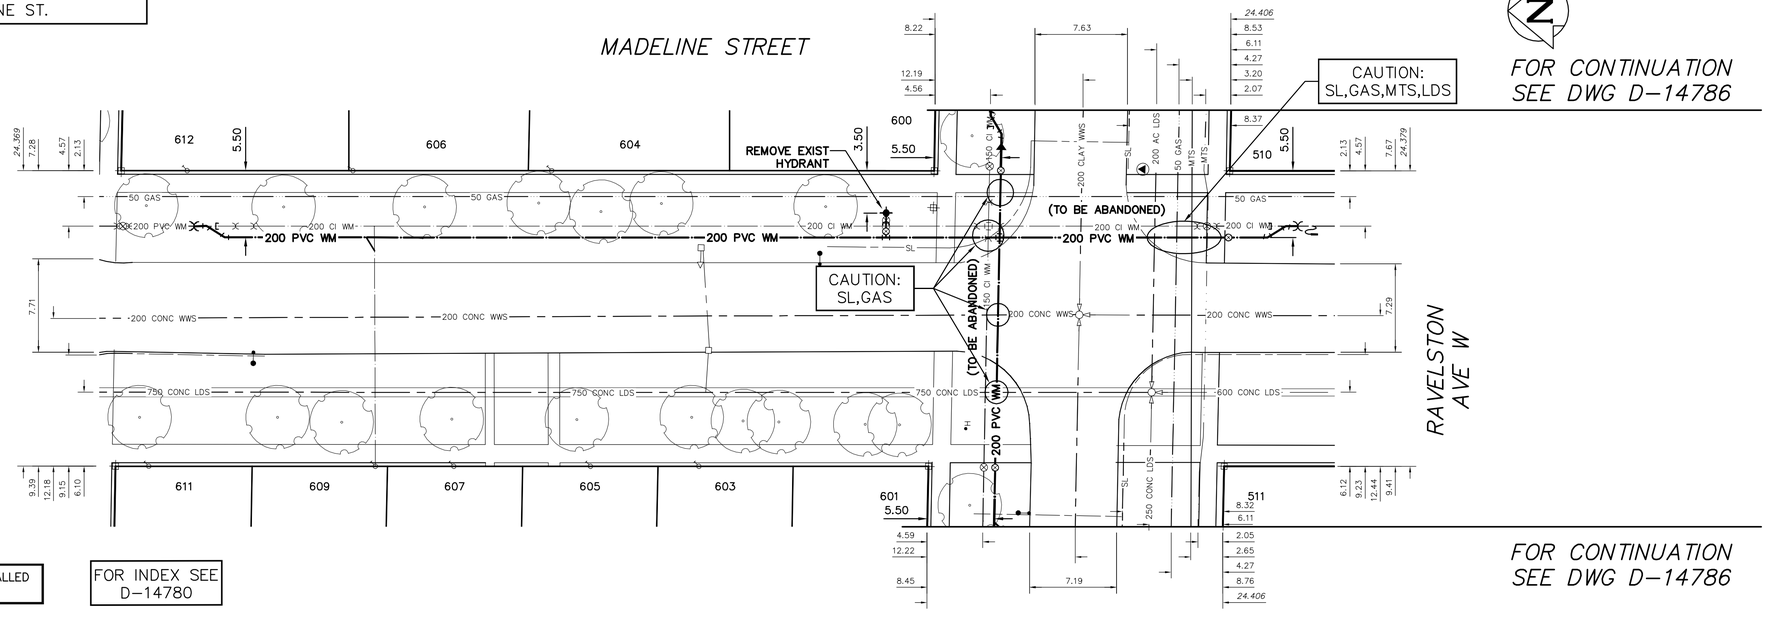

NOTE: ALL VALVES TO BE INSTALLED CLOCKWISE TO CLOSE

FOR INDEX SEE D-14780

METRIC
WHOLE NUMBERS INDICATE MILLIMETRES
DECIMALIZED NUMBERS INDICATE METRES

0.0 5.0 10.0 15.0 20.0 25.0

WARNING

IF POWER EQUIPMENT OR EXPLOSIVES ARE TO BE USED FOR EXCAVATION ON THIS PROJECT THE CONTRACTOR MUST:

1) NOTIFY THE GAS COMPANY OF THE PROPOSED LOCATION OF EXCAVATION.

2) TAKE PRECAUTION TO AVOID DAMAGE TO GAS COMPANY INSTALLATIONS.

SEE PROVINCIAL REGULATION 210/72 FOR DETAILS

LOCATION APPROVED
UNDERGROUND STRUCTURES

SUPV. U/G STRUCTURES COMMITTEE — DATE

NOTE:
LOCATION OF UNDERGROUND STRUCTURES AS SHOWN ARE BASED ON THE BEST INFORMATION AVAILABLE BUT NO GUARANTEE IS GIVEN THAT ALL EXISTING UTILITIES ARE SHOWN OR THAT THE GIVEN LOCATIONS ARE EXACT. CONFIRMATION OF EXISTENCE AND EXACT LOCATION OF ALL SERVICES MUST BE OBTAINED FROM THE INDIVIDUAL UTILITIES BEFORE PROCEEDING WITH CONSTRUCTION.

B.M.
ELEV.

NO.	REVISIONS	DATE	BY

DESIGNED BY	TS	CHECKED BY	SC
DRAWN BY	RS	APPROVED BY	KZ
SCALE: HORIZONTAL	1:250	RELEASED FOR CONSTRUCTION	KAS ZUREK
SCALE: VERTICAL	1:50	DATE	2017 06 23
DATE	2017 06 30		

PLOT DATE: 2017 06 30

ENGINEER'S SEAL
ORIGINAL SIGNED BY S.J.R. COURNOYER
17/06/23

CONSULTANT DRAWING NUMBER
–

BID OPPORTUNITY: 239-2017
CONTRACT NUMBER: 1

Winnipeg

THE CITY OF WINNIPEG
WATER AND WASTE DEPARTMENT
ENGINEERING DIVISION

2017 WATER MAIN RENEWALS
CONTRACT 1

MADELINE STREET
RAVELSTON AVENUE WEST TO
67 W OF RAVELSTON AVENUE WEST

SHEET 7 OF 13

CITY DRAWING NUMBER
D-14785

FILE PATH: R:\DRAWINGS\WATER\RENEWAL\2017 RENEWALS\CONTRACT 1\Construction\
FILE NAME: MADELINE.dwg