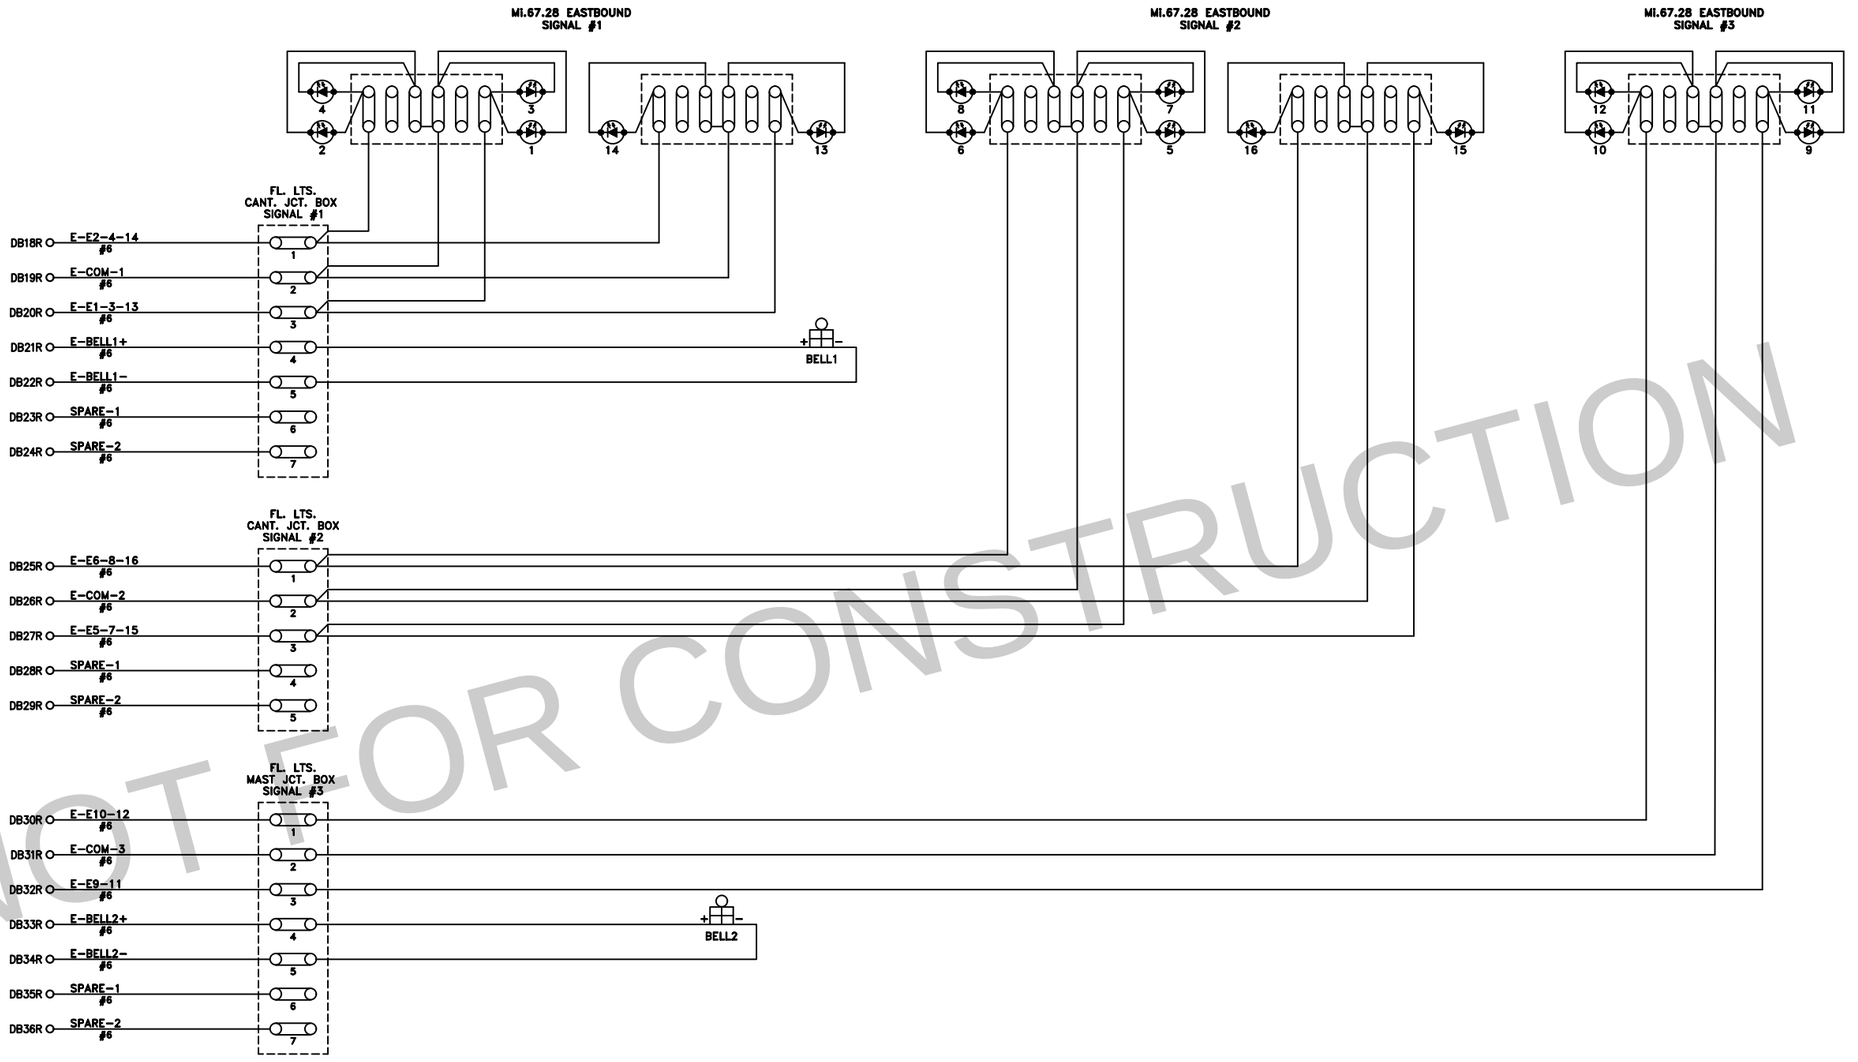

NOT FOR CONSTRUCTION

NOTES:
1) DENOTES TWISTED PAIRS.
2) ALL WIRING TO BE #10 AWG MINIMUM UNLESS OTHERWISE NOTED.

B.M.
ELEV.

CONSTRUCTION COMPLETION DATE: YYYY MM DD

NO.	REVISIONS	DATE	BY
0	ISSUED FOR TENDER	2020-01-31	WSP

DESIGNED BY: JAB(WSP) | CHECKED BY: HH(WSP)
DRAWN BY: JAB(WSP) | APPROVED BY: RY(WSP)
SCALE: HORIZONTAL NTS, VERTICAL NTS | RELEASED FOR CONSTRUCTION
DATE: 2020 01 31 | DATE YYYY-MM-DD
PLOT DATE: 2020 01 31

ENGINEER'S SEAL

CONSULTANT DRAWING NUMBER: GWWD067.23PA015_SW

BID OPPORTUNITY: XXX-20XX
CONTRACT NUMBER: X

THE CITY OF WINNIPEG
WATER AND WASTE DEPARTMENT
ENGINEERING DIVISION

THE GREATER WINNIPEG WATER DISTRICT RAILWAY
PTH 1 HIGHWAY CROSSING WARNING SYSTEMS Mi.67.18 & Mi.67.28

Mi.67.28 EASTBOUND FLASHING LIGHT AND BELL CIRCUITS

SHEET 15 OF 20
CITY DRAWING NUMBER: 1-0754R-E0015-001

FILE PATH: C:\Users\cajb069559\OneDrive - WSP 0365\My Documents\5 - Winnipeg Crossings\Design\CAD\
FILE NAME: GWWD067.23PA015_SW.dwg