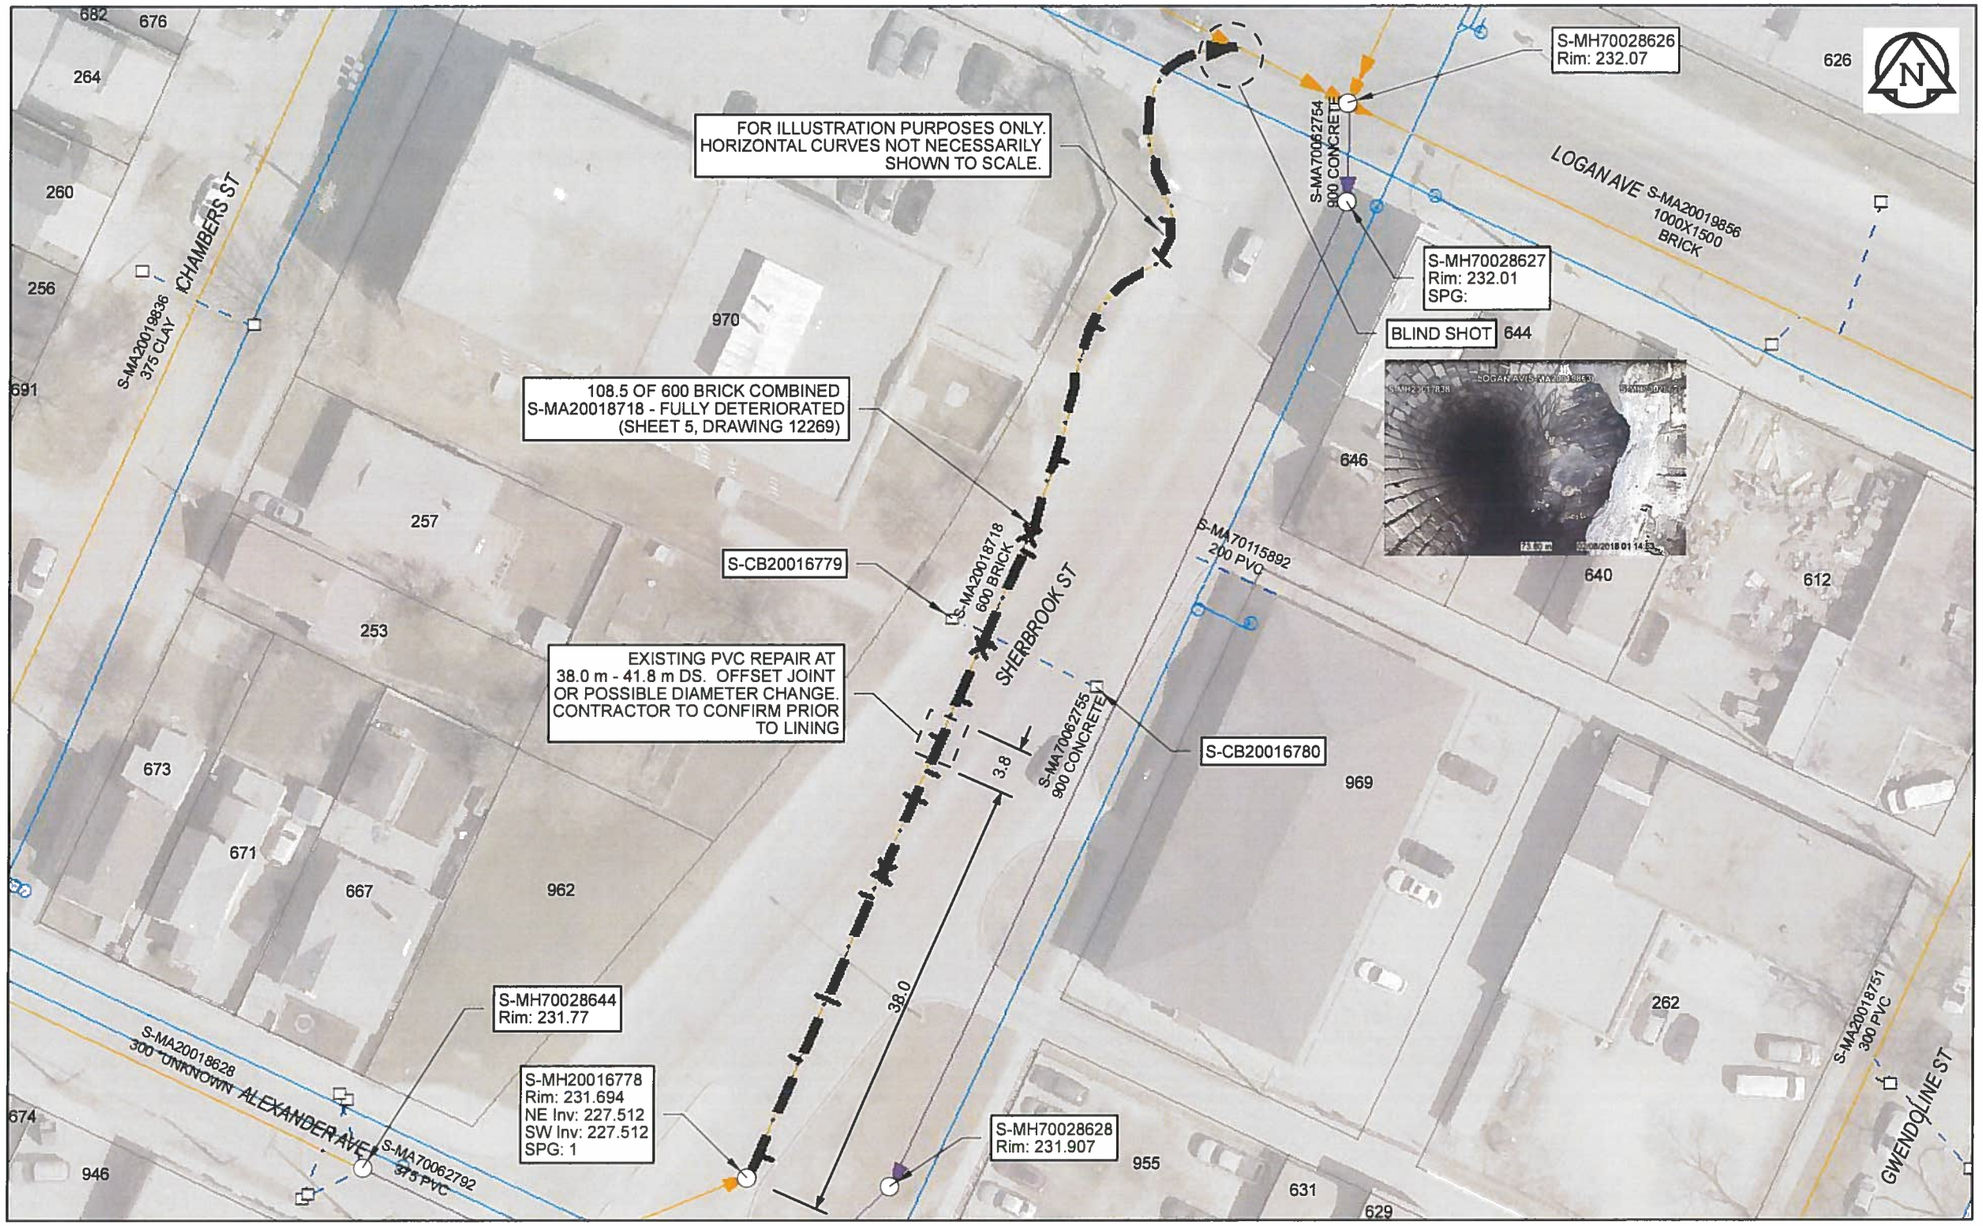

Sewer Junction Information

(From Video Inspection)

Reference MH	Distance	Size	Clock
S-MH20016778	002.5	150	01
-	011.0	150	11
-	016.6	150	10
-	016.6	150	02
-	025.8	150	10
-	027.5	150	02
-	028.3	150	12
-	034.9	150	02
-	034.9	150	10
-	037.4	200	02
-	040.2	150	10
-	043.9	150	02
S-TE20007420	014.1	150	11
-	019.8	150	01
-	022.9	150	10
-	022.9	150	02
-	031.3	150	10
-	042.7	150	10
-	049.5	150	12
-	050.9	150	10
-	059.3	150	10
-	059.7	150	12

Traffic Controls

Regional Street Lane Closure Required: Yes

Impacted Regional Street: Sherbrook Street / Logan Ave

General Requirements:

Maintain minimum one lane of traffic in each direction on regional streets at all time. Maintain right turn movements at Sherbrook and Logan.
Maintain access to local apartments.

WARNING

IF POWER EQUIPMENT OR EXPLOSIVES ARE TO BE USED FOR EXCAVATION ON THIS PROJECT, THE CONTRACTOR MUST:
1) NOTIFY THE GAS COMPANY OF THE PROPOSED LOCATION OF EXCAVATION.
2) TAKE PRECAUTION TO AVOID DAMAGE TO GAS COMPANY INSTALLATIONS.
SEE PROVINCIAL REGULATION 140/92 FOR DETAILS

ENGINEERS GEOSCIENTISTS MANITOBA
Certificate of Authorization
AECOM Canada Ltd.
No. 4671 Date 2019-11-27

METRIC
WHOLE NUMBERS INDICATE MILLIMETRES
DECIMALIZED NUMBERS INDICATE METRES
0 2.5 5 10 15 20 Meters

BID OPPORTUNITY NO. 481-2019

LOCATION APPROVED
UNDERGROUND STRUCTURES

SUPR. U/G STRUCTURES COMMITTEE — DATE

NOTE:
LOCATION OF UNDERGROUND STRUCTURES AS SHOWN ARE BASED ON THE BEST INFORMATION AVAILABLE. BUT NO GUARANTEE IS GIVEN THAT ALL EXISTING UTILITIES ARE SHOWN OR THAT THE GIVEN LOCATIONS ARE EXACT. CONFIRMATION OF EXISTENCE AND EXACT LOCATION OF ALL SERVICES MUST BE OBTAINED FROM THE INDIVIDUAL UTILITIES BEFORE PROCEEDING WITH CONSTRUCTION.

NO.	REVISIONS	YY/MM/DD	BY
0	ISSUED FOR CONSTRUCTION	19/11/28	ES

AECOM

DESIGNED BY	NK	CHECKED BY	AB
DRAWN BY	ES	APPROVED BY	
HOR. SCALE	1:500	RELEASED FOR CONSTRUCTION	
VERT. SCALE	N/A		
DATE		DATE	Nov. 28/19

PROFESSIONAL'S SEAL
PROVINCE OF MANITOBA
N.J. KEHLER
Member 30100
REGISTERED PROFESSIONAL ENGINEER
2019-11-27

CONSULTANT DRAWING NO.
60592047-01-C-2018_LiningC2-RA.mxd

Winnipeg

THE CITY OF WINNIPEG
WATER AND WASTE DEPARTMENT

2018 SEWER RENEWALS
BY CIPP LINING
CONTRACT 2
SHERBROOK ST
MH AT ALEXANDER AVE (N PL) TO SEWER T AT LOGAN AVE

SHEET 5 OF 32

CITY DRAWING NUMBER
12269 REV 0

AECOM REVIEW | DRFT CHK
FILE NAME: 2018_LiningC2.mxd SAVED BY ES