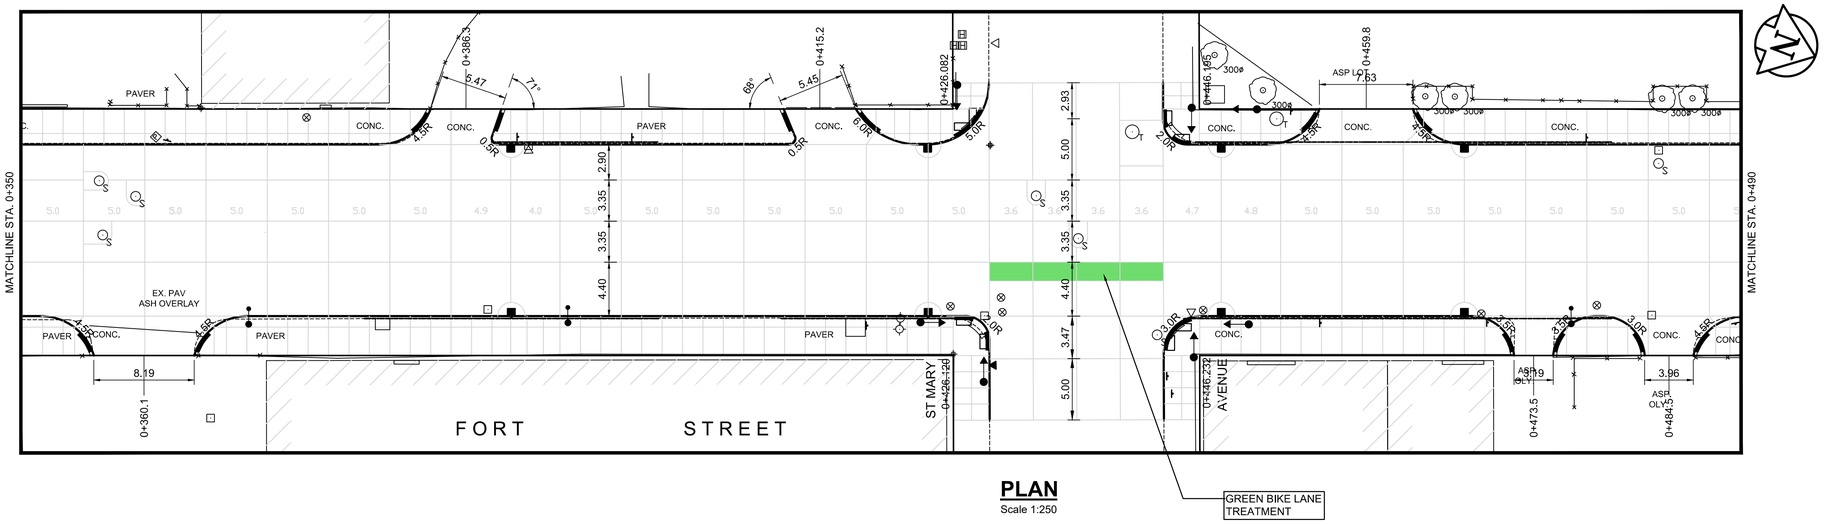

PLAN
Scale 1:250

GREEN BIKE LANE TREATMENT

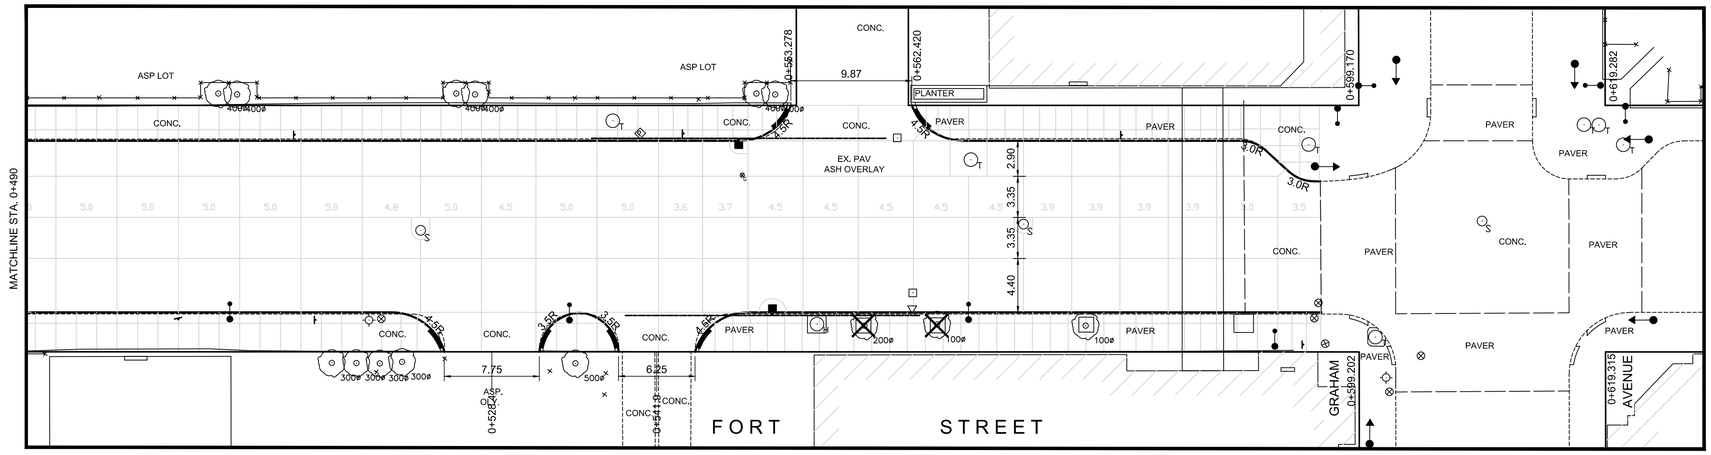

PLAN
Scale 1:250

METRIC
WHOLE NUMBERS INDICATE MILLIMETRES
DECIMALIZED NUMBERS INDICATE METRES

ENGINEERS GEOSCIENTISTS MANITOBA
Certificate of Authorization
AECOM Canada Ltd.
No. 4671 Date:_____

B.M.
ELEV.

NO.	REVISIONS	DATE	BY
0	ISSUED FOR TENDER	2020/02/24	TLF
A	ISSUED FOR REVIEW	2020/02/10	KWR

AECOM

DESIGNED BY	KWR	CHECKED BY	TLF
DRAWN BY	PAAP	APPROVED BY	TLF
HOR. SCALE: / VERTICAL:	AS SHOWN	RELEASED FOR CONSTRUCTION BY:	
DATE	2019/08/27	DATE	

ENGINEER'S SEAL
PROVINCE OF MANITOBA
T.L. FINDLAY
Member
23820
REGISTERED PROFESSIONAL ENGINEER

CONSULTANT DRAWING NO.
CT-11

Winnipeg

THE CITY OF WINNIPEG
PUBLIC WORKS DEPARTMENT
ENGINEERING DIVISION

DOWNTOWN PAVEMENT PAVEMENT RENEWALS
2020 CONSTRUCTION

CITY DRAWING NUMBER
P-3527-11

SHEET 11 OF 19

GEOMETRY AND JOINT LAYOUT PLAN
FORT STREET
STATION 0+350 TO GRAHAM AVENUE