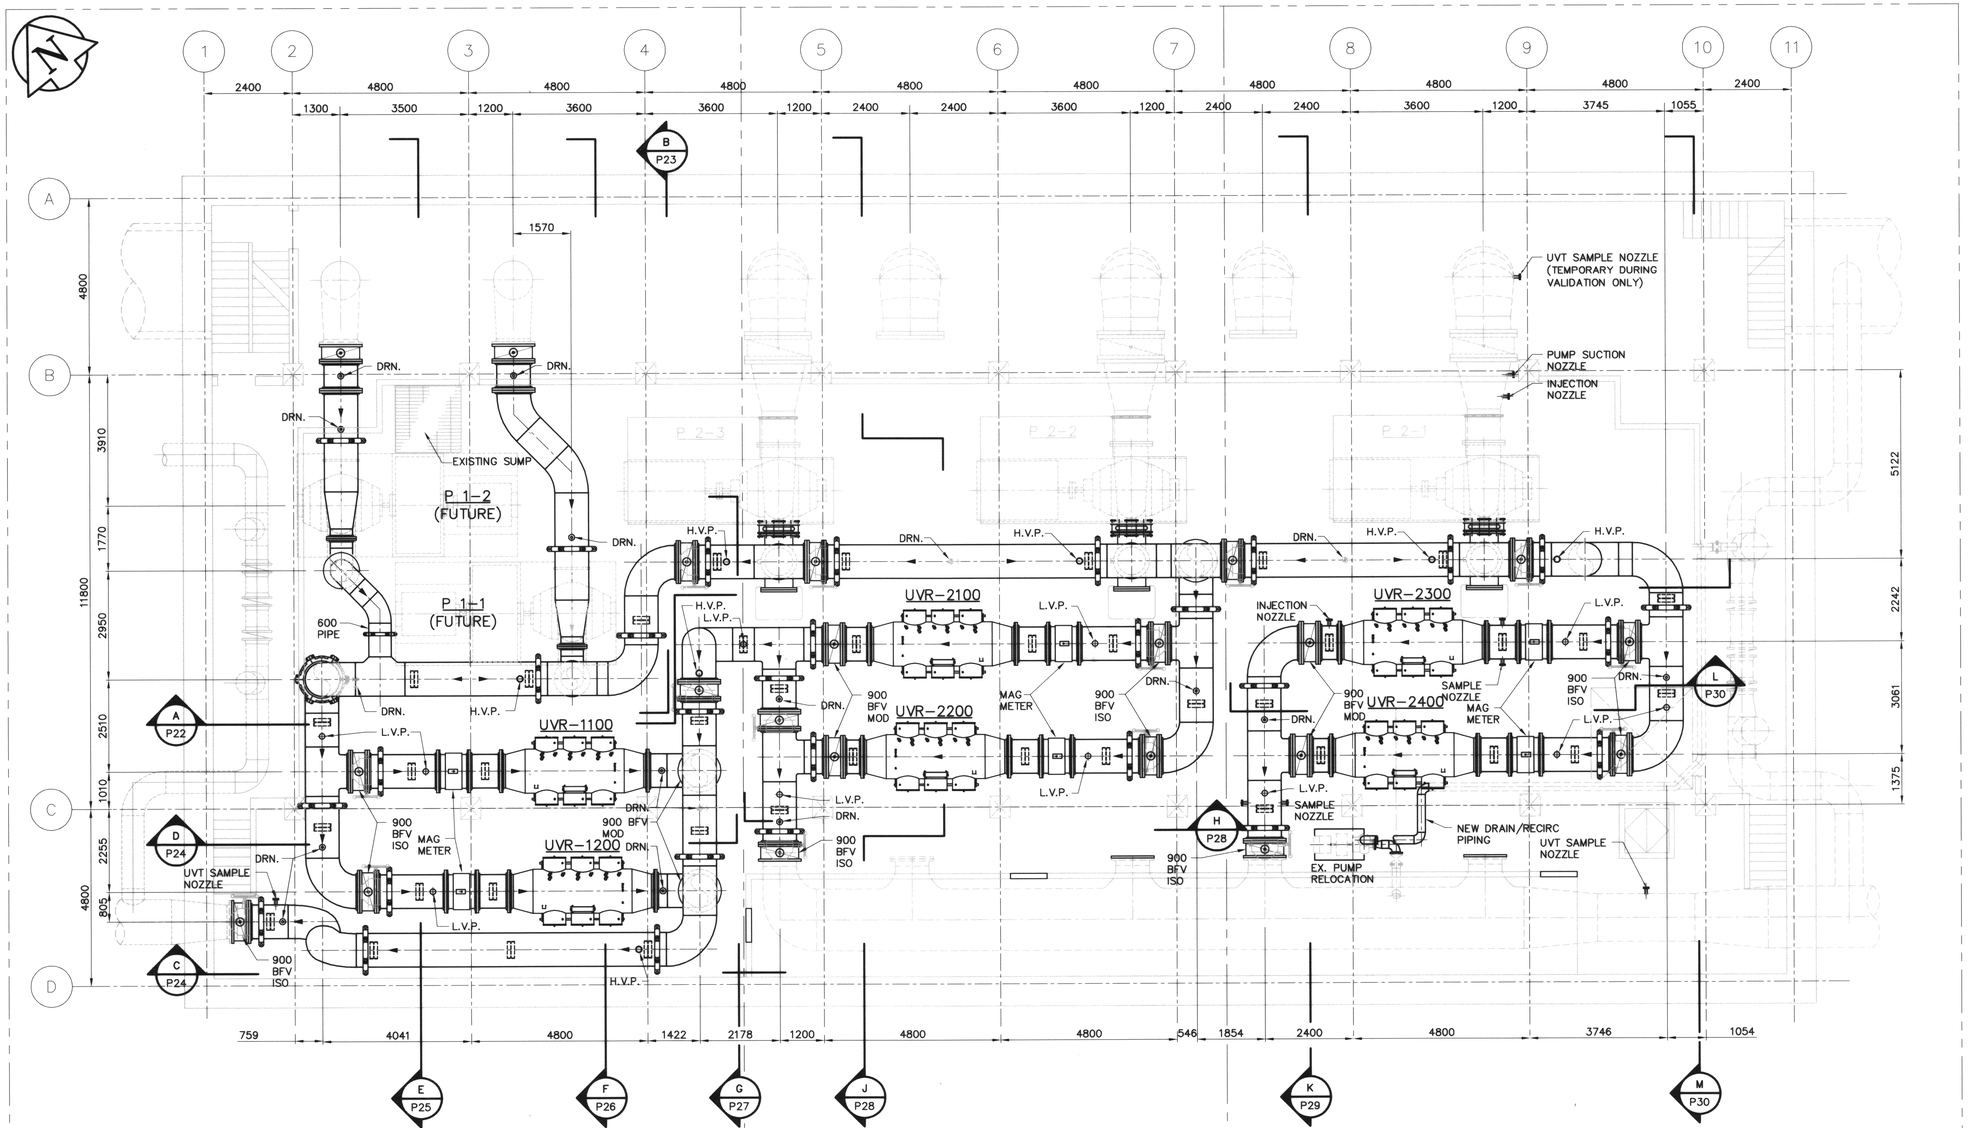

PLAN ABOVE ELEVATION 227.000m

1:75

APEGM
Certificate of Authorization
Earth Tech Canada Inc.
No. 730 Expiry: April 30, 2004

NO.	REVISIONS	DATE	BY
0	ISSUED FOR TENDER	03/12/12	TAR

B.M. ELEV.

EARTH TECH — CH2MHILL

DESIGNED BY	TAR	CHECKED BY	DT
DRAWN BY	TAR	APPROVED BY	DKC
HOR. SCALE: 1:75 VERTICAL SCALE:		RELEASED FOR CONSTRUCTION BY:	
DATE	2003/09/01	DATE	

ENGINEER'S SEAL
PROVINCE OF MANITOBA
CONSULTANT DRAWING NO.
63672-C5-P21

THE CITY OF WINNIPEG
Winnipeg WATER AND WASTE DEPARTMENT

DEACON ULTRAVIOLET (UV) LIGHT DISINFECTION PROJECT

PROCESS – UV INSTALLATION
OVERALL PIPING LAYOUT ABOVE ELEVATION 227.000

CITY FILE NUMBER
SHEET 11 OF 21
CITY DRAWING NUMBER
D-8408

P:\121979 WINNIPEG\UV DRAFTING\MECH-STRUCT\CP21.DWG DEC/15/2003 3:32 p.m. LAYOUT: Layout1 USER: trohl

SHEET Cm-A1- 11/2003