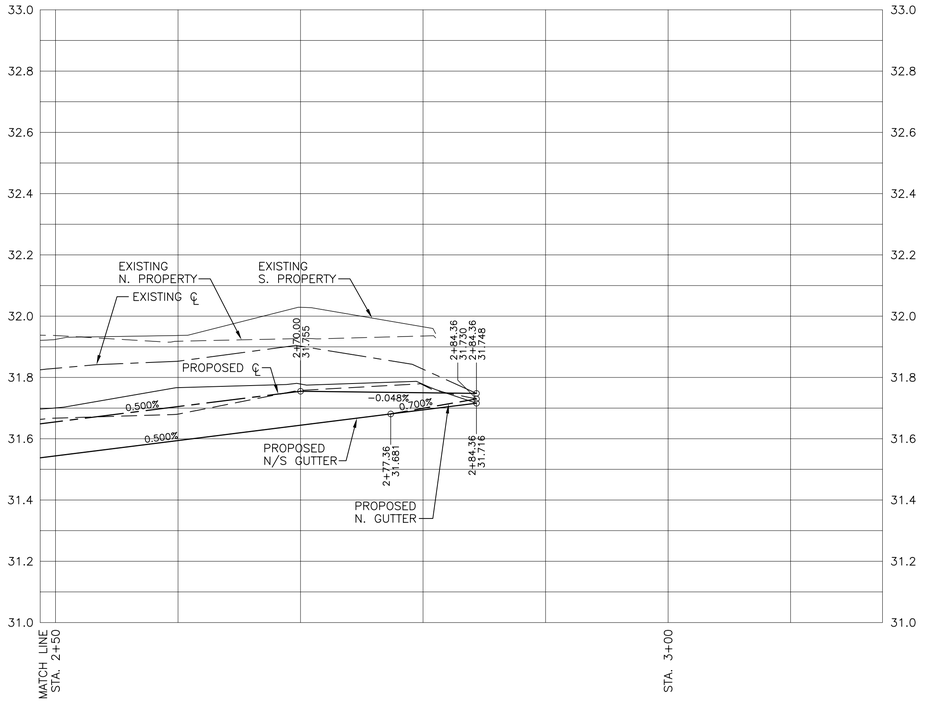

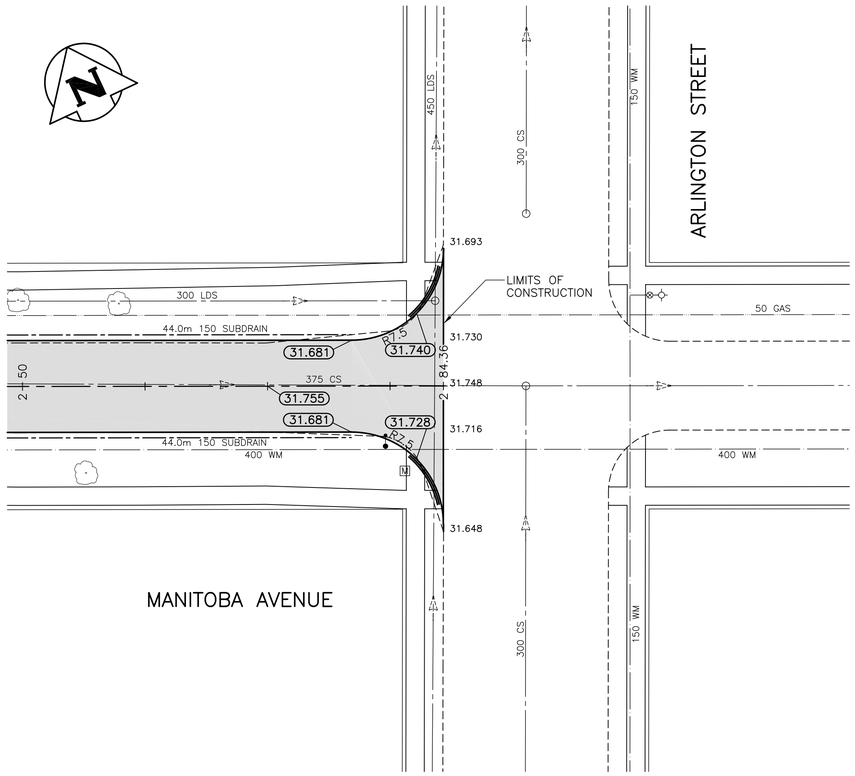

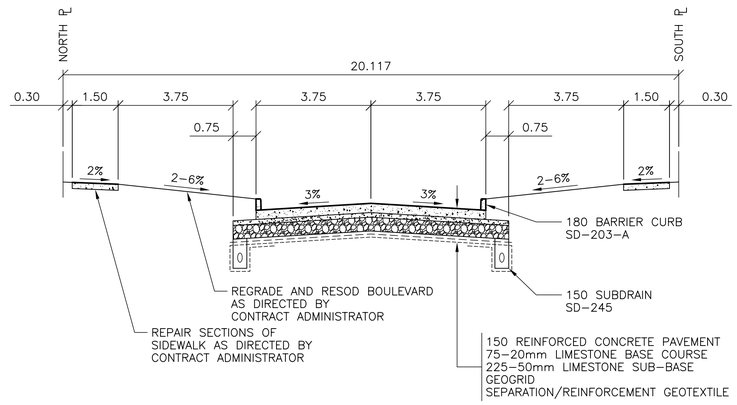

1 C0001 C0002 TYPICAL PAVEMENT CROSS SECTION
1 : 100 H, 1 : 50 V

APEGM
Certificate of Authorization
Wardrop Engineering Inc.
No. 195 Expiry: April 30, 2004

EXISTING	LEGEND–PLAN	PROPOSED	EXISTING	LEGEND–PLAN	PROPOSED	EXISTING	LEGEND–PLAN	PROPOSED
150 WM.	WATERMAIN	150 WM.		GAS		●	HYDRO POLE	
⊹	HYDRANT	✦		HYDRO		●—	LIGHT STANDARD	
⊗	VALVE	⊗		M.T.S.		←	ANCHOR	
300 LDS	LAND DRAINAGE SEWER	300 LDS		CONCRETE		⊙	TREE	
250 WWS	WASTEWATER SEWER	250 WWS		ASPHALT			CENTER PROFILE	
○	MANHOLE	●		SIDEWALK			N. GUTTER PROFILE	
□	CATCHBASIN	■		PROPERTY LINE			S. GUTTER PROFILE	
▽	CURB INLET	▼	15.240	LEGAL UNIT			N. PROPERTY PROFILE	
	JUNCTIONS	⌖		SURVEY BAR			S. PROPERTY PROFILE	
	CULVERT	▲		CONTROL MONUMENT				

LOCATION APPROVED
UNDERGROUND STRUCTURES

SUPV. U/G STRUCTURES COMMITTEE DATE

NOTE:
LOCATION OF UNDERGROUND STRUCTURES AS SHOWN ARE BASED ON THE BEST INFORMATION AVAILABLE. BUT NO GUARANTEE IS GIVEN THAT ALL EXISTING UTILITIES ARE SHOWN OR THAT THE GIVEN LOCATIONS ARE EXACT. CONFIRMATION OF EXISTENCE AND EXACT LOCATION OF ALL SERVICES MUST BE OBTAINED FROM THE INDIVIDUAL UTILITIES BEFORE PROCEEDING WITH CONSTRUCTION.

B.M. ELEV. F.B. 2072

NO.	REVISIONS	DATE	BY
0	ISSUED FOR TENDER	04.04.22	

WARDROP | Engineering Inc.

DESIGNED BY DAL	CHECKED BY
DRAWN BY WRA	APPROVED BY
HOR. SCALE: 1 : 250 VERTICAL: 1 : 10	RELEASED FOR CONSTRUCTION
DATE 04.03.19	DATE

PROVINCE OF MANITOBA
S. A. McCARTNEY
Member
20610
REGISTERED PROFESSIONAL ENGINEER

CONSULTANT DRAWING NO.
0400070100

Winnipeg

THE CITY OF WINNIPEG
PUBLIC WORKS DEPARTMENT
ENGINEERING DIVISION

2004 LOCAL STREETS RENEWAL PROGRAM

MANITOBA FROM SINCLAIR TO ARLINGTON
STA. 2+50 TO STA. 2+84.5
PLAN, PROFILE AND CROSS SECTION

CITY DRAWING NUMBER

SHEET 2 OF 2

C0002