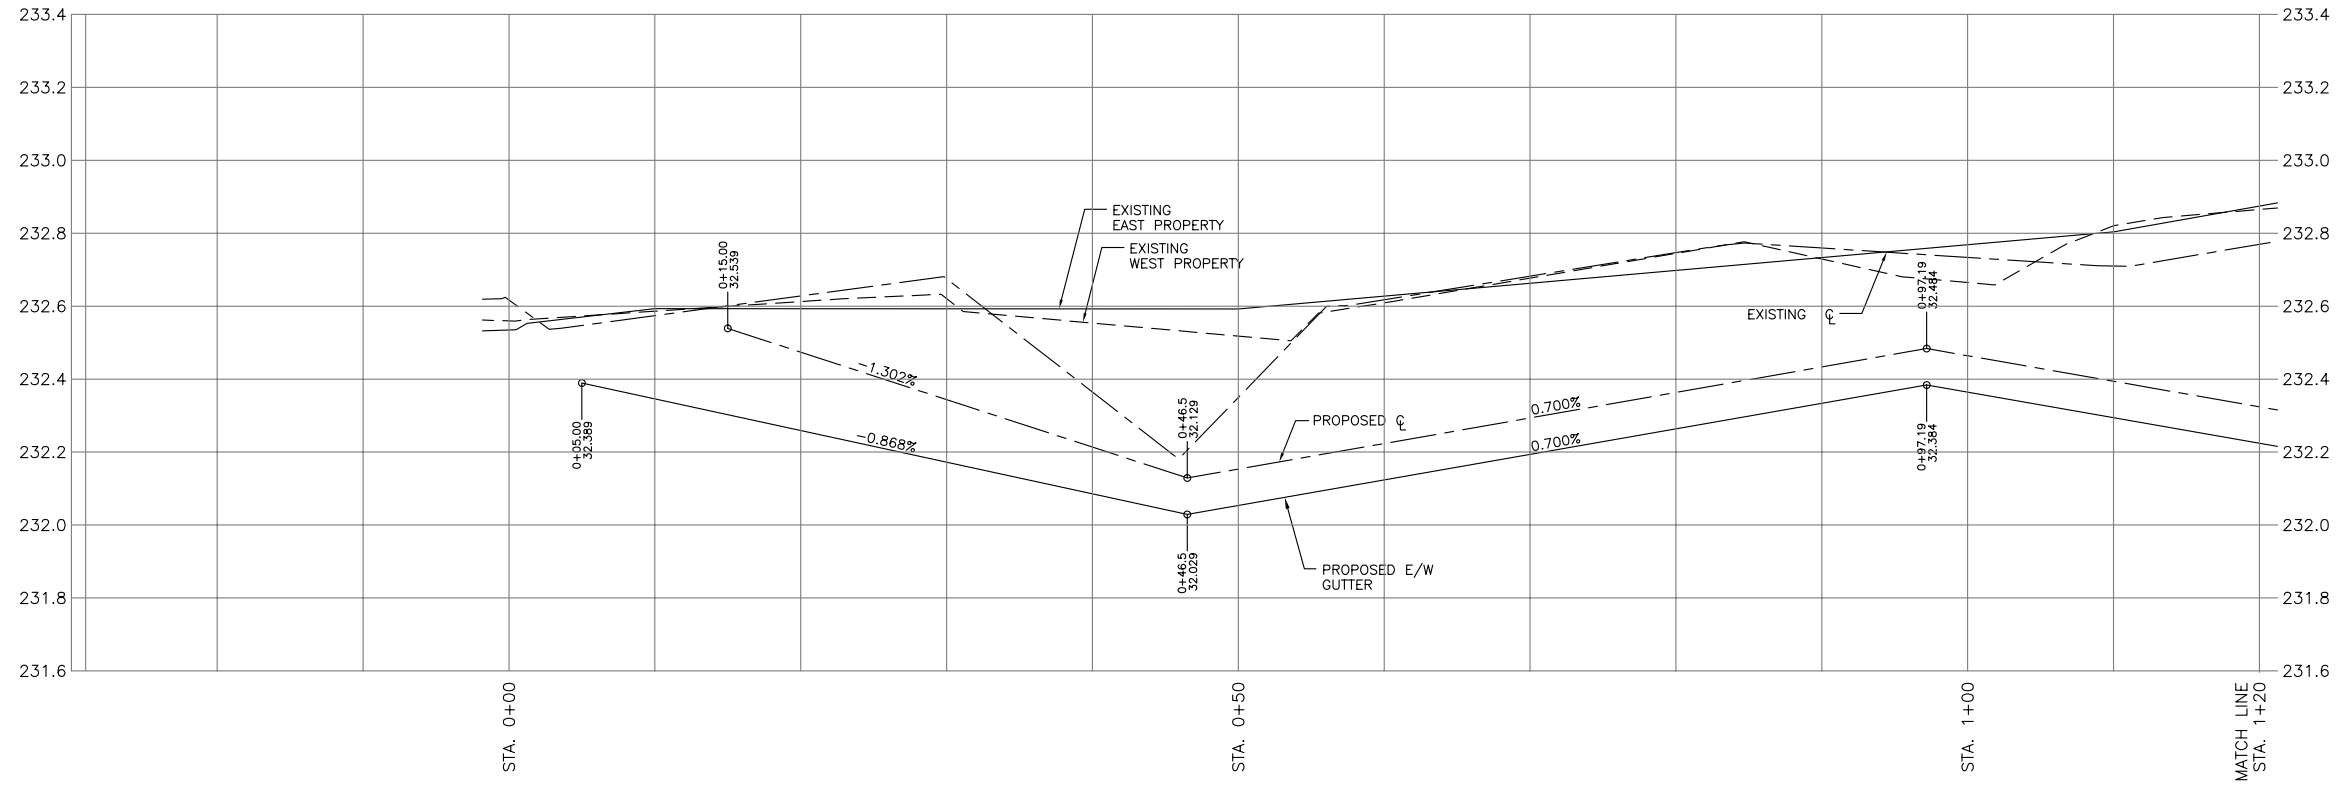

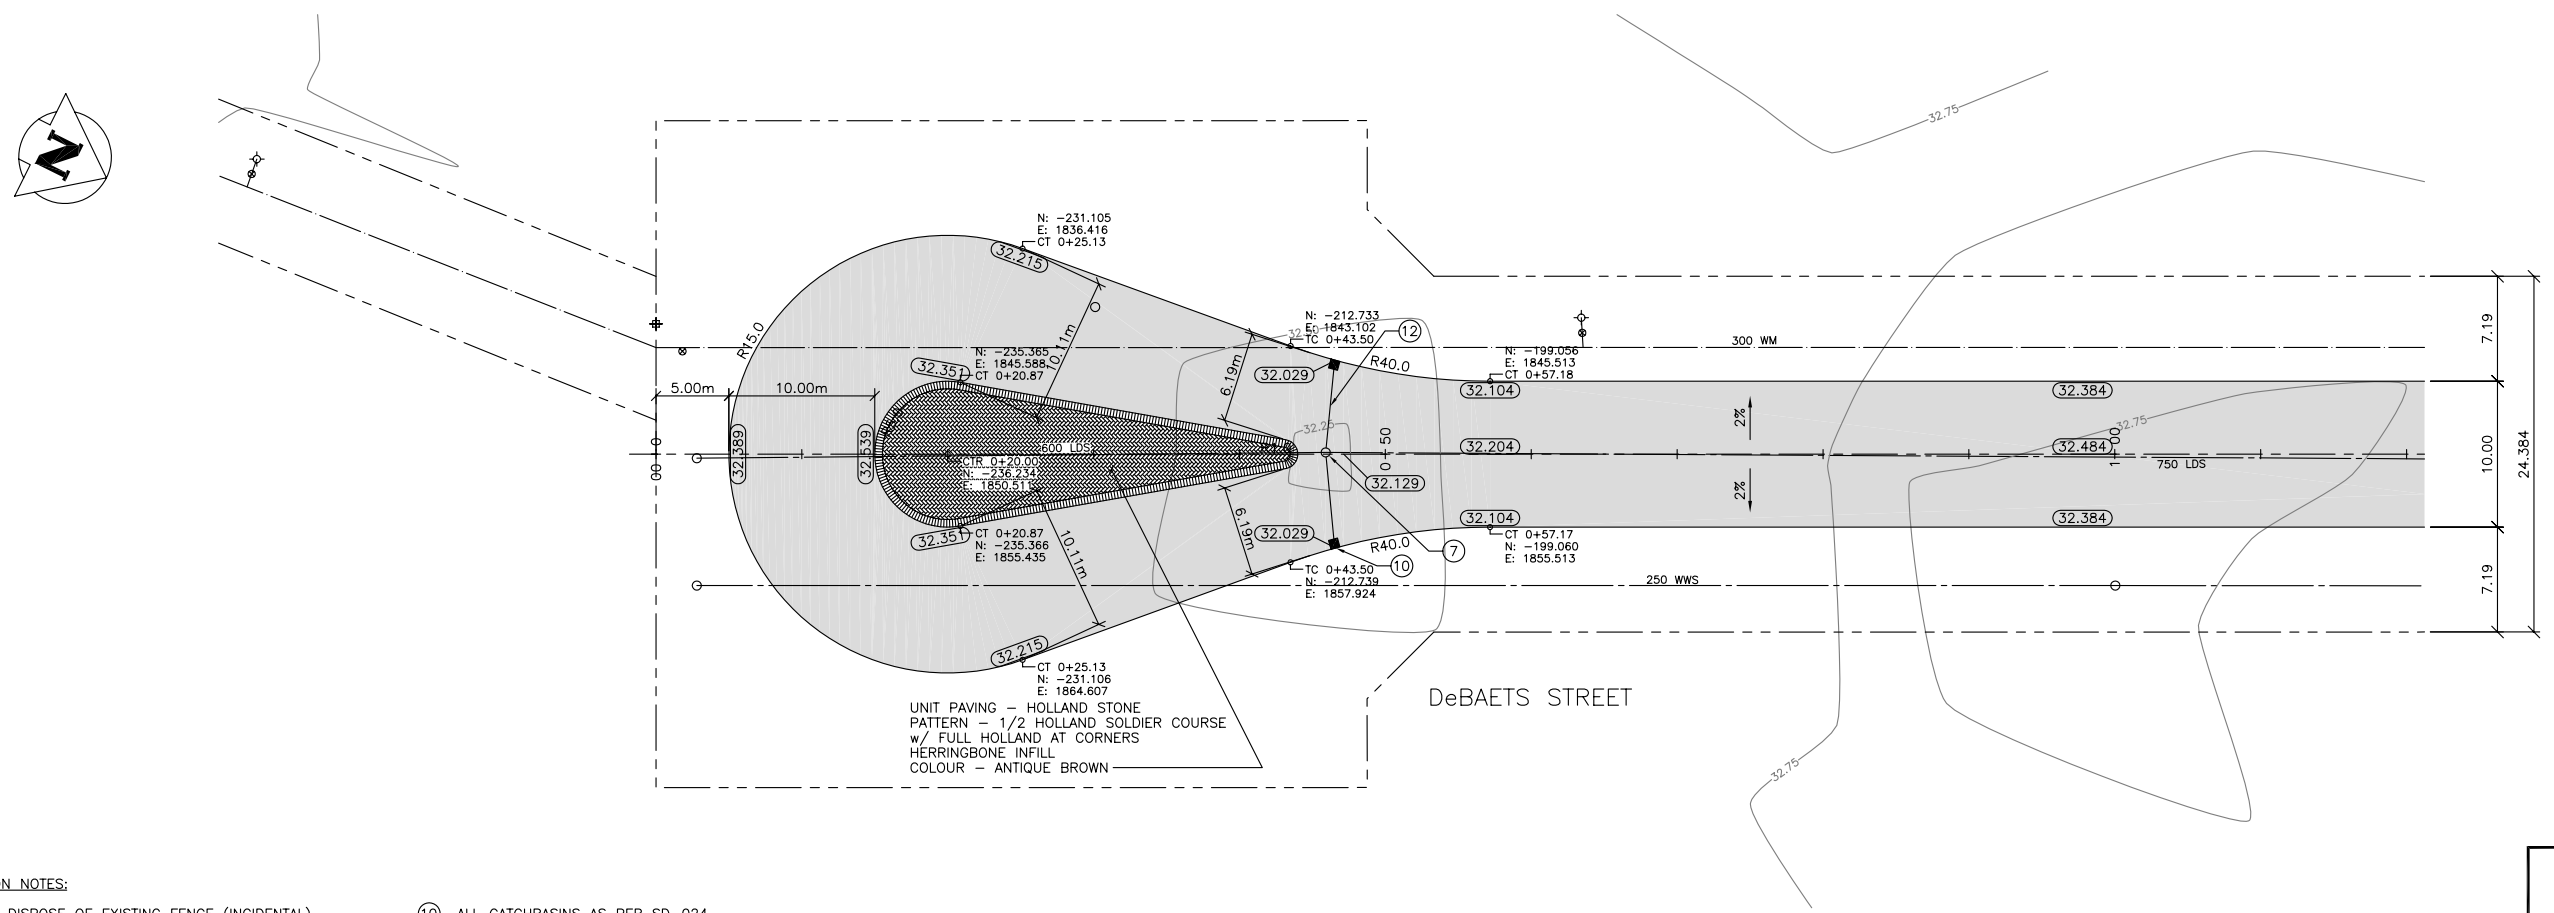

CONSTRUCTION NOTES:

1. REMOVE AND DISPOSE OF EXISTING FENCE (INCIDENTAL).
2. EXTEND BARRIER CURB. TIE INTO EXISTING CURB.
3. REMOVE EXISTING TREES.
4. SAWCUT EXISTING EDGE OF SLAB AS DIRECTED BY CONTRACT ADMINISTRATOR.
5. BARRIER CURB TO MODIFIED BARRIER CURB TRANSITION.
6. REMOVE EXISTING BERM.
7. CONNECT TO EXISTING MANHOLE.
8. ALL DIMENSIONS MEASURED TO BACK OF CURB.
9. ADJUST ALL MANHOLES AND VALVES.
10. ALL CATCHBASINS AS PER SD-024 UNLESS OTHERWISE NOTED.
11. PROPOSED CONCRETE SIDEWALK ON 100mm – 19mm DOWN LIMESTONE BASE.
12. 250mm – DR35 SEWER SERVICE.
13. 27m – 600mm – 1.6mm GAUGE CORRUGATED STEEL PIPE.
14. RAILROAD CROSSING AS PER SD-231A.
15. RAILROAD SIDEWALK CROSSING AS PER SD-231B.
16. PLACE SUITABLE SITE MATERIAL IN EXISTING DITCH AS PER COW 3170-R4.
17. REMOVE EXISTING CULVERT.
18. LOWER EXISTING CULVERT TO INVERTS SHOWN AND EXTEND 2m S.

APEGM
Certificate of Authorization
Wardrop Engineering Inc.
No. 195 Expiry: April 30, 2004

LOCATION APPROVED
UNDERGROUND STRUCTURES

SUPV. U/G STRUCTURES COMMITTEE — DATE

NOTE:
LOCATION OF UNDERGROUND STRUCTURES AS SHOWN ARE BASED ON THE BEST INFORMATION AVAILABLE. BUT NO GUARANTEE IS GIVEN THAT ALL EXISTING UTILITIES ARE SHOWN OR THAT THE GIVEN LOCATIONS ARE EXACT. CONFIRMATION OF EXISTENCE AND EXACT LOCATION OF ALL SERVICES MUST BE OBTAINED FROM THE INDIVIDUAL UTILITIES BEFORE PROCEEDING WITH CONSTRUCTION.

B.M. ELEV. F.B.

NO.	REVISIONS	DATE	BY
0	ISSUED FOR BIDDING	04.04.16	

WARDROP | Engineering Inc.

DESIGNED BY S.A.M.	CHECKED BY
DRAWN BY WRA	APPROVED BY
HOR. SCALE: 1 : 250	RELEASED FOR CONSTRUCTION
VERTICAL: 1 : 10	
DATE	DATE

CONSULTANT DRAWING NO. 031294-01-00

Winnipeg
THE CITY OF WINNIPEG
PLANNING, PROPERTY AND DEVELOPMENT

2004 SAINT BONIFACE INDUSTRIAL PARK ROADWORKS

DeBAETS STREET
STA. 0+00 TO STA. 1+20

CITY DRAWING NUMBER
SHEET 13 OF 16
C0013