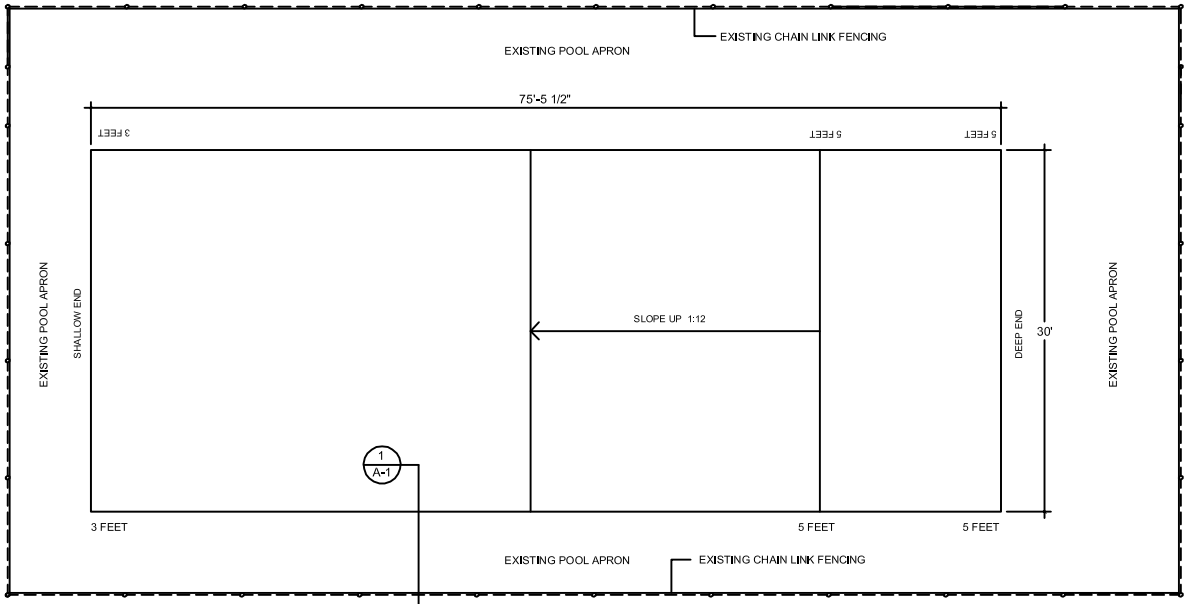

POOL PLAN LAYOUT

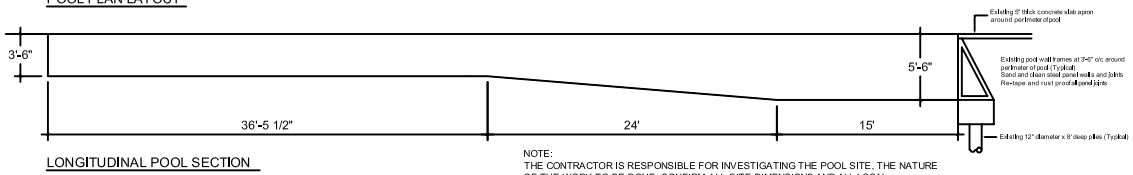

LONGITUDINAL POOL SECTION

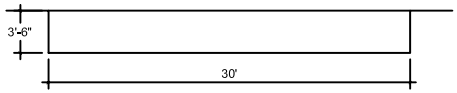

TYPICAL CROSS SECTION

NOTE:
THE CONTRACTOR IS RESPONSIBLE FOR INVESTIGATING THE POOL SITE, THE NATURE OF THE WORK TO BE DONE, CONFIRM ALL SITE DIMENSIONS AND ALL LOCAL CONDITIONS THAT MIGHT AFFECT HIS PERFORMANCE OF THE WORK, INCLUDING:
(1) THE NATURE OF THE SURFACE AND SUBSURFACE CONDITIONS AT THE SITE;
(2) THE LOCATION, NATURE, QUALITY OR QUANTITY OF THE MATERIALS TO BE REMOVED OR TO BE EMPLOYED IN THE PERFORMANCE OF THE WORK;
(3) ALL MATTERS CONCERNING ACCESS TO THE SITE, POWER SUPPLIES, LOCATION OF EXISTING SERVICES, UTILITIES OR MATERIALS NECESSARY FOR THE COMPLETION OF THE WORK, AND
(4) ALL OTHER MATTERS WHICH COULD IN ANY WAY AFFECT THE PERFORMANCE OF THE WORK, AND SHALL ASSUME ALL RISK FOR CONDITIONS EXISTING OR ARISING IN THE COURSE OF THE WORK WHICH HAVE BEEN OR COULD HAVE BEEN DETERMINED THROUGH SUCH INVESTIGATION.

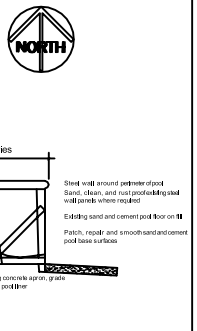

1 A-1 SECTION DETAIL
SCALE: N.T.S.

NO.	DESCRIPTION	DATE	BY

REVISIONS / ISSUE

THE CITY OF WINNIPEG

Winnipeg

PUBLIC WORKS DEPARTMENT
BUILDING SERVICES DIVISION
100 MAIN STREET, MAIN FLOOR
WPG, MB. R3C 1A4

PROJECT:
CENTRAL COMMUNITY CENTRE (FREIGHT HOUSE)
200 ISABEL STREET, WINNIPEG, MB.
VINYL POOL LINER REPLACEMENT

SHEET TITLE
OUTDOOR POOL PLAN LAYOUT & SECTION DETAILS

ENG. STAMP

PROJECT NO.	DRAWN BY:	CHECKED BY:
	L.M.C.	

APPROVED BY:

SCALE:	DATE:
NOT TO SCALE	MARCH 24/04

DRAWING NO.	REV.
A-1	