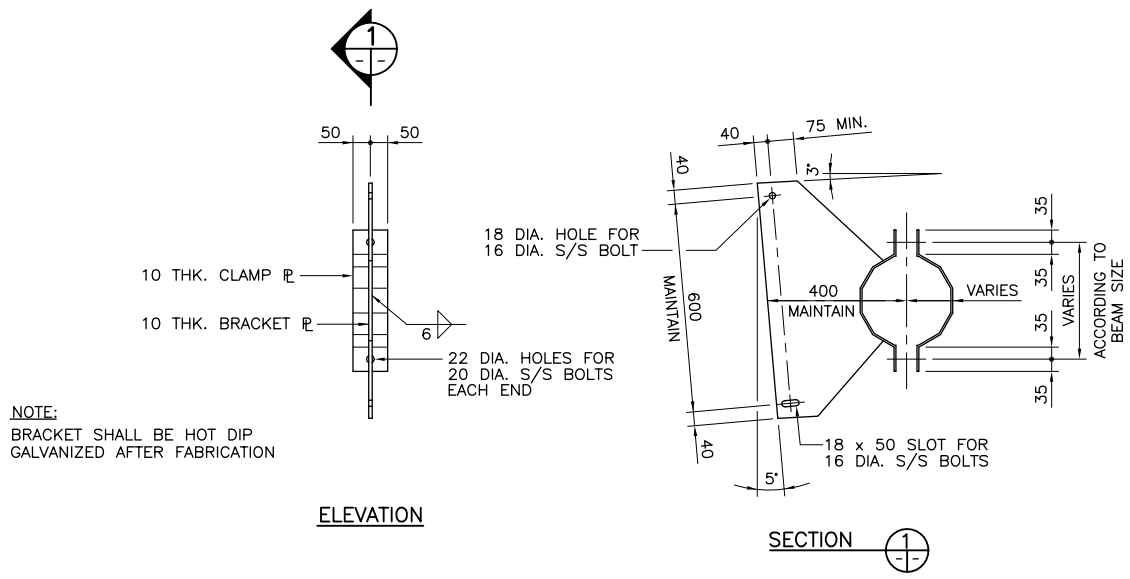

BRACKET TYPE 'A' SCHEDULE	
STRUCT. No.	NUMBER OF BRACKETS REQ'D

NONE REQUIRED

BRACKET TYPE 'B' SCHEDULE	
STRUCT. No.	NUMBER OF BRACKETS REQ'D

NONE REQUIRED

NEW SIGN MOUNTING BRACKET TYPE 'A'

SCALE: 1:10 (FOR SIGN PANELS)

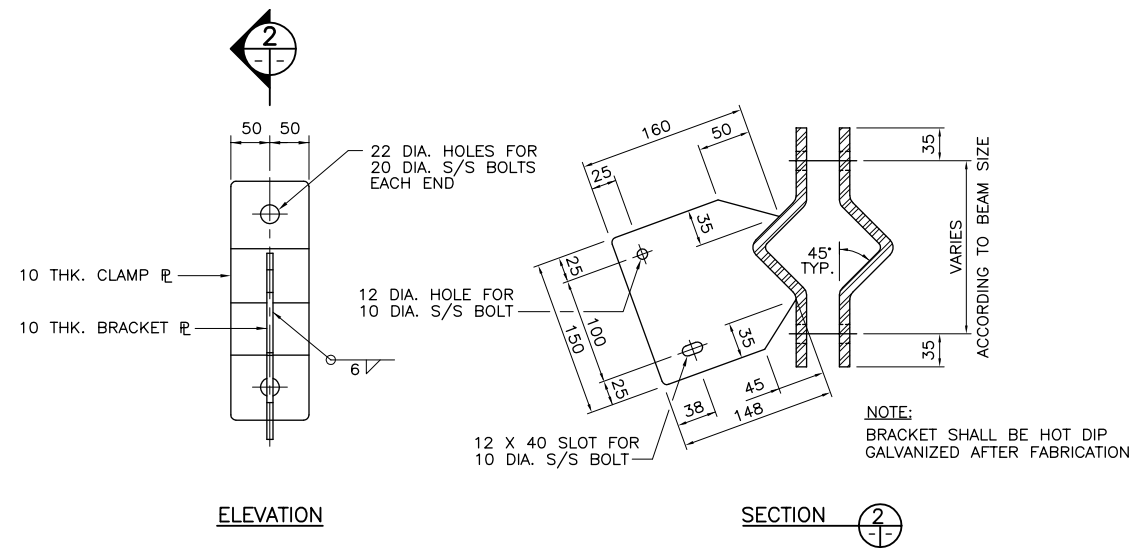

NEW SIGN MOUNTING BRACKET TYPE 'B'

N.T.S. (FOR SIGN BOXES)

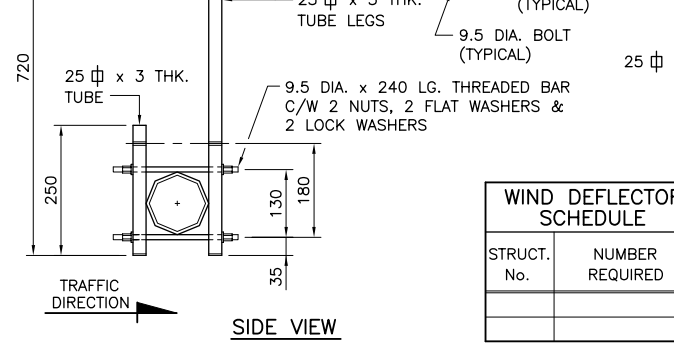

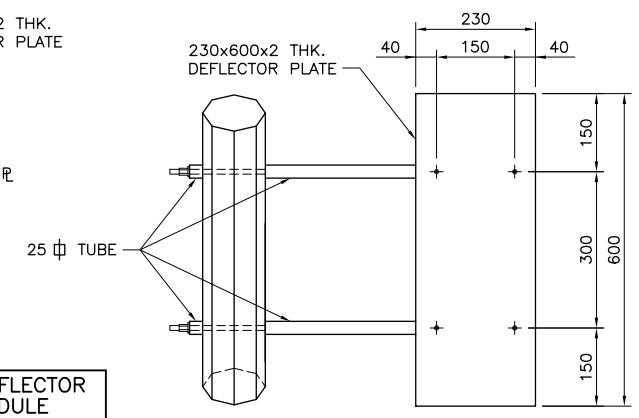

WIND DEFLECTOR SCHEDULE	
STRUCT. No.	NUMBER REQUIRED

NONE REQUIRED

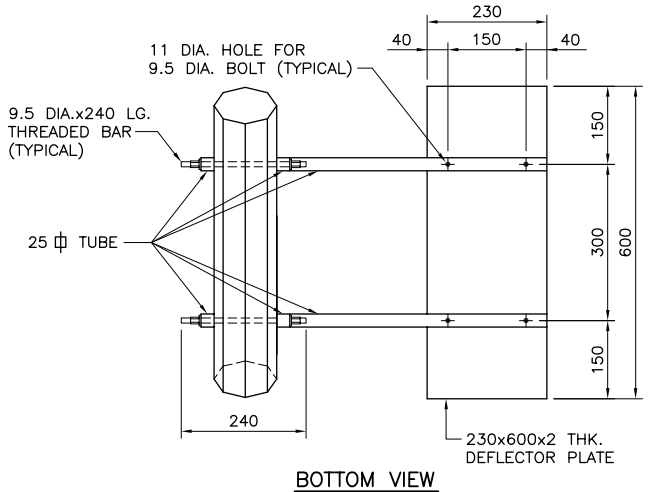

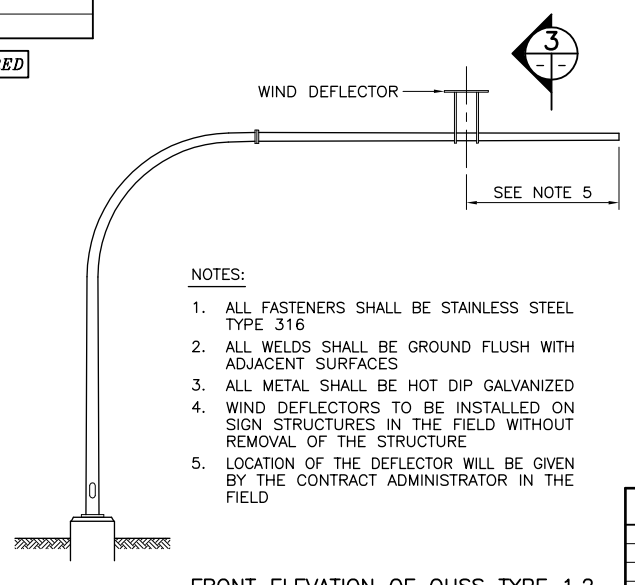

NOTES:

1. ALL FASTENERS SHALL BE STAINLESS STEEL TYPE 316
2. ALL WELDS SHALL BE GROUND FLUSH WITH ADJACENT SURFACES
3. ALL METAL SHALL BE HOT DIP GALVANIZED
4. WIND DEFLECTORS TO BE INSTALLED ON SIGN STRUCTURES IN THE FIELD WITHOUT REMOVAL OF THE STRUCTURE
5. LOCATION OF THE DEFLECTOR WILL BE GIVEN BY THE CONTRACT ADMINISTRATOR IN THE FIELD

FRONT ELEVATION OF OHSS TYPE 1.2

(SHOWING WIND DEFLECTOR LOCATION)

WIND DEFLECTOR

N.T.S.

NO.	REVISIONS	DATE	BY

B.M. ELEV.

DESIGNED BY: S.S.R.
DRAWN BY: N.B.G.
CHECKED BY: S.S.R.
APPROVED BY:
SCALE: HORZ. AS SHOWN VERT.
DATE: JULY 2004
AUTHORIZED BY: DATE:
CITY BRIDGE ENGINEER

DILLON CONSULTING

ENGINEER'S SEAL
PROVINCE OF MANITOBA
S.S. RIHAL
REGISTERED PROFESSIONAL ENGINEER

CONSULTANT PROJECT NO.
04-3144-1000

THE CITY OF WINNIPEG
PUBLIC WORKS DEPARTMENT

OVERHEAD SIGN SUPPORT
STRUCTURE MAINTENANCE WORKS
2004 PROGRAM

CITY DRAWING NUMBER
OHSS-04-06
SHEET 6 OF 7

MISCELLANEOUS DETAILS
SHEET 3 OF 3