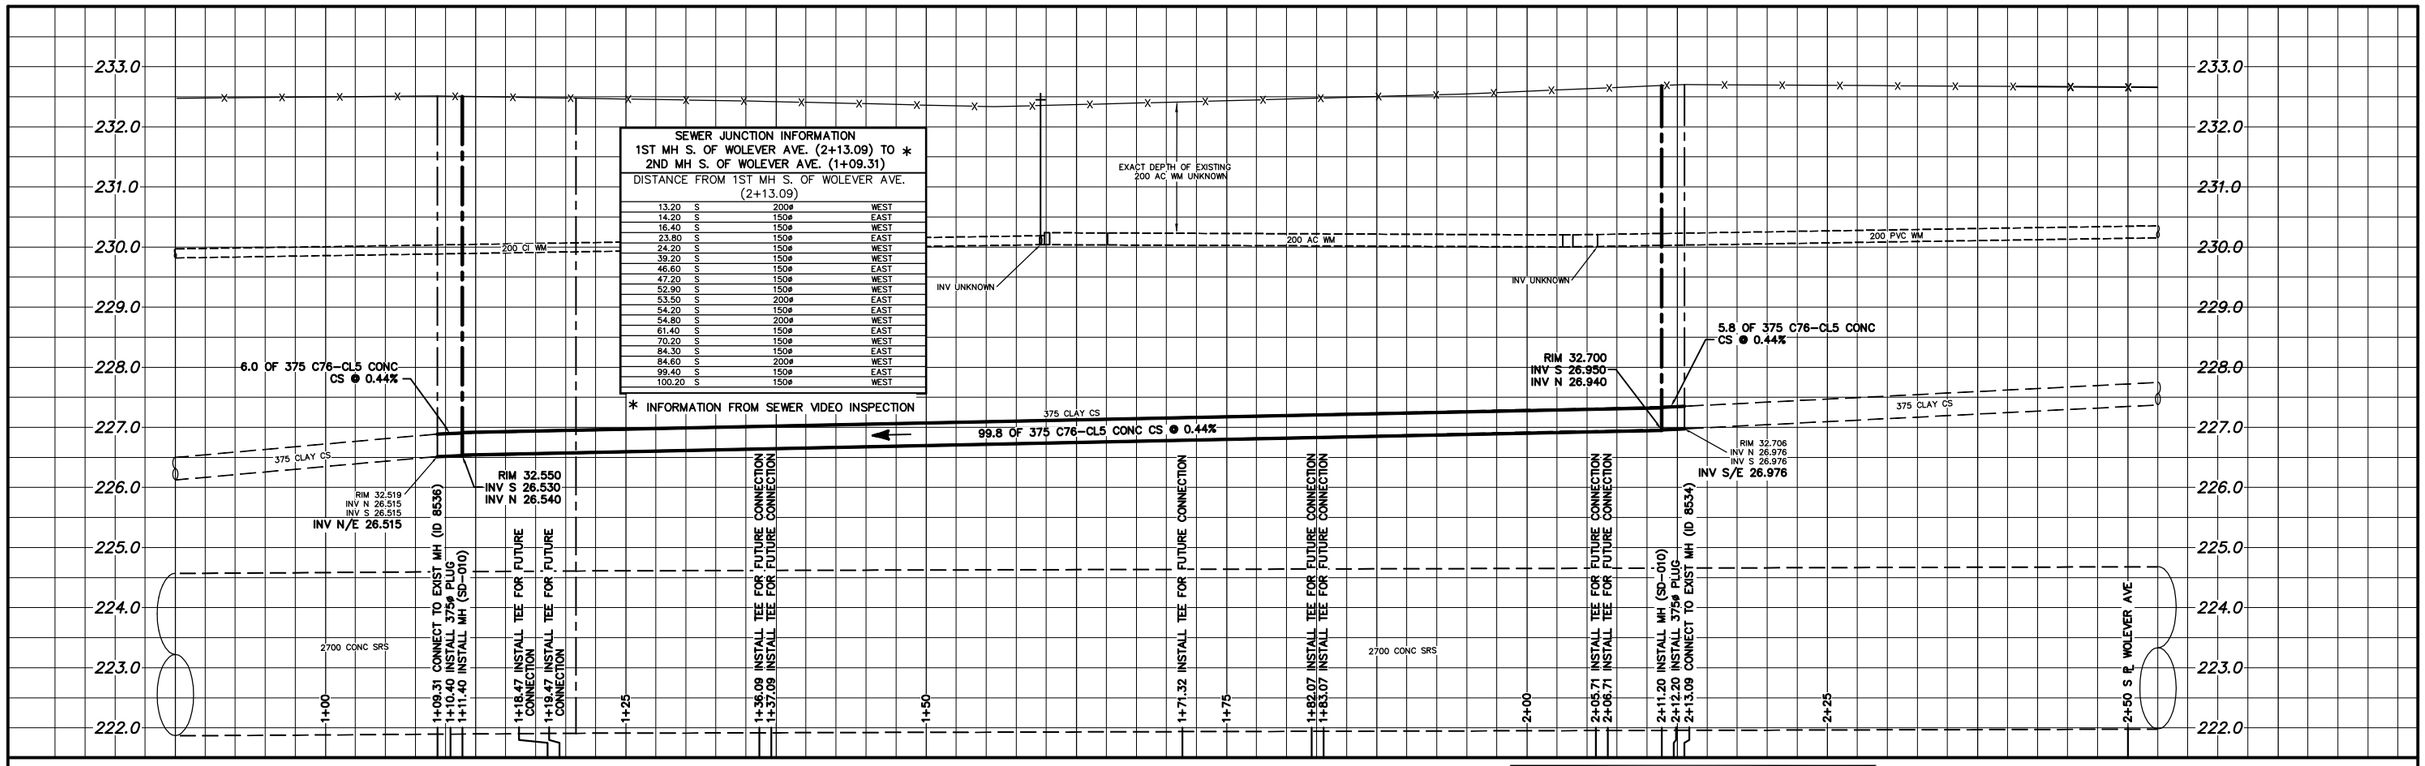

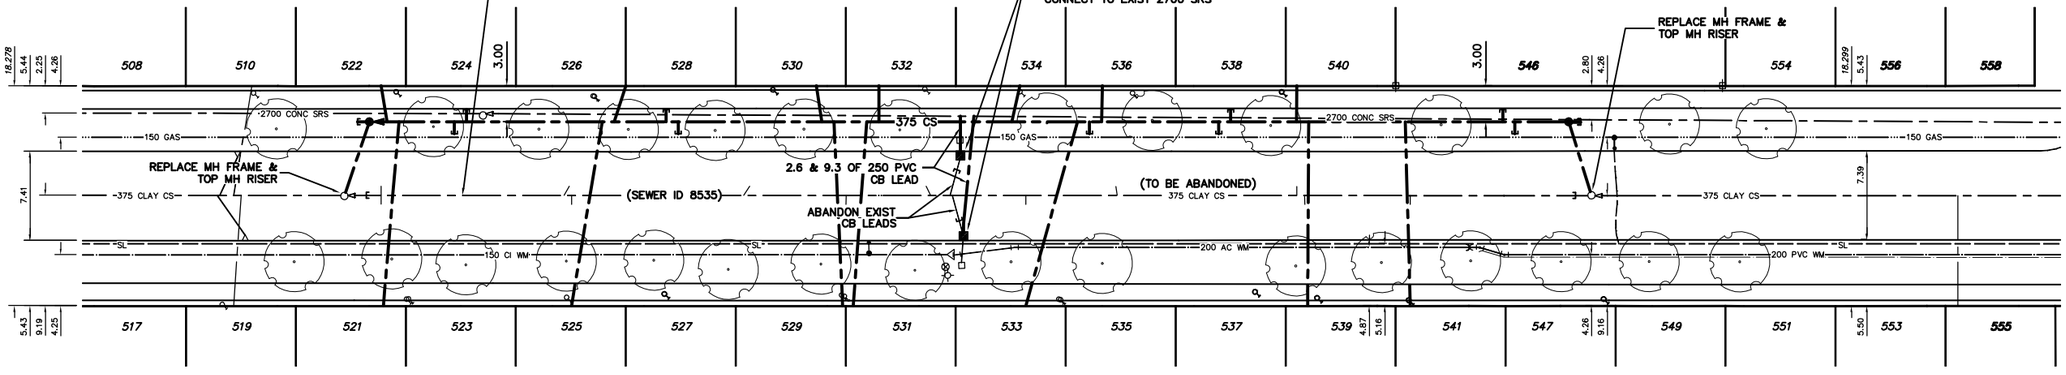

NOTE: CHAINAGES SHOWN ARE ALONG E. ℄ OF SHERBURN ST.

SEWER SERVICE INFORMATION

ADDRESS	SIZE	℄ DIST JUNCTION TIE
508 SHERBURN ST		4.27 S OF NL
RESIDENTIAL		74.98 N MH @ PORTAGE
510 SHERBURN ST		5.49 N OF SL
RESIDENTIAL		93.27 N MH @ PORTAGE
517 SHERBURN ST		–
RESIDENTIAL		NO INFORMATION AVAILABLE
519 SHERBURN ST		3.96 N OF SL
RESIDENTIAL		93.88 N MH @ PORTAGE
521 SHERBURN ST		WYE'S W/ø523
RESIDENTIAL		3.66 N 1ST MH N PORTAGE
522 SHERBURN ST		WYE'S W/ø524
RESIDENTIAL		3.05 N 1ST MH N PORTAGE
523 SHERBURN ST		WYE'S W/ø521
RESIDENTIAL		3.66 N 1ST MH N PORTAGE
524 SHERBURN ST		WYE'S W/ø522
RESIDENTIAL		3.05 N 1ST MH N PORTAGE
525 SHERBURN ST		–
RESIDENTIAL		18.90 N 1ST MH N PORTAGE
526 SHERBURN ST		9.14 N OF SL
RESIDENTIAL		18.29 N 1ST MH N PORTAGE

SEWER SERVICE INFORMATION

ADDRESS	SIZE	℄ DIST JUNCTION TIE
527 SHERBURN ST		–
RESIDENTIAL		NO INFORMATION AVAILABLE
528 SHERBURN ST		–
RESIDENTIAL		NO INFORMATION AVAILABLE
529 SHERBURN ST		–
RESIDENTIAL		41.76 N 1ST MH N PORTAGE
530 SHERBURN ST		6.70 S OF NL
RESIDENTIAL		33.22 N 1ST MH N PORTAGE
531 SHERBURN ST		–
RESIDENTIAL		NO INFORMATION AVAILABLE
532 SHERBURN ST		2.74 S OF NL
RESIDENTIAL		48.77 N 1ST MH N PORTAGE
533 SHERBURN ST		WYE'S W/ø535
RESIDENTIAL		56.70 N 1ST MH N PORTAGE
534 SHERBURN ST		2.13 S OF NL
RESIDENTIAL		NO INFORMATION AVAILABLE
535 SHERBURN ST		WYE'S W/ø533
RESIDENTIAL		56.70 N 1ST MH N PORTAGE
536 SHERBURN ST		3.05 S OF NL
RESIDENTIAL		64.31 N 1ST MH N PORTAGE

SEWER SERVICE INFORMATION

ADDRESS	SIZE	℄ DIST JUNCTION TIE
537 SHERBURN ST		10.97 N OF SL
RESIDENTIAL		79.86 N 1ST MH N PORTAGE
538 SHERBURN ST		WYE'S W/ø540
RESIDENTIAL		79.25 N 1ST MH N PORTAGE
539 SHERBURN ST		–
RESIDENTIAL		NO INFORMATION AVAILABLE
540 SHERBURN ST		WYE'S W/ø538
RESIDENTIAL		79.25 N 1ST MH N PORTAGE
541 SHERBURN ST		–
RESIDENTIAL		88.70 N 1ST MH N PORTAGE
546 SHERBURN ST		–
RESIDENTIAL		NO INFORMATION AVAILABLE
547 SHERBURN ST		WYE'S W/ø549
RESIDENTIAL		15.24 N 2ND MH N PORTAGE
549 SHERBURN ST		WYE'S W/ø547
RESIDENTIAL		15.24 N 2ND MH N PORTAGE
551 SHERBURN ST		4.88 N OF SL
RESIDENTIAL		NO INFORMATION AVAILABLE
553 SHERBURN ST		WYE'S W/ø555
RESIDENTIAL		30.48 N 2ND MH N PORTAGE

SEWER SERVICE INFORMATION

ADDRESS	SIZE	℄ DIST JUNCTION TIE
554 SHERBURN ST		WYE'S W/ø556 & 558
RESIDENTIAL		22.25 N 2ND MH N PORTAGE
556 SHERBURN ST		WYE'S W/ø554 & 558
RESIDENTIAL		22.25 N 2ND MH N PORTAGE
558 SHERBURN ST		WYE'S W/ø554 & 556
RESIDENTIAL		22.25 N 2ND MH N PORTAGE

CONSTRUCTION NOTES:

1. SEWER TO BE RENEWED OFF-LINE BY TRENCHLESS METHODS.
2. CONFIRM THE LOCATION OF ALL SEWER SERVICES.
3. RENEW SEWER SERVICES TO ℄.
4. BACKFILL UNDER PAVEMENT, IN SIDEWALKS, & WITHIN 1.0 m OF PAVEMENT TO BE CLASS 3.
5. BACKFILL IN BOULEVARD TO BE CLASS 5.
6. SEWER SERVICE RISERS TO BE INSTALLED WHEN COMBINED SEWER EXCEEDS 4.25 m IN DEPTH.
7. INSTALL TEE INCLUDING RISERS & PLUG FOR FUTURE SERVICE CONNECTION OF EXISTING WYED SEWER SERVICES AS SHOWN ON DRAWINGS OR AS DIRECTED BY THE CONTRACT ADMINISTRATOR.
8. CATCHBASIN LEADS TO BE INSTALLED AT MINIMUM 1.0% SLOPE OR AS DIRECTED BY THE CONTRACT ADMINISTRATOR

0.0 5.0 10.0 15.0 20.0 25.0

METRIC
WHOLE NUMBERS INDICATE MILLIMETRES
DECIMALIZED NUMBERS INDICATE METRES

WARNING

IF POWER EQUIPMENT OR EXPLOSIVES ARE TO BE USED FOR EXCAVATION ON THIS PROJECT THE CONTRACTOR MUST:
1) NOTIFY THE GAS COMPANY OF THE PROPOSED LOCATION OF EXCAVATION.
2) TAKE PRECAUTION TO AVOID DAMAGE TO GAS COMPANY INSTALLATIONS.

SEE PROVINCIAL REGULATION 210/72 FOR DETAILS

EXISTING	LEGEND-PLAN	PROPOSED	EXISTING	LEGEND-PLAN	PROPOSED	EXISTING	LEGEND-PROFILE	PROPOSED
200 WM	WATERMAIN	200 WM		SL , HYDRO		150 WM	WATERMAIN	150 WM
	HYDRANT			MTS			HYDRANT	
	VALVE			TRAFFIC SIGNALS			VALVE	
525 LDS	LAND DRAINAGE SEWER	525 LDS	50 GAS	GAS	50 GAS	300 LDS	LAND DRAINAGE SEWER	300 LDS
375 WWS	WASTEWATER SEWER	375 WWS		SURVEY BAR		250 WWS	WASTEWATER SEWER	250 WWS
	MANHOLE			FENCE			℄ PROFILE	
	CATCH BASIN			POLE - HYDRO, MTS			GROUND ABOVE PIPE	
	CURB INLET			CURB STOP			℄ DITCH (SOUTH & EAST)	
	JUNCTIONS			GUY ANCHOR			GUTTER (NORTH & WEST)	
	CULVERT			LIGHT STANDARD				
	ANODE			TREE				

LOCATION APPROVED
UNDERGROUND STRUCTURES

SUPV. U/G STRUCTURES COMMITTEE — DATE

NOTE:
LOCATION OF UNDERGROUND STRUCTURES AS SHOWN ARE BASED ON THE BEST INFORMATION AVAILABLE BUT NO GUARANTEE IS GIVEN THAT ALL EXISTING UTILITIES ARE SHOWN OR THAT THE GIVEN LOCATIONS ARE EXACT. CONFIRMATION OF EXISTENCE AND EXACT LOCATION OF ALL SERVICES MUST BE OBTAINED FROM THE INDIVIDUAL UTILITIES BEFORE PROCEEDING WITH CONSTRUCTION.

B.M. ELEV. | FIELD BOOK #:
POSTED TO LBIS

NO.	REVISIONS	DATE	BY

CITY OF WINNIPEG
WATER AND WASTE
ENGINEERING DIVISION

DESIGNED BY	SC	CHECKED BY	TW
DRAWN BY	CJH	APPROVED BY	KZ
HOR. SCALE	1:250	RELEASED FOR CONSTRUCTION	
VERTICAL	1:50		
DATE	2004.08.11	DATE	

ENGINEER'S SEAL
ORIGINAL SIGNED BY K.R. ZUREK 04/08/11

BID OPPORTUNITY: 405-2004
FILENAME : FULL_SHERBURN_WOLEVER.dwg
PLOT DATE: 2004 08 13

Winnipeg
THE CITY OF WINNIPEG
WATER AND WASTE DEPARTMENT

2004 COMBINED SEWER RENEWALS AND ASSOCIATED WORKS
SHERBURN STREET
1ST MH S OF WOLEVER AVENUE TO 2ND MH S OF WOLEVER AVENUE

SHEET 7 OF 9
CITY DRAWING NUMBER
05518