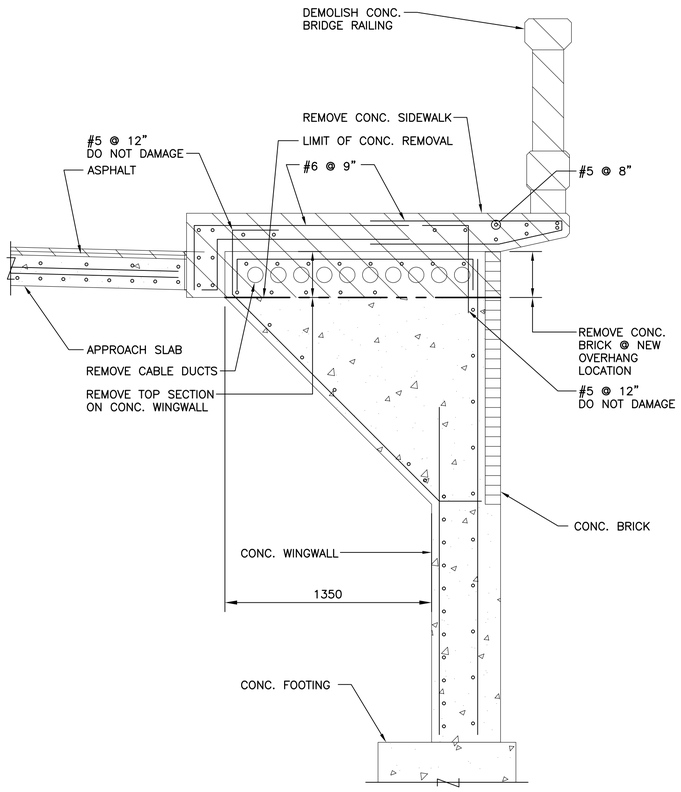

EXISTING

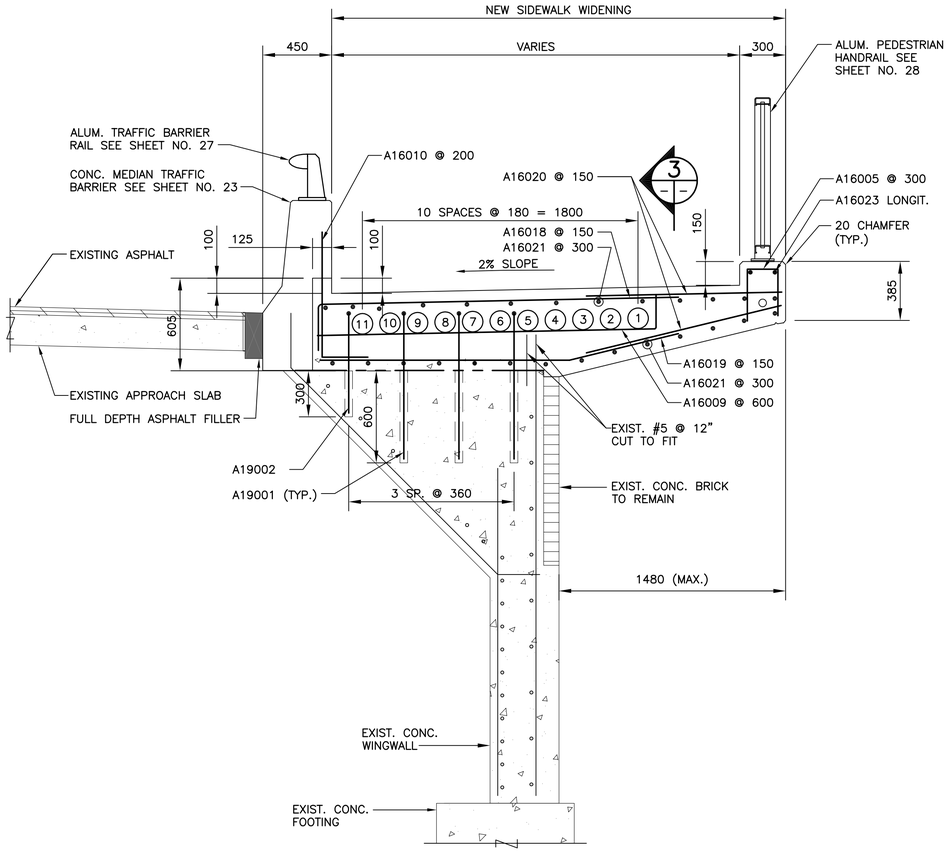

PROPOSED

SECTION 1
1: 20

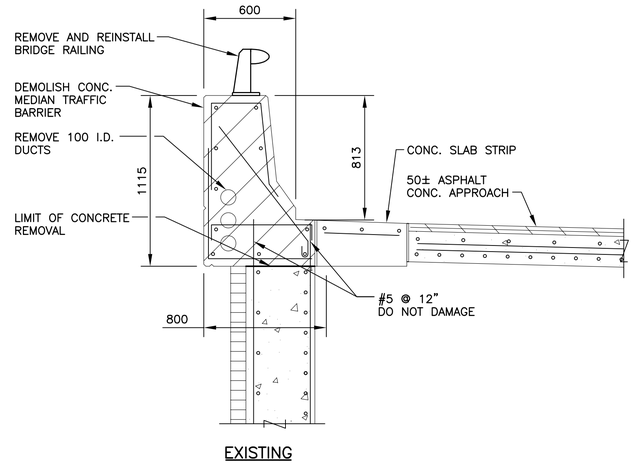

EXISTING

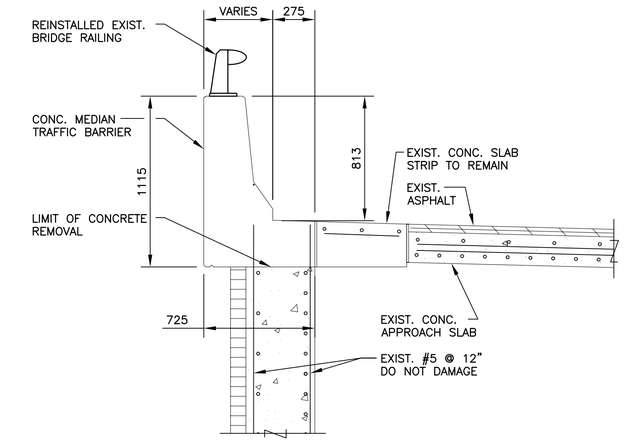

PROPOSED

SECTION 2
1: 20

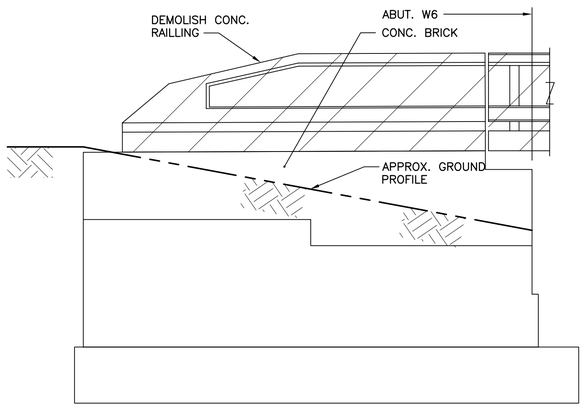

EXISTING

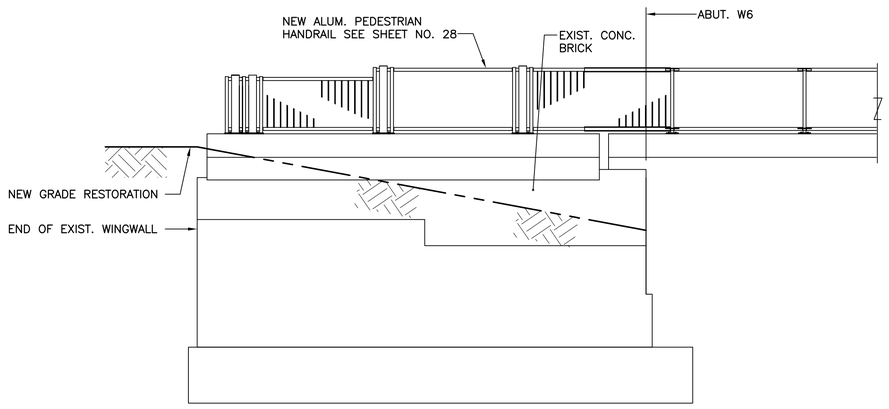

PROPOSED

NORTH END SIDEWALK ELEVATION
1: 50 (LOOKING EAST)

B.M. ELEV.			
2	ISSUED FOR TENDER	01/31/05	NBG
1	ISSUED FOR CITY REVIEW	12/17/04	RAW
NO.	REVISIONS	DATE	BY

DESIGNED BY A.S.D.
DRAWN BY N.B.G. / K.C.
CHECKED BY R.A.W.
APPROVED BY
HOR. SCALE AS NOTED
VERTICAL
DATE DEC. 2004

DILLON CONSULTING

RELEASED FOR CONSTRUCTION
DATE

ENGINEER'S SEAL
PROVINCE OF MANITOBA
A. S. DERAJ
REGISTERED PROFESSIONAL ENGINEER

CONSULTANT PROJECT NO.
04-3021-2000

Winnipeg

THE CITY OF WINNIPEG
PUBLIC WORKS DEPARTMENT

MARYLAND TWIN BRIDGES REHABILITATION PROJECT
WEST BRIDGE REHABILITATION

CITY DRAWING NUMBER B108-05-19
SHEET 19 OF 33

NORTH APPROACH SECTIONS AND DETAILS