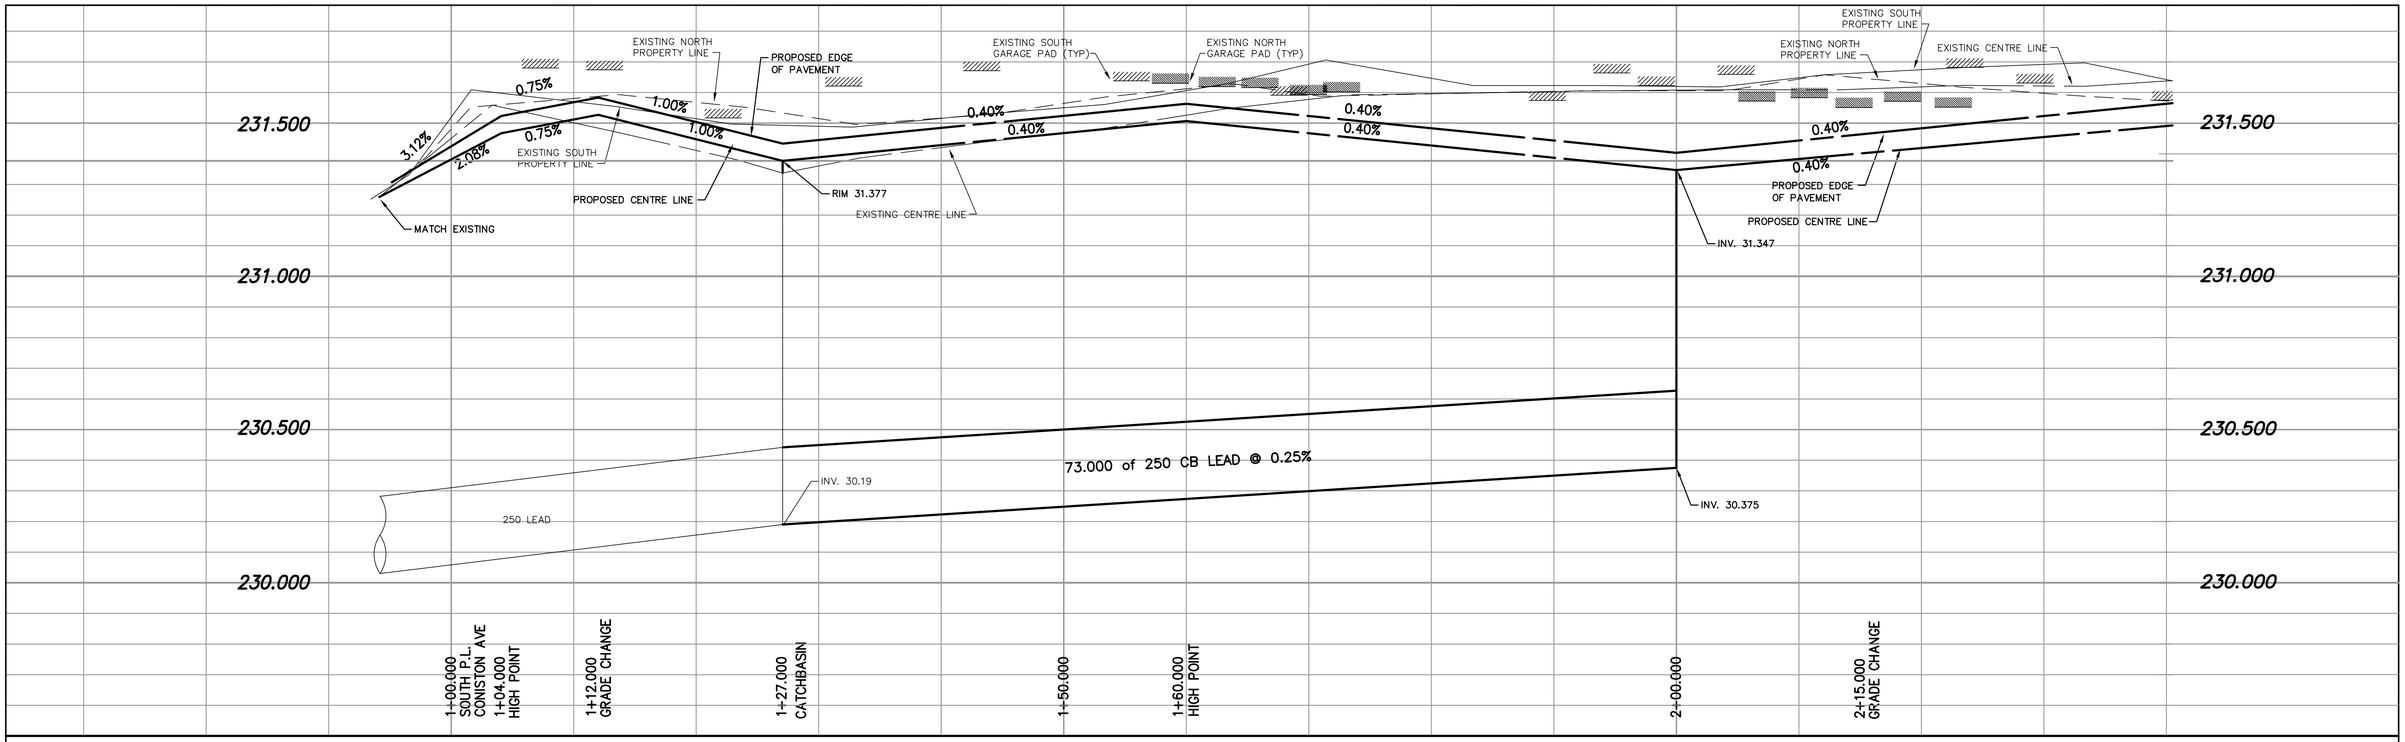

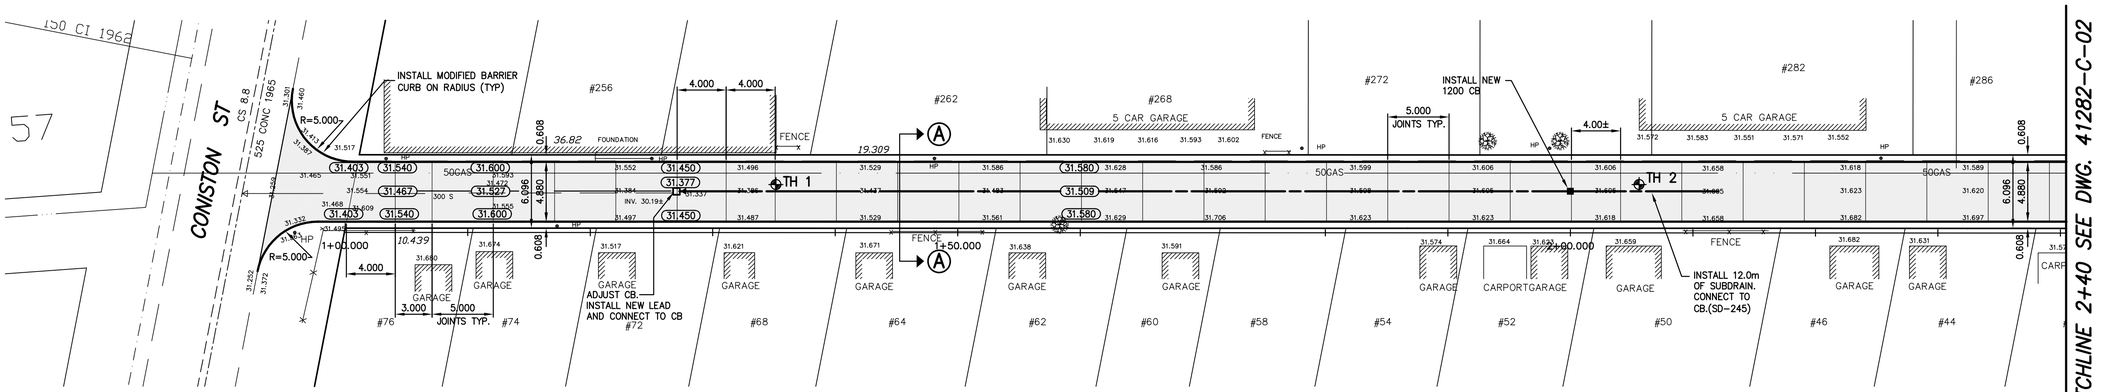

NOTE:
CONTRACTOR TO PROTECT ALL SURVEY BARS FROM DAMAGE

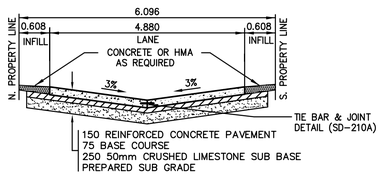

SECTION A–A
NTS

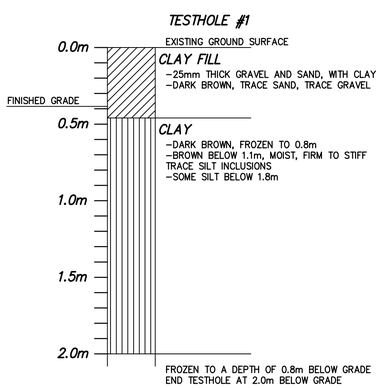

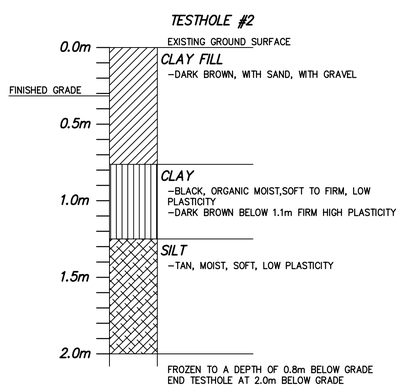

EXISTING	LEGEND–PLAN	PROPOSED	EXISTING	LEGEND–PLAN	PROPOSED	EXISTING	LEGEND–PROFILE	PROPOSED
	WATERMAIN			M.T.S.			EAST PROPERTY LINE	
◇	HYDRANT		• HP	HYDRO POLE			WEST PROPERTY LINE	
⊗	VALVE			PROPERTY LINE			CENTRE LINE	
	LAND DRAINAGE SEWER			BARRIER CURB			EAST/SOUTH GARAGE PAD	
	WASTE WATER SEWER			LIGHT STANDARD			WEST/NORTH GARAGE PAD	
○	MANHOLE			SIDEWALK RAMP				
□	CATCH BASIN		31.999	ELEVATION	32.000			
△	CURB INLET			CONCRETE SIDEWALK				
	UTILITIES ADJUSTED			150 REIN. CONC. PAV'T				
	SUBDRAIN			LIP CURB & GUTTER				
	GAS			EDGE OF PAVEMENT				

LOCATIONS APPROVED
UNDERGROUND STRUCTURES

SUPV U/G STRUCTURES — DATE

LOCATION OF UNDERGROUND STRUCTURES AS SHOWN ARE BASED ON THE BEST INFORMATION AVAILABLE BUT NO GUARANTEE IS GIVEN THAT ALL EXISTING UTILITIES ARE SHOWN OR THAT THE GIVEN LOCATIONS ARE EXACT CONFIRMATION OF EXISTANCE AND EXACT LOCATION OF ALL SERVICES MUST BE OBTAINED FROM THE INDIVIDUAL UTILITIES BEFORE PROCEEDING

G.B.M. 34–007 0.013mm i.b. in pile s.w. corner tache and lyndale dr.
ELEV. 231.455 1.19m w. of e.l. tacvhe and 2.7m s of s curb on lyndale dr.

NO.	REVISIONS	DATE	BY
2			
1	ISSUED FOR APPROVAL	MAR1.04	KVC

NDLEA™ Engineers & Planners Inc.
Suite 111–93 Lombard Avenue Winnipeg, Manitoba R3B 3B1
Phone (204) 943–3178 Facsimile (204) 943–4948

DESIGNED BY	MS	CHECKED BY	KVC
DRAWN BY	MS	APPROVED BY	RMB
HOR. SCALE	1:250	RELEASED FOR CONSTRUCTION	
VERTICAL	1:10		
DATE	FEBRUARY 5 2004	DATE	

ENGINEER'S SEAL
PROVINCE OF MANITOBA
K.S. VAN CAMP
Member
10351
REGISTERED PROFESSIONAL ENGINEER

CONSULTANT ACAD DWG. NO.
41282–C–01

Winnipeg

THE CITY OF WINNIPEG
PUBLIC WORKS DEPARTMENT
ENGINEERING SERVICES DIVISION

2004 LOCAL IMPROVEMENTS PROGRAM

LANE PAVEMENT CONSTRUCTION
LLOYD ST./ST. MARY'S RD. LANES

CONISTON TO 2+40.000

CITY DRAWING NUMBER

SHEET 1 OF 9

Bid Opportunity No. 65–2004