


1 L2 PRINCESS STREET PLAZA AND CAMPUS SOUTH ENTRY LAYOUT
SCALE 1:100

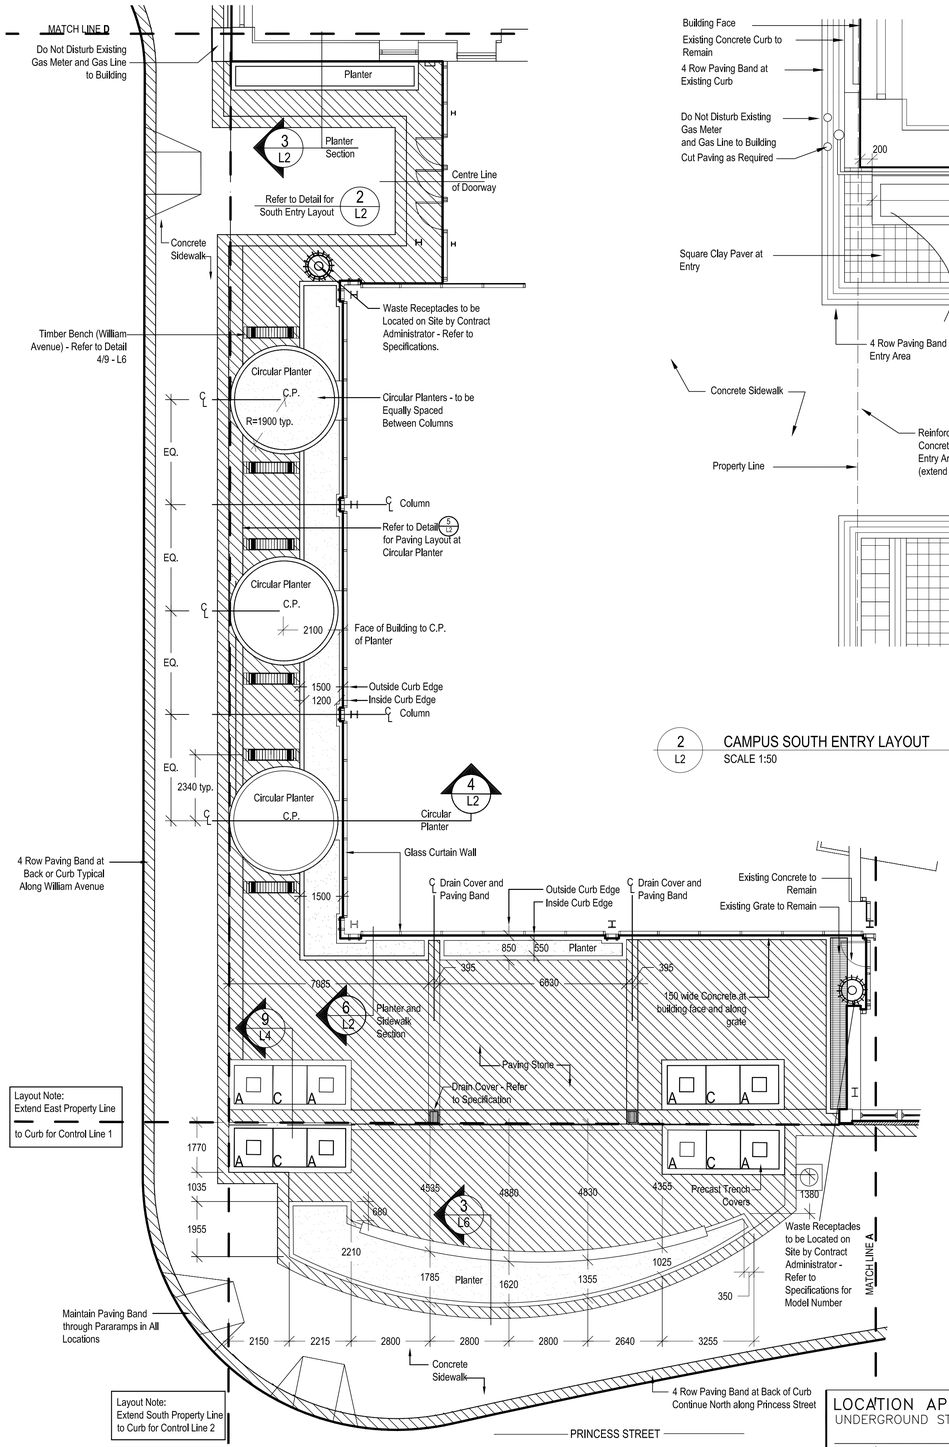


2 L2 CAMPUS SOUTH ENTRY LAYOUT
SCALE 1:50




3 L2 CONCRETE PLANTER AT SOUTH ENTRY - SECTION
SCALE 1:20

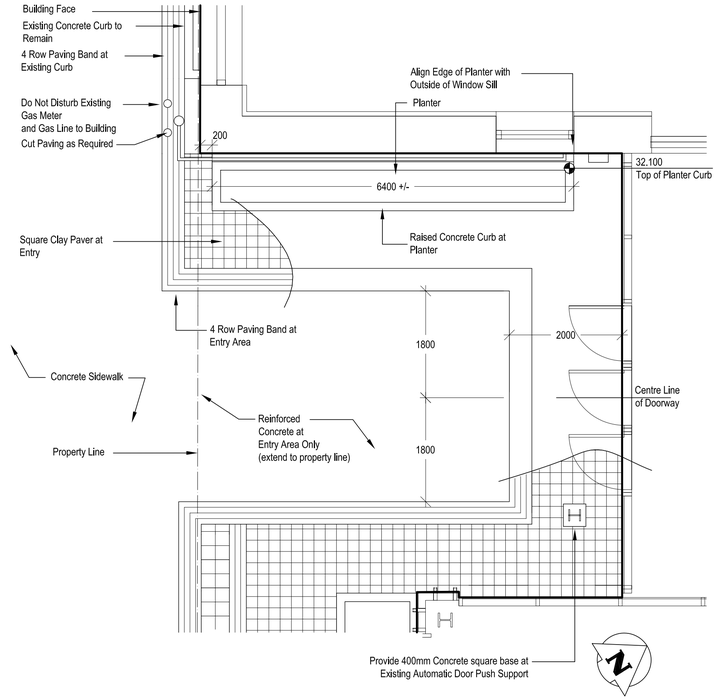


4 L2 CIRCULAR PLANTER - SECTION
SCALE 1:20

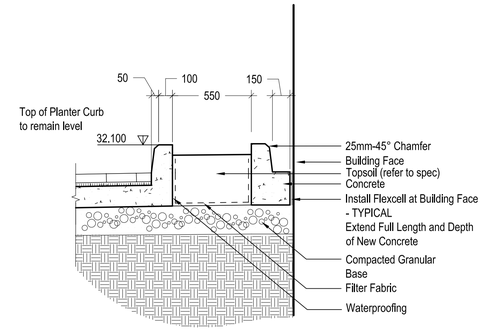


6 L2 PLANTER AND SIDEWALK SECTION AT PLAZA
SCALE 1:20

FOR BIDDING PURPOSES ONLY

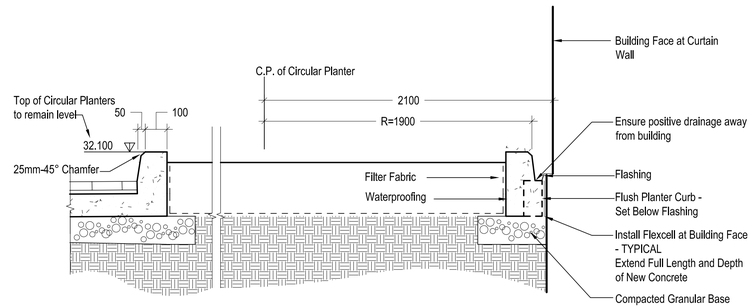LOCATION APPROVED
UNDERGROUND STRUCTURES

SUPV. U/G STRUCTURES COMMITTEE — DATE

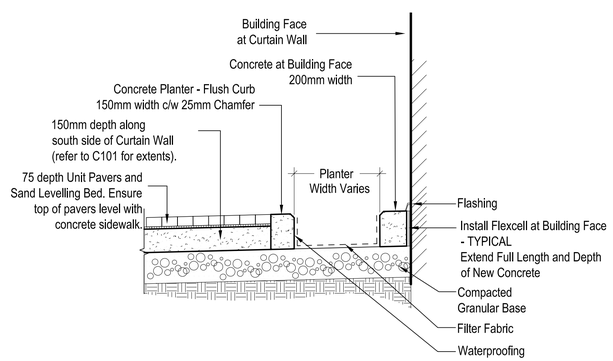NOTE:
LOCATION OF UNDERGROUND STRUCTURES AS SHOWN ARE BASED ON THE BEST INFORMATION AVAILABLE BUT NO GUARANTEE IS GIVEN THAT ALL EXISTING UTILITIES ARE SHOWN OR THAT THE GIVEN LOCATIONS ARE EXACT. CONFIRMATION OF EXISTENCE AND EXACT LOCATION OF ALL SERVICES MUST BE OBTAINED FROM THE INDIVIDUAL UTILITIES BEFORE PROCEEDING WITH CONSTRUCTION.

All measurements in millimeters, unless otherwise noted.

| NO. | REVISIONS | DATE | BY |
|---|---|---|---|
| B | ISSUED FOR TENDER | 15/06/04 | CO |
| A | ISSUED FOR REVIEW | | |

SCATLIFF + MILLER + MURRAY
landscape architecture urban design golf course design bridge architecture 3d simulation

| | |
|---|---|
| DESIGNED BY CO / RL | CHECKED BY CO |
| DRAWN BY RL/BGS | APPROVED BY |
| HOR. SCALE: AS SHOWN<br>VERTICAL: | RELEASED FOR CONSTRUCTION: |
| DATE 15/06/2004 | DATE |

LANDSCAPE ARCHITECT'S SEAL
the manitoba association of landscape architects
CHERYL OAKDEN
member no. 61

Winnipeg
THE CITY OF WINNIPEG
DEPARTMENT OF PLANNING, PROPERTY AND DEVELOPMENT

PROJECT TITLE
RED RIVER COLLEGE
PRINCESS STREET CAMPUS
STREETSCAPING

PRINCESS STREET PLAZA
AND CAMPUS SOUTH ENTRY

SHEET 02 OF 07
COMPUTER FILE NAME REDRIVER–PLOT.DWG
CITY DRAWING NUMBER L2