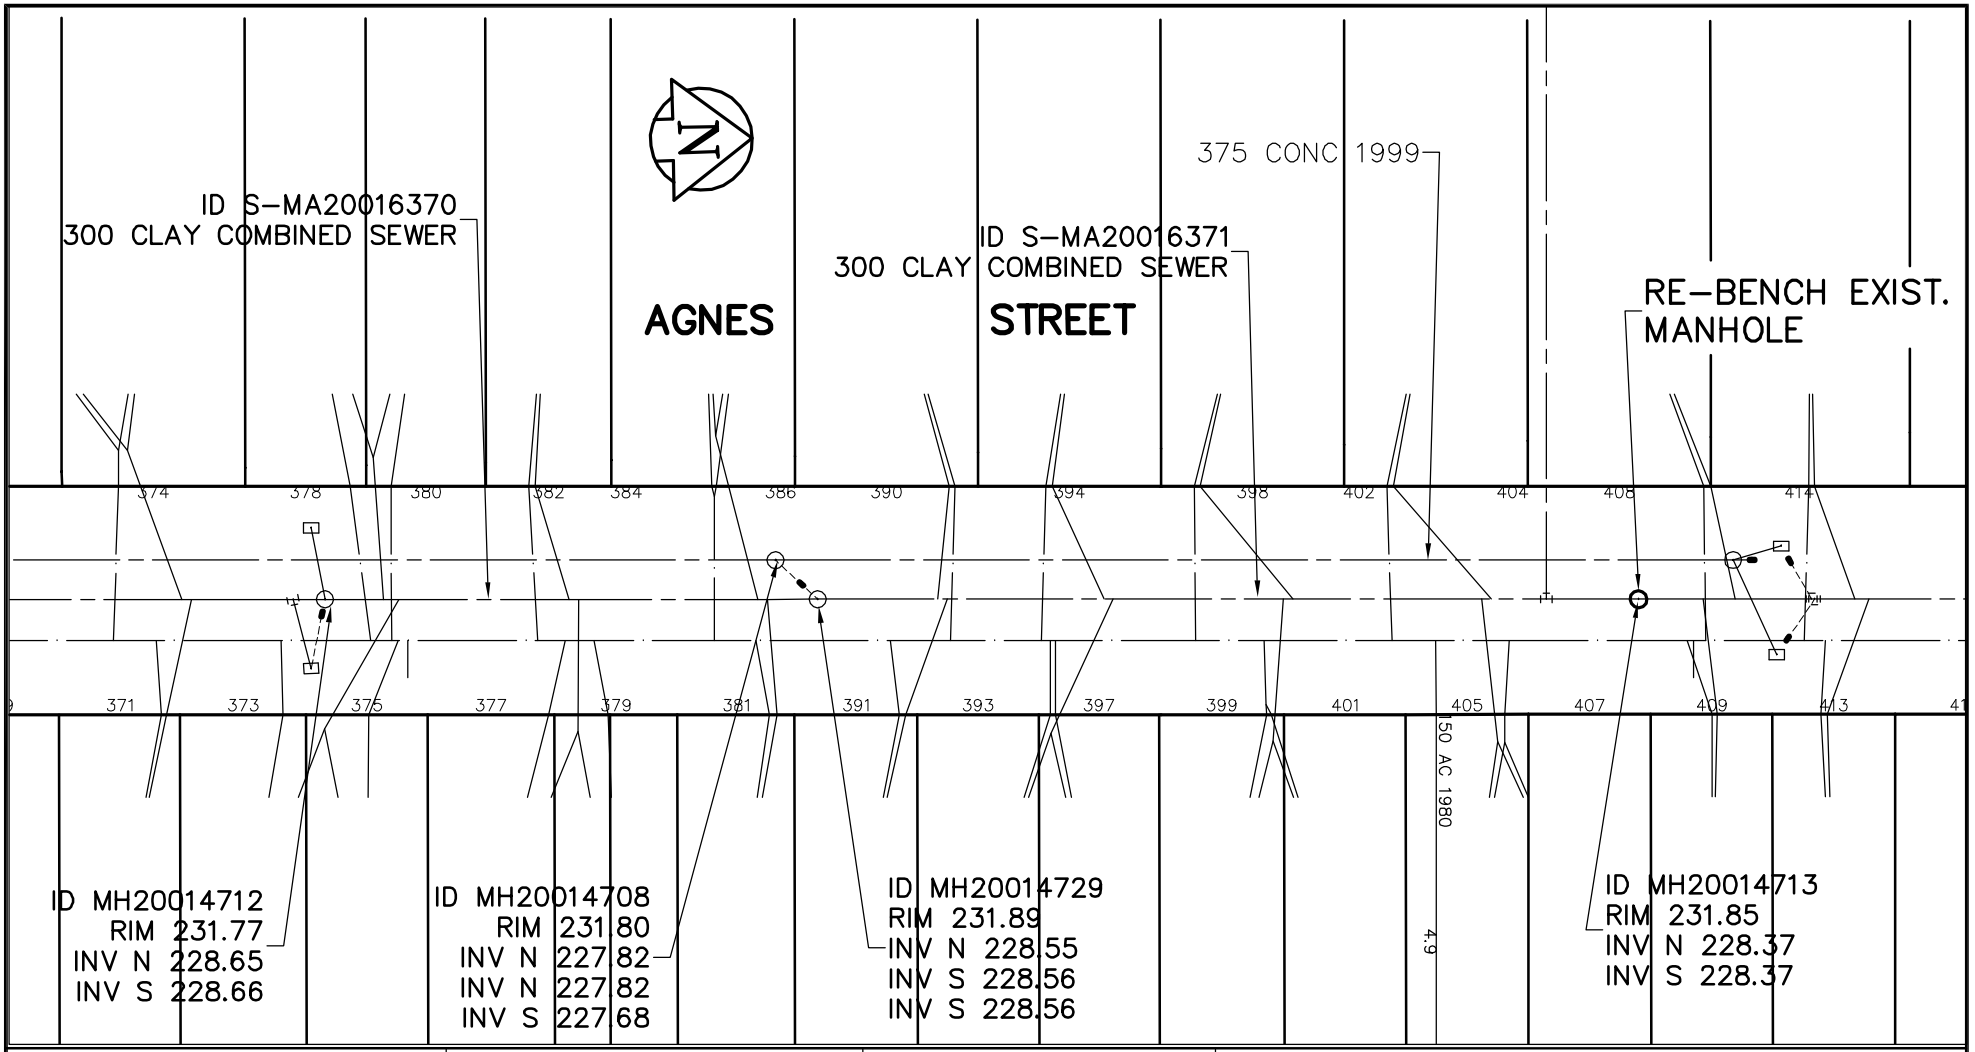

B.M.
ELEV.

NO.	REVISIONS	DATE	BY
A	ISSUED FOR TENDER	05/04/28	GSK

EarthTech
A Tyco International Ltd. Company

DESIGNED BY GSK	CHECKED BY GSK
DRAWN BY MF	APPROVED BY
HOR. SCALE: 1:500 VERTICAL:	RELEASED FOR CONSTRUCTION BY:
DATE 2005/2/28	DATE

ENGINEER'S SEAL

ORIGINAL
SIGNED BY

K.W. FITCHETT

April 28/05

Winnipeg

THE CITY OF WINNIPEG
WATER AND WASTE DEPARTMENT
ENGINEERING DIVISION

PROVINCE OF MANITOBA, CITY OF WINNIPEG
2005 RESIDENTIAL STREET RENEWAL PROGRAM

CITY FILE NUMBER

SHEET 2 OF 4

COMBINED SEWER REPAIRS

AGNES STREET

2ND MH S. OF ELLICE TO 3RD MH S. OF ELLICE

CONSULTANT DRAWING NO.
81010-U2

CITY DRAWING NUMBER