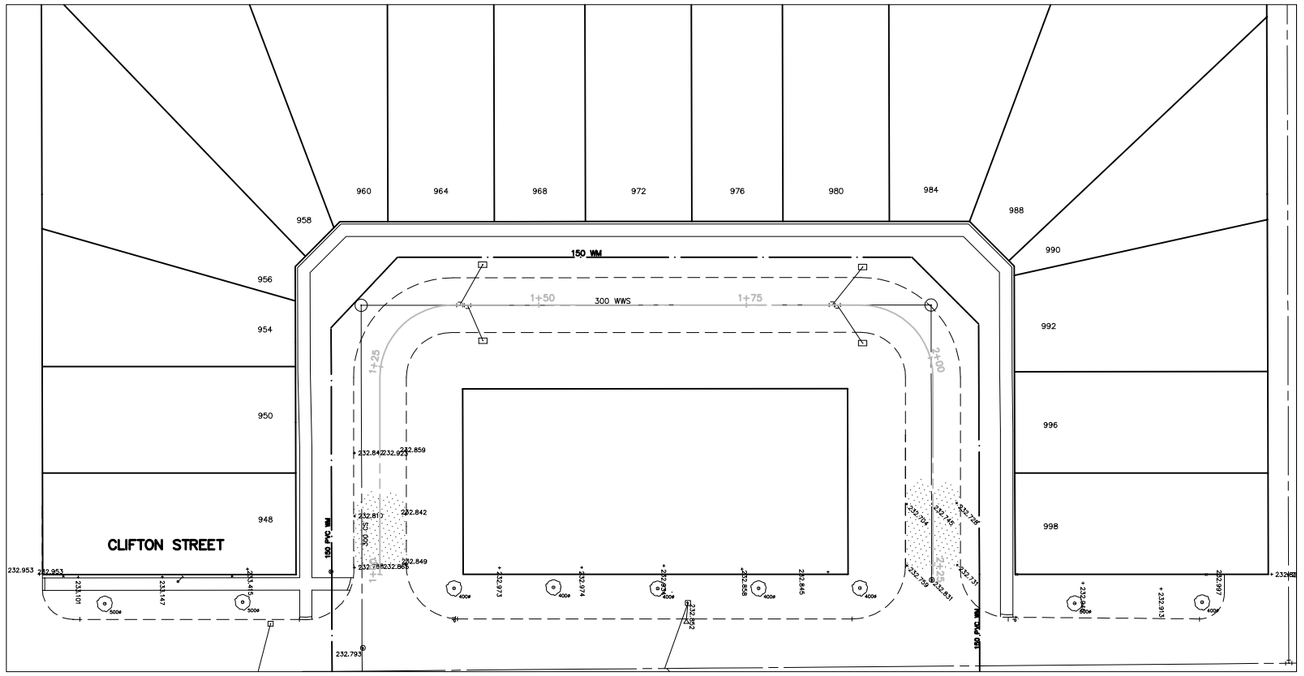

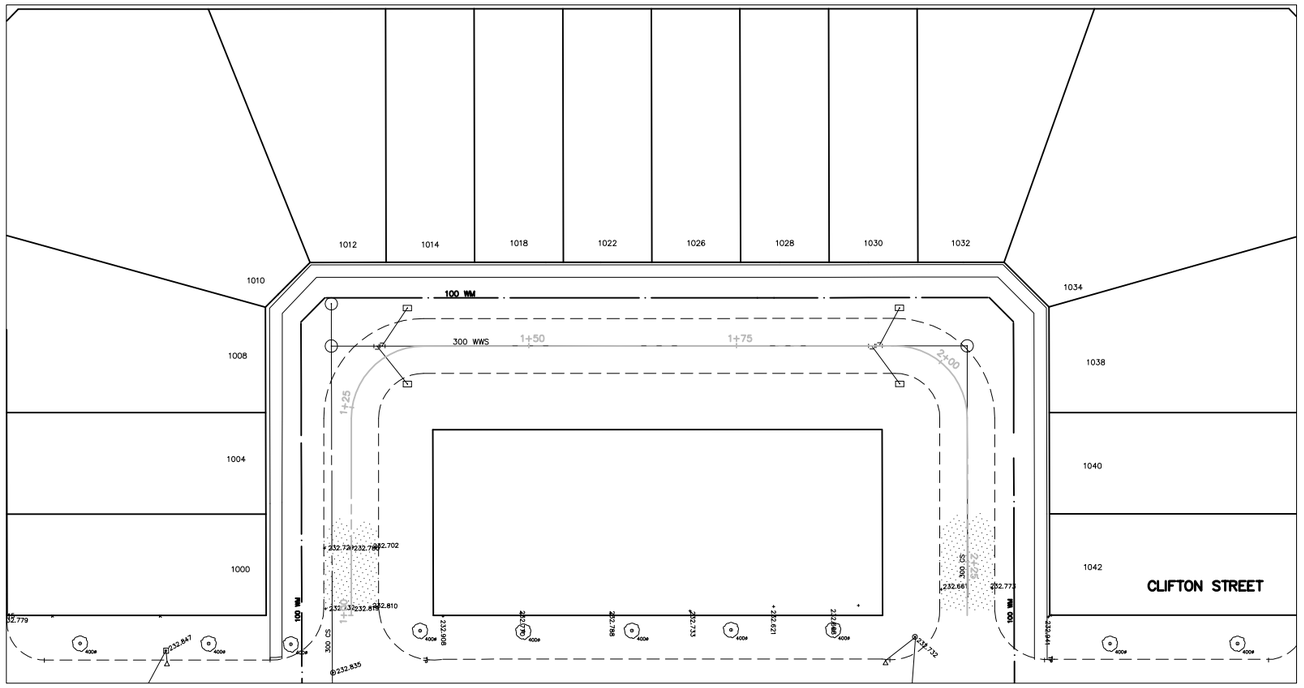

no.	yy-mm-dd	revision	by	app.

EARTH TECH

Earth Tech (Canada) Inc. Winnipeg, Manitoba 204.477.5381

2005 RESIDENTIAL STREET RENEWAL PROGRAM
BID OPPORTUNITY NO. 136-2005

CLIFTON STREET BAYS
PAVEMENT REHABILITATION
ELLICE AVE. TO SARGENT AVE.

designed: BC	scale: NTS	yy-mm-dd: 05/04
drawn: BK	project no.: PROJECT No. & PHASE	
checked:		
approved:	drawing no.: RT01	rev.: