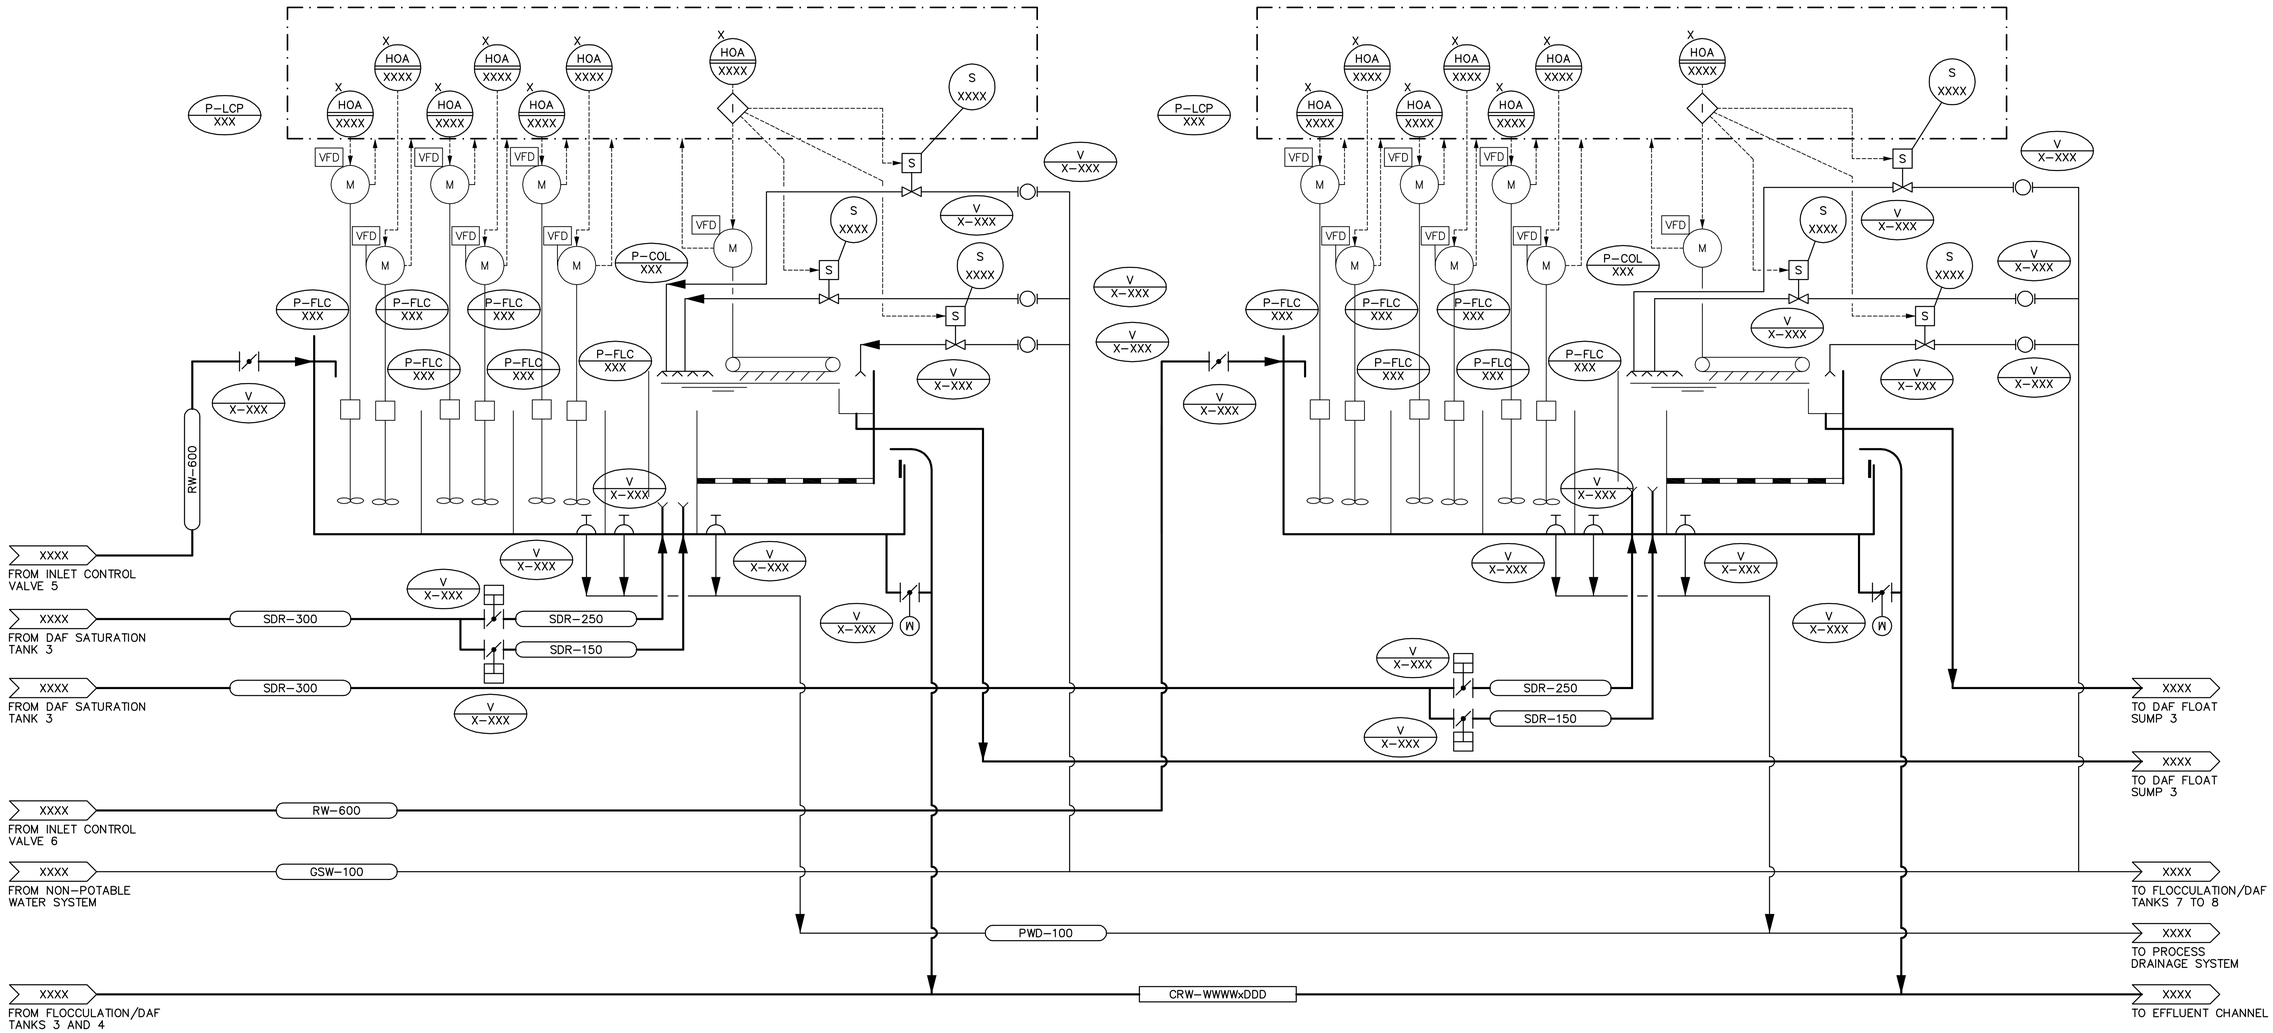

FLOCCULATION TANK 5

EQUIP. NO.: P-TNK-XXX
SPEC: XXXXXX
TYPE: XXXXXX
CAPACITY: XXXXX L/H

DAF BASIN 5

EQUIP. NO.: P-TNK-XXX
SPEC: XXXXXX
TYPE: XXXXXX
CAPACITY: XXXXX L/H

FLOCCULATION TANK 6

EQUIP. NO.: P-TNK-XXX
SPEC: XXXXXX
TYPE: XXXXXX
CAPACITY: XXXXX L/H

DAF BASIN 6

EQUIP. NO.: P-TNK-XXX
SPEC: XXXXXX
TYPE: XXXXXX
CAPACITY: XXXXX L/H

NO.	REVISIONS	DATE	BY
00	ISSUED FOR FINAL REVIEW	05/04/29	JBC

B.M. ELEV.

CH2MHILL / Fredericksen Cooper ARCHITECTS / EarthTech A Tyco International Ltd. Company / UMA

DESIGNED BY: SB
CHECKED BY: SRB
DRAWN BY: JBC
APPROVED BY:
HOR. SCALE: NONE
VERTICAL SCALE: NONE
RELEASED FOR CONSTRUCTION BY:
DATE: 2005/02/16
DATE:

ENGINEER'S SEAL

CONSULTANT DRAWING NO.
WP-P005P

Winnipeg

THE CITY OF WINNIPEG
WATER AND WASTE DEPARTMENT
ENGINEERING DIVISION

WATER TREATMENT PLANT

CITY FILE NUMBER

SHEET 47 OF 95

FLOCCULATION / DAF
FLOC/DAF TANKS 5 & 6
PIPING AND INSTRUMENTATION DIAGRAM

CITY DRAWING NUMBER

FOR REFERENCE ONLY