SHEET: TBLOCK-COW-A1 (10/2004)

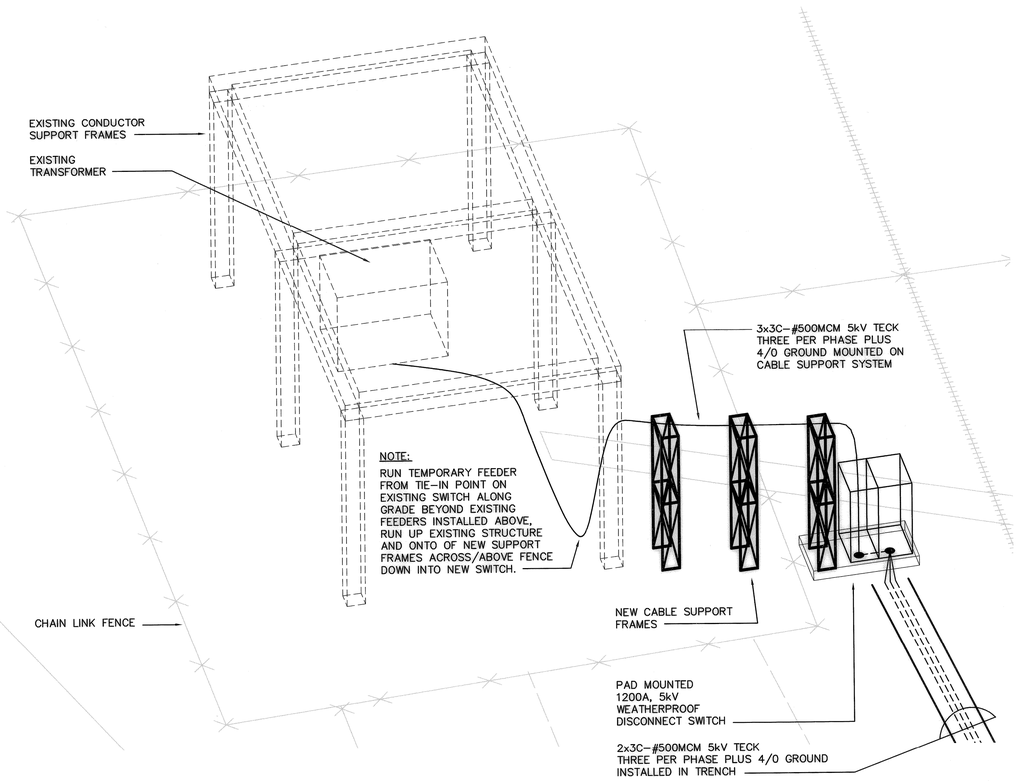

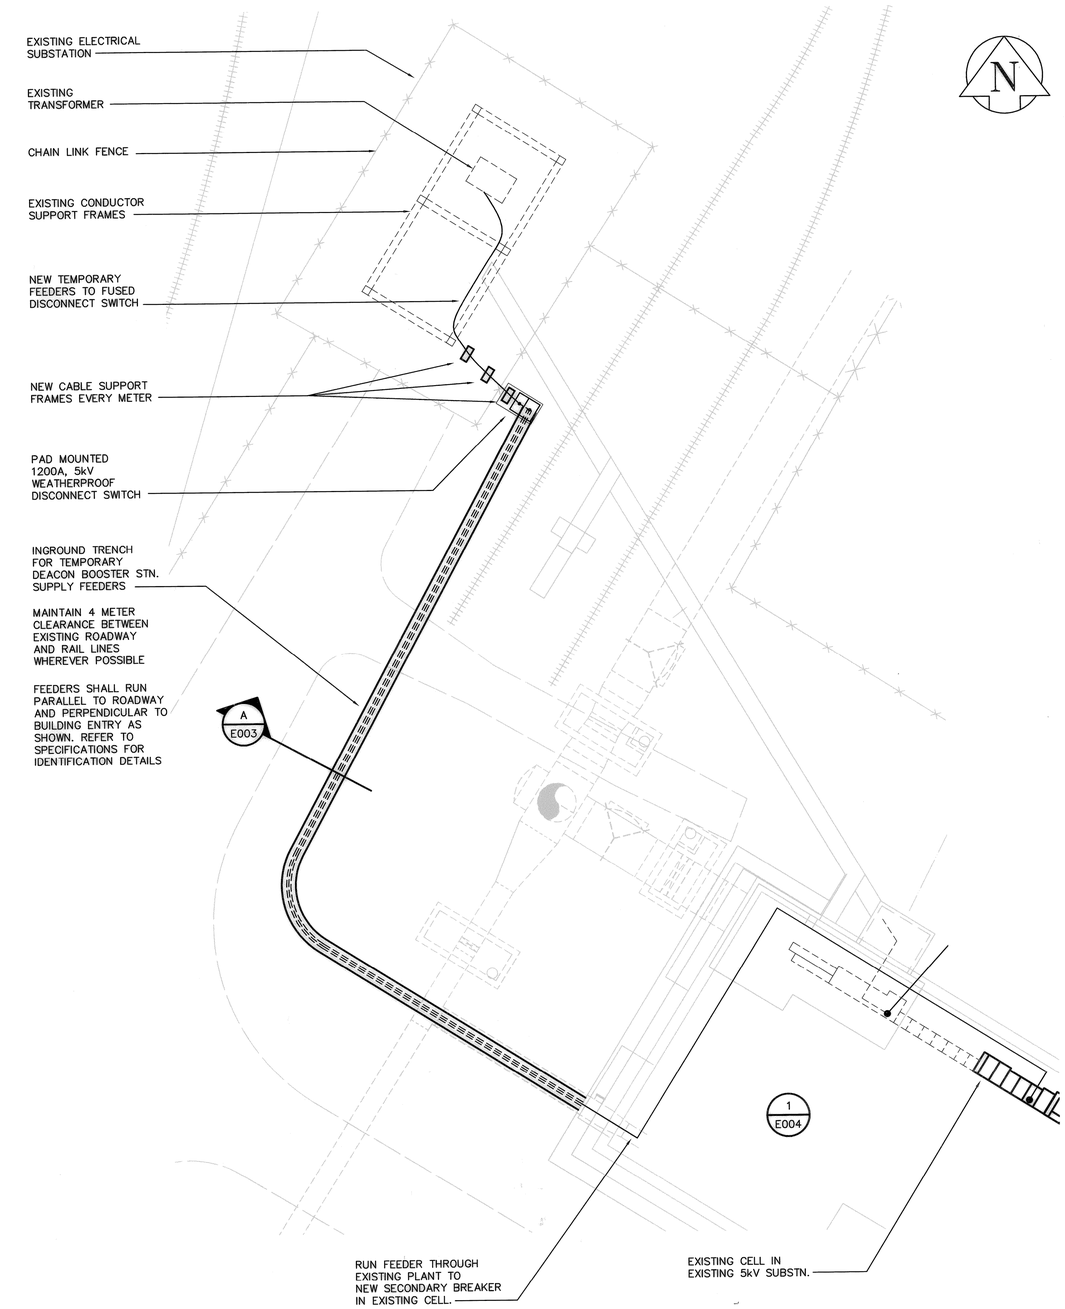

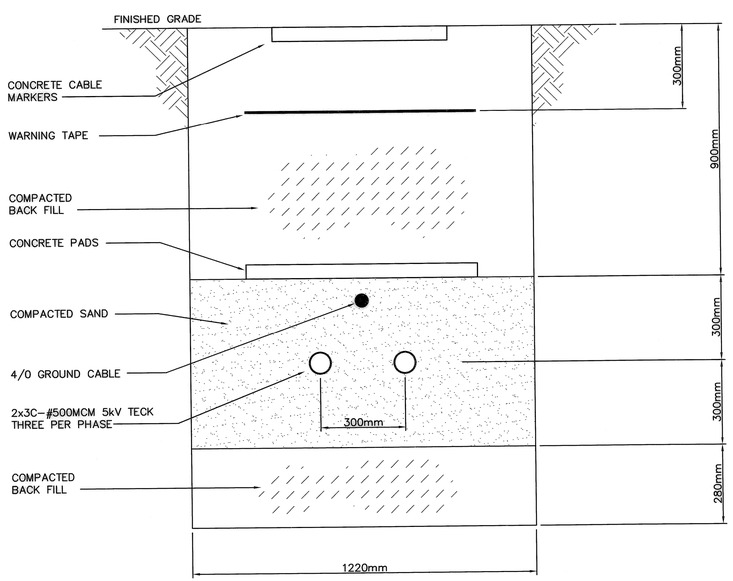

A E003 SECTION
SCALE 1:10

APEGM
Certificate of Authorization
Earth Tech Canada Inc.
No. 730 Expiry: April 30, 2005

B.M.
ELEV.

NO.	REVISIONS	DATE	BY
0	ISSUED FOR TENDER	05/03/01	CPG

CH2MHILL
Frederickson Cooper ARCHITECTS
EarthTech A Tyco International Ltd. Company
UMA

DESIGNED BY	PS	CHECKED BY	PS
DRAWN BY	CPG	APPROVED BY	
HOR. SCALE: NTS VERTICAL SCALE: NTS		RELEASED FOR CONSTRUCTION	
DATE	2005/01/28	DATE	2005/03/01

ENGINEER'S SEAL
PROVINCE OF MANITOBA
2005/03/01
P. STRYK
REGISTERED PROFESSIONAL ENGINEER

CONSULTANT DRAWING NO.
WM-E003

Winnipeg
THE CITY OF WINNIPEG
WATER AND WASTE DEPARTMENT
ENGINEERING DIVISION

WINNIPEG WATER TREATMENT PROGRAM
DBPS ELECTRICAL TEMPORARY SERVICE

ELECTRICAL
TEMPORARY FEED EXCAVATION
SITE PLAN

CITY FILE NUMBER
SHEET 2 OF 3
CITY DRAWING NUMBER
1-060M-A-E0003-001-00D

03/01/05 02:57pm corey.thiessen L:\work\79000\79538\02a-CAD\ELE\CONTR\WM-E003.dwg Layout:Layout1